


Graphical Scale 1:50

0 1 2 3 4 m


All drawings should be read in conjunction with the entire PL Series drawings. Full details and specifications will be provided following approval of the planning application and through a formal Building Control submission prior to commencement of site works & construction.

Materials Key:

- Existing Natural Stone Walling
- Existing Natural Stone Heads & Sills
- New Natural Stone Walling
- New Glazed Timber Windows
- New uPVC Rainwater goods and SVP
- New Timber Door
- New Natural Slate Roof
- New Aluminium Standing Seam Roof
- New Glazed Aluminium Windows
- New Conservation style Rooflights
- Glazed balcony

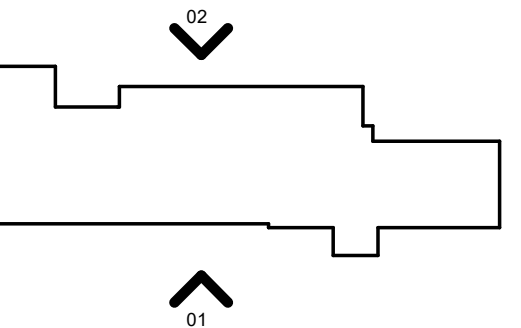

Proposed Front Elevation 01
1:50

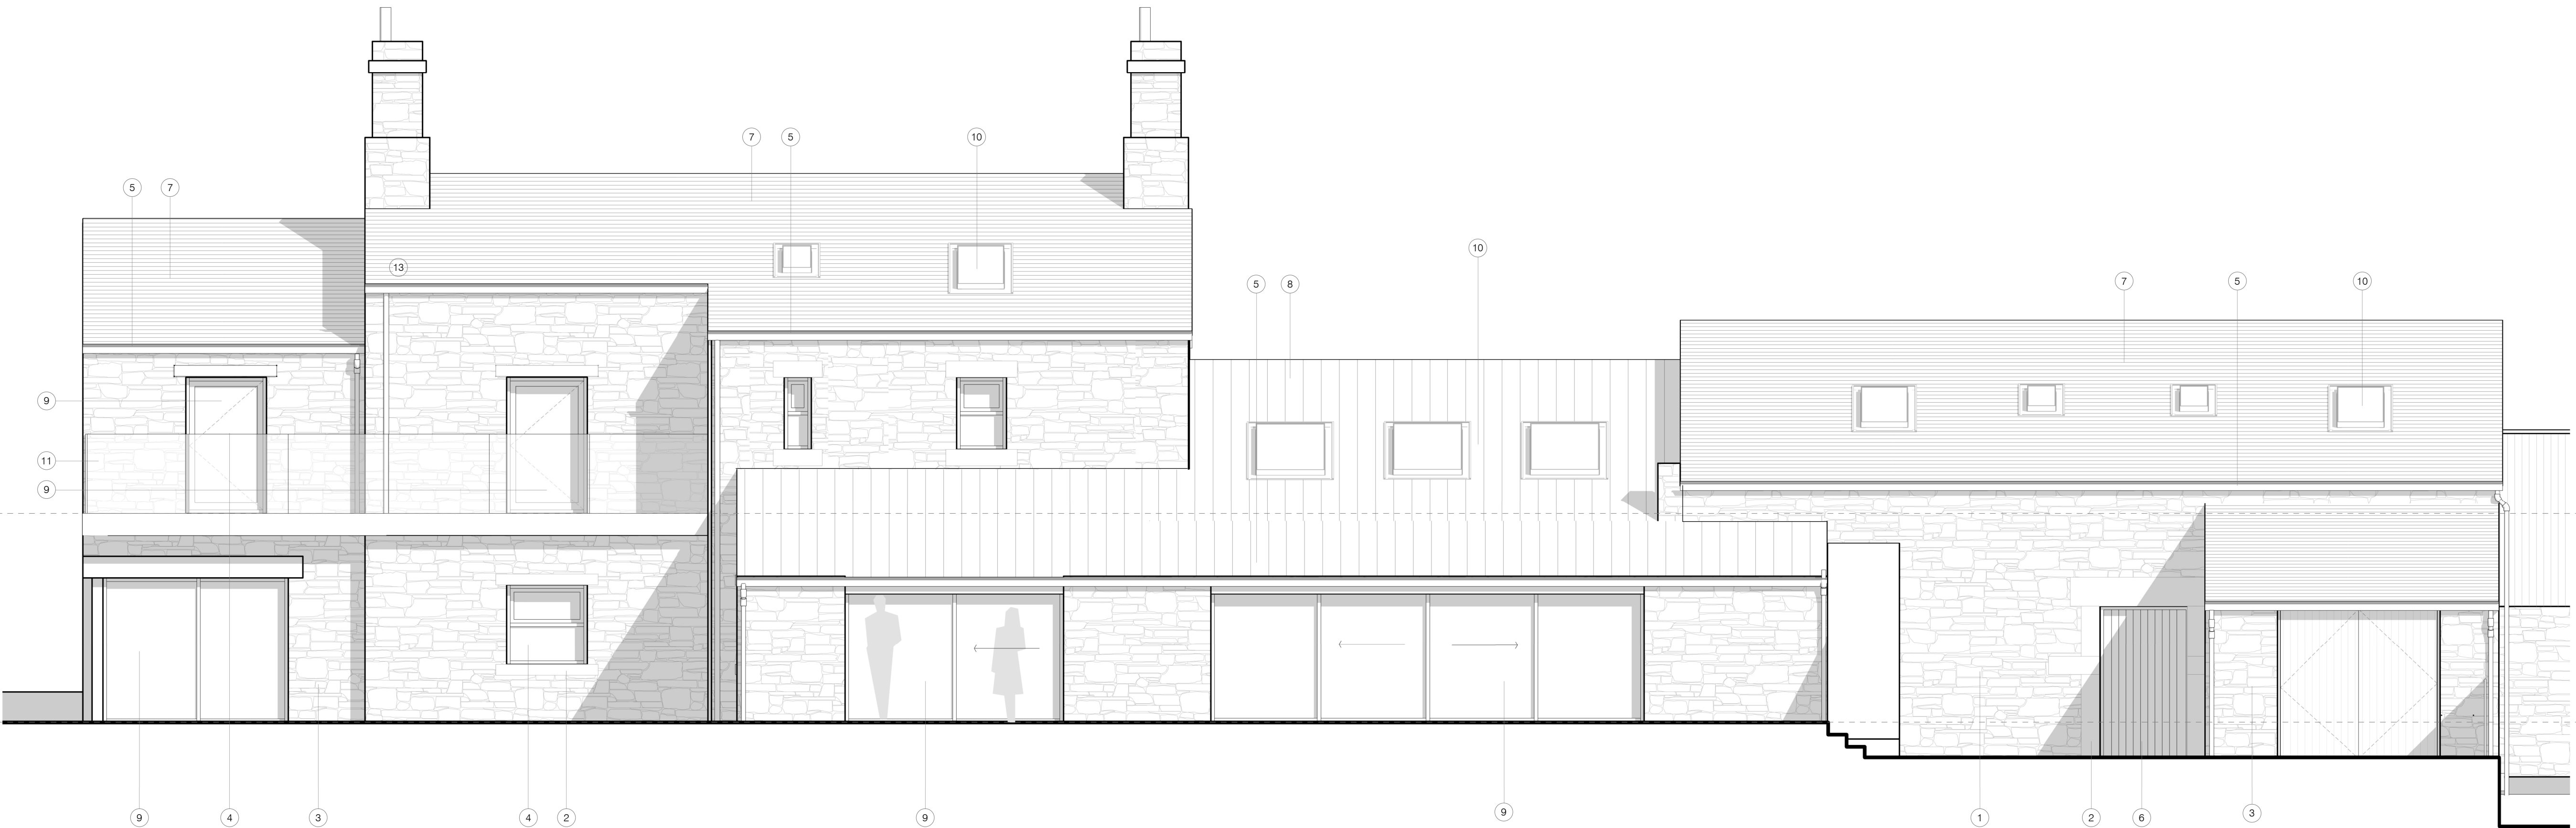

Proposed Rear Elevation 02
1:50

F	Amended for S.73 application	18/12/23	AE
E	Planning issue	12.04.21	LW
D	Updated following client meeting	02.02.21	LW
C	Amended following client comments	06.11.20	LW
B	Amended following pre-app comments	15.09.20	LW
A	Pre-App Issue	08.06.20	LW
Rev	Description	Date	By

peakarchitects

000000, 0-10 Broomfield Road, Sheffield, S10 2DR

www.peakarchitects.co.uk

Project		346-2019			
Client		Trunce Farm, Wortley			
Status		Mark Barton			
Information	Comment	Approval	Tender	Construction	As-Built
☐	☐	☒	☐	☐	☐
Drawing					
PA - PL - 012					
Farm House Proposed Elevations					
Revision	F	Date	24.02.2020		
Scale	As indicated@ A1				

PLANNING