




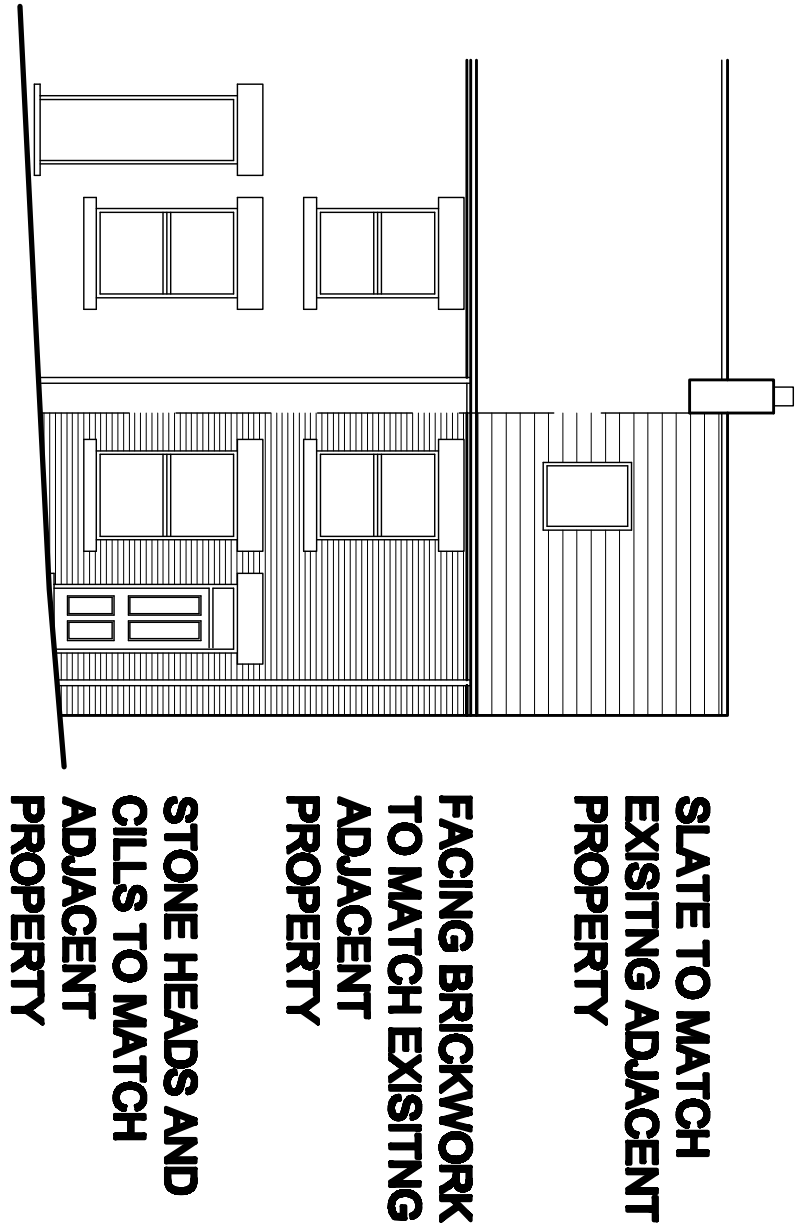


FRONT ELEVATION
AS PROPOSED

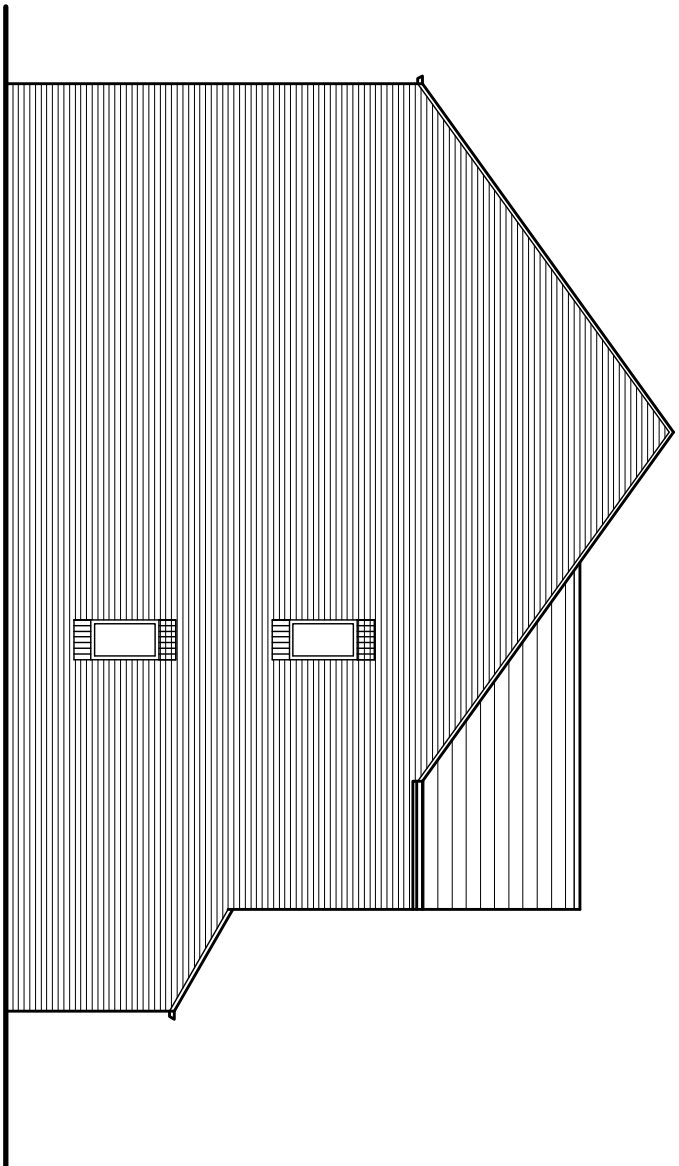


SIDE ELEVATION
AS PROPOSED

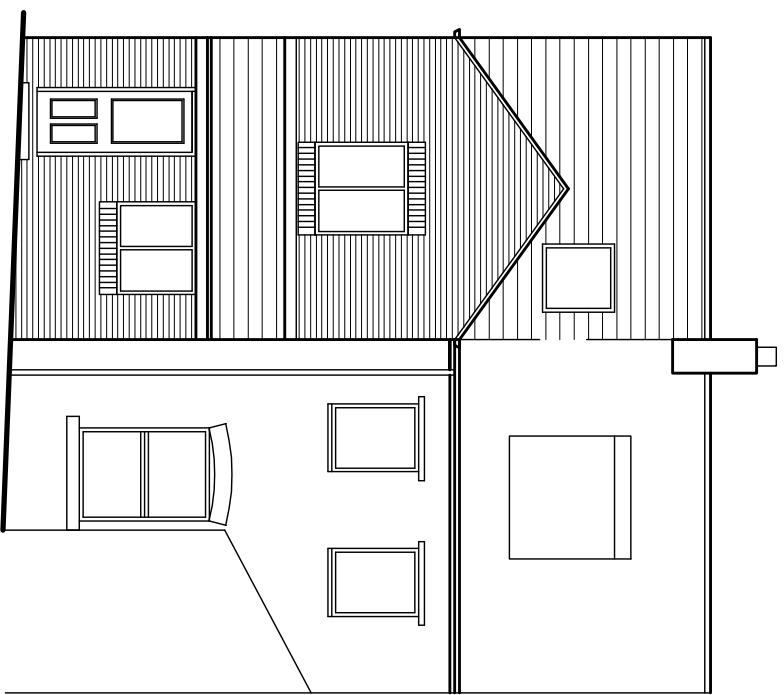


REAR ELEVATION
AS PROPOSED

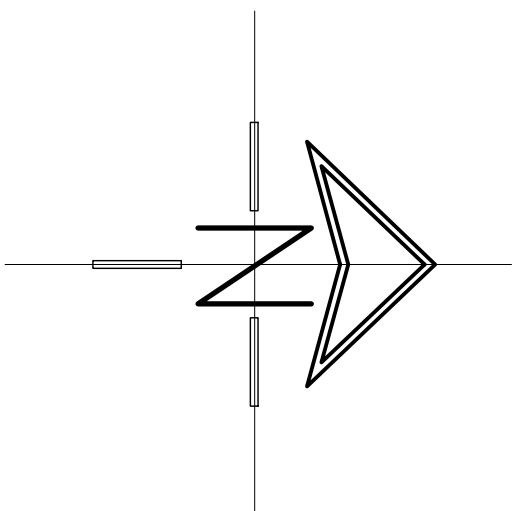


LOCATION PLAN
SCALE 1:1250

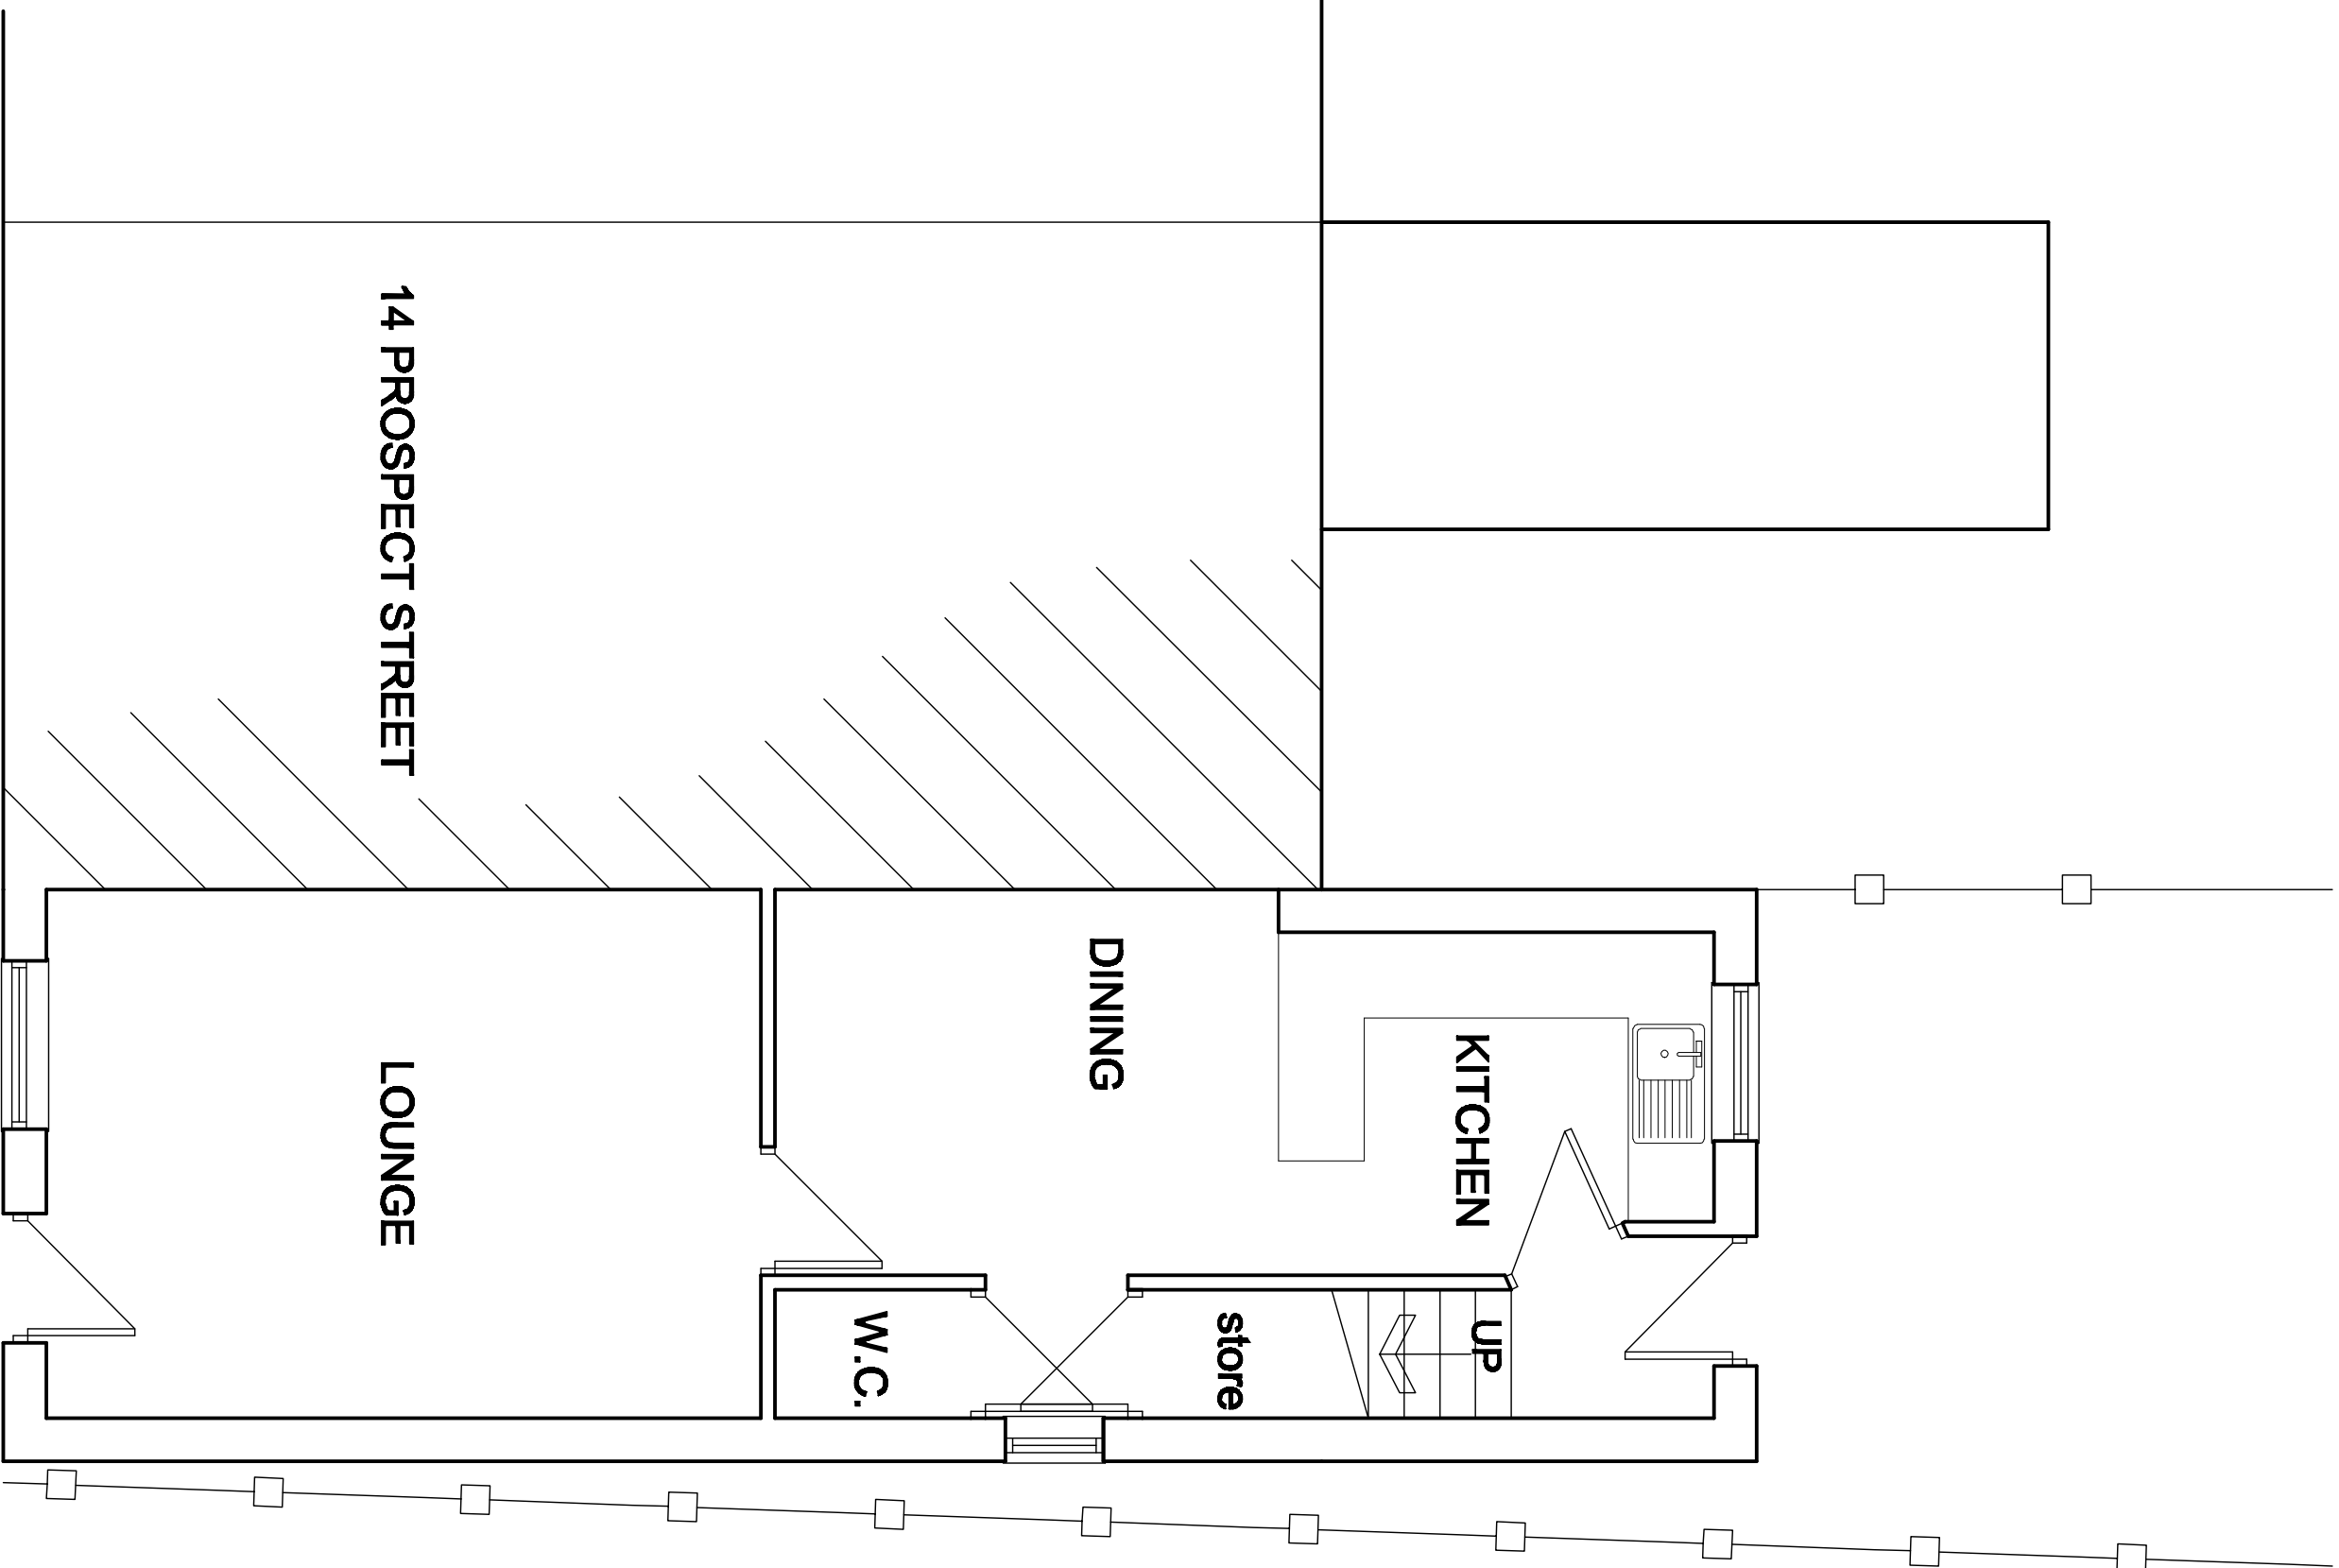

GROUND FLOOR PLAN
AS PROPOSED

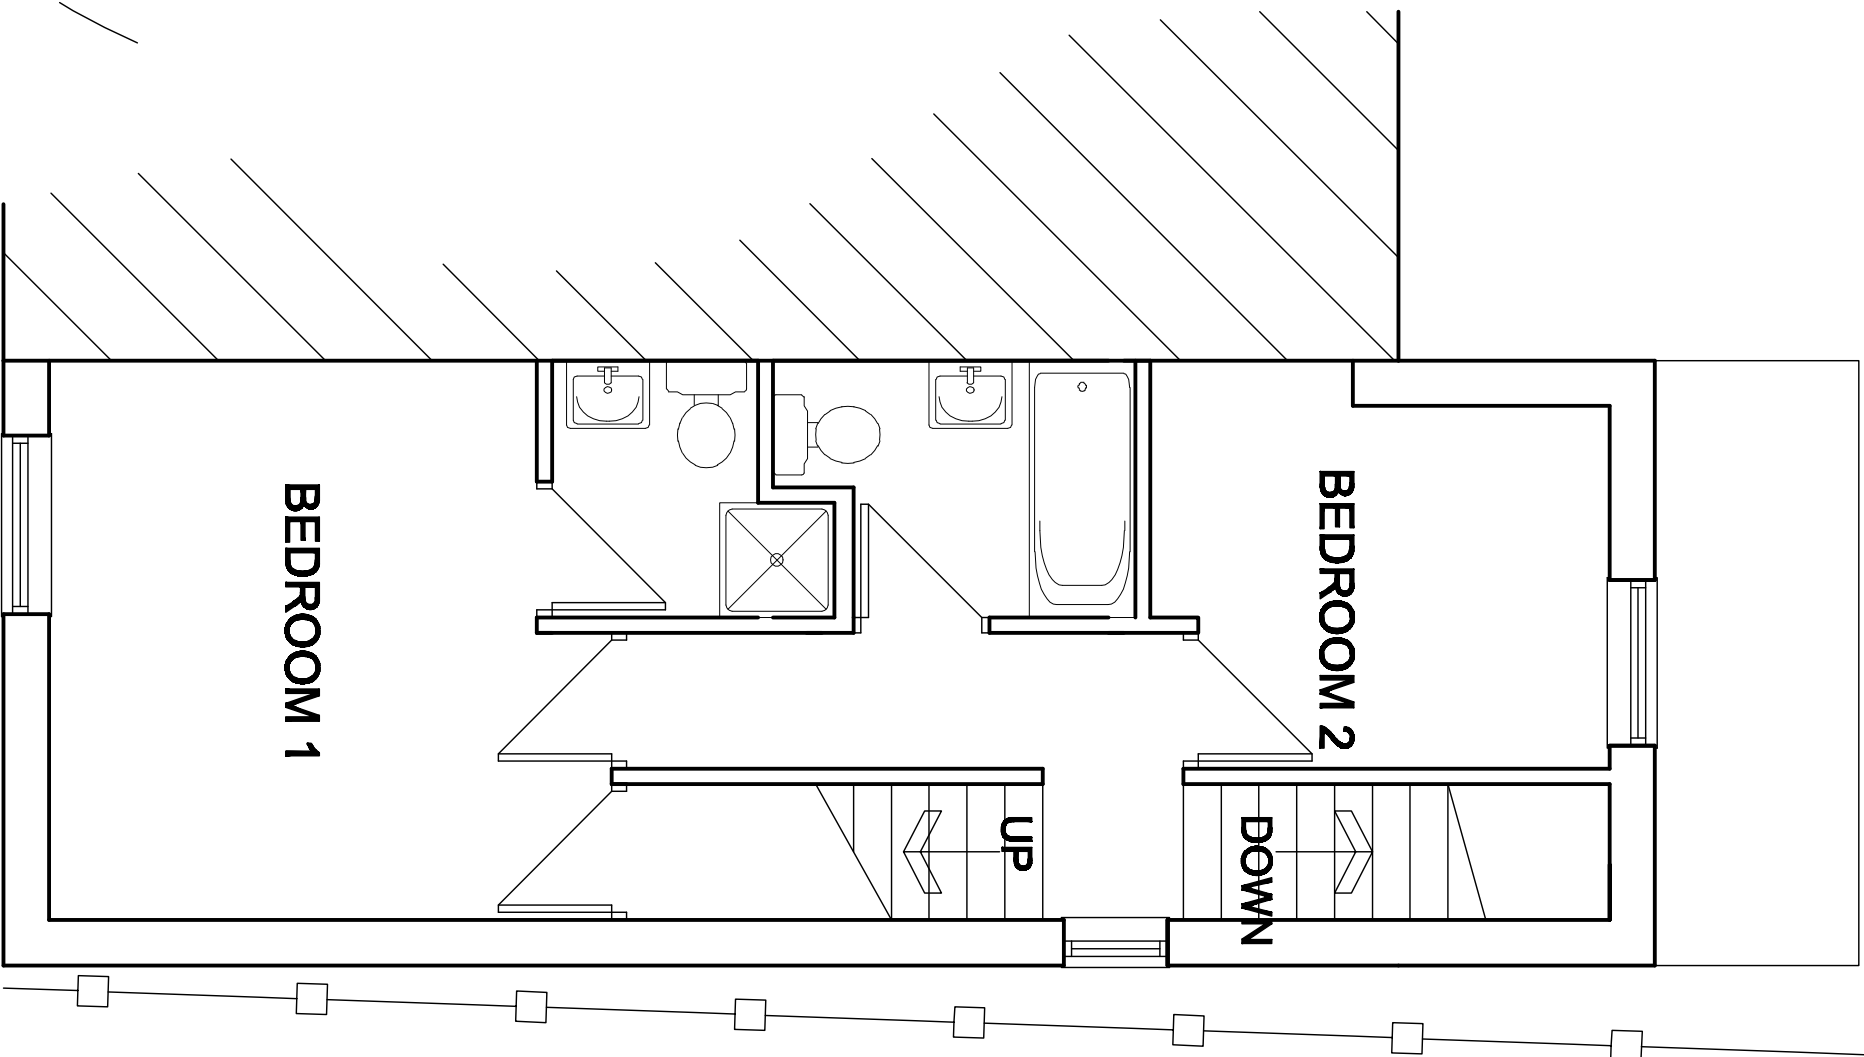

FIRST FLOOR PLAN
AS PROPOSED

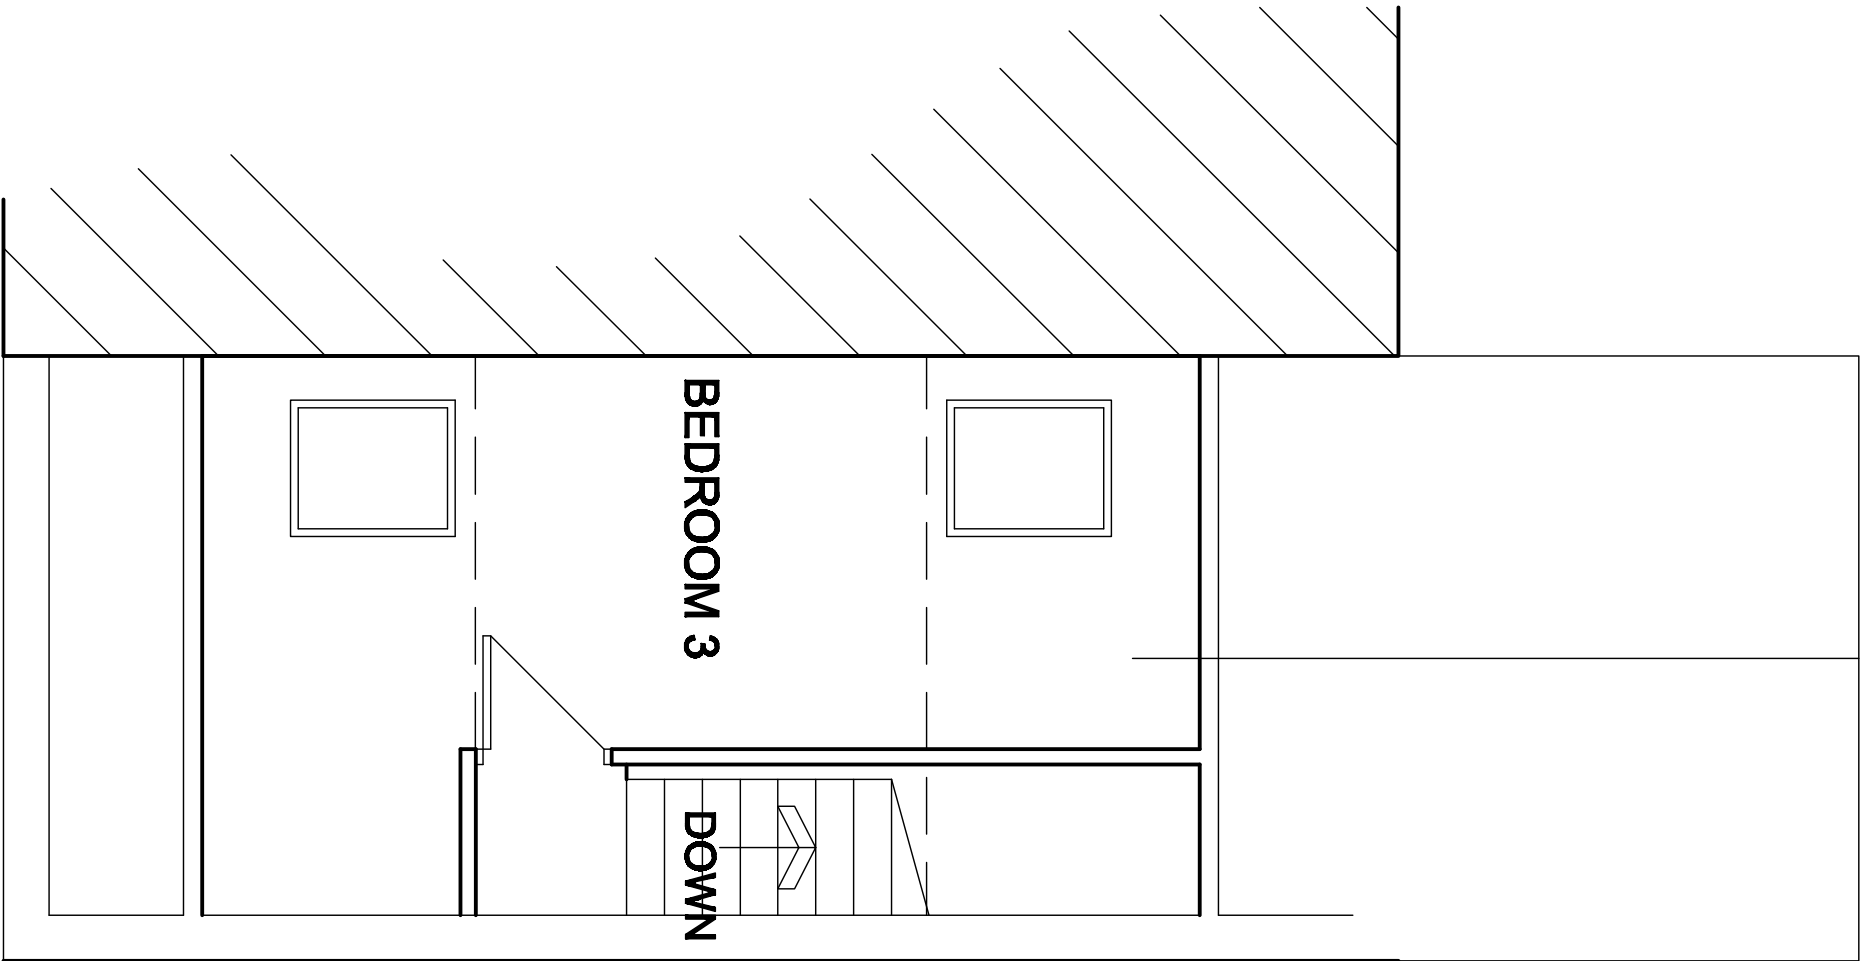

SECOND FLOOR PLAN
AS PROPOSED

White Agus Partnership				PROVIDENCE VILLA, 42 SACKVILLE STREET, BARNSELEY, S70 2DB SURVEYORS AND BUILDING DESIGN CONSULTANTS			
Project: PROPOSED DWELLING ON LAND ADJACENT 14 PROSPECT STREET CLUDWORTH, BARNSELEY, S72 8JS				Client: MICHAEL BIRCH			
Drawing: Title: PLANS AND ELEVATIONS				Date: MARCH 2011 Scale: 1:50 & 1:100 @ A1			
Date	Suffix	Description	Date	Ref.	Dwg. No.	Rev.	Description
				10-095	01		