



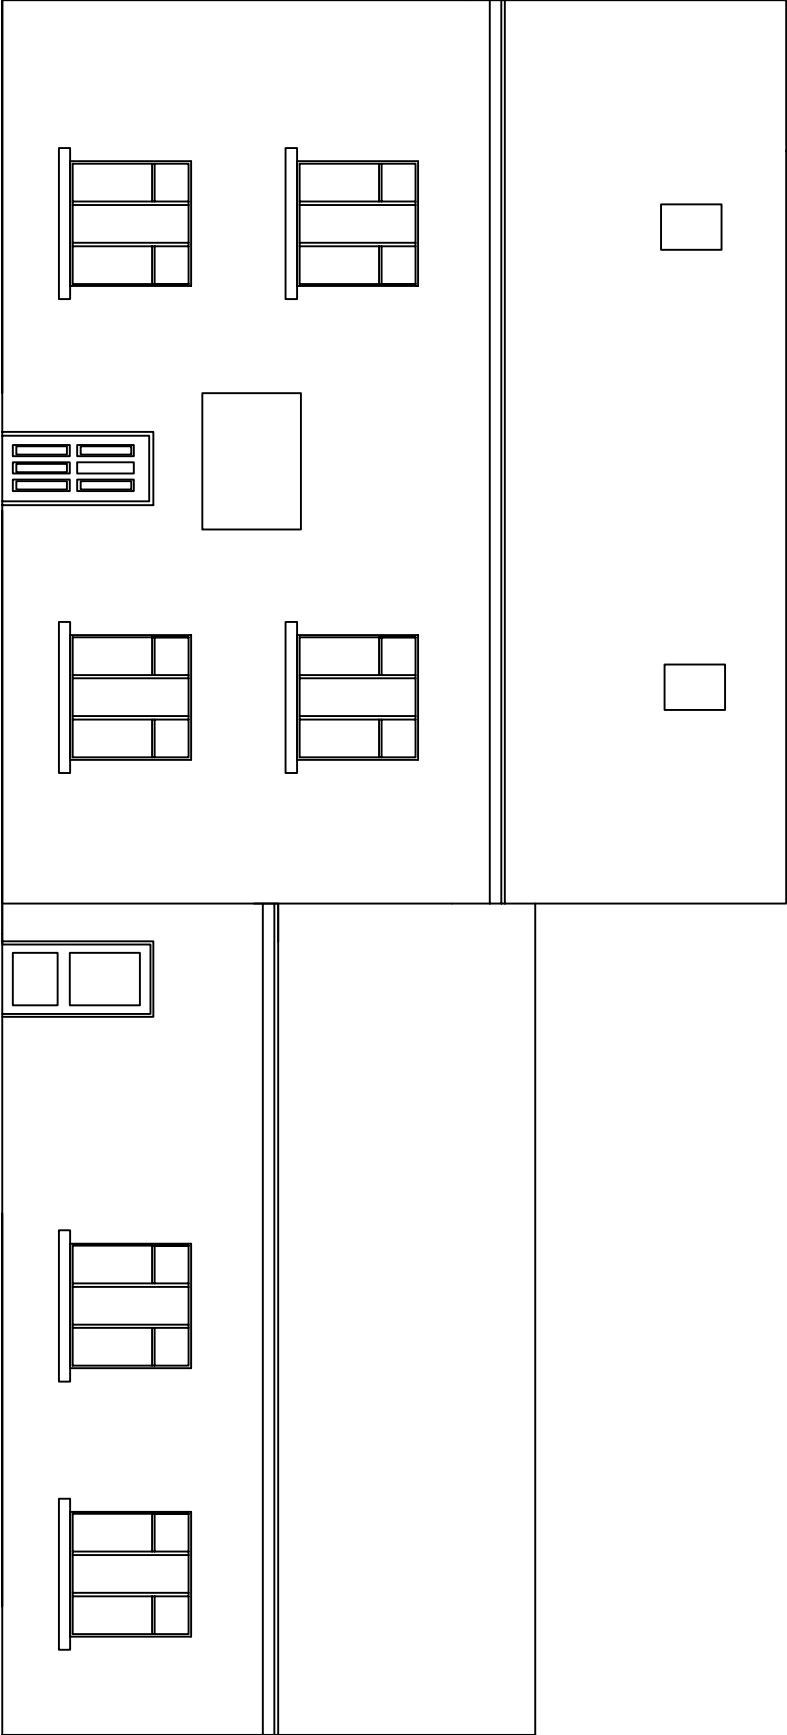

Proposed Front Elevation 1:100

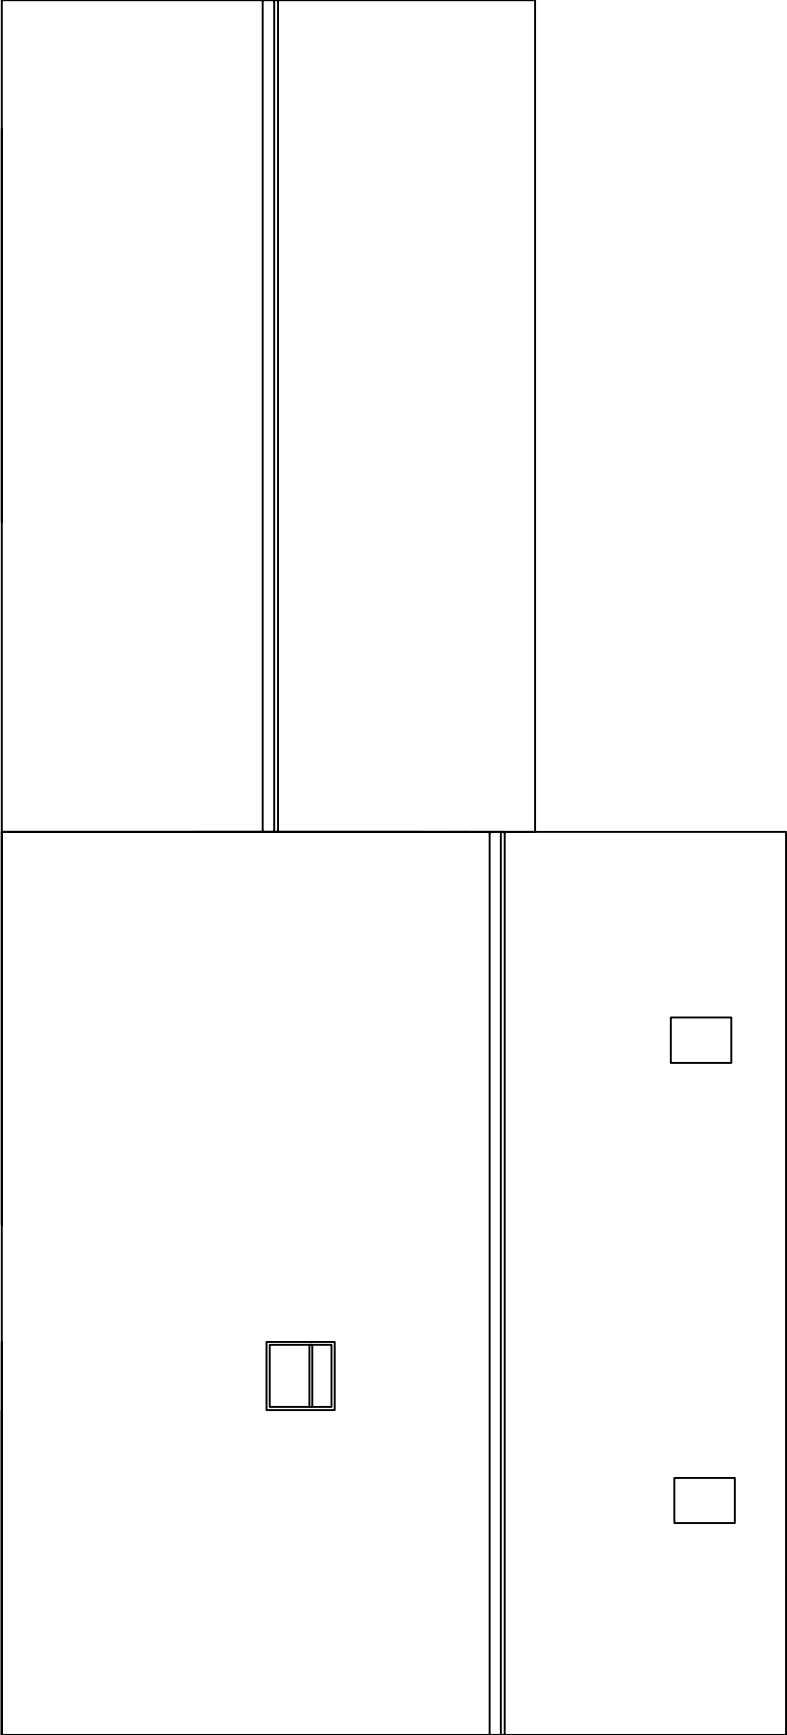

Proposed Rear Elevation 1:100

|                                                                                       |
|---------------------------------------------------------------------------------------|
| PROJECT TITLE:<br><b>Barnsley Chiropractic Centre<br/>45 High Street<br/>Dodworth</b> |
|---------------------------------------------------------------------------------------|

|                                              |
|----------------------------------------------|
| DRAWING TITLE:<br><b>Proposed Elevations</b> |
|----------------------------------------------|

|                      |
|----------------------|
| DRAWN:<br><b>DRW</b> |
|----------------------|

|                            |
|----------------------------|
| DATE:<br><b>26/02/2010</b> |
|----------------------------|

|                                    |
|------------------------------------|
| SCALE:<br><b>As indicated @ A3</b> |
|------------------------------------|

|                                   |
|-----------------------------------|
| DRAWING No:<br><b>713.DRW.006</b> |
|-----------------------------------|

|           |
|-----------|
| REVISION: |
|-----------|



Pennine House, Russell Street,  
Leeds, LS1 5RN.  
Tel: 0113 243 0101 Fax: 0113 247 1776  
E-mail: [buildingconsultancy@eddisons.com](mailto:buildingconsultancy@eddisons.com)

COPYRIGHT OF EDDISONS. ALL RIGHTS RESERVED.  
DRAWING NOT TO BE REPRODUCED WITHOUT PERMISSION.  
DO NOT SCALE