


Drawing No.	Rev No.
MSH002 -002	A

DO NOT SCALE: Contractor to check all dimensions and report any omissions or errors

NOTES




EXISTING FRONT ELEVATION
SCALE 1:100 AT A3

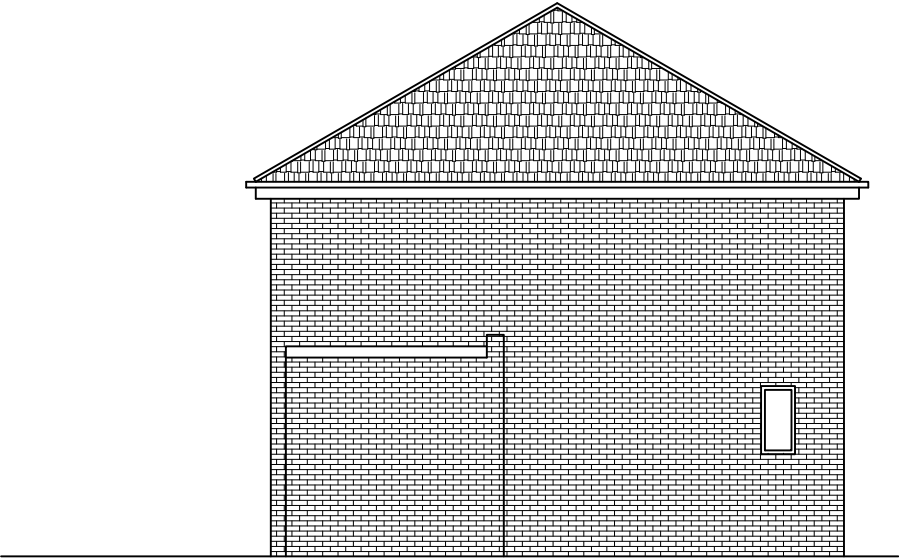

EXISTING END ELEVATION
SCALE 1:100 AT A3



EXISTING REAR ELEVATION
SCALE 1:100 AT A3

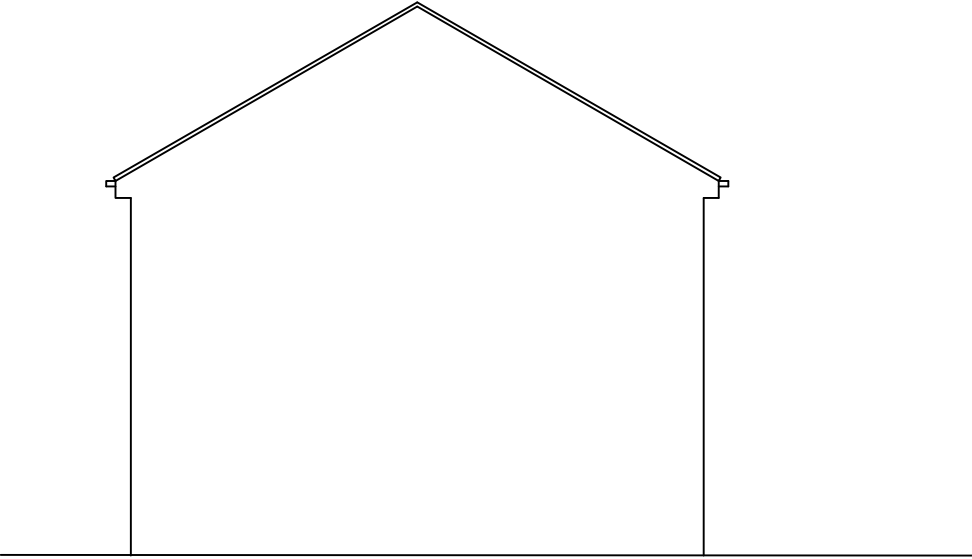

EXISTING END ELEVATION
SCALE 1:100 AT A3

A	More brick added	JRB			16/12/22
Rev	Description	By	Chk	App	Date

JRB DESIGNS Ltd
1 Saville Road
Cudworth
Barnsley
S72 8LT
Tel: 01226 383542
Fax: 01226 380078
Mob: 07970 541192
Email: john@jrbdesigns.co.uk
This drawing is copyright. © jrbdesigns Ltd.

Client
MR. S HAWCROFT

Drawing Title
EXISTING ELEVATIONS

Address
46 REGINALD ROAD
KENDRAY
BARNLEY
S70 3JJ

Project Title:
EX REAR TWO STOREY SIDE
& SINGLE FRONT EXTENSION

Purpose of Issue:
PLANNING

Drawing Status
FIRST ISSUE

Scale at A3 AS SHOWN	Drawn By JRB	Date 09/11/2022
Checked By	Date 09/11/2022	Approved By Date 09/11/2022
Project No. MSH002	Drawing No. 002	Revision A

APPROVAL ☒ INFORMATION ☐ TENDER ☐ CONTRACT ☐ CONSTRUCTION ☐