

Notes:

PLANNING DRAWINGS - THIS DRAWING SHOULD NOT BE USED FOR ANY OTHER PURPOSES THAN THAT SPECIFIED HERE

COPYRIGHT - THIS DRAWING MAY NOT BE REPRODUCED OR MODIFIED IN WHOLE OR PART BY ANY PERSON OR ORGANISATION WITHOUT THE ARCHITECTS CONSENT. ISSUING COPIES TO THIRD PARTIES MAY NOT BE DONE WITHOUT THE ARCHITECTS CONSENT

Revision: --

Revision List:

0 5m

MATERIALS - EXISTING
Walls - Red facing brick, stone , render
Roof - Grey concrete tile
Windows/ Doors - White PVCu frames
Fascias/ soffits - White PVCu
Gutters / Pipes - Black PVCu


Project/ Client: 1 Woodland View / Pini

Drawing Title: Elevations - Existing

Drawing Number: 2084/TP/004

Scale at A3: 1:100


Date: Jun 19

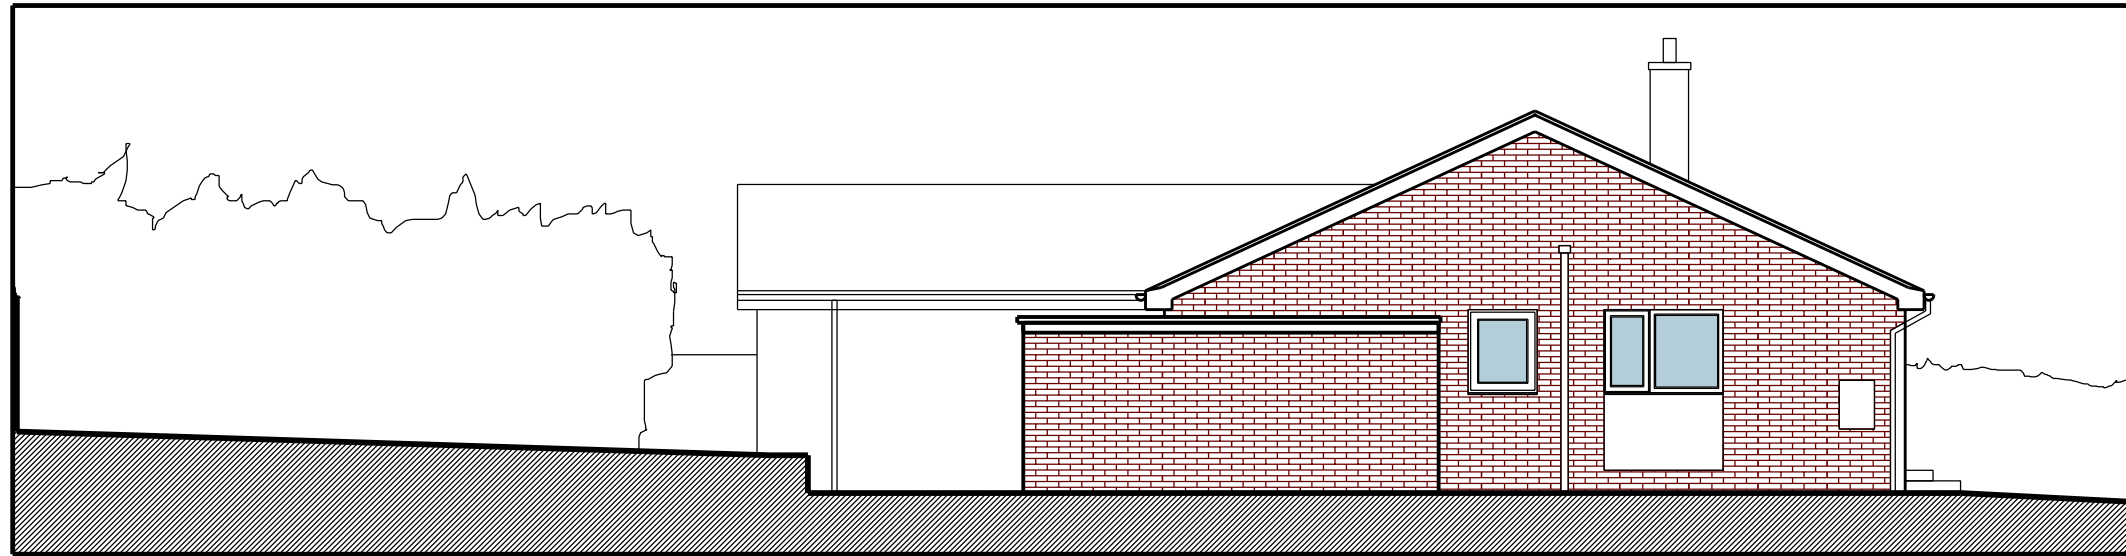


North Elevation - Existing



South Elevation - Existing

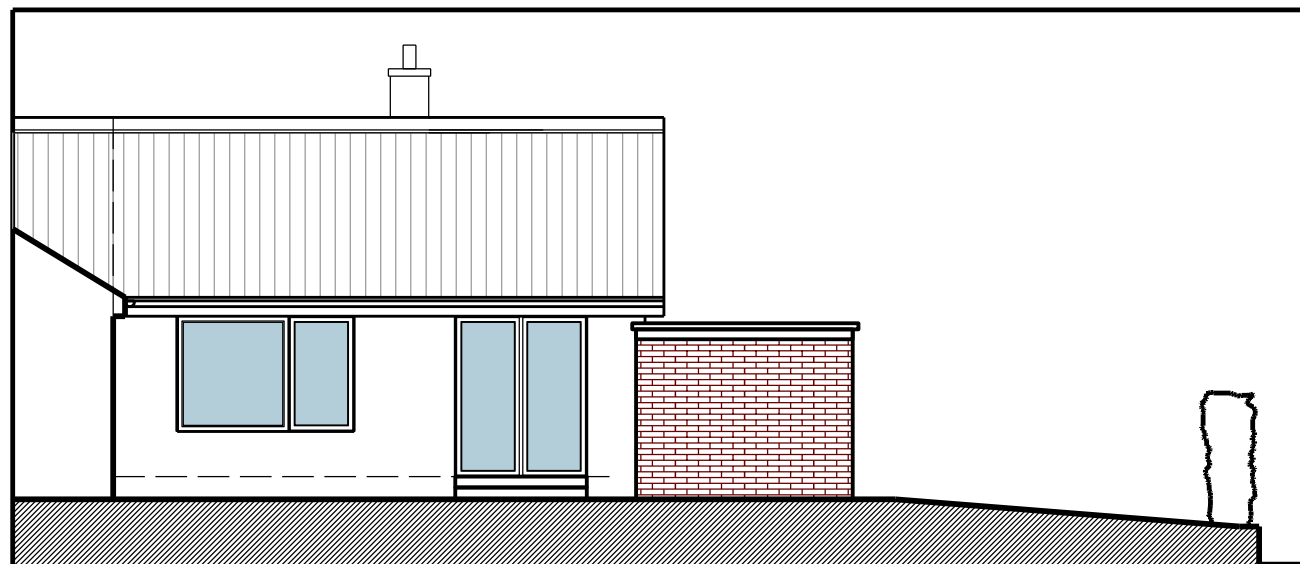

West Elevation - Existing

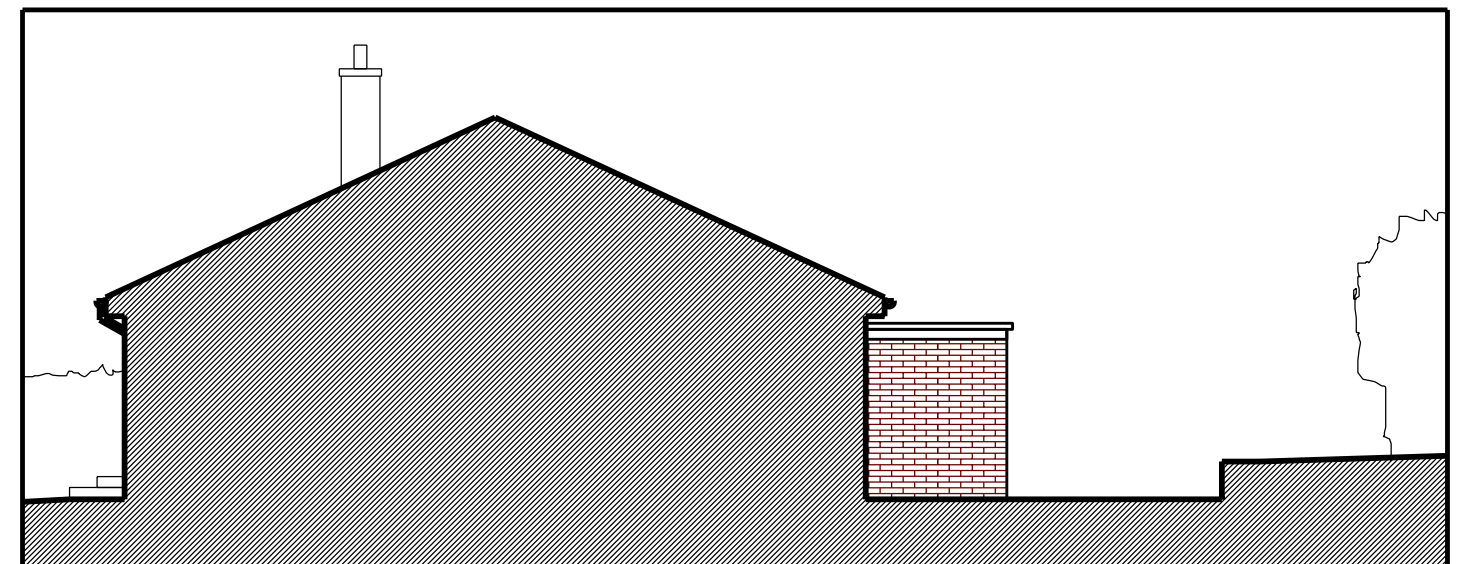

East Elevation - Existing