




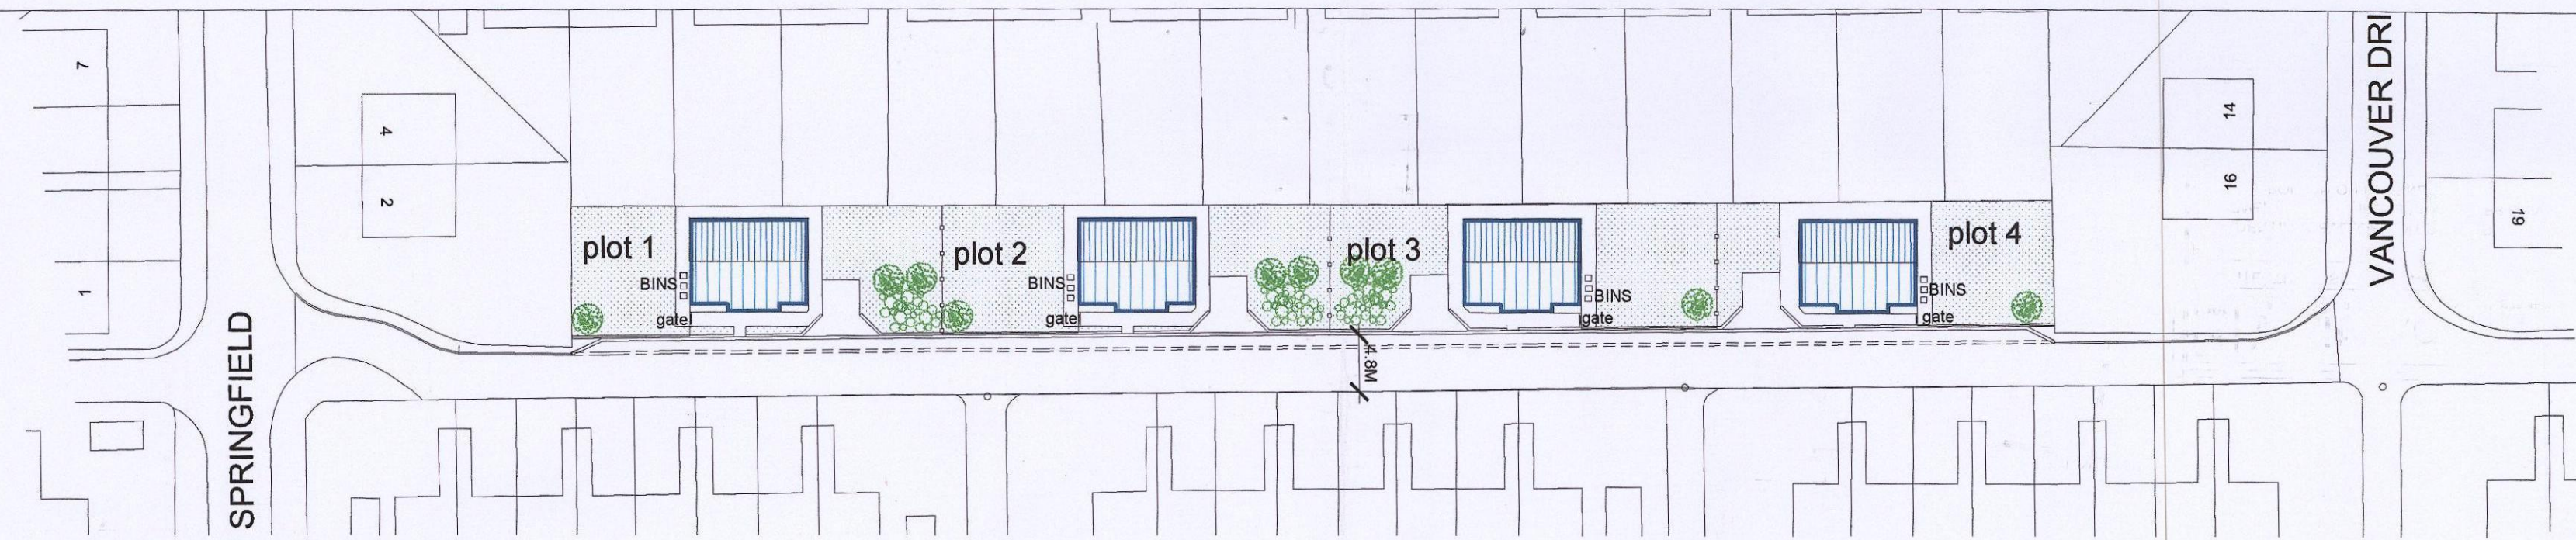

SITE PLAN
scale 1:500

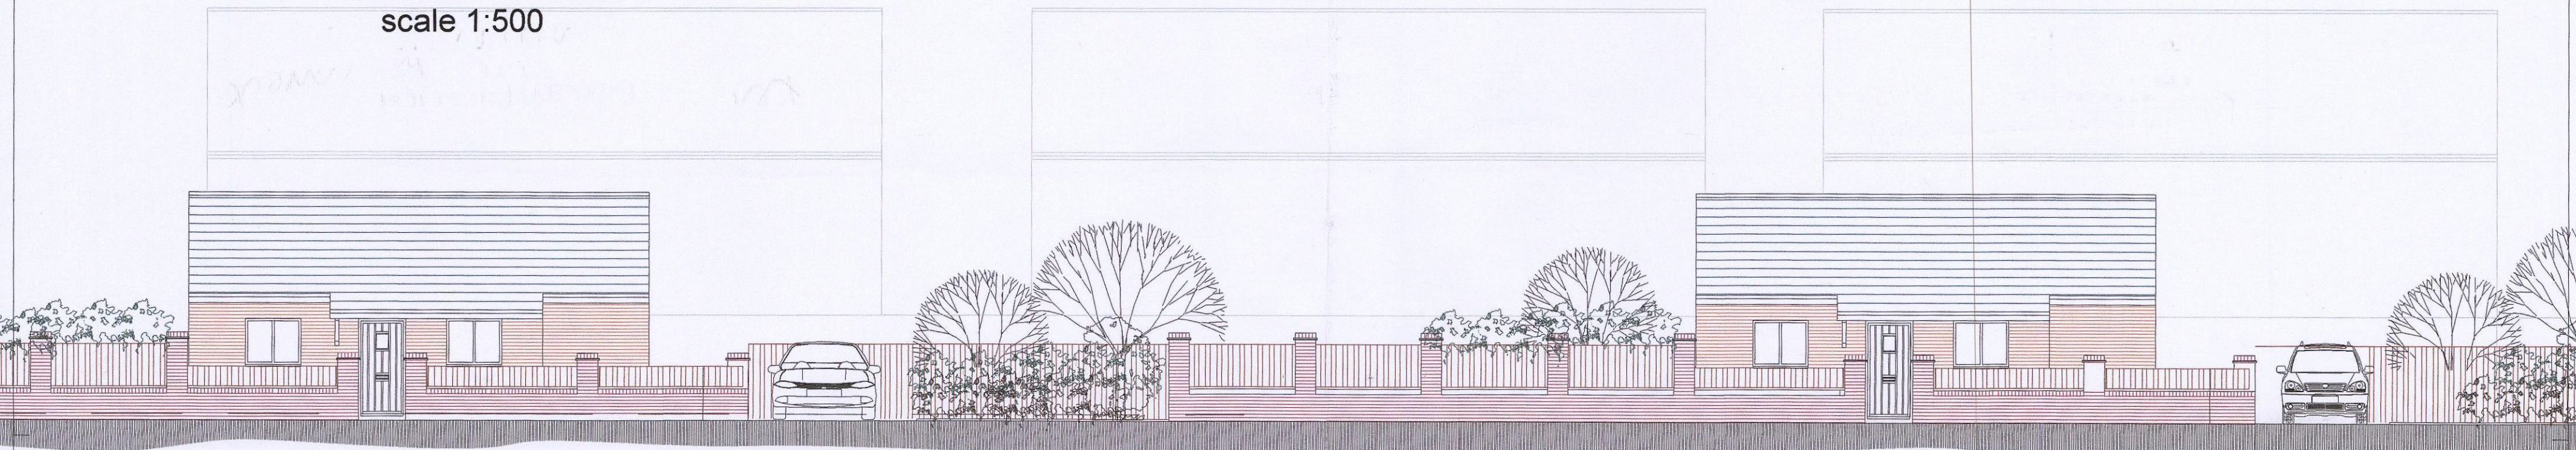

SOUTH ELEVATION-PLOTS 1&2

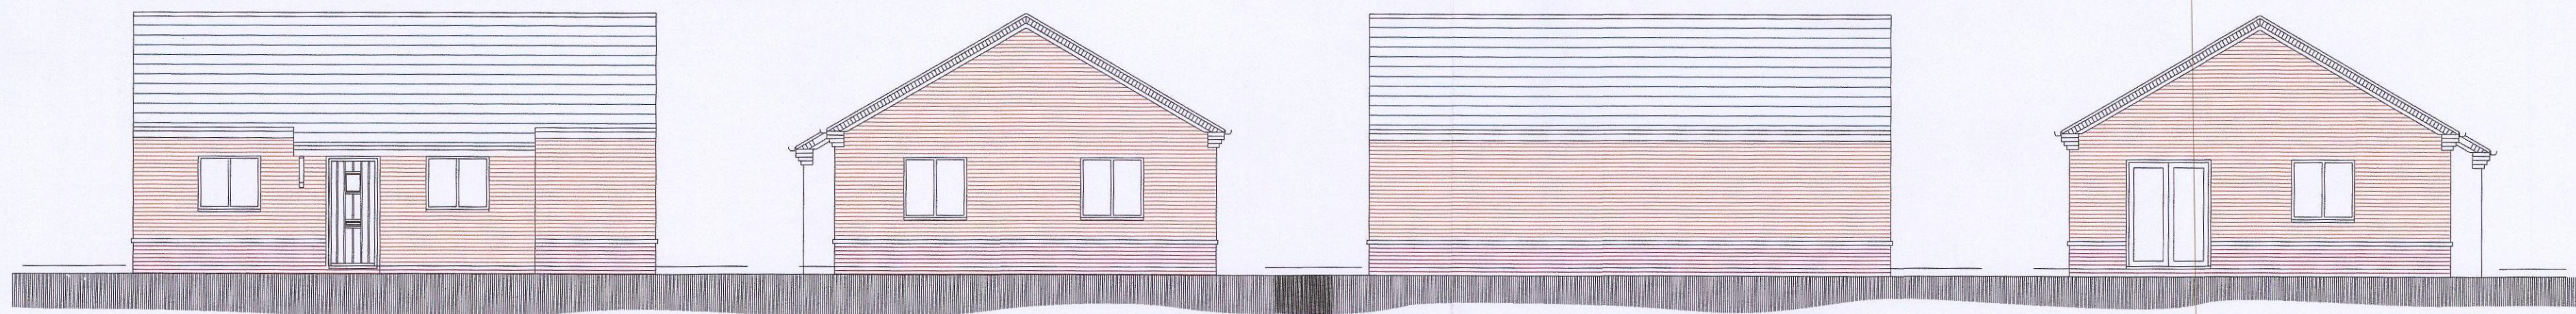


SOUTH ELEVATION


EAST ELEVATION

NORTH ELEVATION

WEST ELEVATION

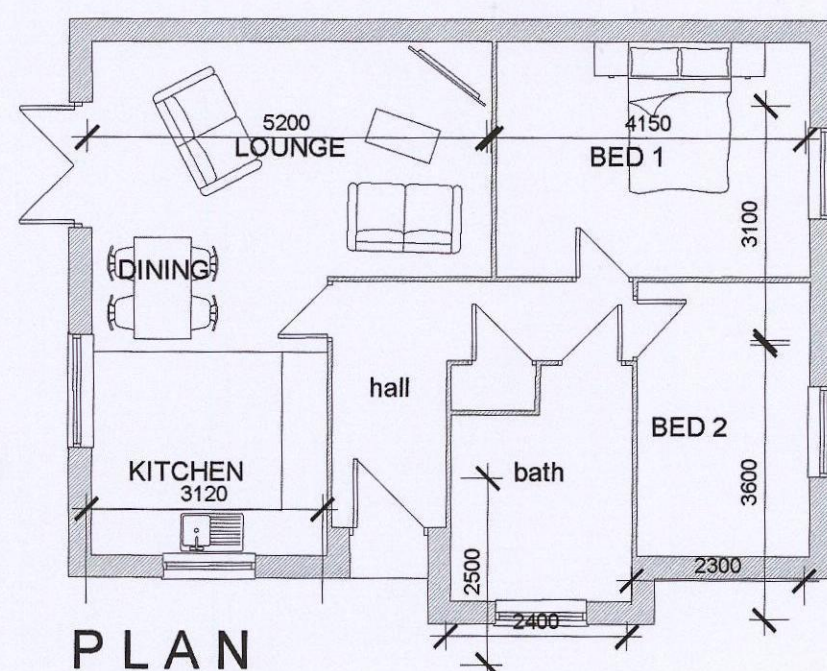

PLAN

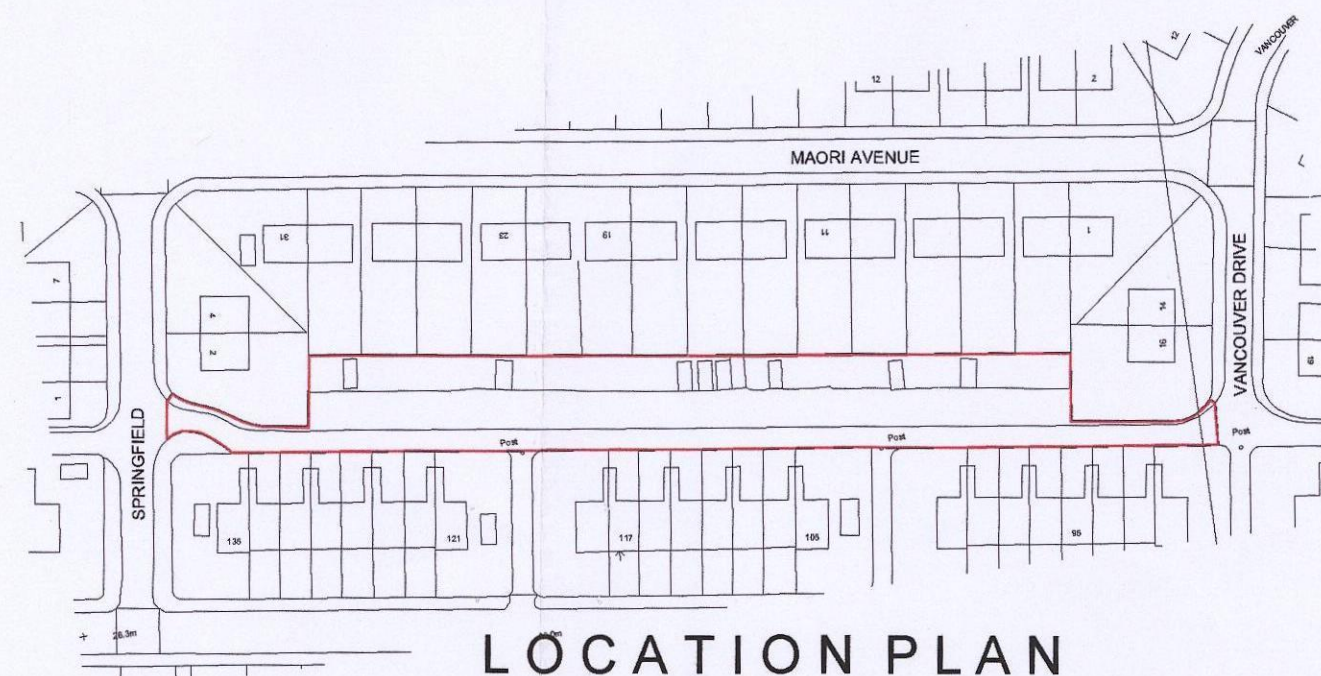

LOCATION PLAN
scale 1:1250

B M B C
CORPORATE MAIL ROOM

10 OCT 2013

Received by:
ORIGINAL COPY

		8 MORSTON BUSINESS PARK, WHALEY ROAD, BARUGH GREEN, BARNSELEY. S75 1HQ		Phone: 01226 208482 Fax: 01226 283030 Email: info@whiteaguspartnership.co.uk Web: www.whiteaguspartnership.co.uk	
ARCHITECTURAL SERVICES AND SURVEYORS					
Project. RESIDENTIAL DEVELOPMENT ON LAND BETWEEN SPRINGFIELD & VANCOUVER DRIVE. BOLTON-ON DEARNE			Client. MR B. MOYNIHAN		
Drawing Title. PLANS AND ELEVATIONS			Date. NOV 2015		Scale. 1:100 @ A2
			Ref. 15-103	Dwg. No. 01	Rev. B
Date	Suffix	Description	Date	Suffix	Description
03-04-16	A	ACCESS ROAD REVISED			
15-05-16	B	PLOT LAYOUT & ACCESS ROAD REVISED			