




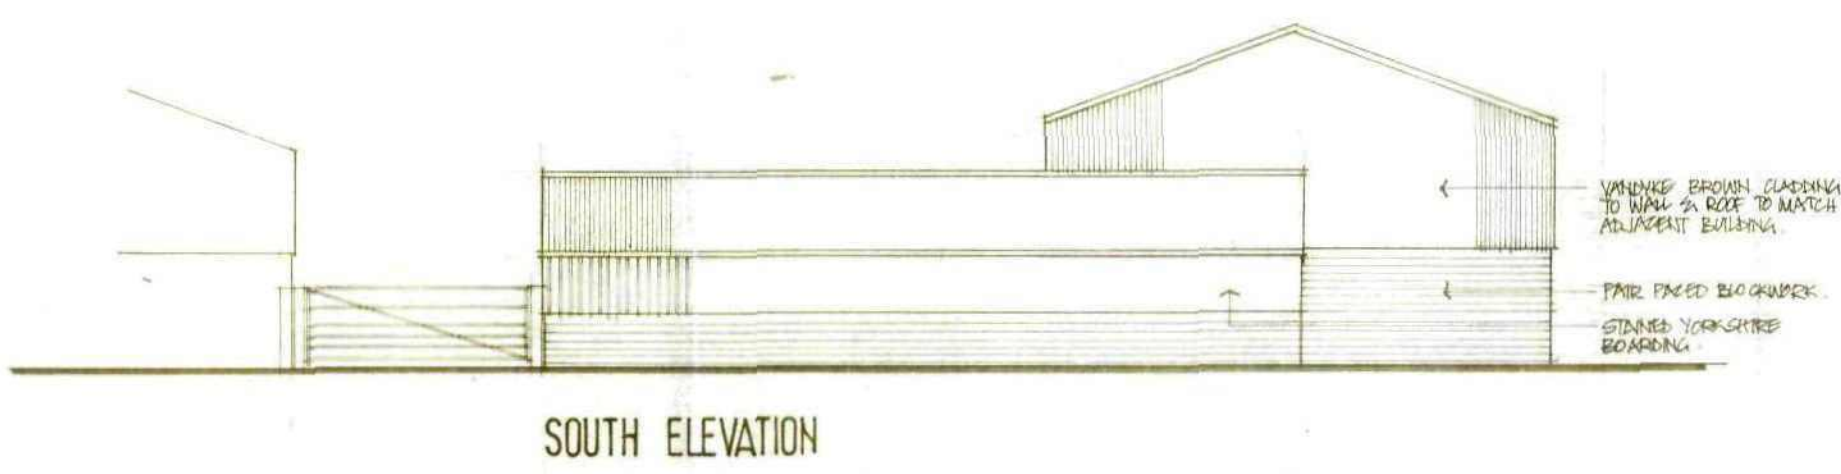


SOUTH ELEVATION

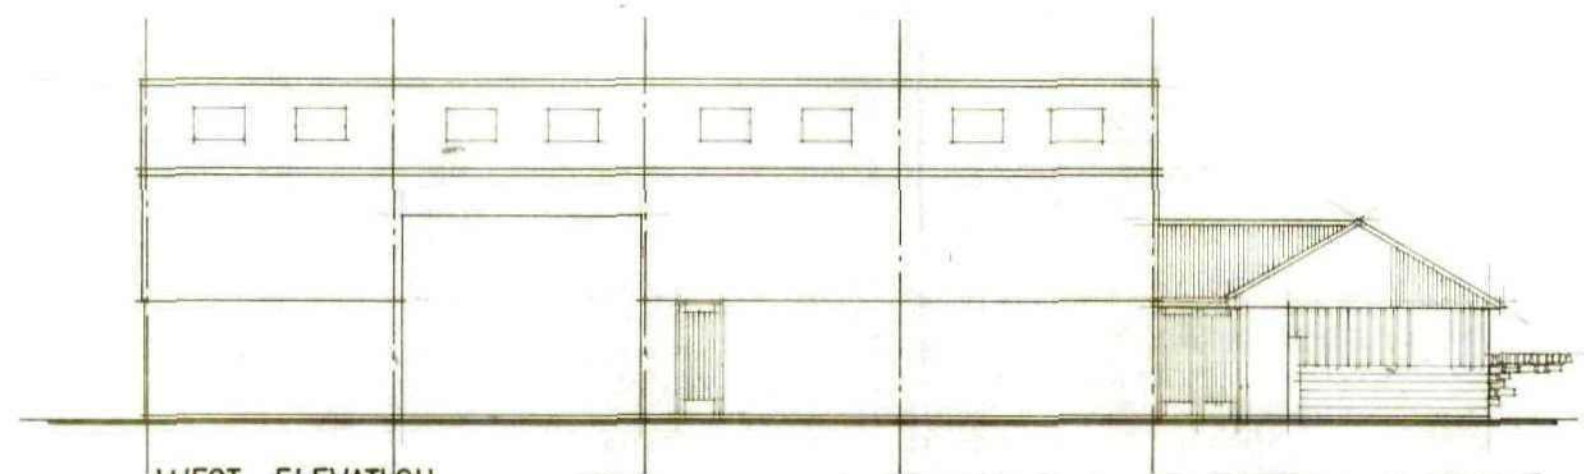


WEST ELEVATION

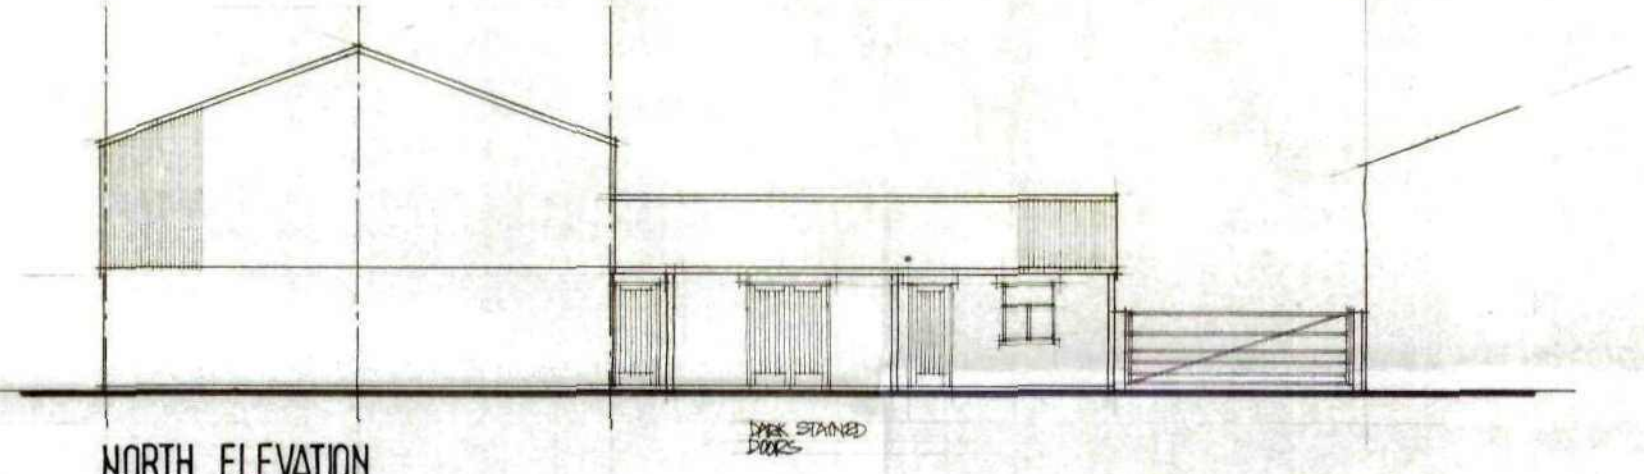


NORTH ELEVATION

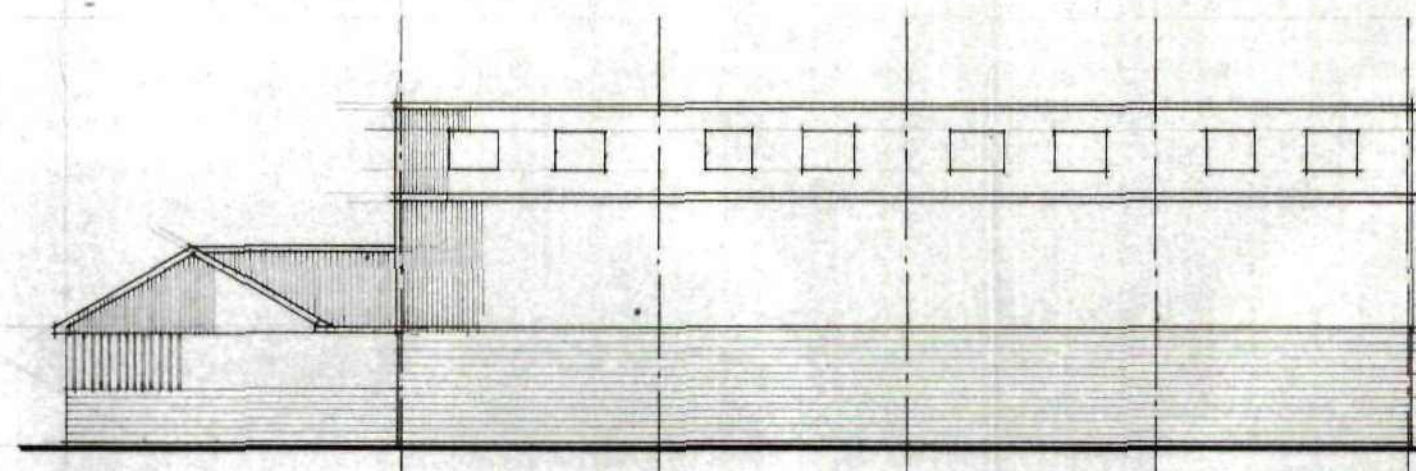

EAST ELEVATION

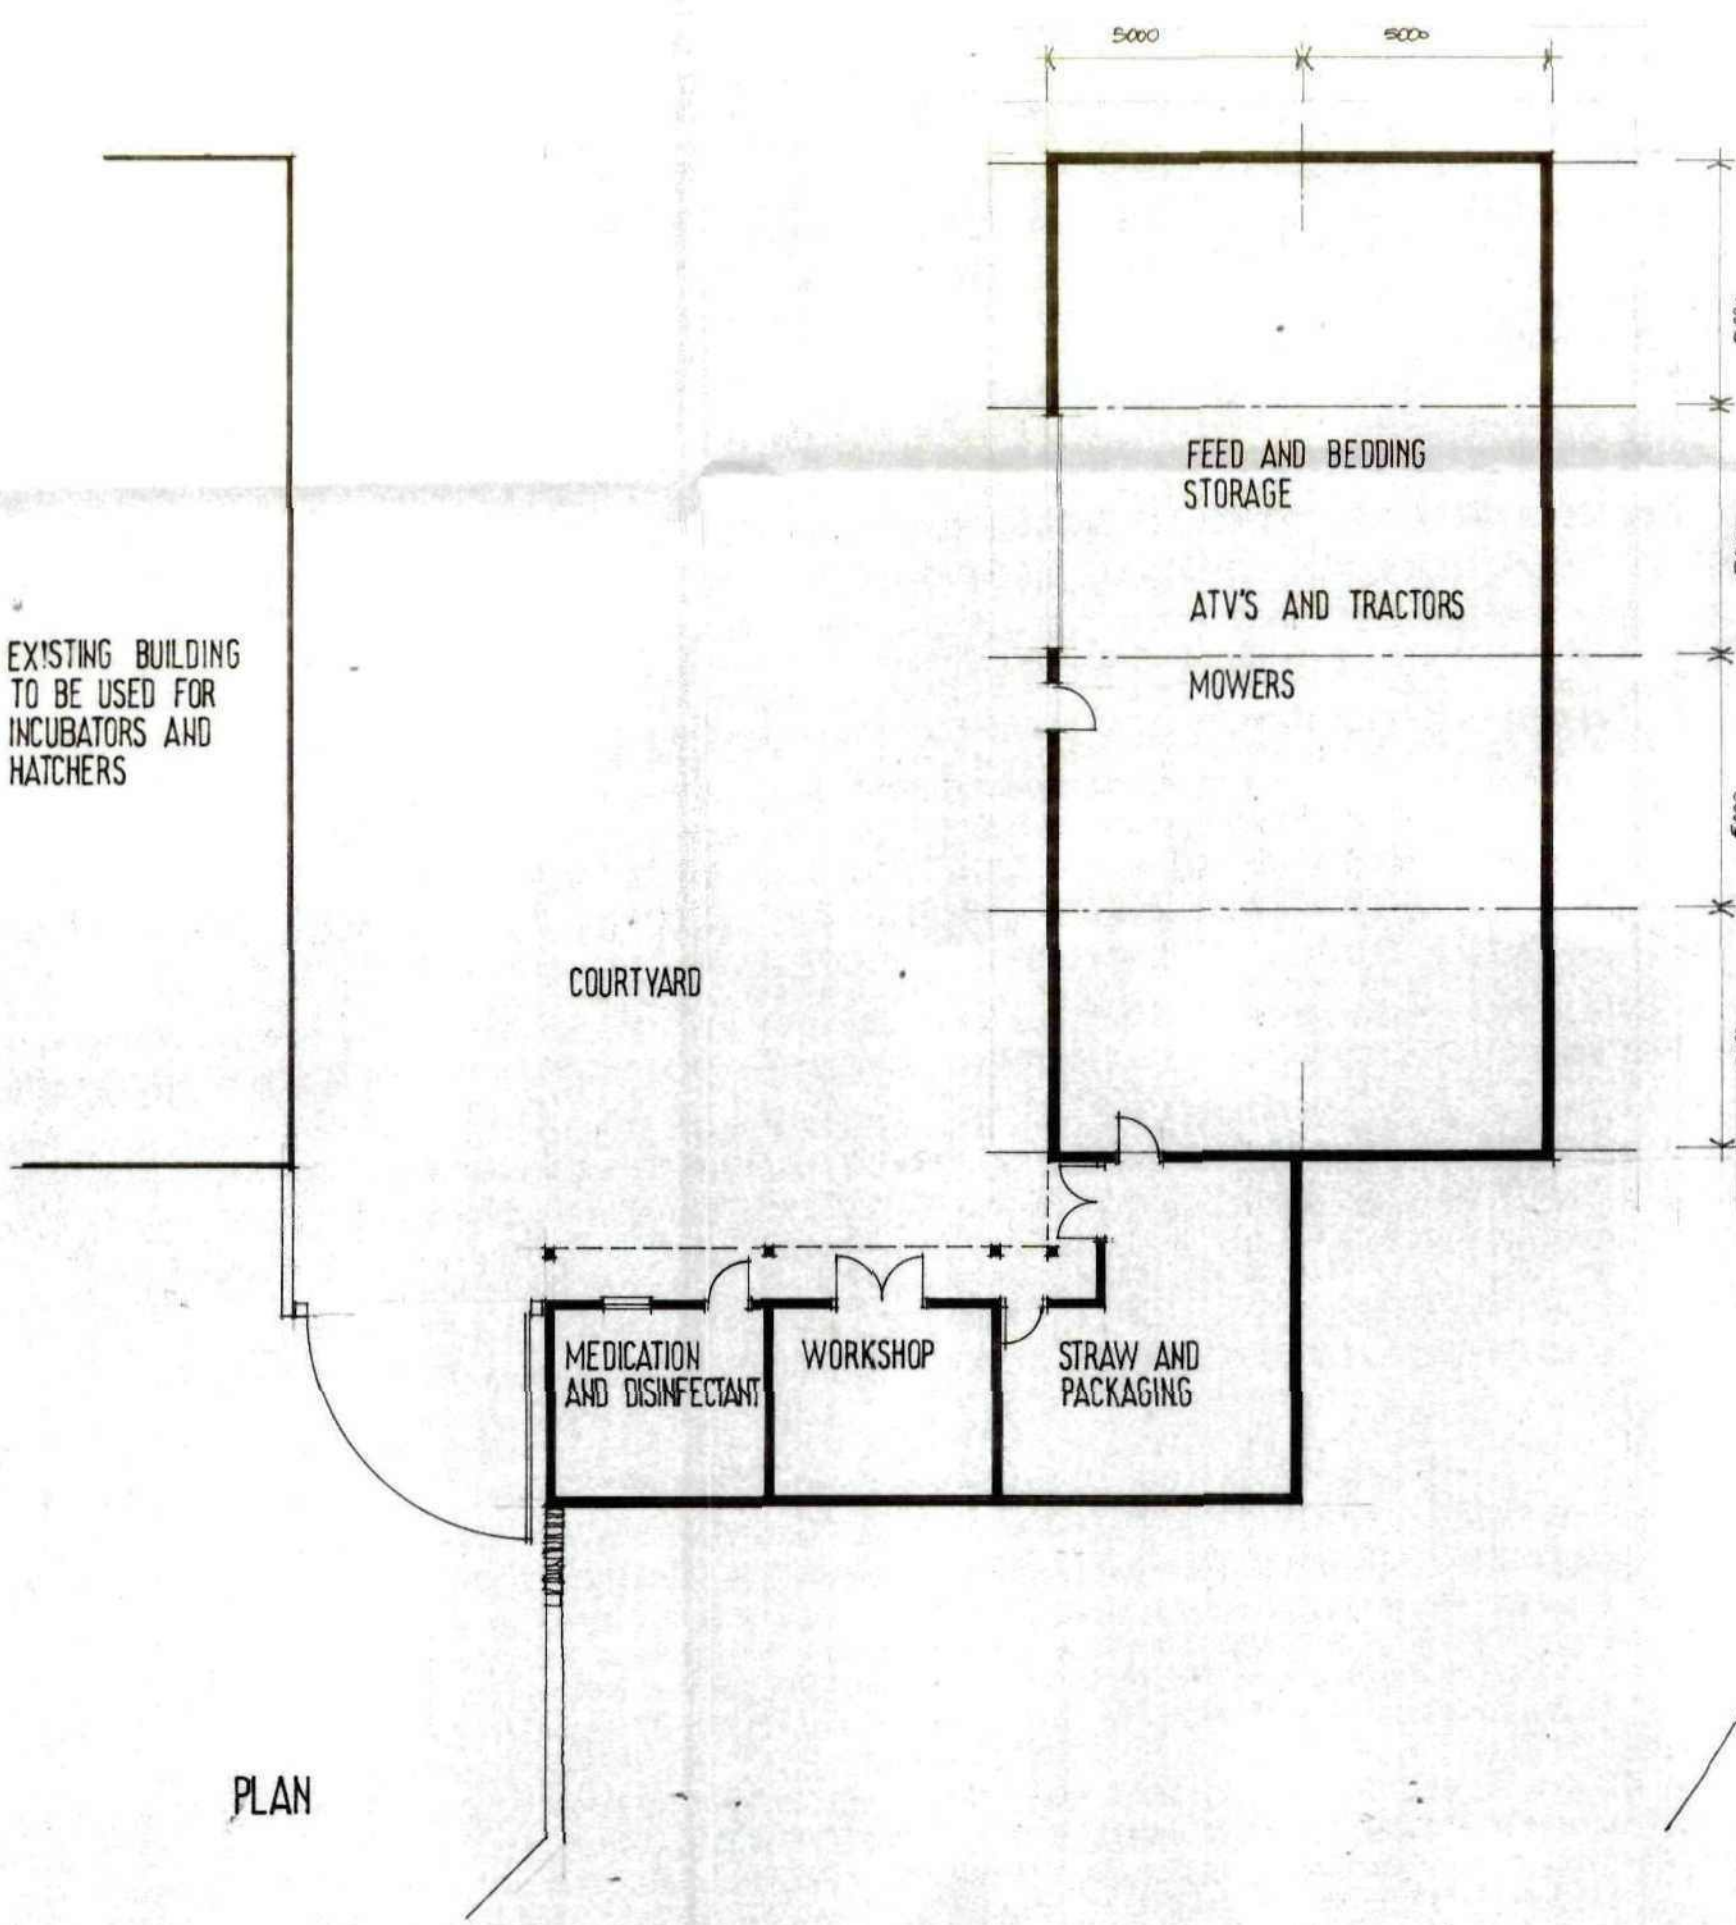

PLAN

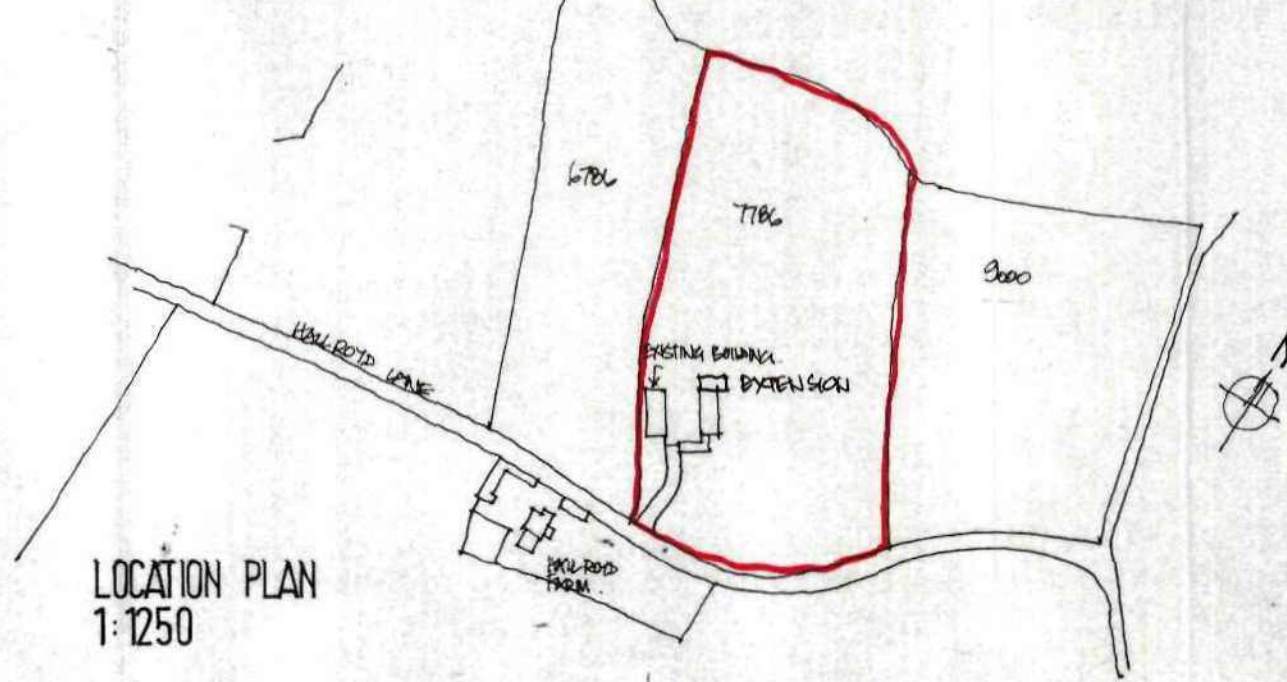

LOCATION PLAN
1:1250

Rev	Client	Revision	Date
1	MR J WOOLLER		



Project:
PROPOSED AGRICULTURAL
BUILDINGS
HALLROYD FARM HALLROYD LANE
SILKSTONE COMMON

Title:
PLANS & ELEVATION

Scale: 1:100 Drawn: S/L
Date: 08/03/13 Drawing No: 01/001/1



BUILDING DESIGN SERVICES
15 Henders Avenue, Runcorn, CH69 7PL
Tel: 0151 281 3333

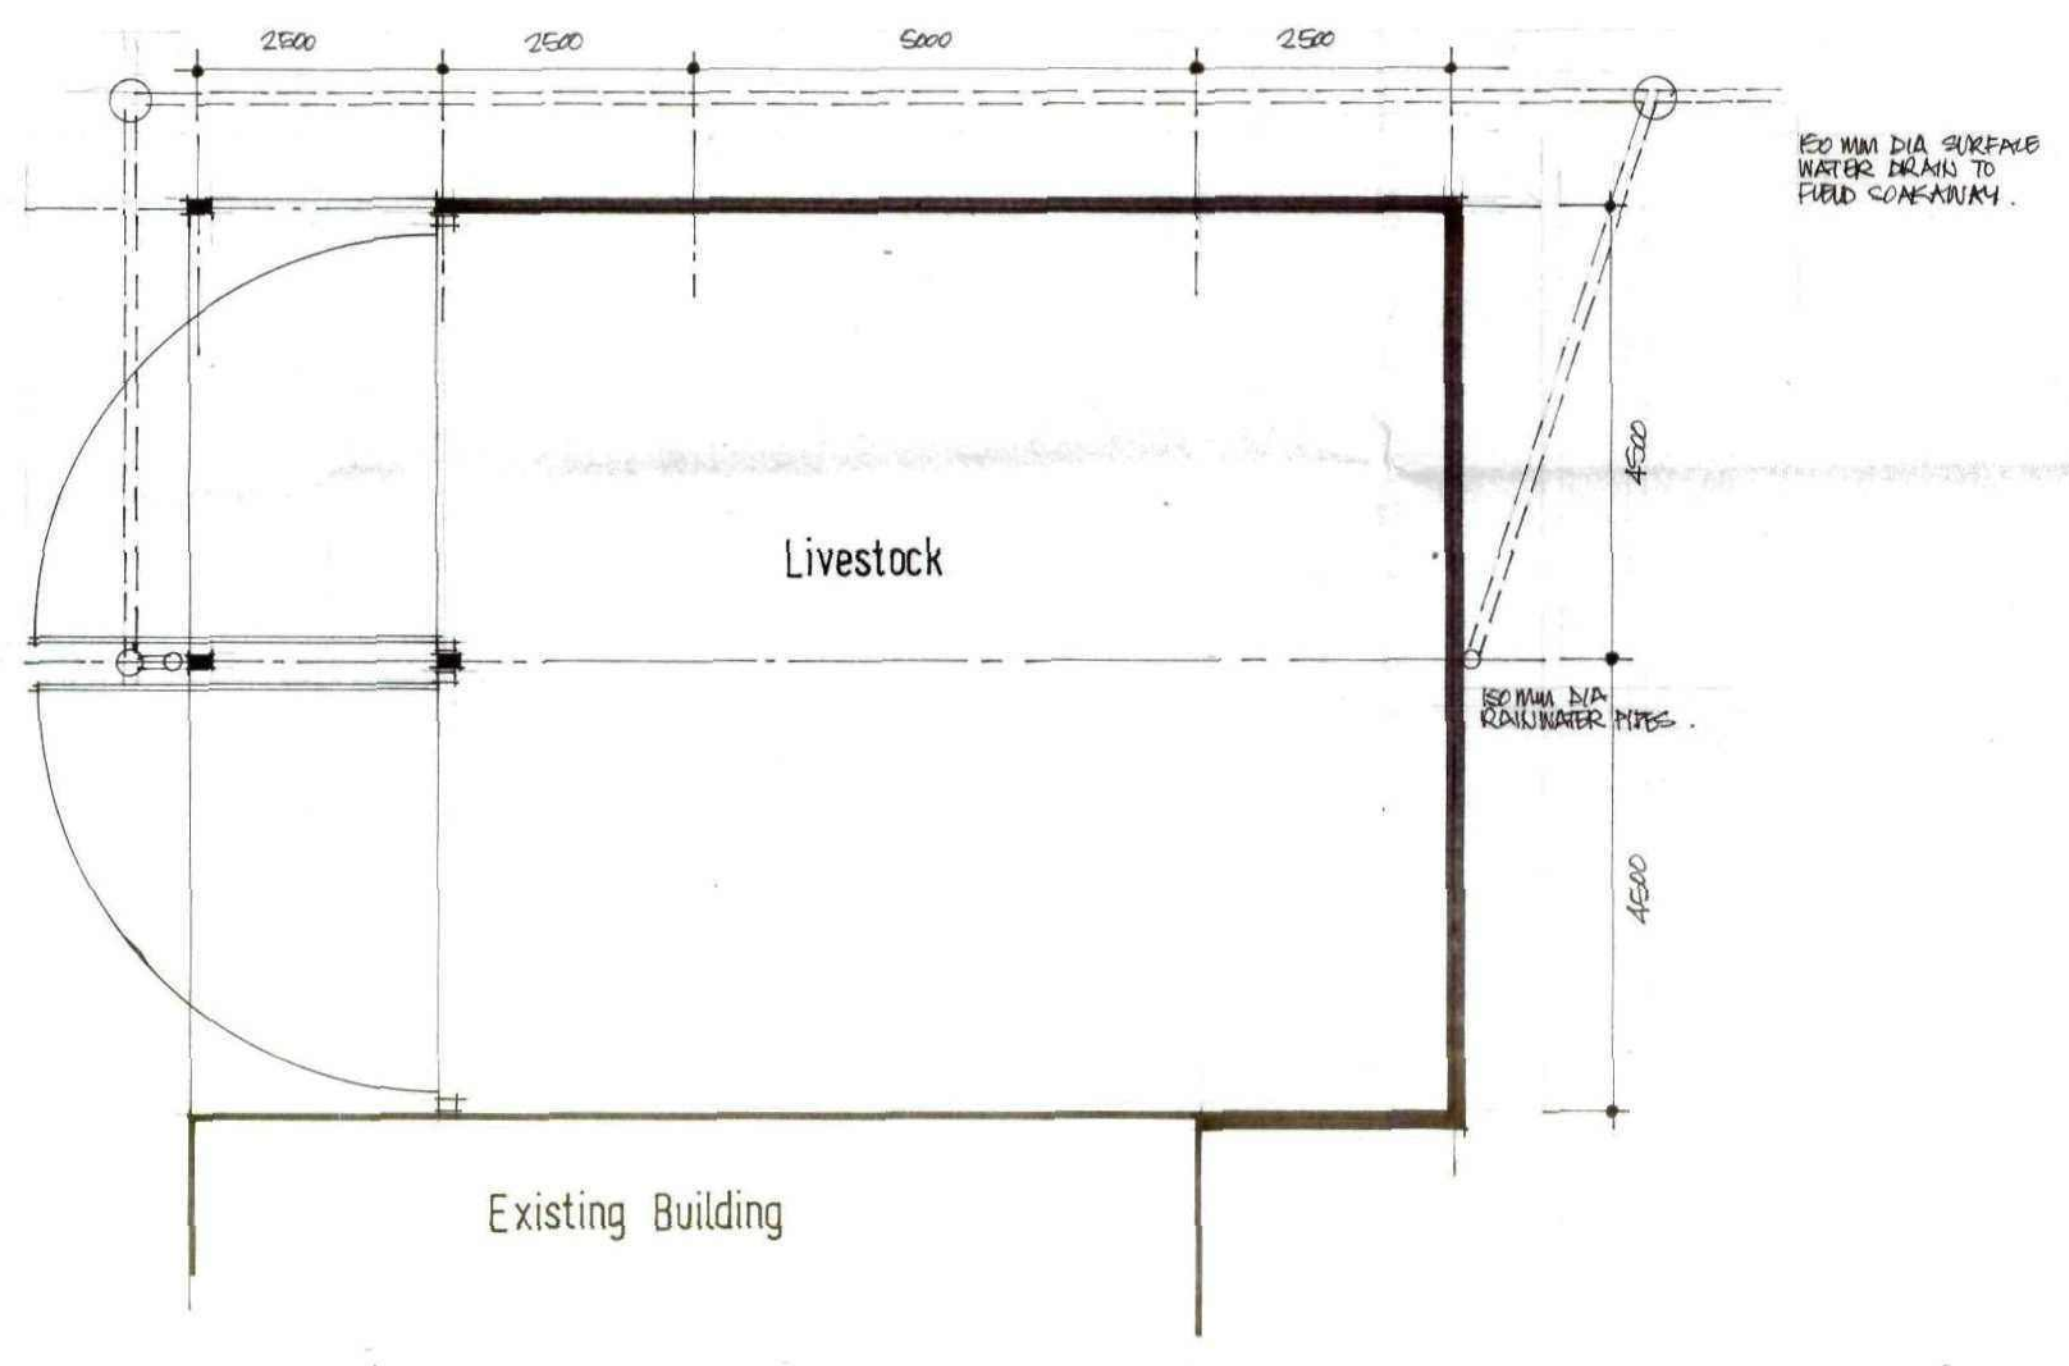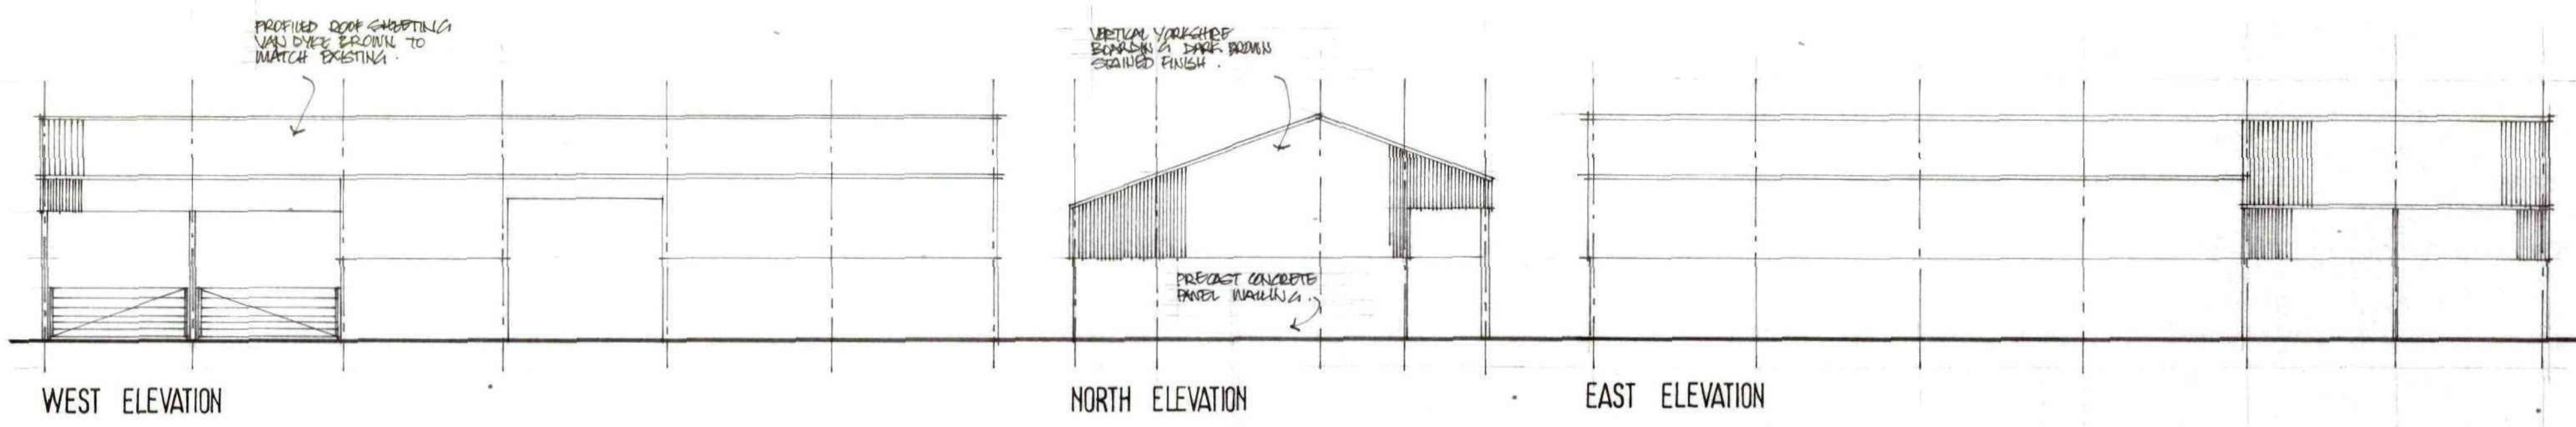

PLAN

Rev	Revision	Date
Client		
MR J WOOLLER		
Project		
Extension to Agricultural Buildings, Hallroyd Farm Silkstone Common		
Title		
PLANS & ELEVATIONS		
Scale:	1:100	1:50
Date:	FEB 2013	Drawing No:
		TA/1
TO BE USED FOR CONSTRUCTION ROOM - 8 MAR 2013 Received by: _____ ORIGINAL COPY		
BDS BUILDING DESIGN SERVICES 15 Hunter Avenue, Barnsley S70 4PL TEL: 01226 733224		