



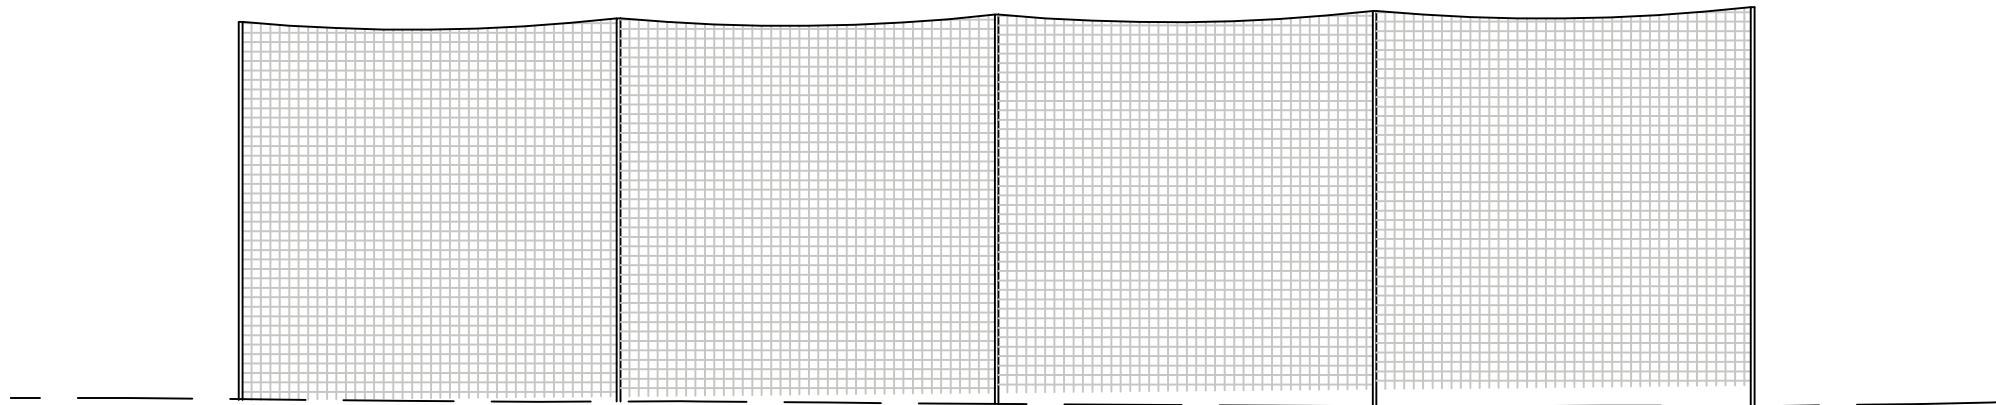

ELEVATION OF NETTING FROM THE SOUTH

BOUNDARY NETTING TO BE BY FORESPORT FENCING LTD (OR EQUAL) 12M HIGH X 40M IN LENGTH
WITH SUPPORTING POSTS AT 10M C/C.
POSTS TO BE 150MM DIA WITH GREEN POWDER COAT FINISH SET IN CONCRETE BASES.
NETTING TO BE 50MM X 50MM IN BLACK POLYPROPYLENE

Posts set permanently in concrete foundations at 10m centres. Netting fixed using pulley system to allow raising and lowering.

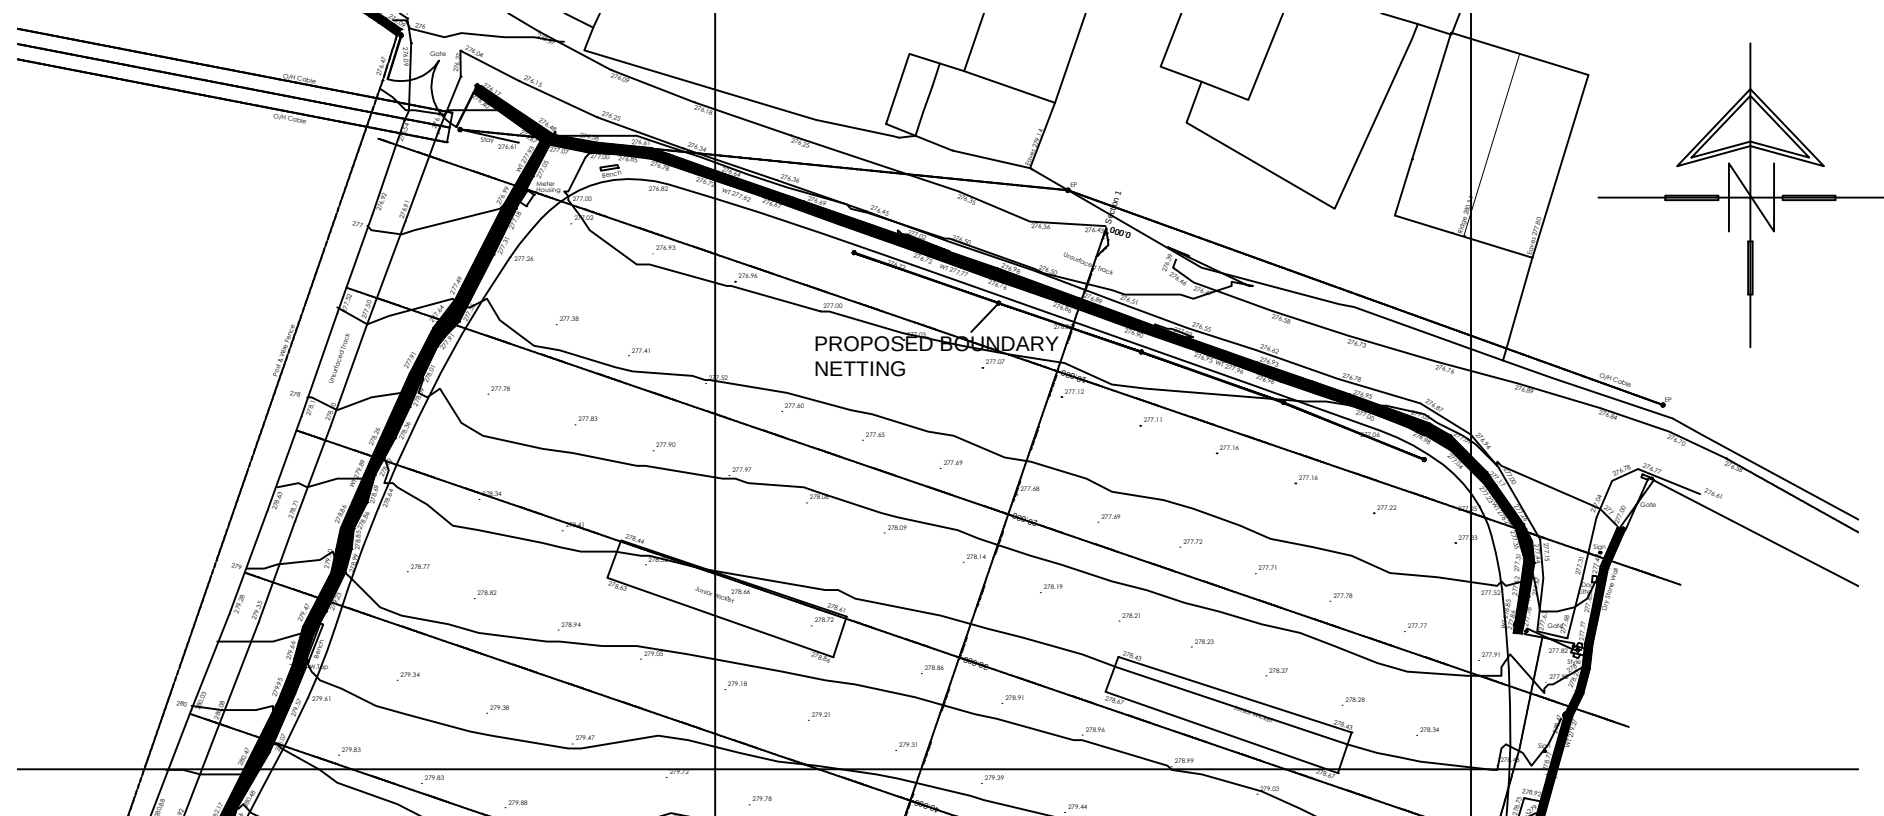

SITE PLAN

 White Agus PARTNERSHIP			8 MORSTON BUSINESS PARK, WHALEY ROAD, BARUGH GREEN, BARNSELEY. S75 1HQ			Phone: 01226 208482 Fax: 01226 283030 Email: info@whiteaguspartnership.co.uk Web: www.whiteaguspartnership.co.uk		
ARCHITECTURAL SERVICES AND SURVEYORS								
Project. BOUNDARY NETTING GREENMOOR CRICKET CLUB CHAPEL LANE, GREENMOOR					Client. GREEN MOOR CRICKET CLUB			
Drawing Title. BOUNDARY NETTING					Date. NOV 2015		Scale. 1:200 & 1:500 @ A3	
					Ref. 15-032		Dwg. No. 04	
Date	Suffix	Description			Date	Suffix	Description	
02-02-16 10-02-16	A B	REGRADING OMITTED NOTE ADDED REGARDING DEMOUNTABLE OPTION						