



Drawing No.	Rev No.
MSC001 -004	

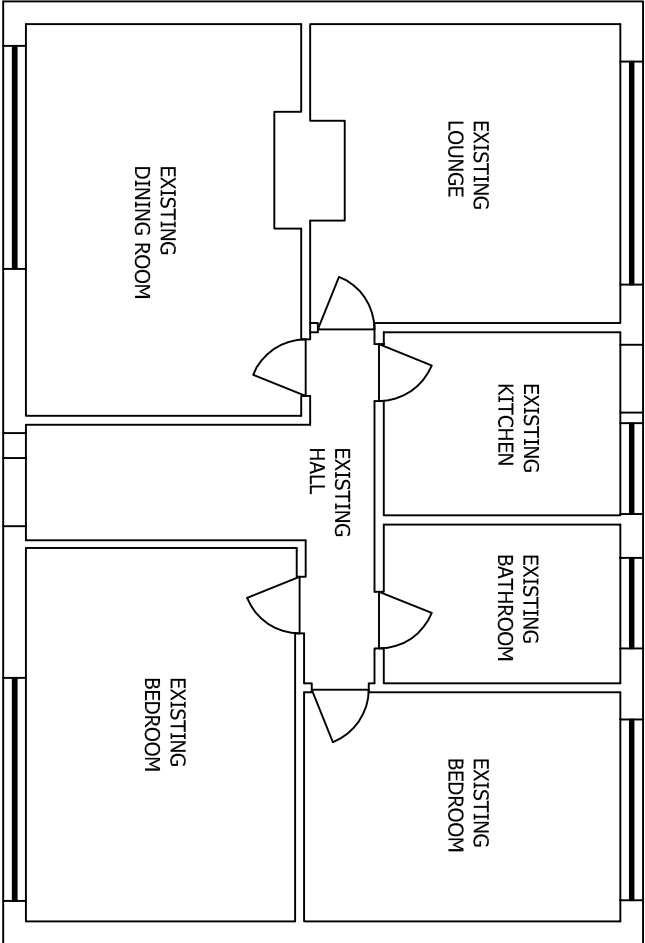


EXISTING GROUND FLOOR PLAN
SCALE 1:100 AT A3

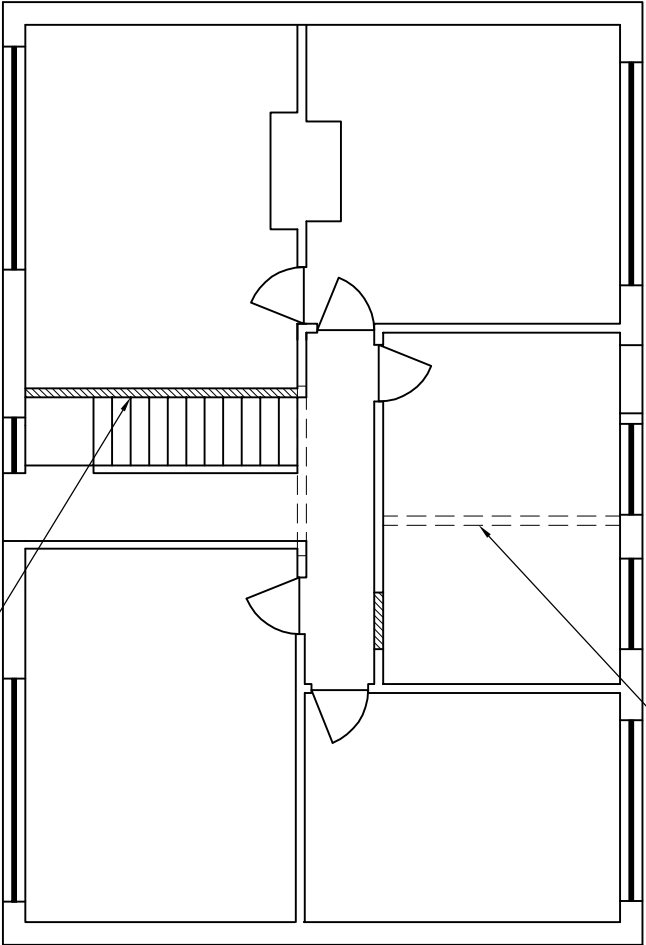

EXISTING KITCHEN EXTENDED INTO
BATHROOM

PROPOSED GROUND FLOOR PLAN
SCALE 1:100 AT A3

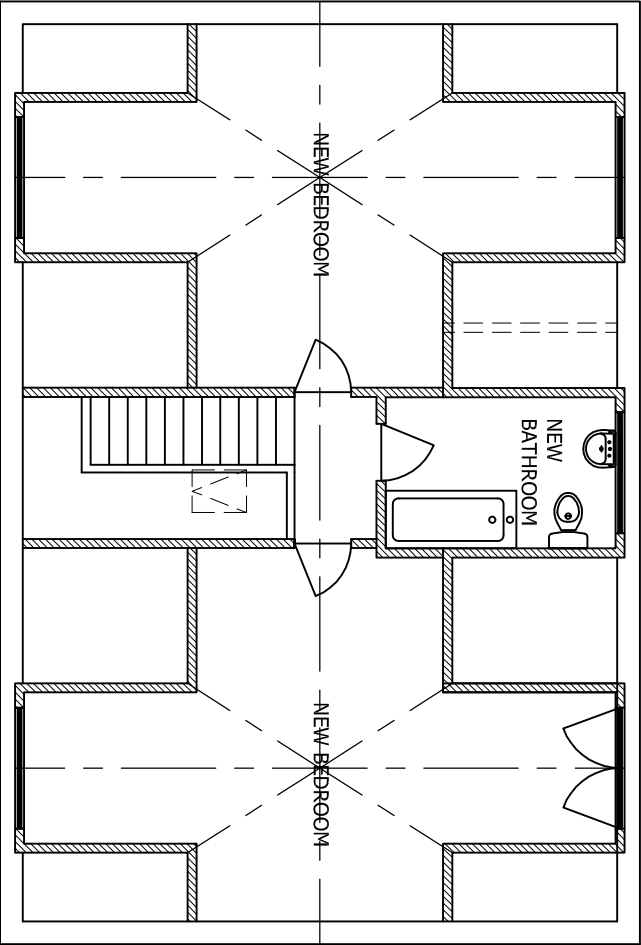

PROPOSED FIRST FLOOR PLAN
SCALE 1:100 AT A3

DO NOT SCALE: Contractor to check all dimensions and report any omissions or errors

NOTES

Rev	Description	By	Chk	App	Date
-----	-------------	----	-----	-----	------

JRB DESIGNS LTD
166 Churchfield Lane
Barton
Barnsley
S75 5FA
Tel: 01226 383542
Fax: 01226 380078
Mob: 07970 541132
Email: join@jrbdesigns.co.uk
This drawing is copyright. © Jrbdesigns Ltd.

Client
MR S COWLING

Drawing Title
PROPOSED PLANS

Address
**123 CEMETERY ROAD
HEMINGFIELD
BARNSELEY
S73 0QH**

Project Title:
**PROPOSED LOFT CONVERSION
WITH DORMA WINDOWS**

Purpose of Issue:
PLANNING

Drawing Status
FIRST ISSUE

Scale at A3	Drawn By	Date
AS SHOWN	JRB	28/04/2007
Checked By	Approved By	Date
SC	SC	28/04/2007
Project No.	Drawing No.	Revision
MSC001	004	-

APPROVAL ☒ INFORMATION ☐ TENDER ☐ CONTRACT ☐ CONSTRUCTION ☐