




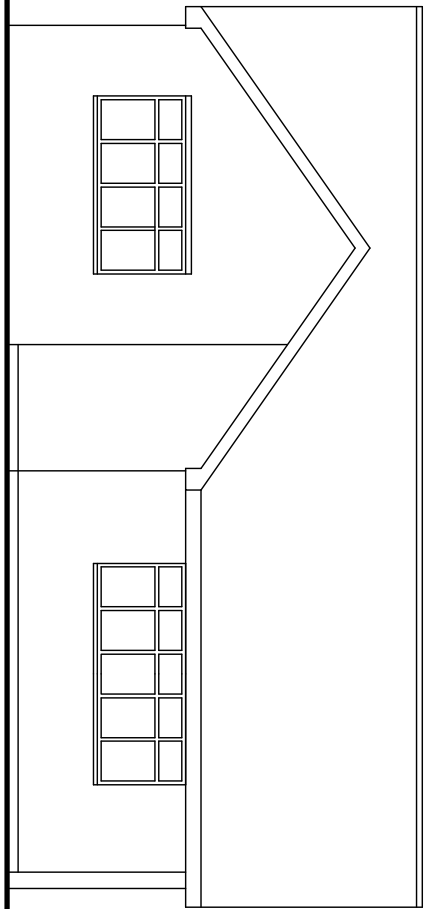


FRONT ELEVATION
AS EXISTING

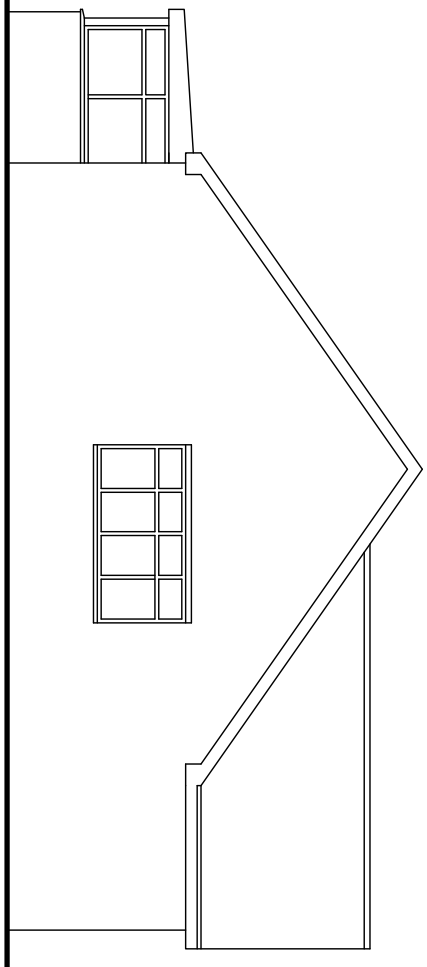


SIDE ELEVATION
AS EXISTING

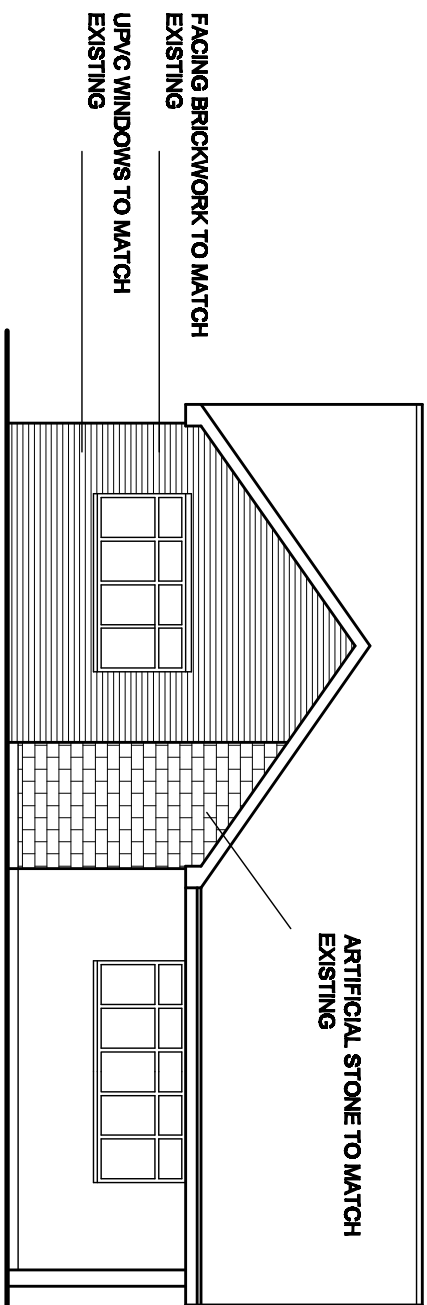


FRONT ELEVATION
AS PROPOSED

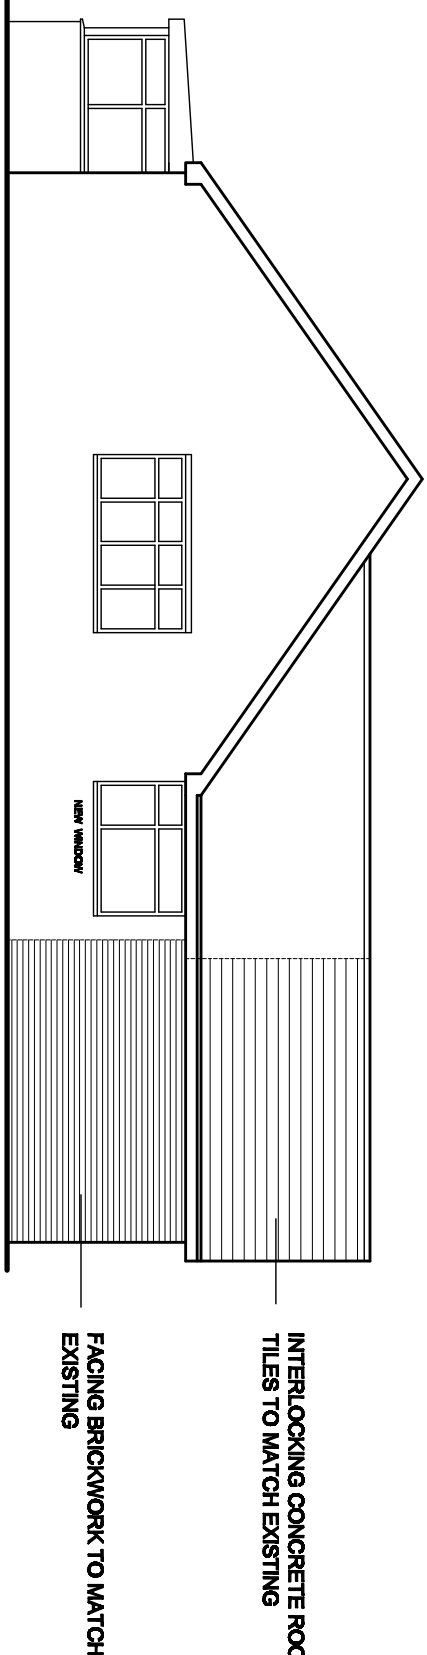


SIDE ELEVATION
AS PROPOSED

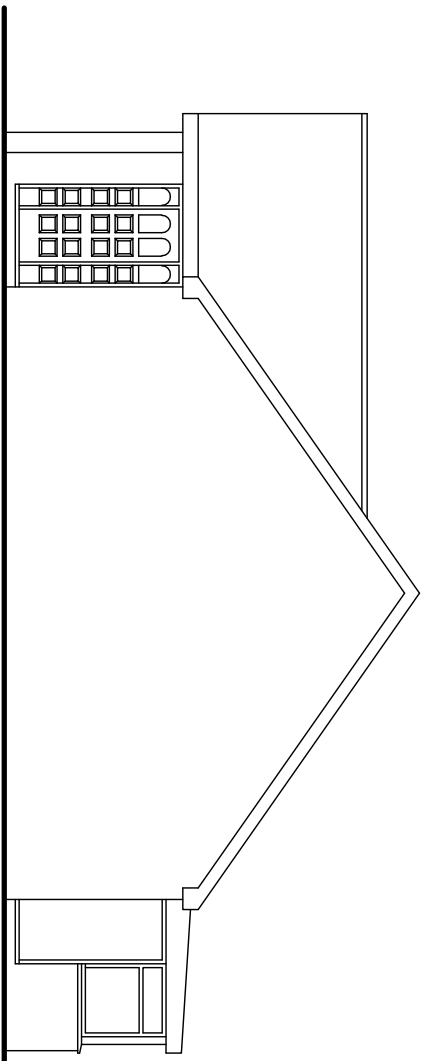


SIDE ELEVATION
AS EXISTING

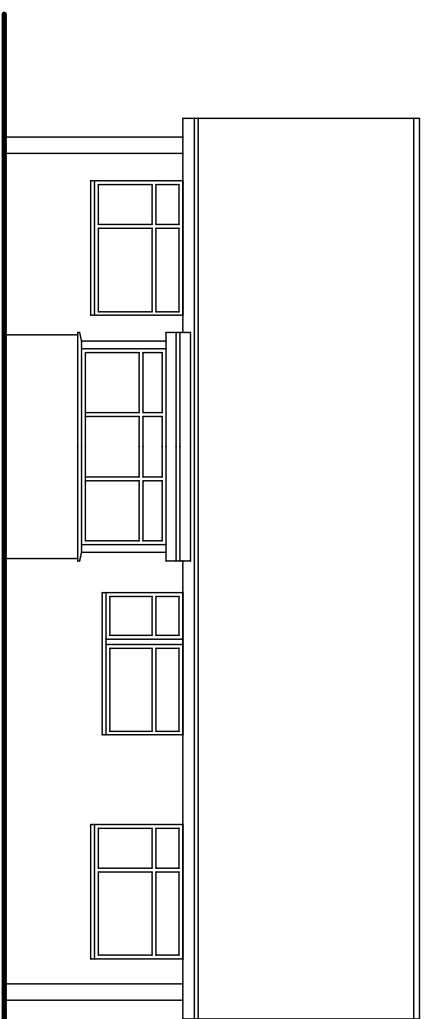


REAR ELEVATION
AS EXISTING

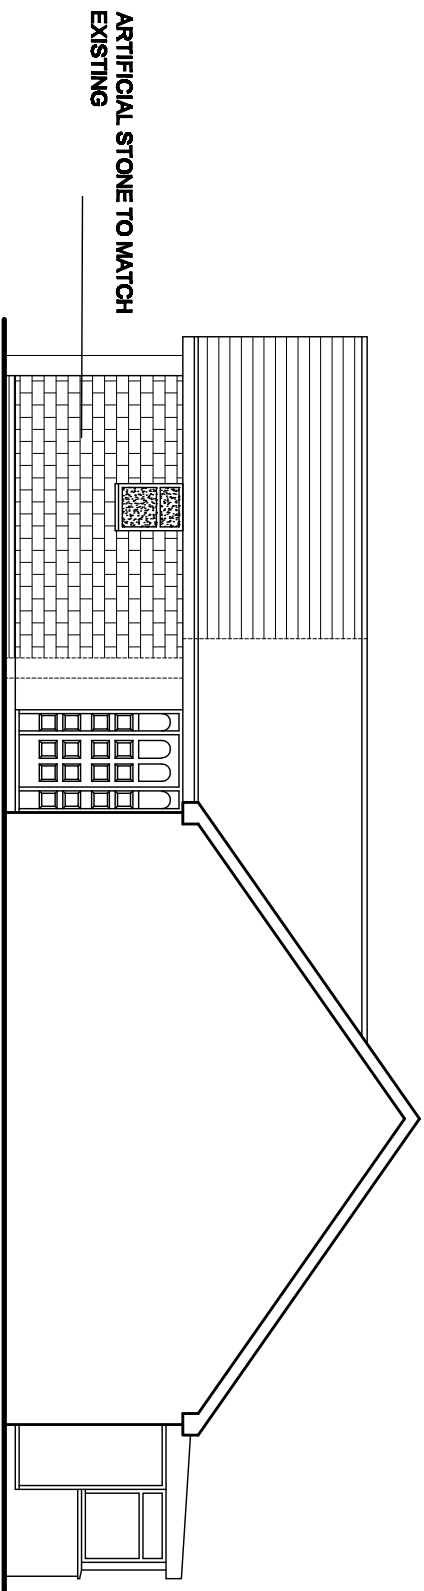


SIDE ELEVATION
AS PROPOSED

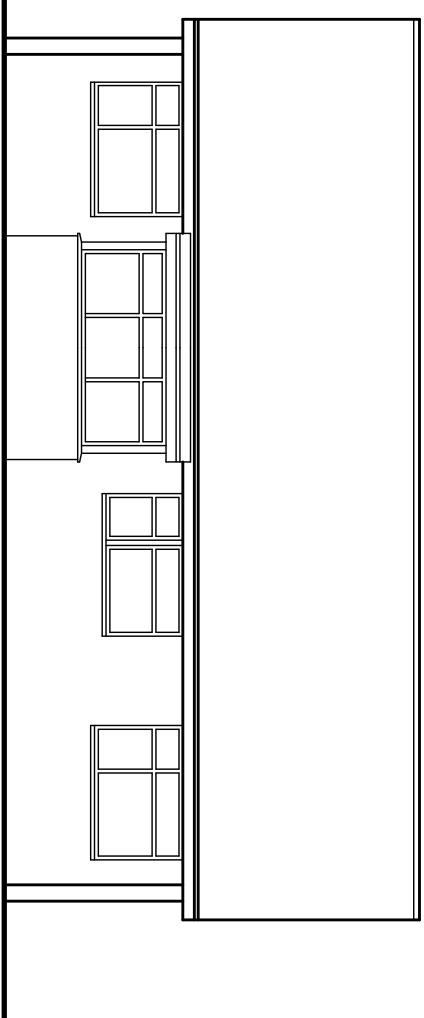


REAR ELEVATION
AS PROPOSED

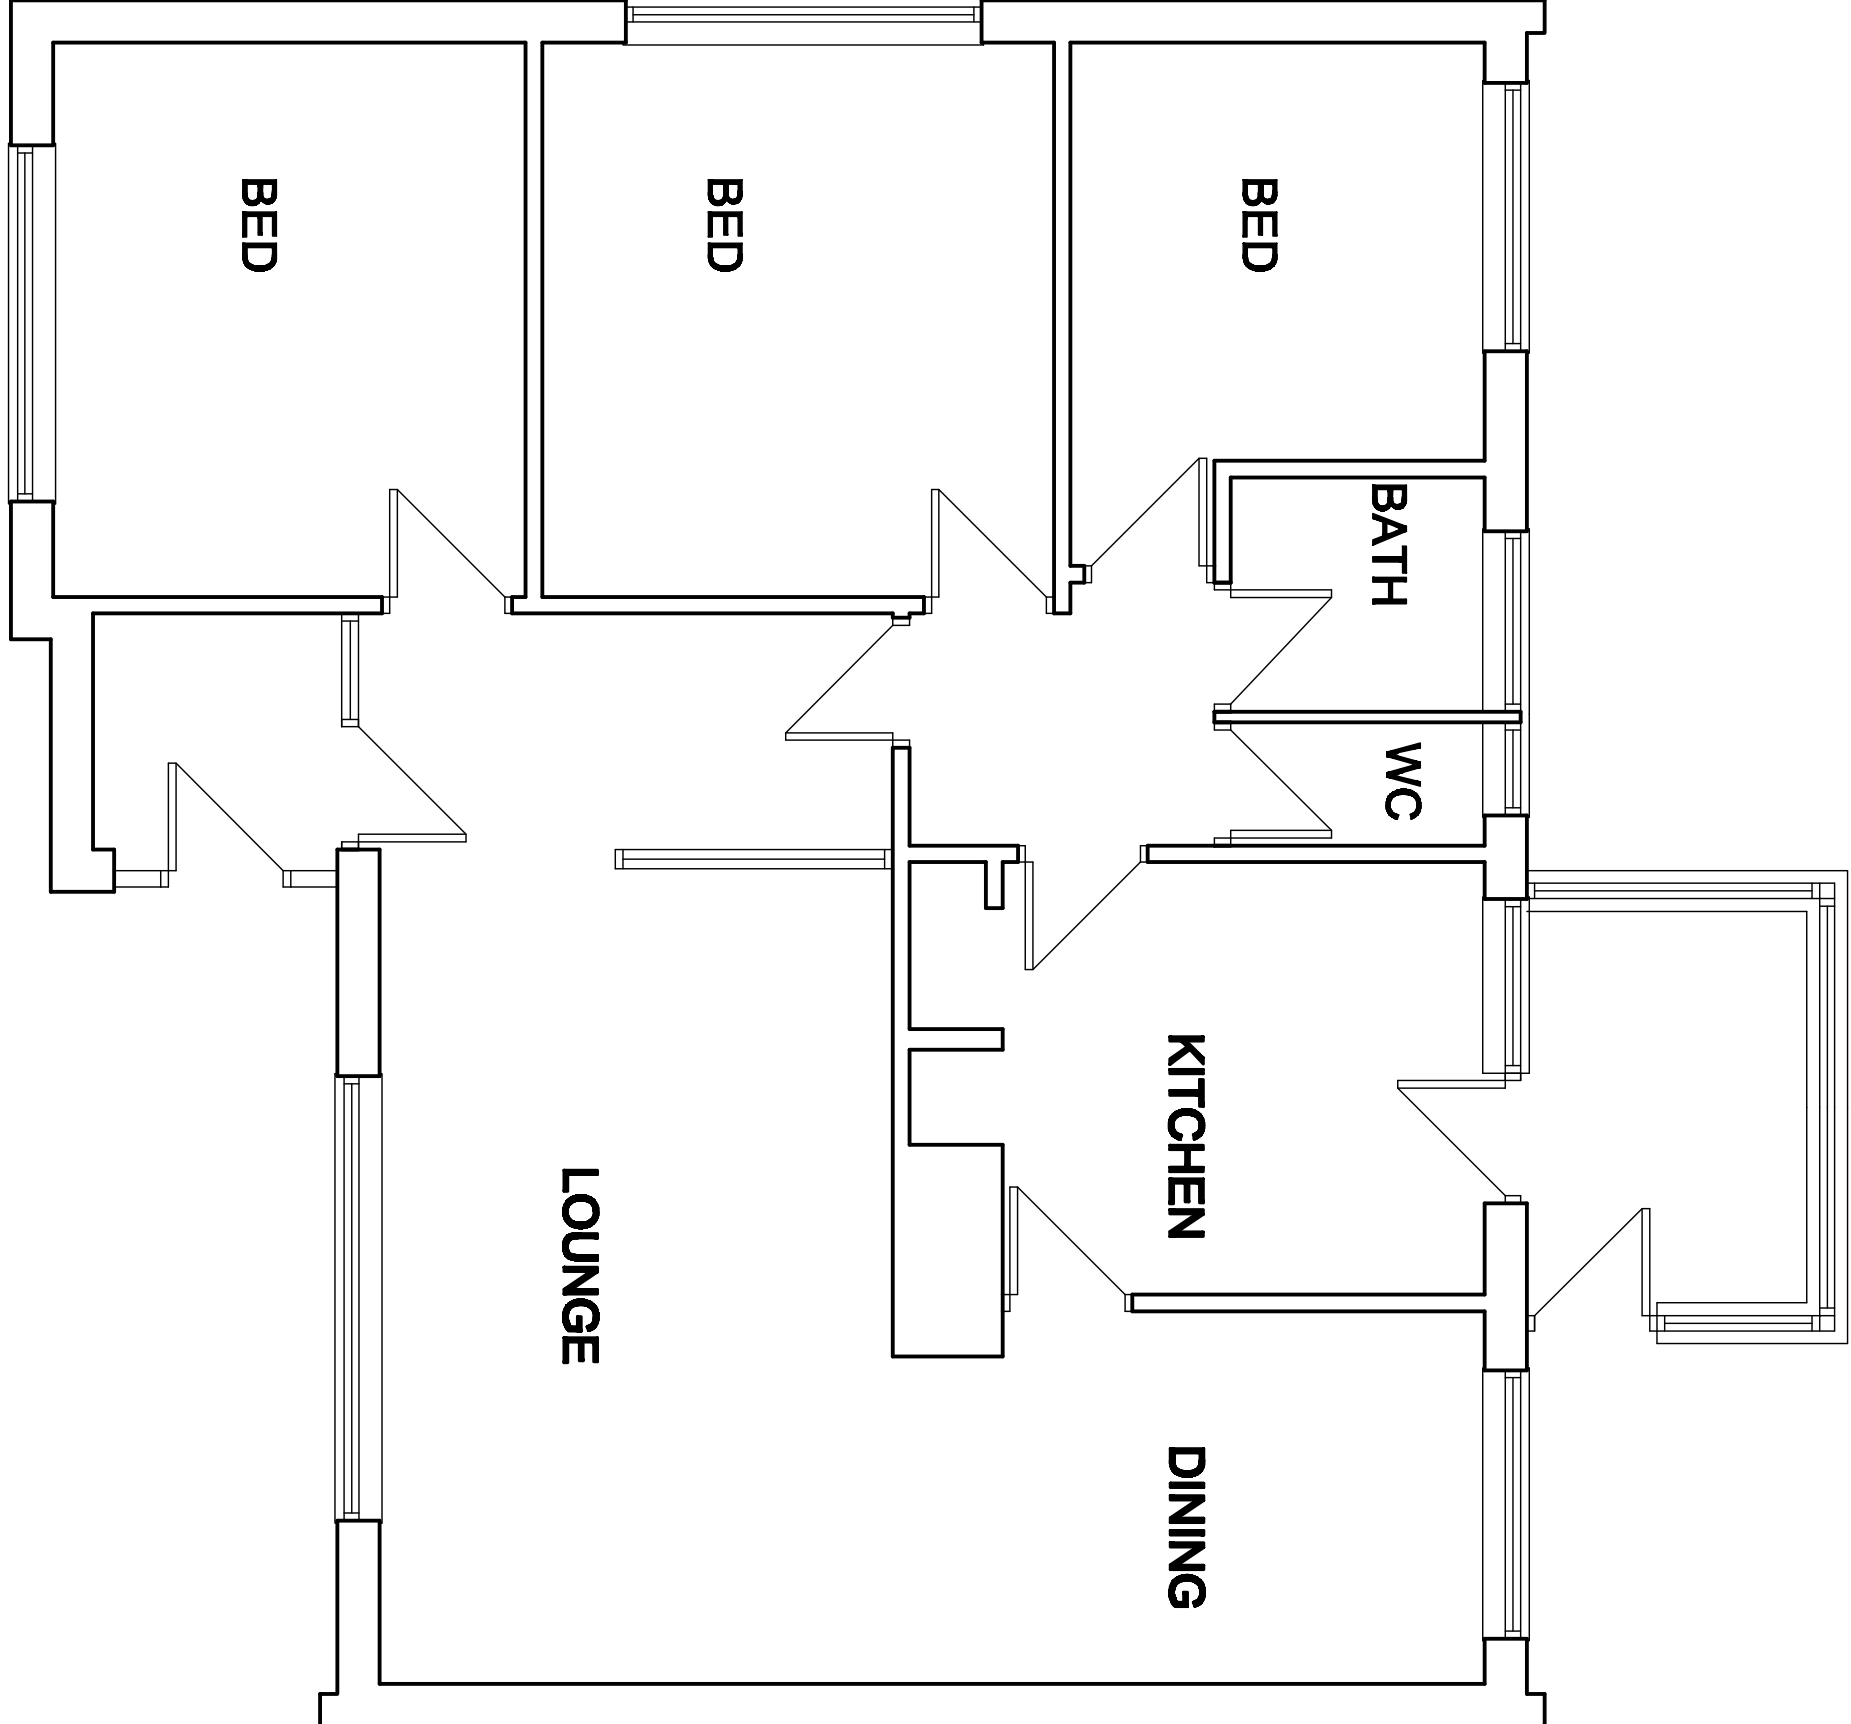

PLAN
AS EXISTING

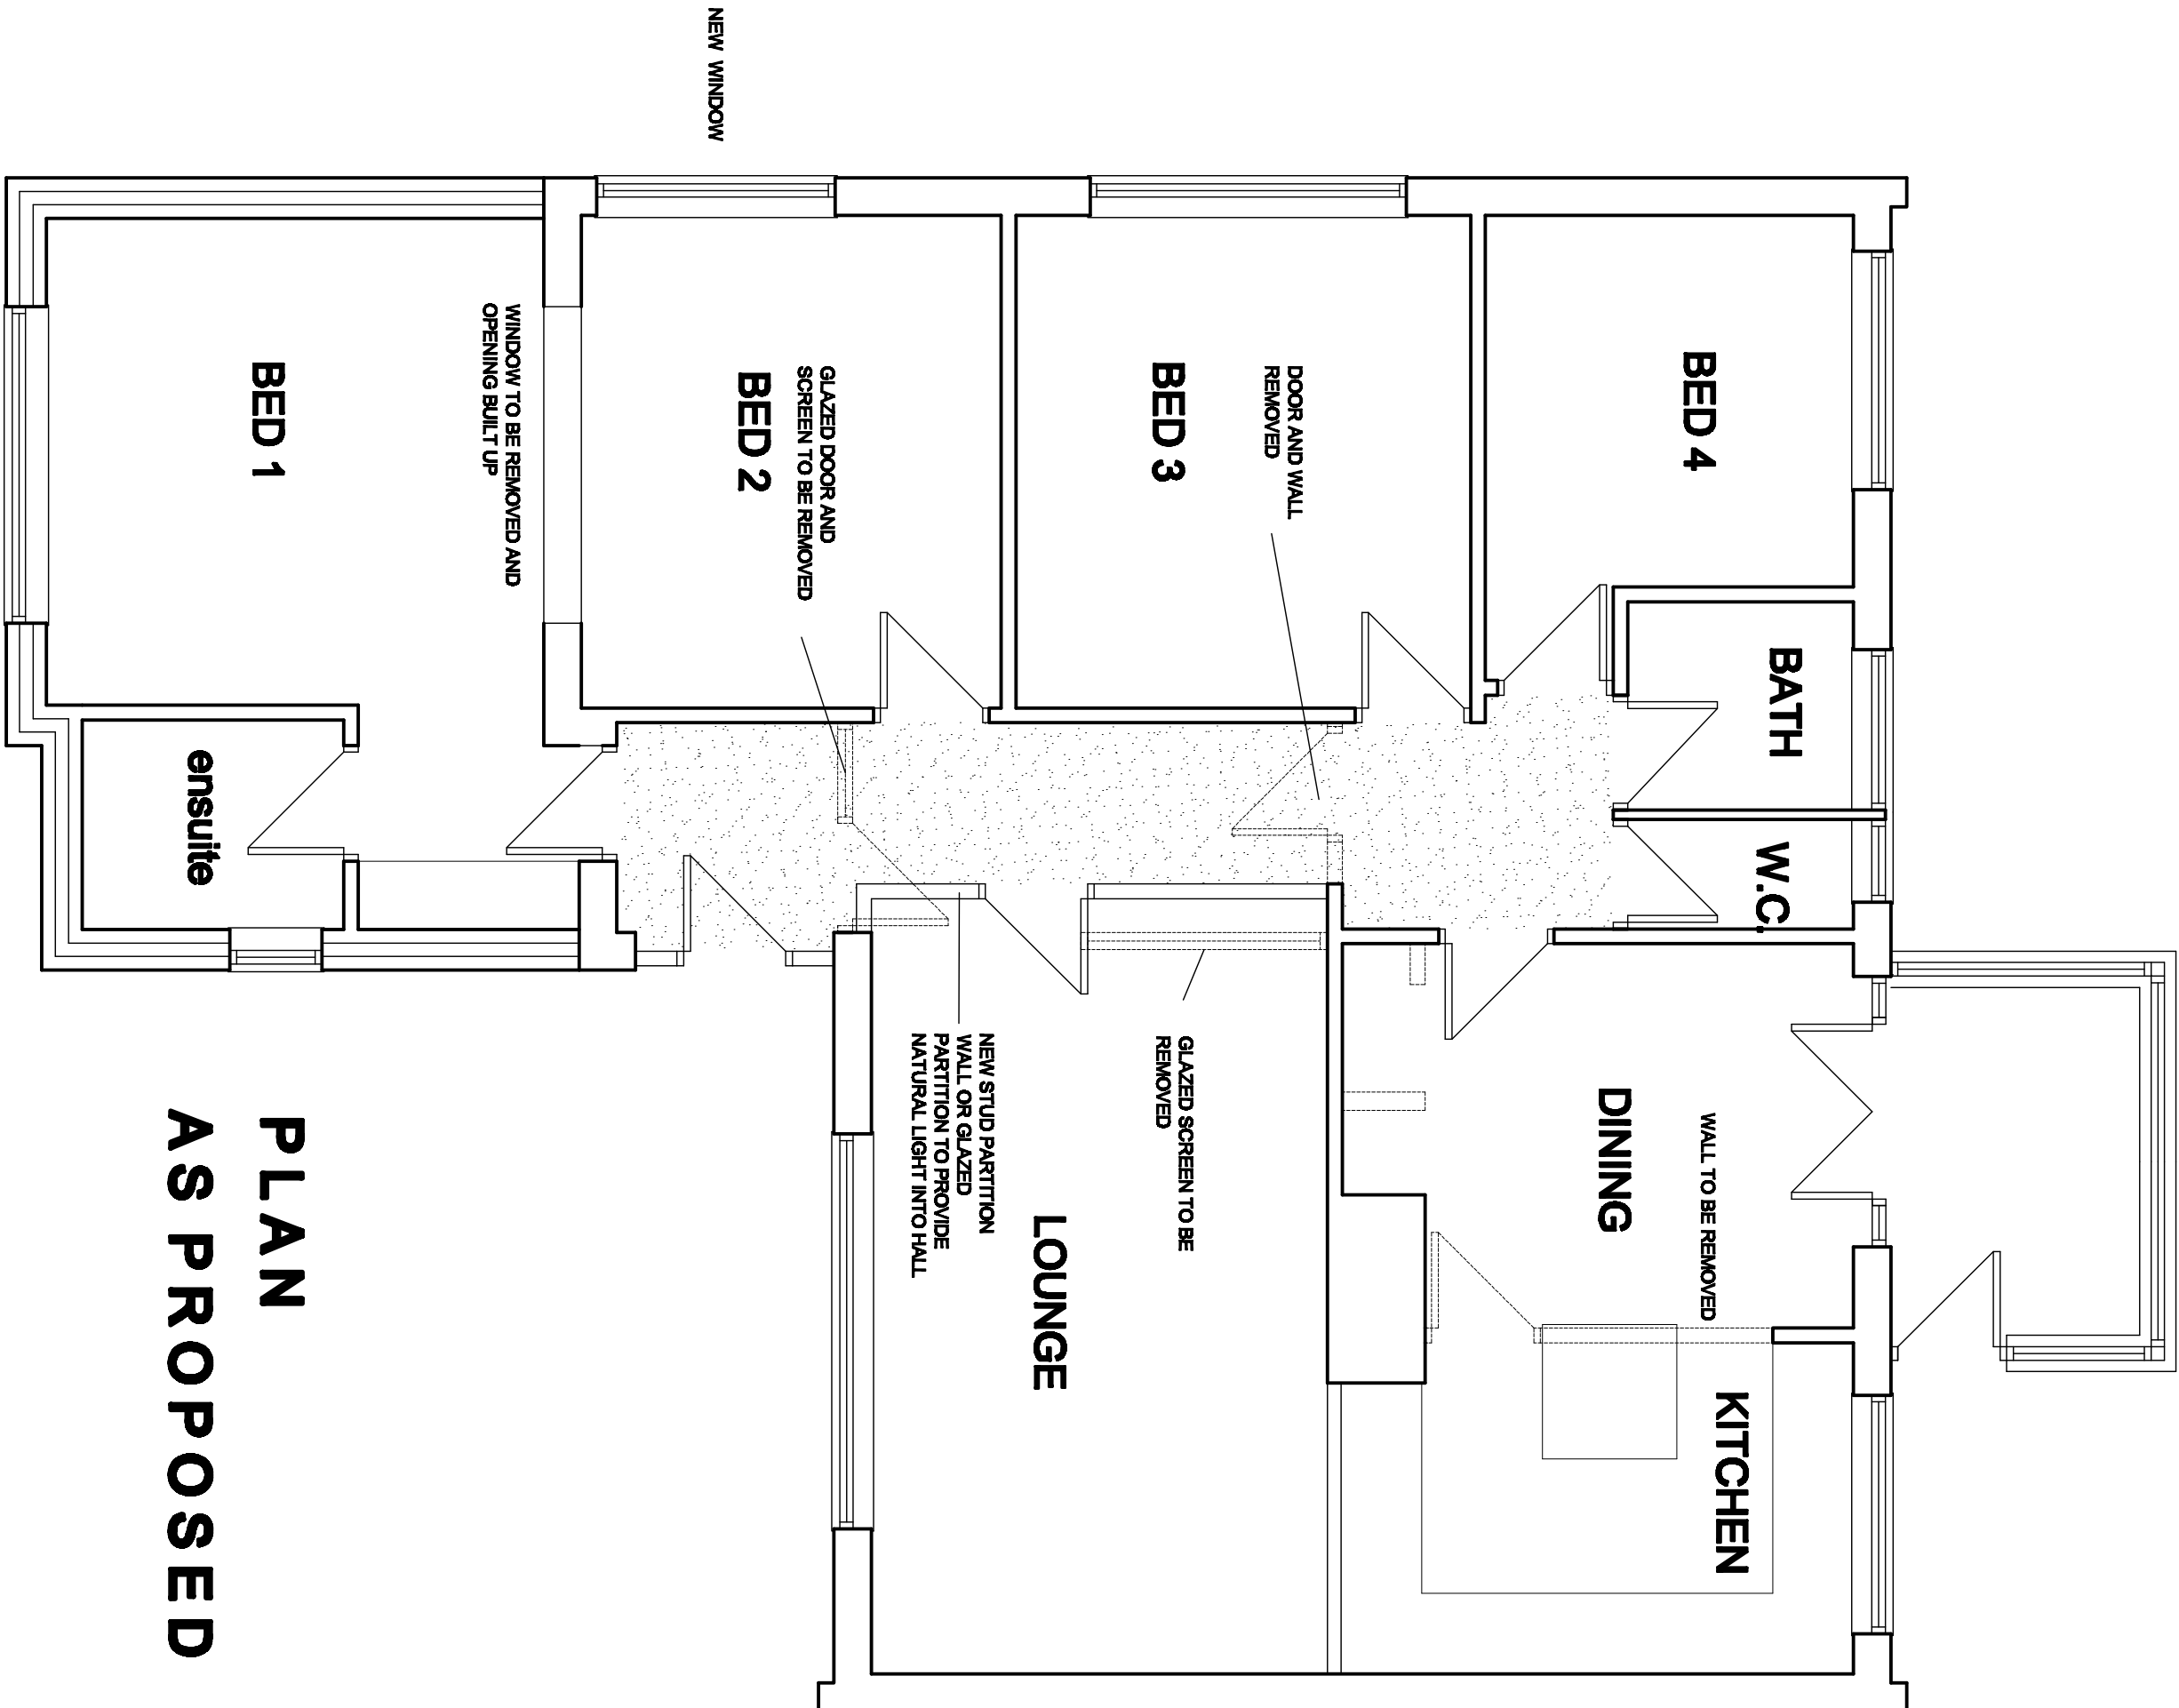

PLAN
AS PROPOSED

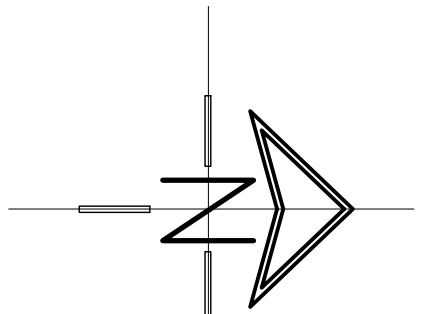

LOCATION PLAN
SCALE 1:1250

White Agus Partnership				PROVIDENCE VILLA, 42 SACKVILLE STREET, BARNSELEY, S10 2DB SURVEYORS AND BUILDING DESIGN CONSULTANTS			
Project: EXTENSIONS AND ALTERATIONS AT 28 MELROSE WAY, MONK BRETTON BARNSELEY S71 2LX				Client: MR & MRS M. STAINSBY			
Drawing Title: PLANS AND ELEVATIONS				Date: APRIL 2012 Scale: 1:50 & 1:100 @ A1			
Date	14/4/12	Scale	1:50 & 1:100 @ A1	Date	12/02/12	Scale	1:50 & 1:100 @ A1
Rev.	A	Rev.	A	Rev.	01	Rev.	A
Author	White Agus Partnership	Author	White Agus Partnership	Author	White Agus Partnership	Author	White Agus Partnership