



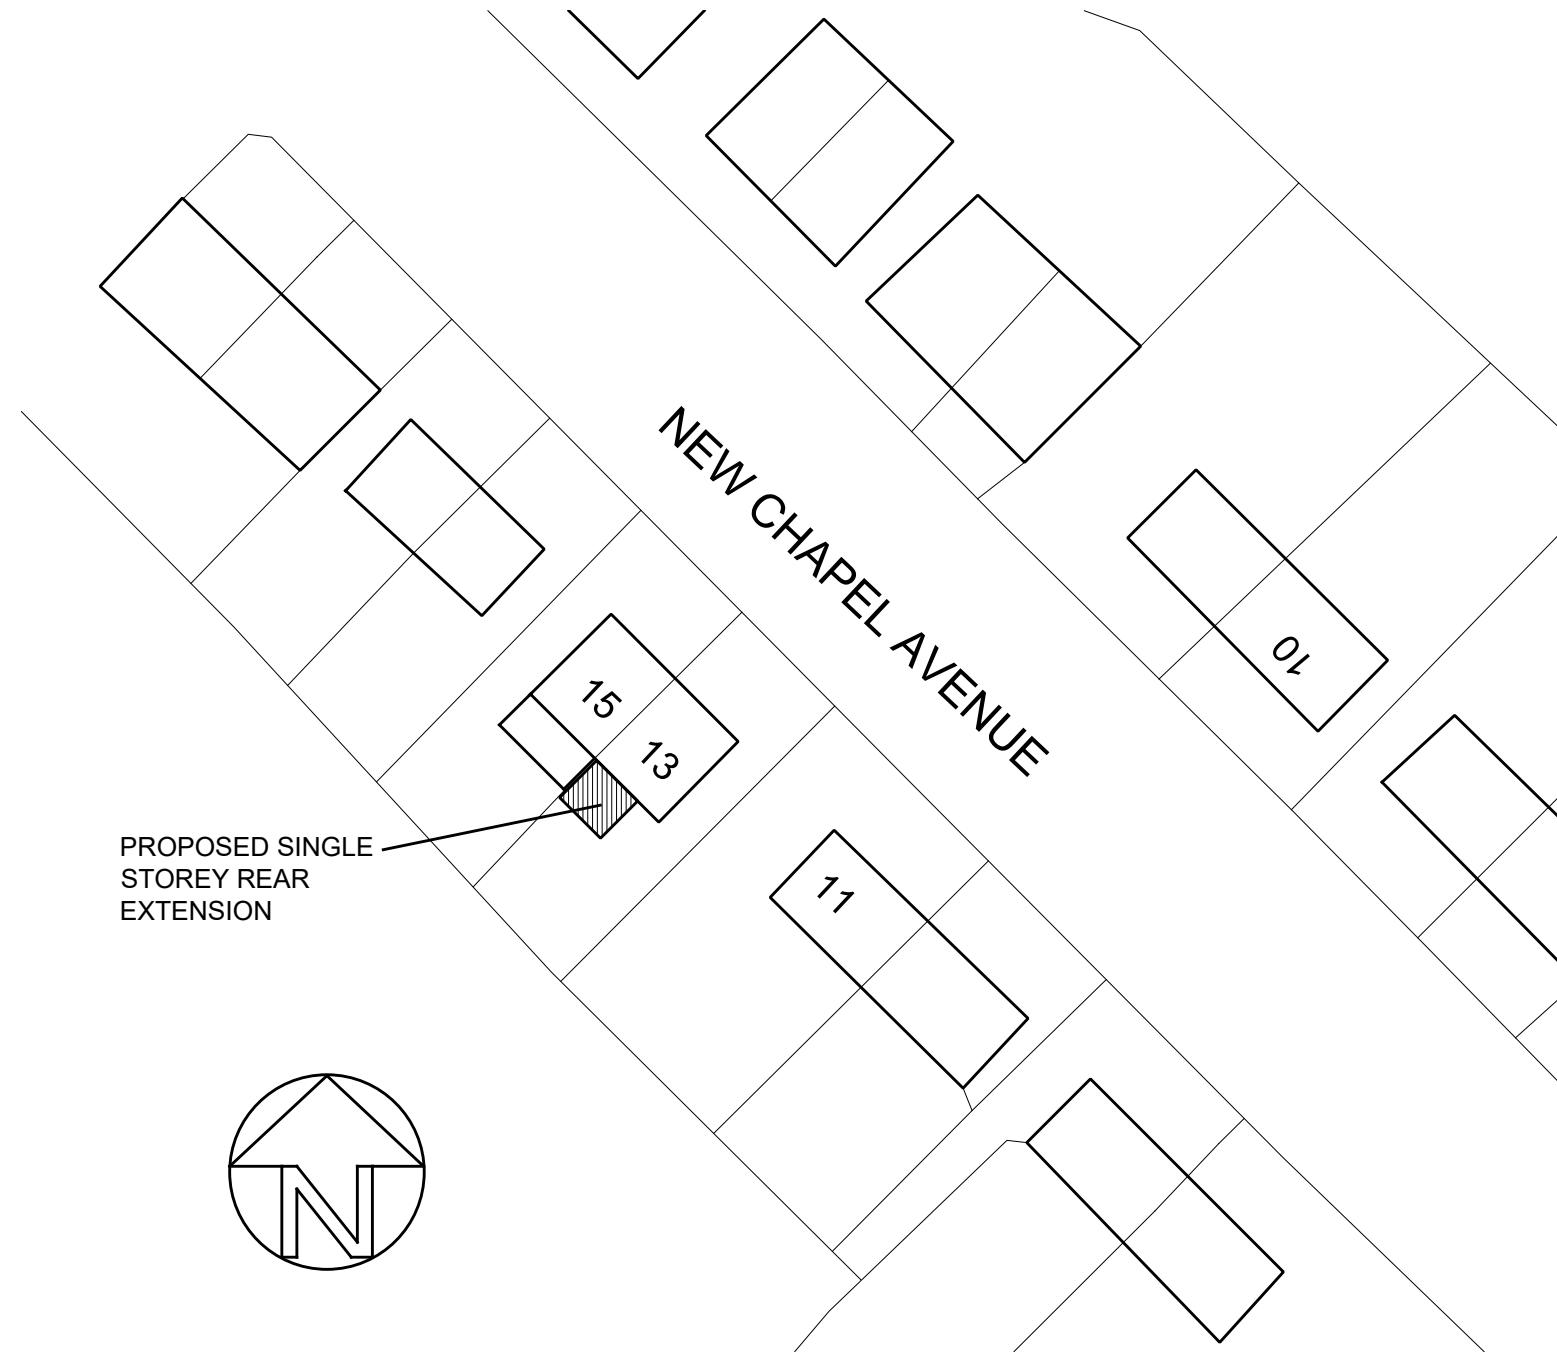

PROPOSED SINGLE
STOREY REAR
EXTENSION

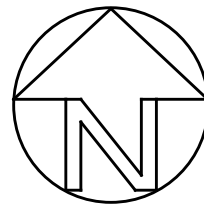

13 Newchapel Avenue
EXTENSION TO DWELLING SITE PLAN
Scale: 1:500@A3