


Drawing No.	Rev No.
MDH001 -003	A


DO NOT SCALE: Contractor to check all dimensions and report any omissions or errors

NOTES

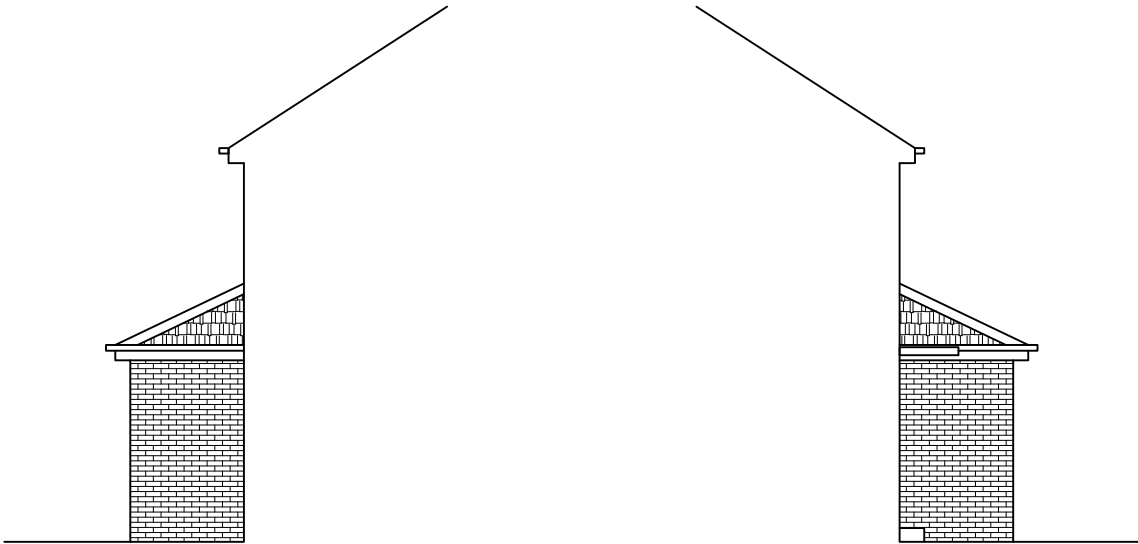


EXISTING END ELEVATION
SCALE 1:100 AT A3

EXISTING END ELEVATION
SCALE 1:100 AT A3

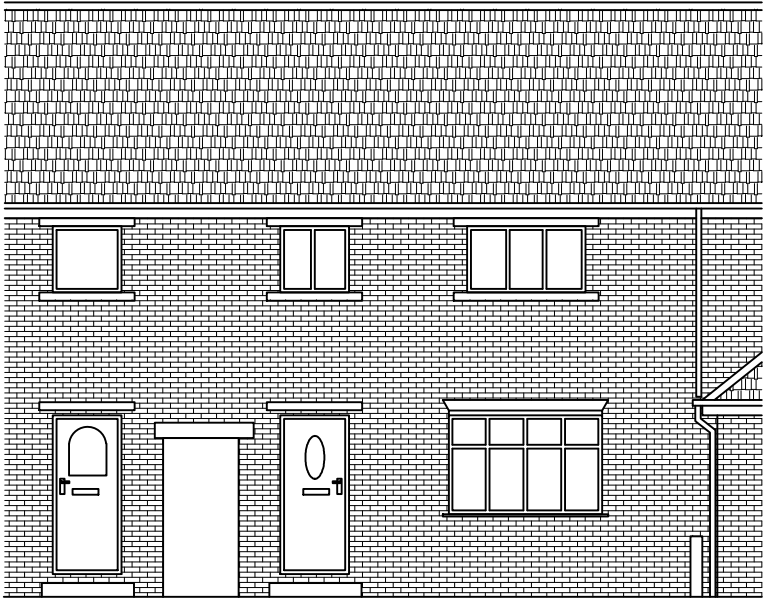


EXISTING FRONT ELEVATION
SCALE 1:100 AT A3

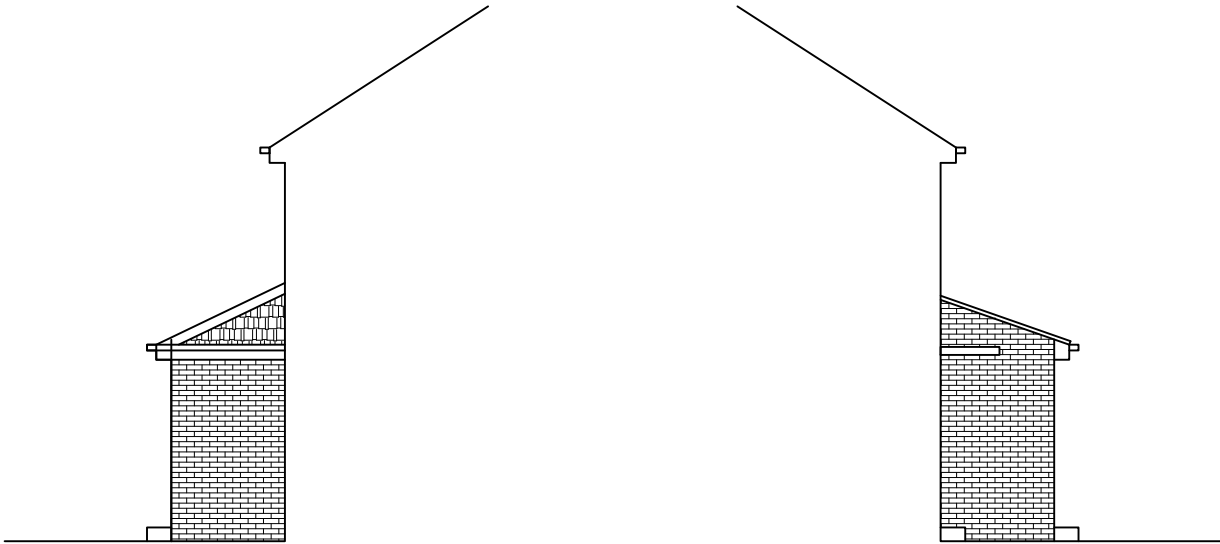

PROPOSED END ELEVATION
SCALE 1:100 AT A3

PROPOSED END ELEVATION
SCALE 1:100 AT A3

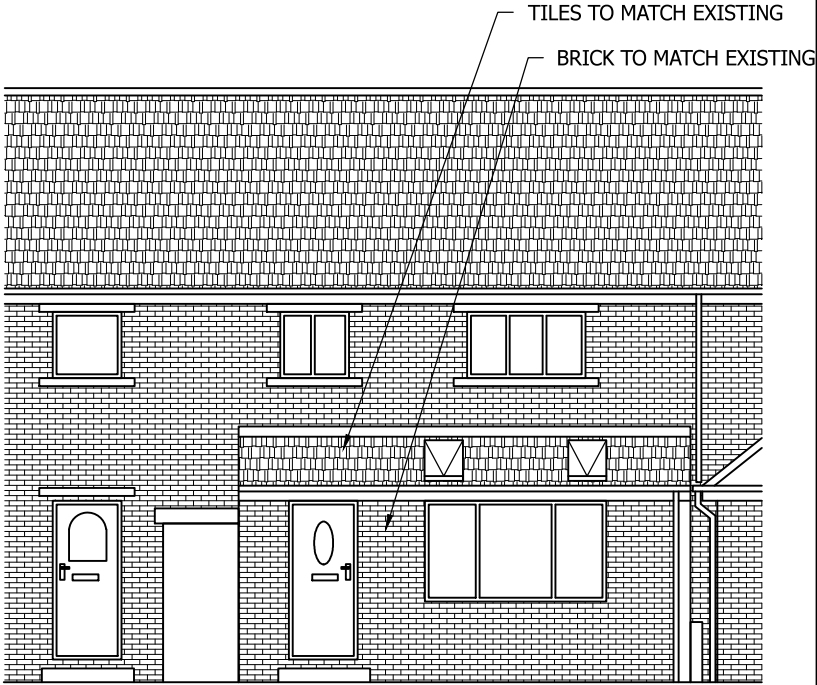

PROPOSED FRONT ELEVATION
SCALE 1:100 AT A3

A	Extension reduced to 1.5m	JRB			29/09/15
Rev	Description	By	Chk	App	Date

JRB DESIGNS Ltd
1 Saville Road
Cudworth
Barnsley
S72 8LT
Tel: 01226 383542
Fax: 01226 380078
Mob: 07970 541192
Email: john@jrbdesigns.co.uk

This drawing is copyright. © jrbdesigns Ltd.

Client	MR D HOWELL			
Drawing Title	PROPOSED ELEVATIONS			
Address	9 CASTLE VIEW HOOD GREEN BARNSELEY S75 3HB			
Project Title:	PROPOSED SINGLE STOREY FRONT EXTENSION			
Purpose of Issue:	PLANNING			
Drawing Status	FIRST ISSUE			
Scale at A3 AS SHOWN	Drawn By JRB	Date 13/08/2015		
Checked By	Date 13/08/2015	Approved By	Date 13/08/2015	Revision
Project No. MDH001	Drawing No. 003	Revision A		
APPROVAL ☒	INFORMATION ☐	TENDER ☐	CONTRACT ☐	CONSTRUCTION ☐