


Do not scale this drawing for construction purposes
In all cases figured dimensions are to be followed
All dimensions to be checked on site before work commences
© This drawing is the copyright of Solarsense UK Ltd and may not be reproduced in part or in whole without prior written permission

Notes:

Existing Materials:

- Roof: dark grey natural slates
- Walls: natural stone
- Windows: light grey painted timber framed double glazed
- Black anodised aluminium framed conservation slye roof windows
- Doors: light grey painted timber
- Rainwater goods: Black cast iron

Visitor Centre existing sectional south elevation

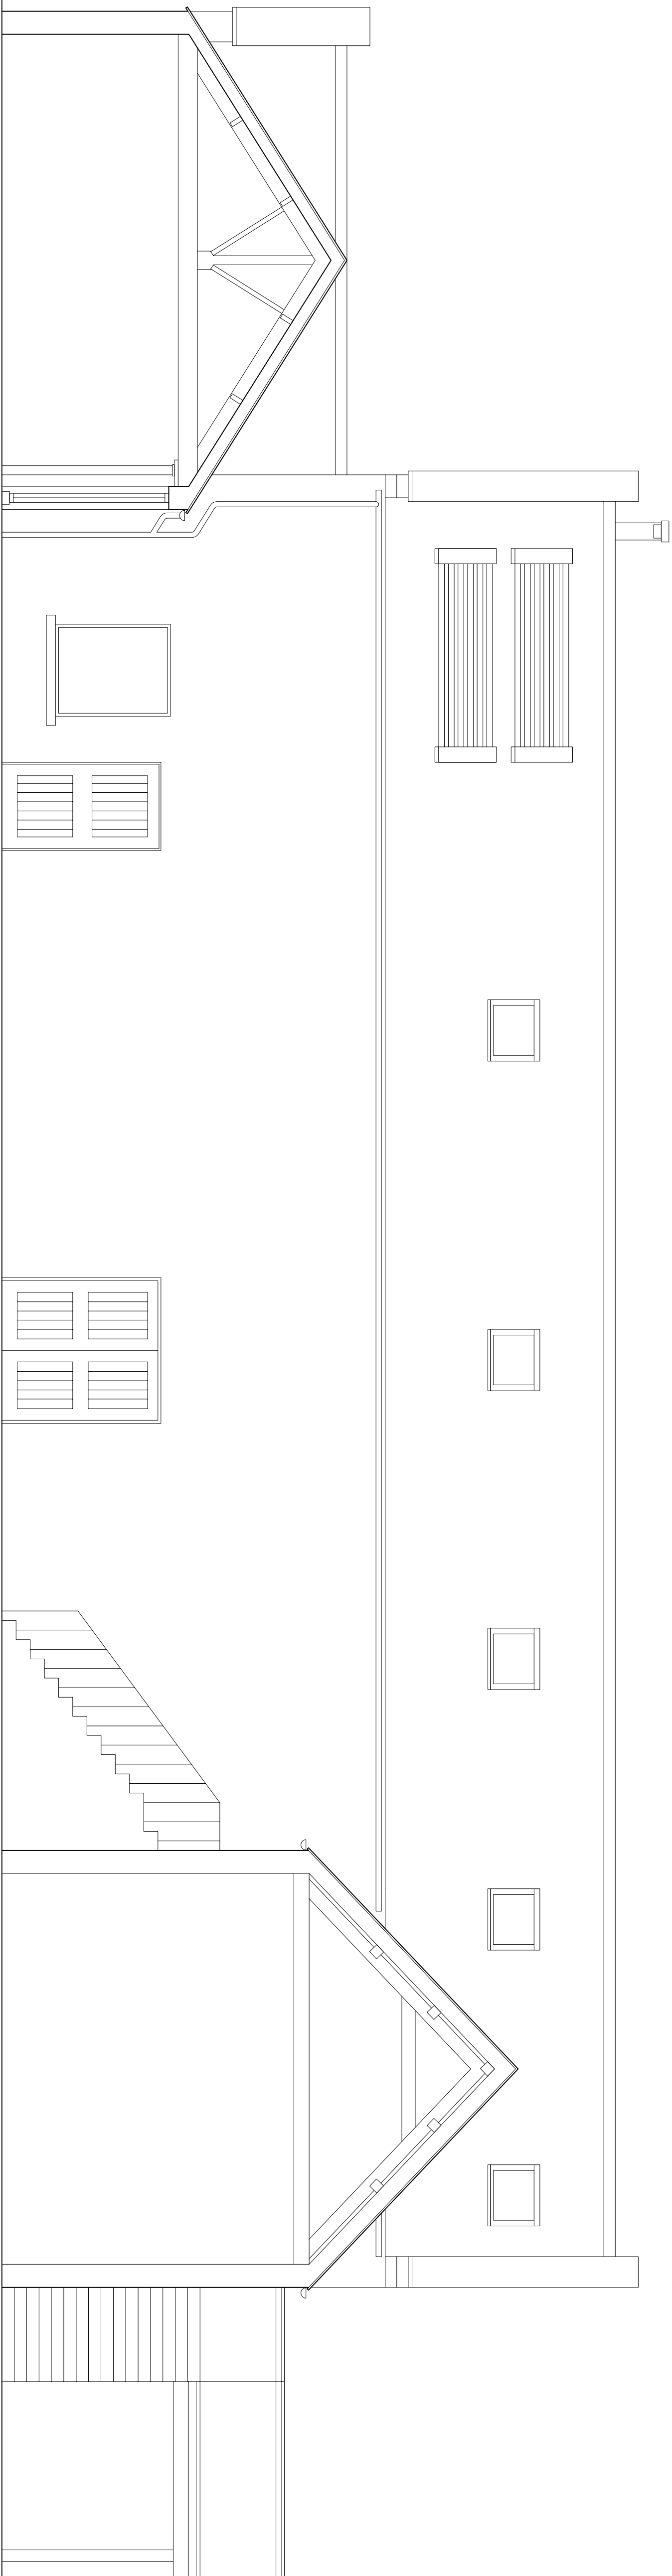

PLANNING

Revision	Description	Date Drawn



Solarsense UK Ltd
Helios House - Brockley Lane - Backwell - Bristol BS48 4AH
tel: 01275 461800 e: info@solarsense-uk.com

Client: RSPB

Project: RSPB Dearne Valley
Roof Mounted Solar PV

Drawing: Visitor Centre
Existing South Elevation

Scale: 1:50 @ A1 Drawn by: RTH

Date: September 2018 Checked by:

Drawing Number: Revision:

RSPB/DEA/05

Visitor Centre existing south elevation

