



- EXISTING MATERIALS
- MASONRY
 - ROOF TILES
 - DOORS
 - WINDOWS
 - RAINWATER GOODS
 - SOFFIT'S & FASCIA'S

- NATURAL COURSED STONE
 - STONE SLATES
 - TIMBER
 - TIMBER
 - BLACK CAST IRON
 - TIMBER

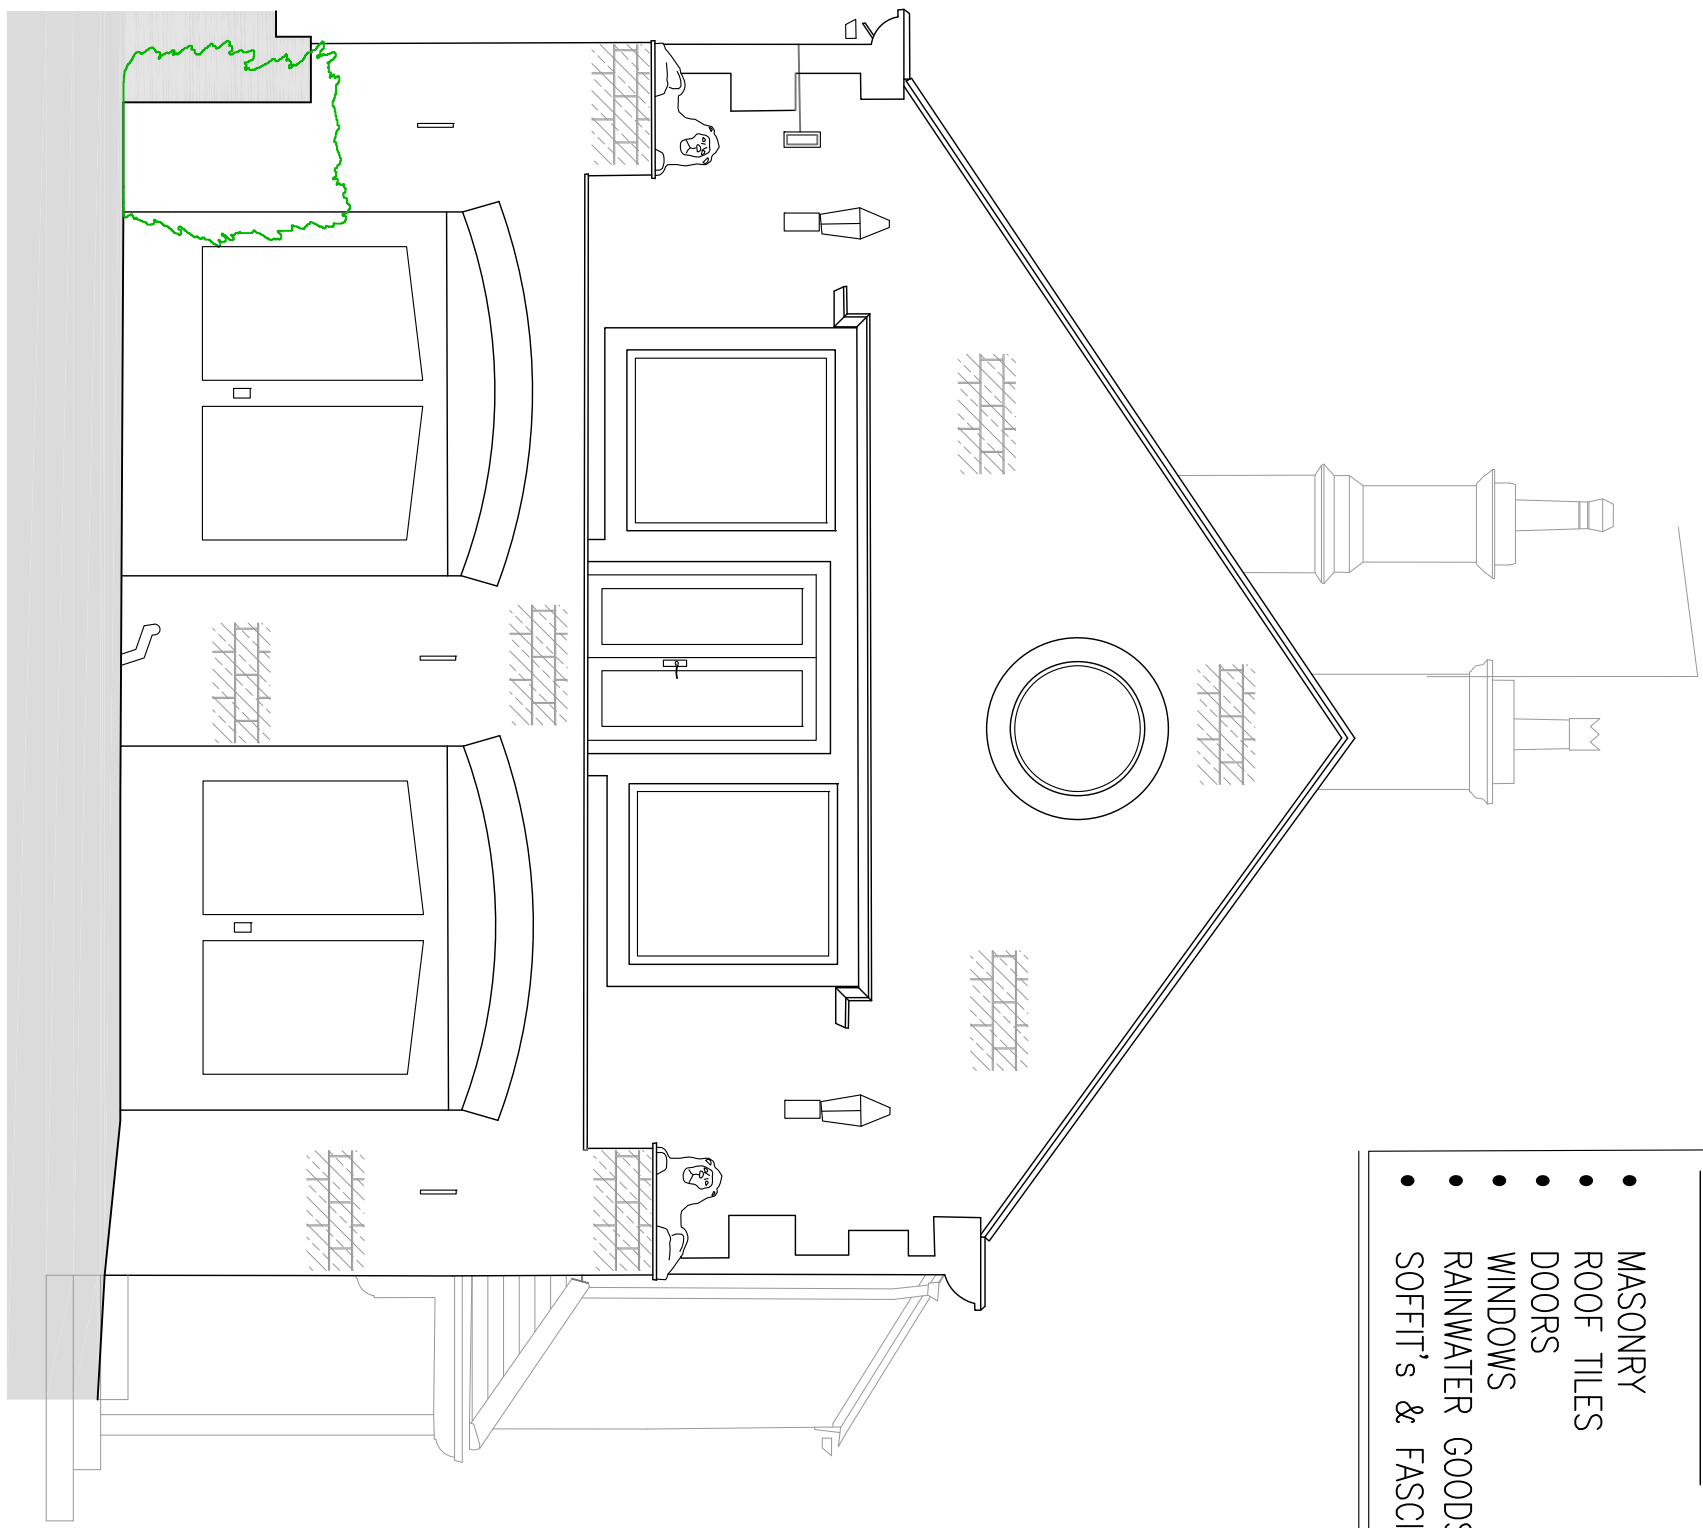

EXISTING WEST FACING ELEVATION
SCALE 1:50

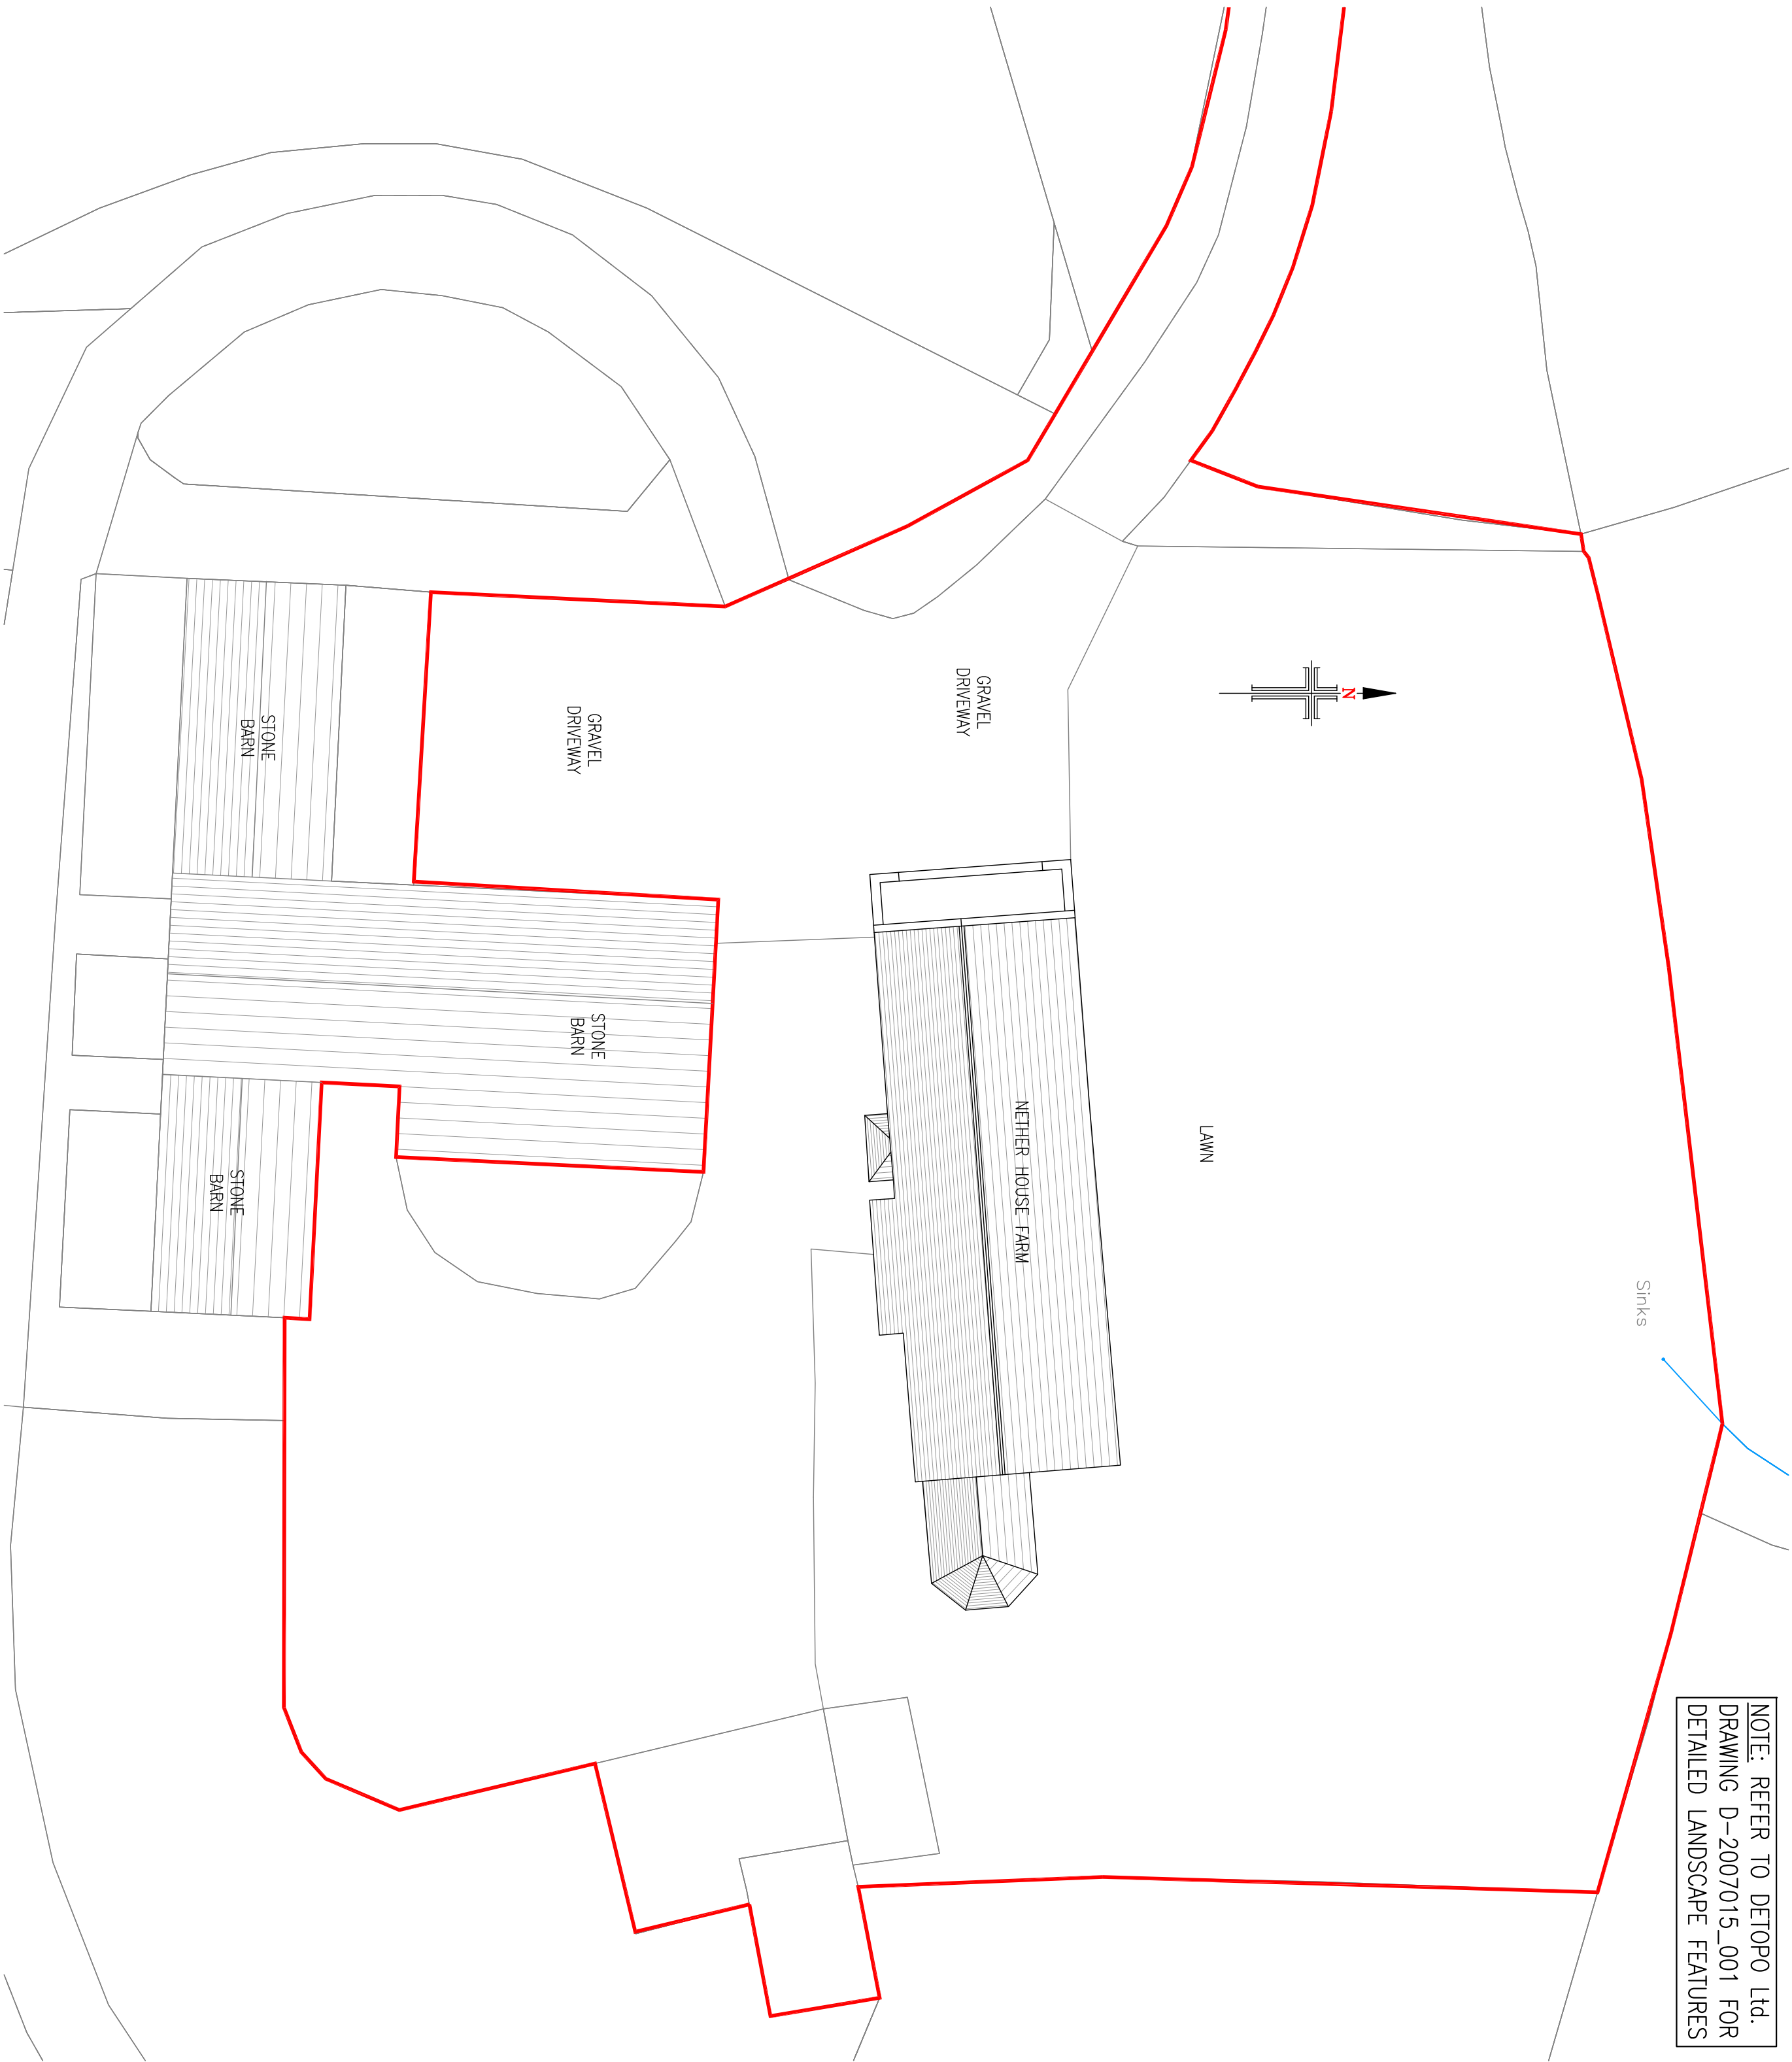

EXISTING SITE PLAN
SCALE 1:200

- NOTES
1. No dimensions to be scaled.
IF IN DOUBT ASK.

2. All dimensions must be checked and verified on site by the Contractor prior to the commencement of works and Hinchliffe Architecture & Design Ltd. to be notified of any discrepancies.

3. The copyright of these drawings remains the property of Hinchliffe Architecture & Design Ltd. They must not be reproduced in any way without prior written consent from the originator (Hinchliffe Architecture & Design Ltd.)

NOTE: REFER TO DETOP0 Ltd.
DRAWING D-2007015_001 FOR
DETAILED LANDSCAPE FEATURES

Description	
Rev.	Date
Status	PLANNING



hinchliffe

ARCHITECTURE & DESIGN

INCORPORATED IN THE
UNITED KINGDOM

24 CANTON ROAD
HINDLEIGH
WARRINGTON, CHESHIRE
WA14 0JH

01925 555 512
01464 555 544
www.hinchliffe-architecture.co.uk

Client	Ms L. TUNNACLIFFE
Project	NETHER HOUSE FARM NETHER HOUSE LANE PENSTONE SHEFFIELD, S36 9FL
Drawing Title	EXISTING ELEVATIONS (SHEET 2 of 2) & EXISTING SITE PLAN

Scale (at A1)	Date
AS SHOWN	08.09.2020
Dwg. no.	Rev.
NHF-20-PLO3	

