




Drawing No.	Rev No.
MPS001 -002	

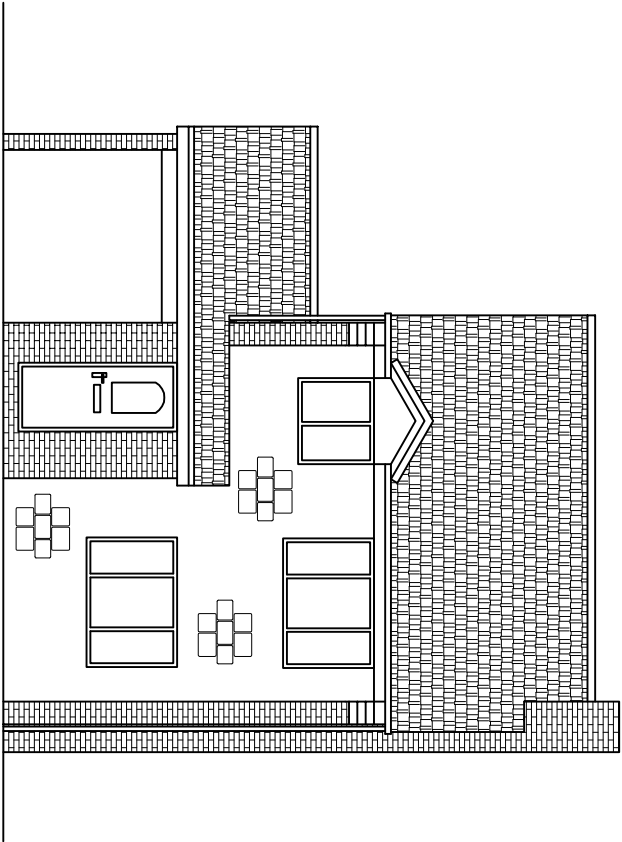

EXISTING FRONT ELEVATION
SCALE 1:100 AT A3

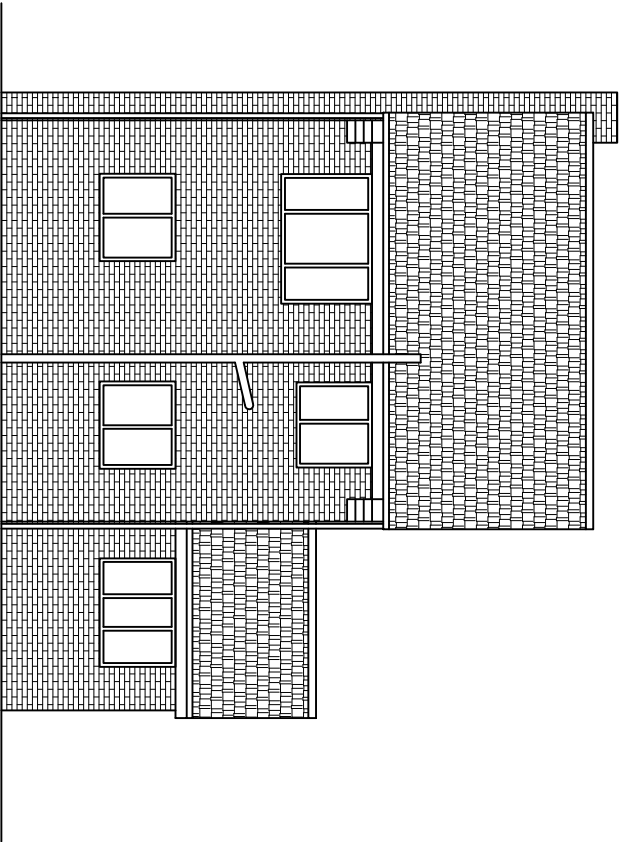

EXISTING REAR ELEVATION
SCALE 1:100 AT A3

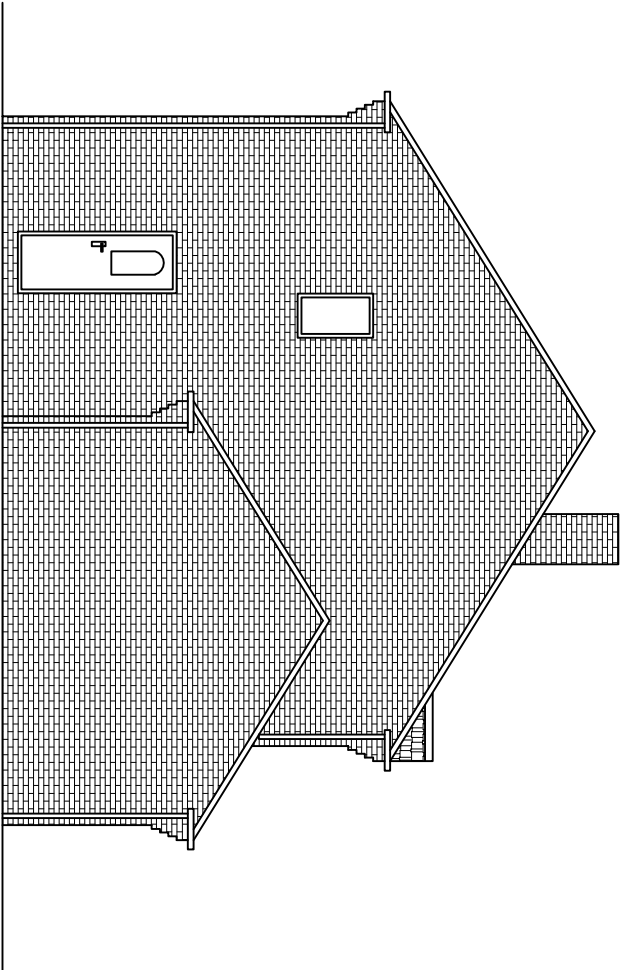

EXISTING END ELEVATION
SCALE 1:100 AT A3

DO NOT SCALE: Contractor to check all dimensions and report any omissions or errors

NOTES

Rev	Description	By	CHK	App	Date
-----	-------------	----	-----	-----	------

JRB DESIGNS LTD
1 Saville Road
Cudworth
Barnsley
S72 8LT
Tel: 01226 383542
Fax: 01226 380078
Mob: 07970 541132
Email: joinie@jrbdesigns.co.uk
This drawing is copyright. © Jrbdesigns Ltd.

Client

MR P SINCLAIR

Drawing Title

EXISTING ELEVATIONS

Address

17 DOVESIDE DRIVE
DARFIELD
BARNSELEY
S73 9JJ

Project Title:

PROPOSED TWO STOREY
SIDE EXTENSION

Purpose of Issue:

PLANNING

Drawing Status

FIRST ISSUE

Scale at A3	Drawn By	Date
AS SHOWN	JRB	30/05/2014
Checked By	Date	Approved By
30/05/2014	30/05/2014	30/05/2014
Project No.	Drawing No.	Revision
MPS001	002	-

APPROVAL ☒ INFORMATION ☐ TENDER ☐ CONTRACT ☐ CONSTRUCTION ☐