


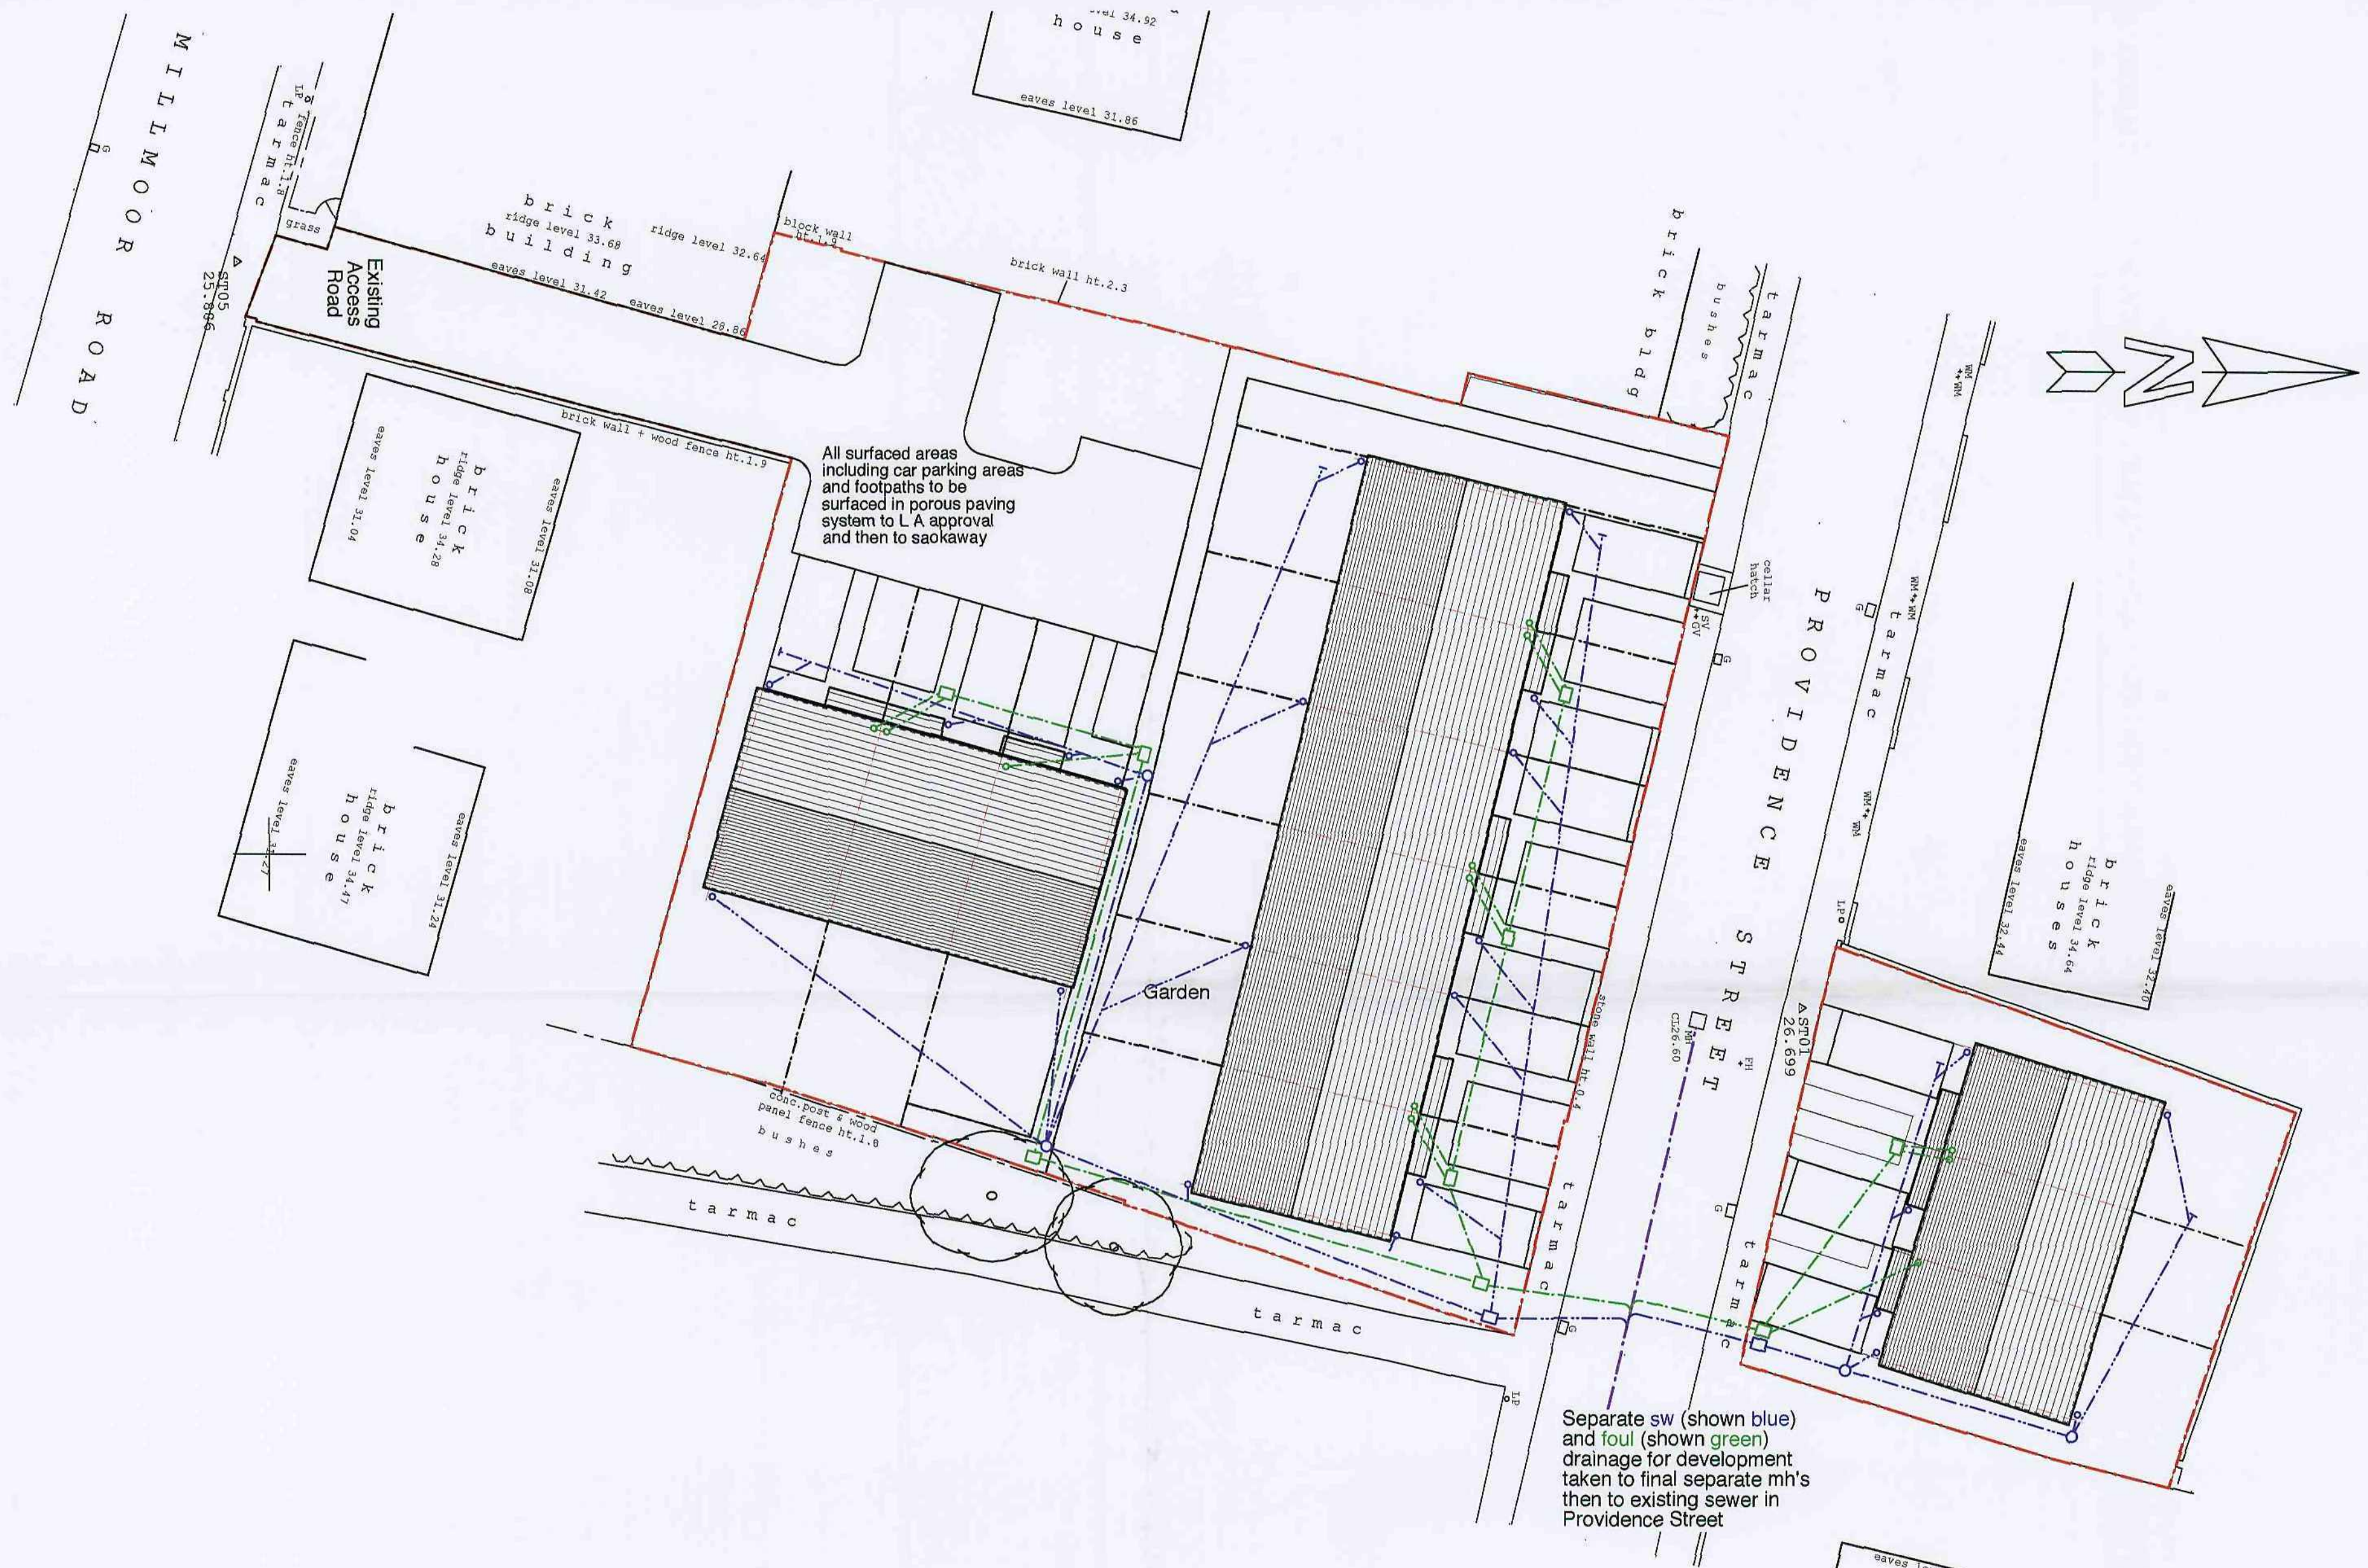

4407

A3706
25.588

D J Curtis and Associates Limited **architects**

York Place Studio, 8 Britannia Street, Leeds LS1 2DZ Telephone 0113 244 3457 Facsimile 0113 242 1482

Client	Ernest Wilson		
Project	Proposed Residential Development, Drop Inn, Providence Street, Wombwell, Barnsley.		
Drawing title	Proposed Drainage Layout.	Scale	1:200 @ A2
Drawing no.	A881/2010/06	Revision	Date July 2010 Drawn apj

