


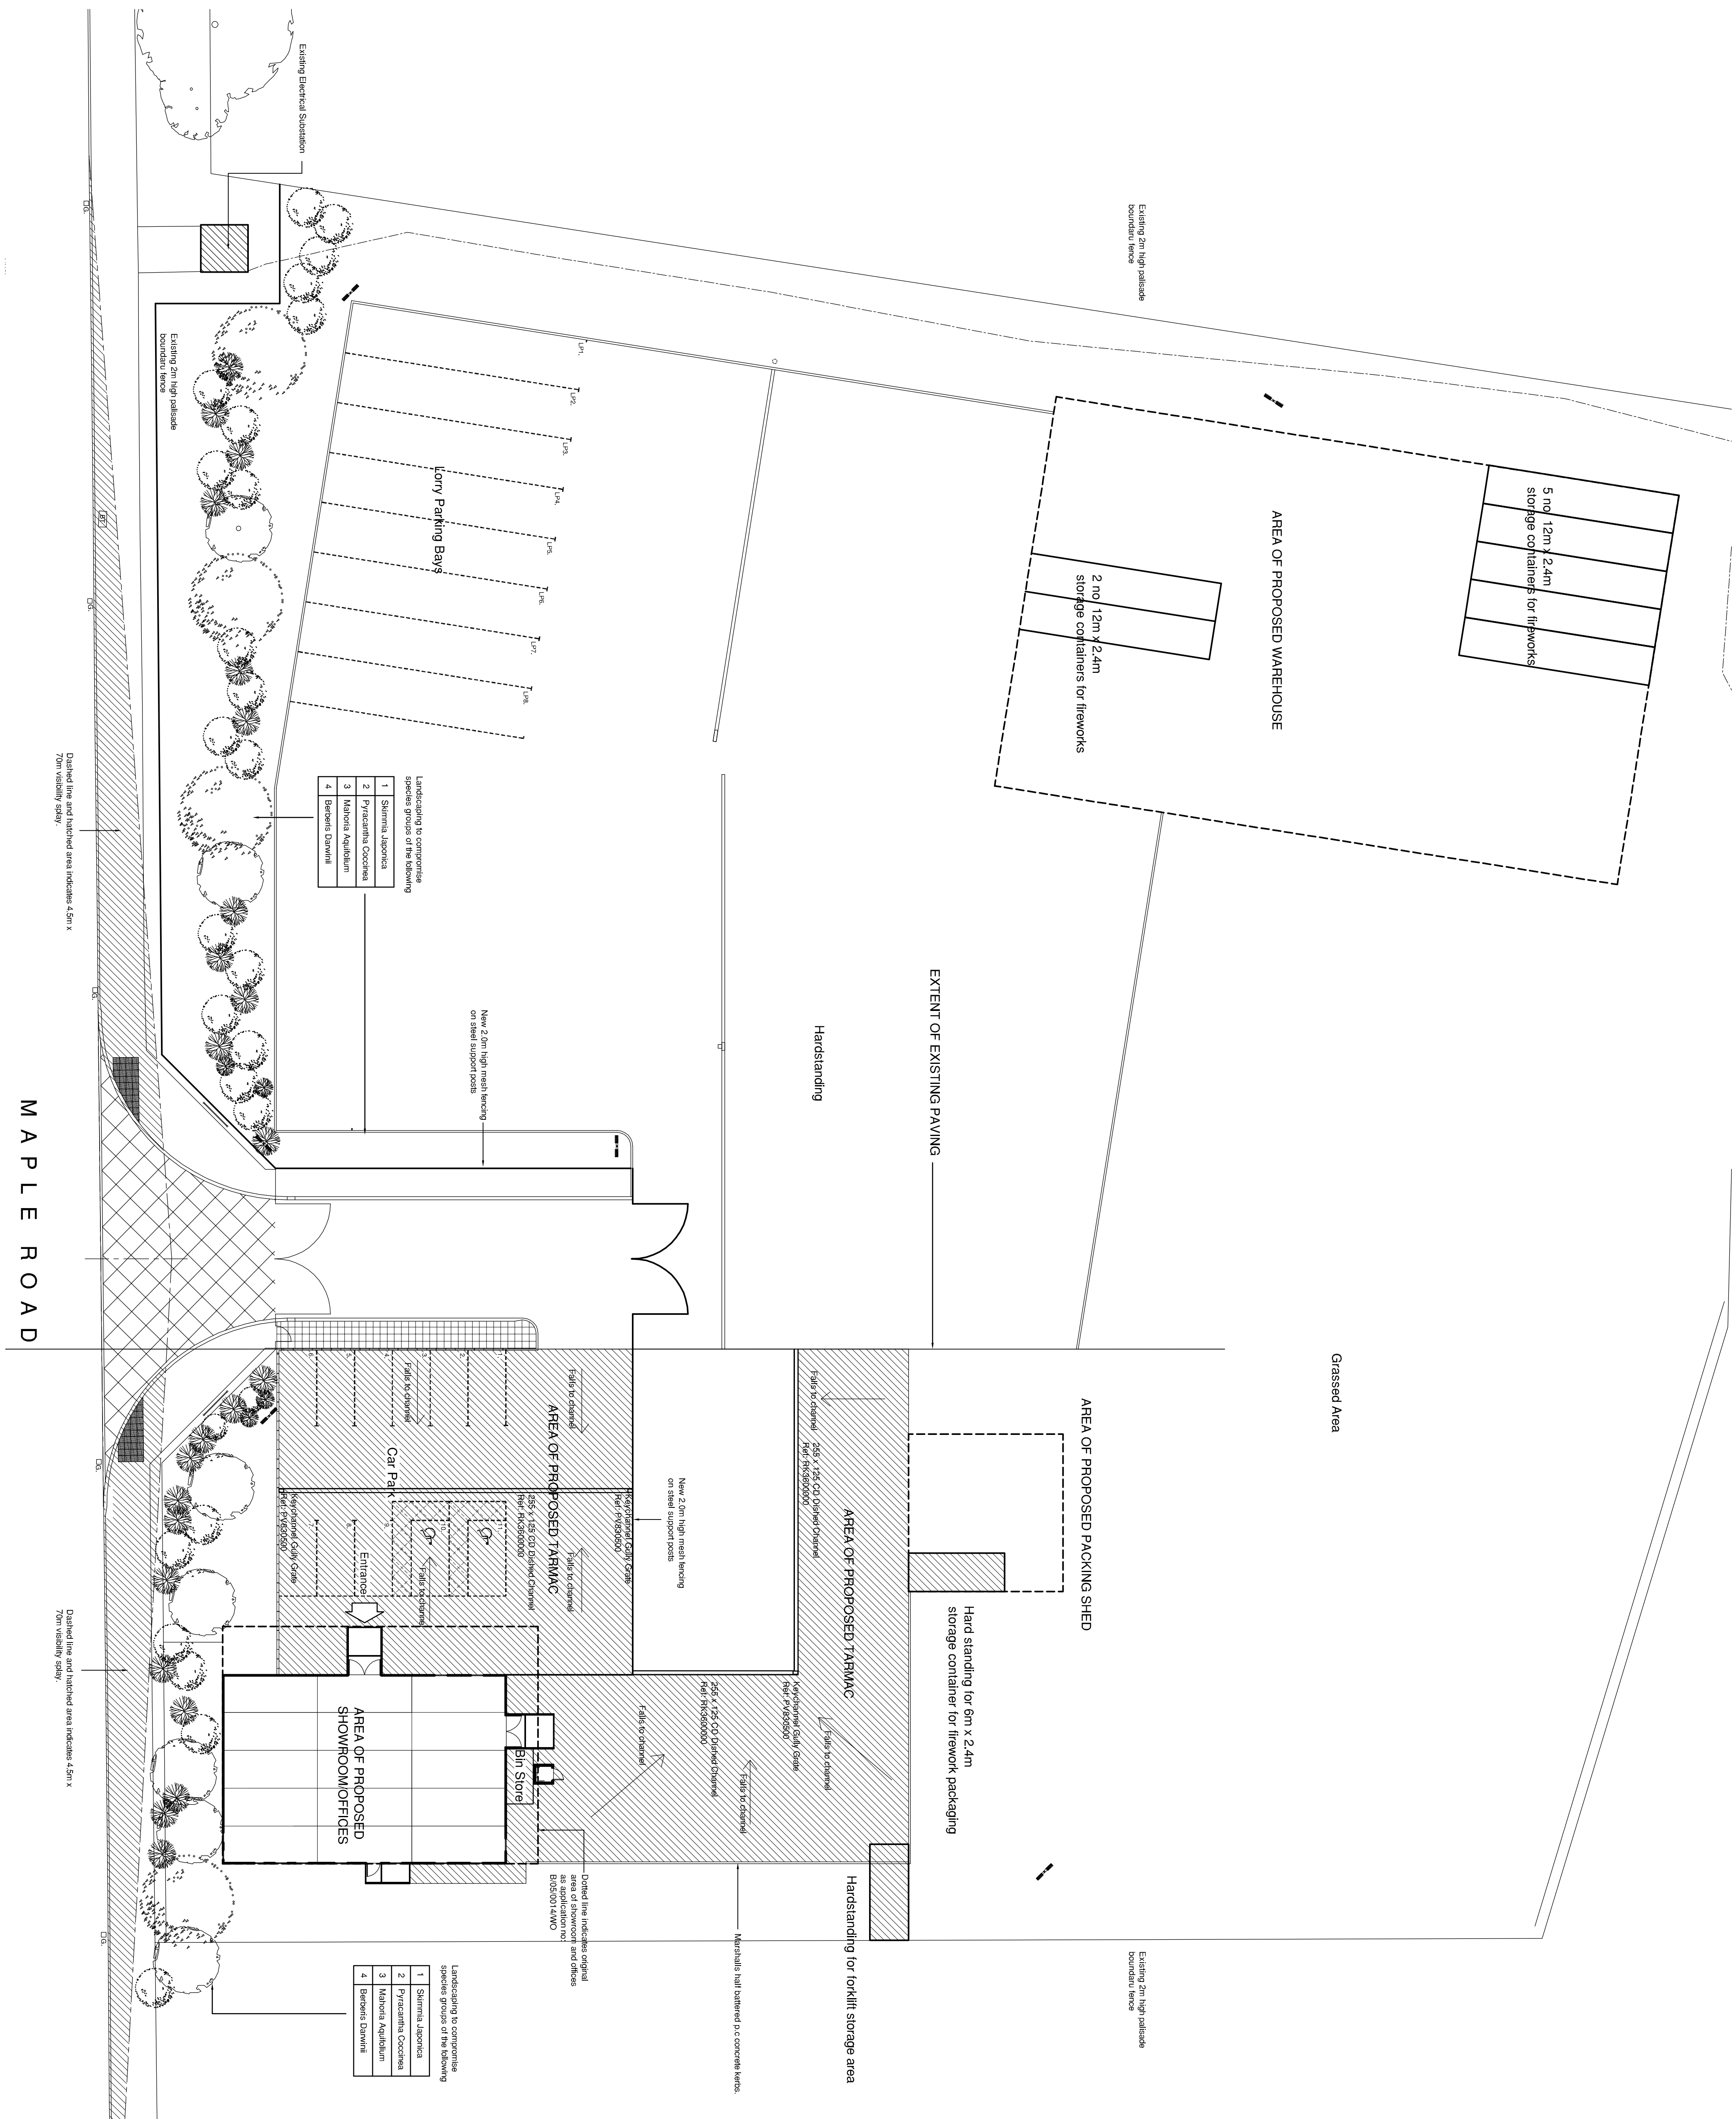

REF.	DESCRIPTION	BY	CHK	DATE
A	SHRIMPBY AND COLLAGE SEE SCHEDULE ADDED TO CONICAL PROPOSED SHOWROOM/OFFICE AREA	K.L.	RAL	06/06/08
B	ADDITION OF BAY STORE AND RE-NUMBERING OF PARKING SPACES	K.L.		9/06/08


all drawings and dimensions to be checked and any discrepancies to be reported to the Architect prior to the commencement of works or production of shop drawings, no dimensions to be scaled from drawing unless approved by Architect.

all work to be carried out in accordance with the Building Regulations and the requirements of the Local Authority.

this drawing and the design depicted thereon are the copy right of Fifth Partnership

REVISIONS

CLIENT JIMMY'S WHOLESALE FIREWORKS			
PROJECT PROPOSED DEVELOPMENT MAPLE ROAD, TANKERSLEY BARNSELEY			
DRG. TITLE TEMPORARY ACCOMMODATION SITE PLAN			
SCALES 1:200	DATE 07.05.08	DRAWN DG	CHECKED RAL
DRG. No. 2179/604	REV B		

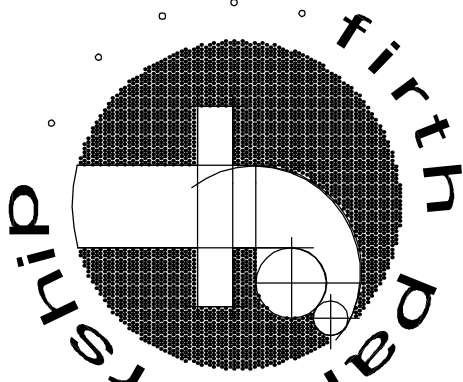

FIRTH PARTNERSHIP
ARCHITECTS - QUANTITY SURVEYORS - PROJECT
MANAGEMENT CONSULTANTS
15 REGENT STREET
BARNESLEY, SOUTH YORKSHIRE
S70 2EQ

web: www.flrthpartnership.co.uk
e-mail: administrator@flrth.co.uk