

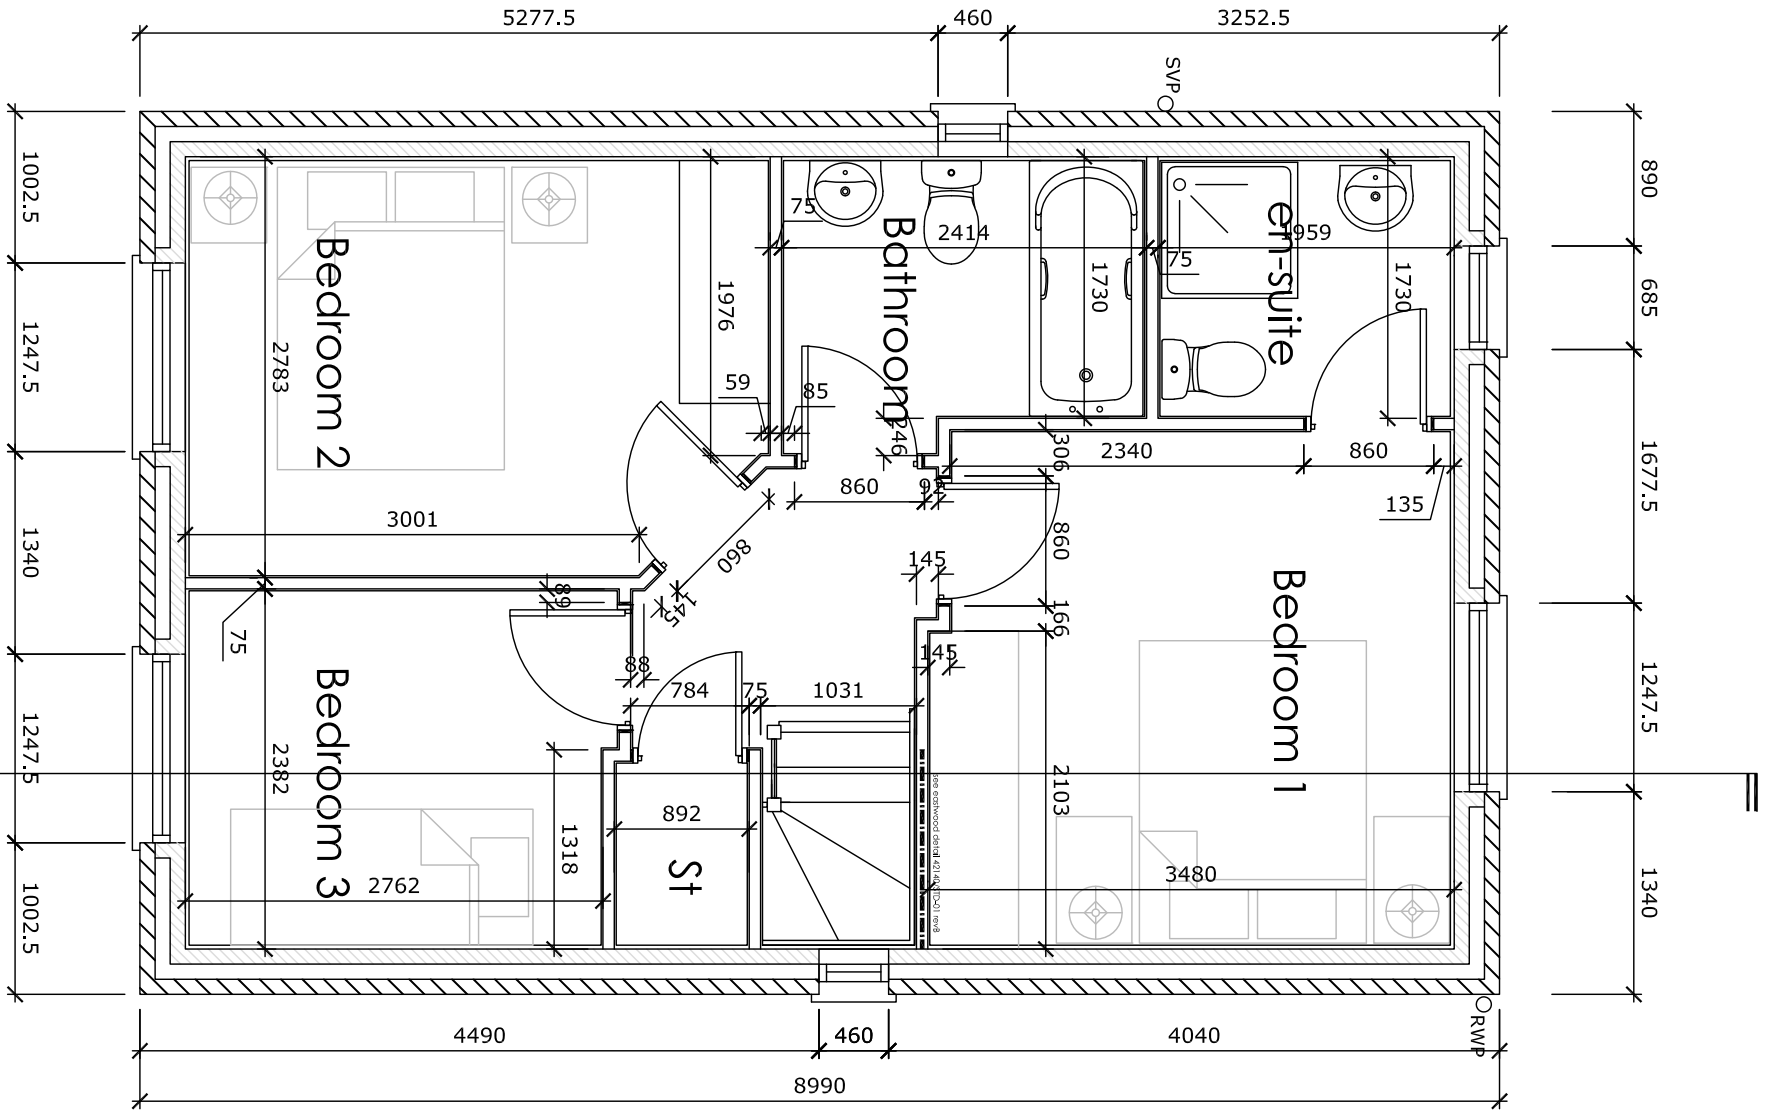


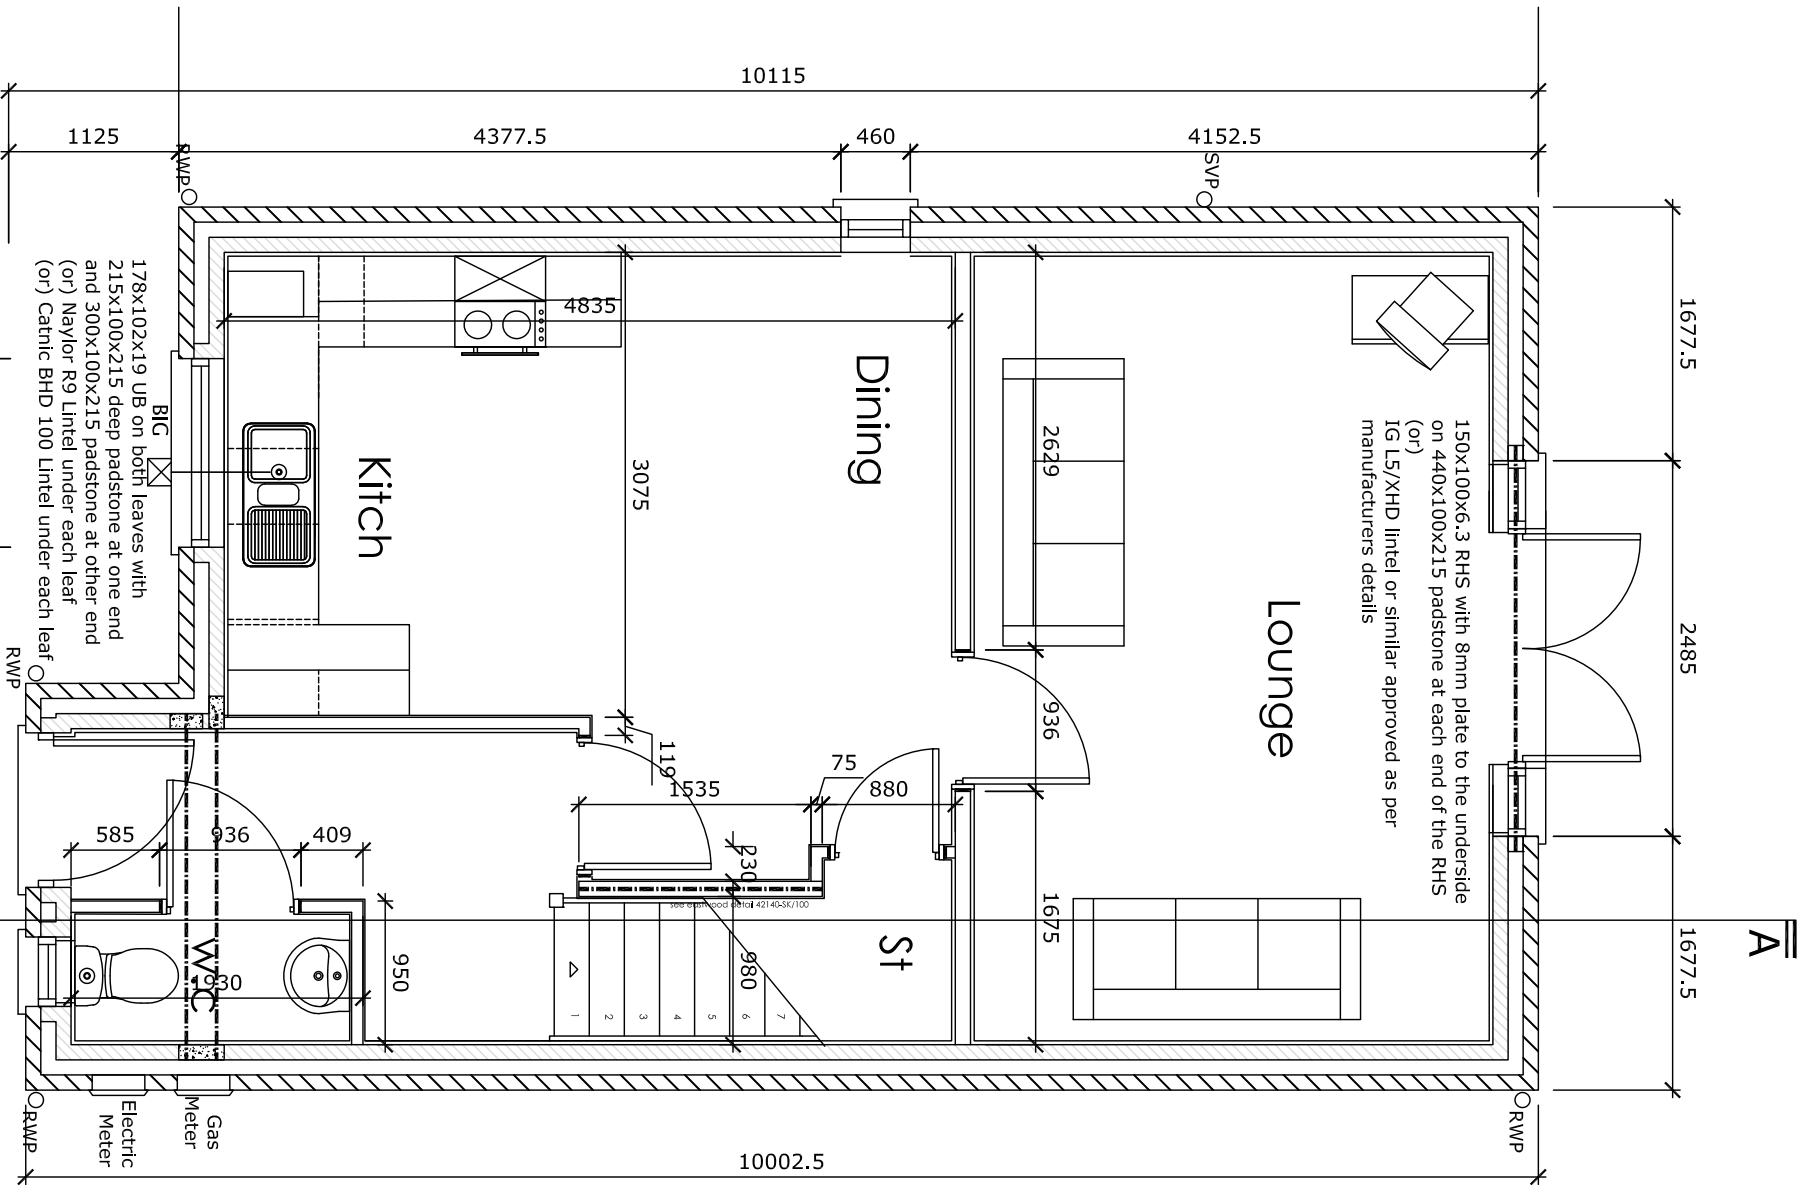

Revis		Date	Amendment
A	04/12/18		Eastwoods comments added, electrical layout amended
B	14/04/19		Blockwork wall adjacent to stairs replaced by structural stud work
C	09/09/19		Structural stud work added to first floor plan.
D	19/02/20		Structural stud work added to first floor plan.
E	27/02/20		Enriched to Eastwoods structural stud partition added

Info:

Please refer to Eastwood & Partners detail 42140/STD-01

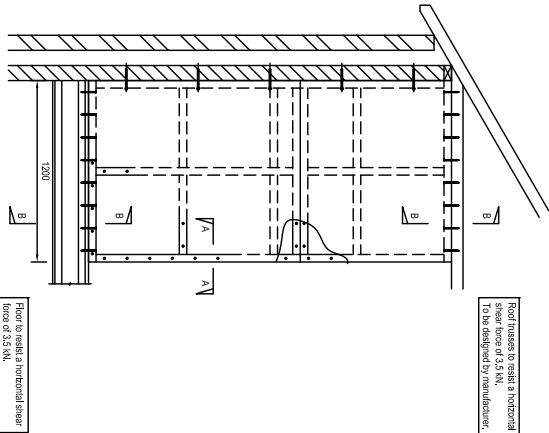

scale: 1:50 | drawn by: JMB | date: Date
Project:

Drawing: Cromford (3 bed Det house)
floor plans (As)

Drawing Number	Revision
3B-D/CR-01	E

ground floor

first floor