



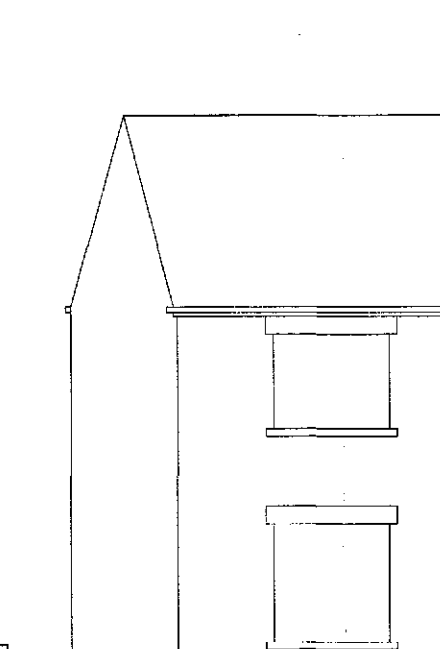



EXISTING SOUTH ELEVATION

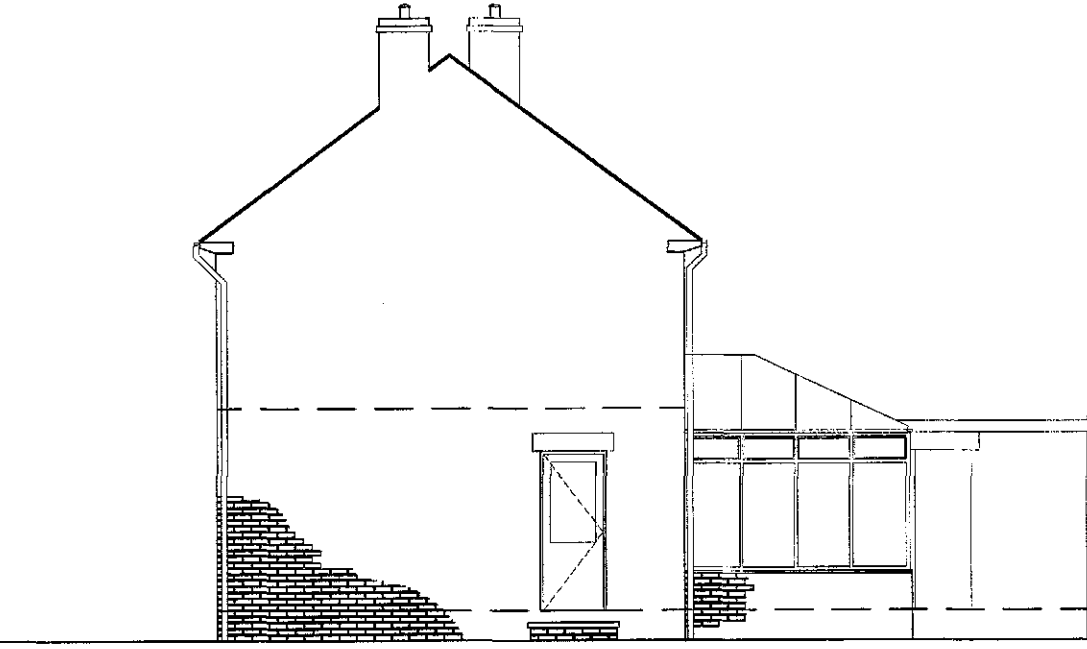


EXISTING EAST ELEVATION




EXISTING NORTH ELEVATION

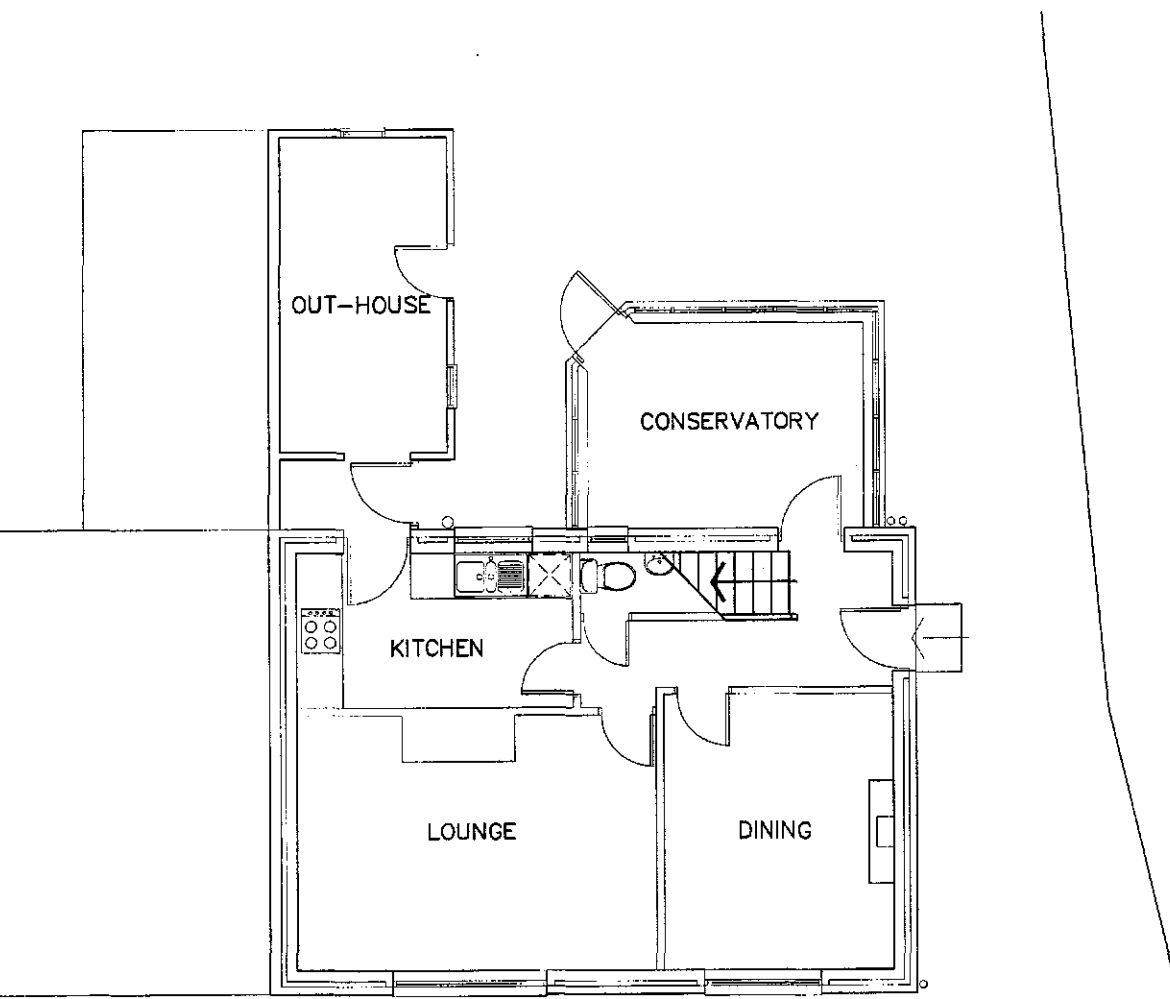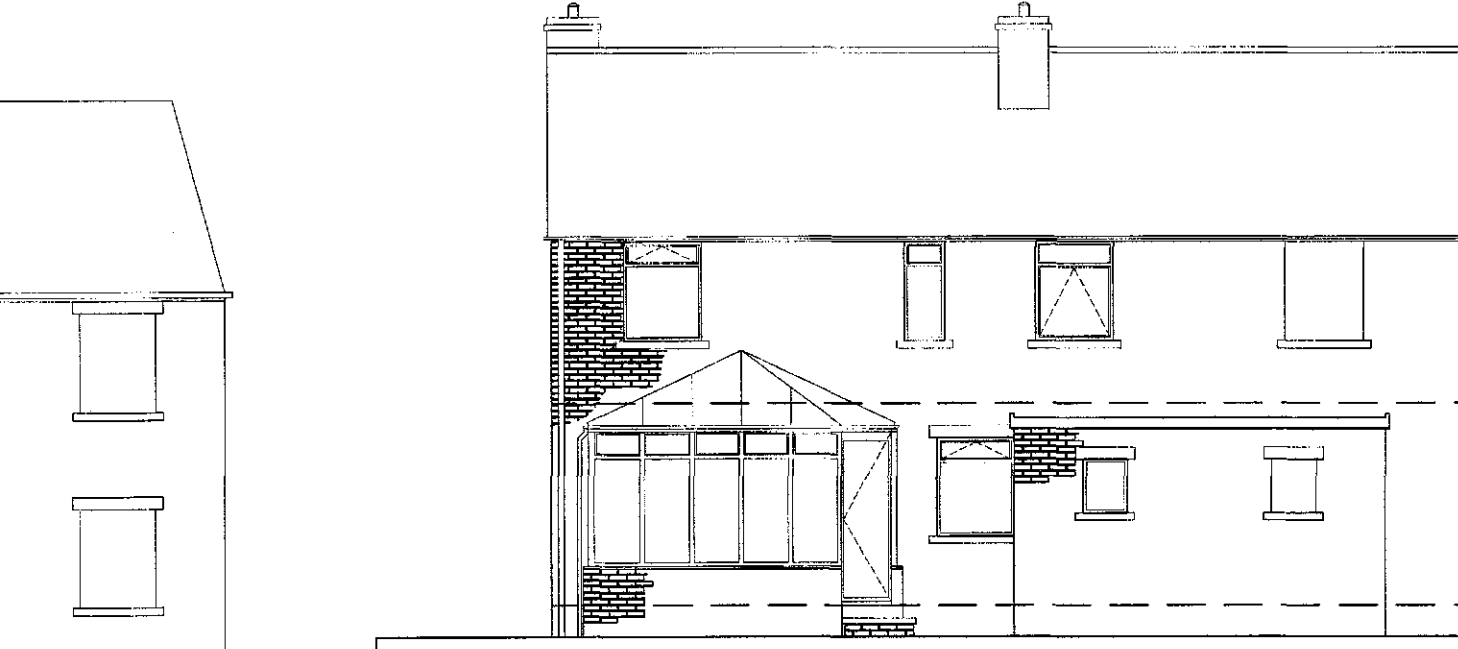

EXISTING GROUND FLOOR

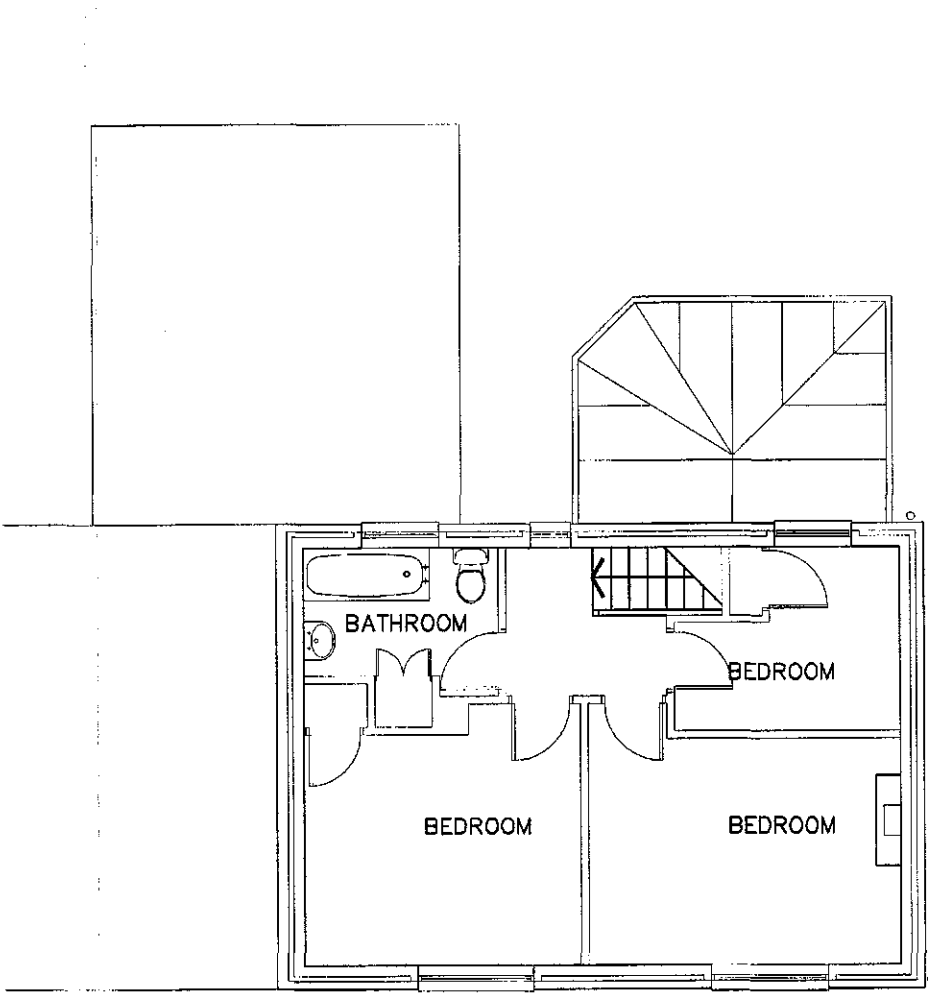


EXISTING FIRST FLOOR

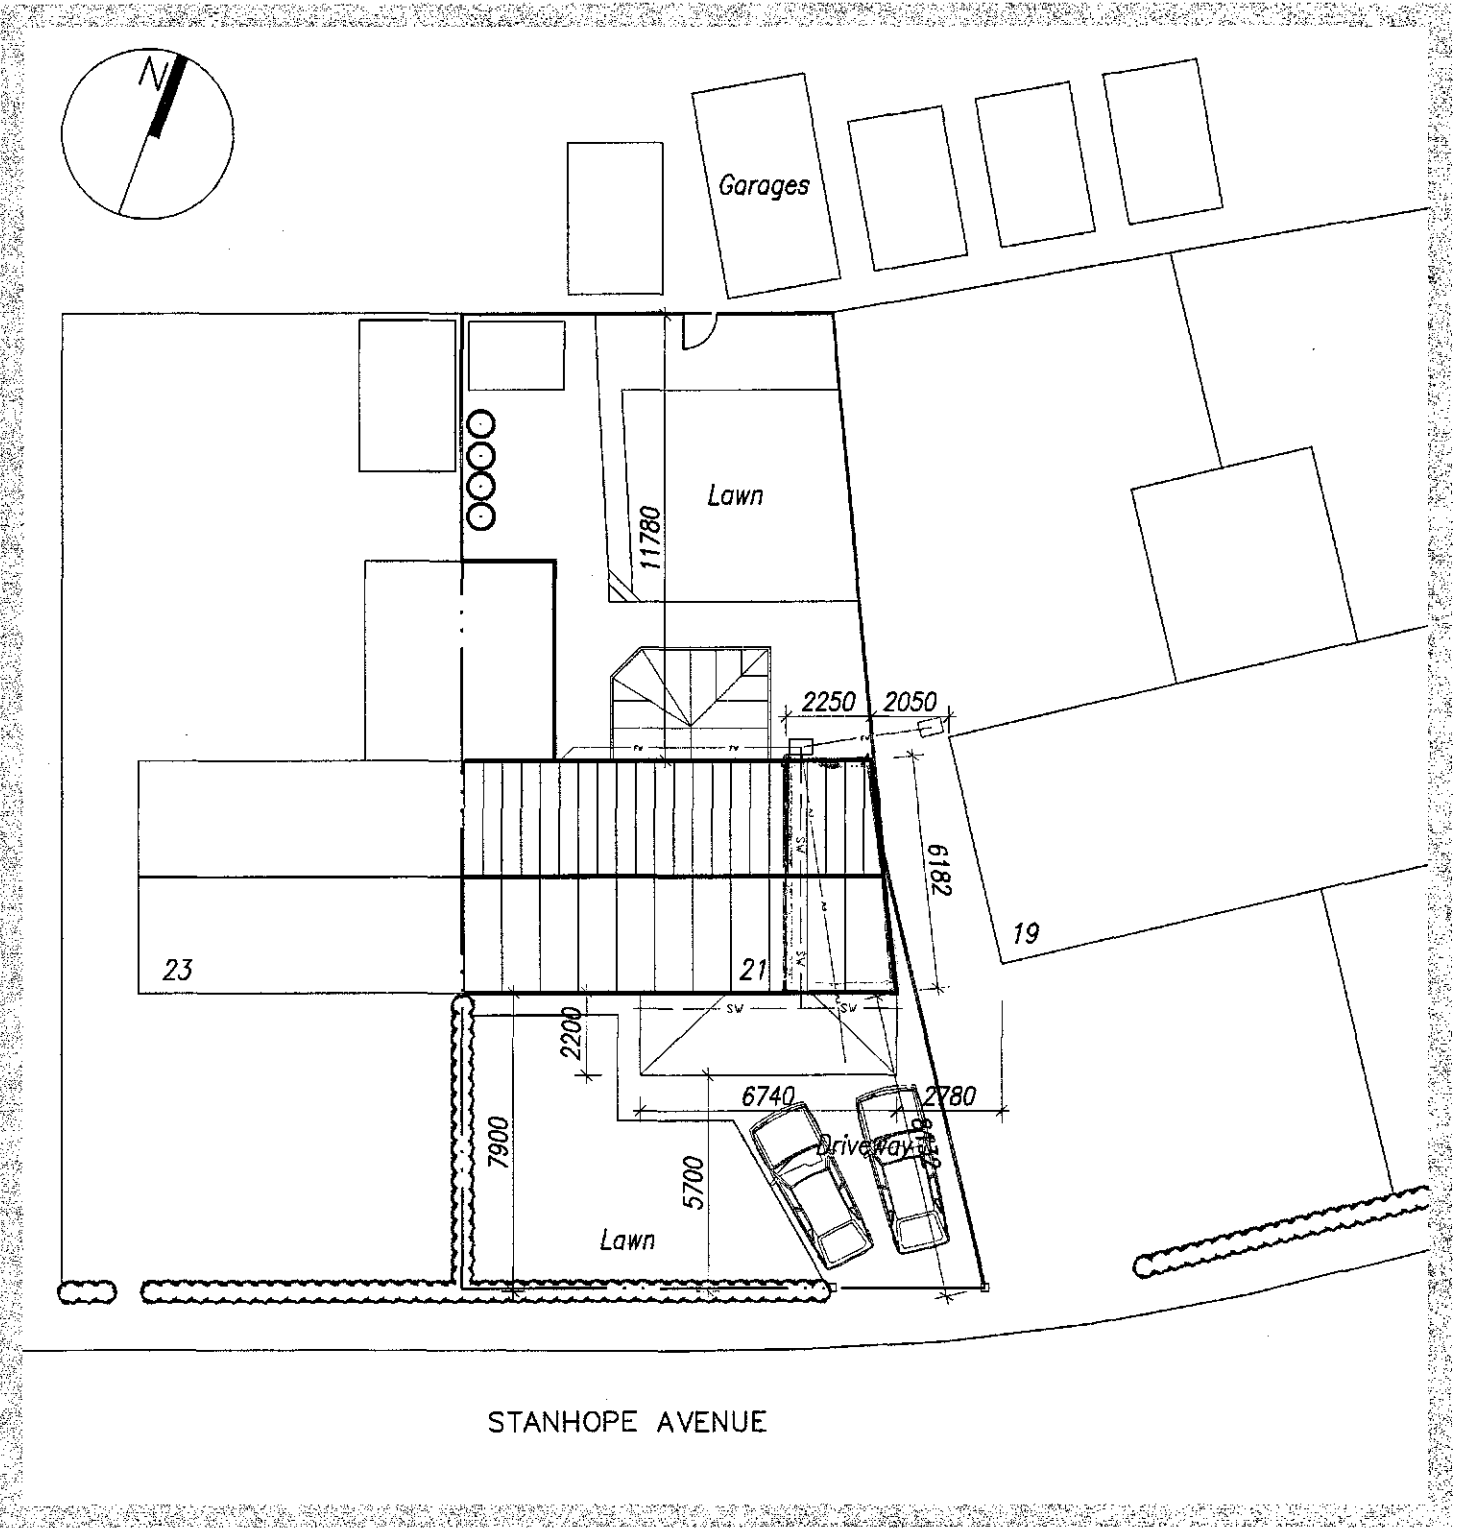


SITE PLAN 1:200



PROPOSED SOUTH ELEVATION

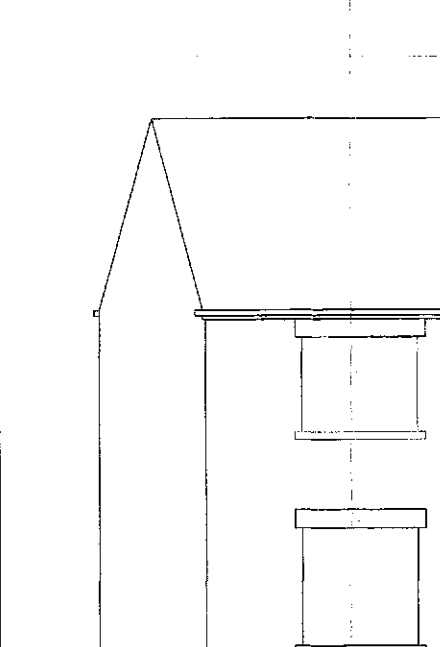



PROPOSED EAST ELEVATION

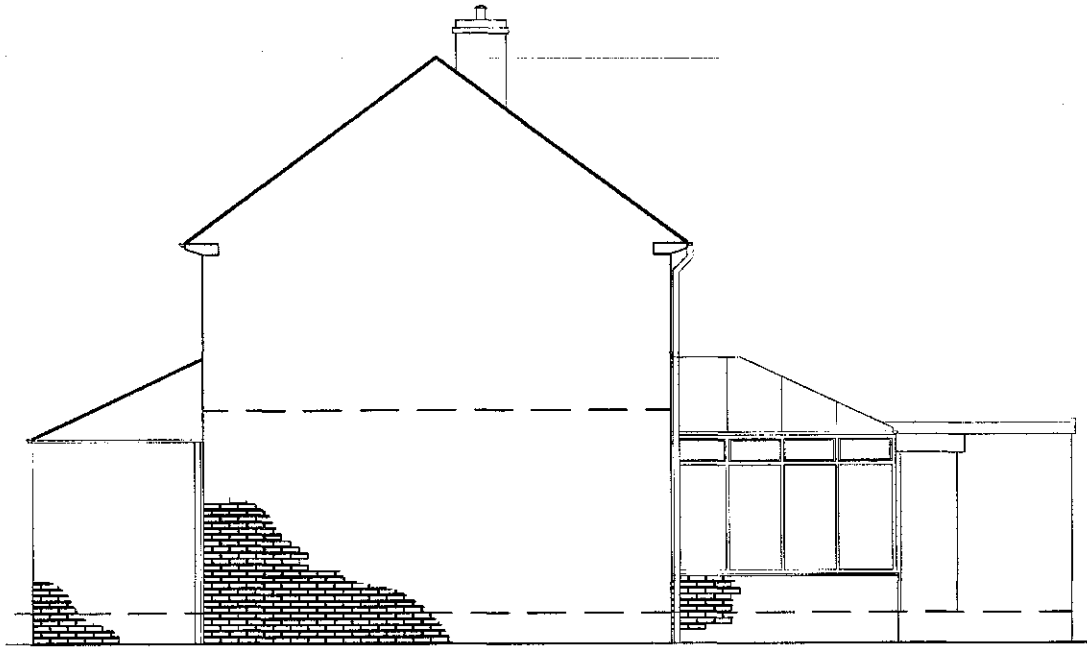

PROPOSED NORTH ELEVATION




PROPOSED WEST ELEVATION

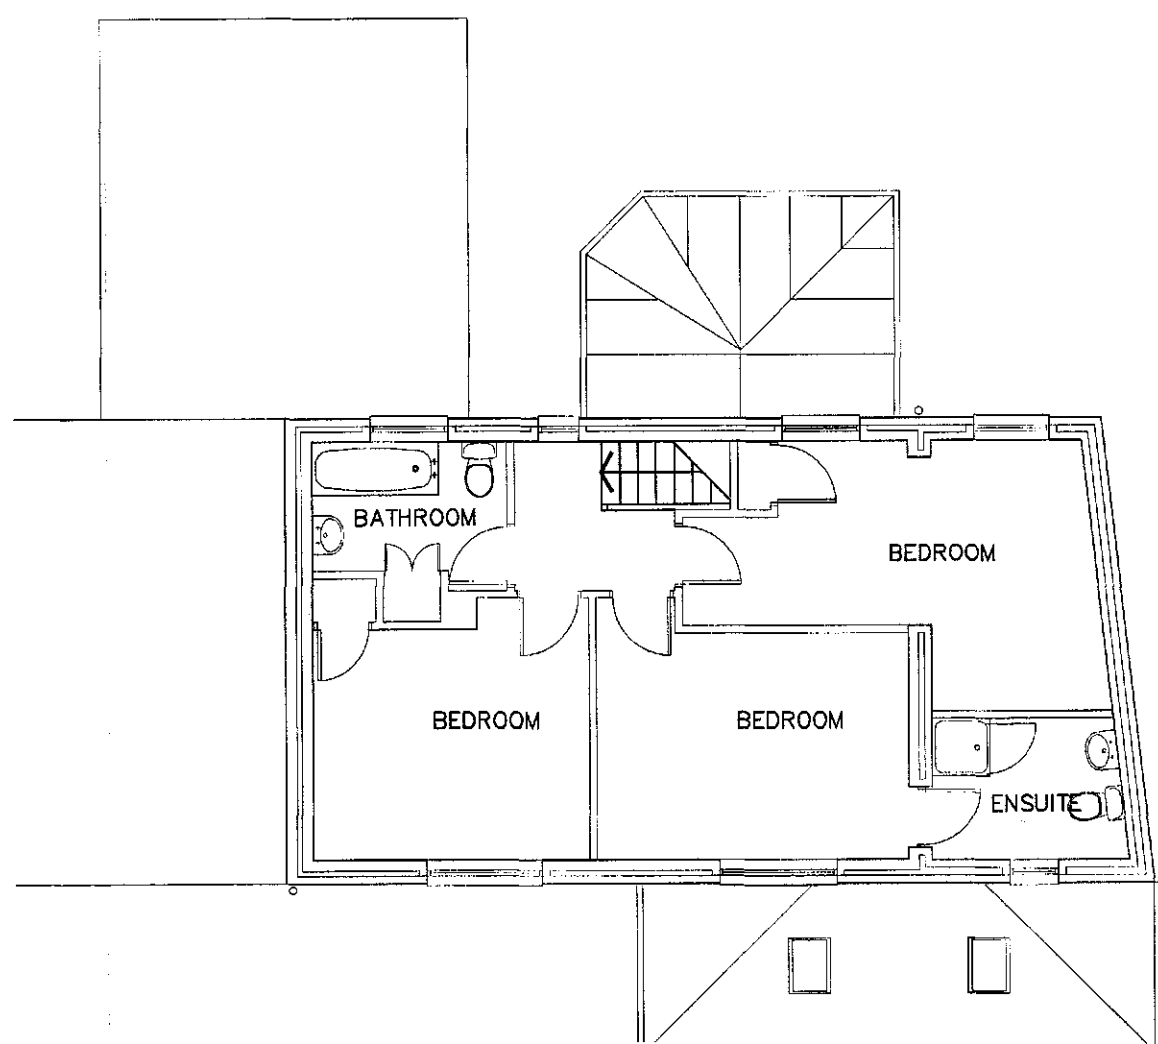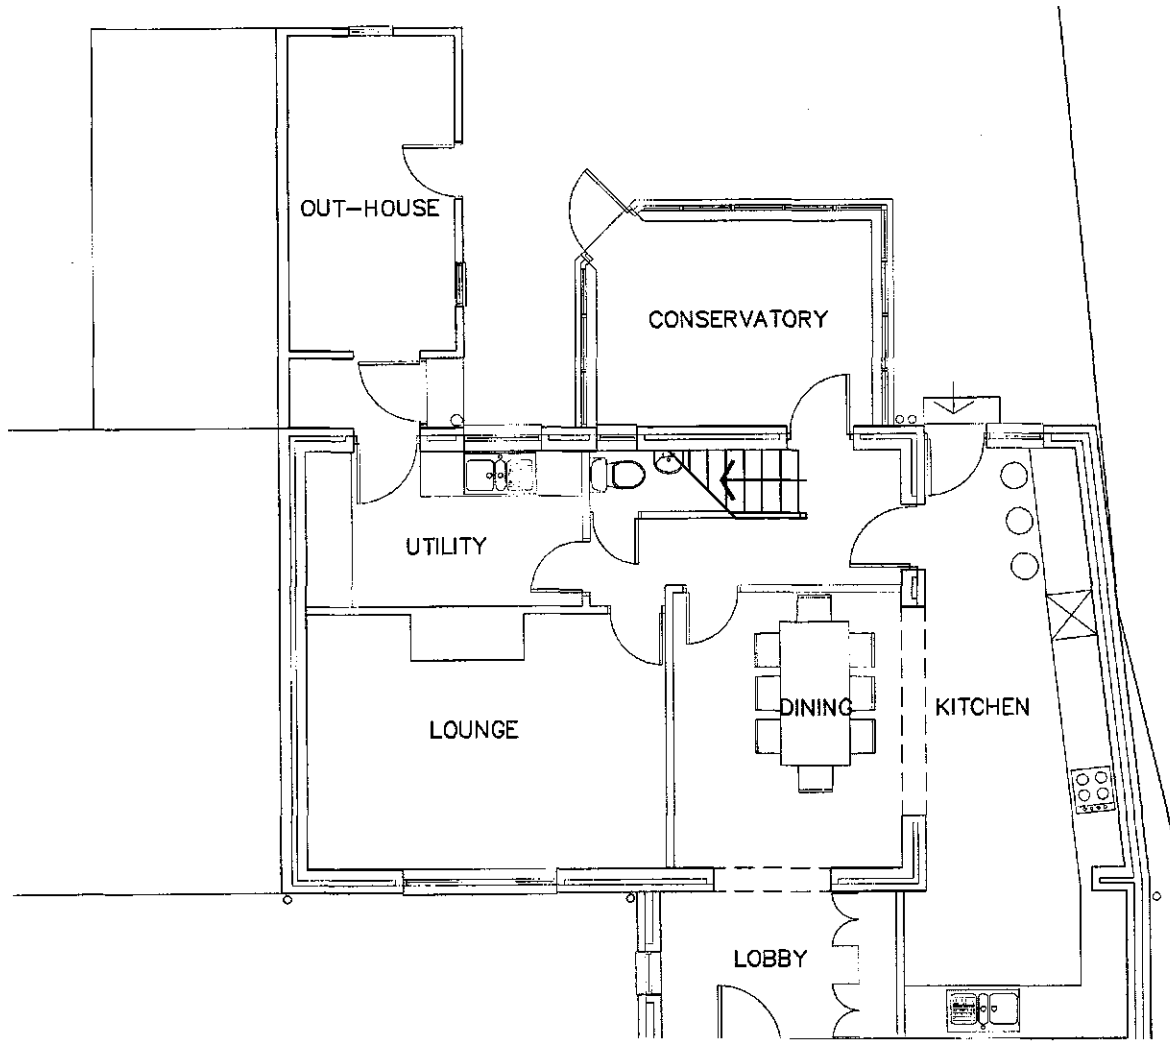

EXTENSION MATERIALS

Roof tiles to match existing.
Brickwork to match existing.
Window cills & lintels to match existing.
New uPVC double glazed doors & windows.
Velux roof lights.

 

PROPOSED 2 STOREY EXTENSION
21 STANHOPE AVENUE
CAWTHORNE, BARNSELY

Dwg. No. 001
Date: May 2016
Scale 1:100 @ A1