



Drawing No.	Rev No.
MSR002 -001	

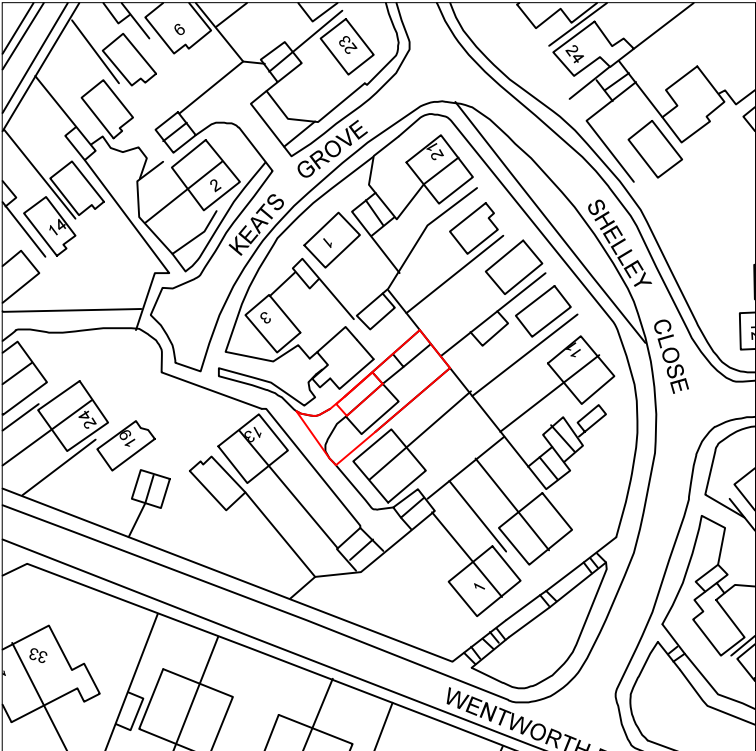

LOCATION PLAN
SCALE 1:1250 AT A3

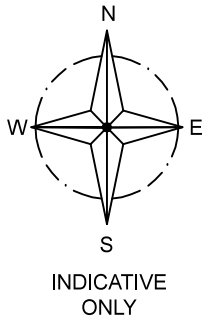

SITE PLAN
SCALE 1:500 AT A3

DO NOT SCALE: Contractor to check all dimensions and report any omissions or errors

NOTES

Rev	Description	By	Chk	App	Date
JRB DESIGNS LTD 1 Saville Road Cudworth Barnsley S72 8LT Tel: 01226 383542 Fax: 01226 380078 Mob: 07970 541192 Email: john@jrbdesigns.co.uk This drawing is copyright. © jrbdesigns Ltd.					
Client MR. S RATCLIFFE					
Drawing Title SITE PLANS					
Address 7 KEATS GROVE PENISTONE SHEFFIELD S36 6GU					
Project Title: PROPOSED FIRST FLOOR SIDE EXTENSION					
Purpose of Issue: PLANNING					
Drawing Status FIRST ISSUE					
Scale at A3 AS SHOWN		Drawn By JRB		Date 25/07/2018	
Checked By		Date 25/07/2018		Approved By	
				Date 25/07/2018	
Project No. MSR002			Drawing No. 001		Revision -
APPROVAL ☐ INFORMATION ☐ TENDER ☐ CONTRACT ☐ CONSTRUCTION ☐					