



Notes:

Existing Materials:


- Roof: dark grey natural slates
- Walls: natural stone
- Windows: light grey painted timber framed double glazed
- Doors: light grey painted timber
- Rainwater goods: Black cast iron
- Black anodised aluminium framed conservation style roof windows

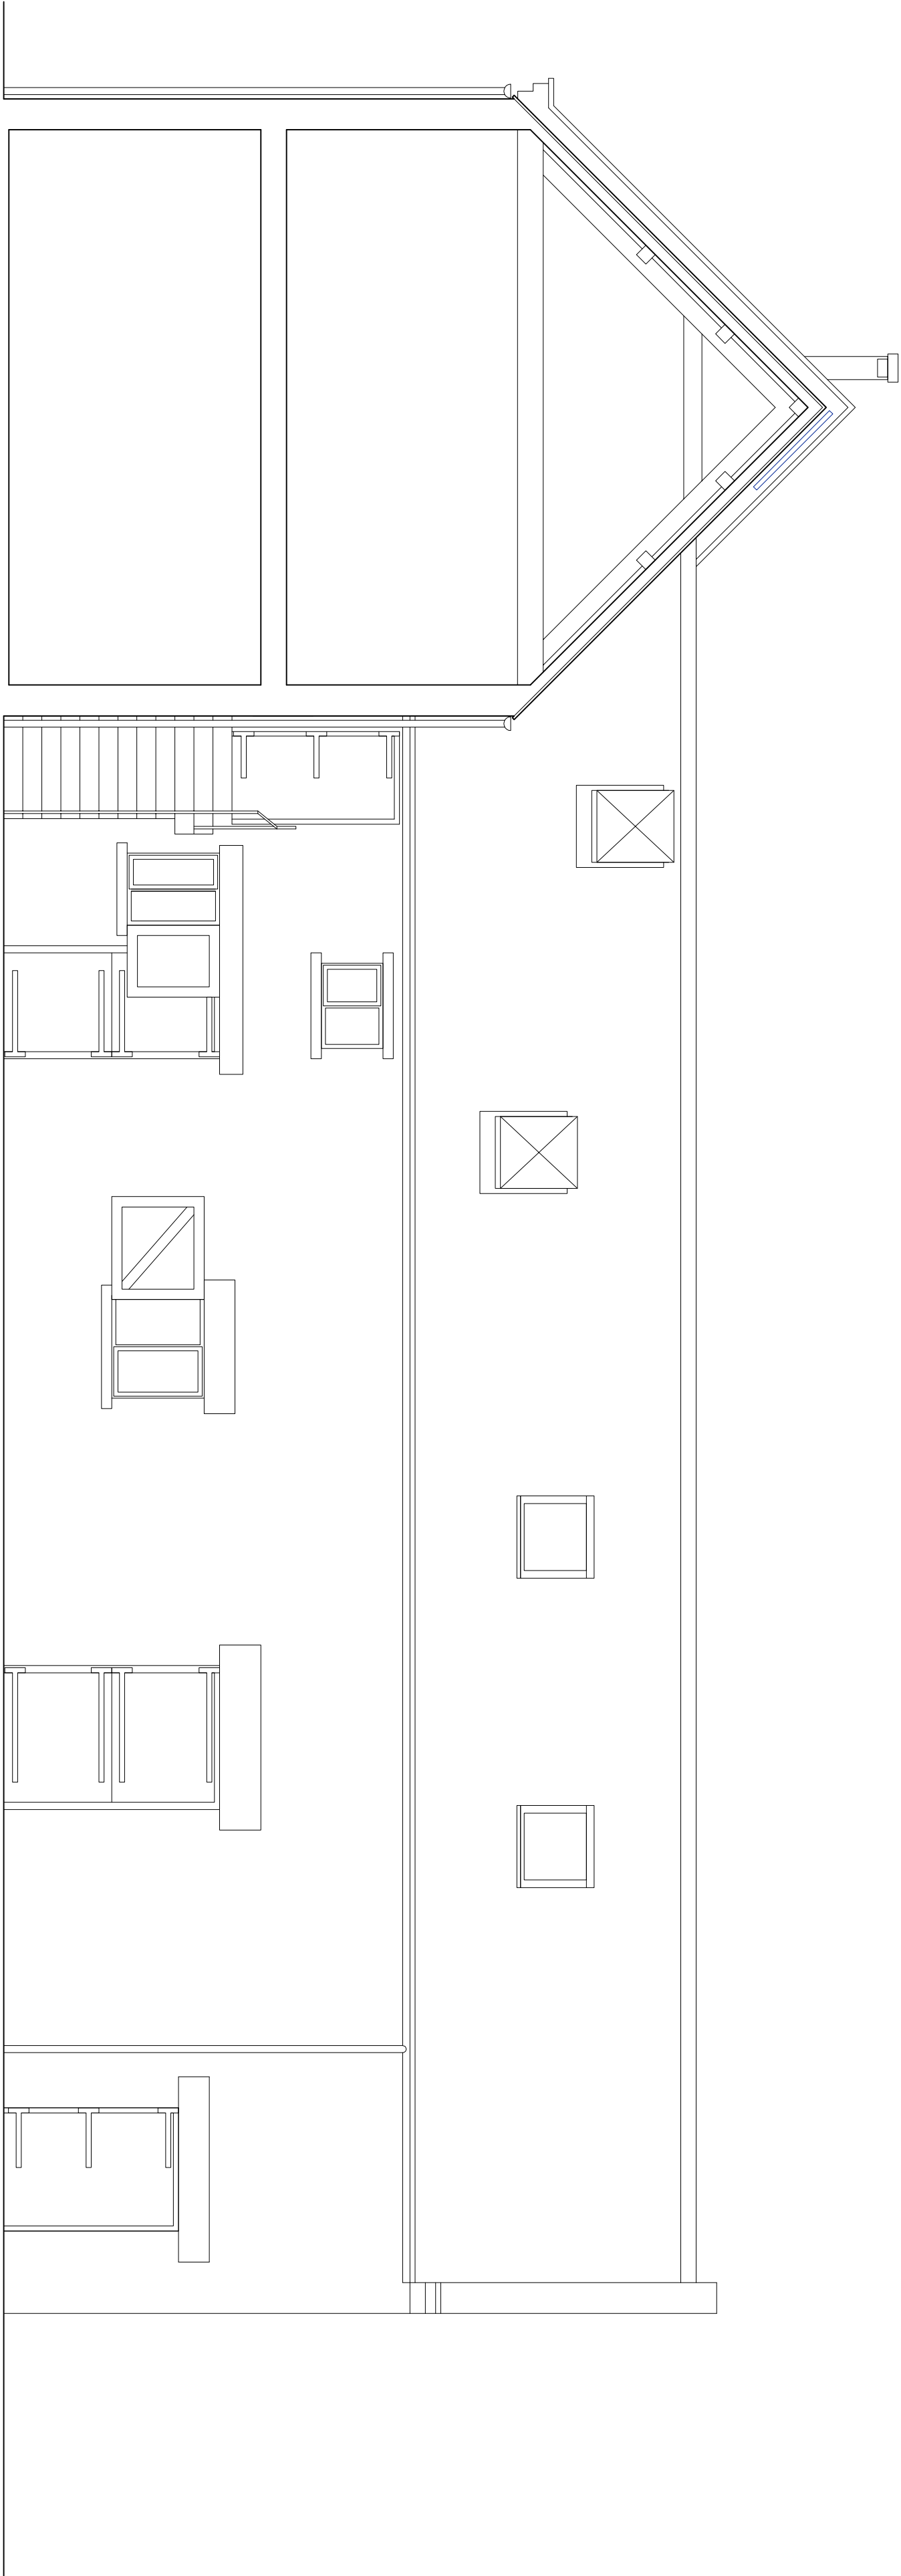

Visitor Centre East Wing existing west elevation

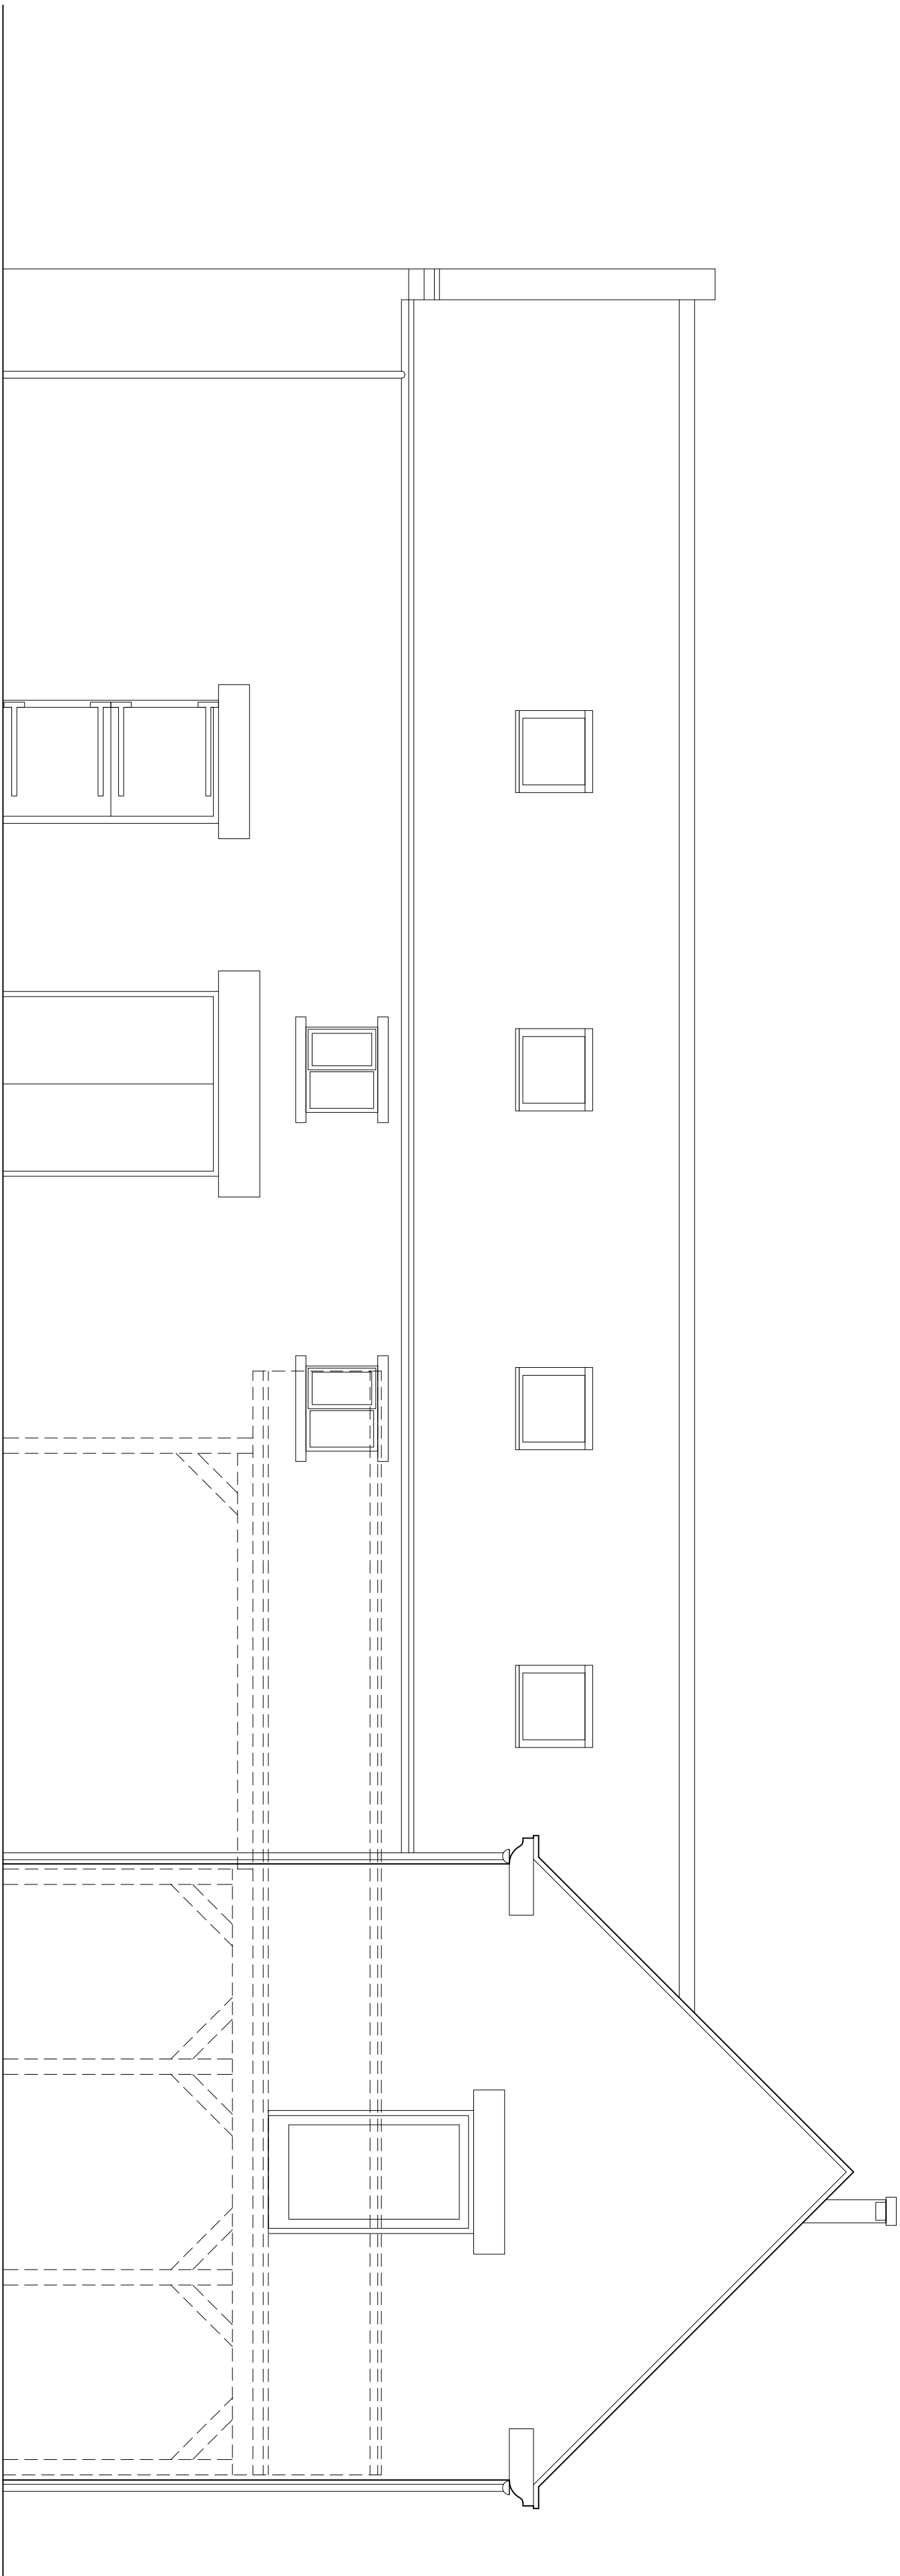

Visitor Centre East Wing existing east elevation

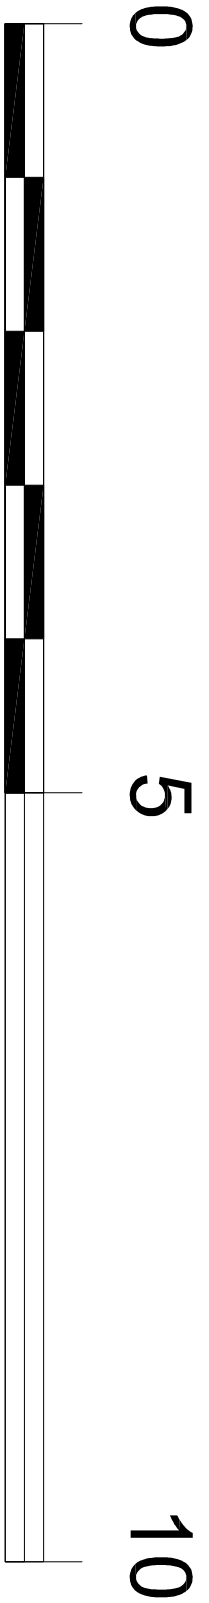

PLANNING

Revision	Description	Date	Drawn



Solarsense UK Ltd
Helios House - Brockley Lane - Backwell, Bristol BS48 4AH
tel: 01275 461800 e: info@solarsense-uk.com

Client: RSPB

Project: RSPB Dearne Valley
Roof Mounted Solar PV

Drawing: Visitor Centre - East Wing
Existing East & West Elevations

Scale: 1:50 @ A1 Drawn by: RTH

Date: September 2018 Checked by:

Drawing Number: RSPB/DEA/07 Revision: