



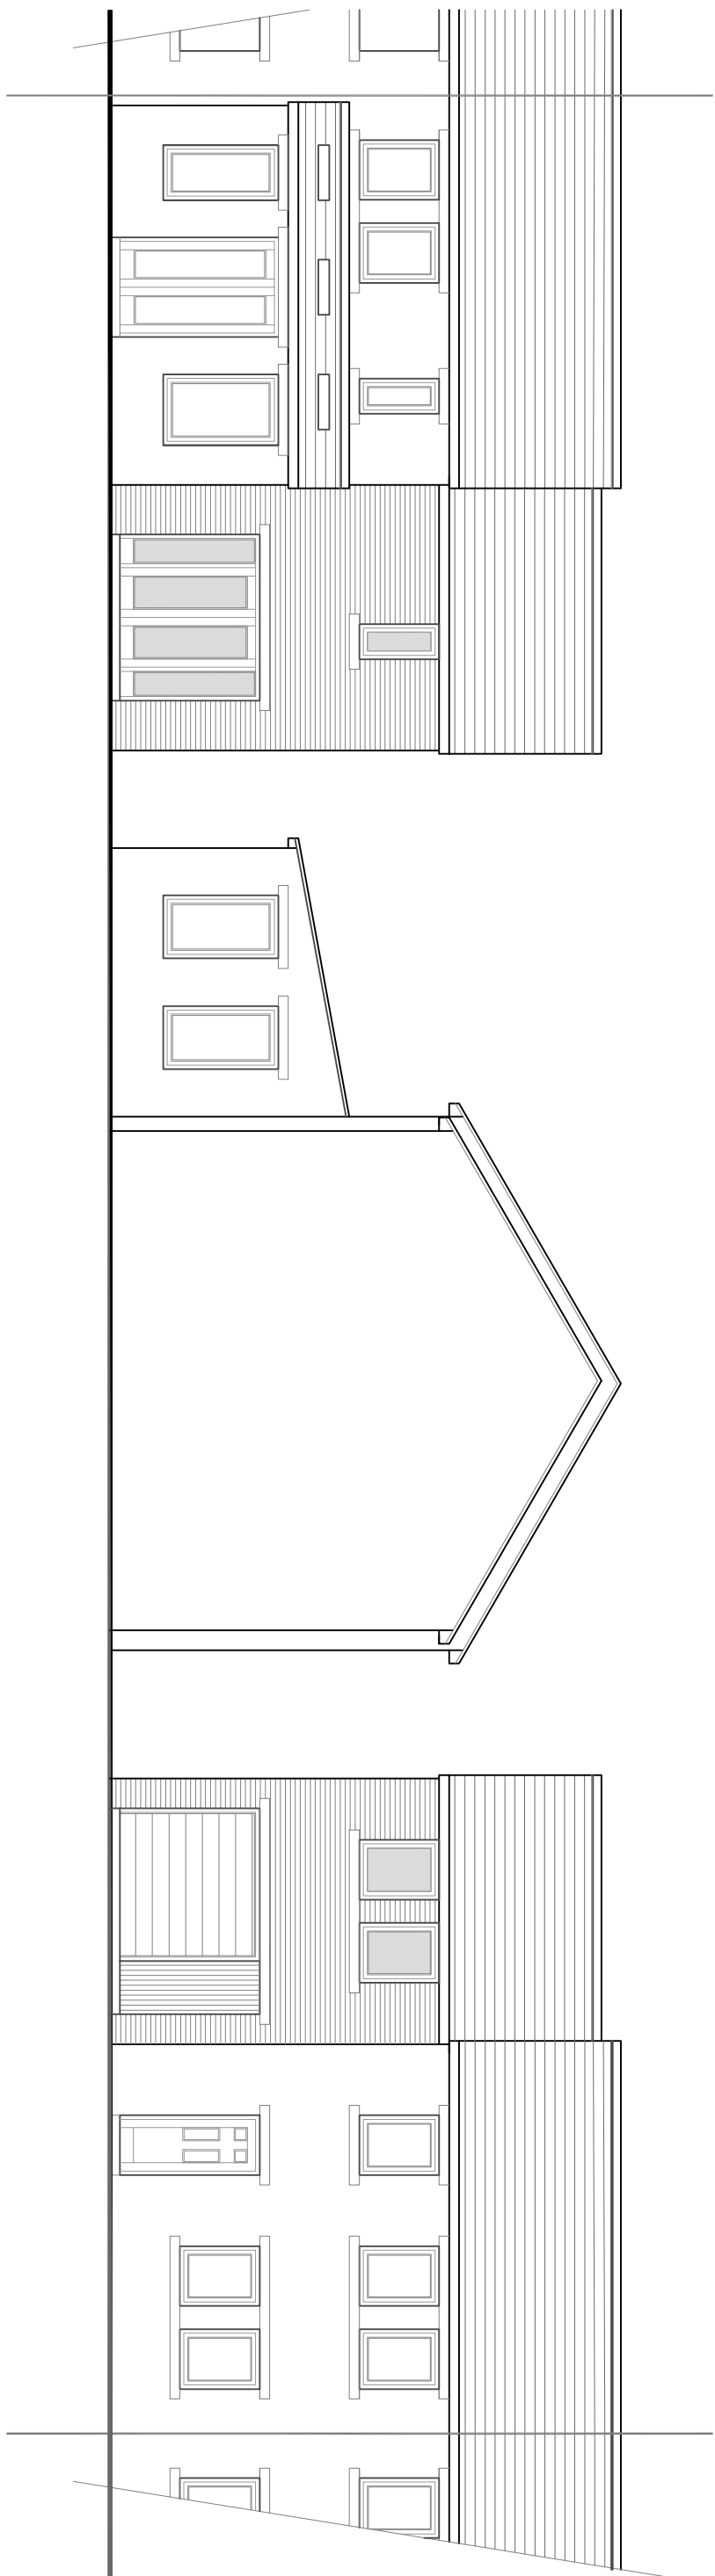

04 | REAR ELEVATION
Scale 1:100


05 | SIDE ELEVATION
Scale 1:100

06 | FRONT ELEVATION
Scale 1:100

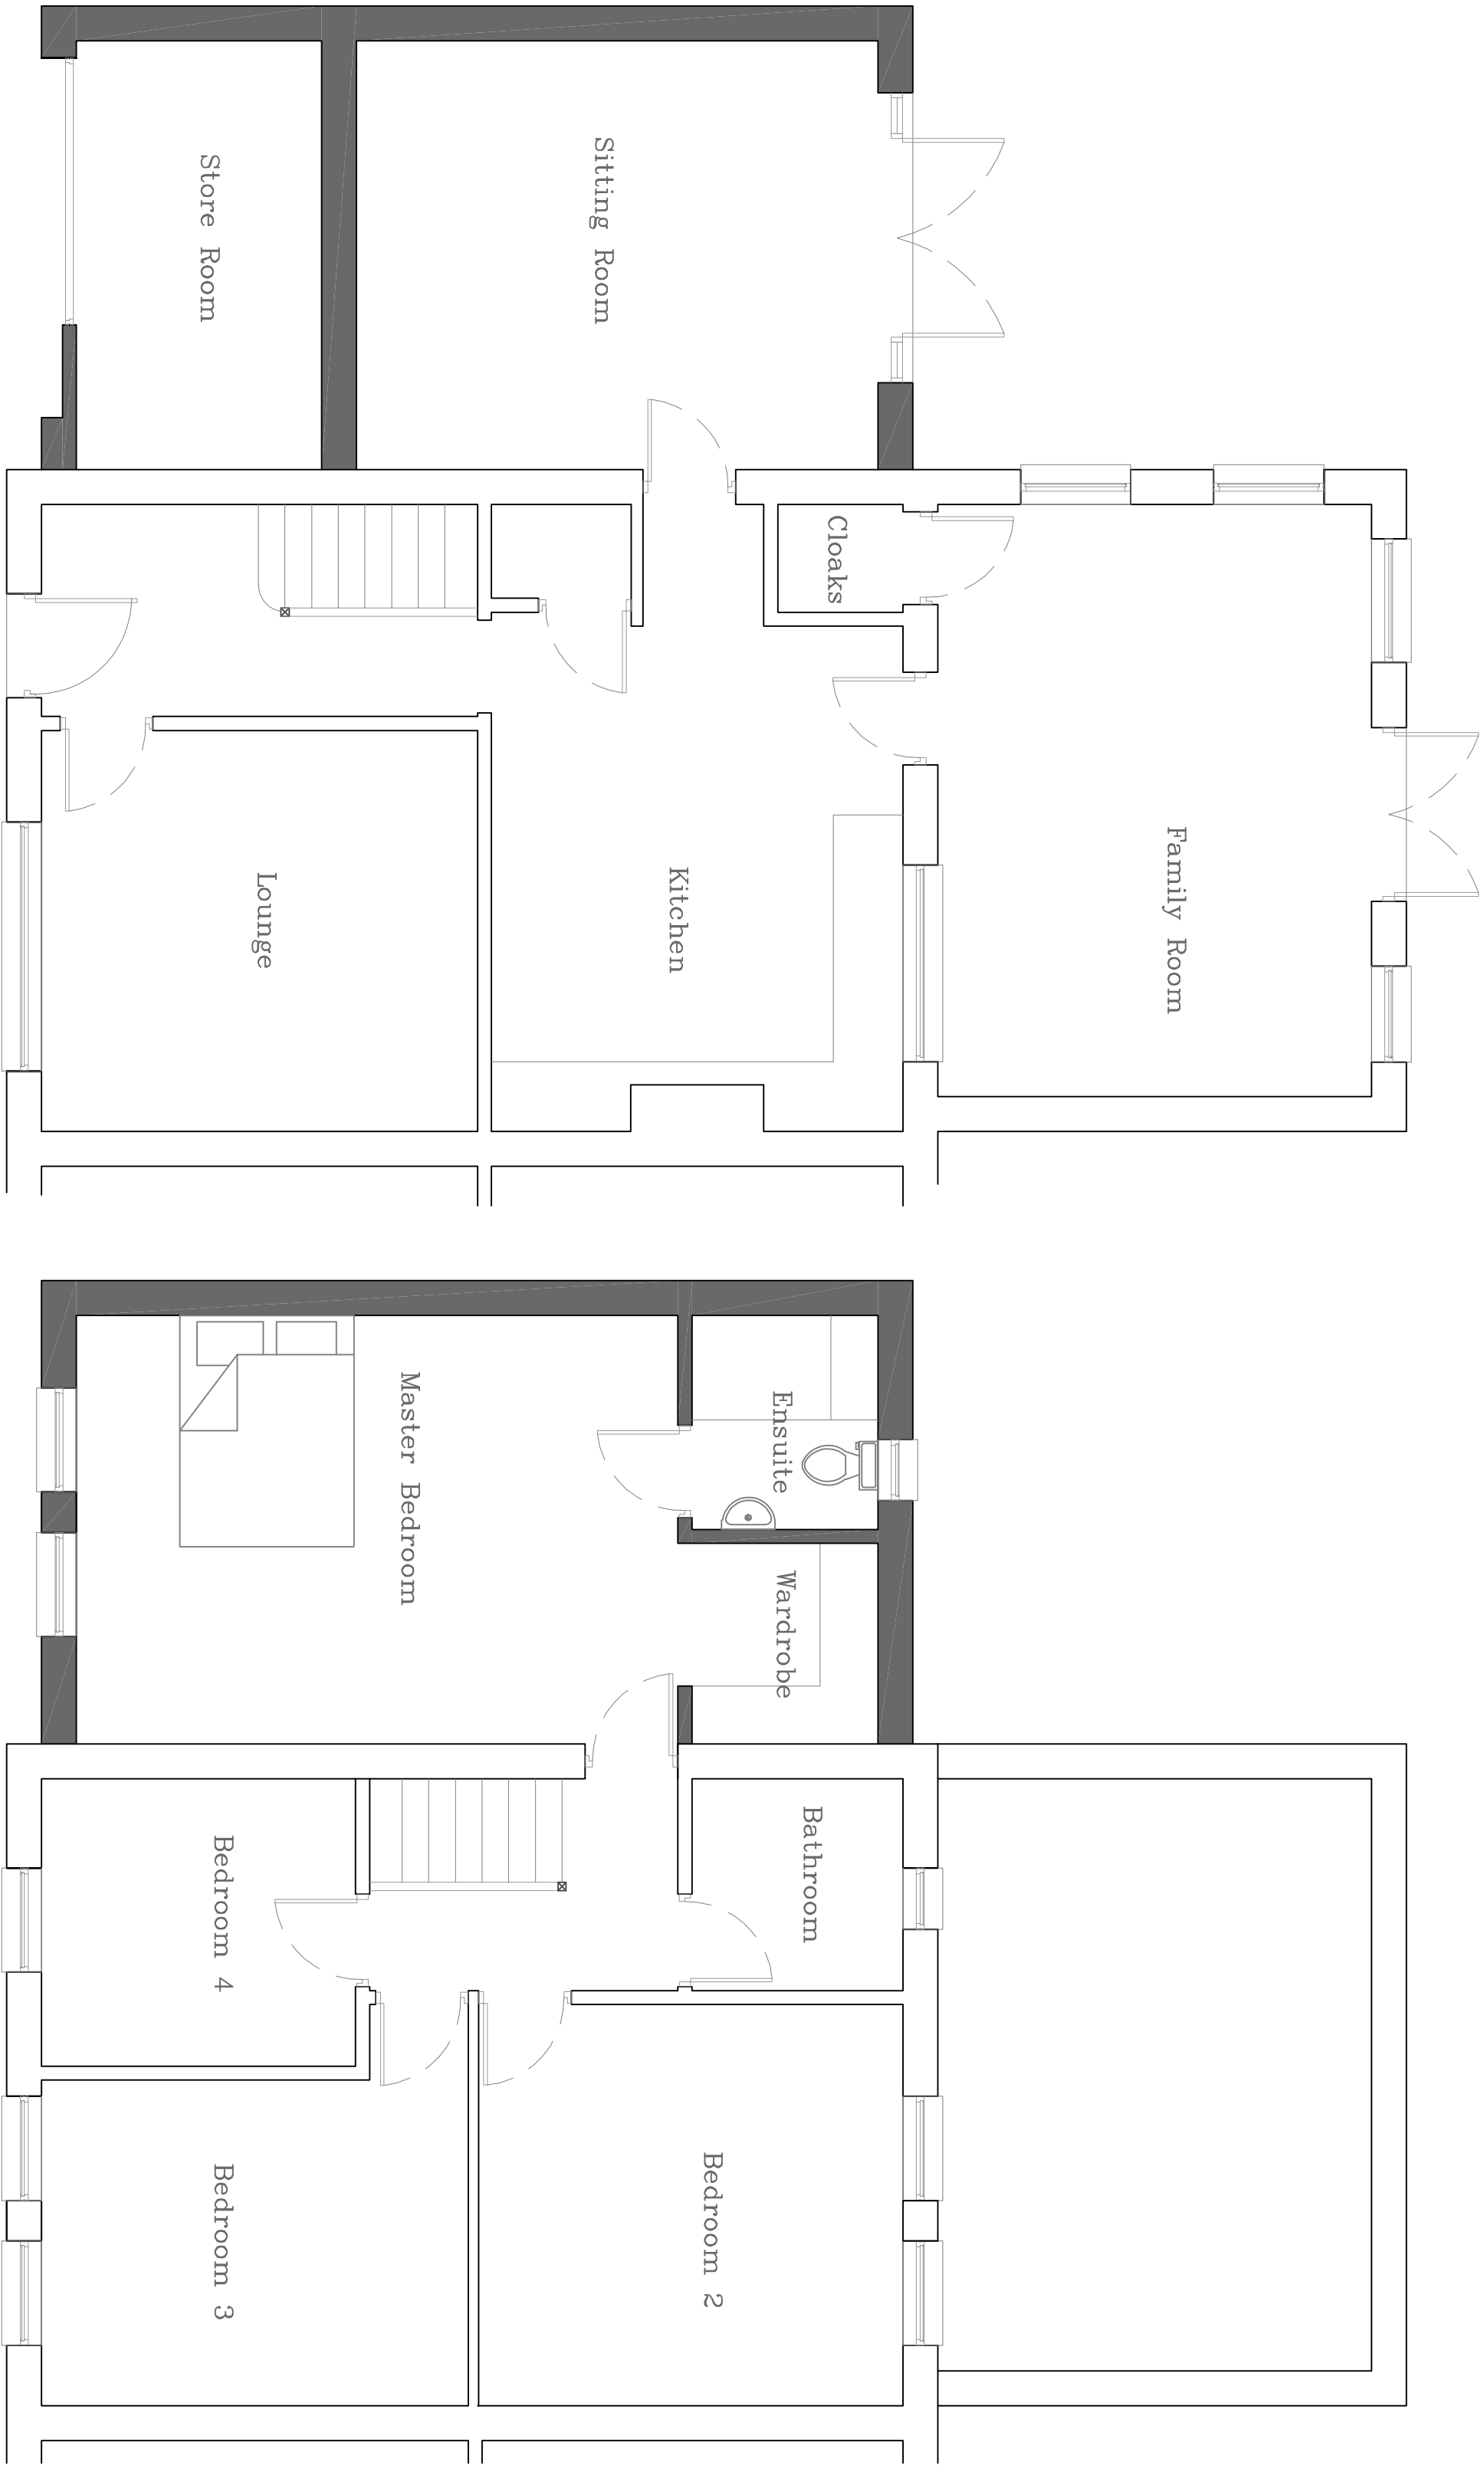


02 | GROUND FLOOR PLAN
Scale 1:50


03 | FIRST FLOOR PLAN
Scale 1:50

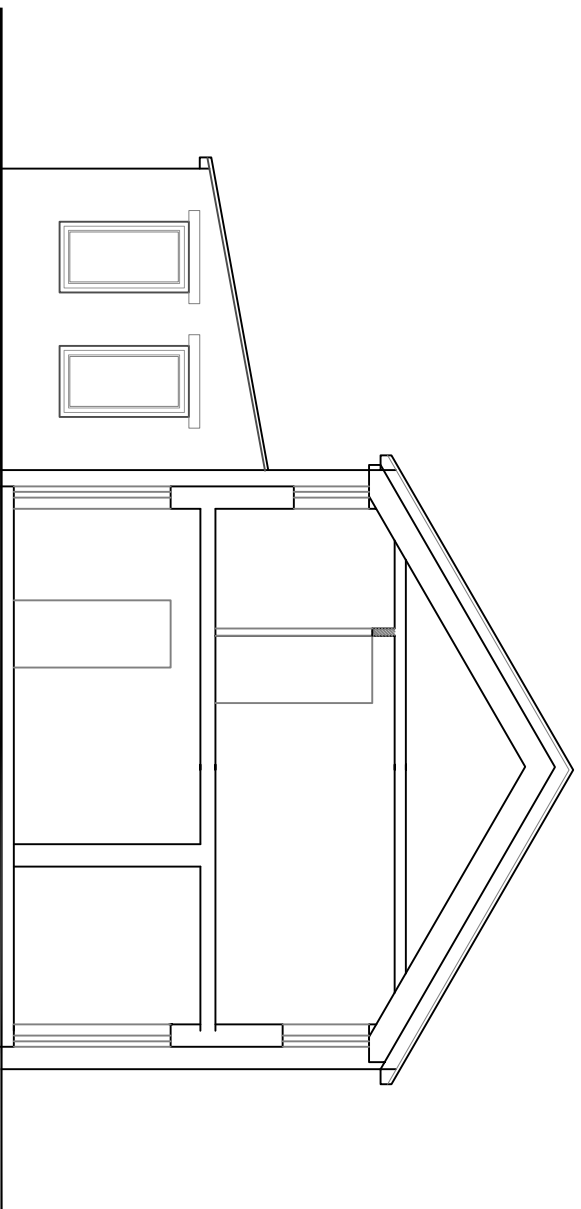


09 | SECTION THROUGH
Scale 1:100

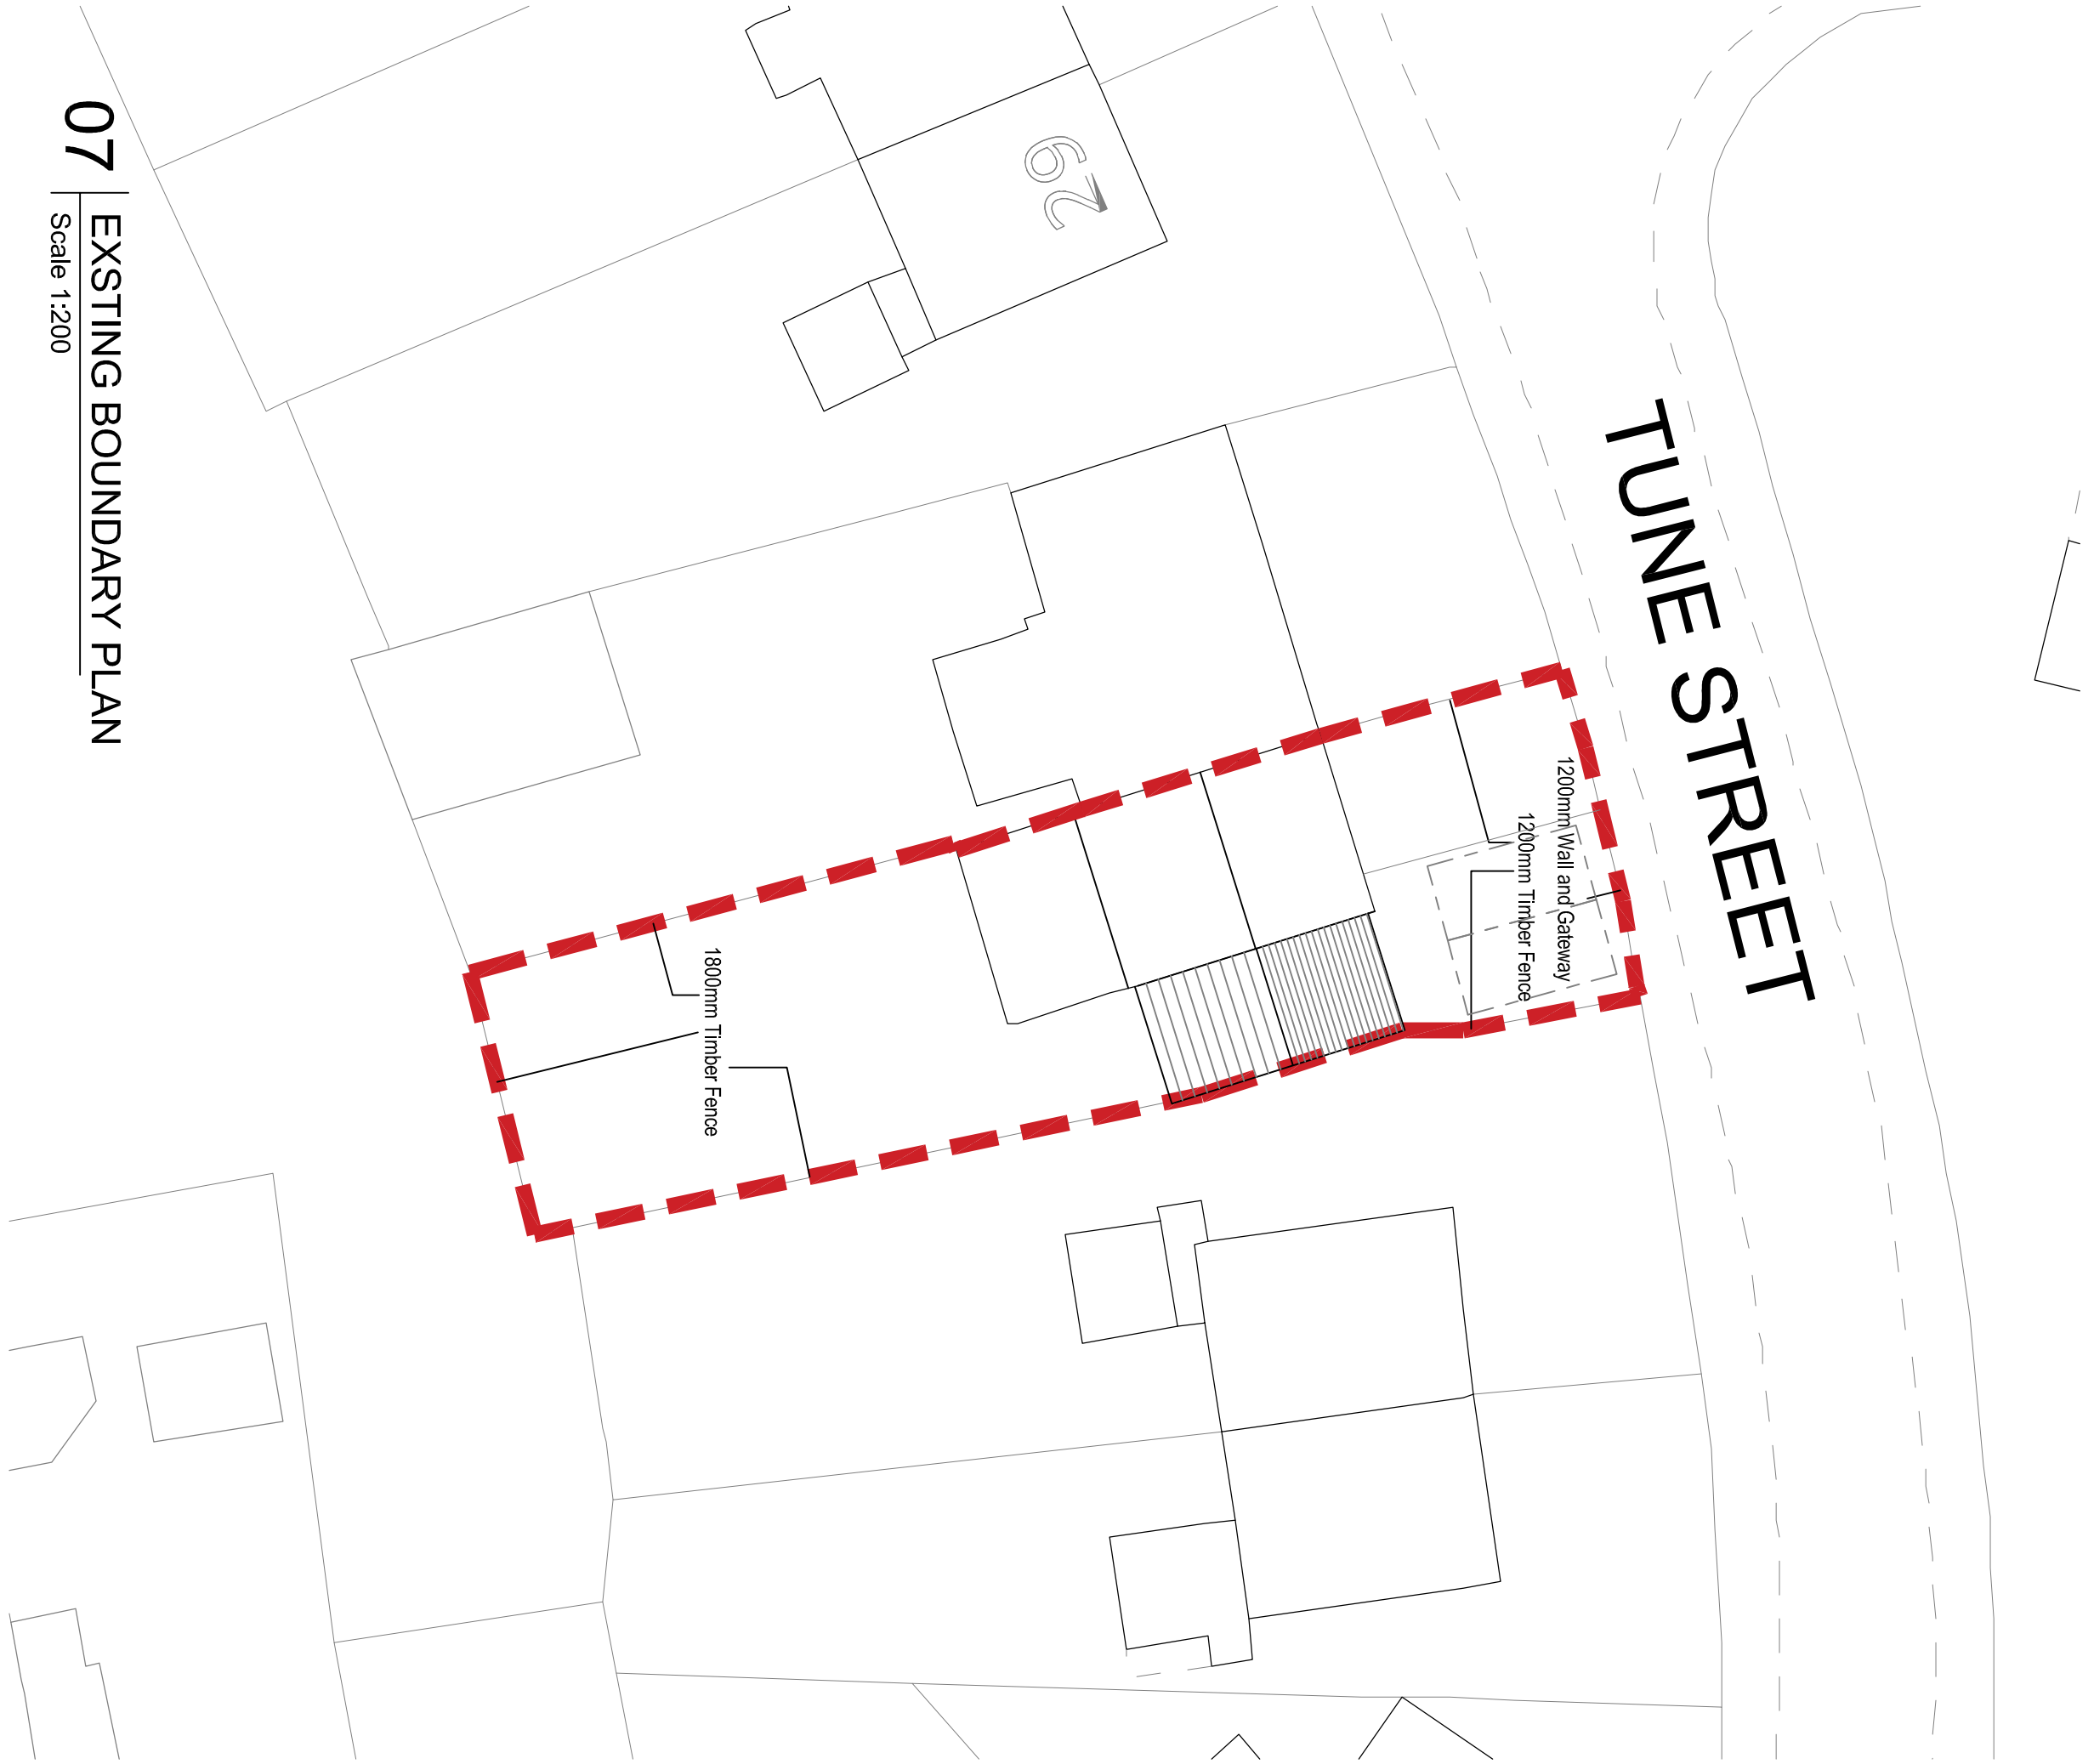


07 | EXSTING BOUNDARY PLAN
Scale 1:200

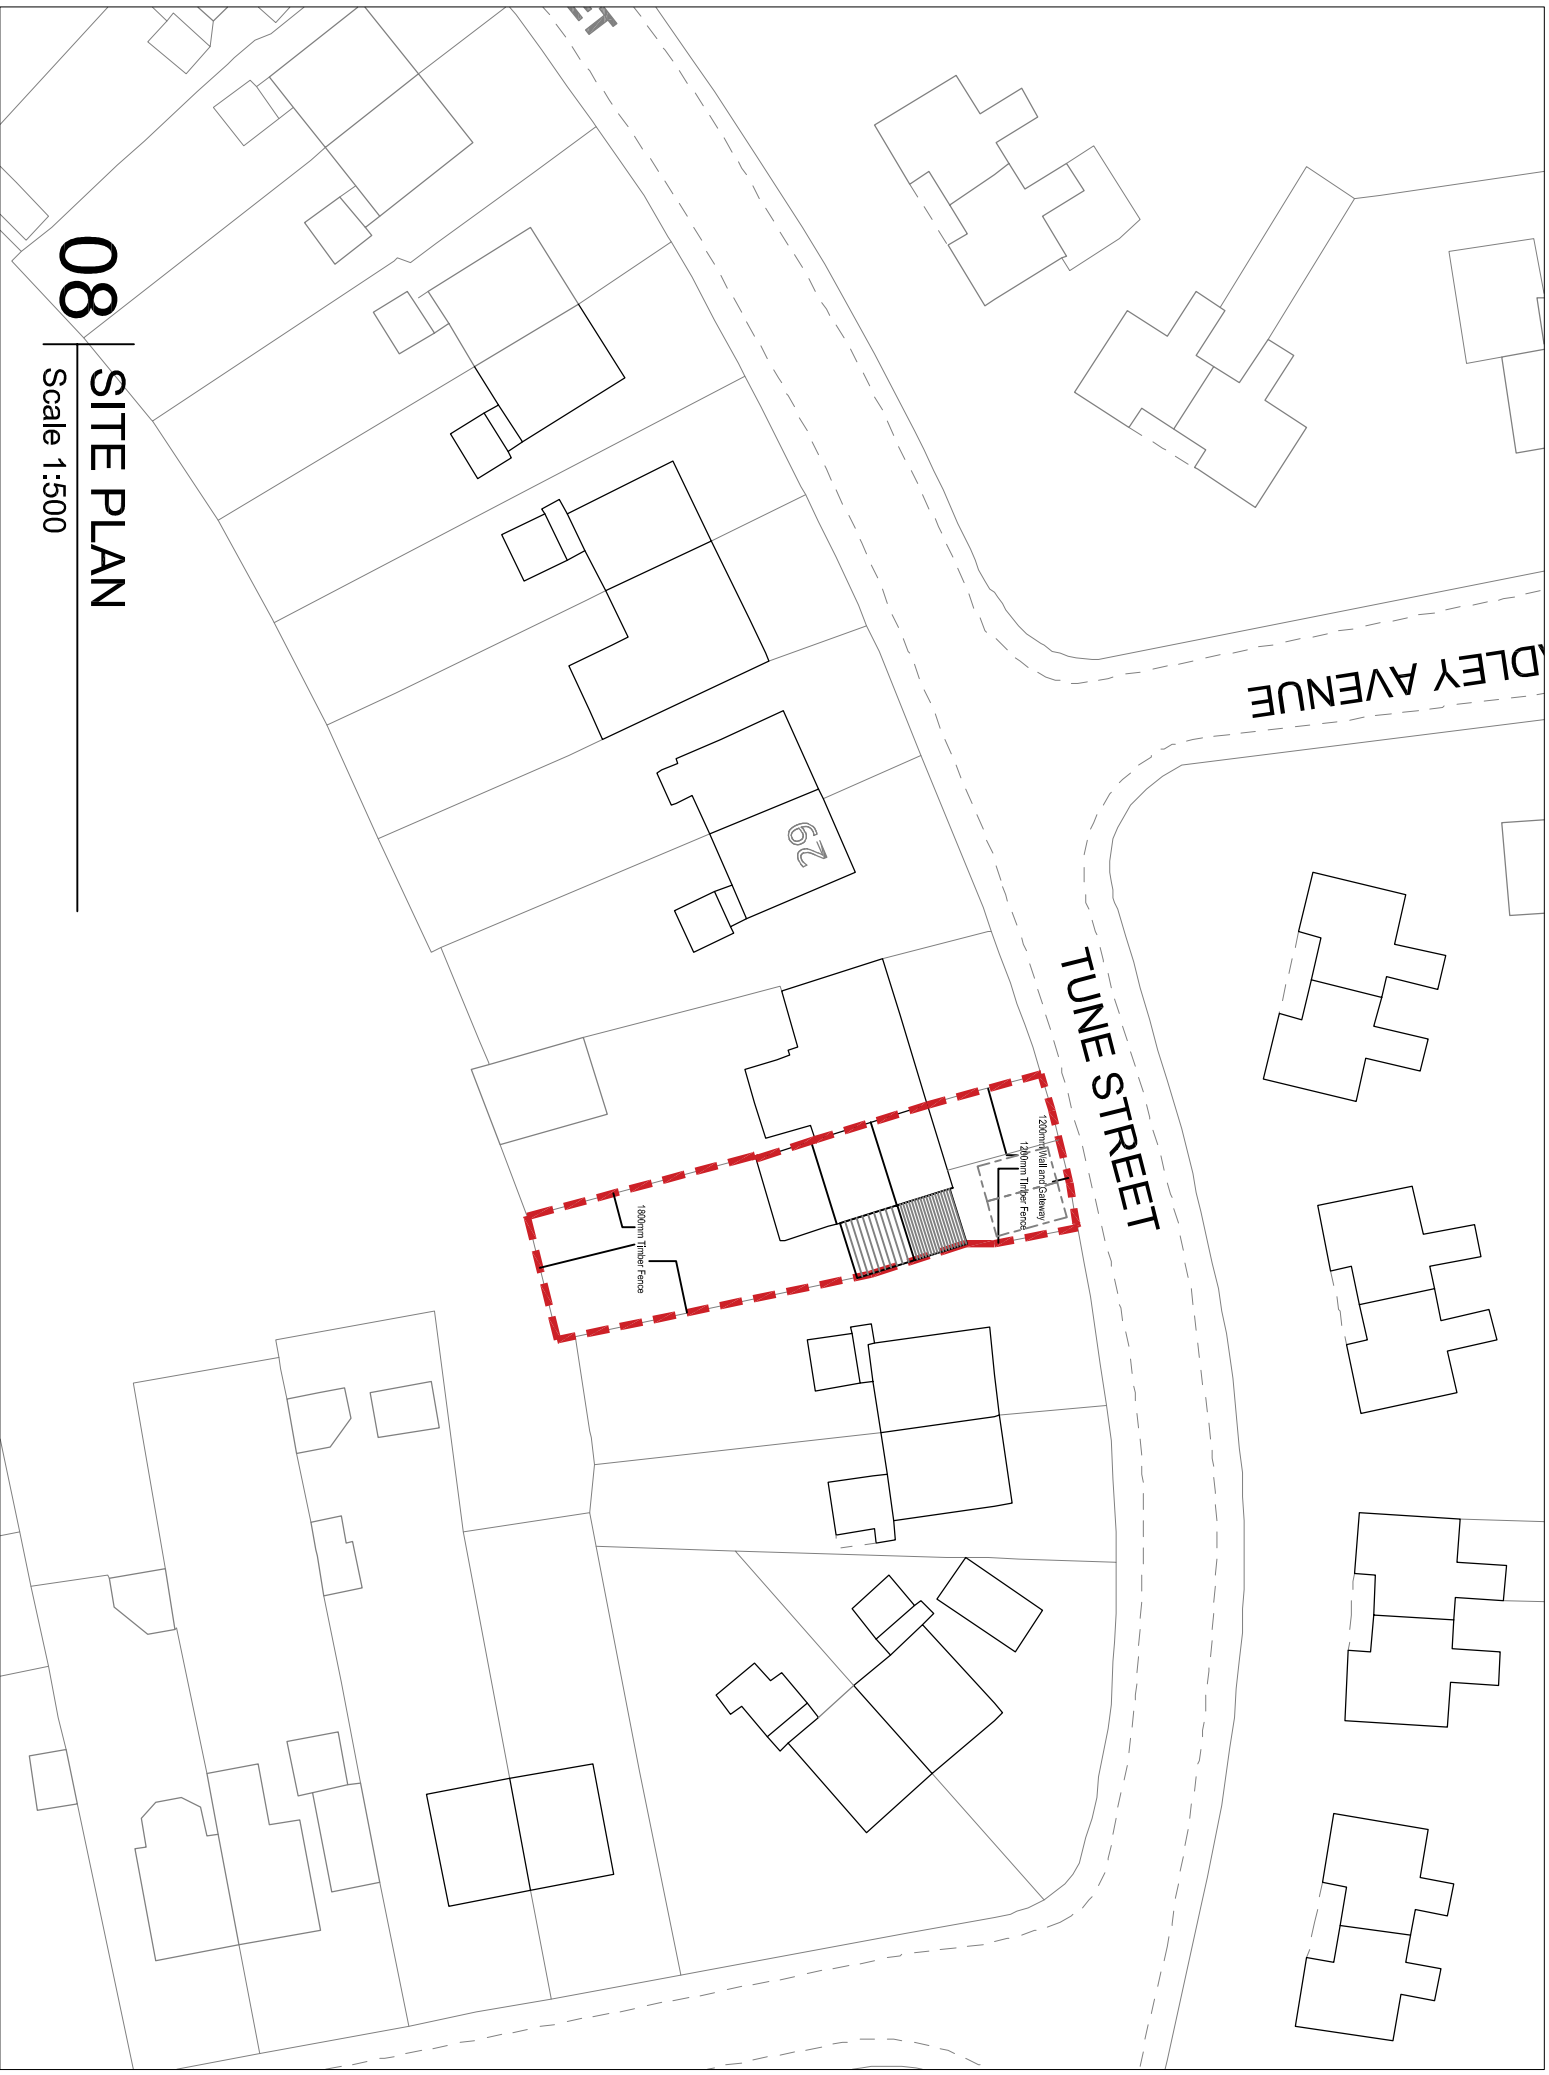

08 | SITE PLAN
Scale 1:500

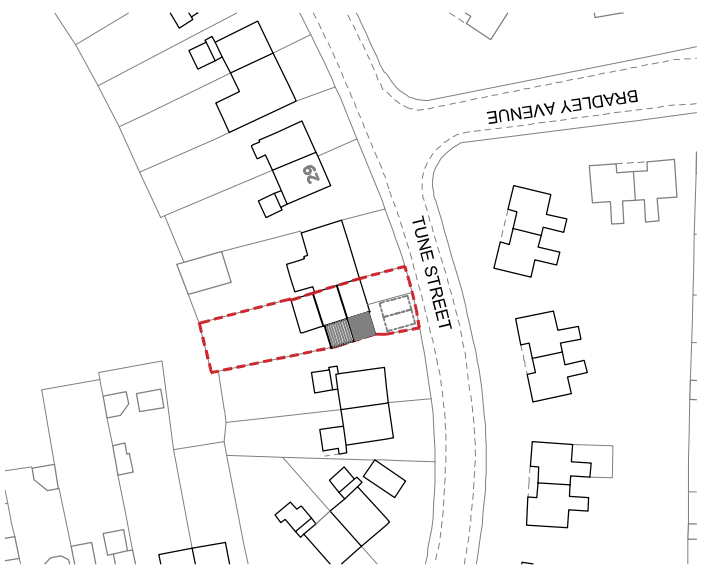


01 | LOCATION PLAN
Scale 1:1250

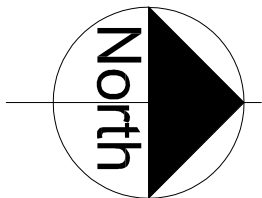

Rev	Date	Description	DR	CH
© copyright				

ARCI doodle
Chartered Architectural Technologist
and Building Engineers

161 High street
Hull
HU1 1NQ
t. 0800 4480588
m. 07850 328163
e. info@arcidoodle.co.uk

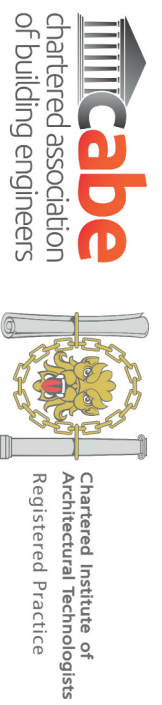

Client
Mr S Green

Job Title
Side two Storey Extension
to 25 Tune Street,
Barnsley S73 8NR.

Drawing Title
Plans Elevations and
Site plan.
AS PROPOSED

Status
Planning Permission

Scale
VARIOUS
Date
NOV 2020

Drawn By
RH
Checked
RH
Approved
RH

Drg. No.
20-114-01
102
Rev
A

NOTES