



ROOF
Existing roof completely
removed and new roof
to be constructed using
Grey/Black Spanish
slate.




PROPOSED SOUTH ELEVATION

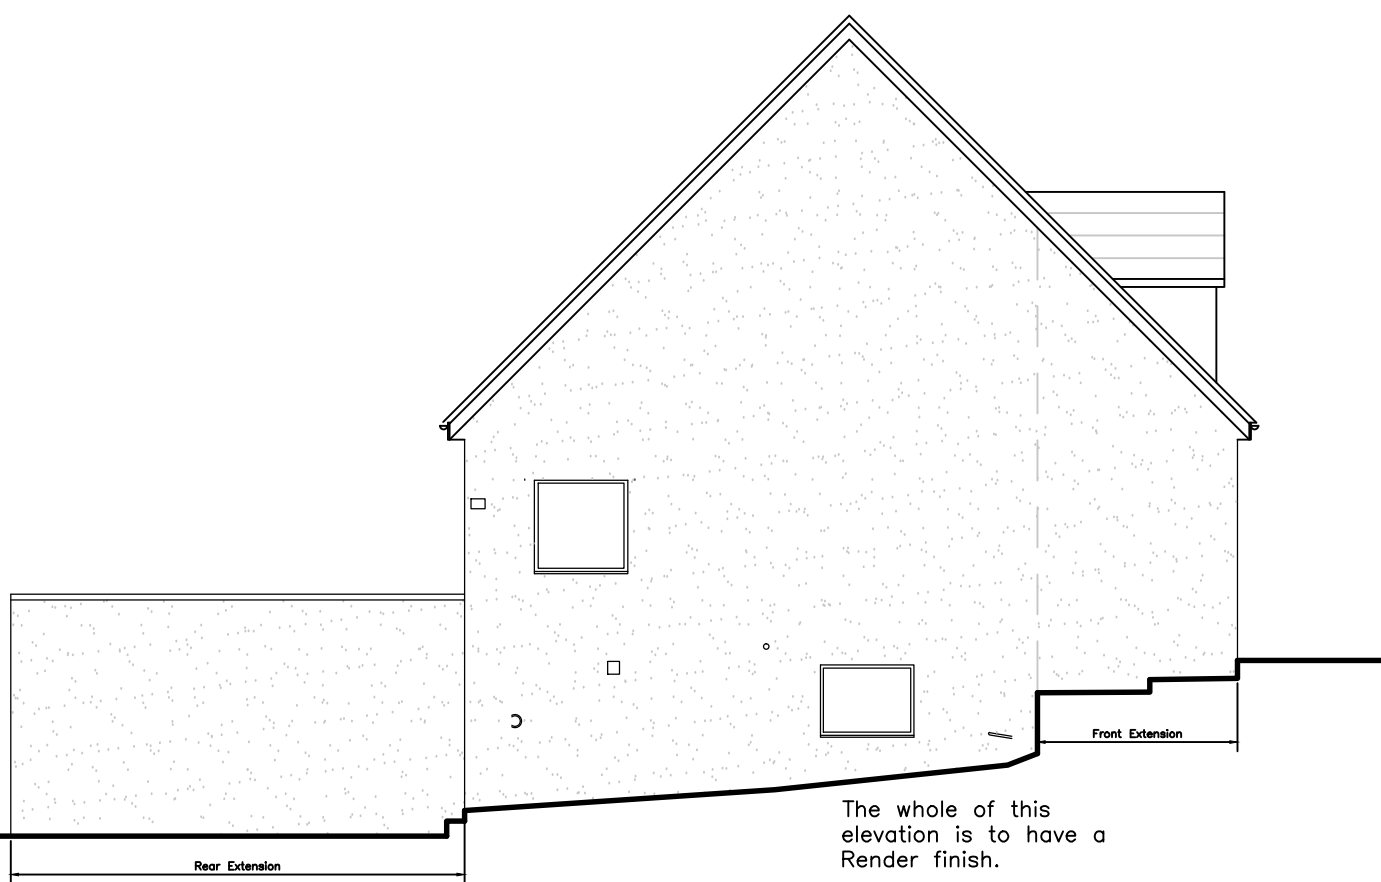


PROPOSED WEST ELEVATION

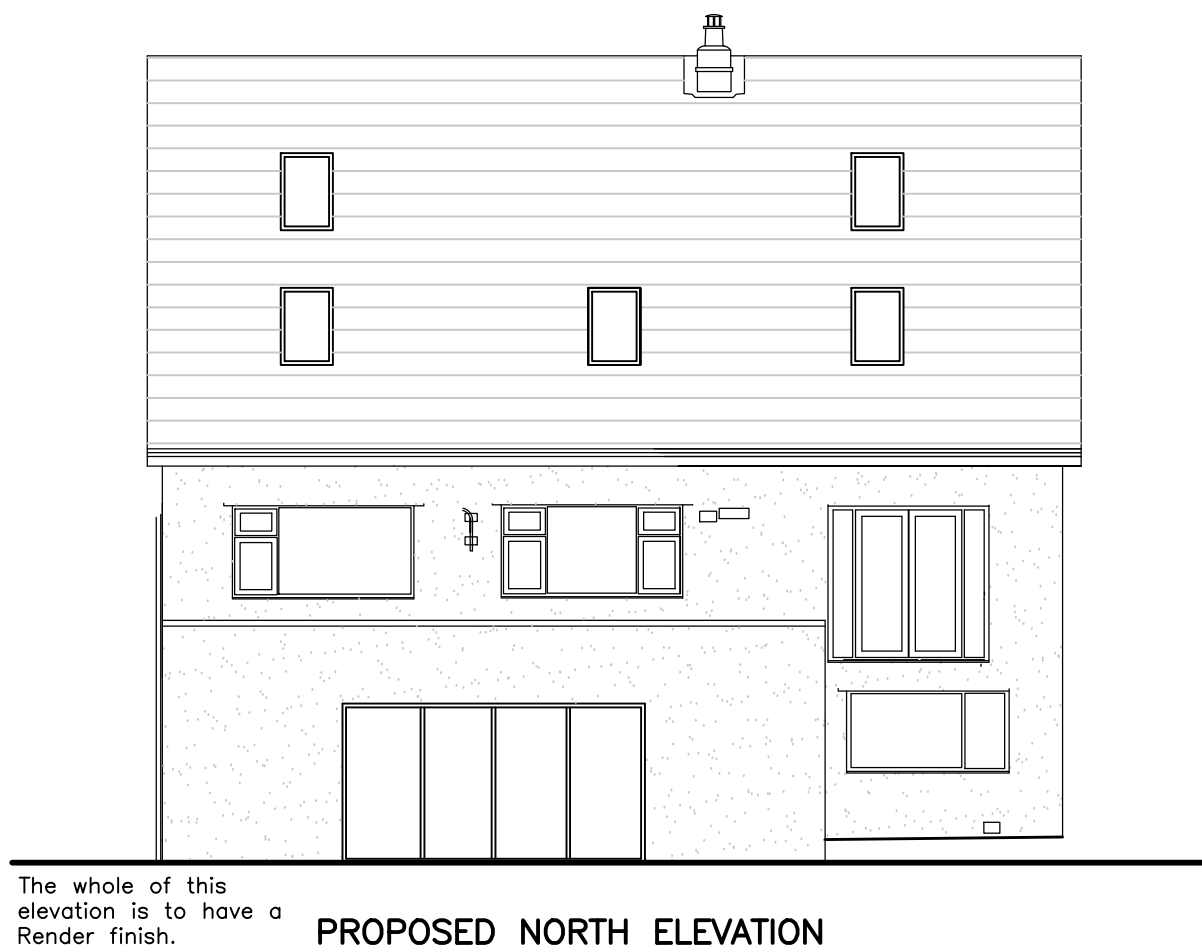


PROPOSED NORTH ELEVATION

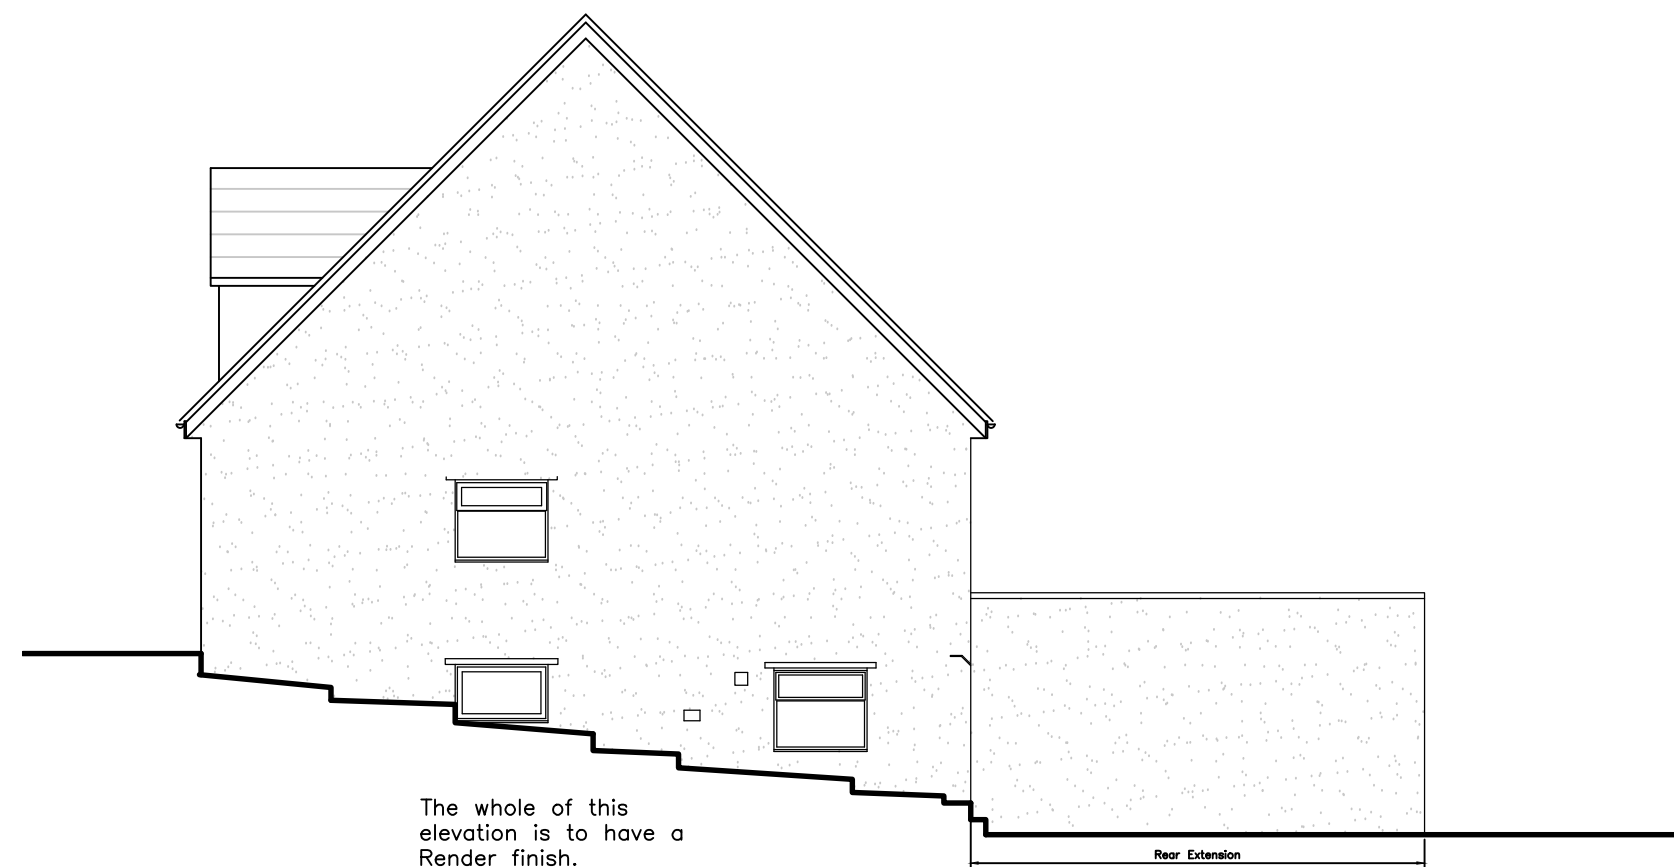


PROPOSED EAST ELEVATION

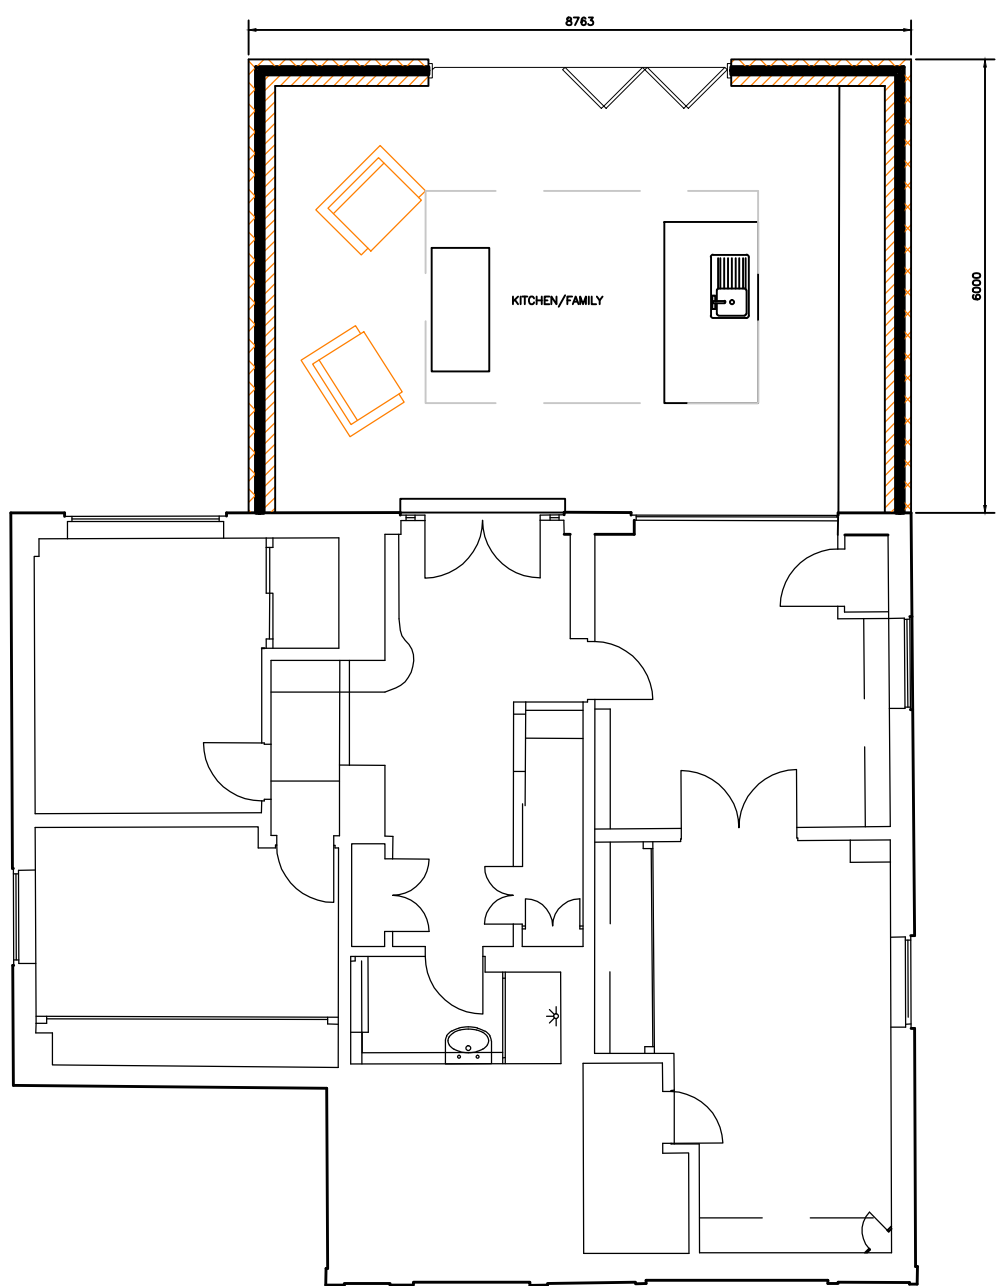


PROPOSED LOWER GROUND FLOOR PLAN

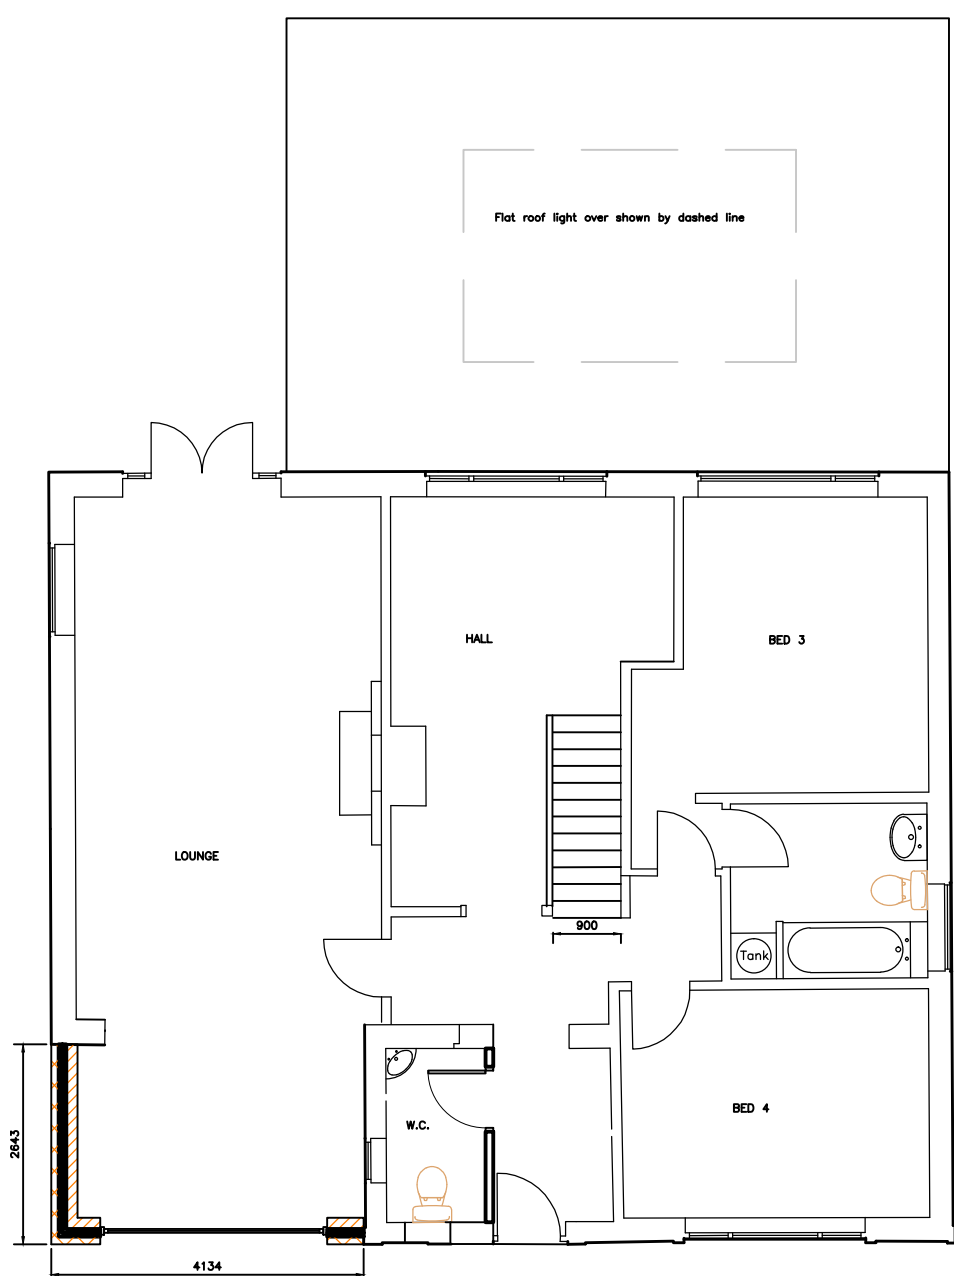


PROPOSED GROUND FLOOR PLAN

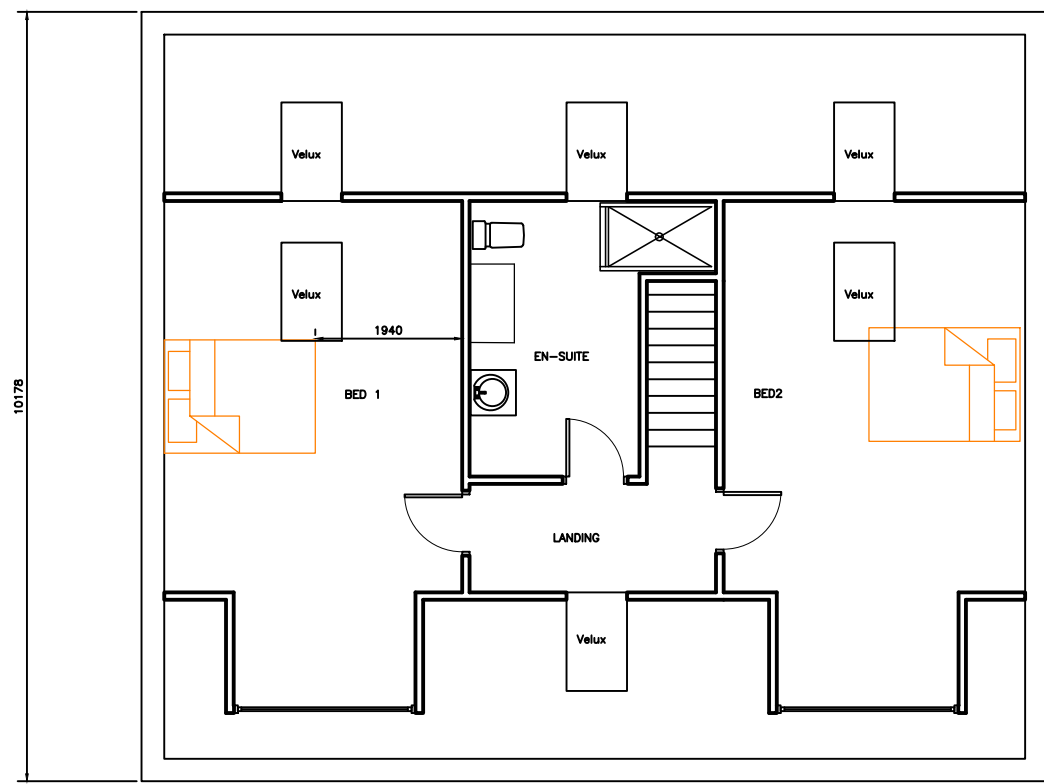


PROPOSED FIRST FLOOR PLAN

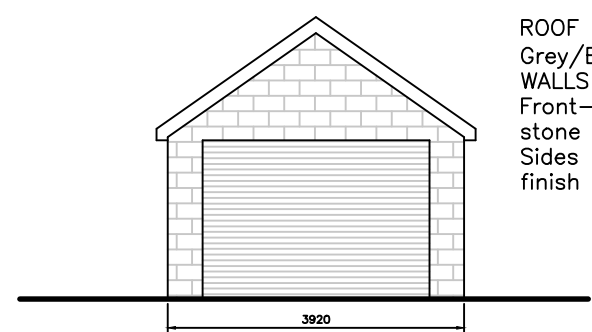


PROPOSED FRONT ELEVATION

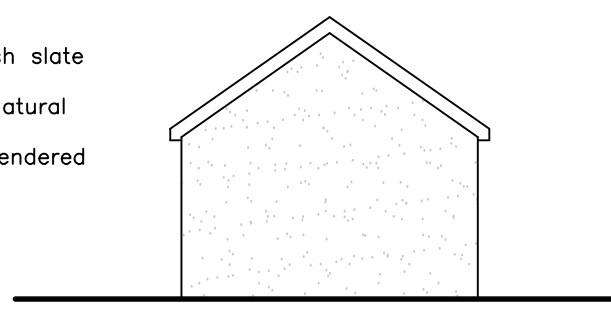

PROPOSED REAR ELEVATION

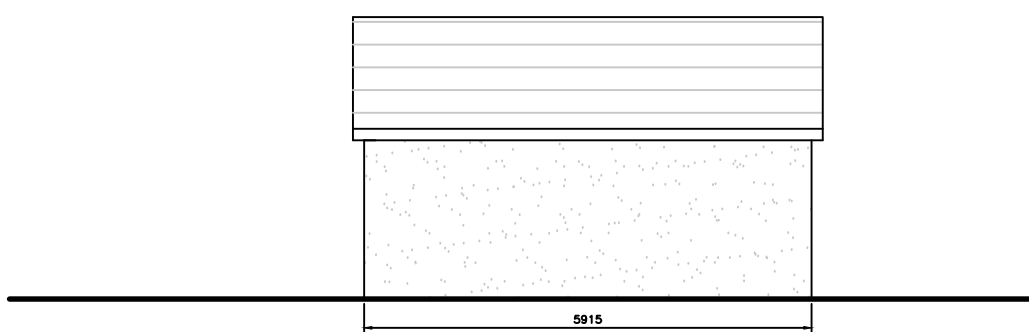


PROPOSED SIDE ELEVATION

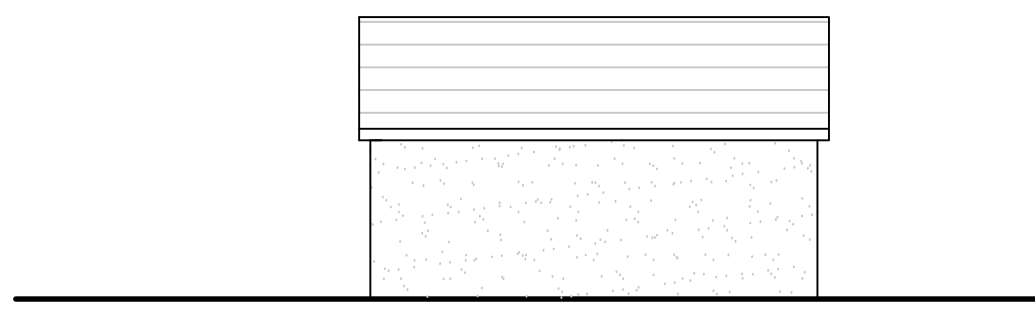

PROPOSED SIDE ELEVATION

PROPOSED GARAGE ELEVATIONS

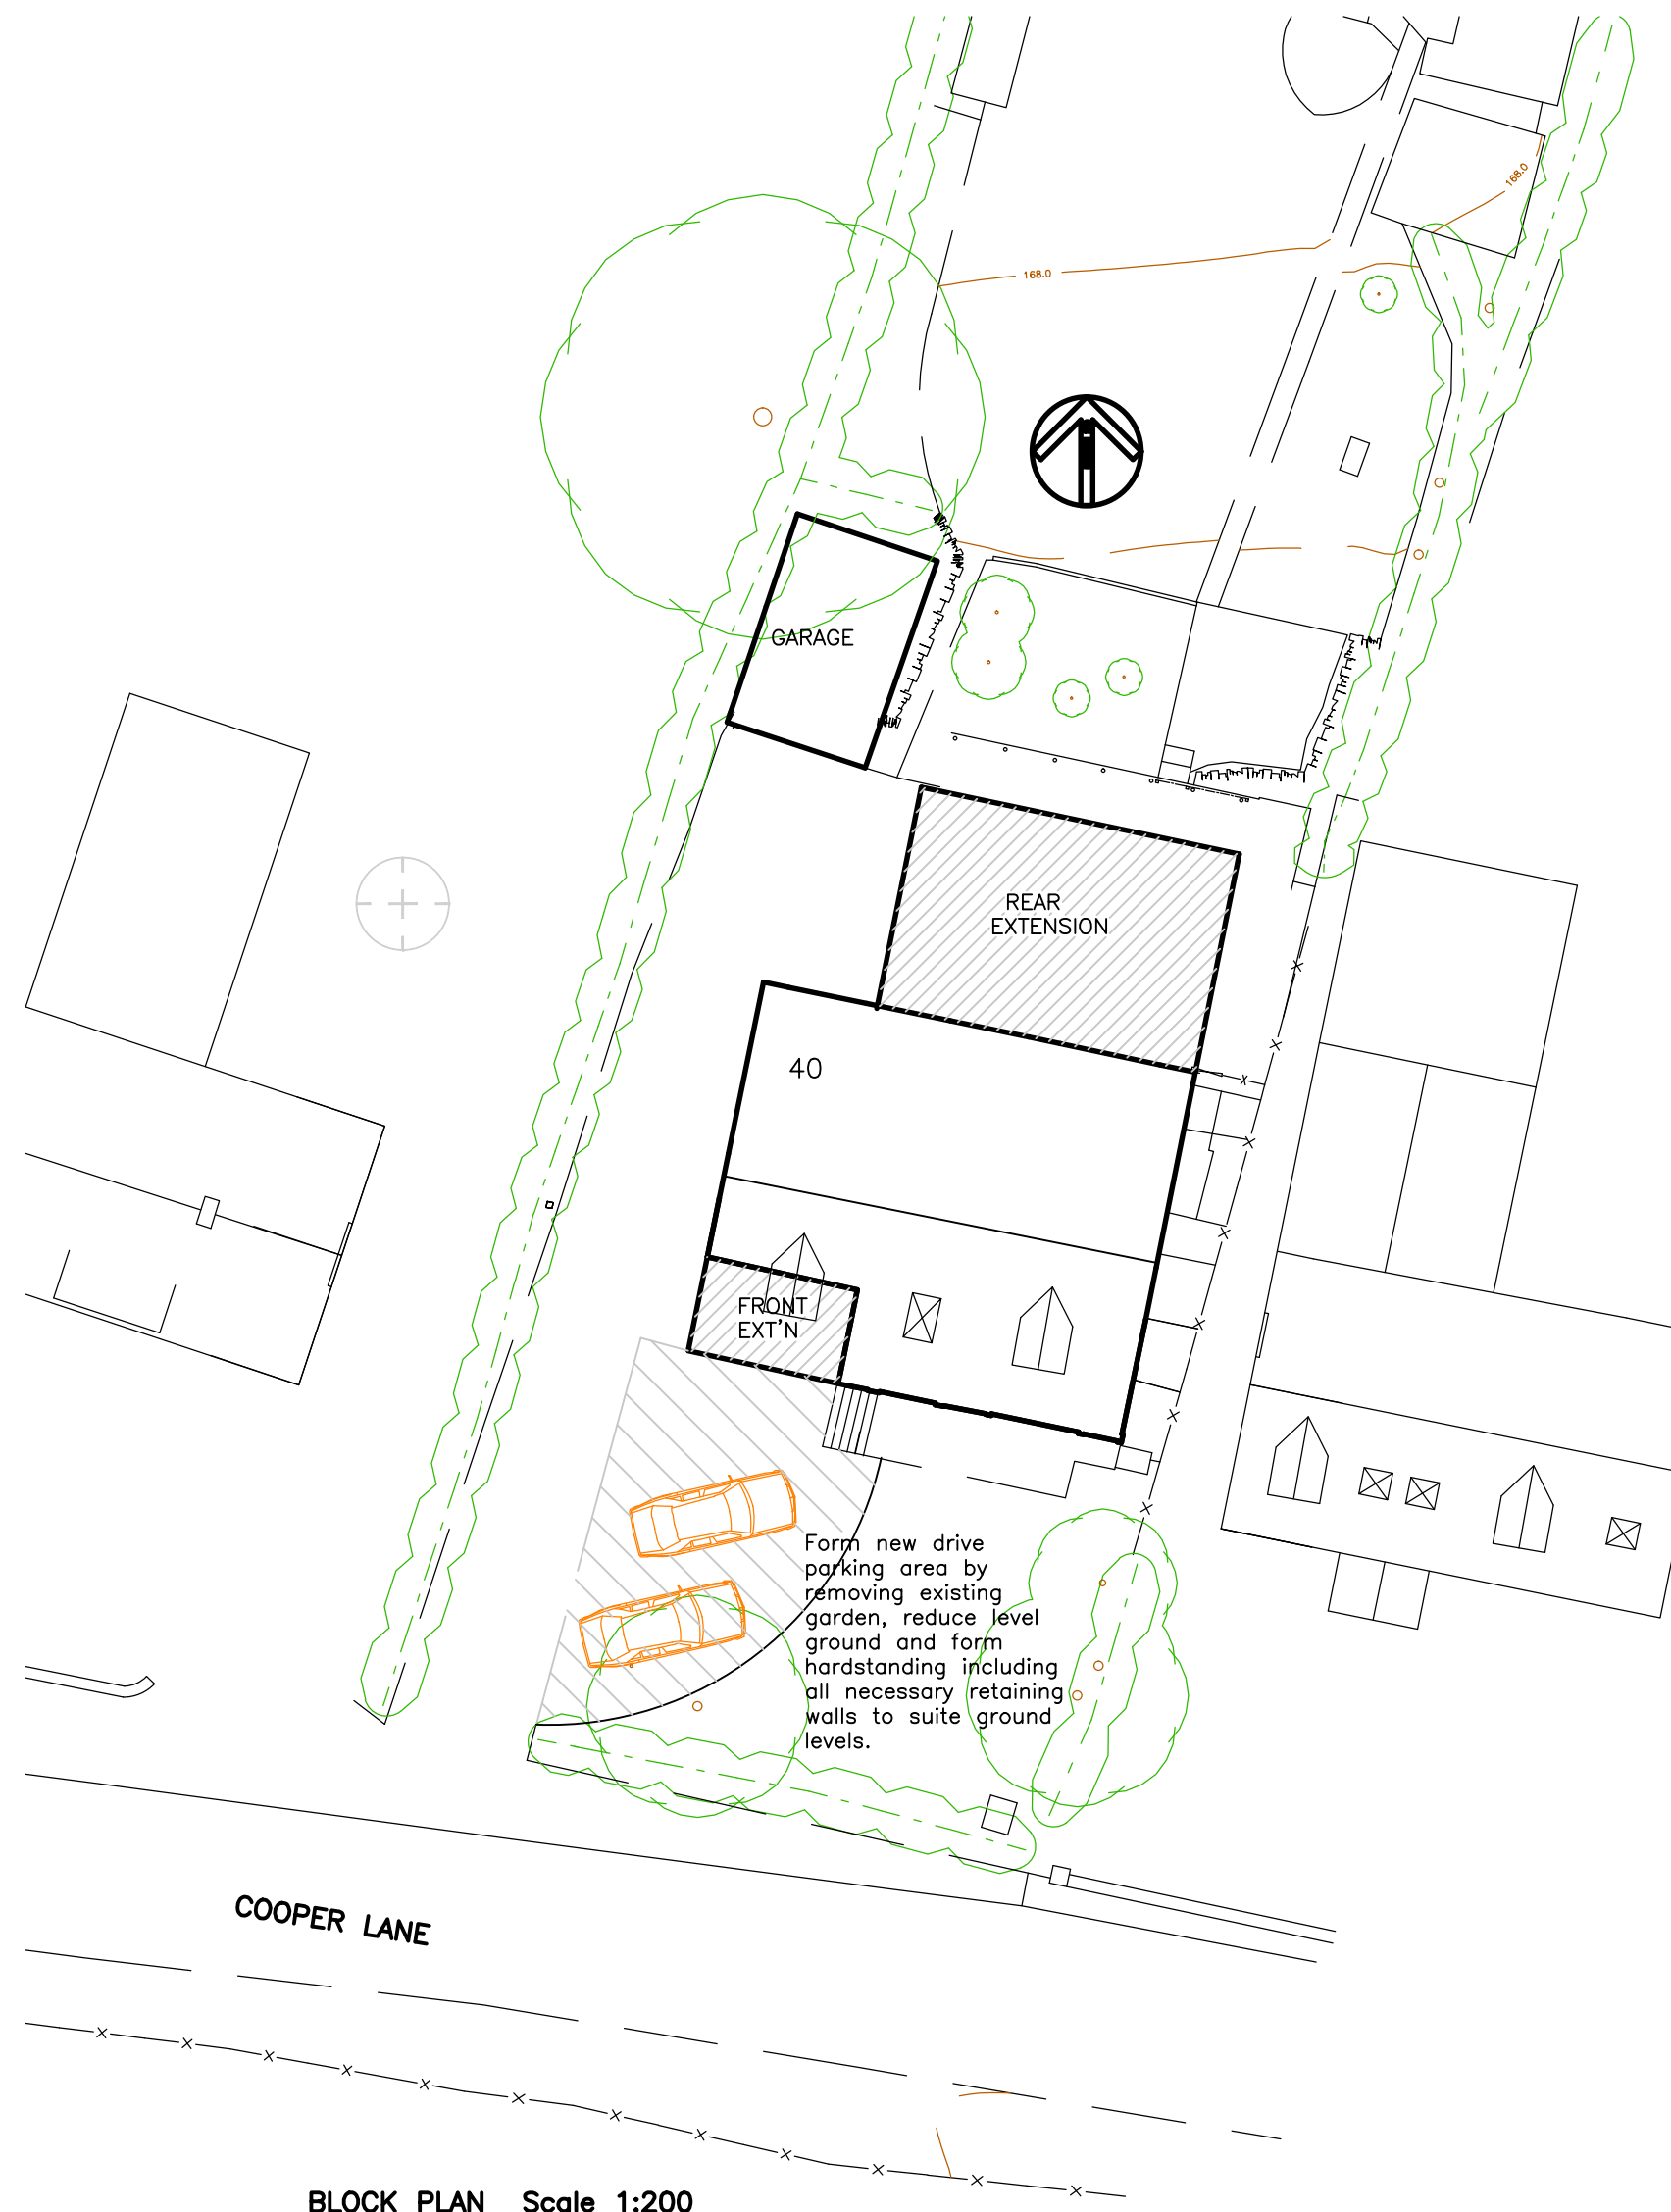

BLOCK PLAN Scale 1:200

Mr & Mrs A PORTER

HOUSE, GARAGE & SITE REFURB
40 COOPER LANE
HOYLANDSWAINE