




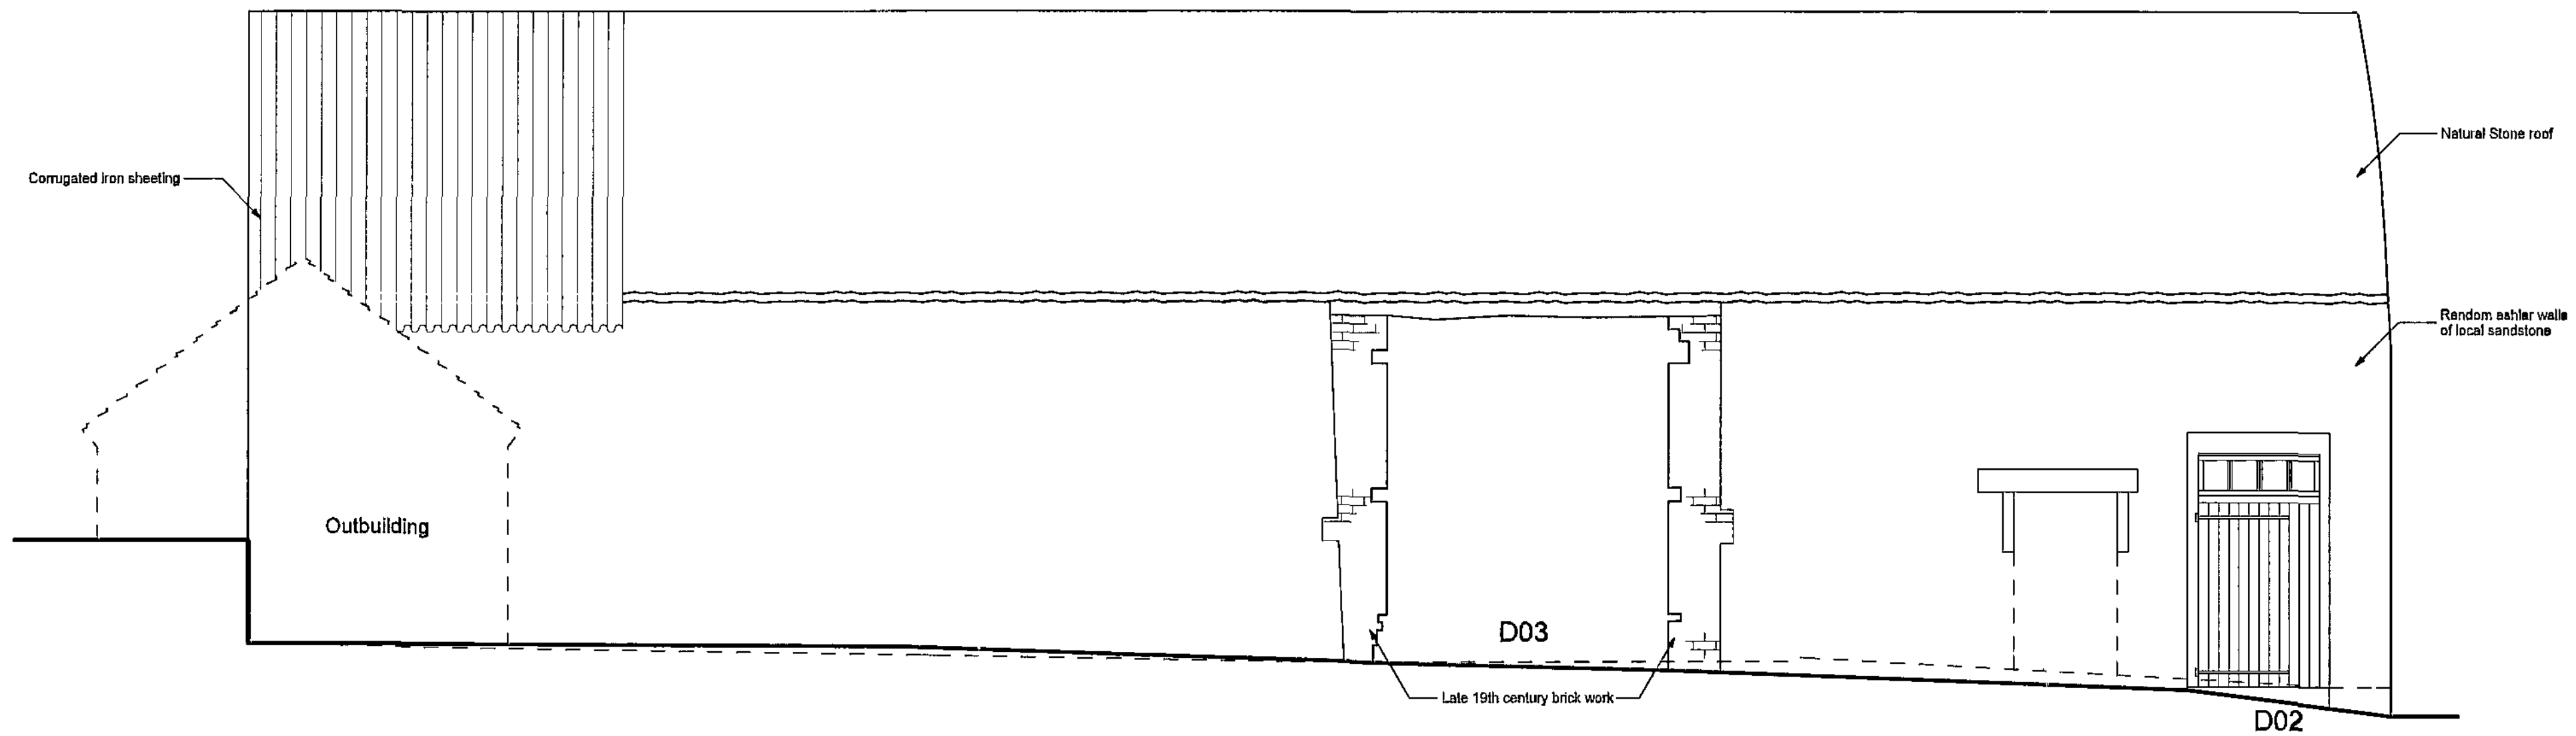


EAST WALL EXTERNAL ELEVATION
(SCALE 1:50)

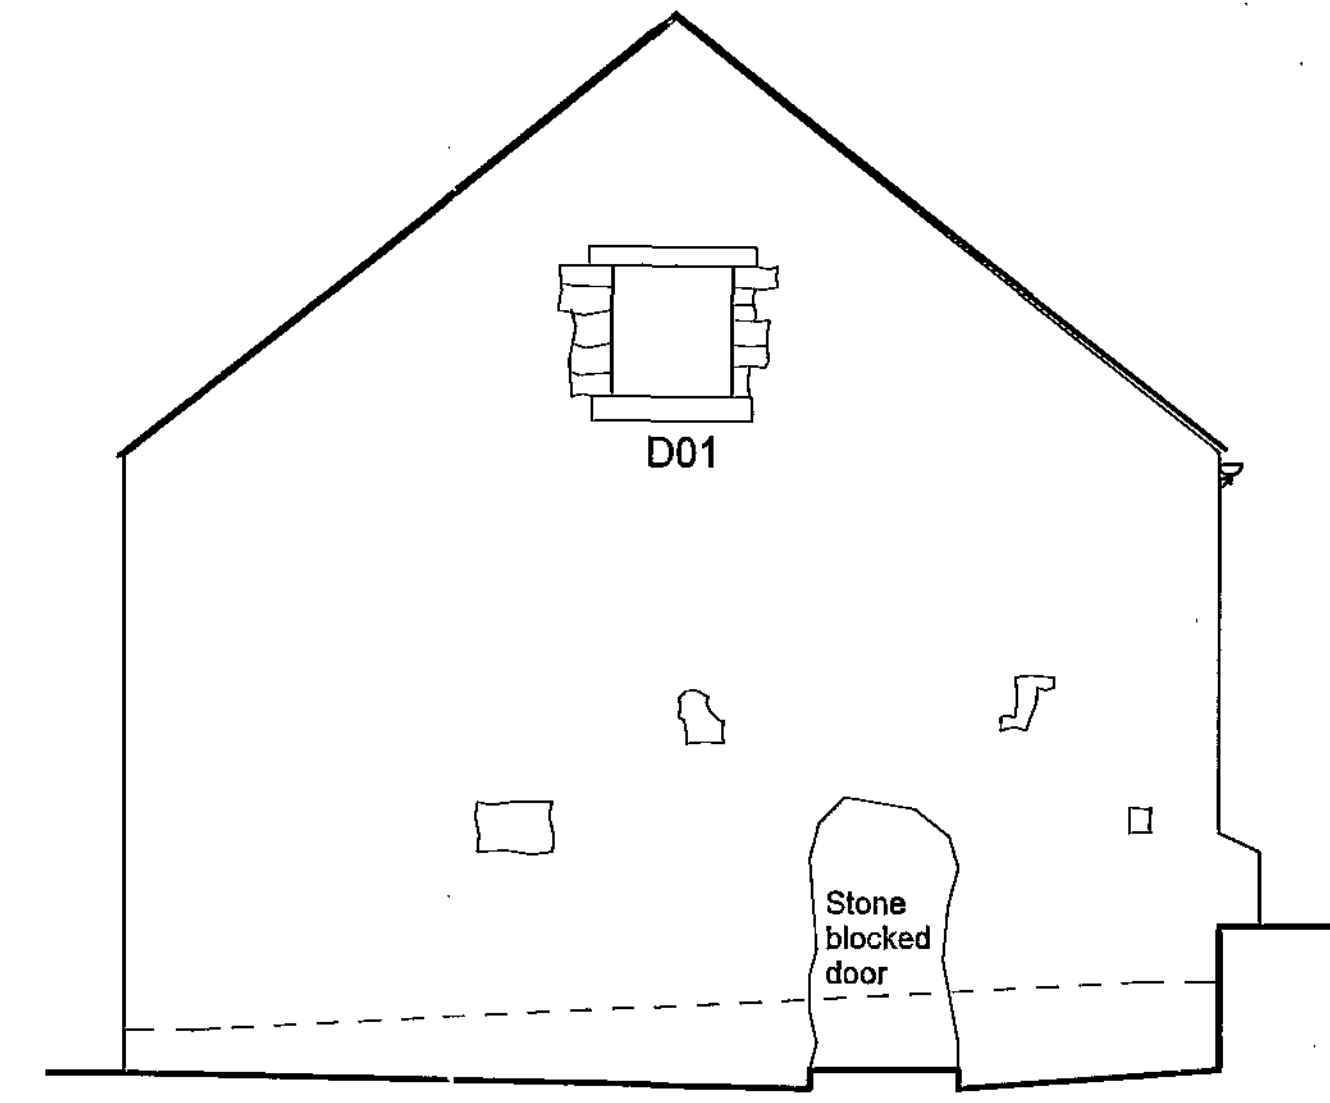

NORTH EXTERNAL ELEVATION
(SCALE 1:50)

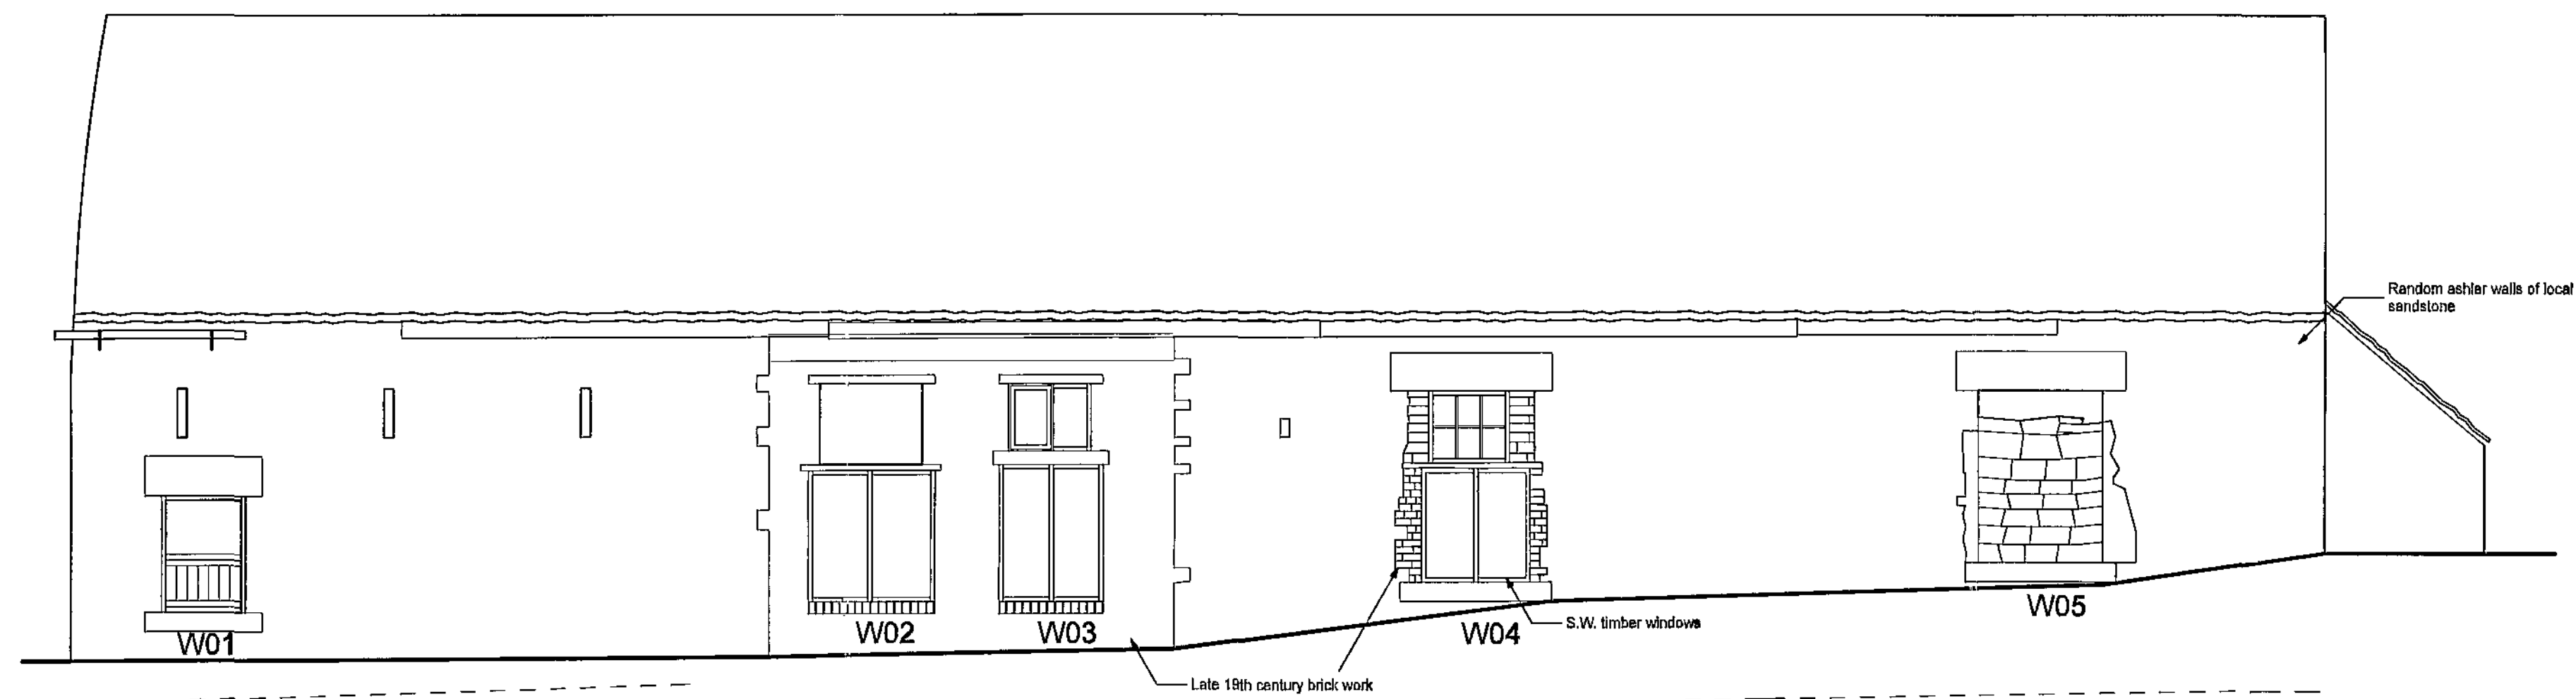

WEST WALL EXTERNAL ELEVATION
(SCALE 1:50)

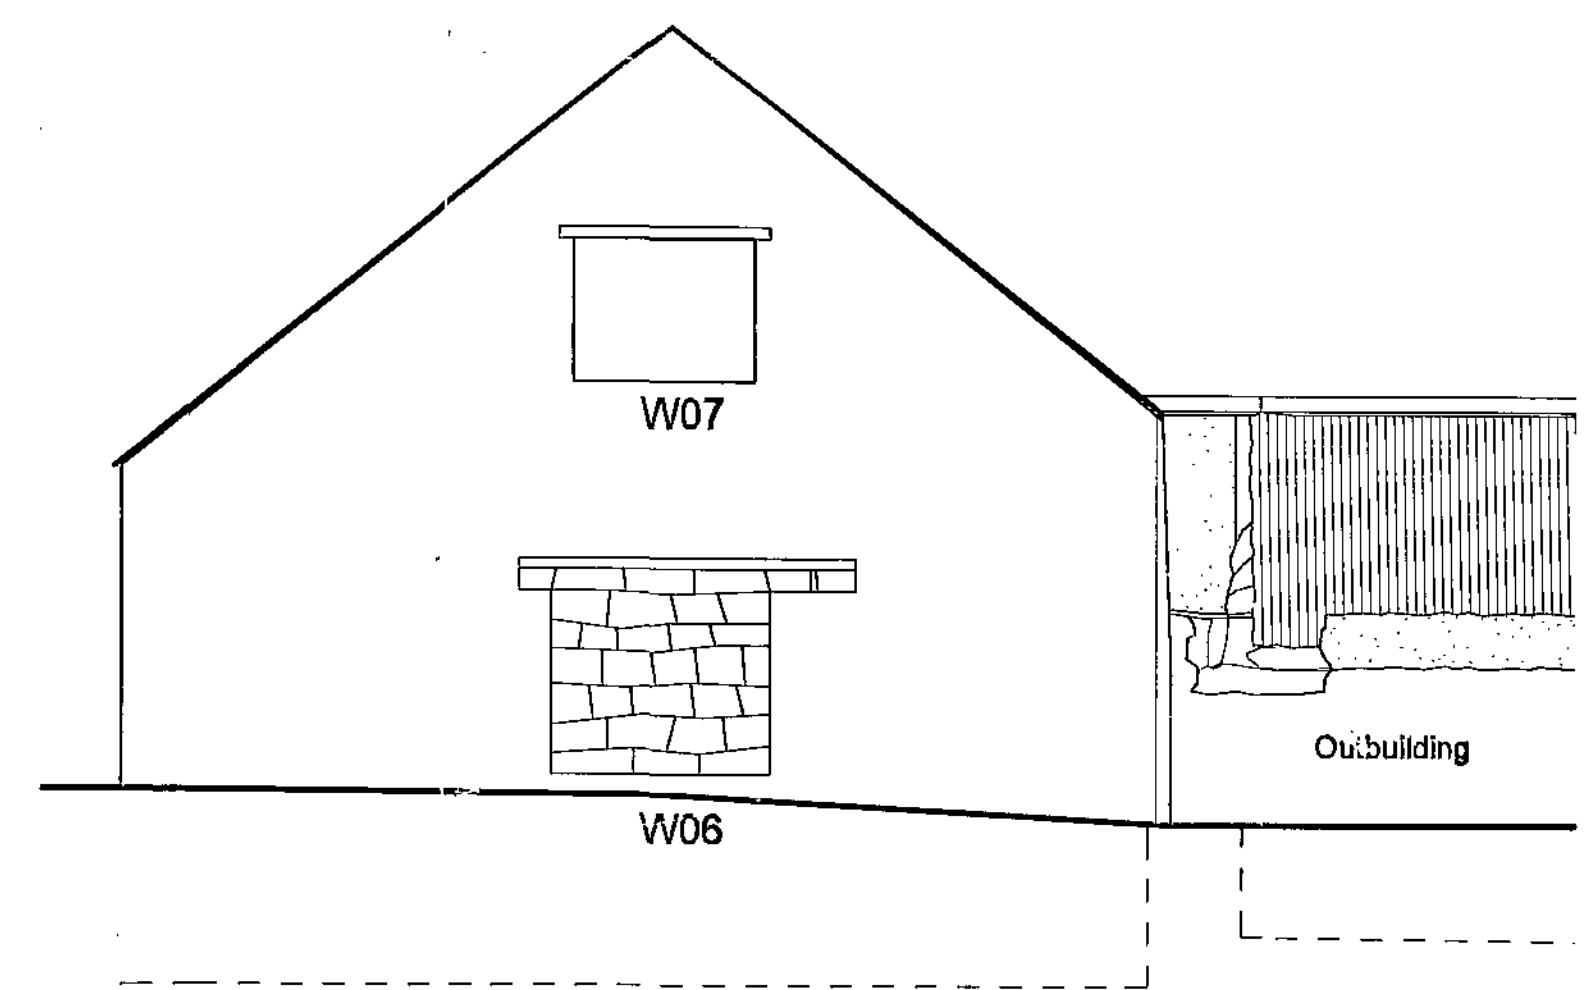

SOUTH WALL EXTERNAL ELEVATION
(SCALE 1:50)

94 The Mount, York, YO24-1AR
Tel: 01904 623034 Fax: 01904 634669
Email: post@ppiy.co.uk

ppiy
limited

**POTTS PARRY
IVES + YOUNG**
Chartered Architects


**NEW HALL BARN
RENOVATION**
EXISTING EXTERNAL ELEVATIONS

SCALE 1:50
DATE 22/10/09
DRAWN MS


REV

2533/002


All Drawings Copyright of PPIY Limited

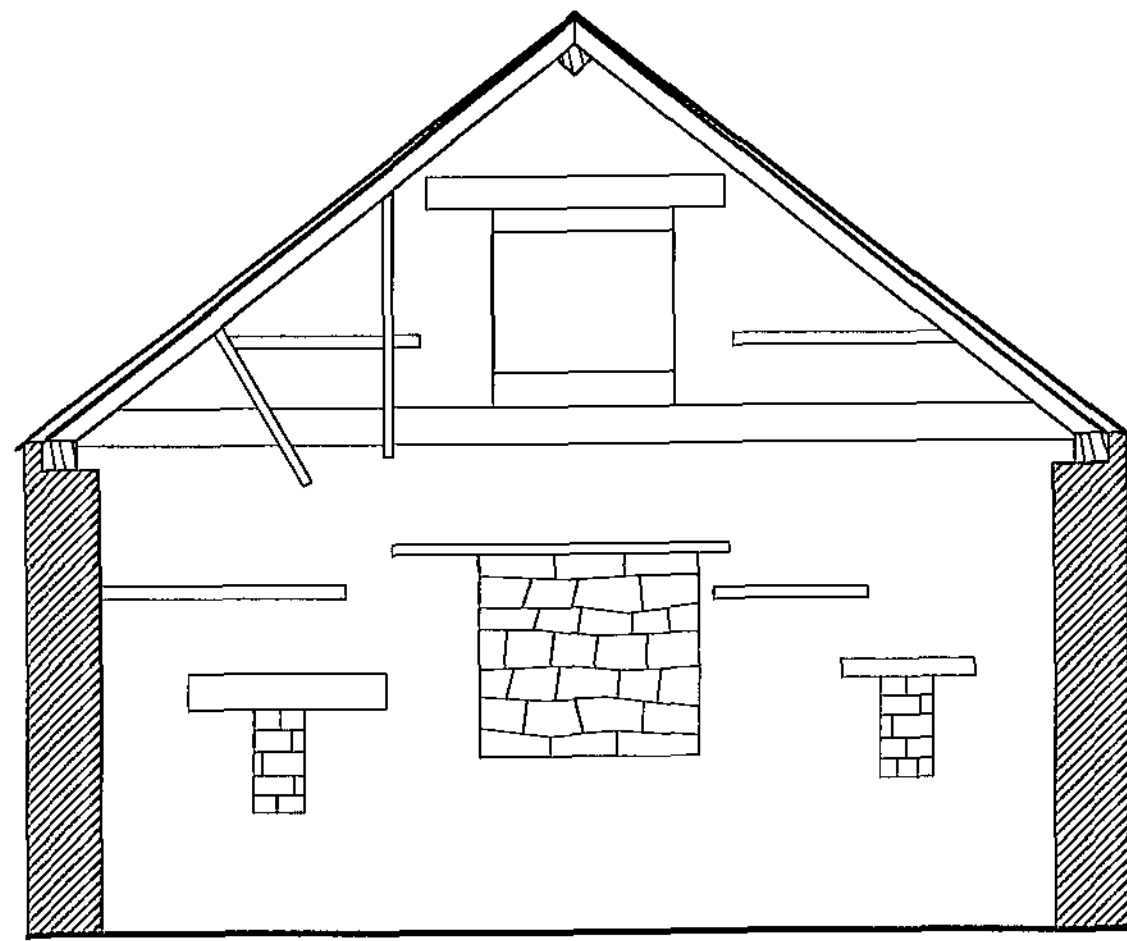


SOUTH WALL INTERNAL ELEVATION MAIN BARN
(SCALE 1:50)

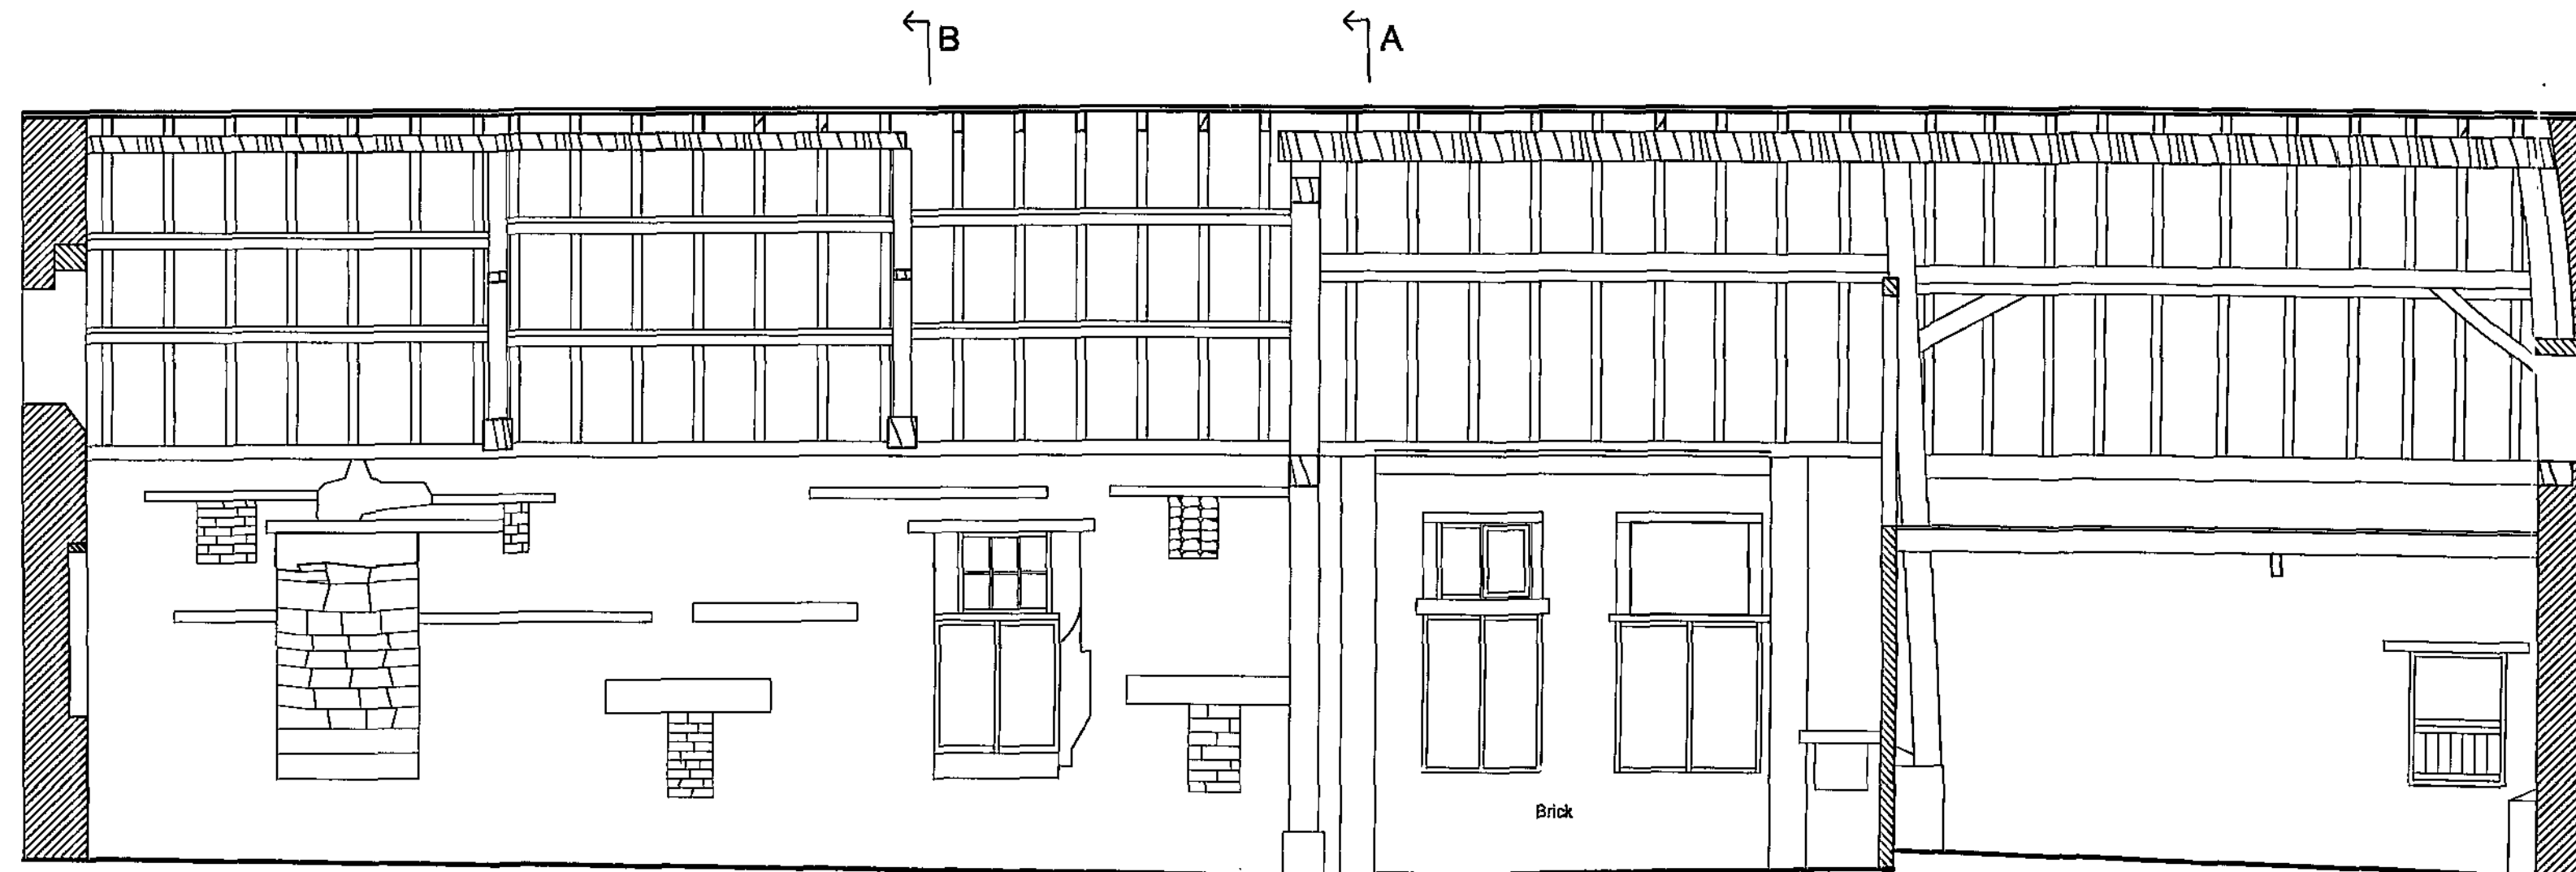


WEST WALL INTERNAL ELEVATION MAIN BARN & NORTH ROOM
(SCALE 1:50)

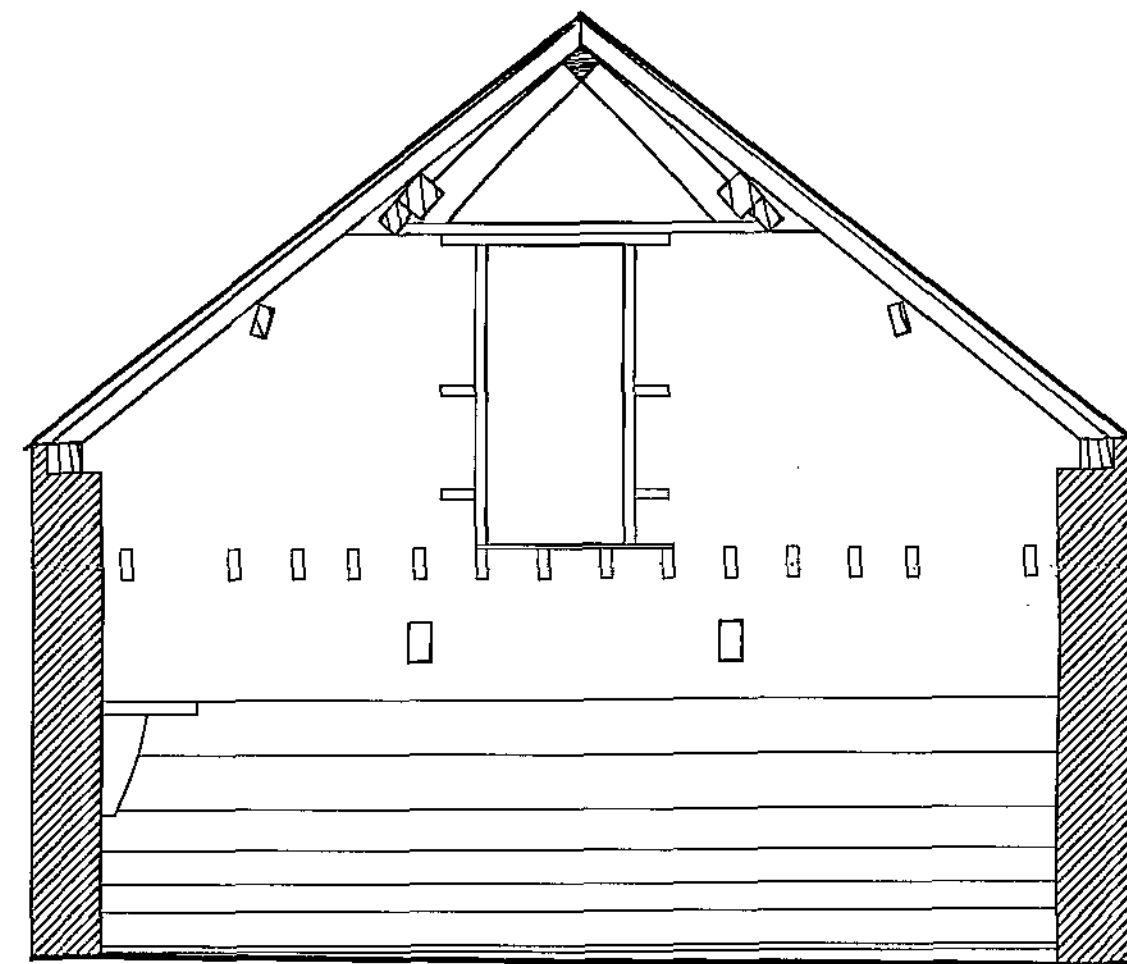


NORTH INTERNAL ELEVATION MAIN BARN
(SCALE 1:50)

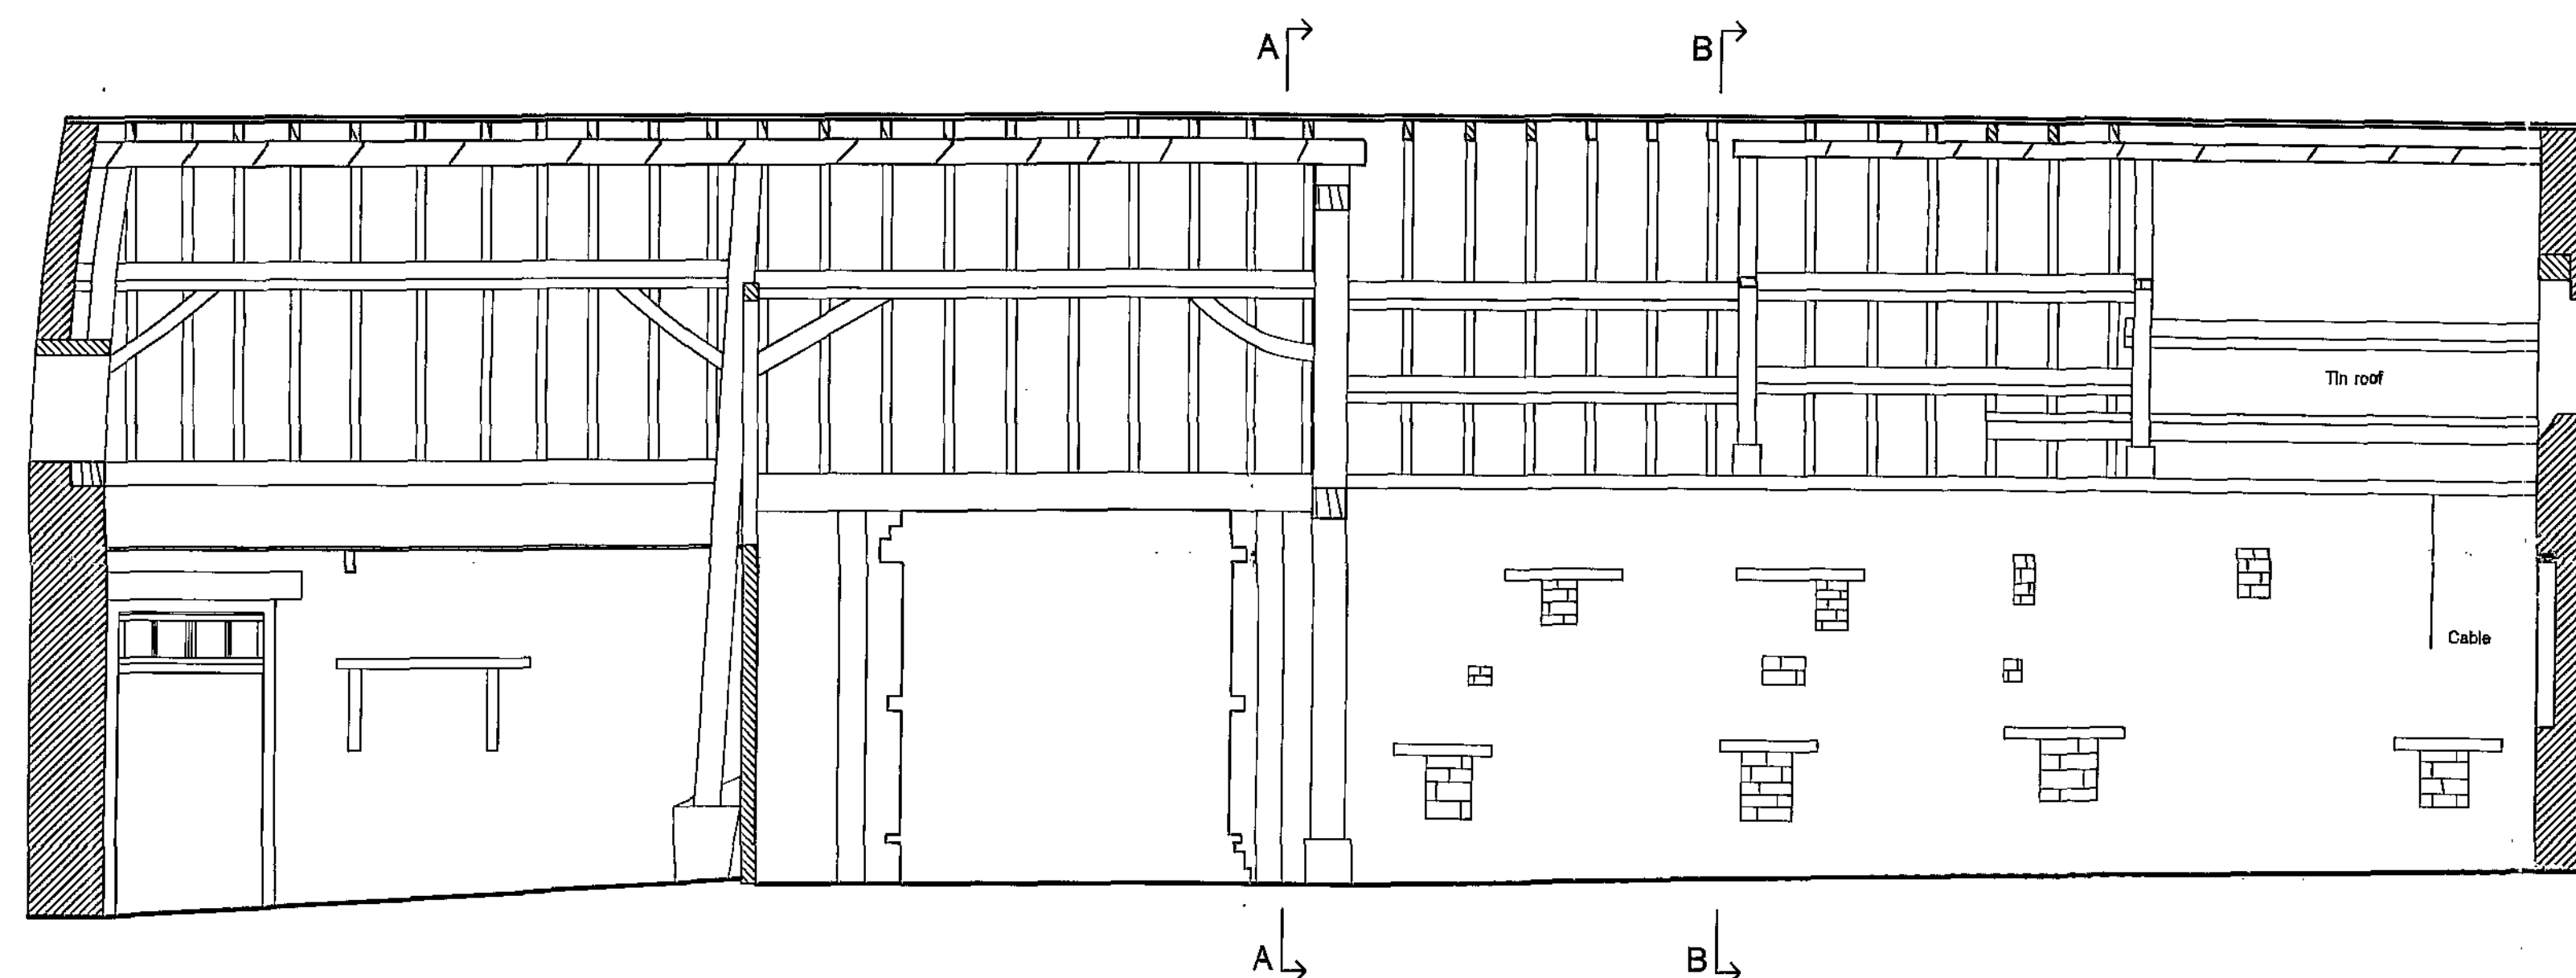


EAST WALL INTERNAL ELEVATION NORTH ROOM & MAIN BARN
(SCALE 1:50)

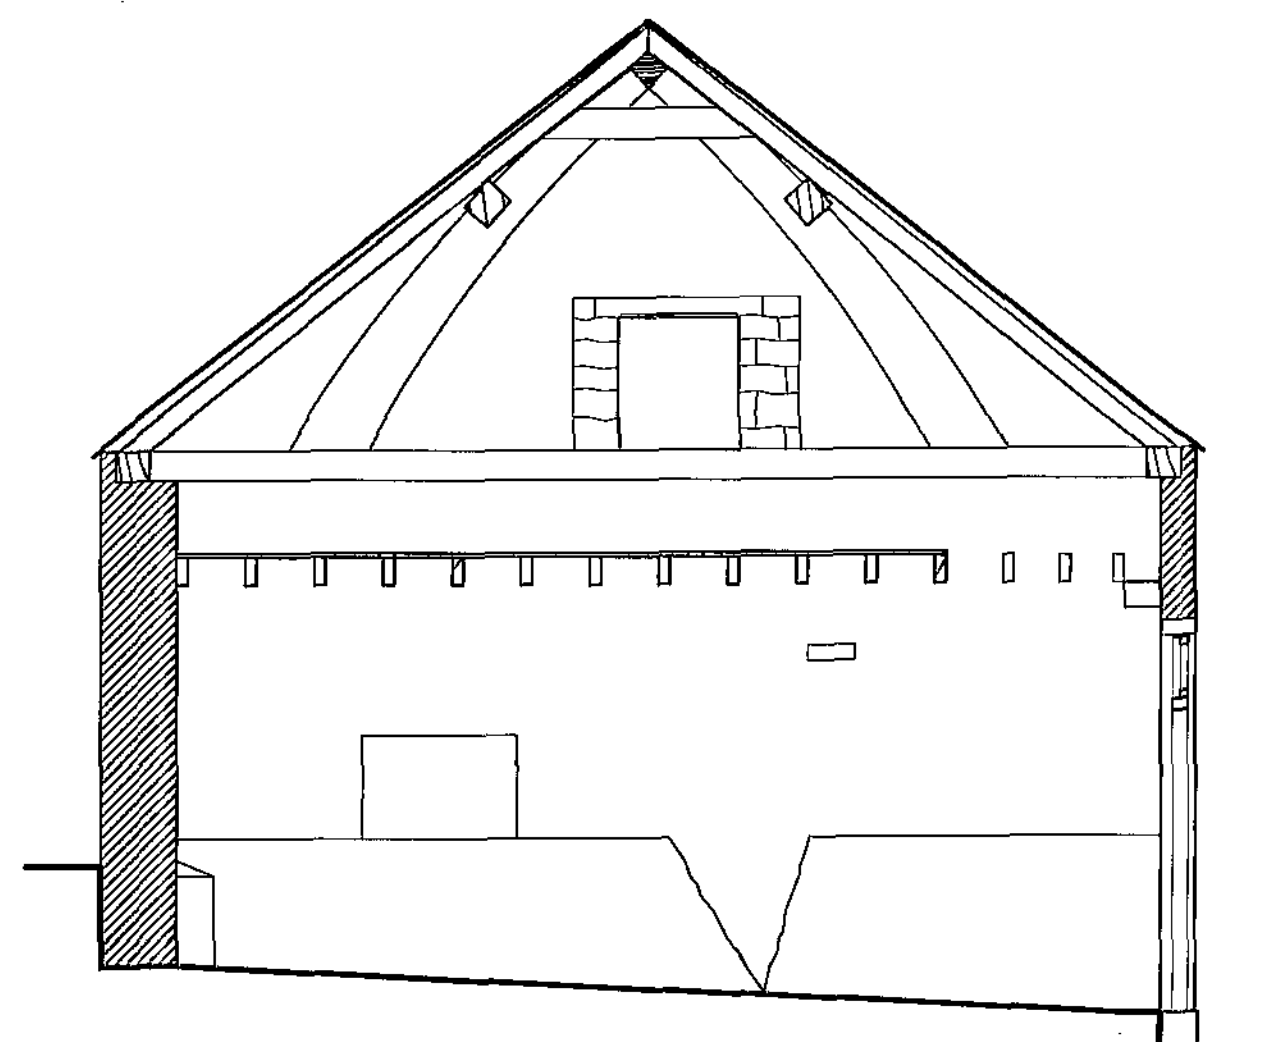


NORTH WALL INTERNAL ELEVATION NORTH ROOM
(SCALE 1:50)

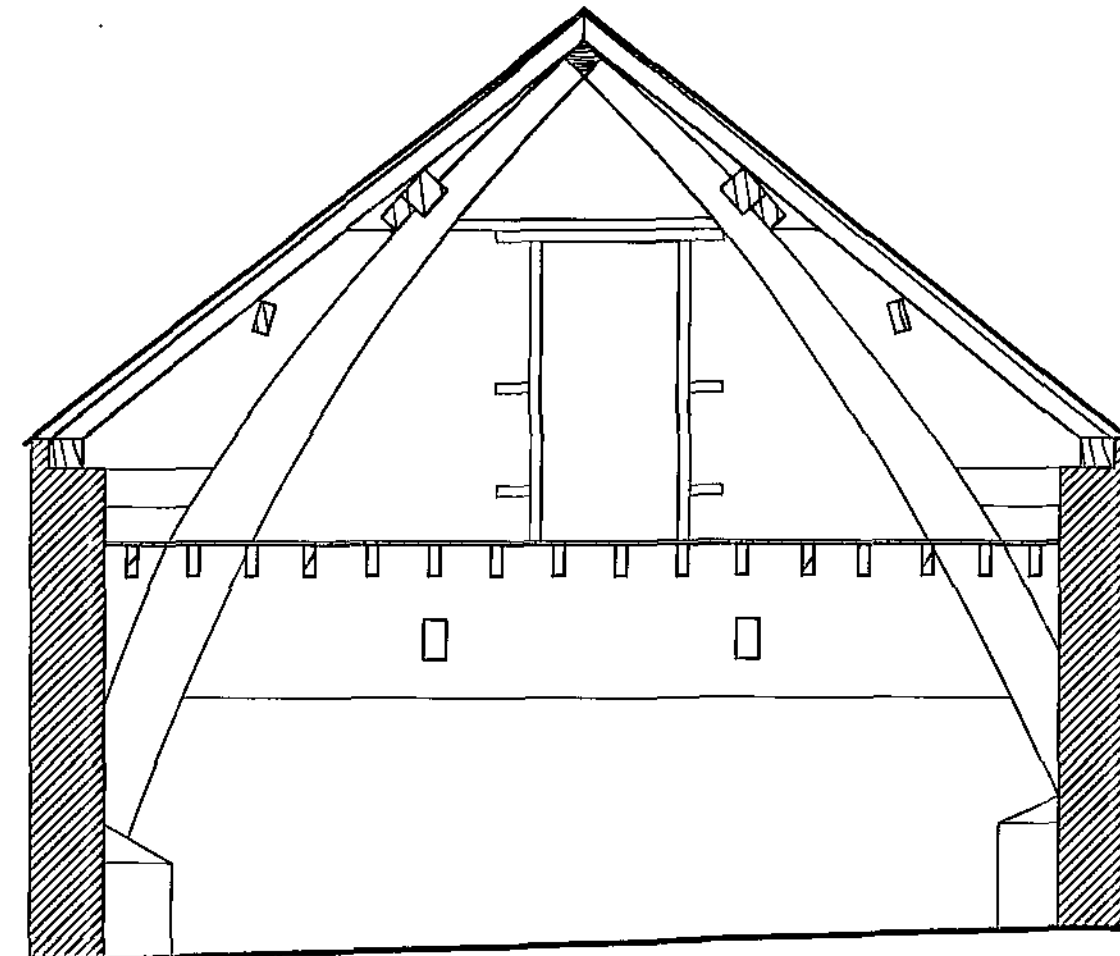

SOUTH INTERNAL ELEVATION NORTH ROOM
(SCALE 1:50)

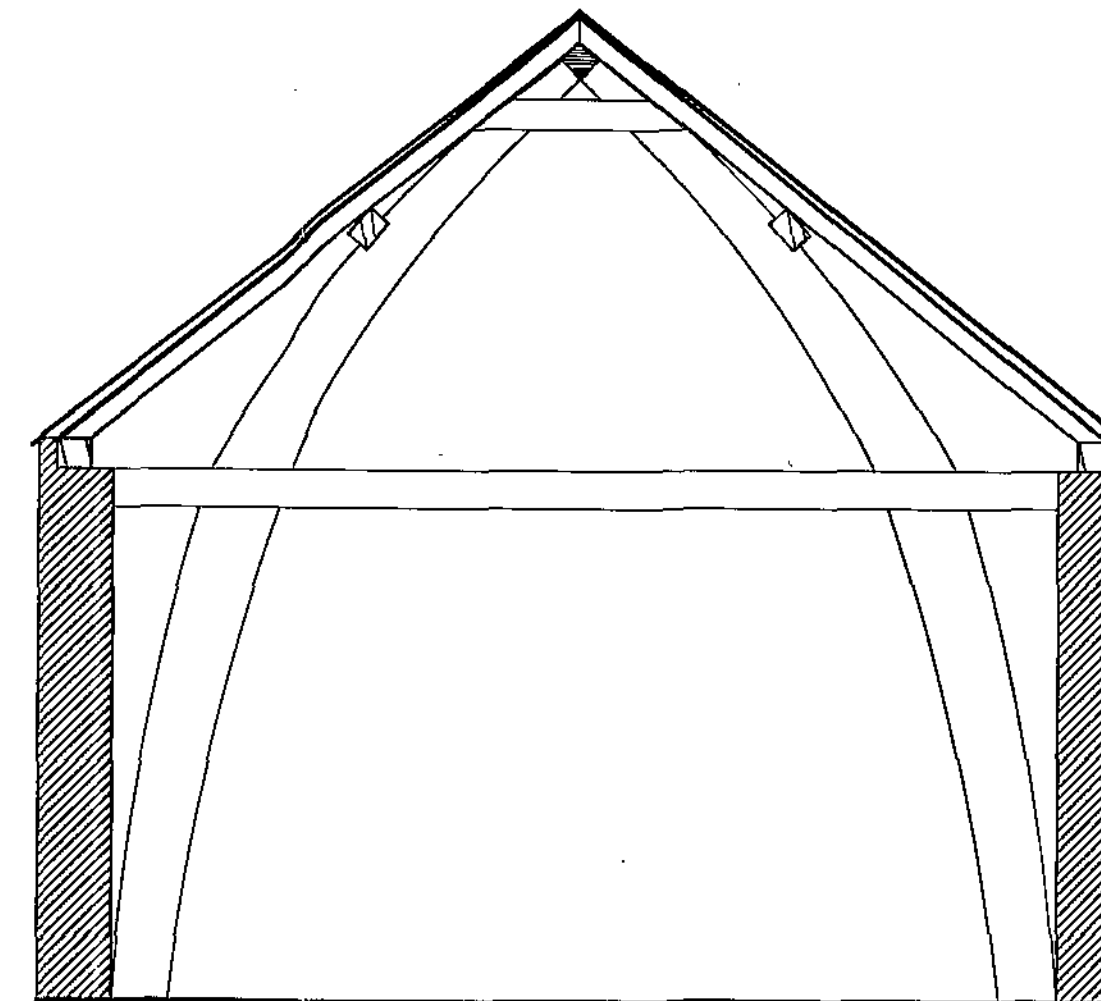

SECTION A-A CRUCK FRAME MAIN BARN
(SCALE 1:50)

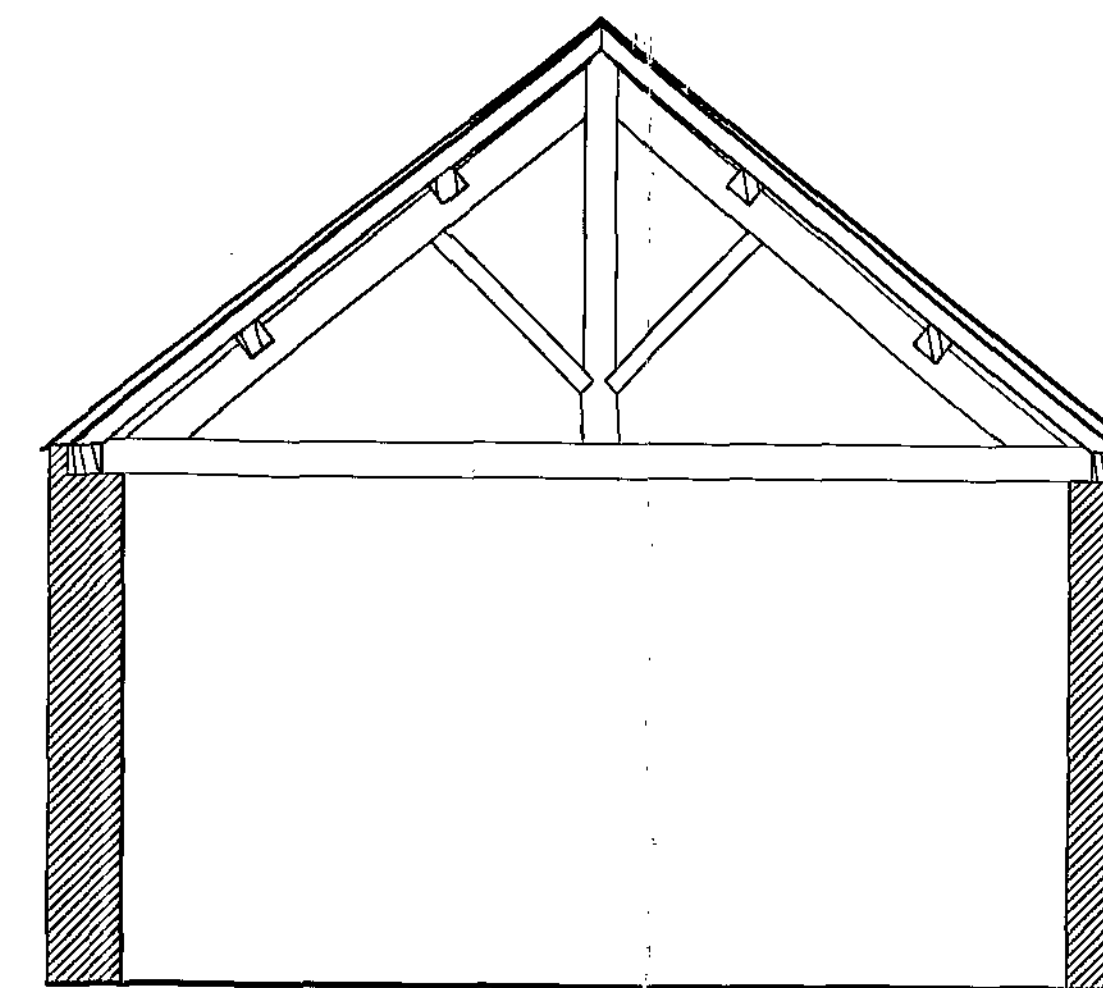

SECTION B-B ROOF TRUSS MAIN BARN
(SCALE 1:50)

94 The Mount, York, YO24-1AR
Tel: 01904 623034 Fax: 01904 634889
Email: post@ppiy.co.uk

ppiy
limited

**POTTS PARRY
IVES + YOUNG**
Chartered Architects


**NEW HALL BARN
RENOVATION
EXISTING INTERNAL ELEVATIONS**

SCALE 1:50
DATE 22/10/09
DRAWN MS

REV

2533/003

All Drawings Copyright of PPIY Limited

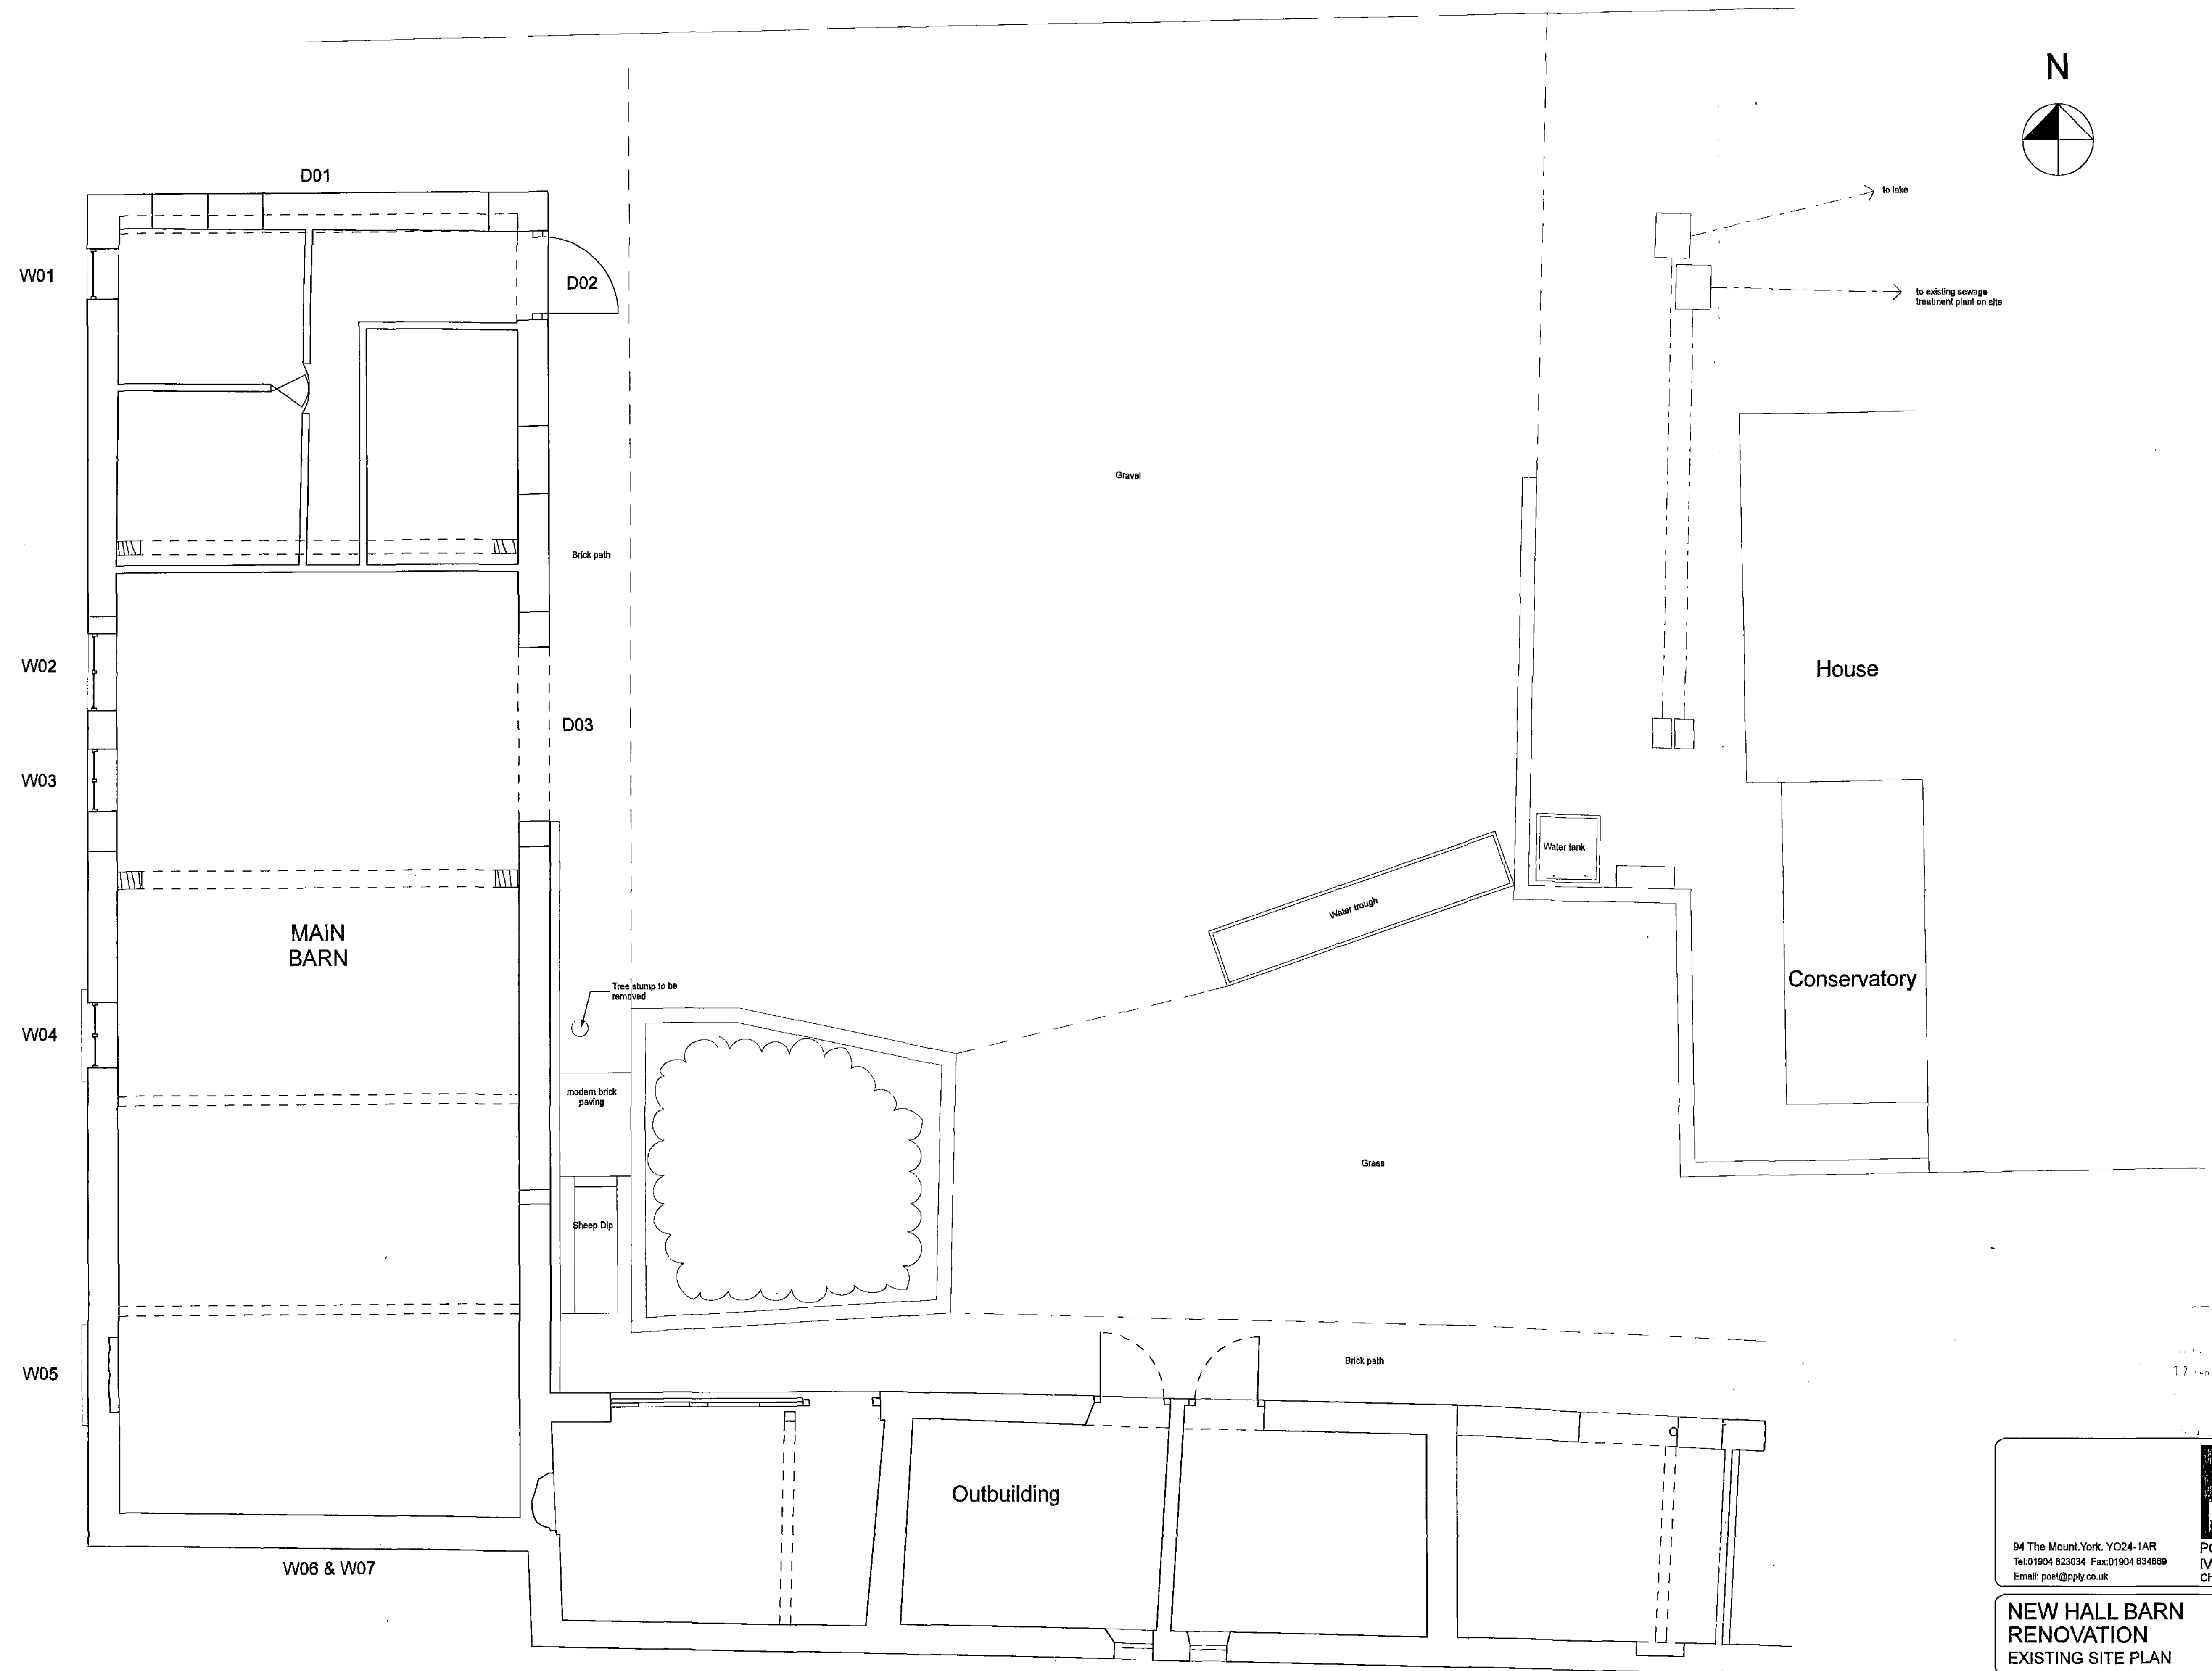

94 The Mount, York, YO24-1AR
Tel: 01904 823034 Fax: 01904 634669
Email: post@ppy.co.uk

ppy
limited

**POTTS PARRY
IVES + YOUNG**
Chartered Architects


**NEW HALL BARN
RENOVATION
EXISTING SITE PLAN**

SCALE 1:50
DATE 22/10/09
DRAWN MS


REV

2533/007


All Drawings Copyright of PPHY Limited

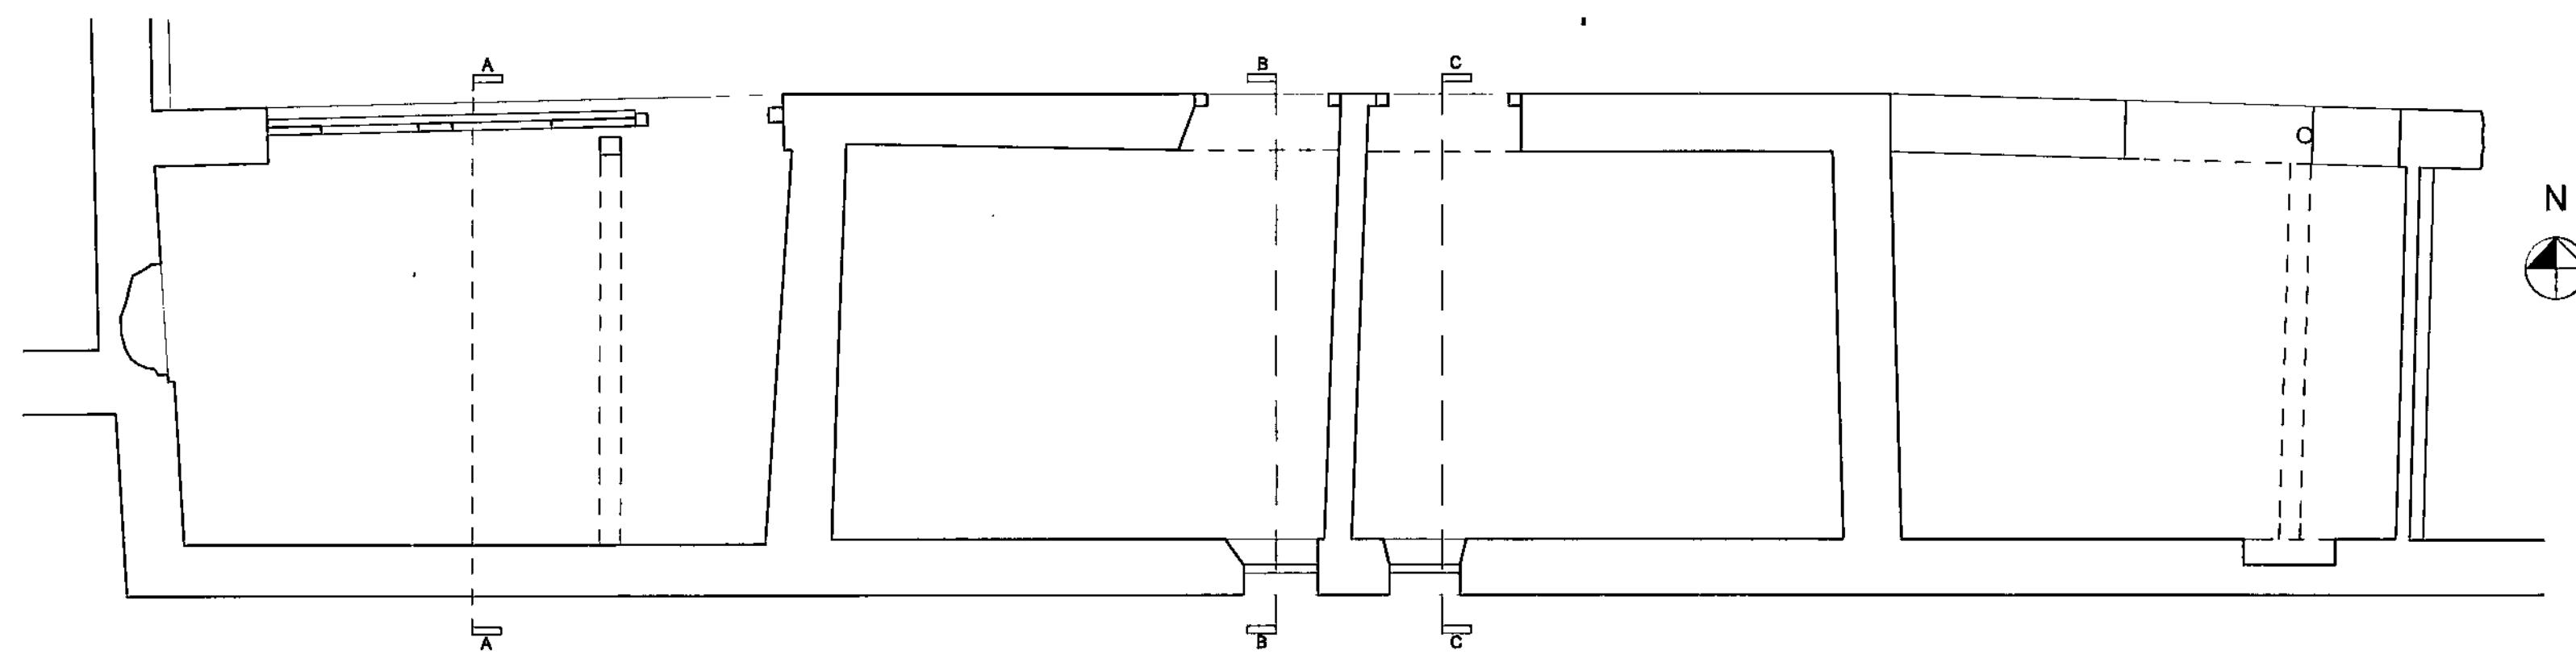


Outbuilding Plan
(Scale 1:50)

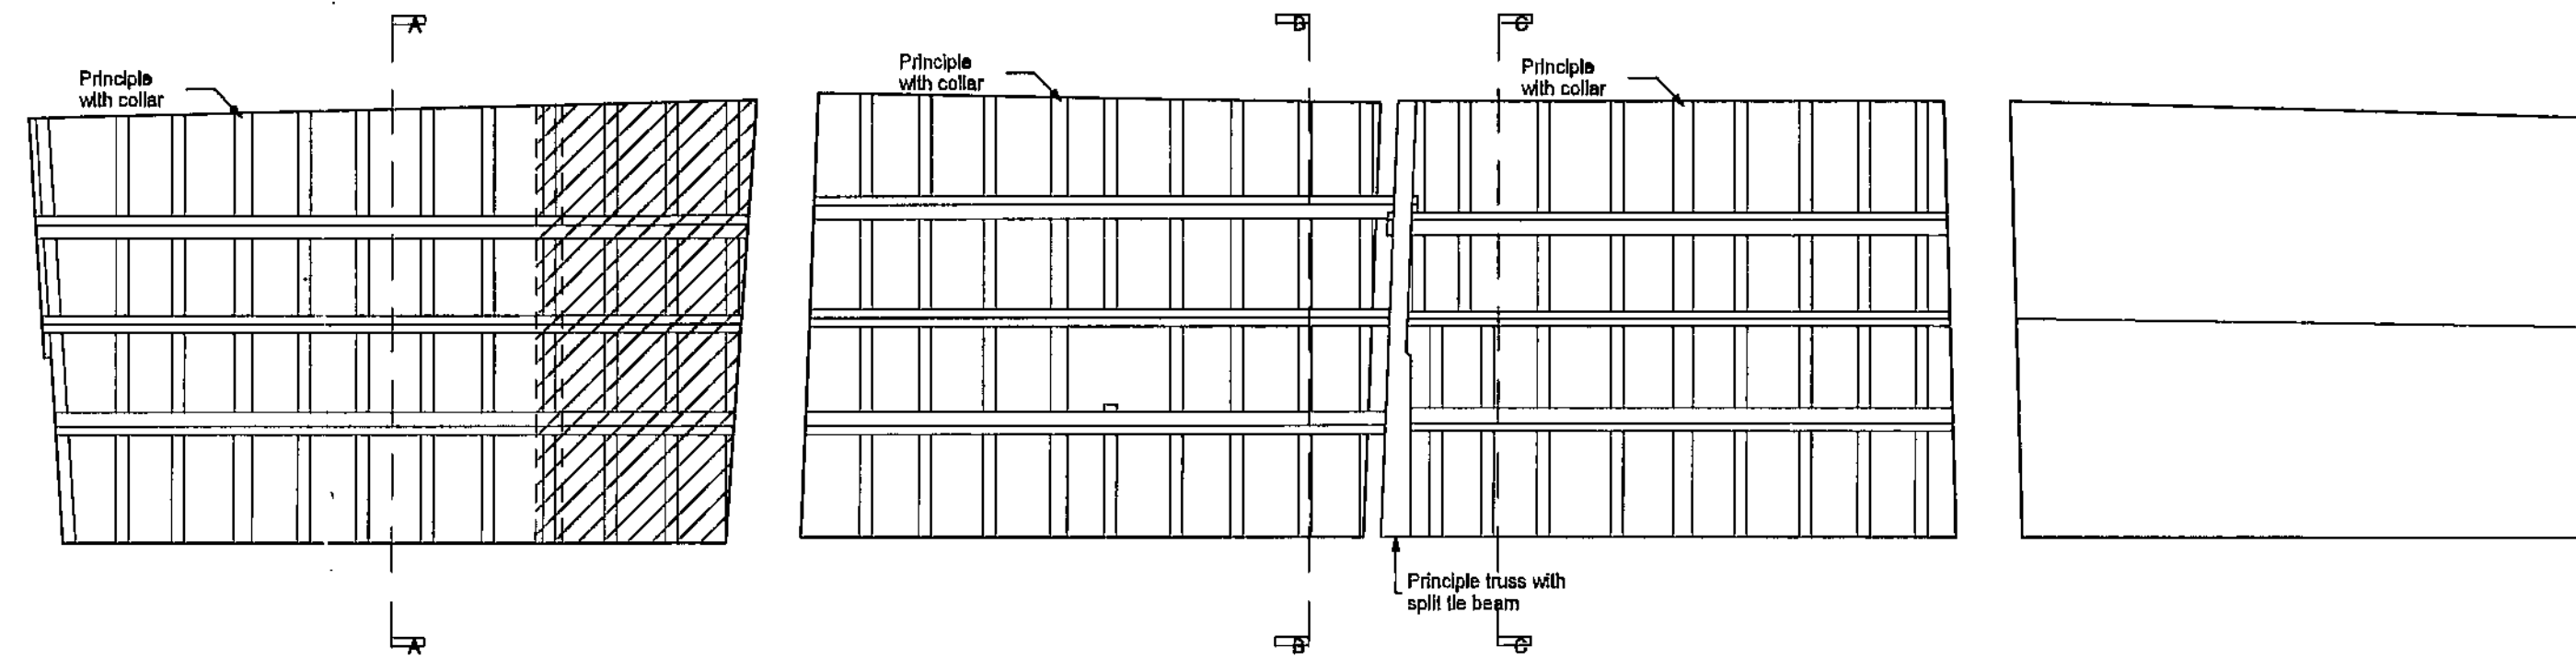


Roof Truss Plan
(Scale 1:50)

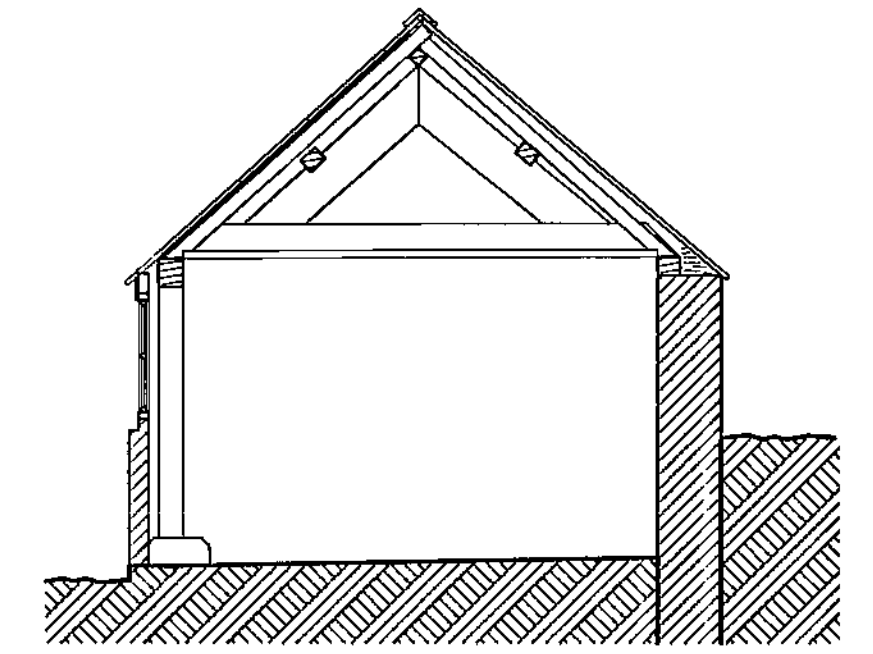


Section A-A
(Scale 1:50)

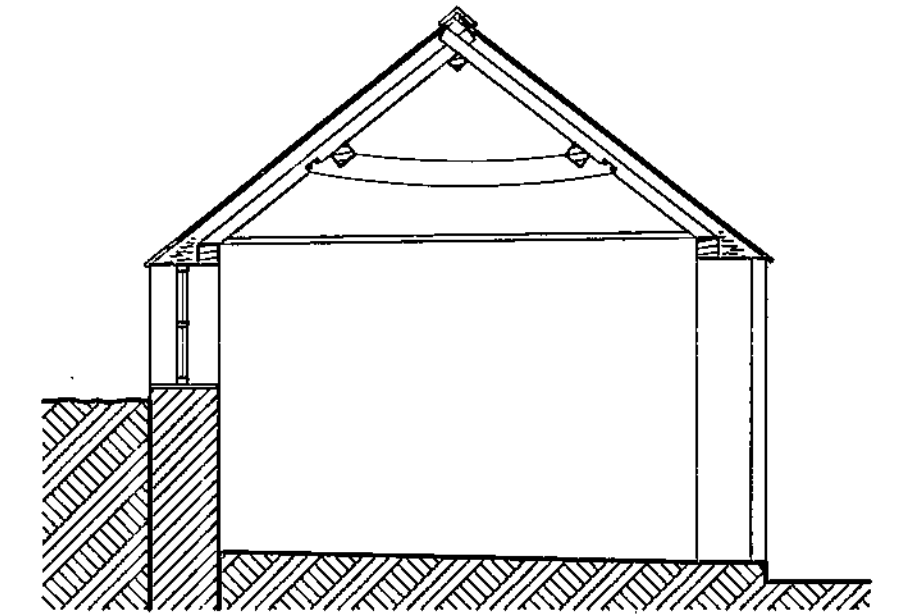


Section B-B
(Scale 1:50)

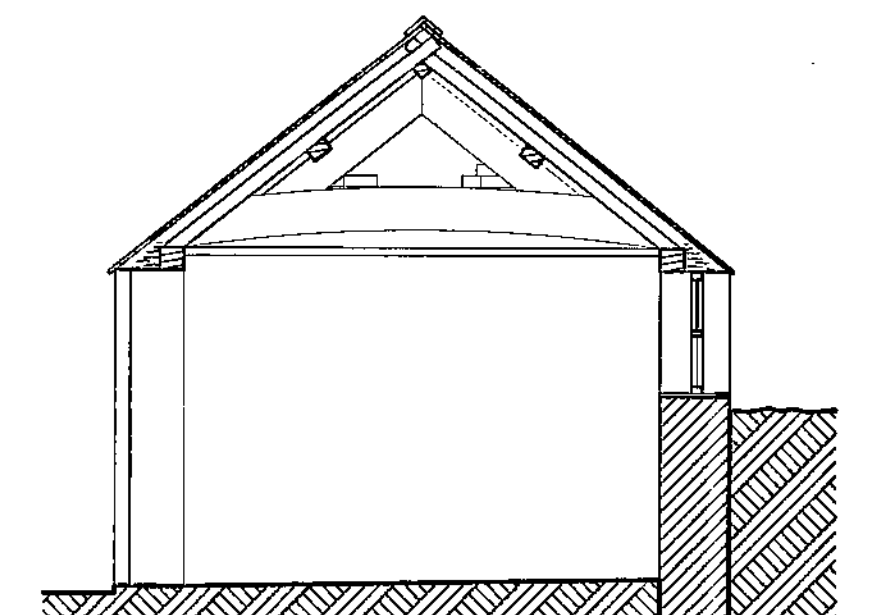


Section C-C
(Scale 1:50)

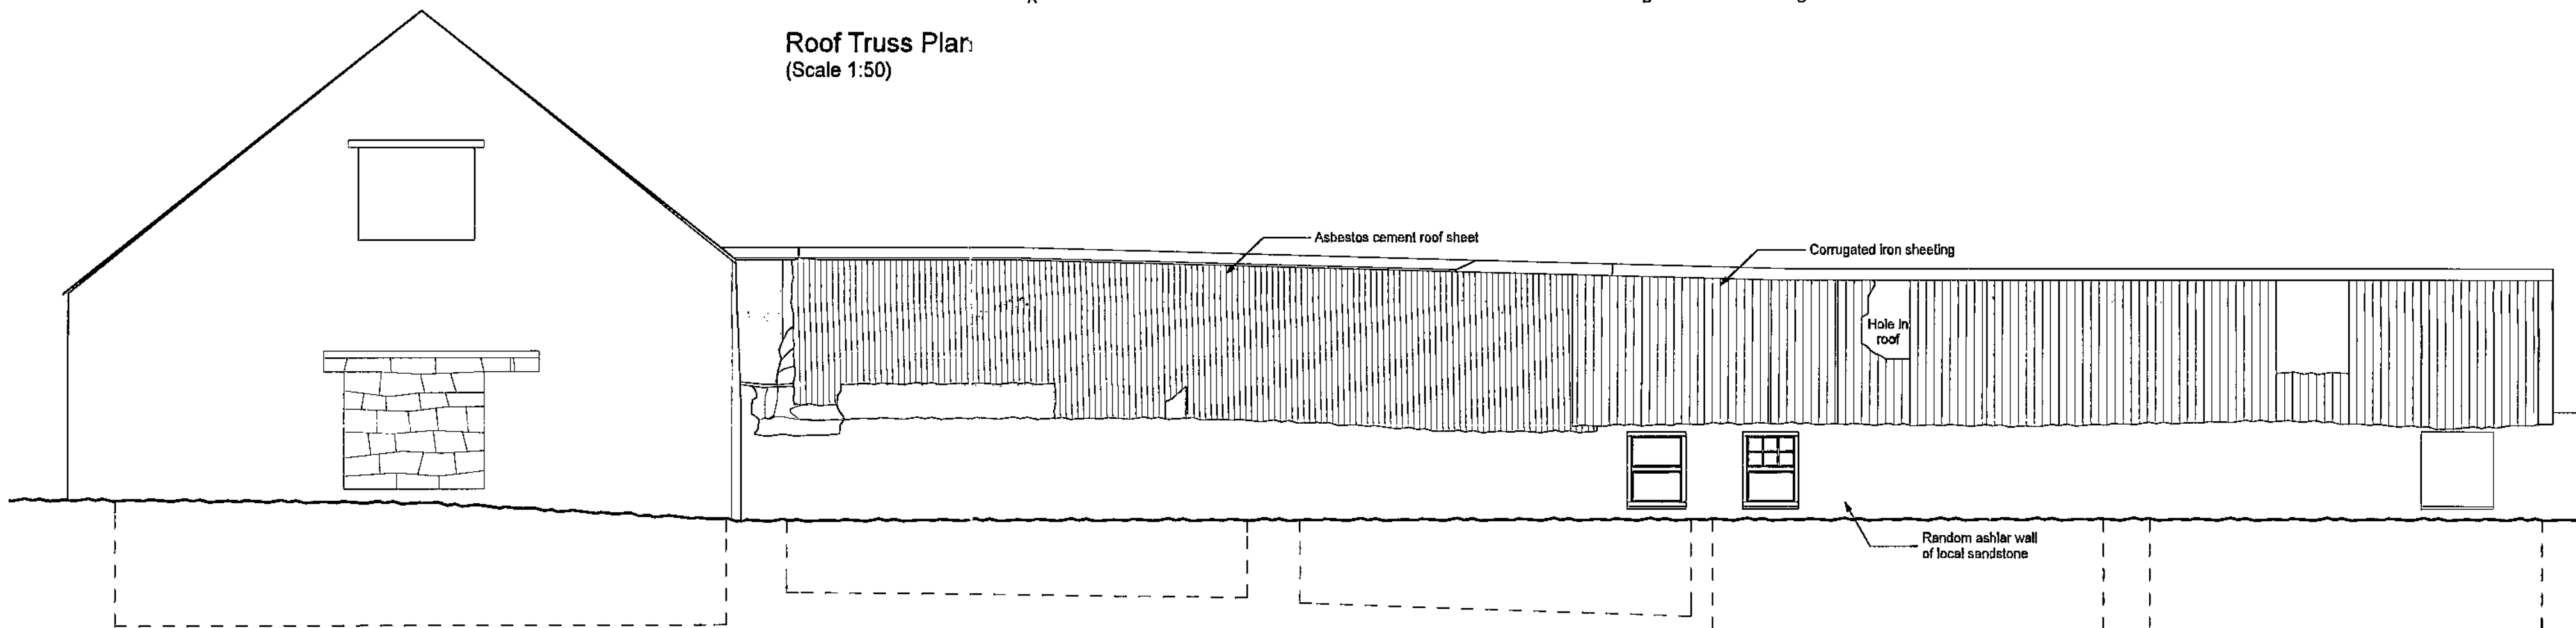


South Wall External Elevation
Outbuilding
(Scale 1:50)

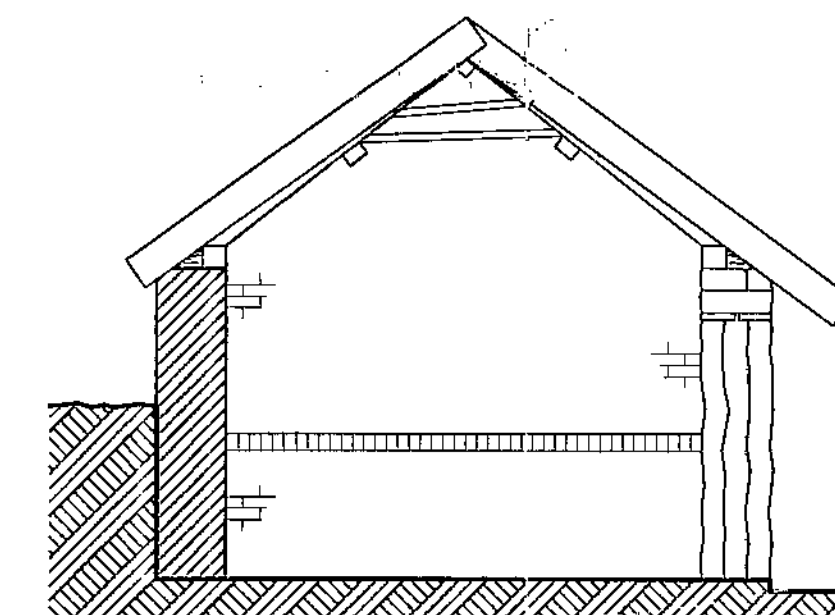

East Wall External Elevation
Outbuilding
(Scale 1:50)

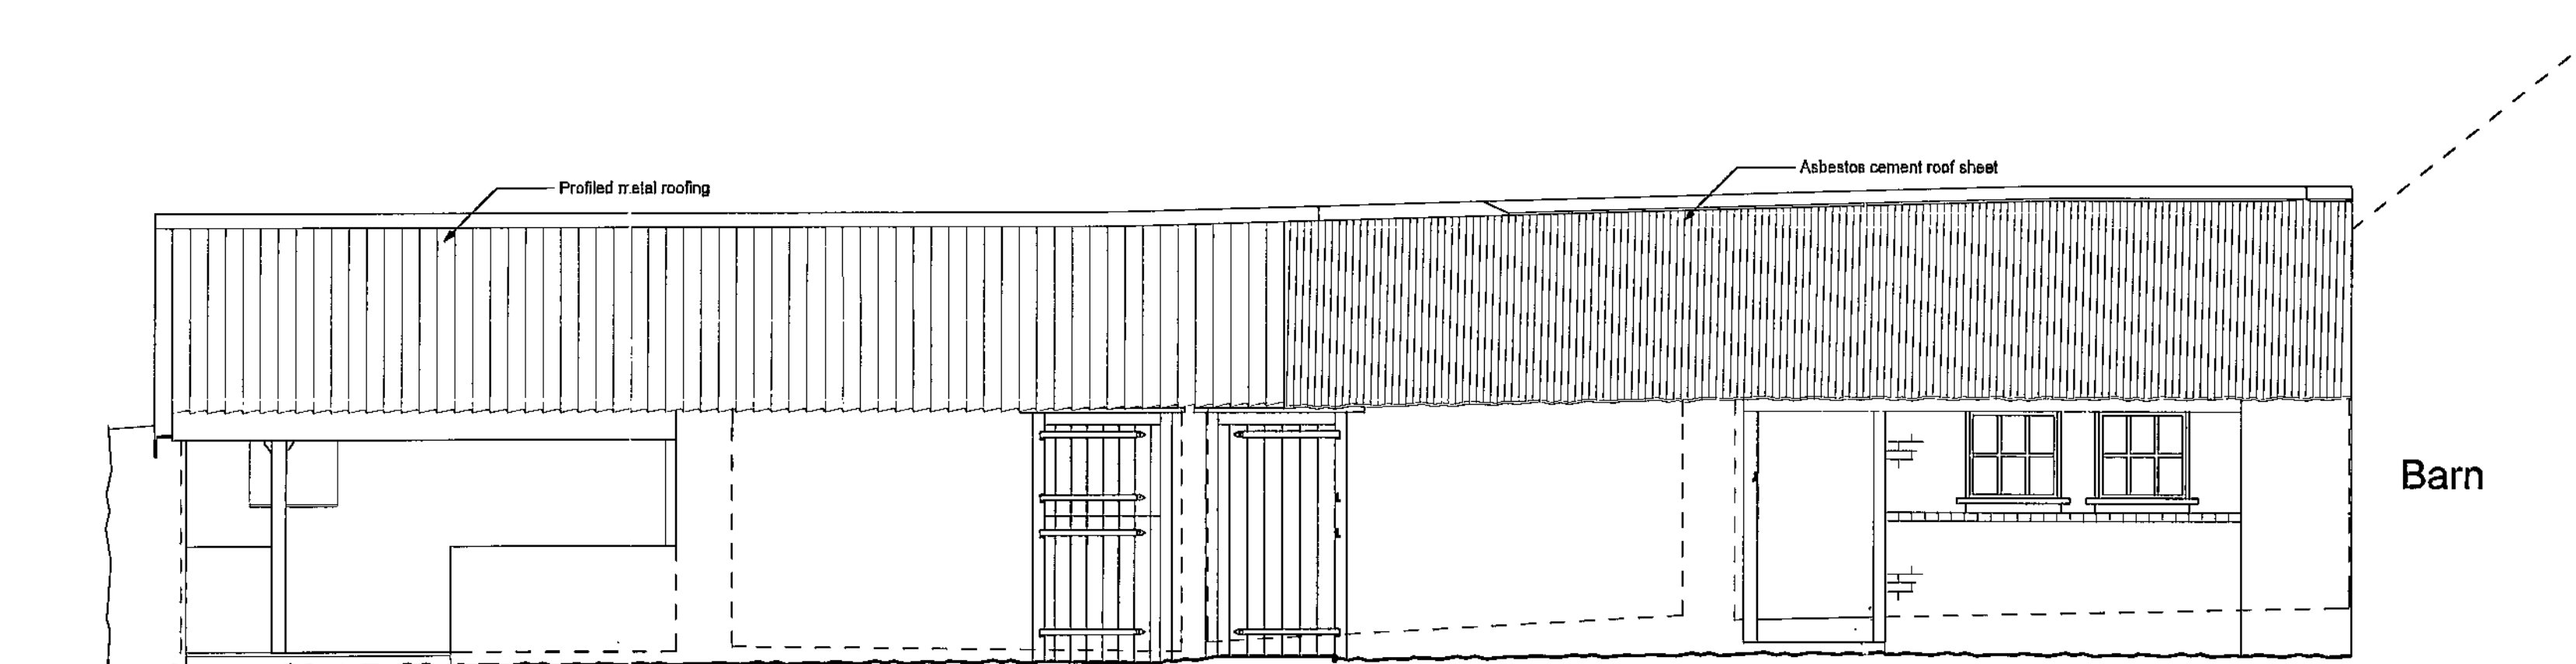

North Wall External Elevation
Outbuilding
(Scale 1:50)

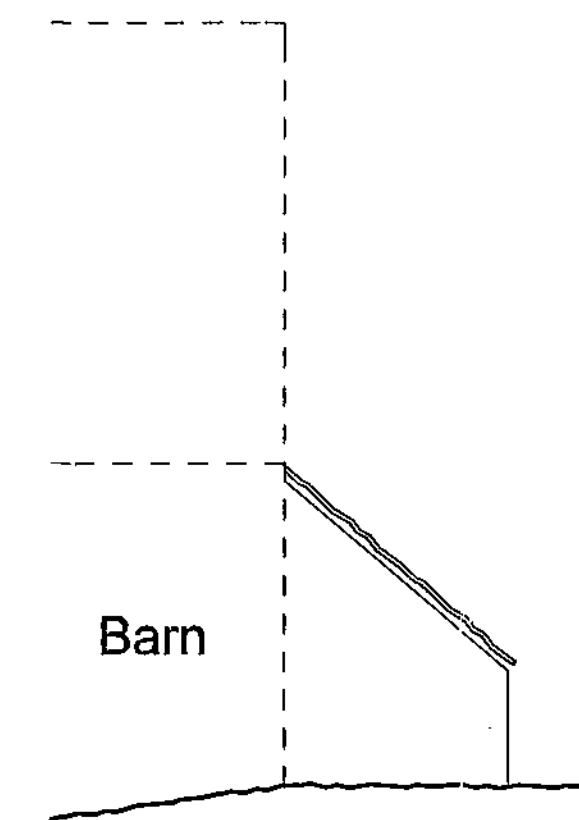

West Wall External Elevation
Outbuilding
(Scale 1:50)

94 The Mount, York, YO24 1AR
Tel: 01904 623034 Fax: 01904 634869
Email: post@pply.co.uk

pply
limited

**POTTS PARRY
IVES + YOUNG**
Chartered Architects



**NEW HALL BARN
RENOVATION**
EXISTING OUTBUILDINGS

SCALE 1:50
DATE 05/03/10
DRAWN MS



REV

2533/010

All Drawings Copyright of PPIY Limited

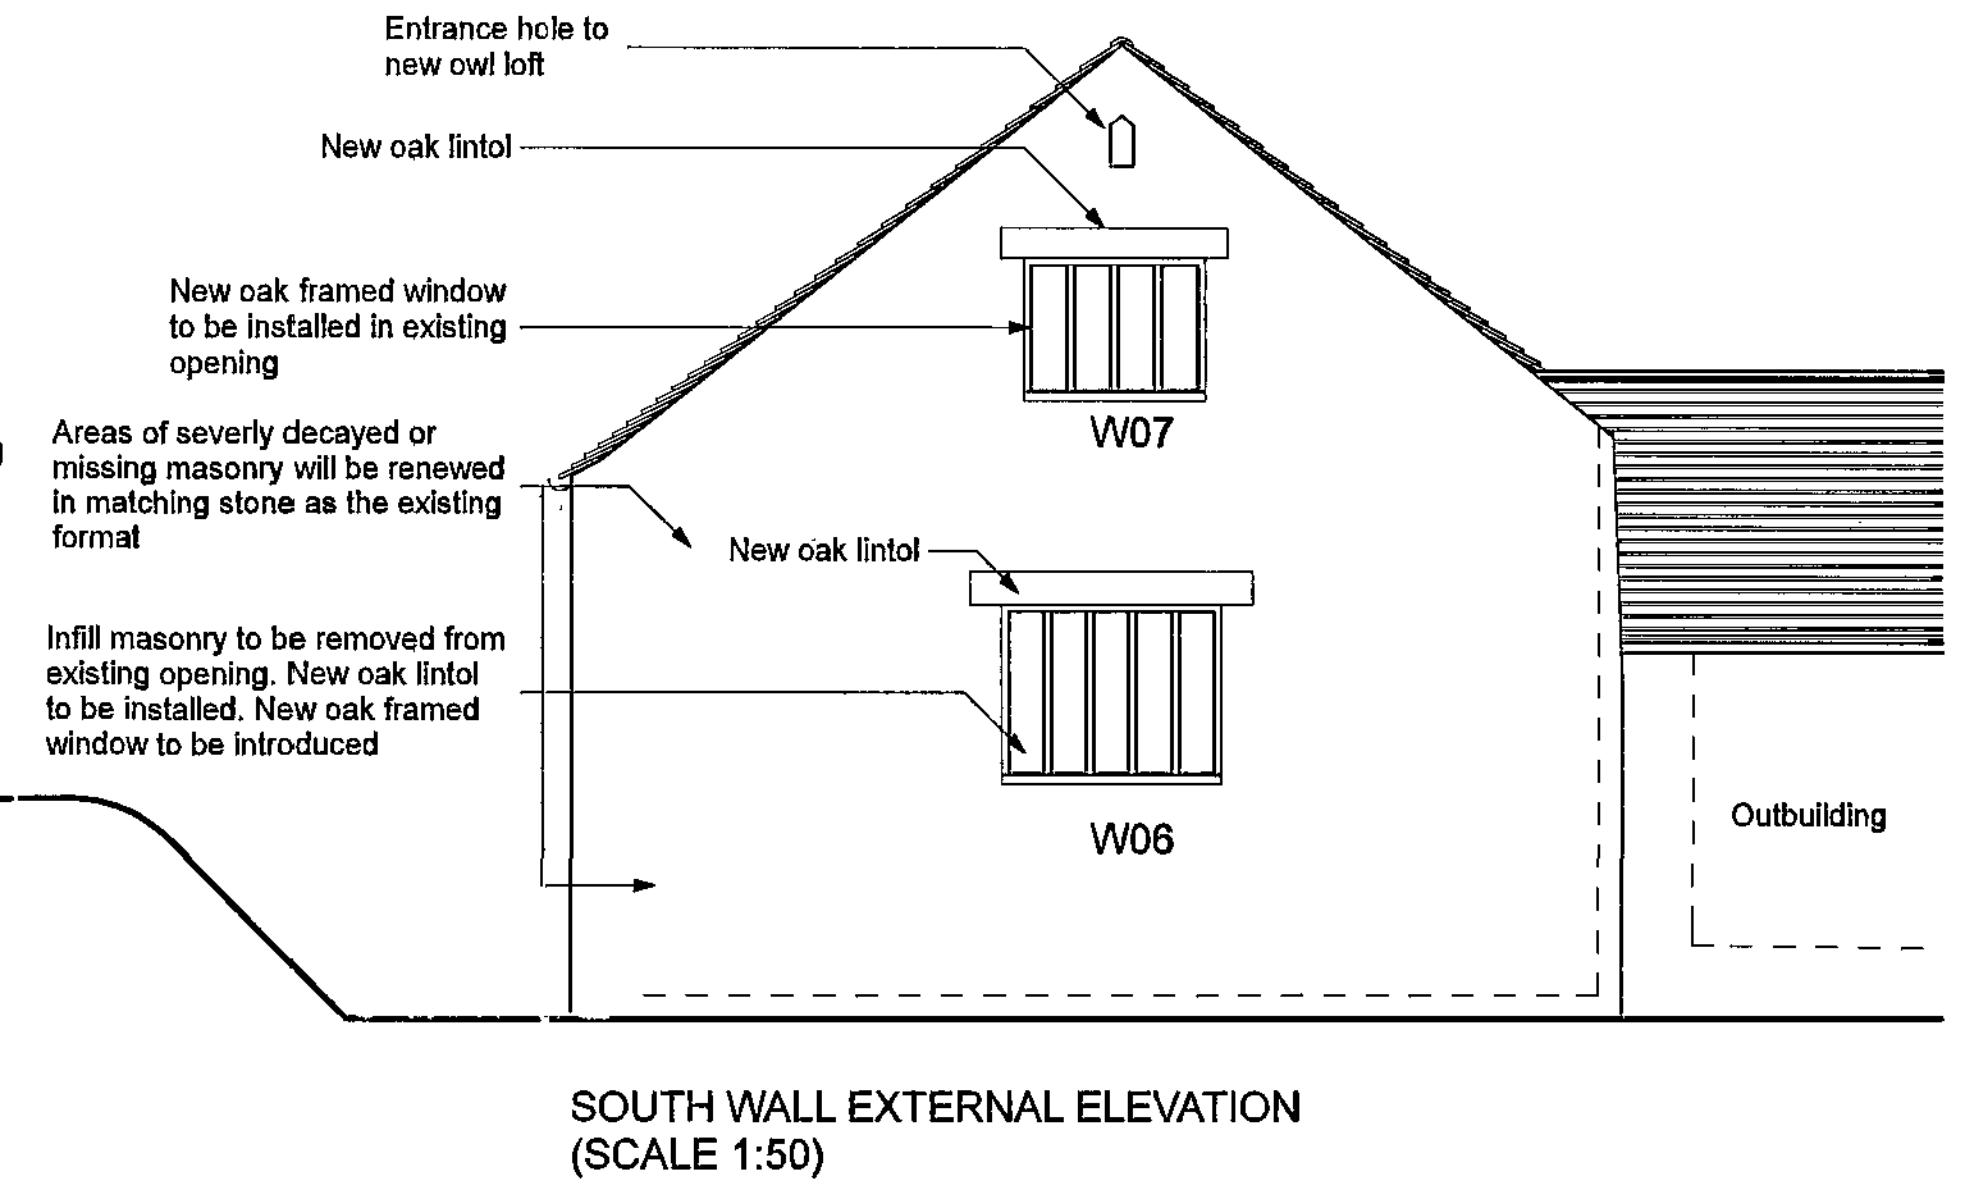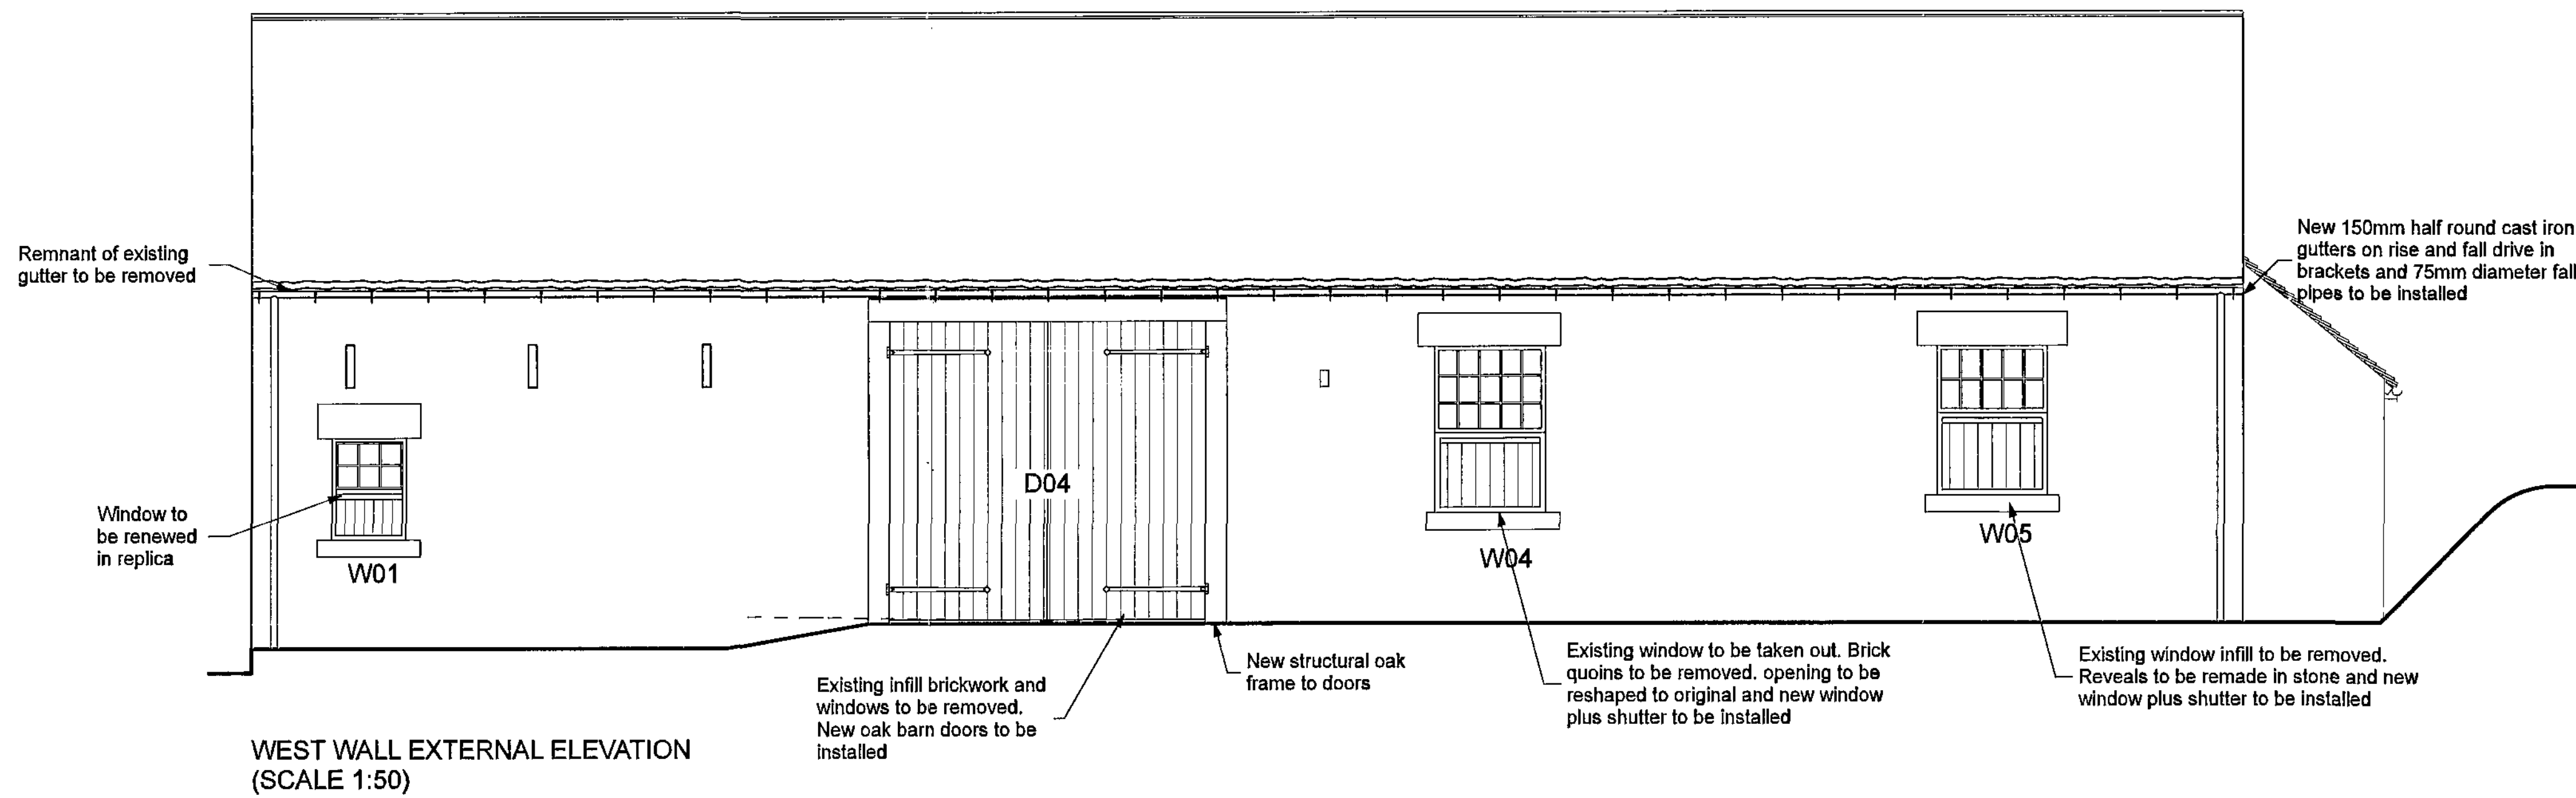

Roof: Existing stone slate roofing to be carefully removed. Rafters to be recorded, taken off, treated and refixed. Any unfit for load bearing duty will be reinforced by new oak spars placed alongside. Trusses and Purlins will be repaired and treated in situ. Stone slates will be relaid, supplemented as necessary with first quality second hand to match

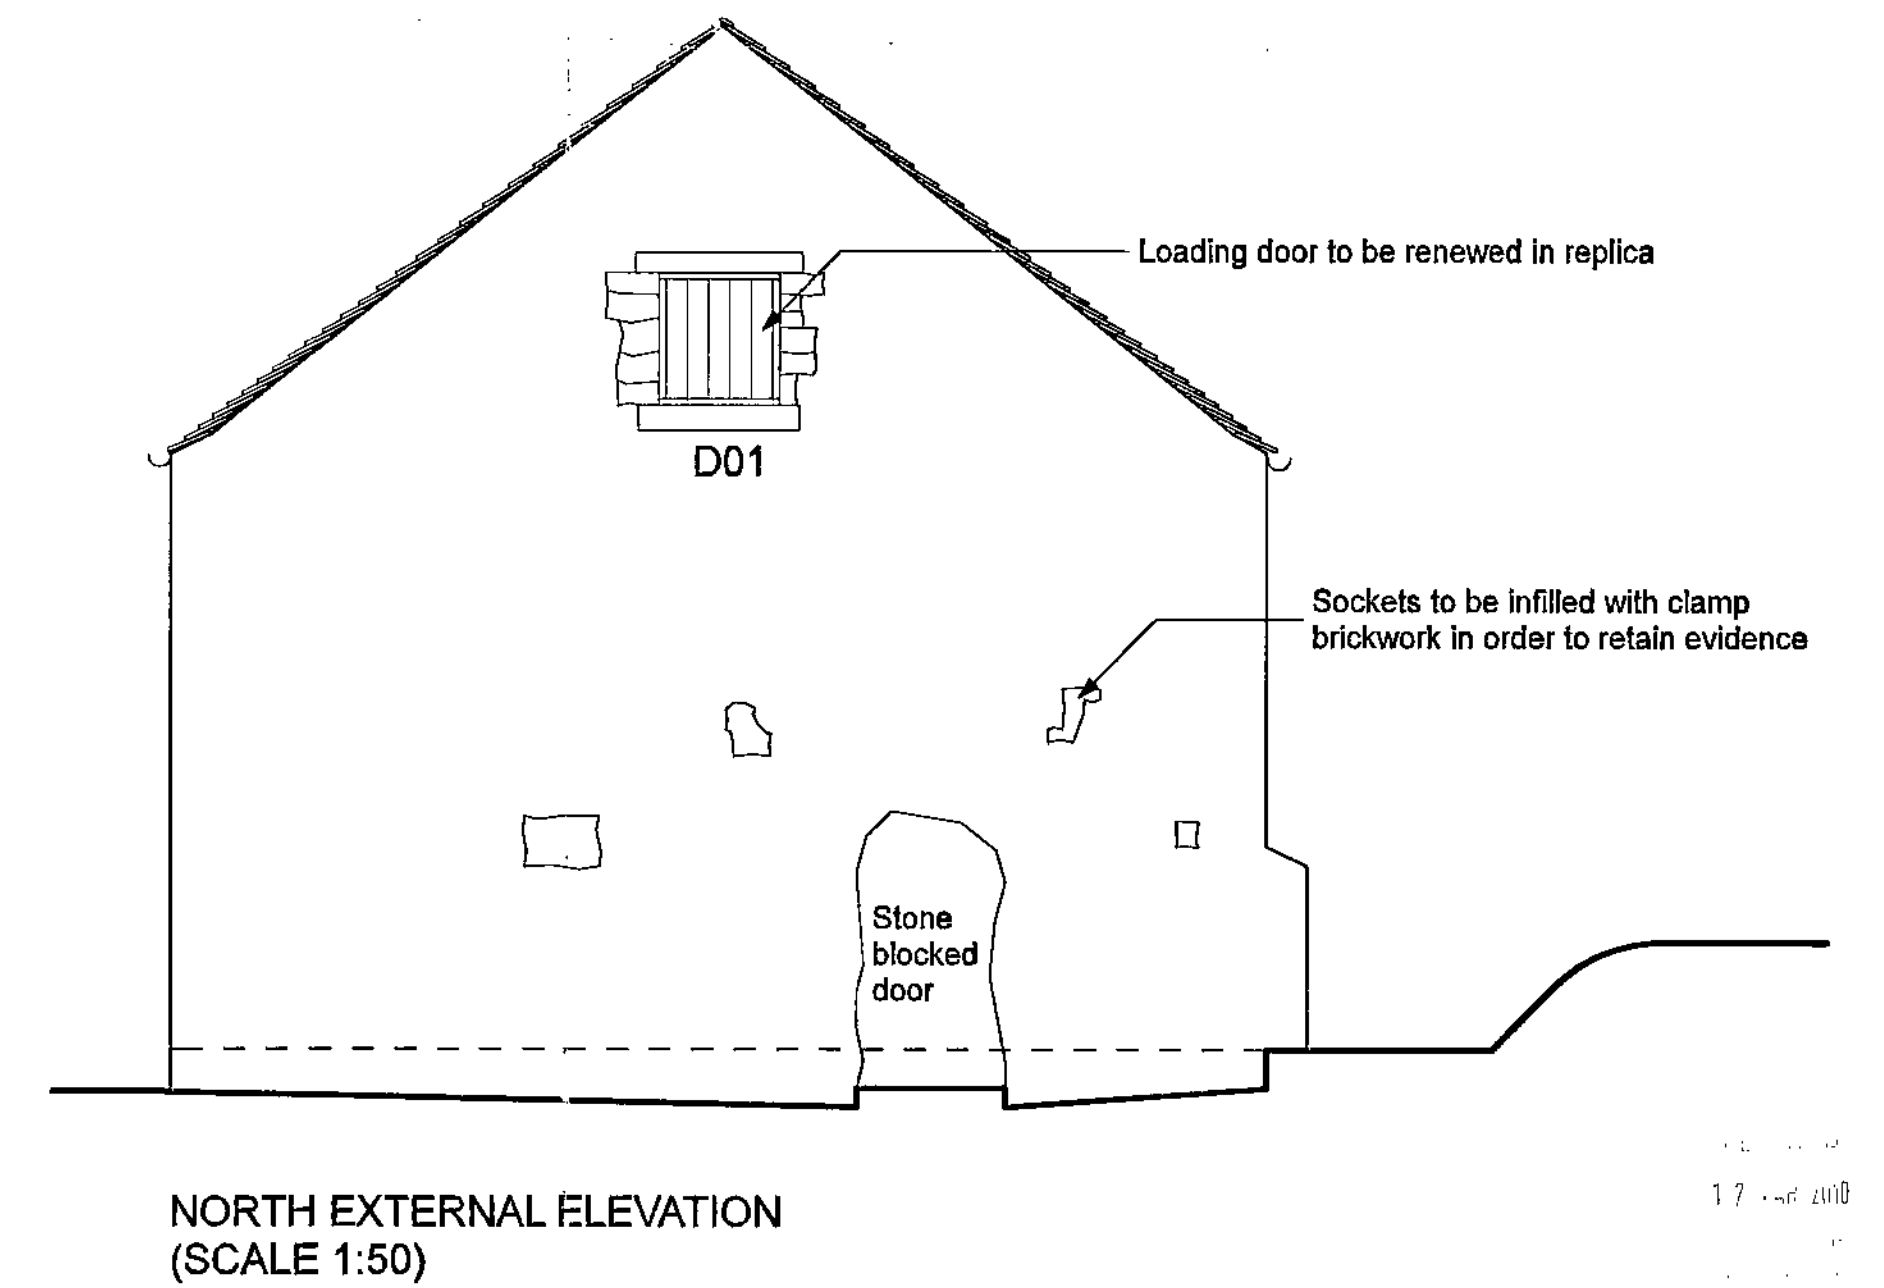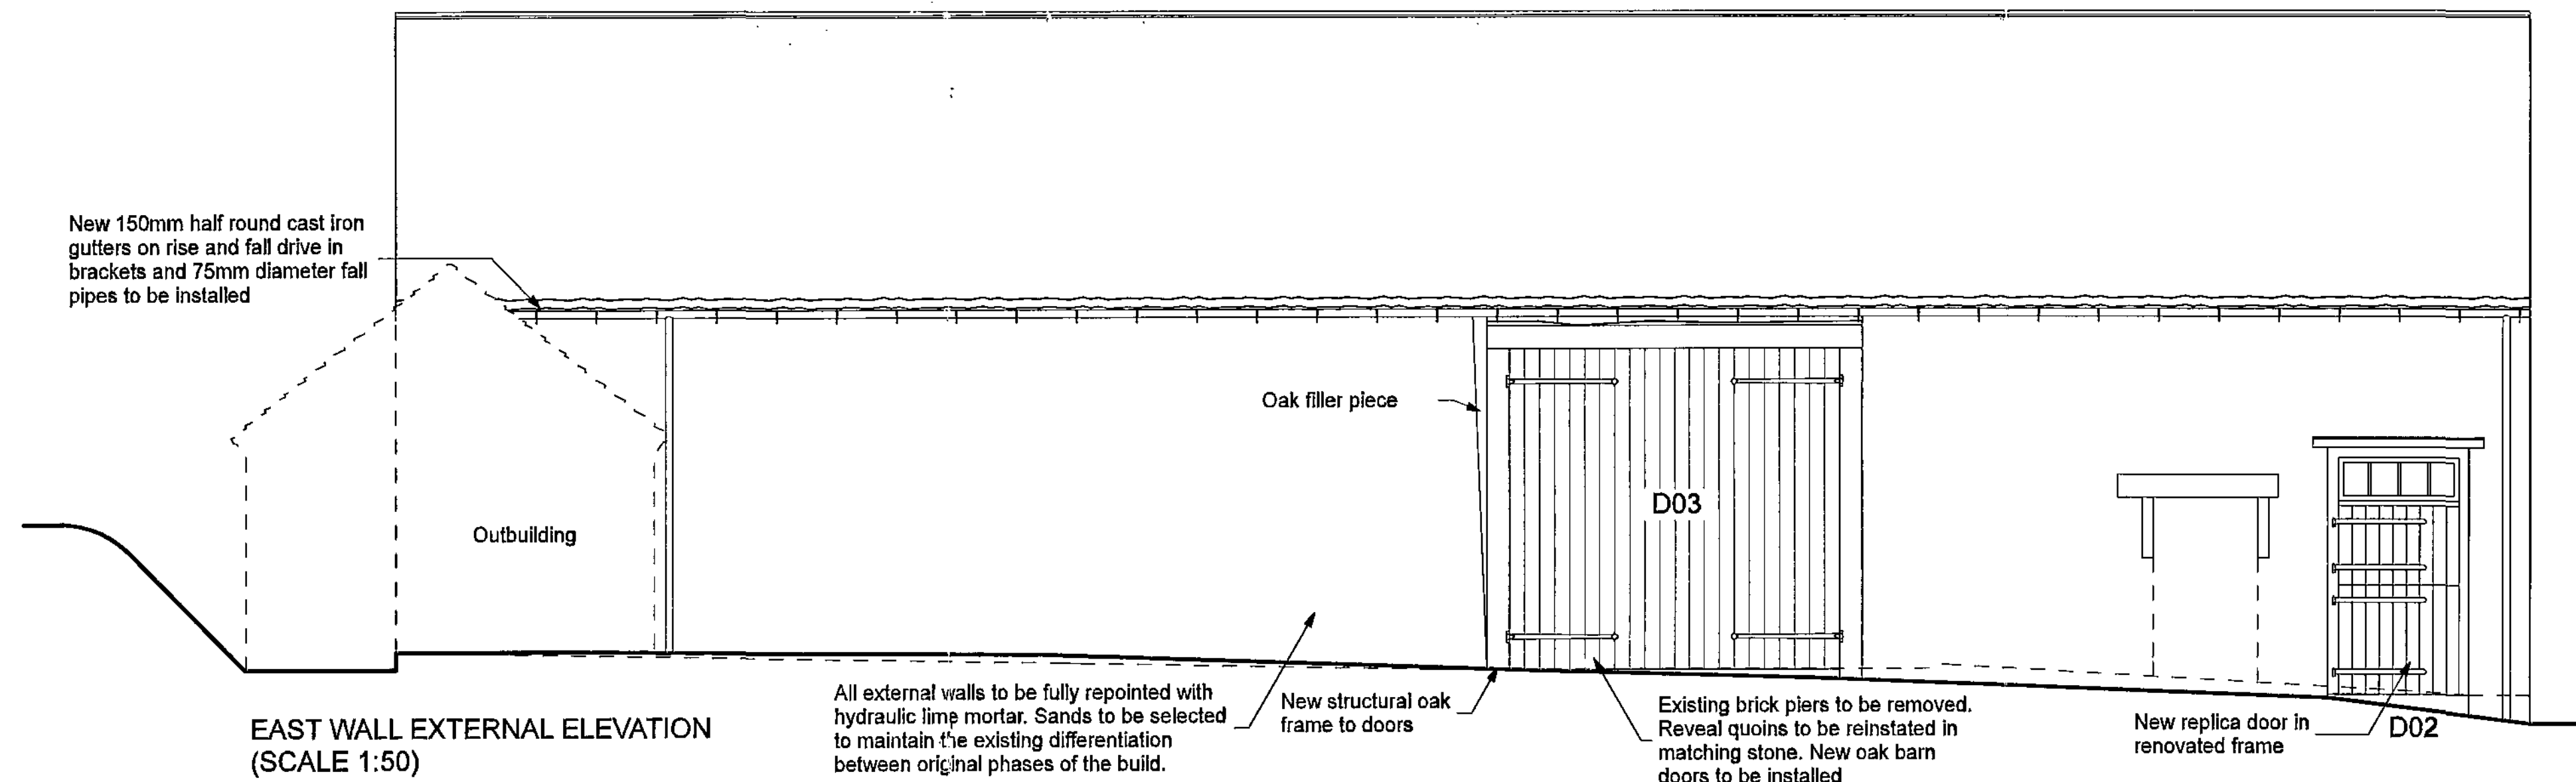

94 The Mount, York, YO24-1AR
Tel: 01904 823034 Fax: 01904 834869
Email: poi@ppiy.co.uk



POTTS PARRY
IVES + YOUNG
Chartered Architects


NEW HALL BARN
RENOVATION
PROPOSED EXTERNAL ELEVATIONS

SCALE 1:50
DATE 13/01/10
DRAWN MS







REV

2533/101

All Drawings Copyright of PPIY Limited

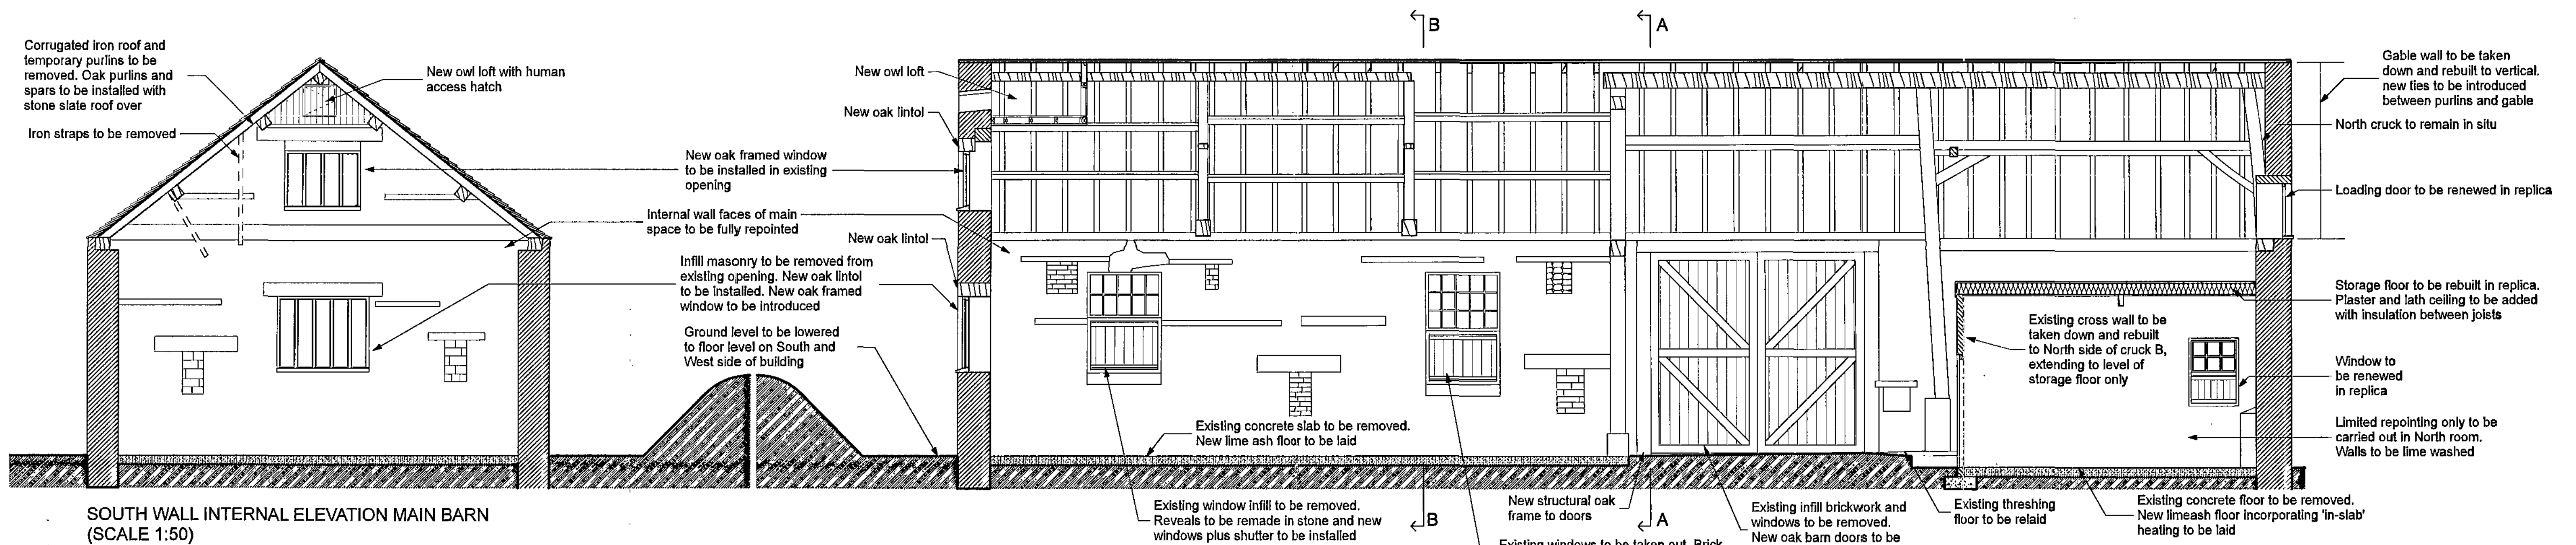

WEST WALL INTERNAL ELEVATION MAIN BARN & NORTH ROOM
(SCALE 1:50)

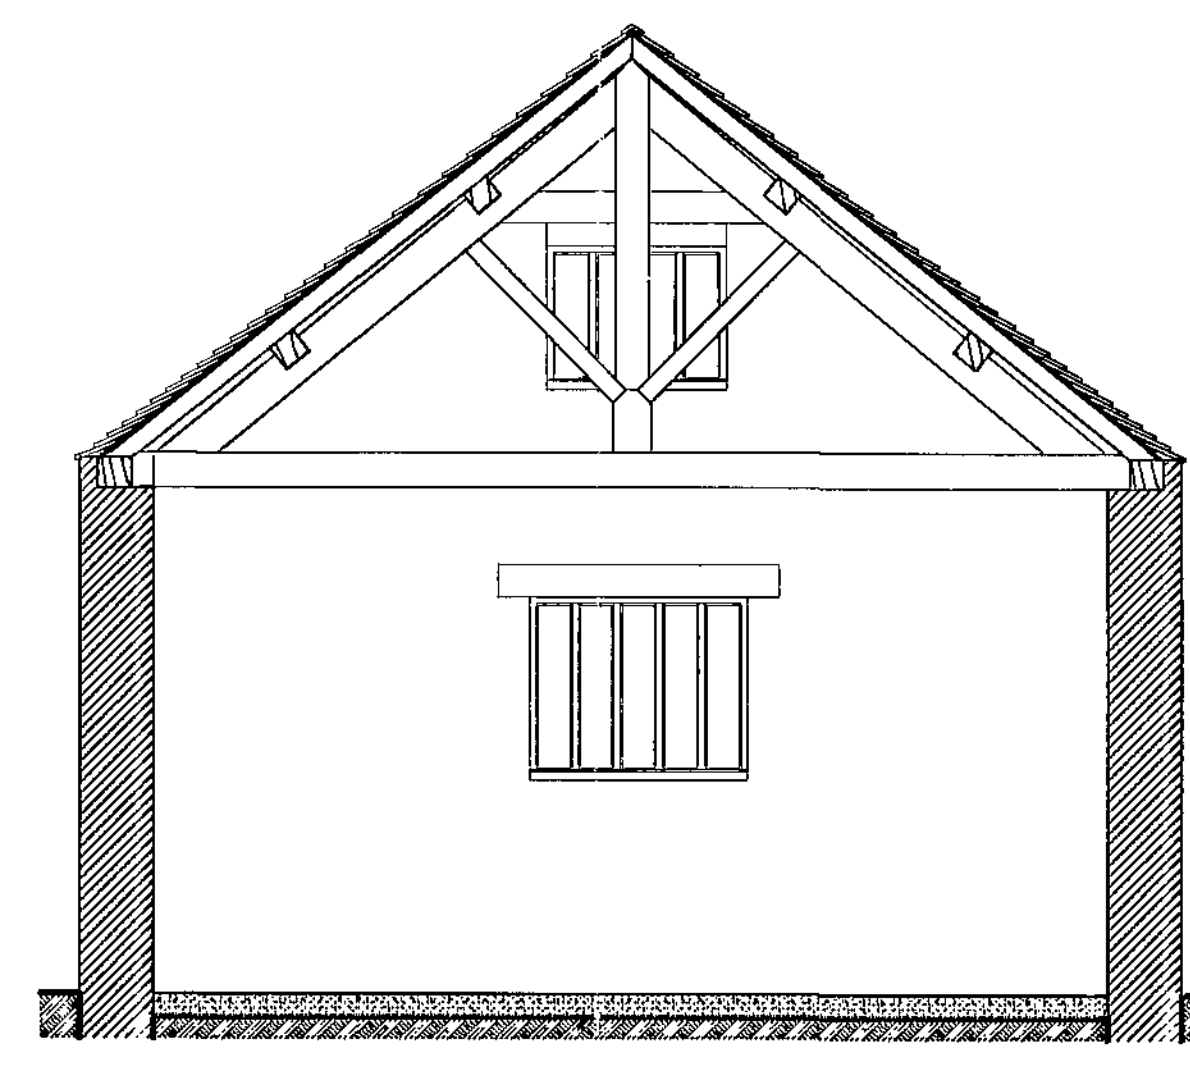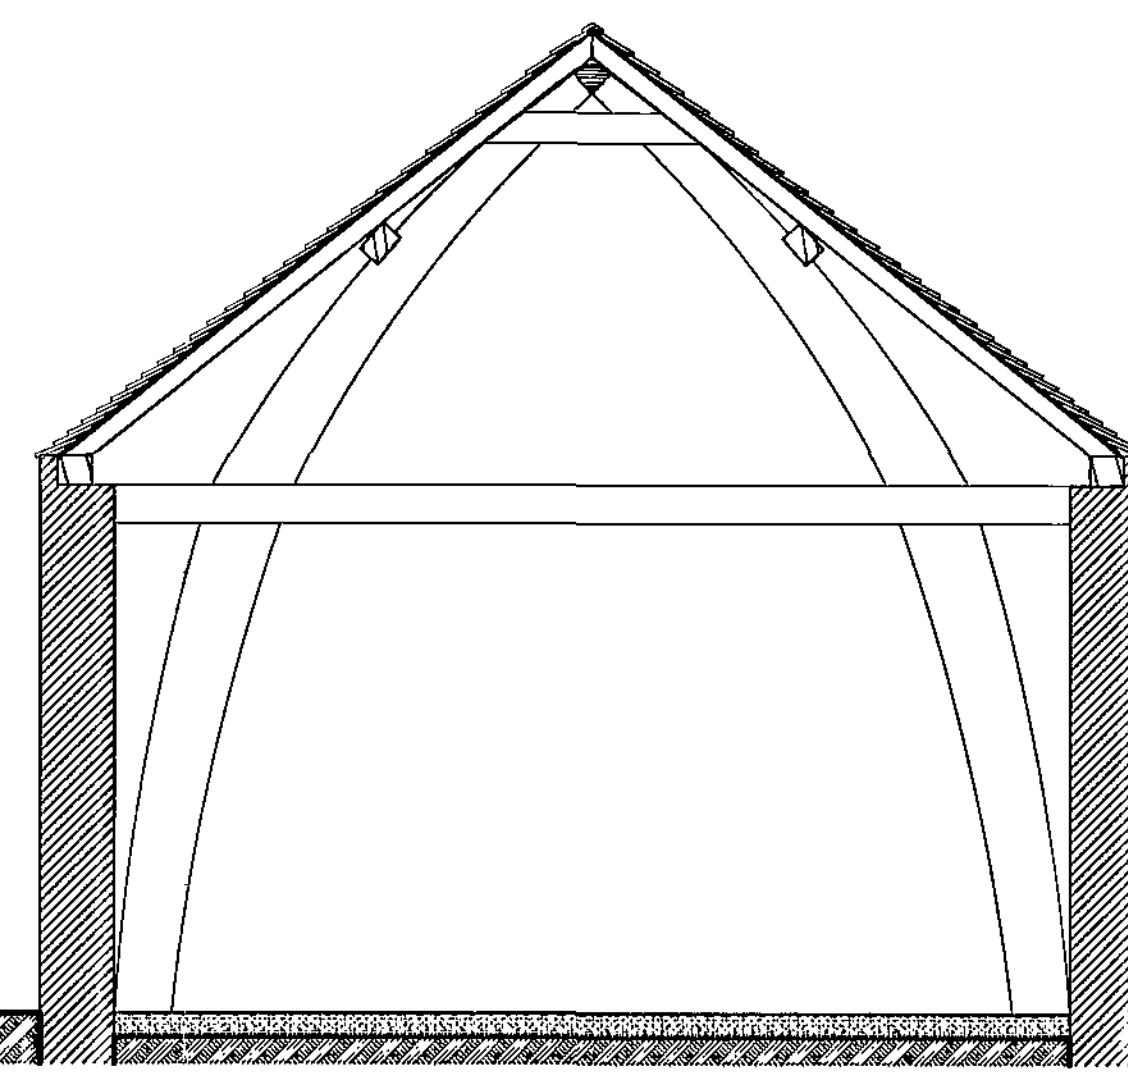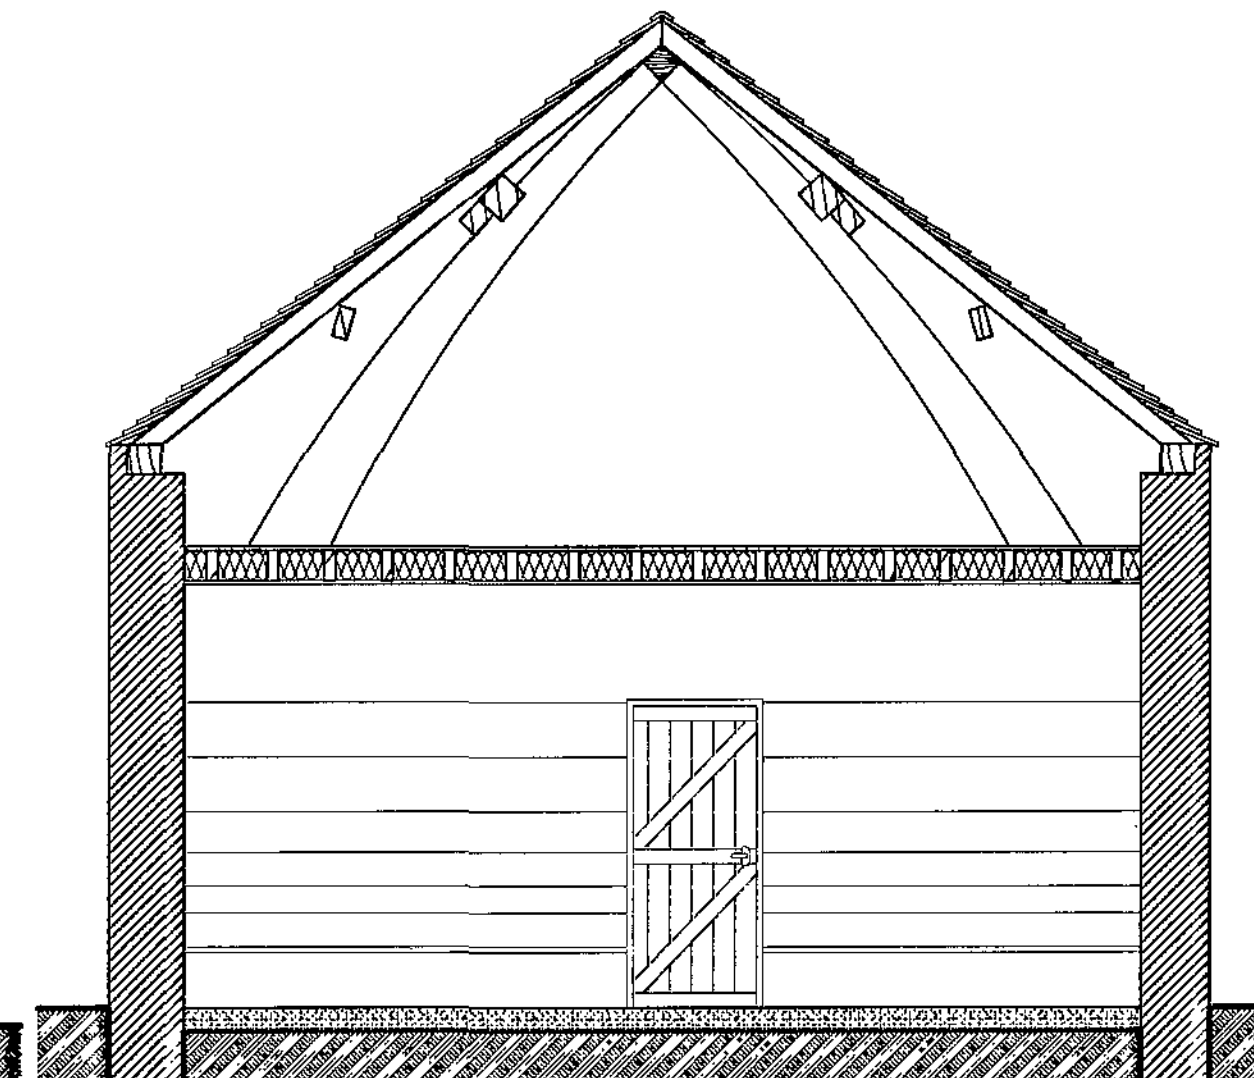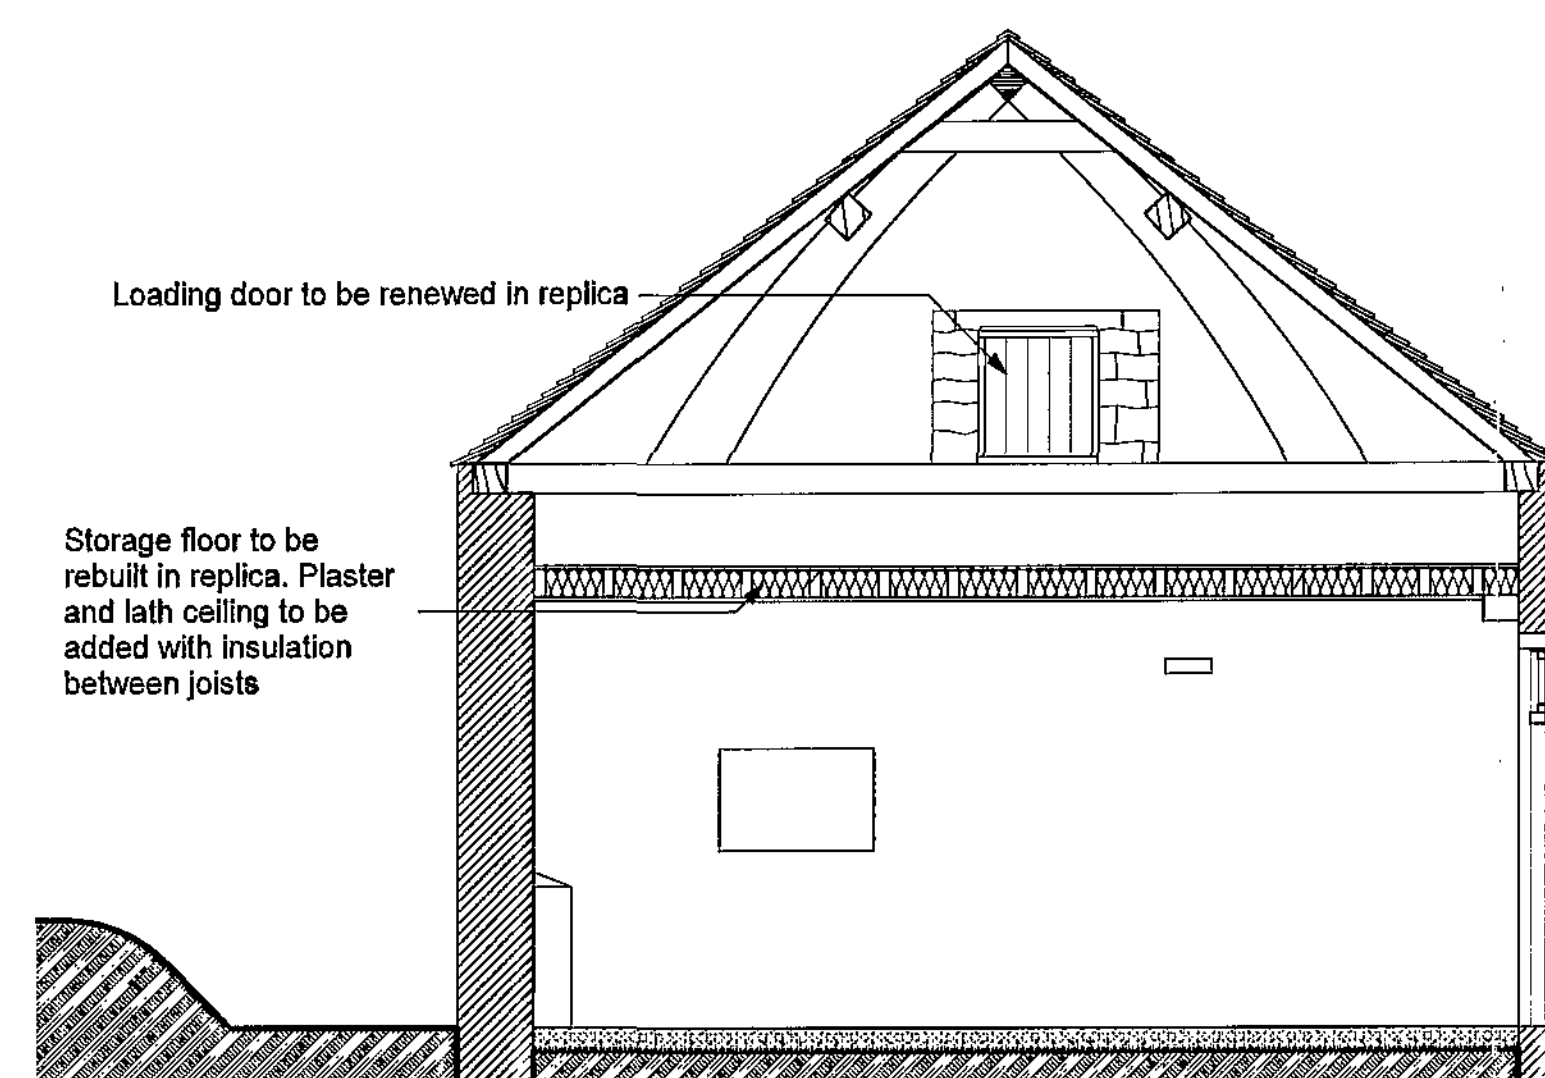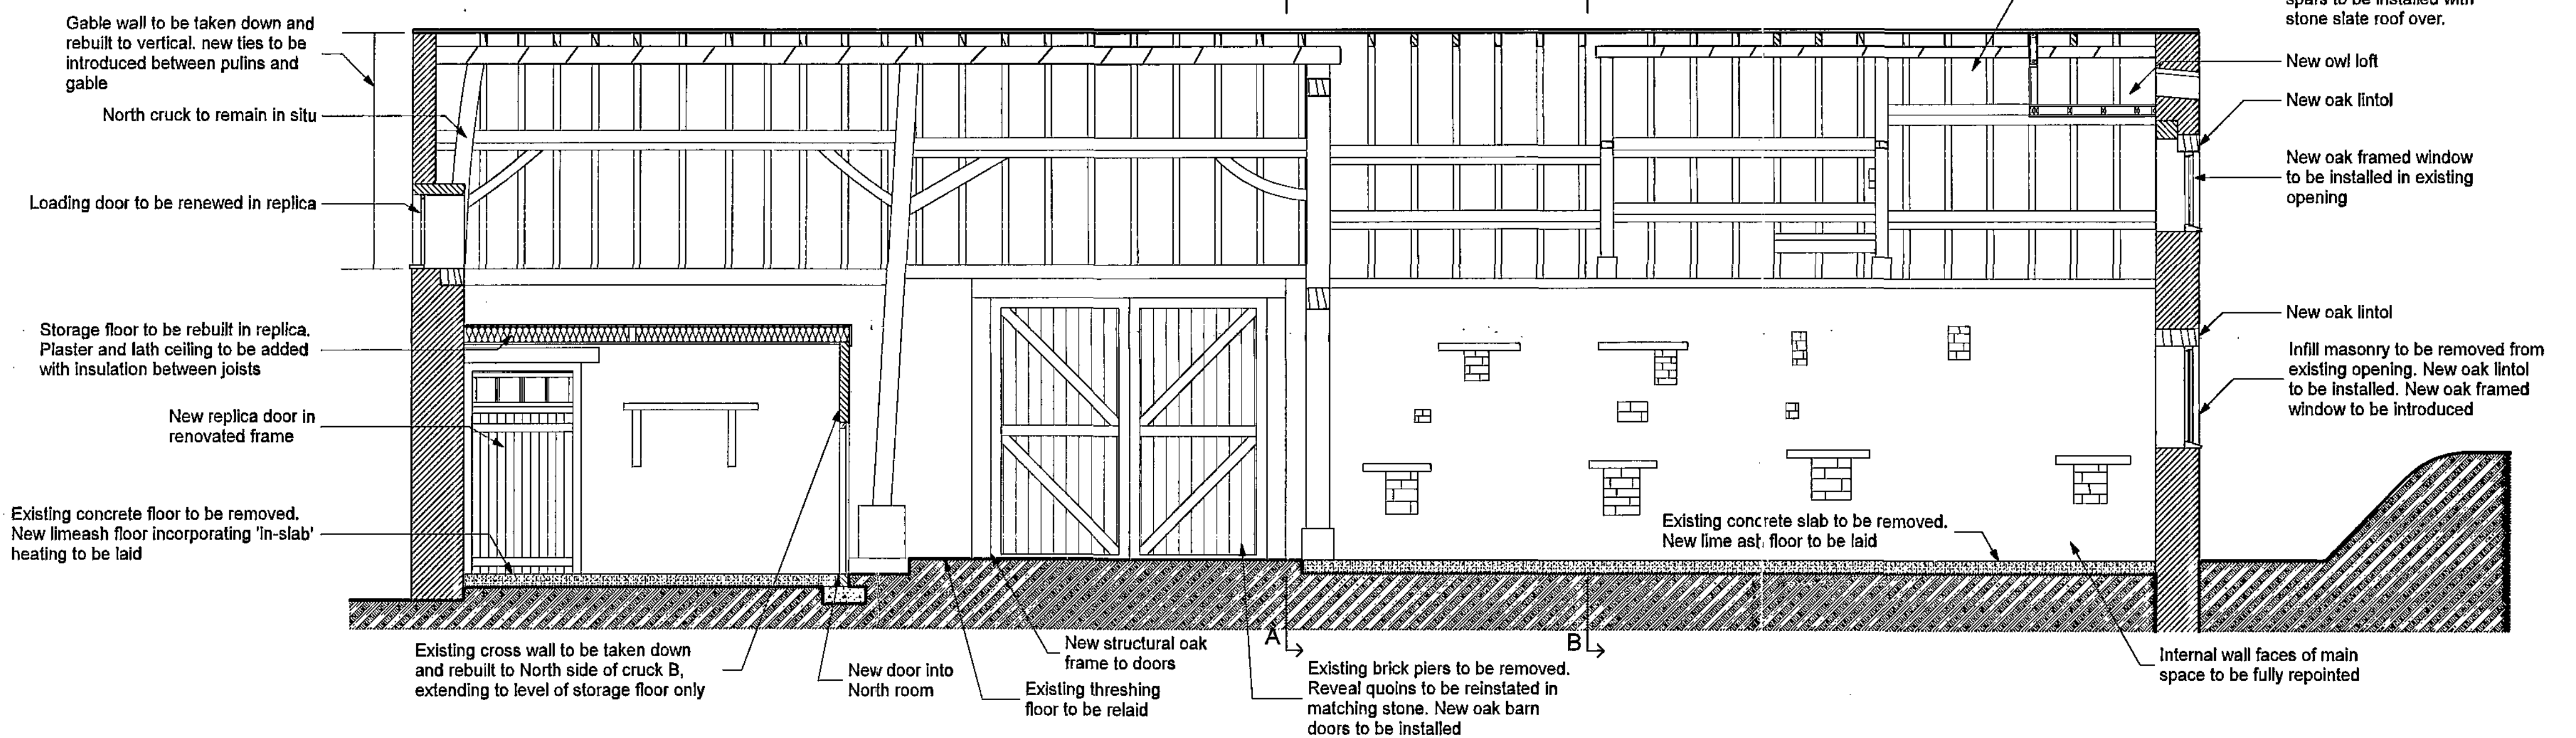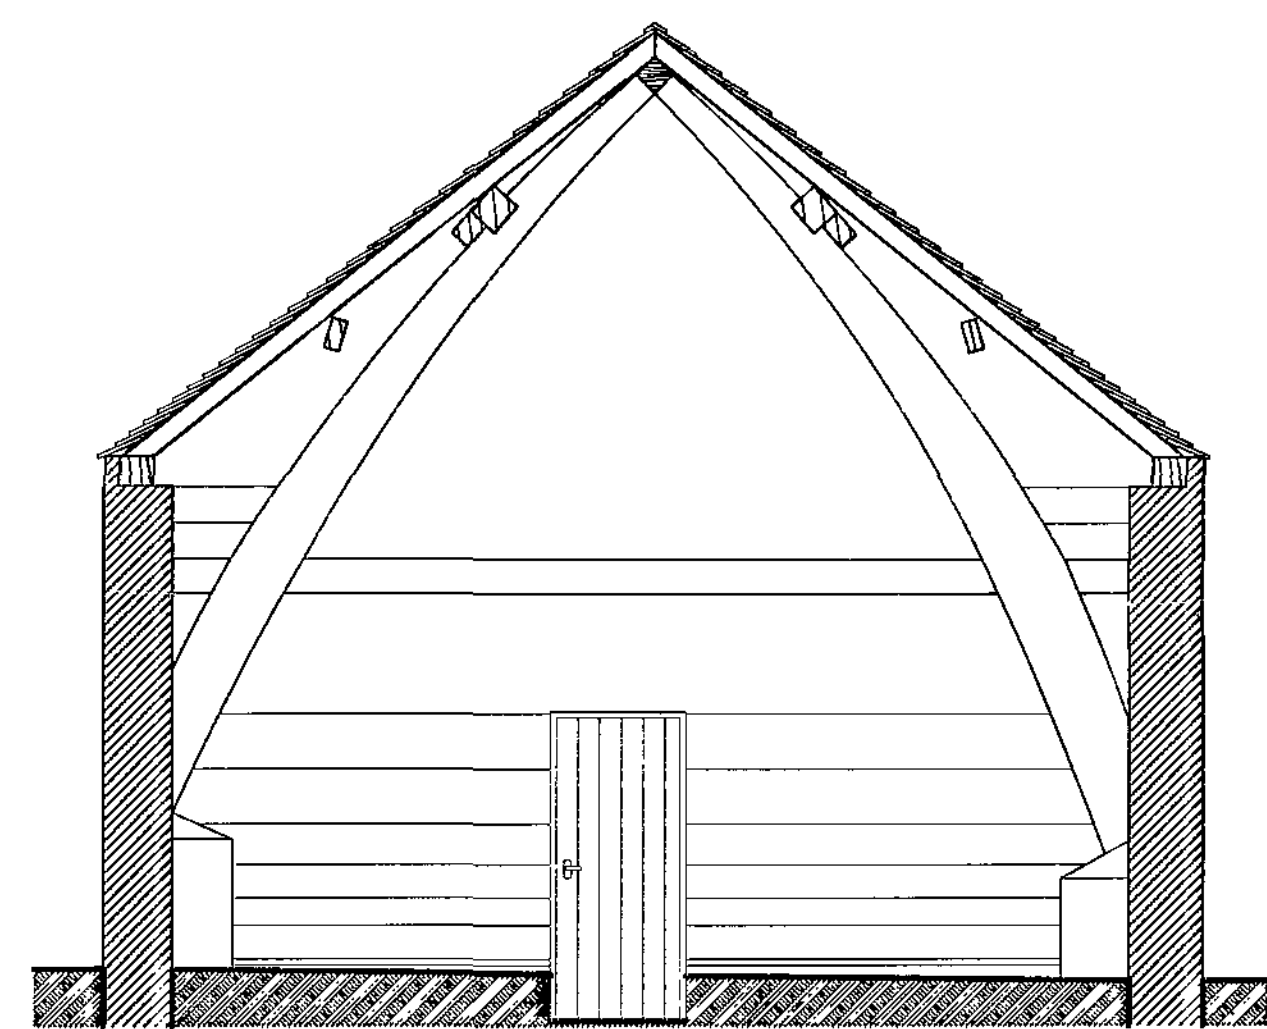

94 The Mount, York, YO24 1AR
Tel: 01904 623034 Fax: 01904 634888
Email: post@pply.co.uk



pply
POTTS PARRY
IVES + YOUNG
Chartered Architects

**NEW HALL BARN
RENOVATION
PROPOSED INTERNAL ELEVATIONS**

SCALE 1:50
DATE 13/01/10
DRAWN MS

REV

2533/102
All Drawings Copyright of PPLY Limited

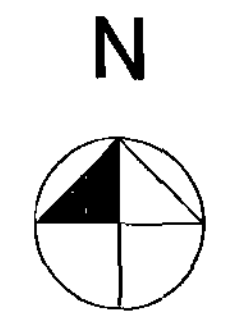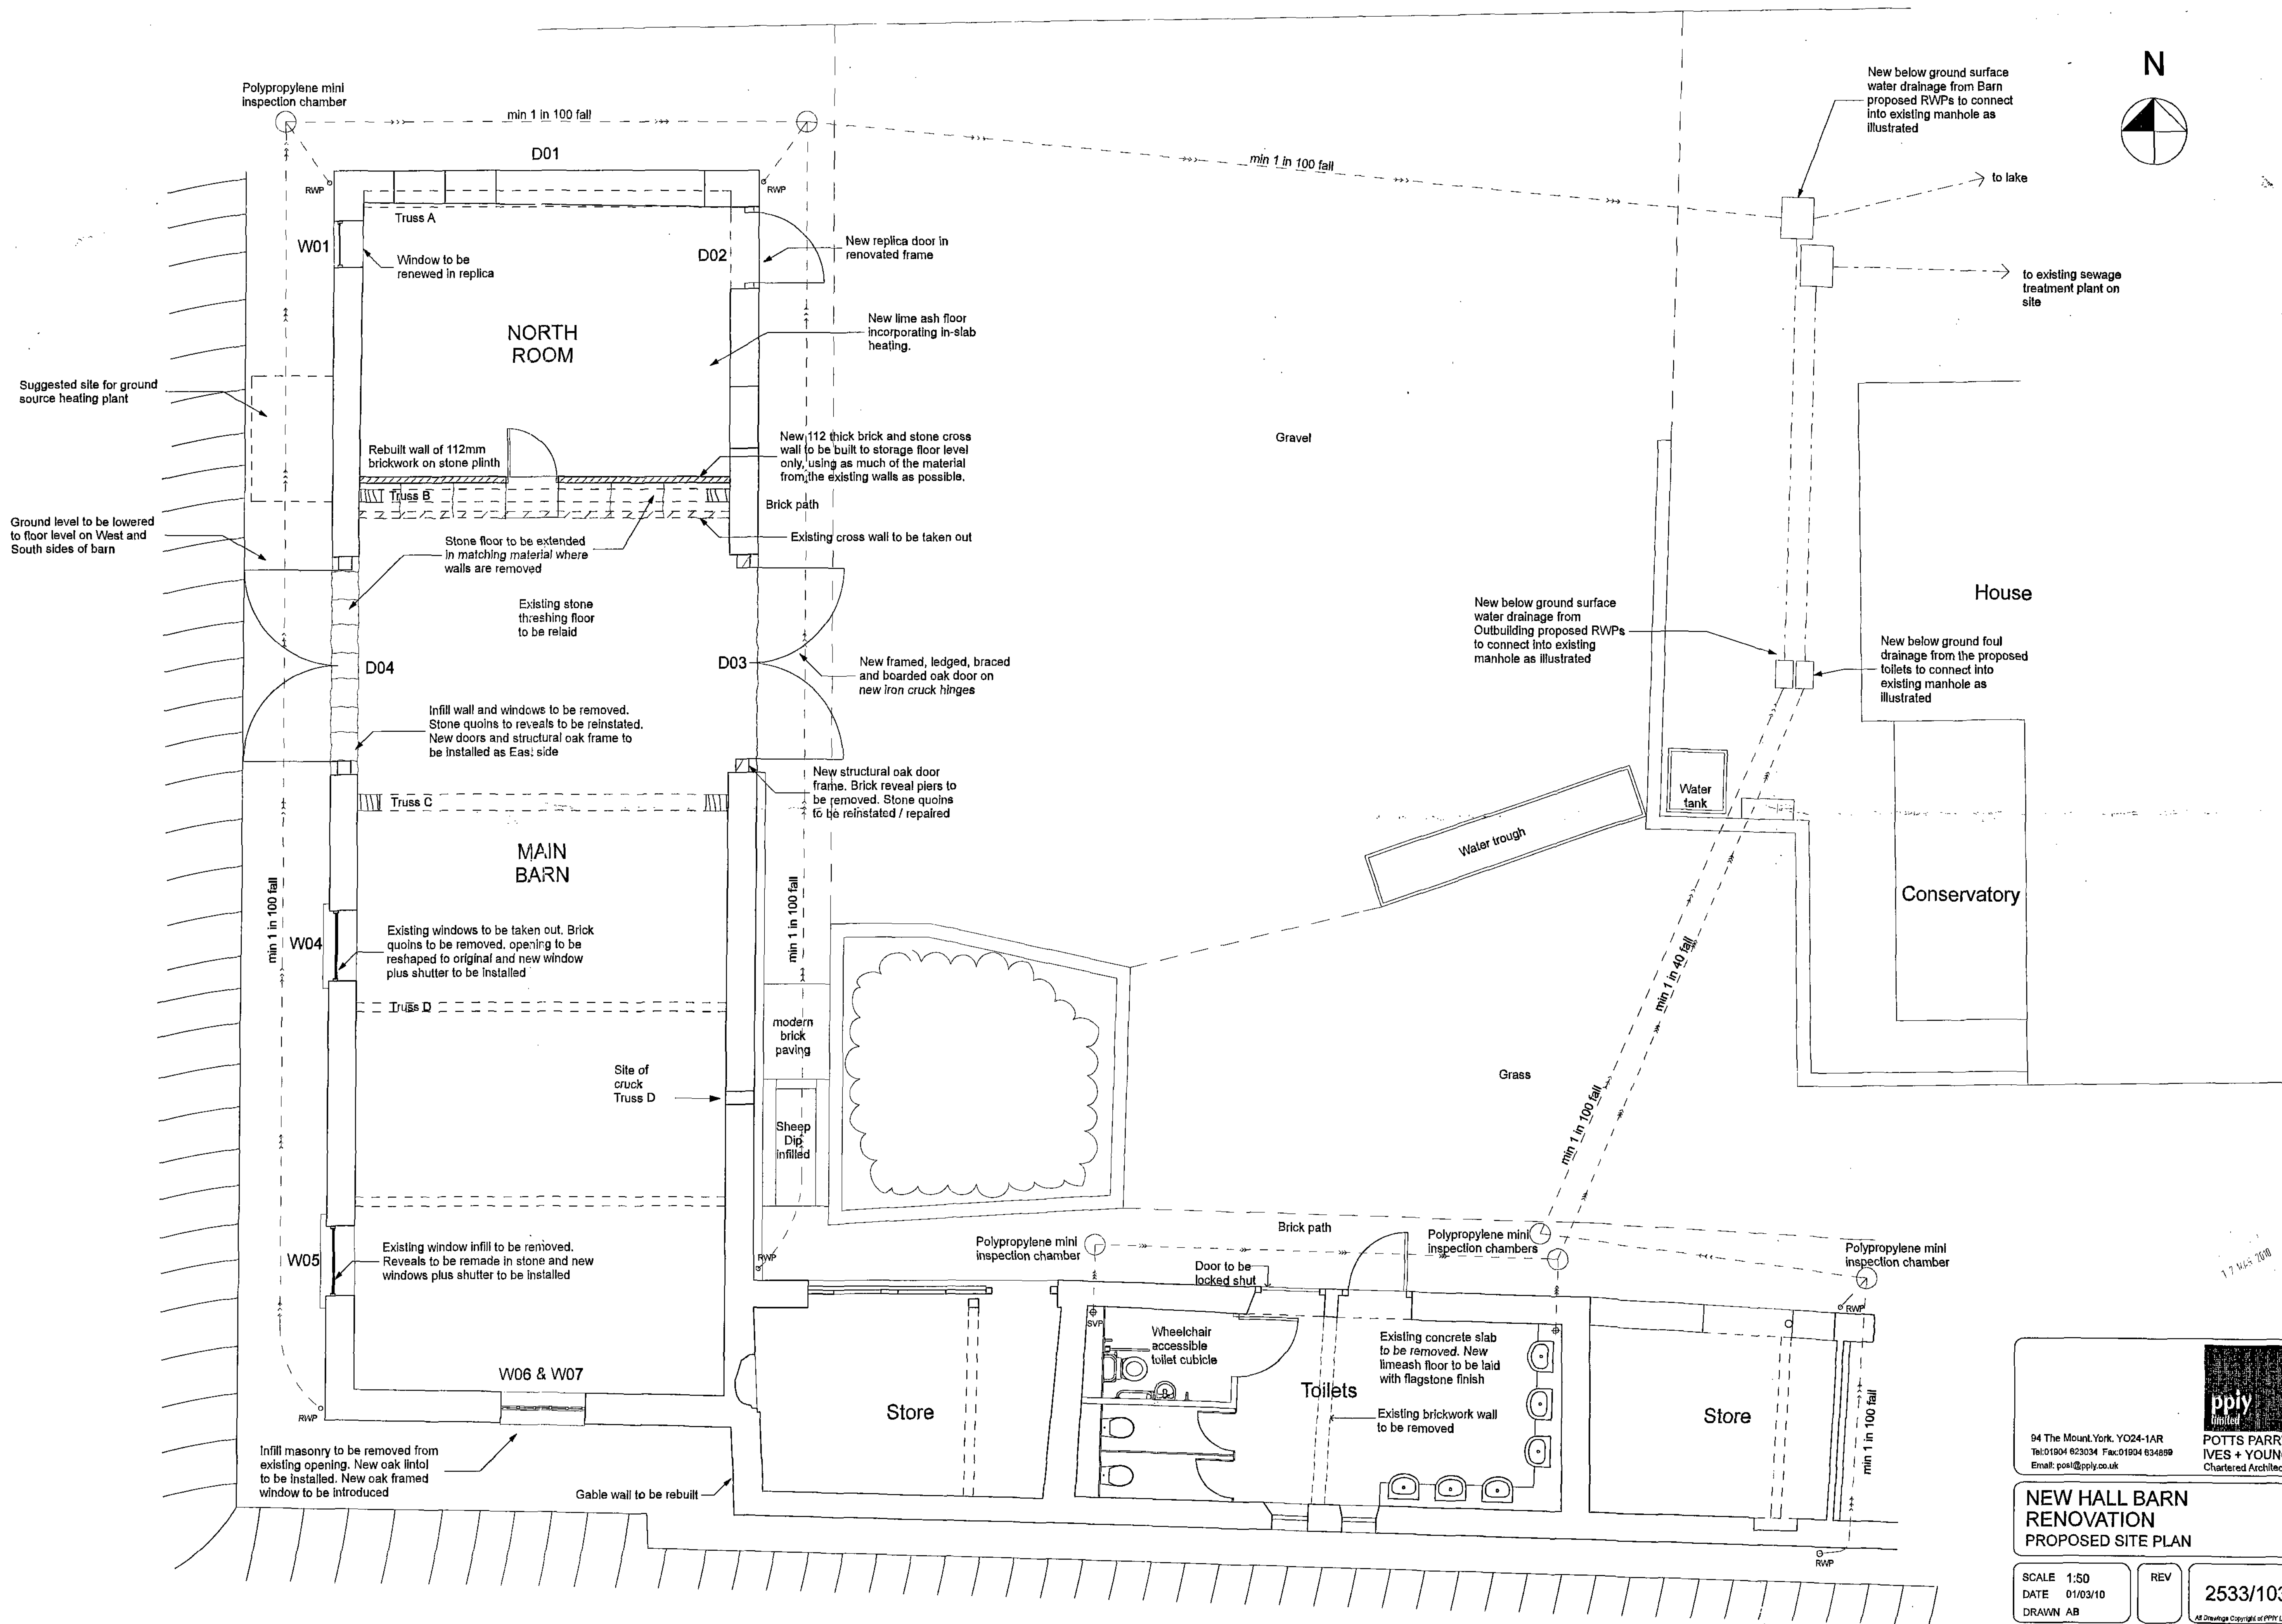

94 The Mount, York, YO24-1AR
Tel: 01904 623034 Fax: 01904 634899
Email: post@pply.co.uk









pply
POTTS PARRY
IVES + YOUNG
Chartered Architects

**NEW HALL BARN
RENOVATION
PROPOSED SITE PLAN**

SCALE 1:50
DATE 01/03/10
DRAWN AB

REV

2533/103
All Drawings Copyright of PPLY Limited

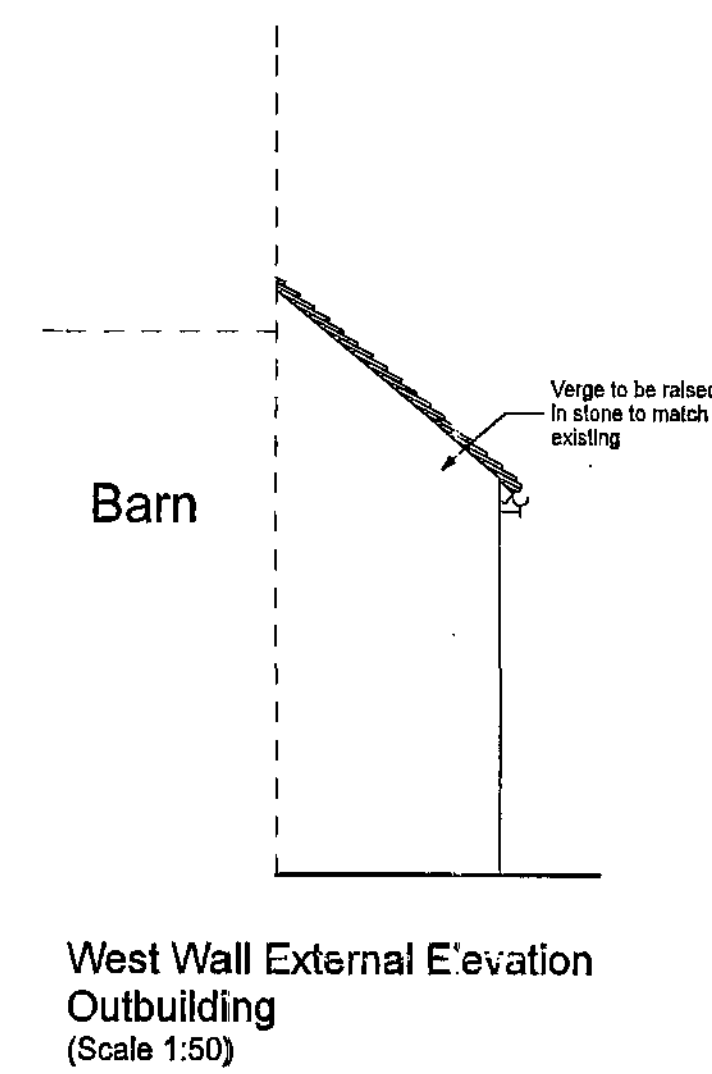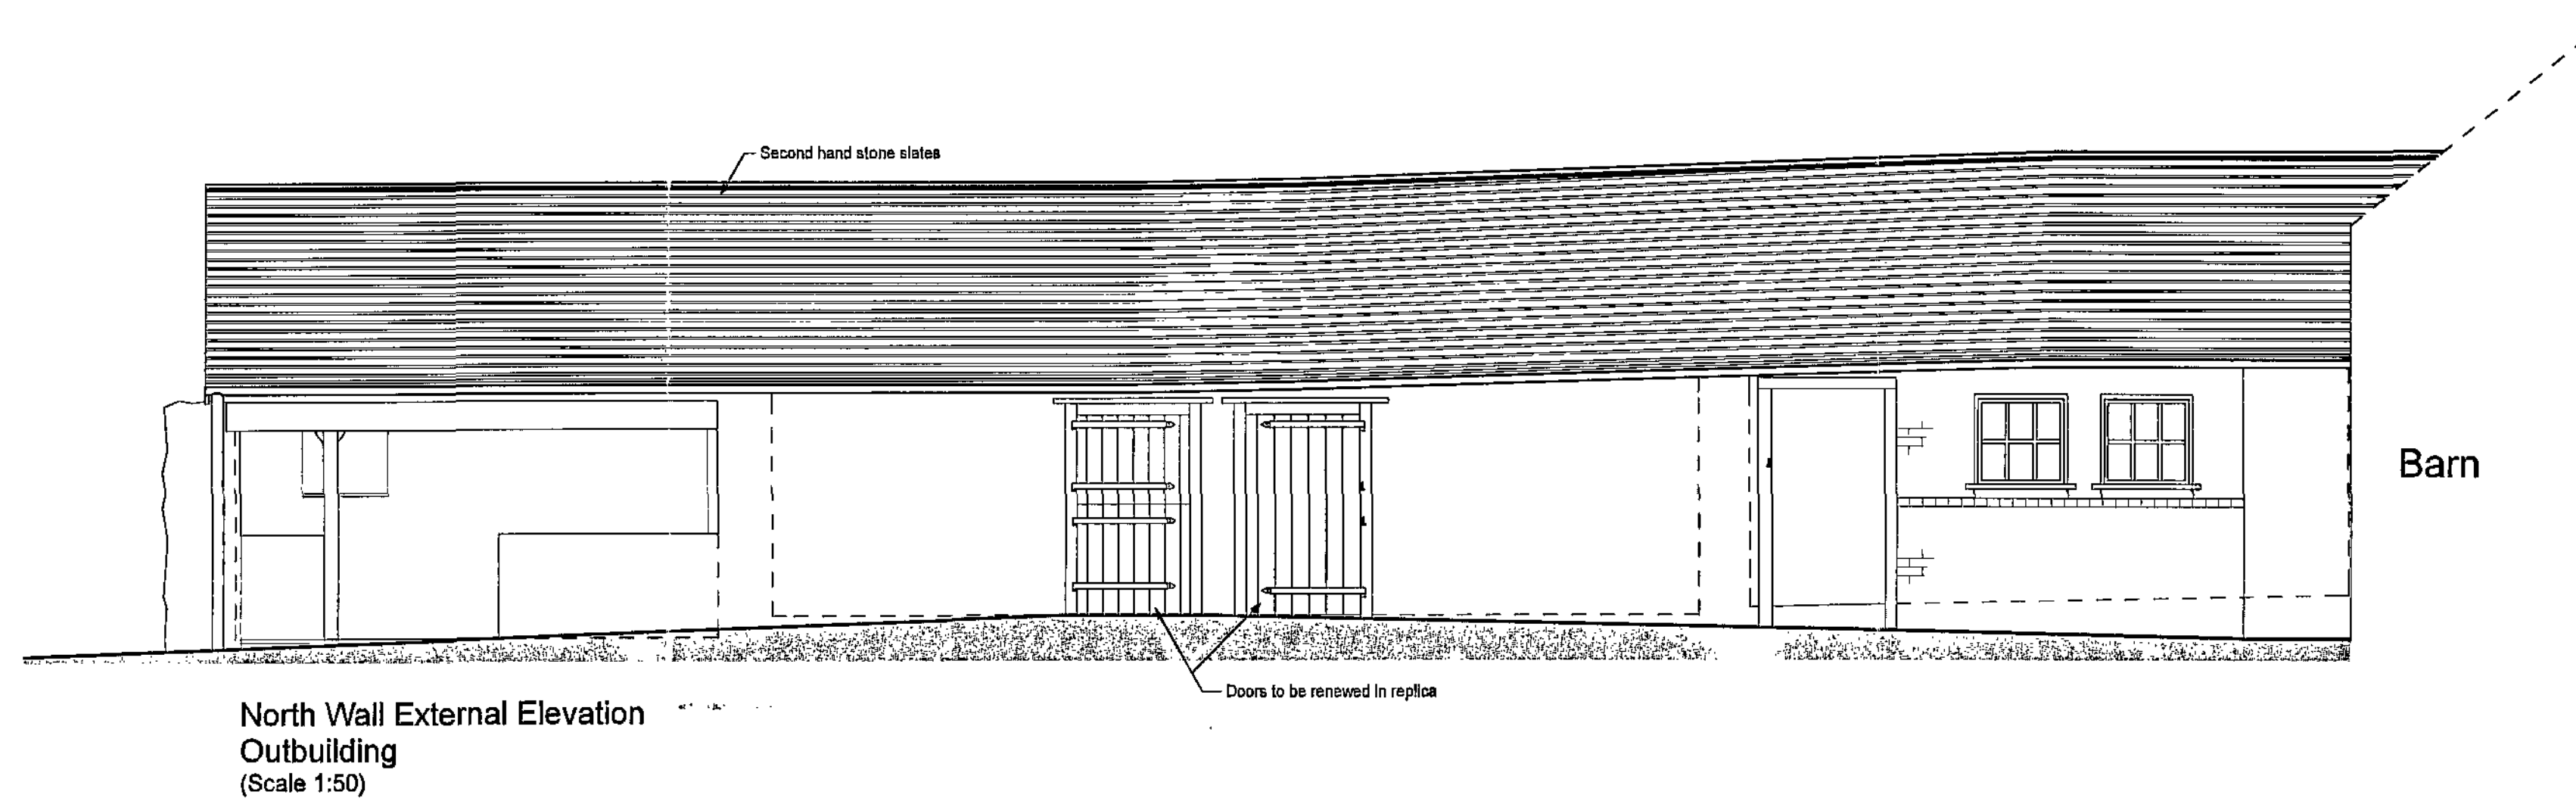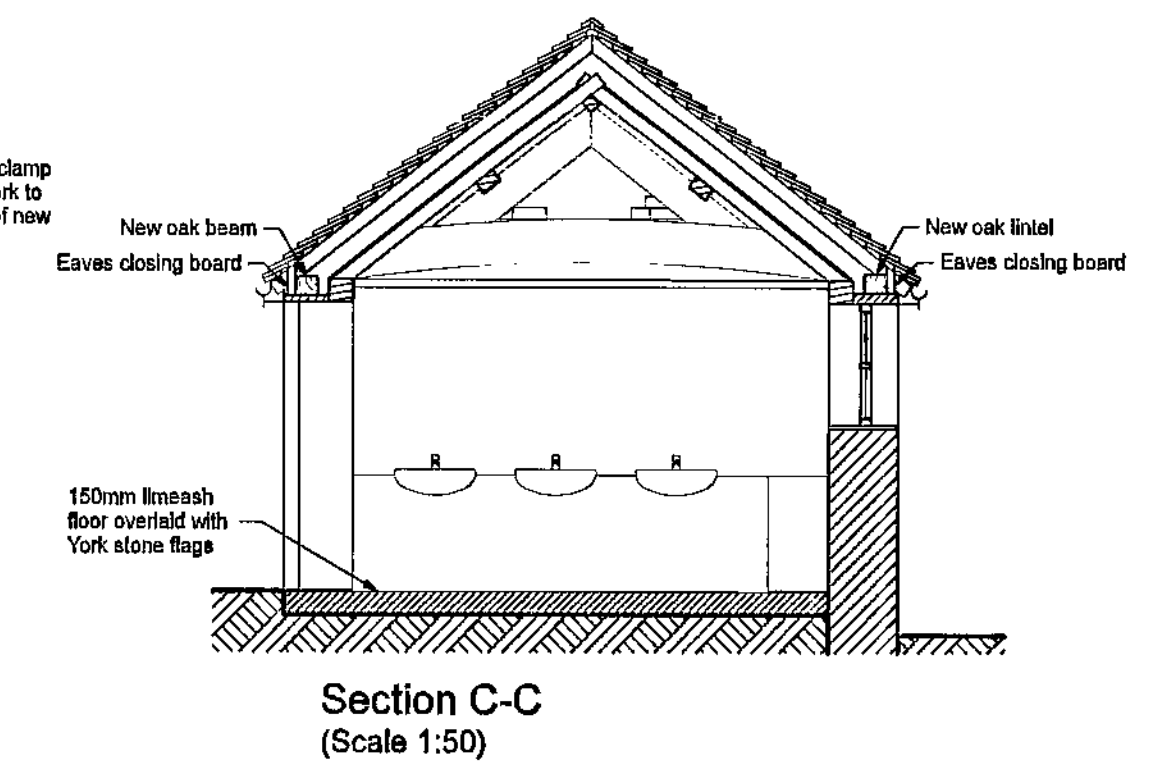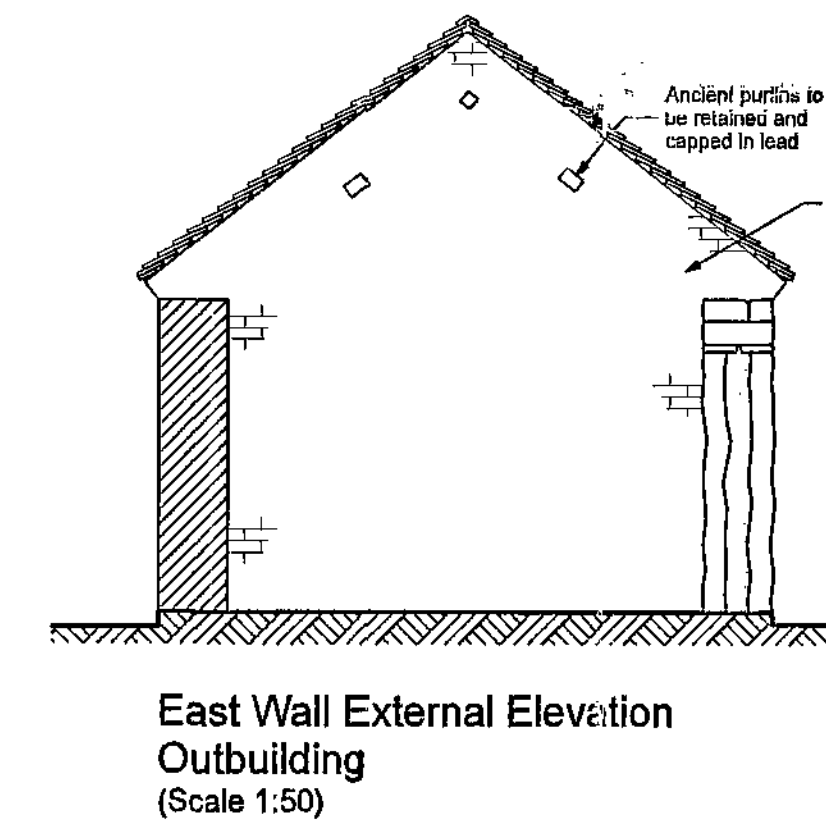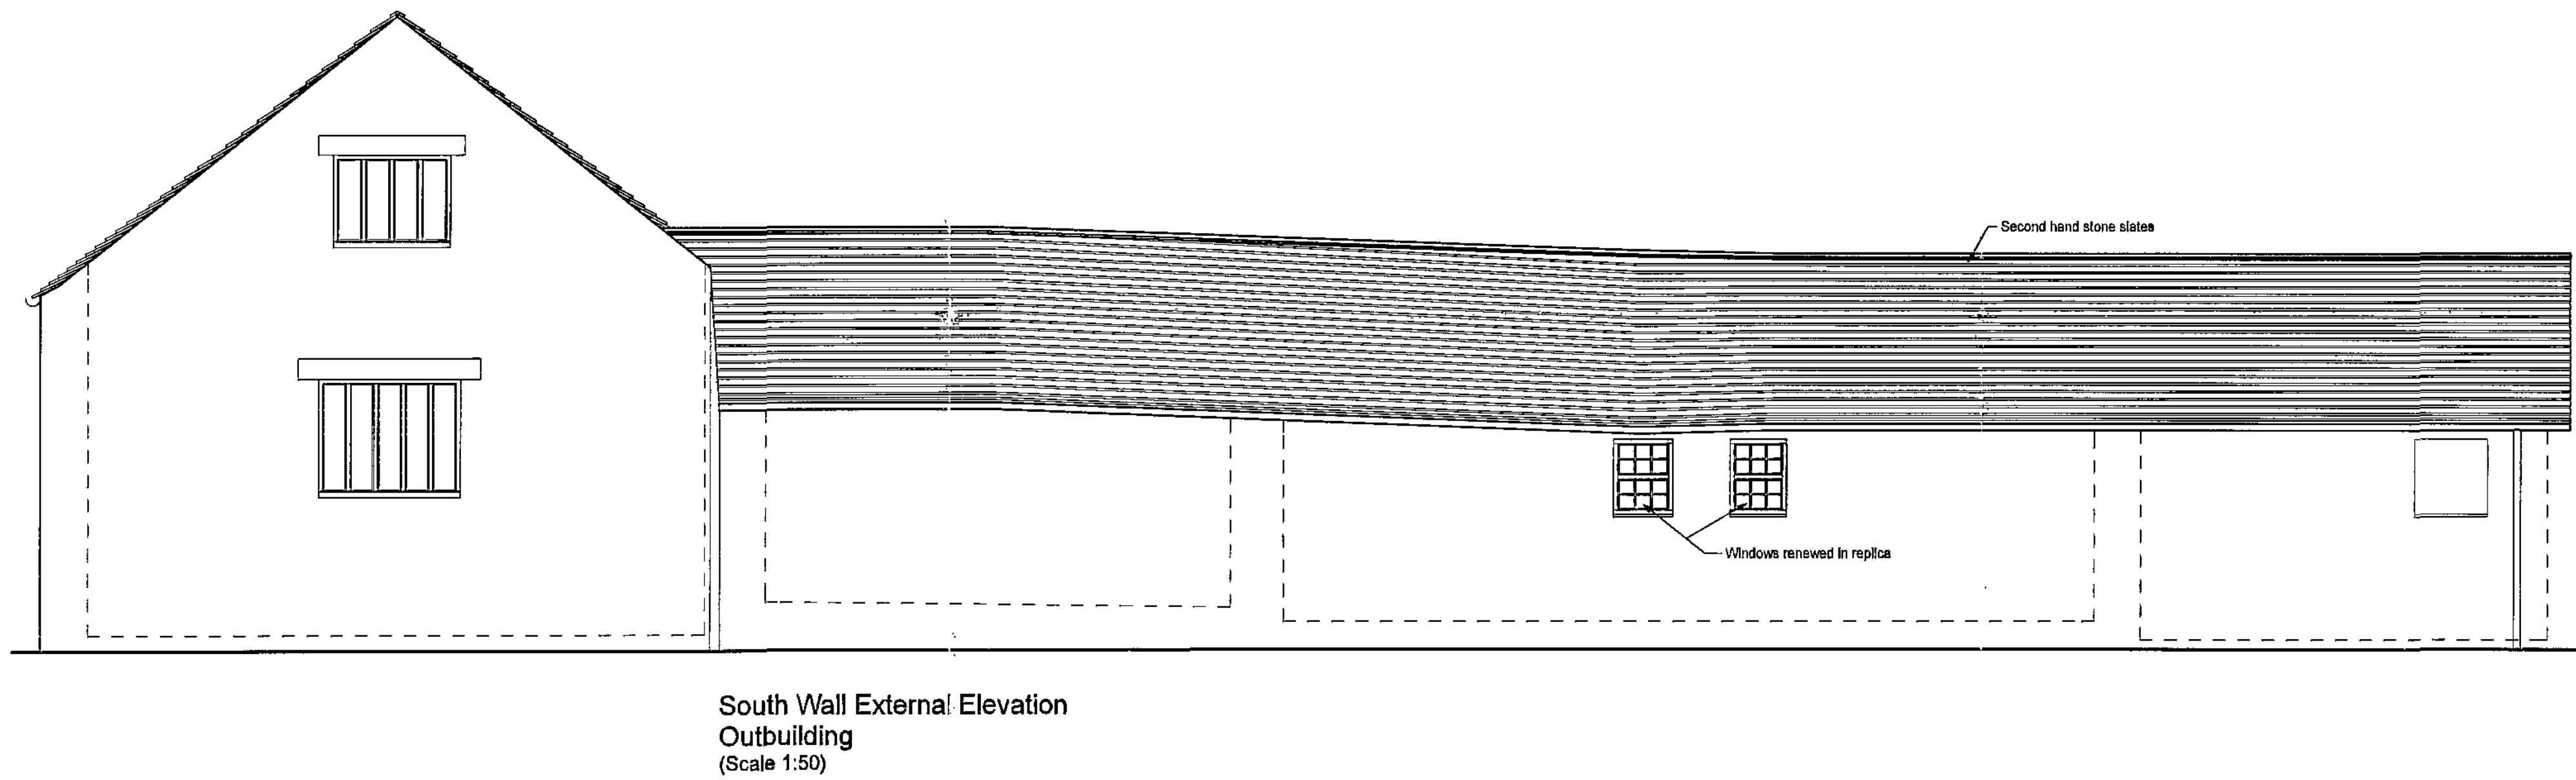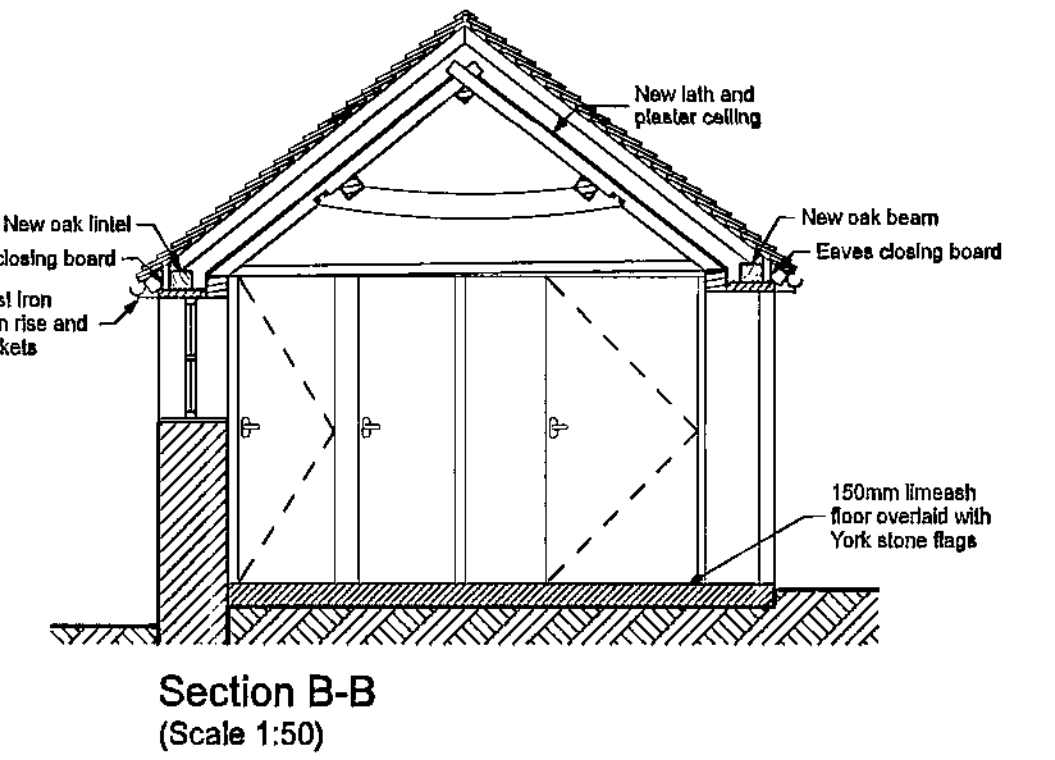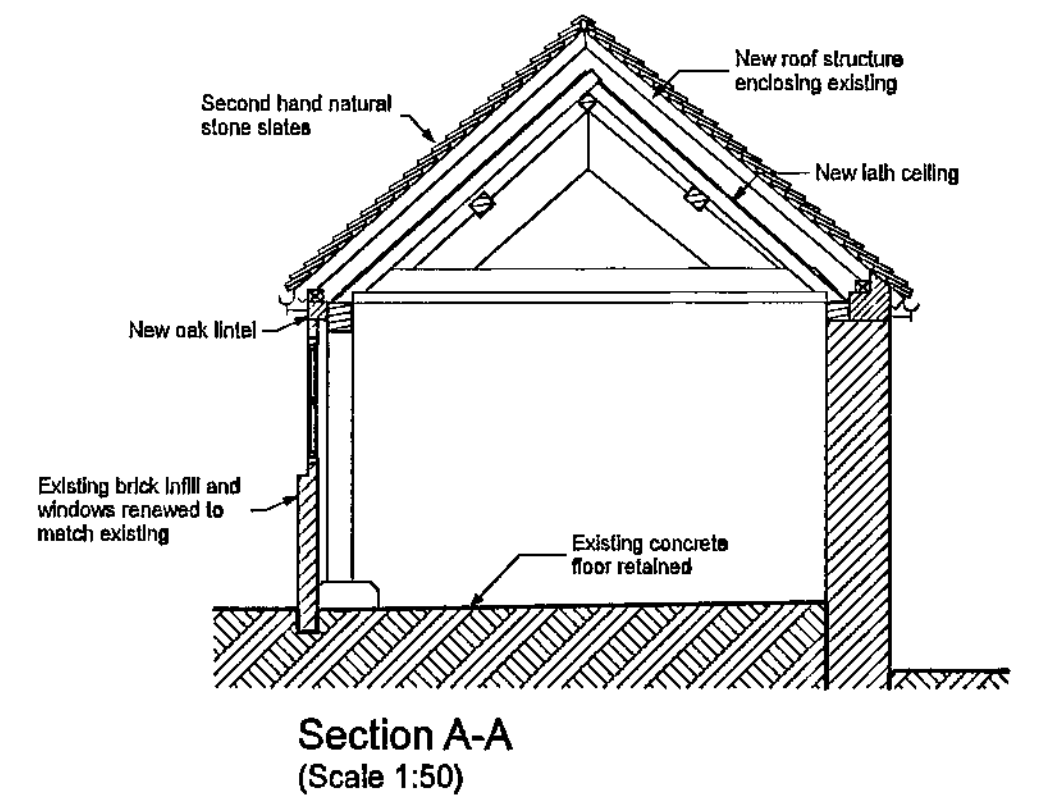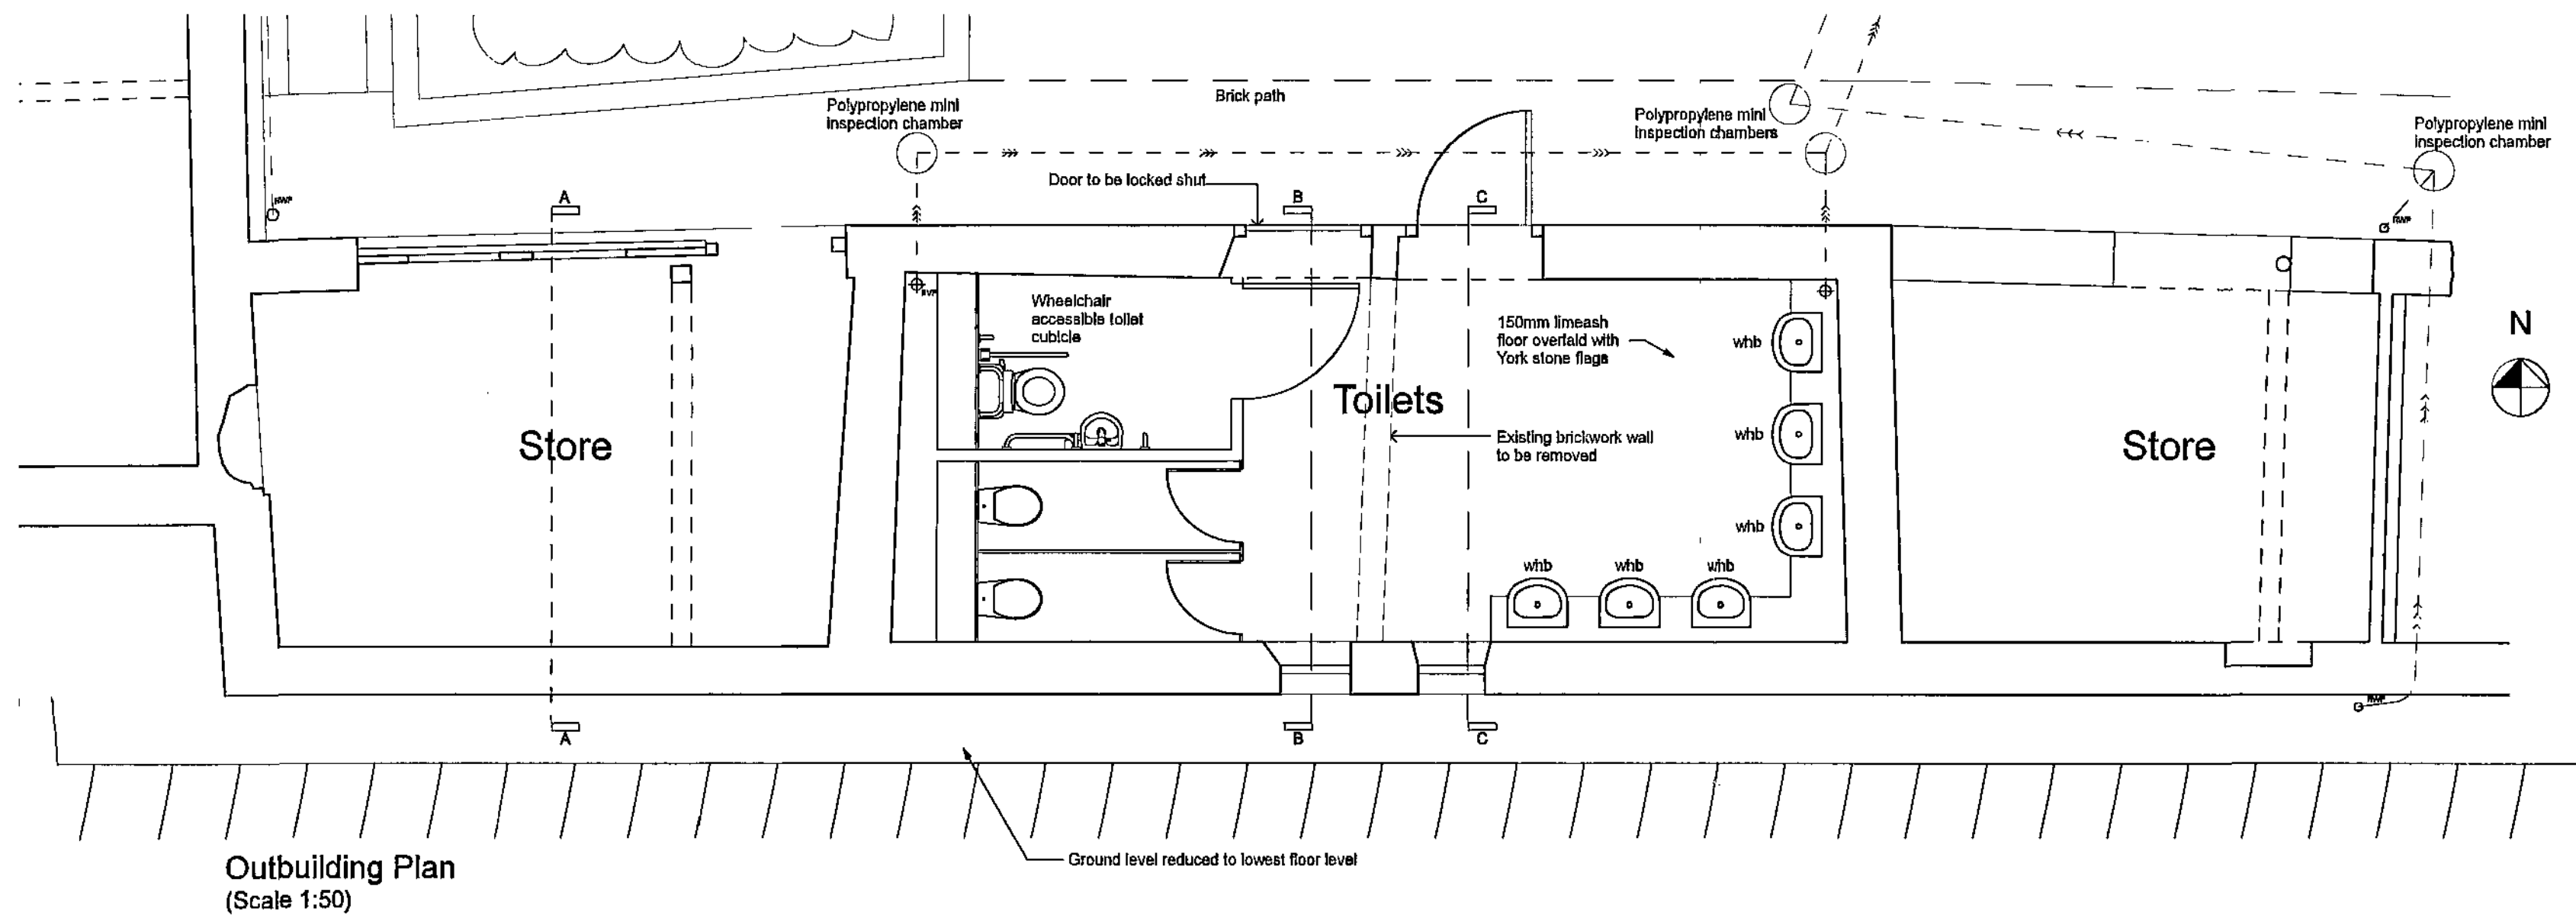

94 The Mount, York, YO24 1AR
Tel: 01904 623034 Fax: 01904 634899
Email: post@pply.co.uk

pply
limited

POTTS PARRY
IVES + YOUNG
Chartered Architects


**NEW HALL BARN
RENOVATION
PROPOSED OUTBUILDINGS**

SCALE 1:50
DATE 05/03/10
DRAWN MS


REV

2533/110


All Drawings Copyright of PPLY Limited

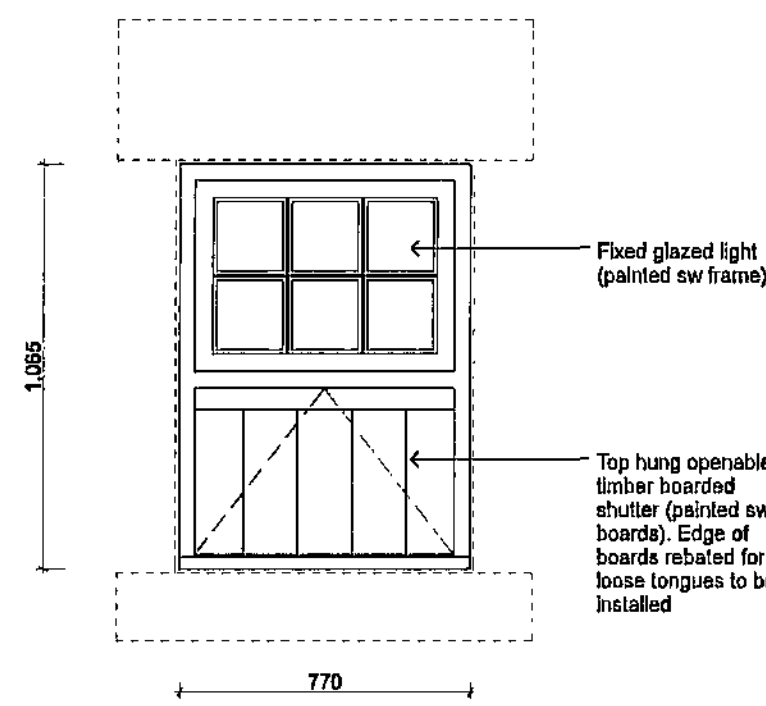


**W01 PROPOSED
EXTERNAL ELEVATION**
SCALE 1:20

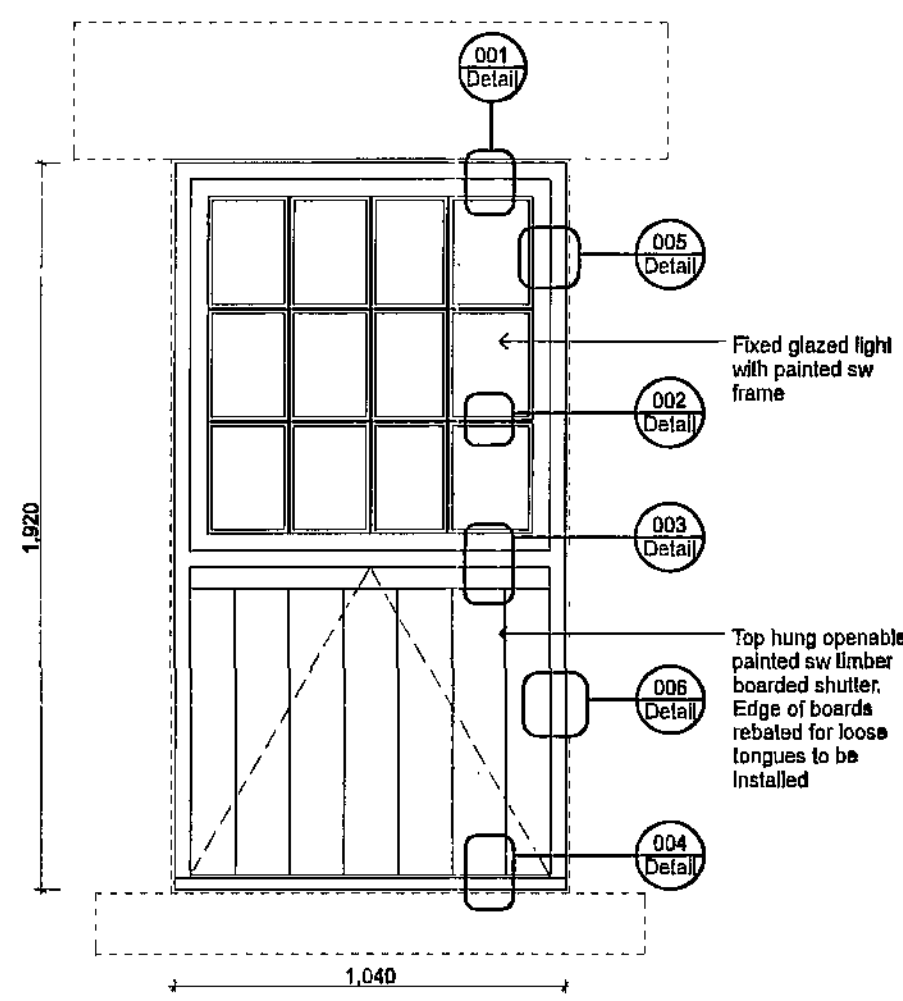


**W04 PROPOSED
EXTERNAL ELEVATION**
SCALE 1:20

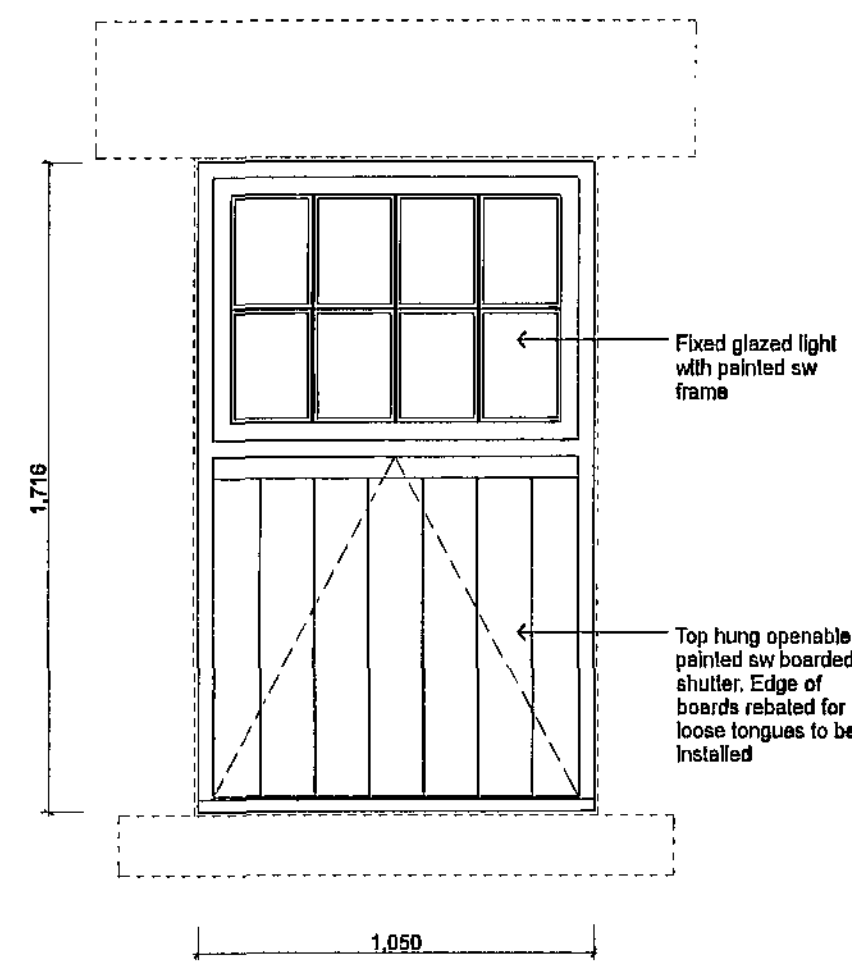


**W05 PROPOSED
EXTERNAL ELEVATION**
SCALE 1:20

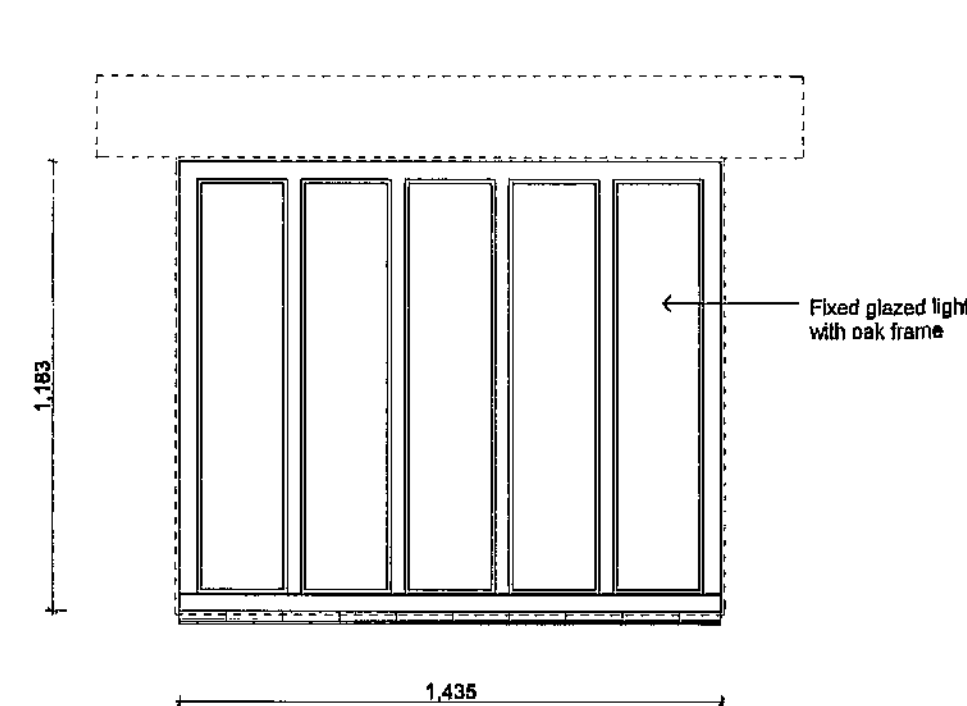


**W06 PROPOSED
EXTERNAL ELEVATION**
SCALE 1:20

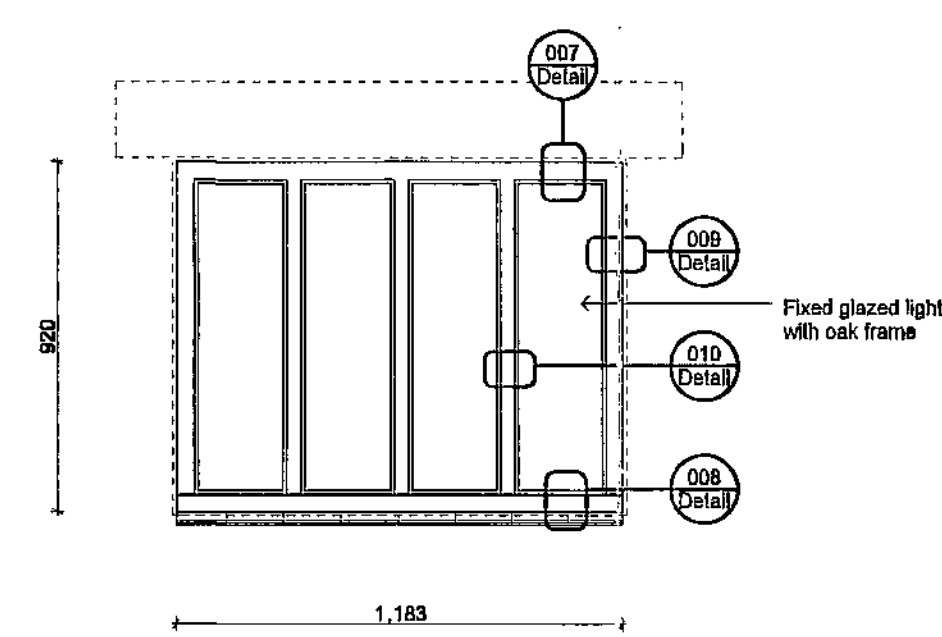


**W07 PROPOSED
EXTERNAL ELEVATION**
SCALE 1:20

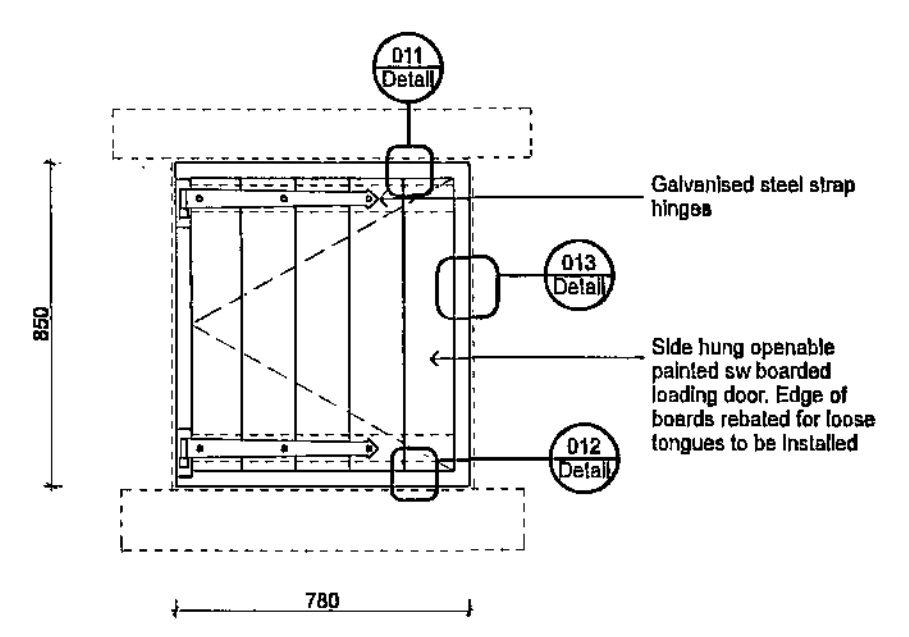


**D01 PROPOSED
EXTERNAL ELEVATION**
SCALE 1:20

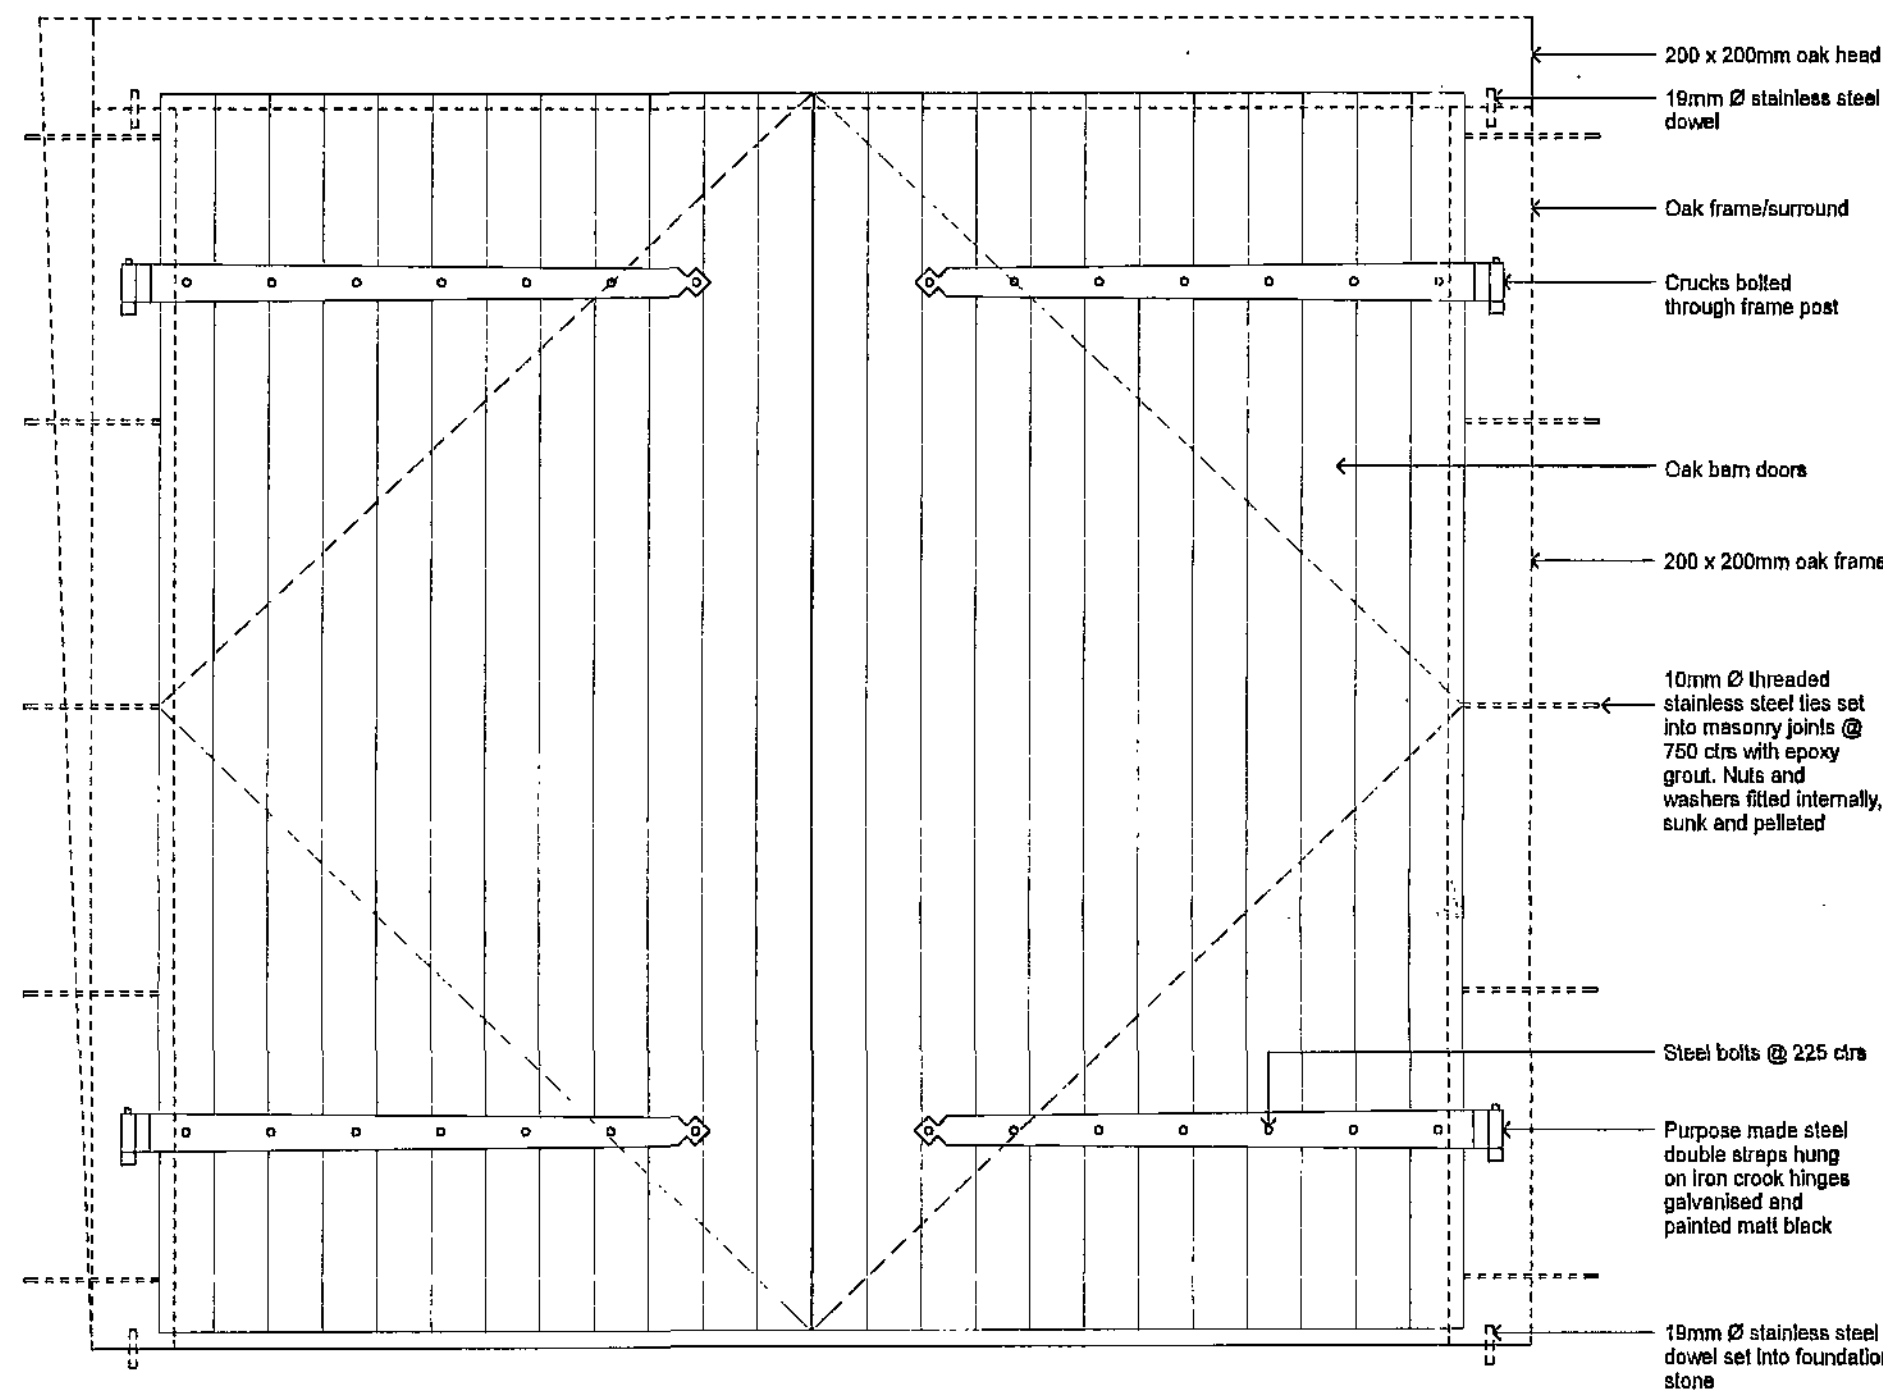


TYPICAL PROPOSED BARN DOORS D03 & D04 - EXTERNAL ELEVATION
SCALE 1:20

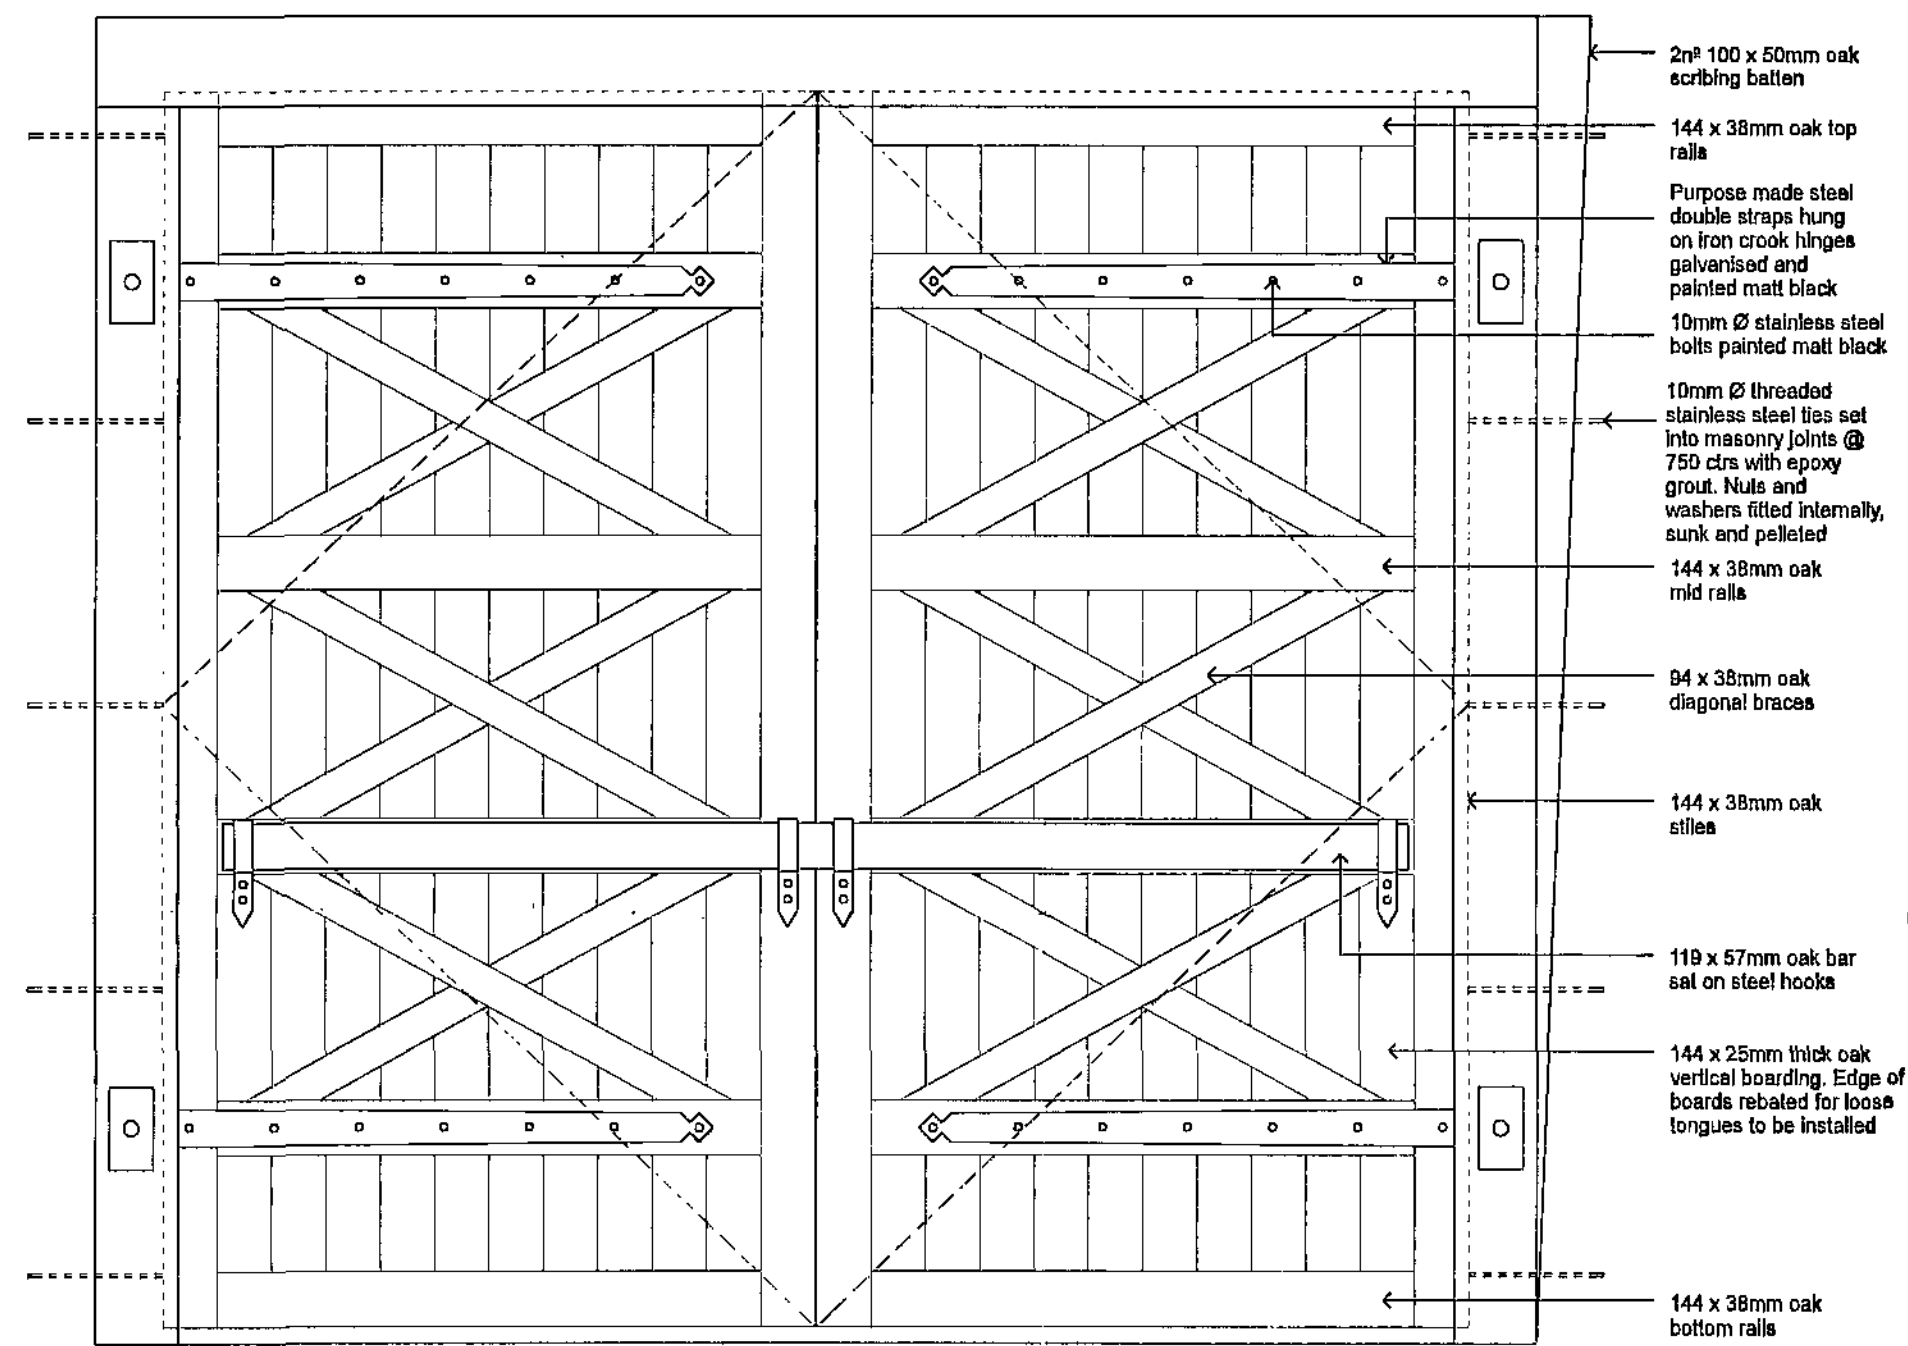

TYPICAL PROPOSED BARN DOORS D03 & D04 - INTERNAL ELEVATION
SCALE 1:20

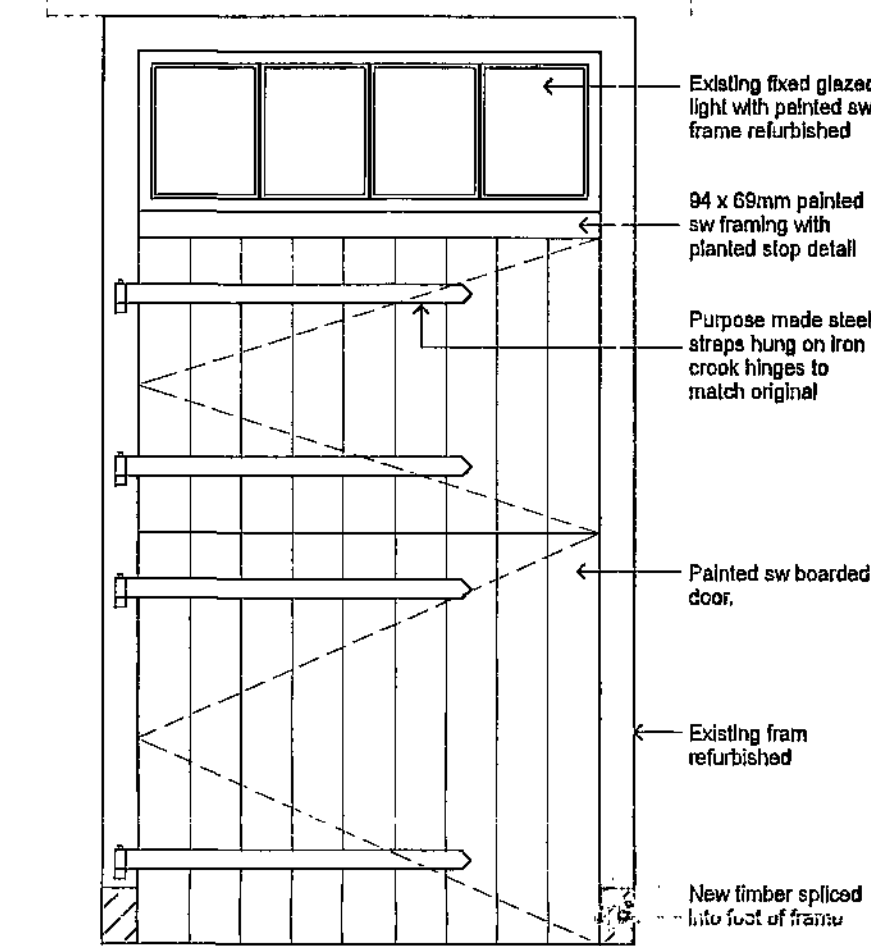


**D02 PROPOSED
EXTERNAL ELEVATION**
SCALE 1:20

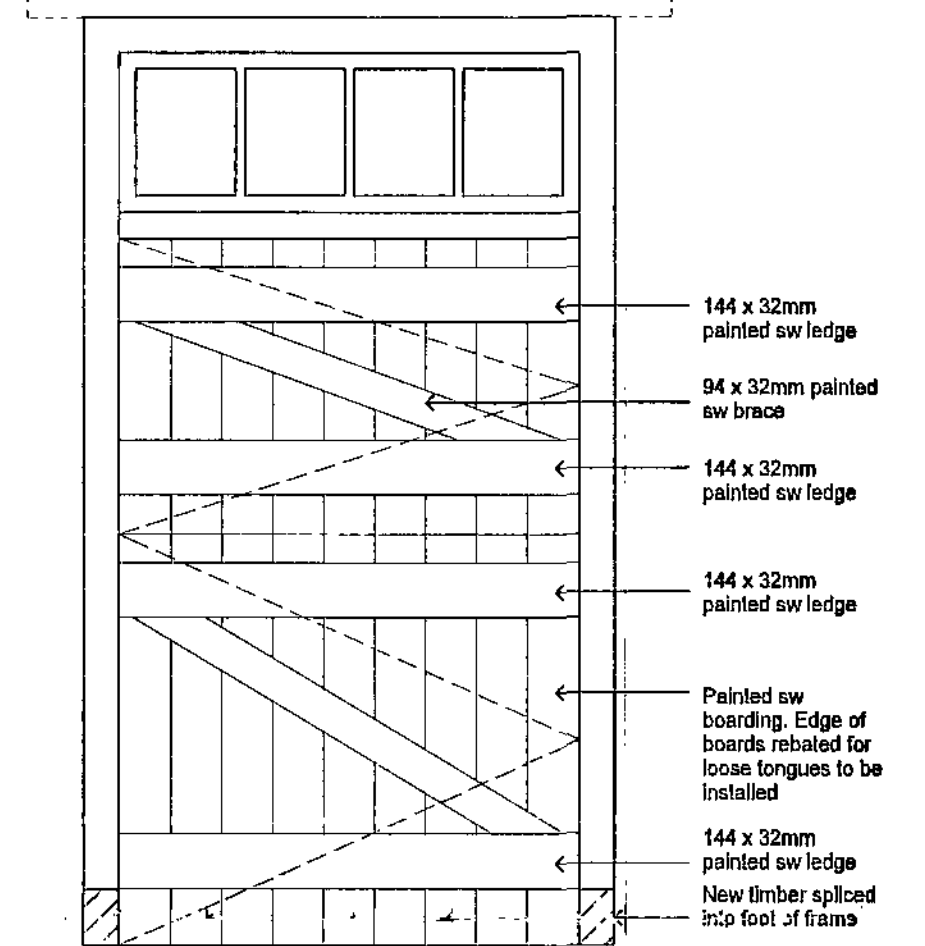


**D02 PROPOSED
INTERNAL ELEVATION**
SCALE 1:20


Note:
All rebating of timber window / shutter / door frames to be to joiner's / manufacturer's details.
All overall dimensions shown on elevations are measured to back of frames and allow for nom 10mm tolerance between frames and surrounding structure.
ALL DIMENSIONS TO BE CHECKED ON SITE PRIOR TO MANUFACTURE OF PROPOSED WINDOWS / SHUTTERS / DOORS.

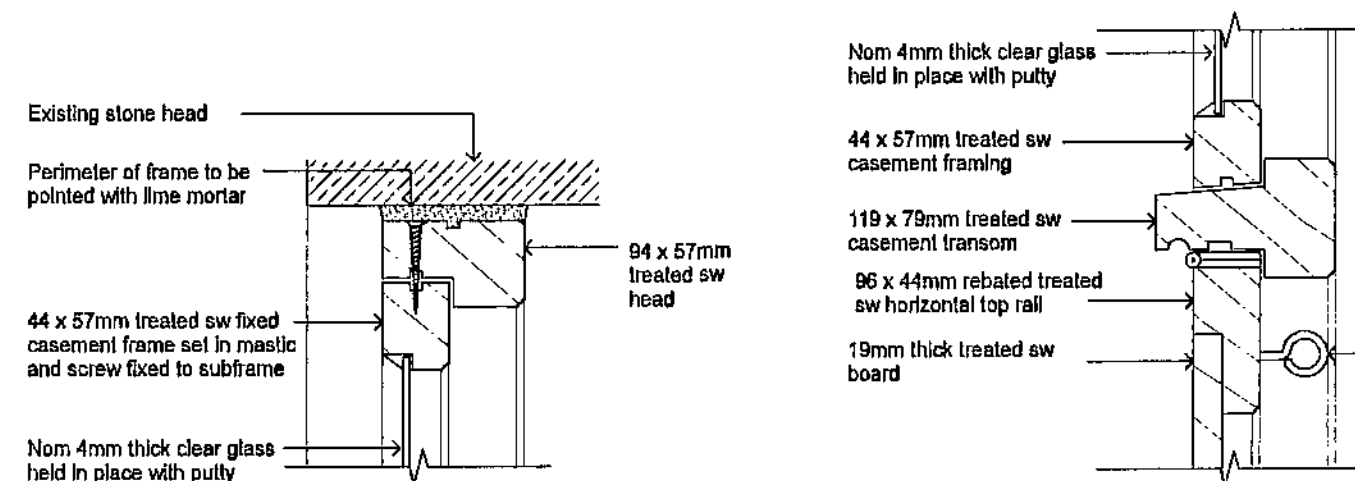


DETAIL 001
SCALE 1:5

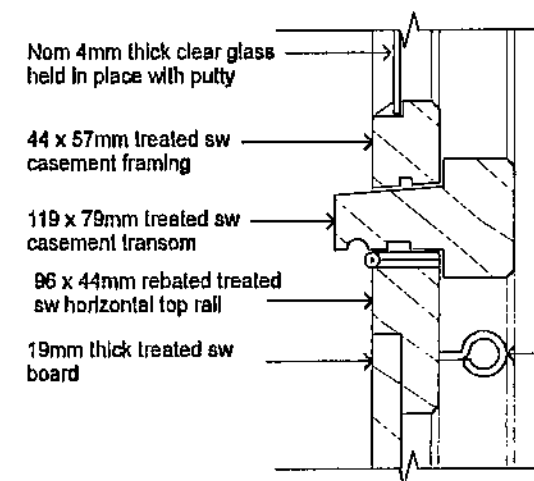


DETAIL 003
SCALE 1:5

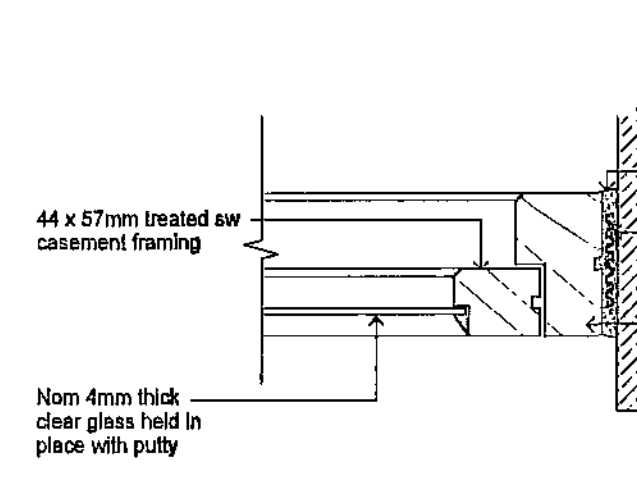


DETAIL 005
SCALE 1:5

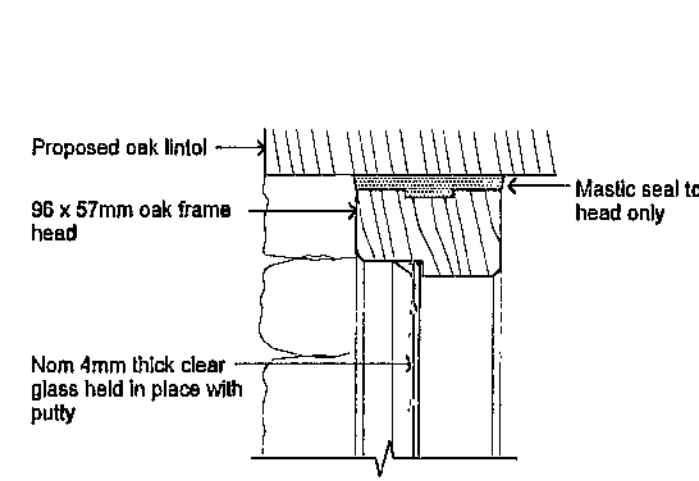


DETAIL 007
SCALE 1:5

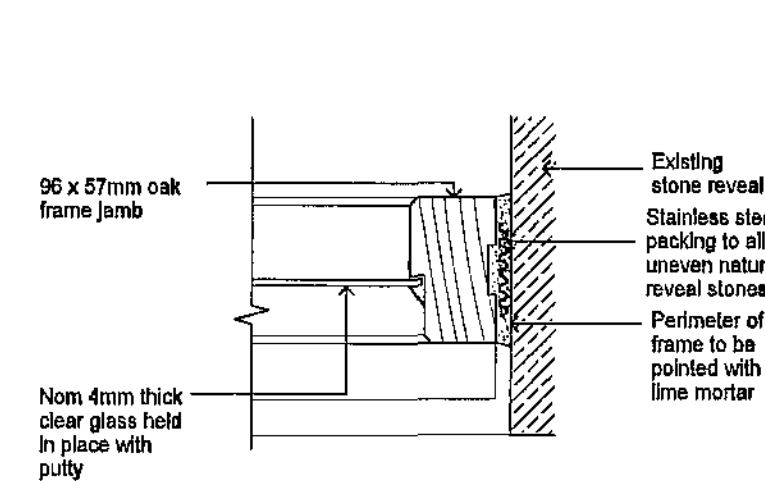


DETAIL 009
SCALE 1:5

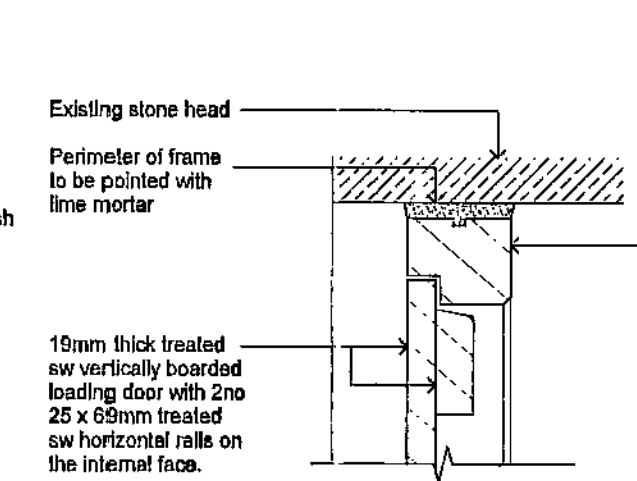


DETAIL 011
SCALE 1:5

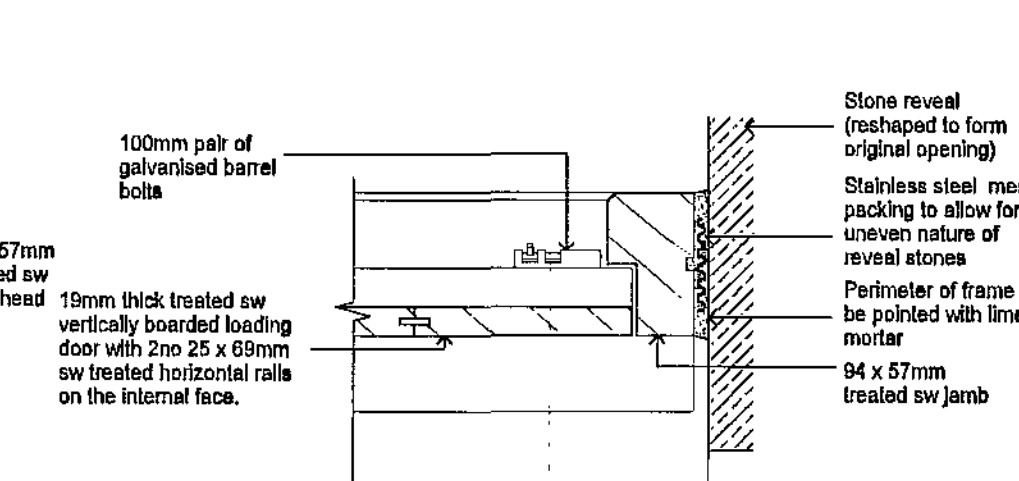


DETAIL 013
SCALE 1:5

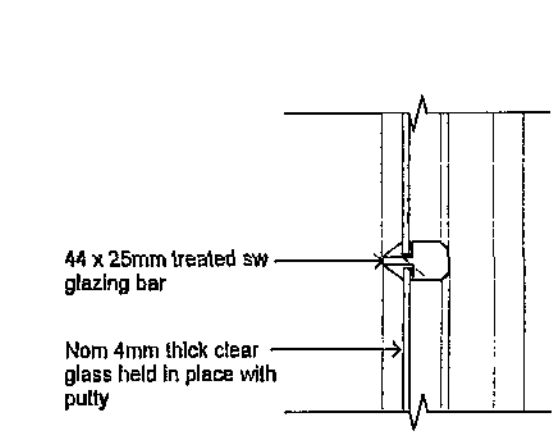


DETAIL 002
SCALE 1:5

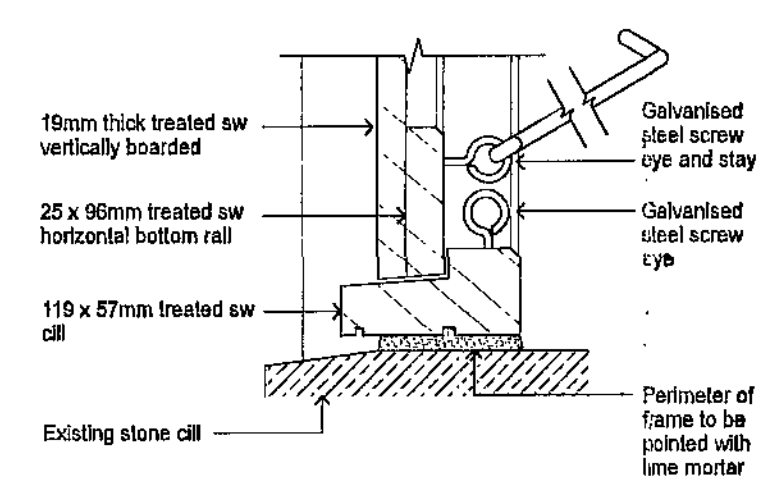


DETAIL 004
SCALE 1:5

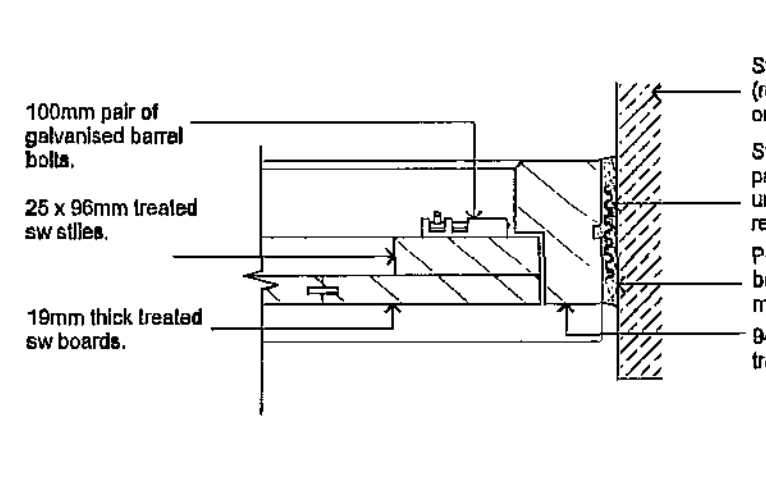


DETAIL 006
SCALE 1:5

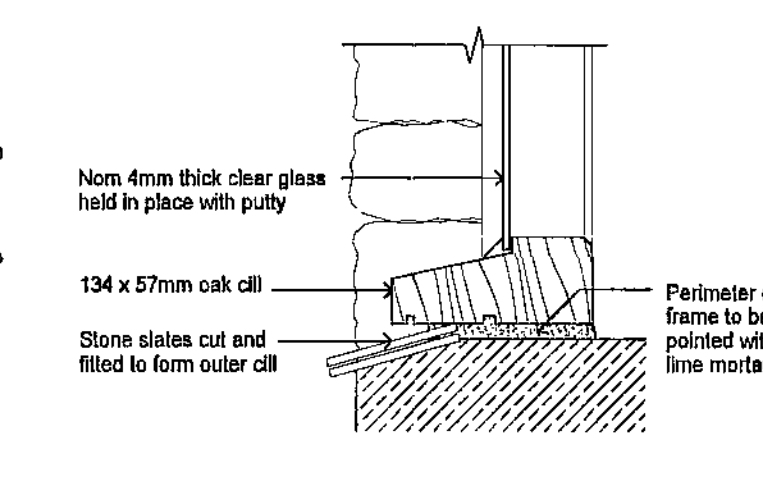

DETAIL 008
SCALE 1:5

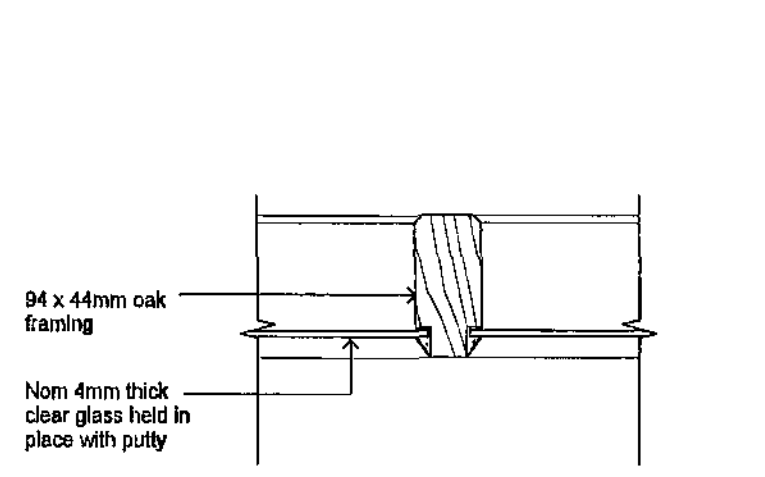

DETAIL 010
SCALE 1:5

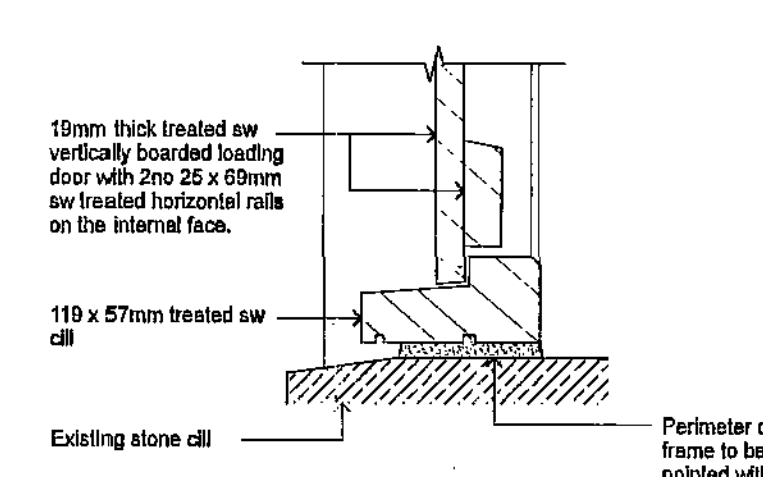

DETAIL 012
SCALE 1:5

94 The Mount, York, YO24 1AR
Tel: 01904 623034 Fax: 01904 634889
Email: post@pppy.co.uk

pppy
POTTS PARRY
IVES + YOUNG
Chartered Architects

**NEW HALL BARN
RENOVATION
PROPOSED JOINERY DETAILS**

SCALE 1:20, 1:5
DATE 01/03/10
DRAWN AB

REV

2533/202

All Drawings Copyright of Pppy Limited