

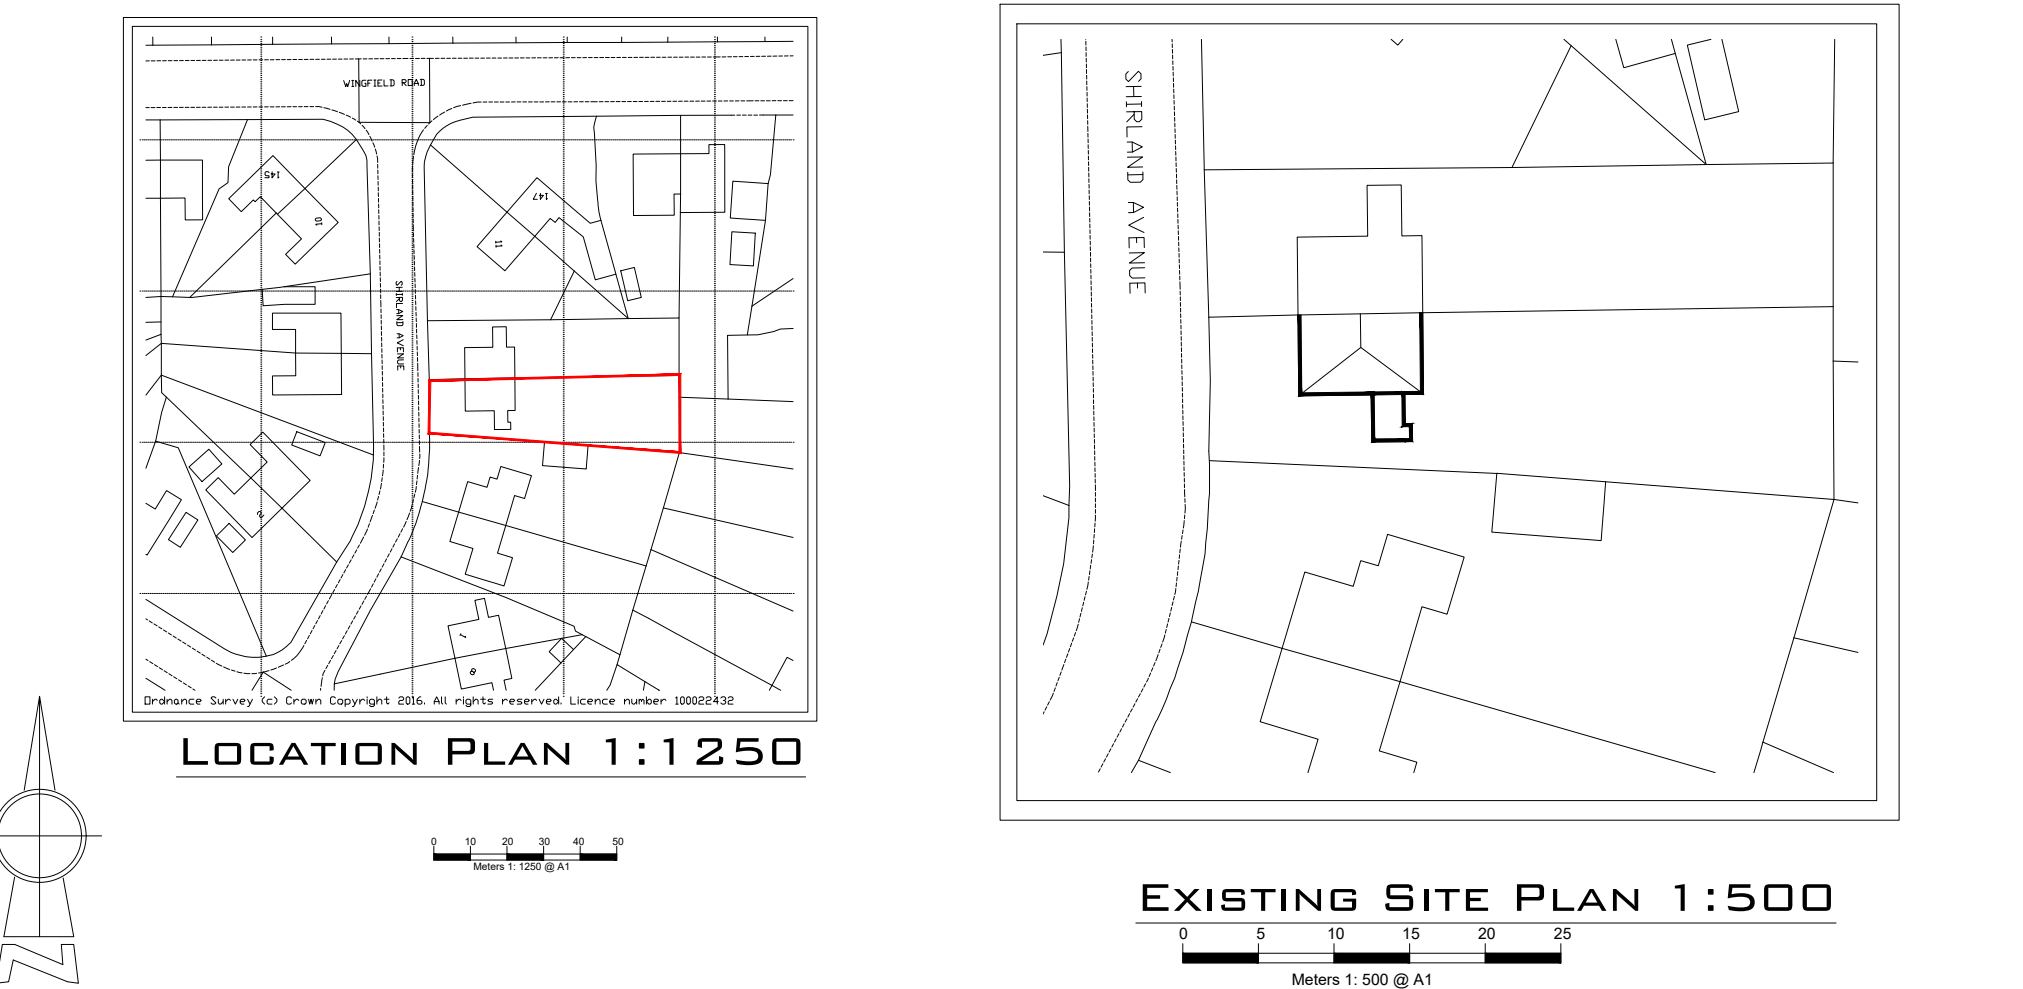
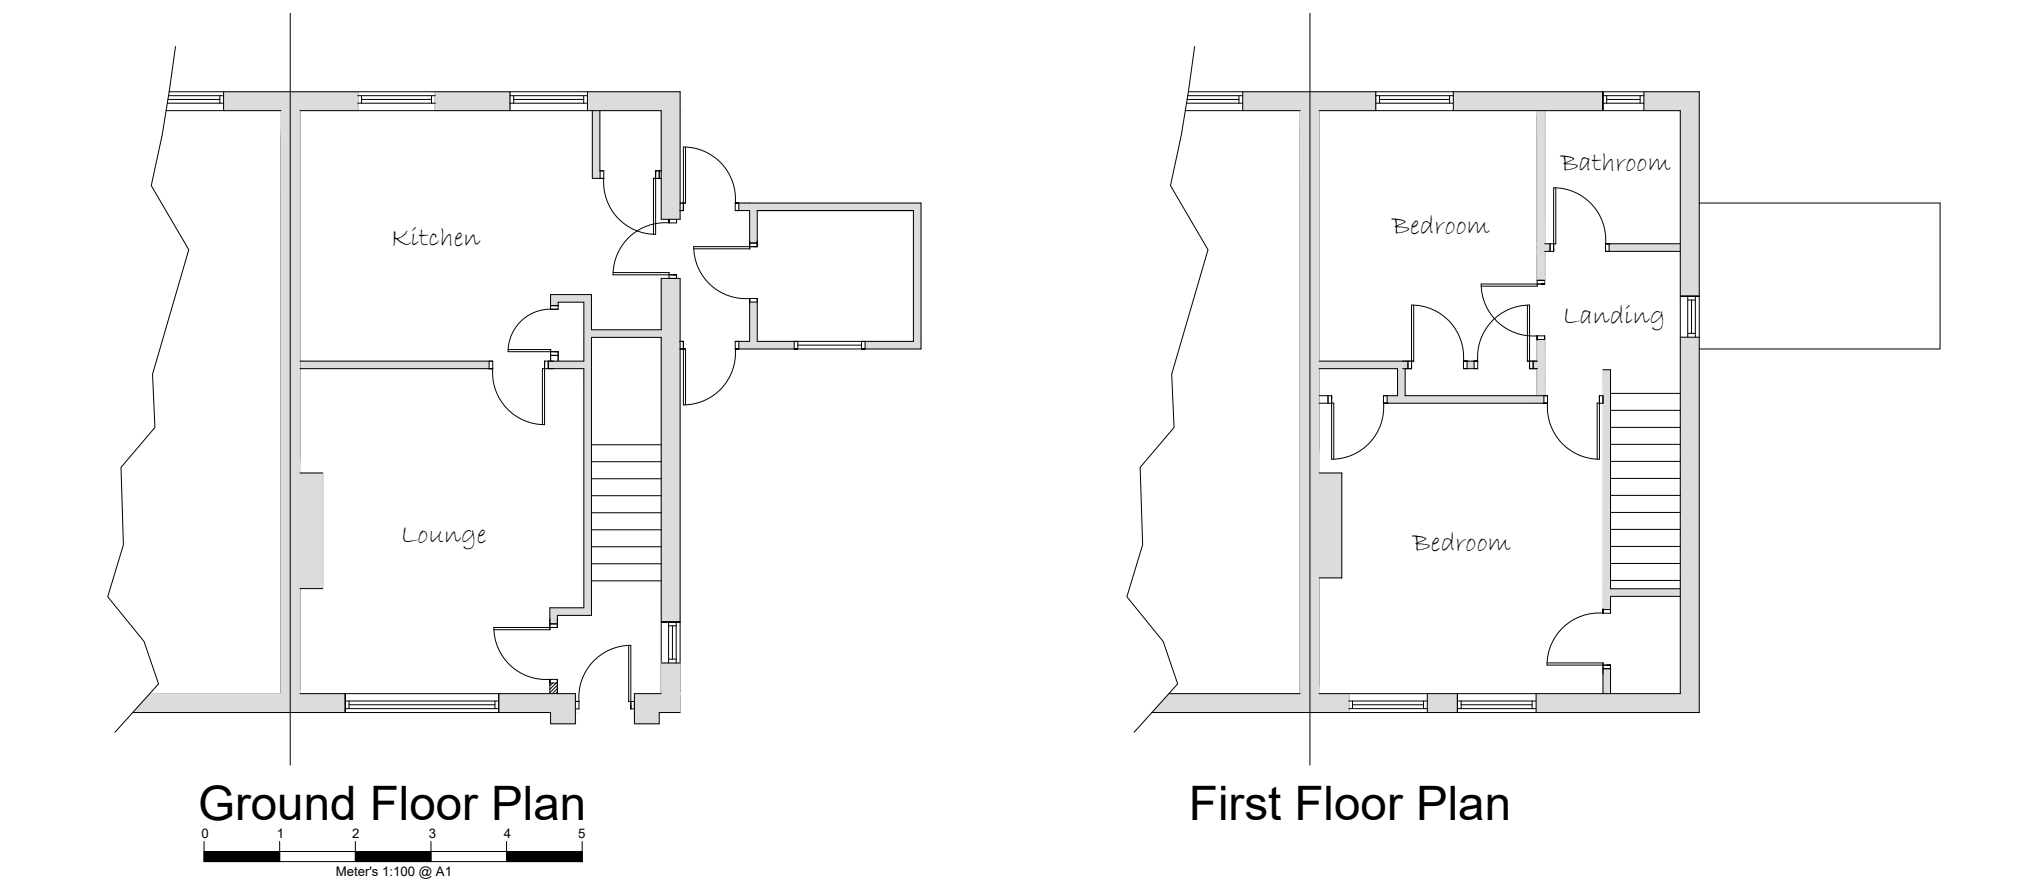
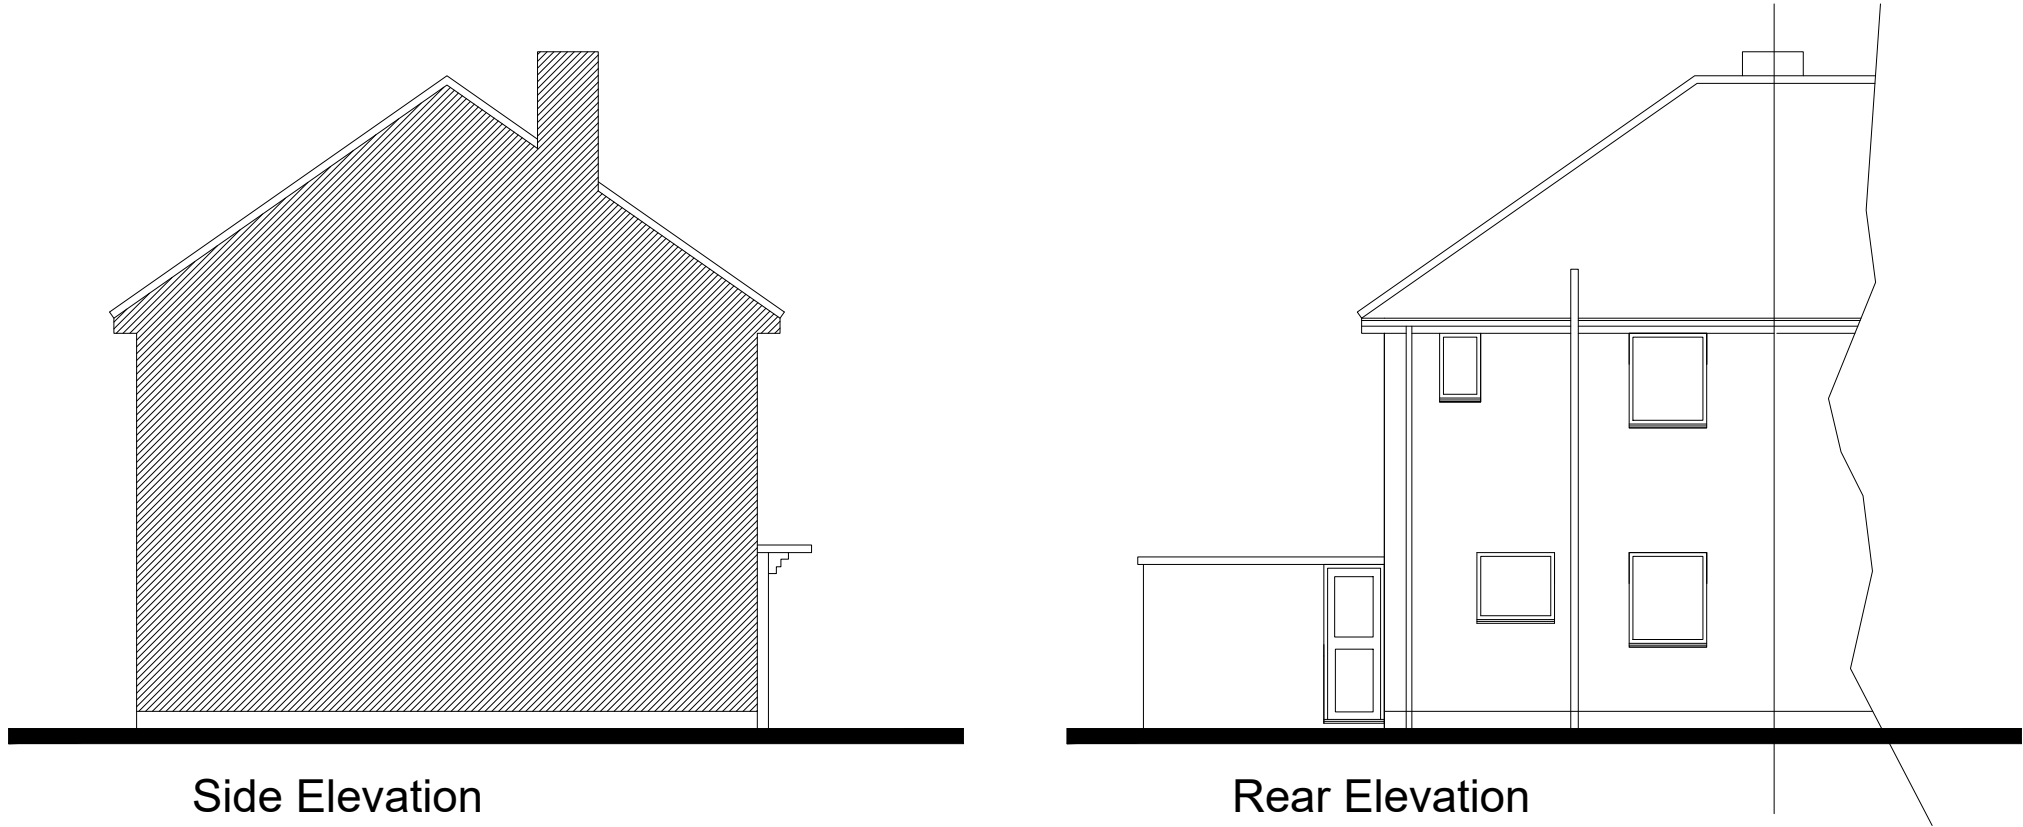


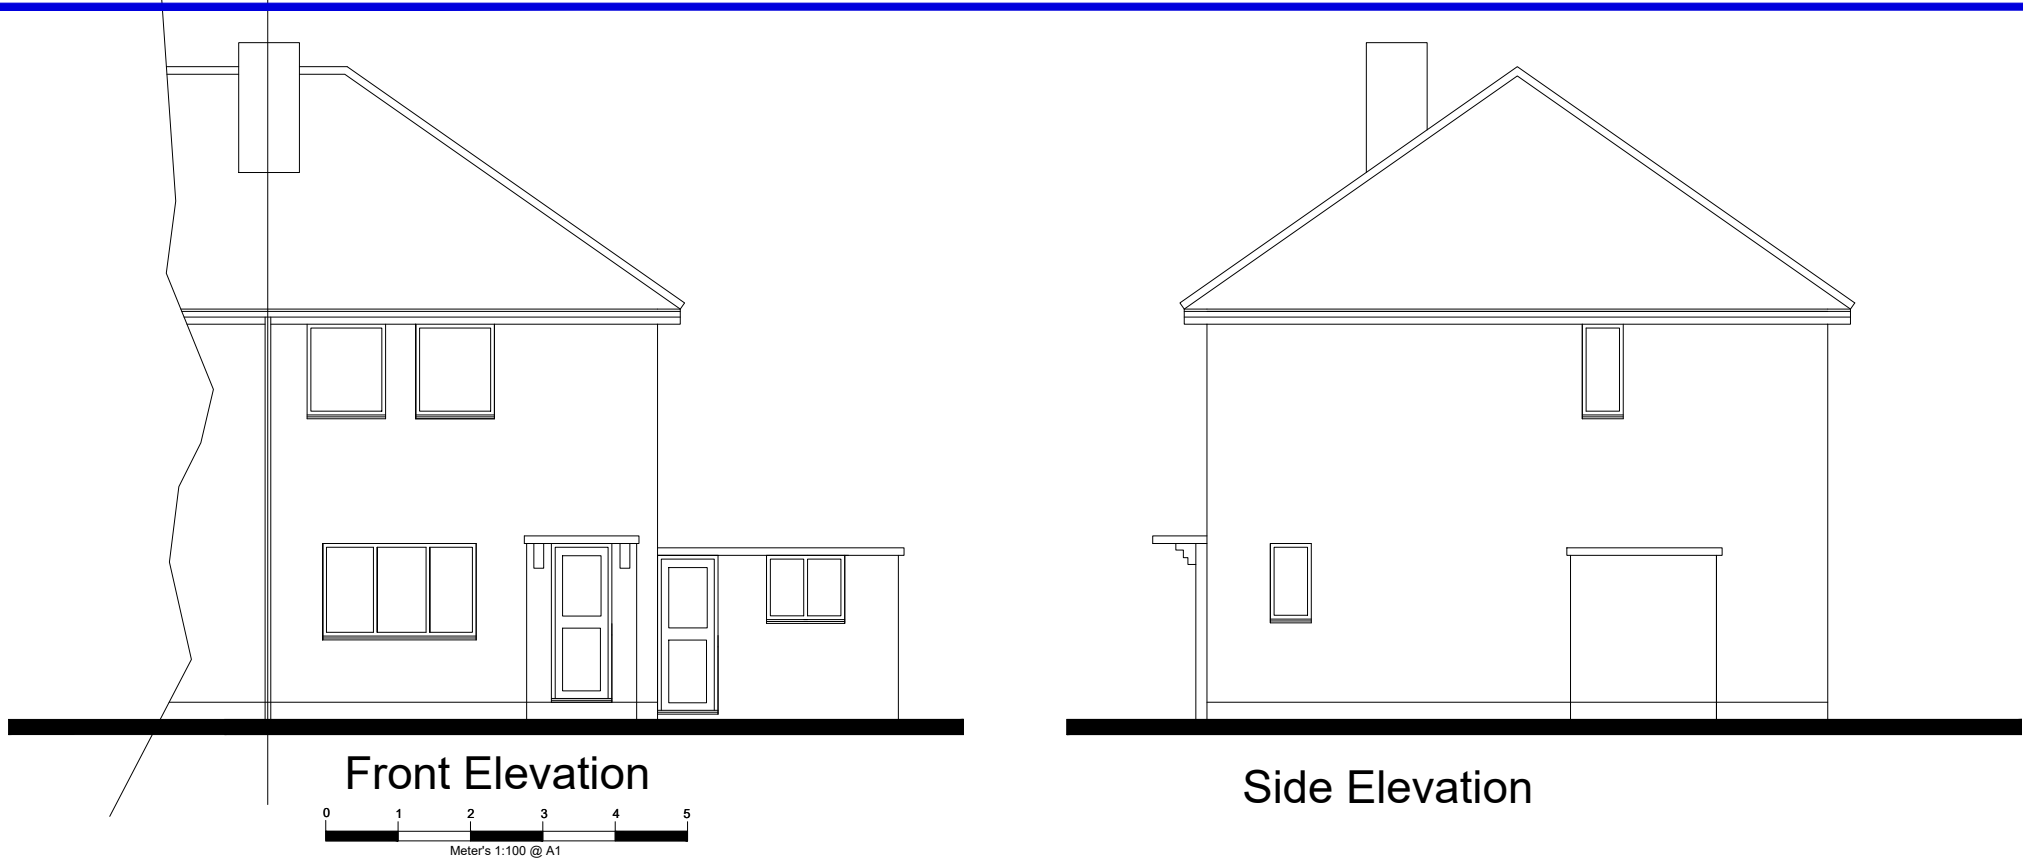


EXISTING

Note:- All subject to Structural Engineers Calculations



TO BE READ IN CONJUNCTION WITH CONSTRUCTION SPECIFICATION

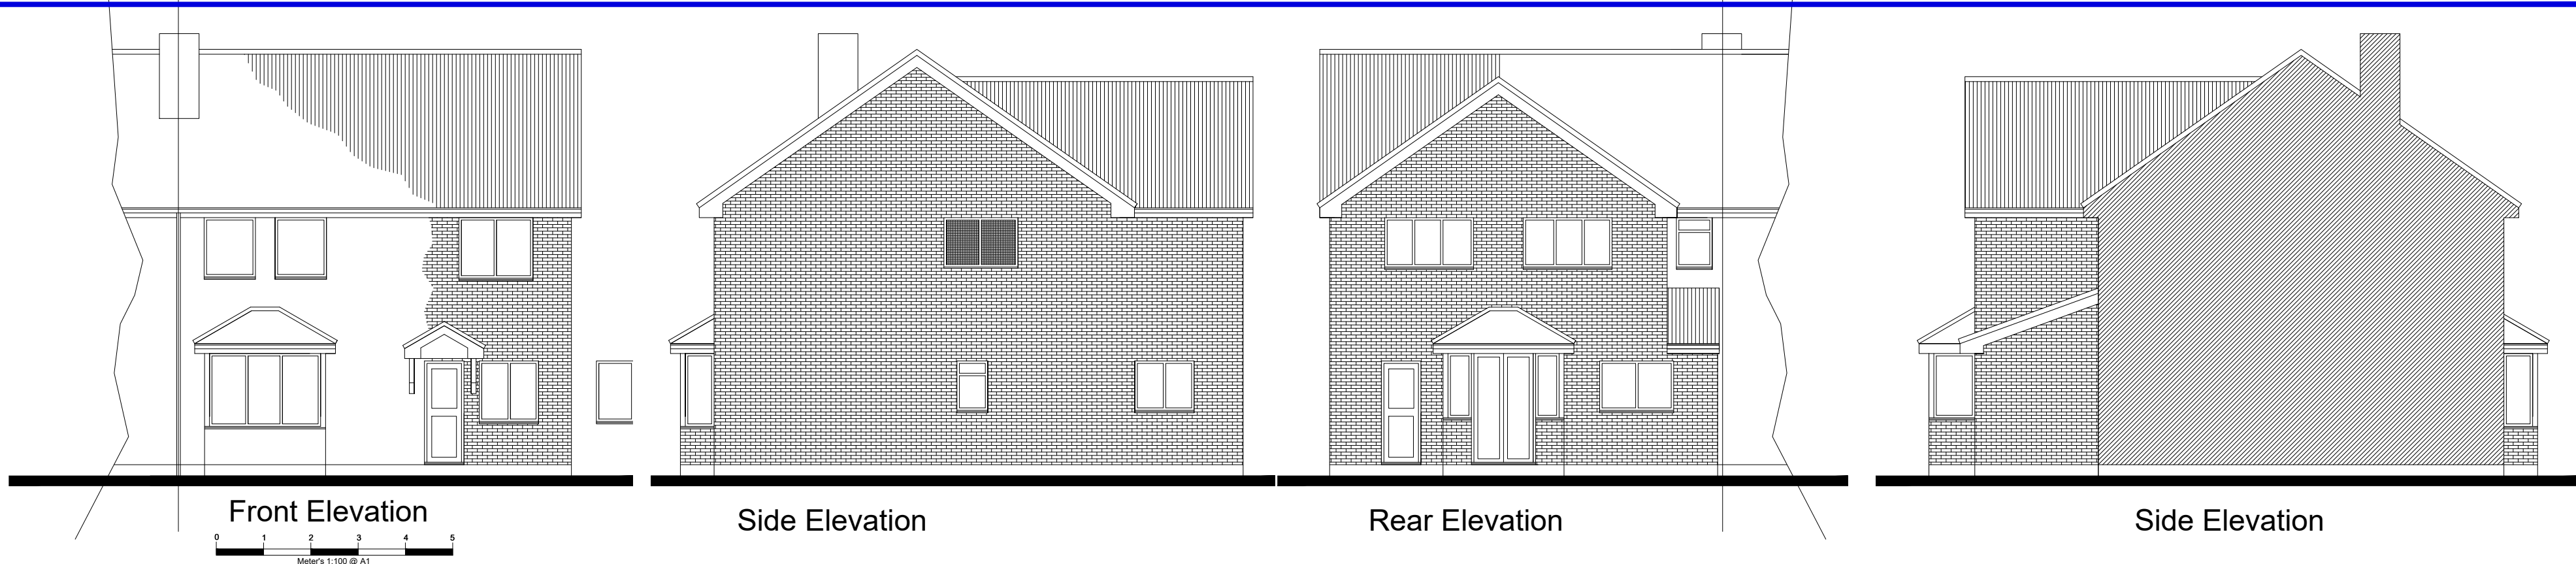

7 SHIRLAND AVENUE - BARNSELEY - S71 3SA

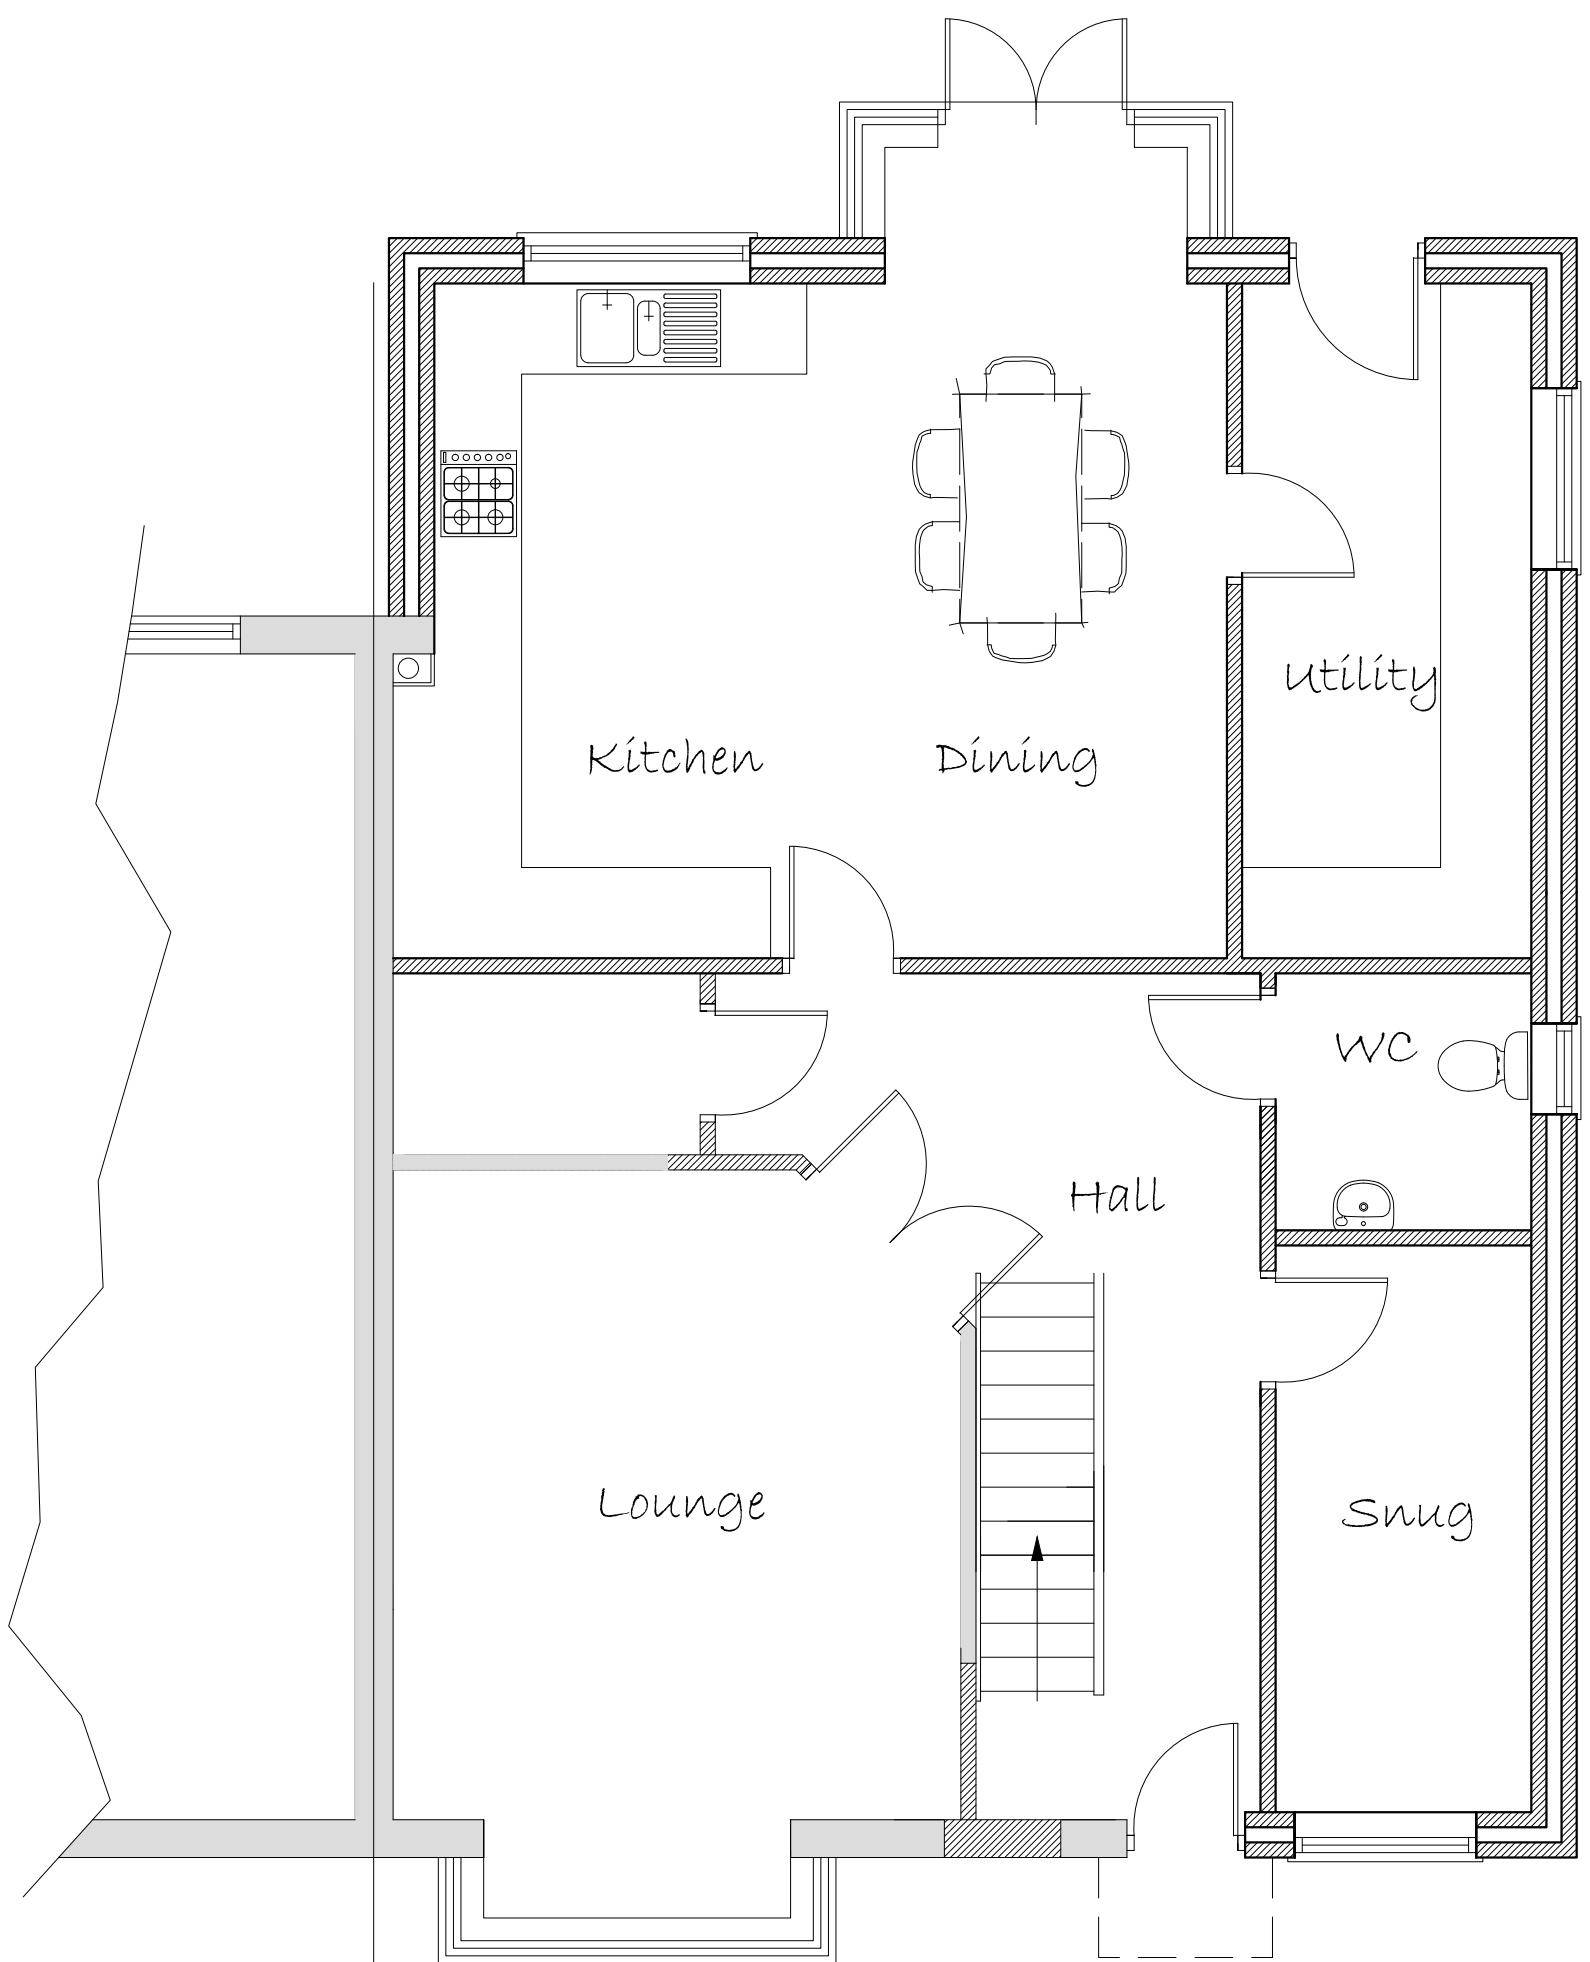

Ground Floor Plan

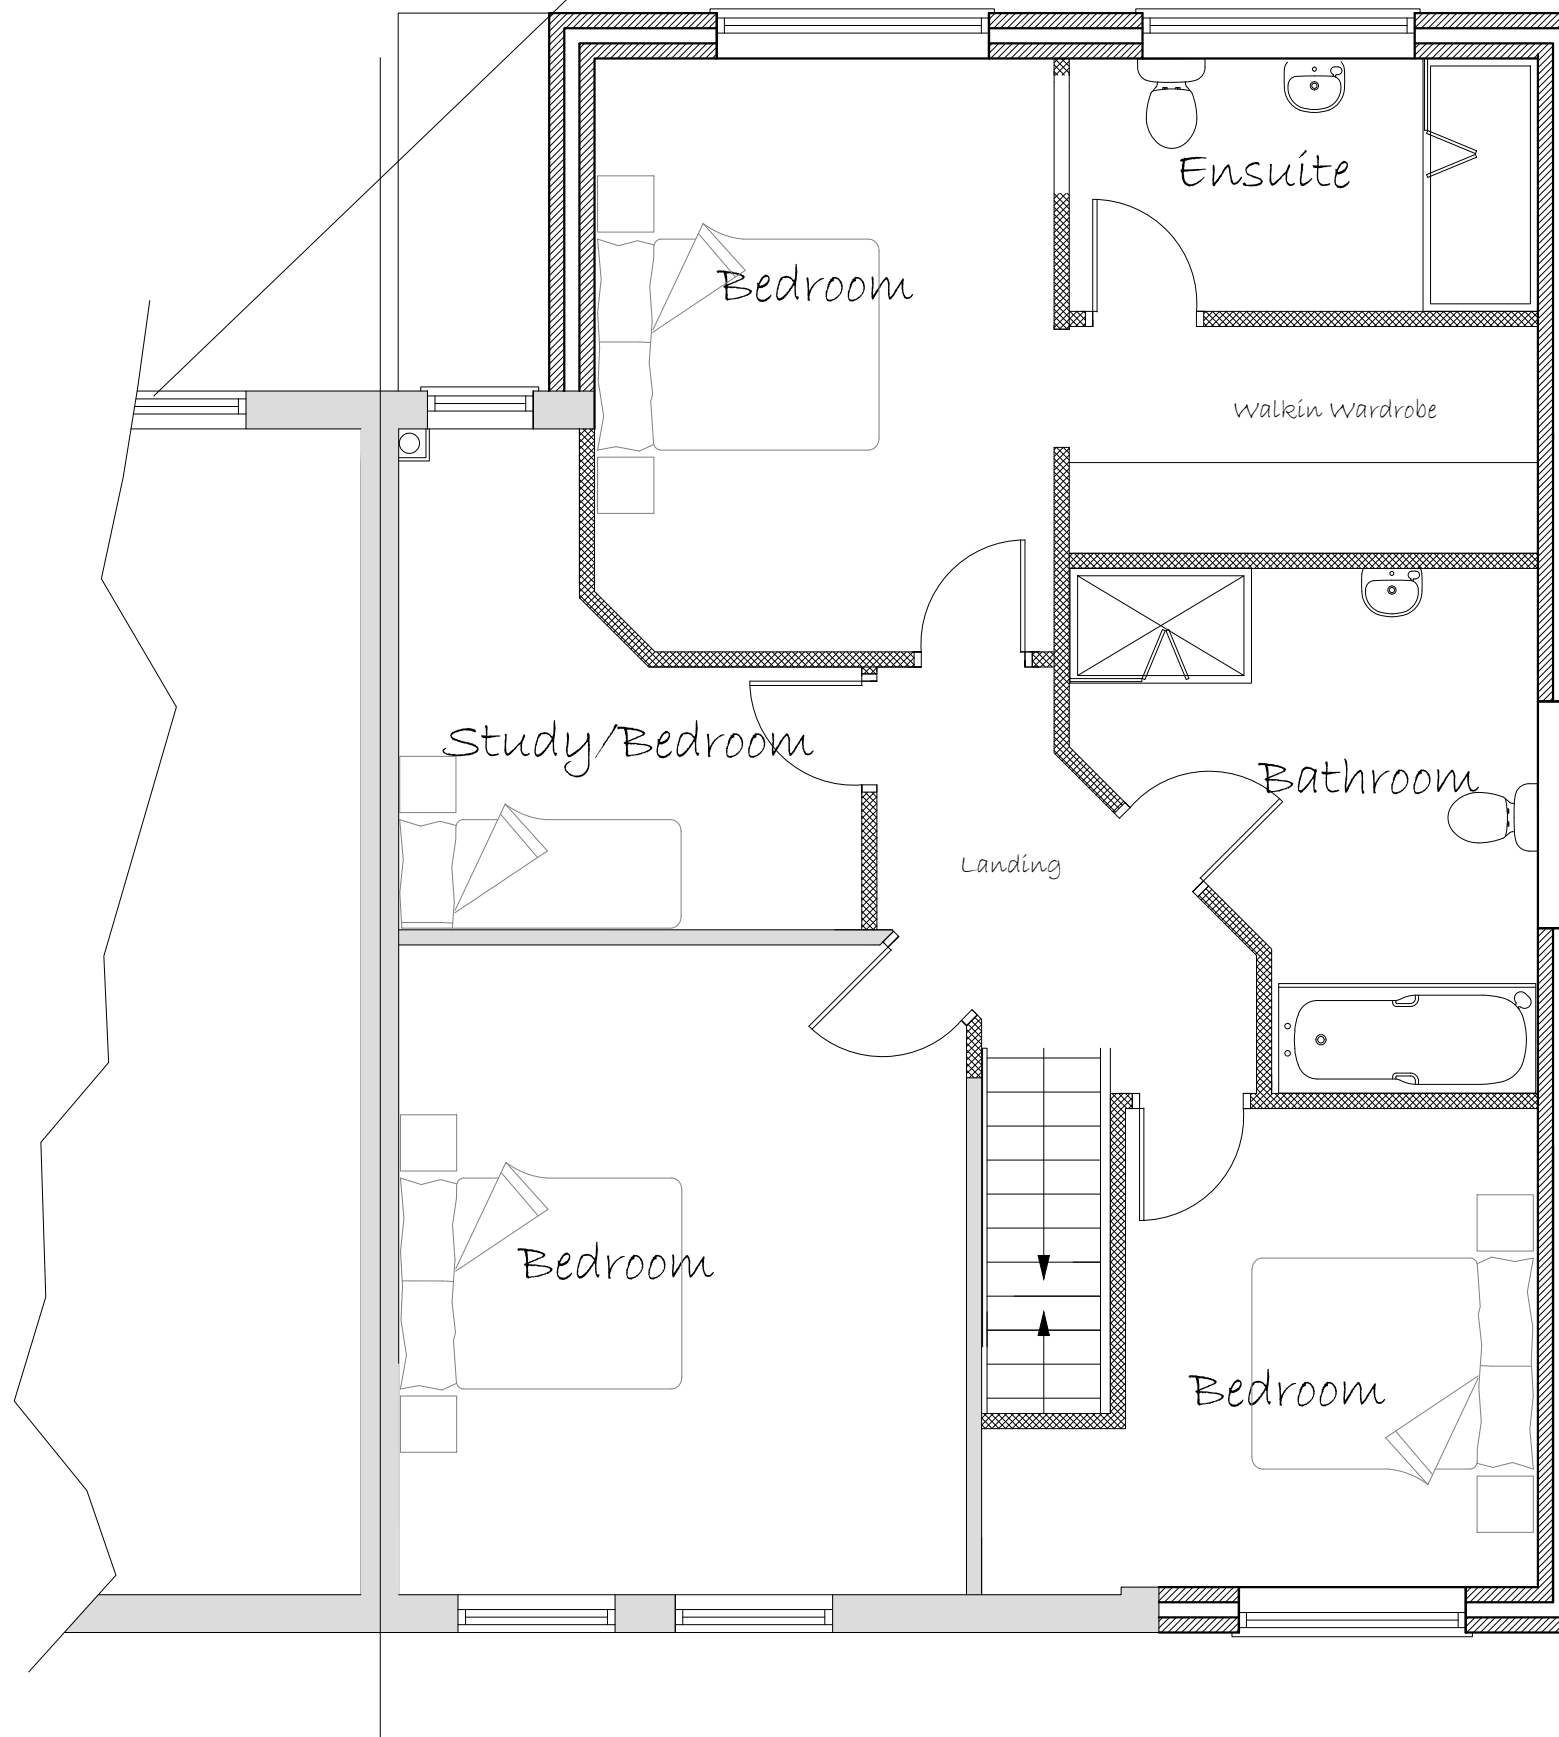 


First Floor Plan

SUBJECT TO PLANNING APPROVAL

SUBJECT TO BUILDING REGS APPROVAL

PROPOSED

NOTES
This drawing and all the information shown is the property of DK Designs and shall not be copied whole, or in part, or used for any other purpose without written permission of the Company
ALL DIMENSIONS TO BE CHECKED ON SITE
ALL SUBJECT TO STRUCTURAL ENGINEERS CHECKS AND CALCULATIONS
DO NOT SCALE FROM THIS DRAWING EXCEPT FOR THE PURPOSES OF LOCAL AUTHORITY PLANNING
IF ANY VARIATIONS ARE MADE TO SPECIFICATION/DRAWINGS WITHOUT DK DESIGNS KNOWLEDGE, DK DESIGNS WILL NOT BE HELD ACCOUNTABLE FOR NON COMPLIANCE OF PLANNING AND BUILDING REGULATIONS

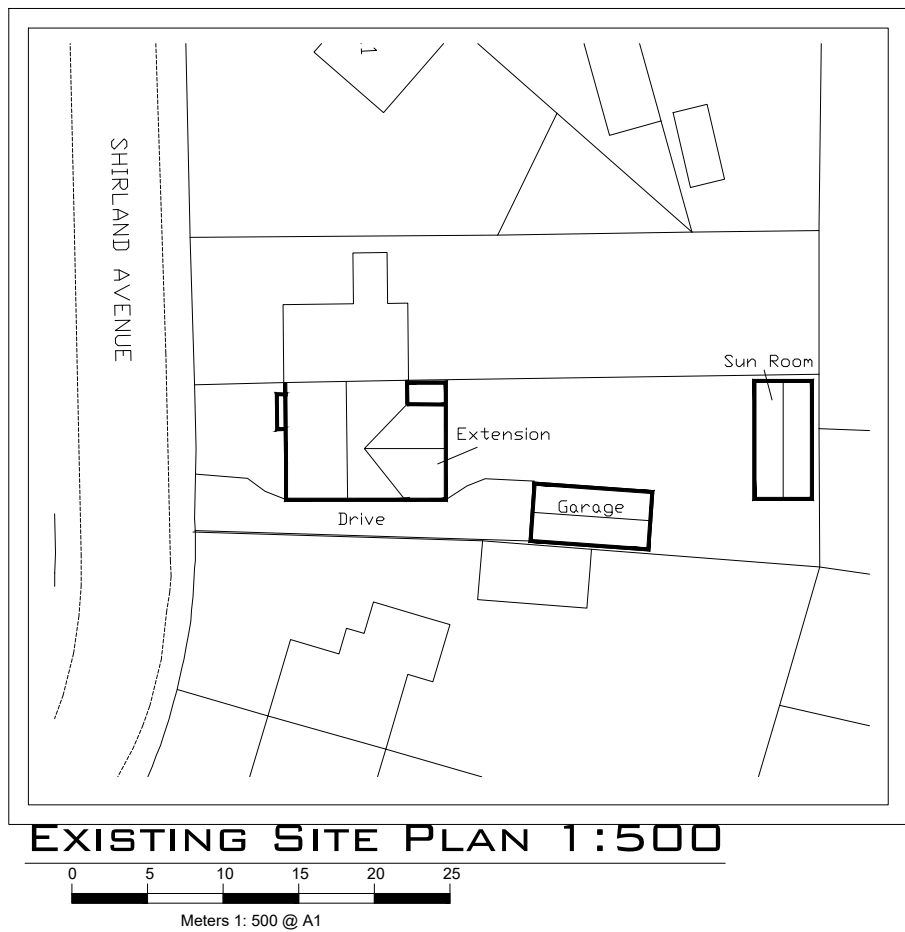

Rev.	Date.	Remarks
DK DESIGNS FUTURE PROJECTS TODAY		
96 BLACKBURN DRIVE CHAPELTOWN SHEFFIELD S35 2ZP TEL/FAX:- 0114 2571043 MOB:- 07710783875 EMAIL :- DESIGNS@DK-DESIGNS.CO.UK WEB:- WWW.DK-DESIGNS.CO.UK		
Client: Mr M Goodland		
Project/Title: 7 Shirland Avenue - Barnsley - S71 3SA Existing/Proposed Floor Plans, Elevations & Construction Details Site Plan and Location Plan		
Scales: 1:50 1:100 1:500@ A1		Date: Dec 16
Drawing Number: 2016/140/01	Revision:	Drawn by: