



PROPOSED SINGLE STOREY REAR EXTENSIONS

11 HOLLIN MOOR VIEW, THURGOLAND. S35 7EE

FOR MR & MRS. M. TURNER. Scale: 1:50 - 1:100.

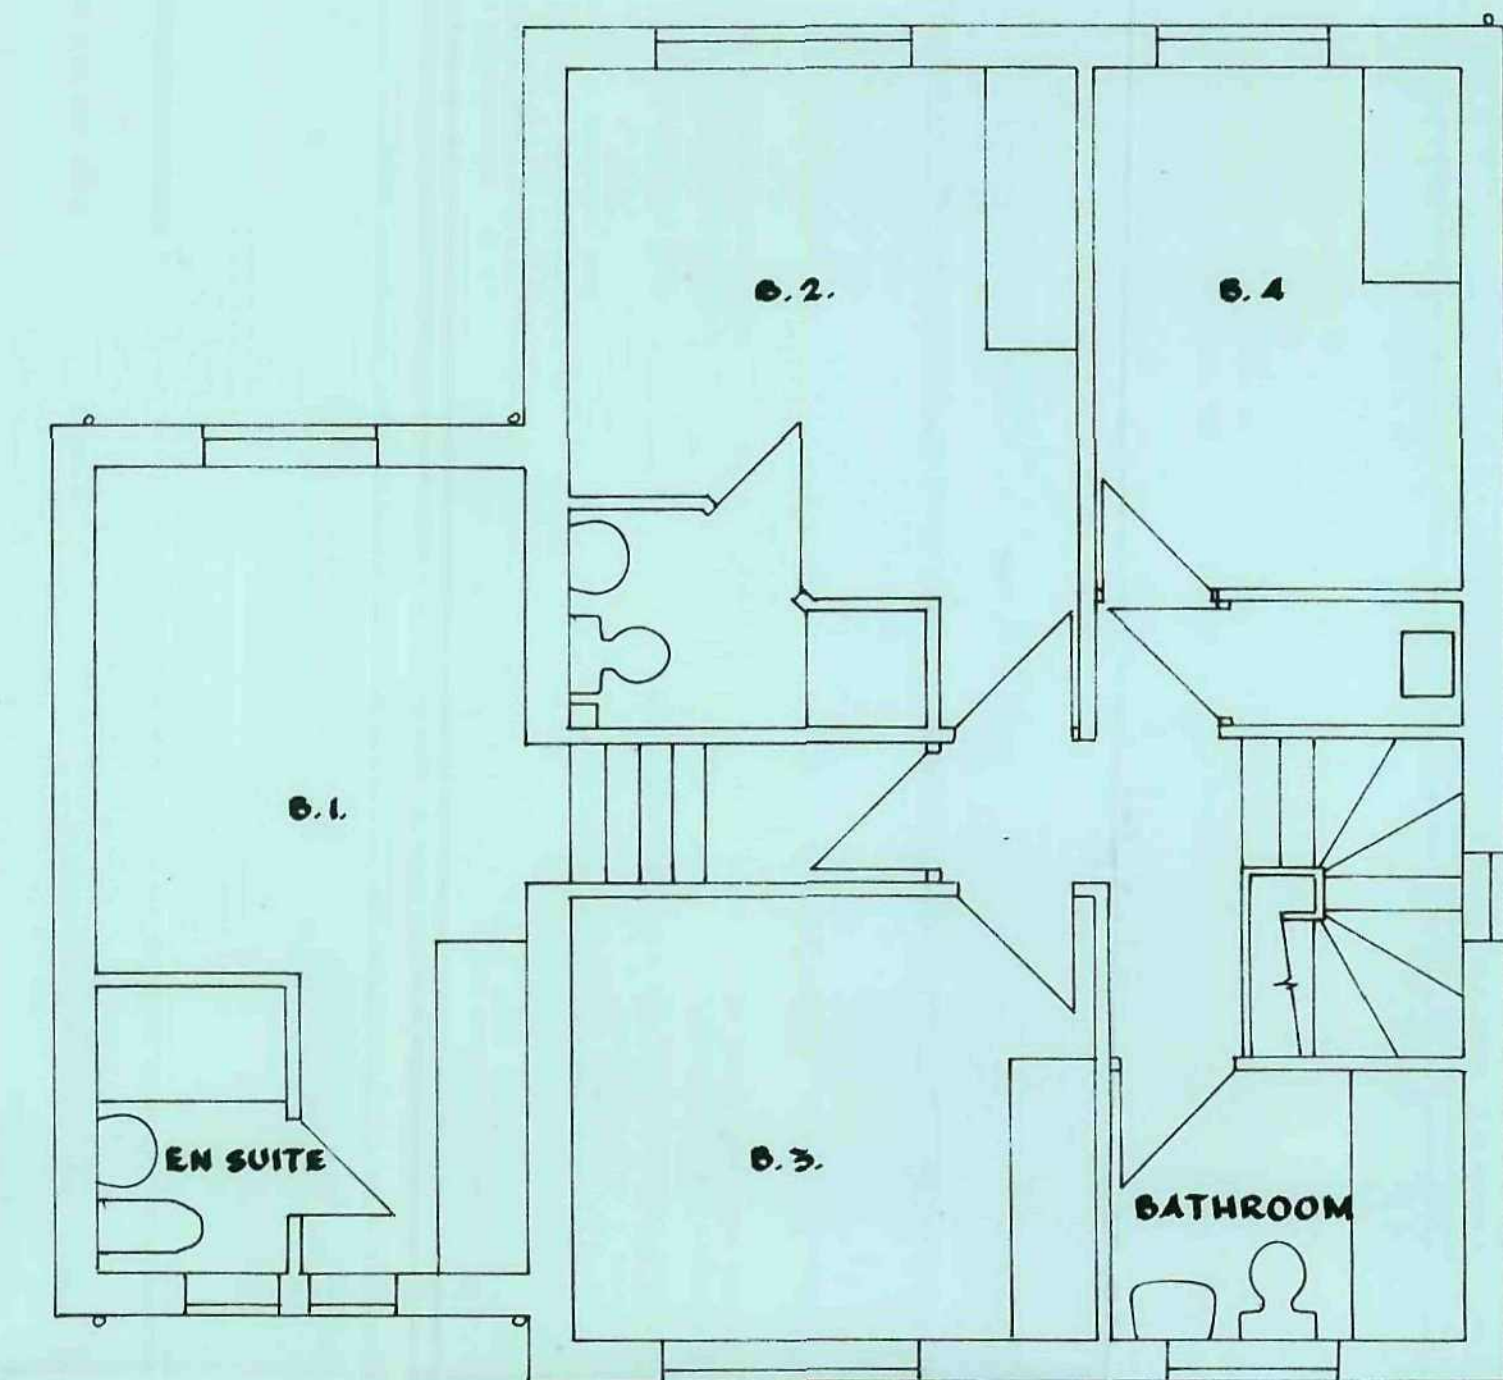

EXISTING FIRST FLOOR

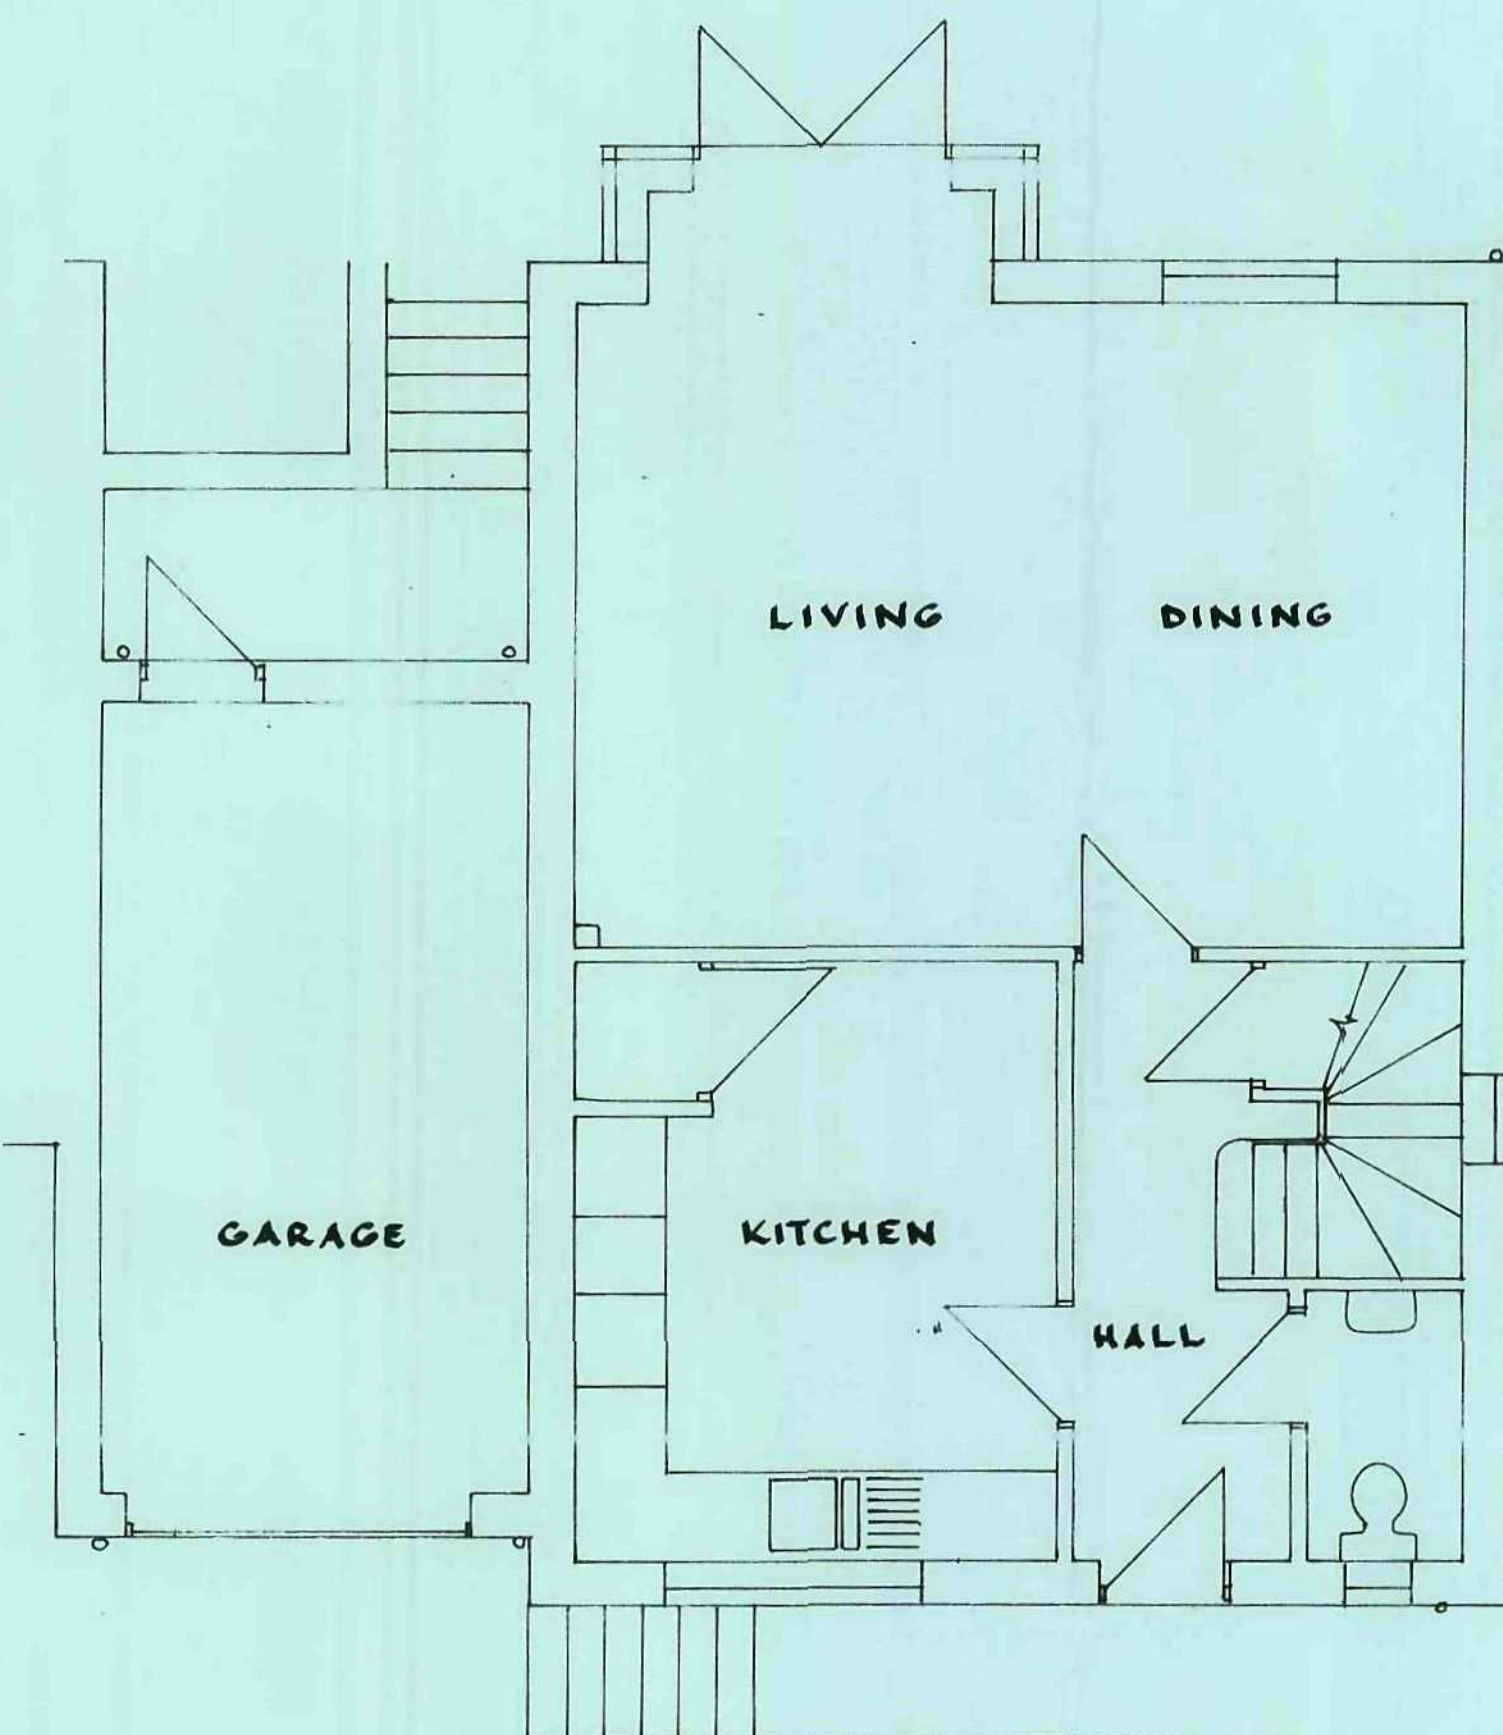

EXISTING GROUND FLOOR




PROPOSED REAR ELEVATION



EXISTING REAR ELEVATION



PROPOSED SIDE ELEVATION

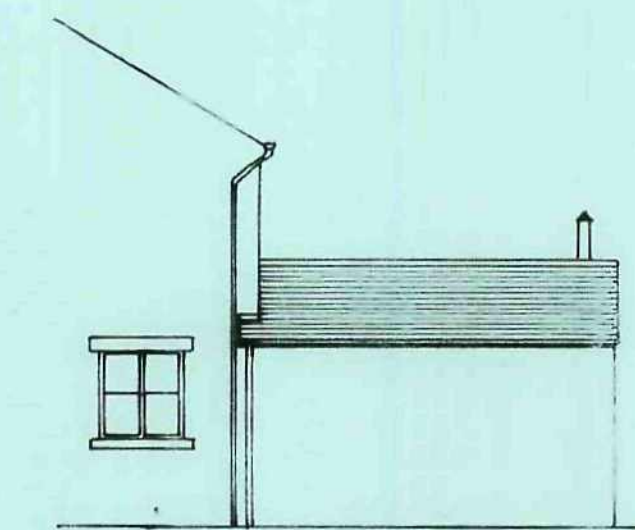

PROPOSED SIDE ELEVATION

Electrical installation by member of competent person, scheme and certified on completion.
Alterations to heating system by Gas Safe Engineer and certified on completion.

100mm drain laid on granular bed and surrounded fallen to include rubble soakaway min 5m from dwelling and subject to satisfactory percolation test.

4.150
1.665 1.500 1.820 1.500 1.665

Constructional details:
125mm thick in accordance approved doc.1.
Appliances by NETA registered installer.
Twin wall stainless steel flue + terminal.
Make up air to be provided in accordance approved doc.1.
Carbon monoxide detector mains wired.

LOUNGE

Remove section of bay window and build up solid in match construction.

Remove window, enlarge opening 2m x 2m. 14" steel lintels over fix. glazed double doors + frame.

LIVING DINING


UTILITY

GARAGE


KITCHEN

HALL

PROPOSED GROUND FLOOR

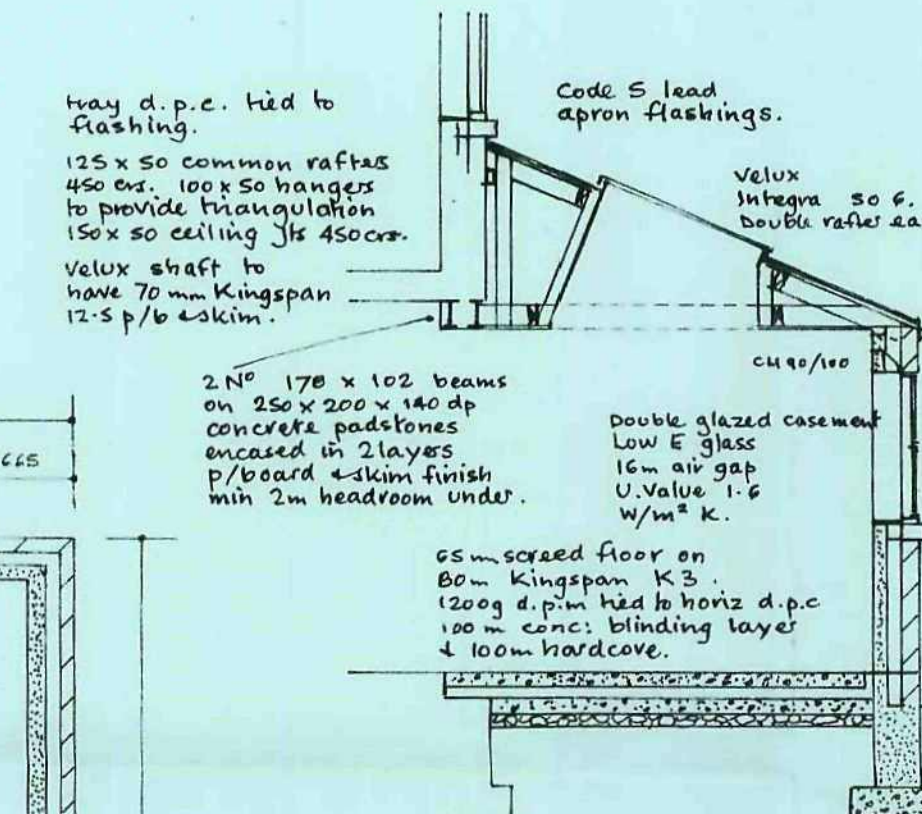

SECTION A-A'

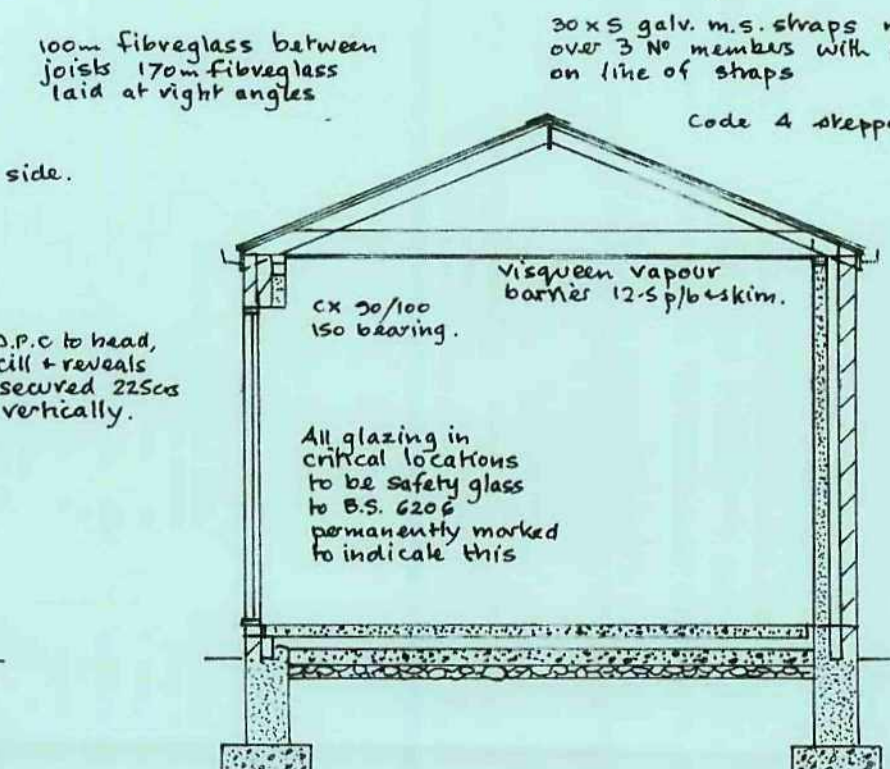

SECTION B-B'


Connect RWP to existing s.w. drain to satisfaction of B.C.O. on site.
Extension laid to existing and cantilever continuously maintained.

Form window opening matching head + sill D.P.C. at head, sill and reveals CG 10/100 over.



SITE PLAN

1/1250.

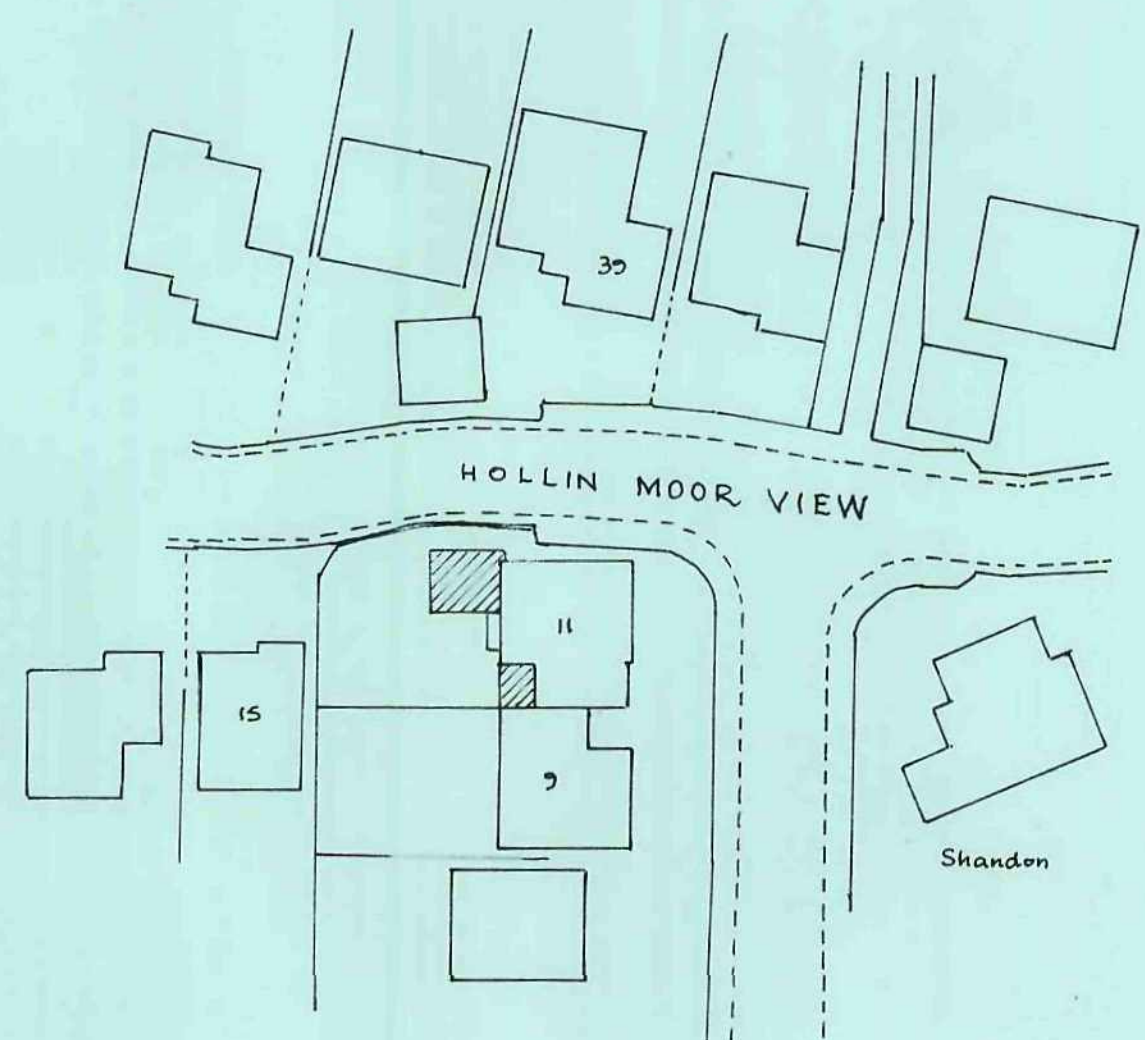

BLOCK PLAN

1/500.