






FRONT ELEVATION
SCALE 1:100

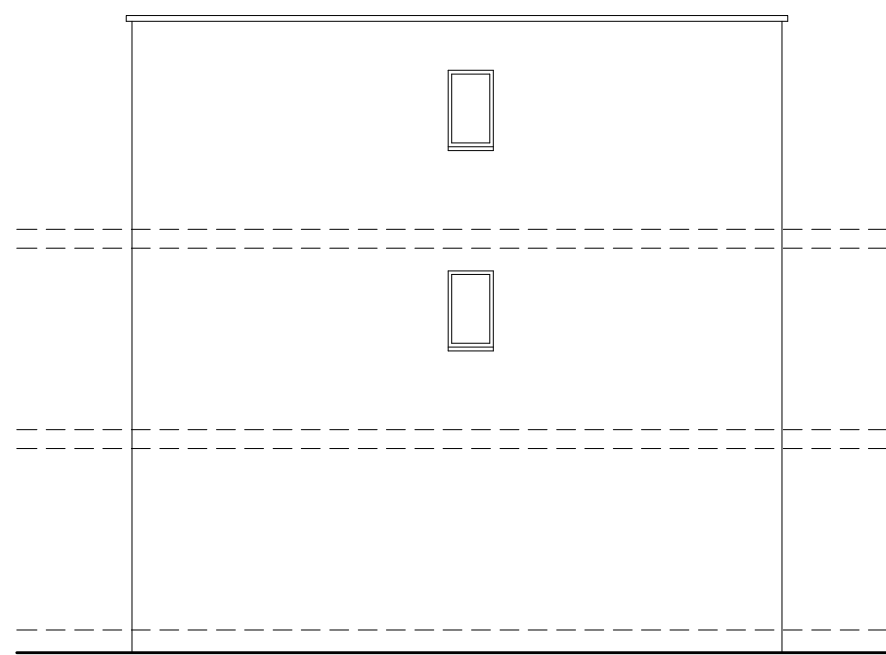

SIDE ELEVATION
SCALE 1:100

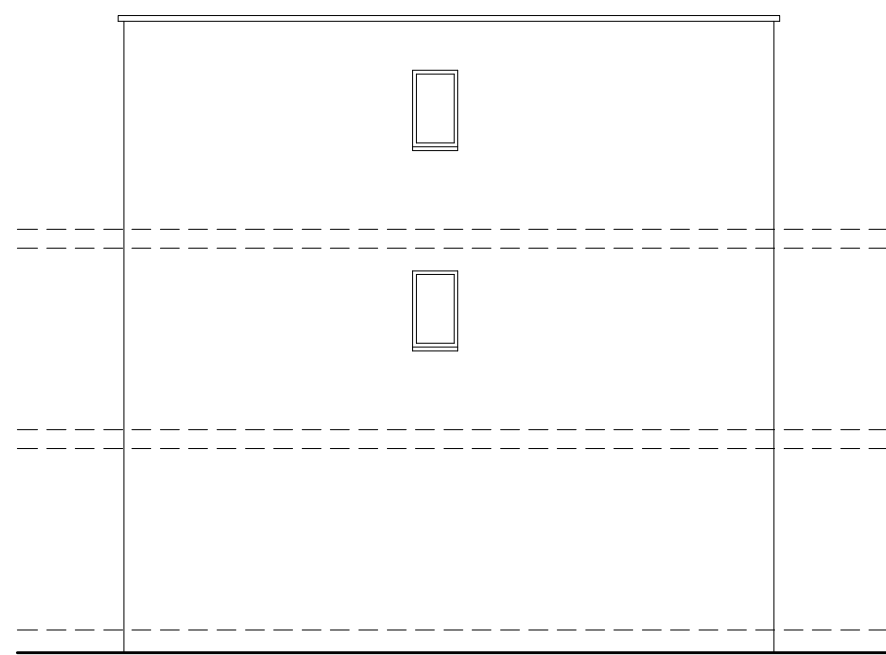


SIDE ELEVATION
SCALE 1:100

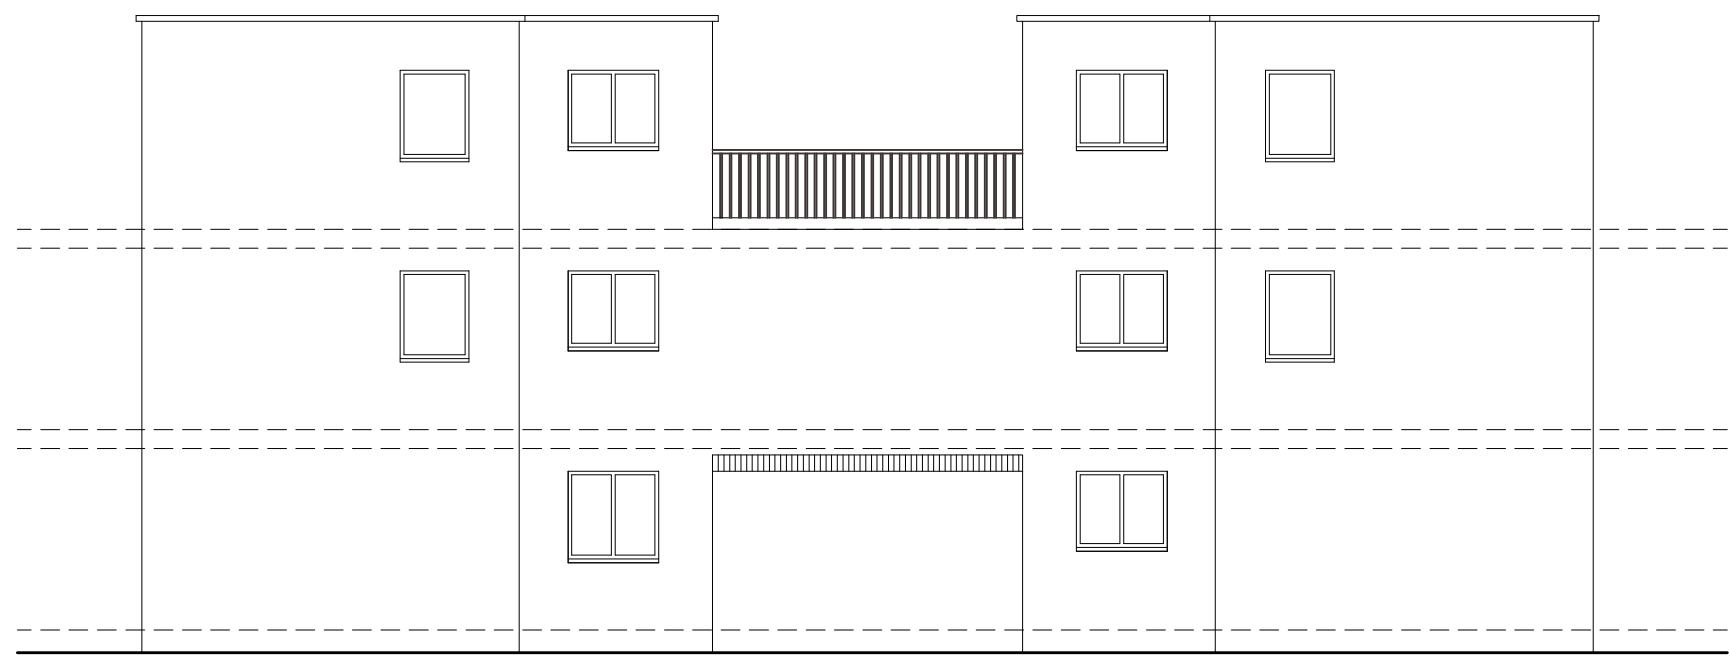


REAR ELEVATION
SCALE 1:100



SITE PLAN
SCALE 1:100

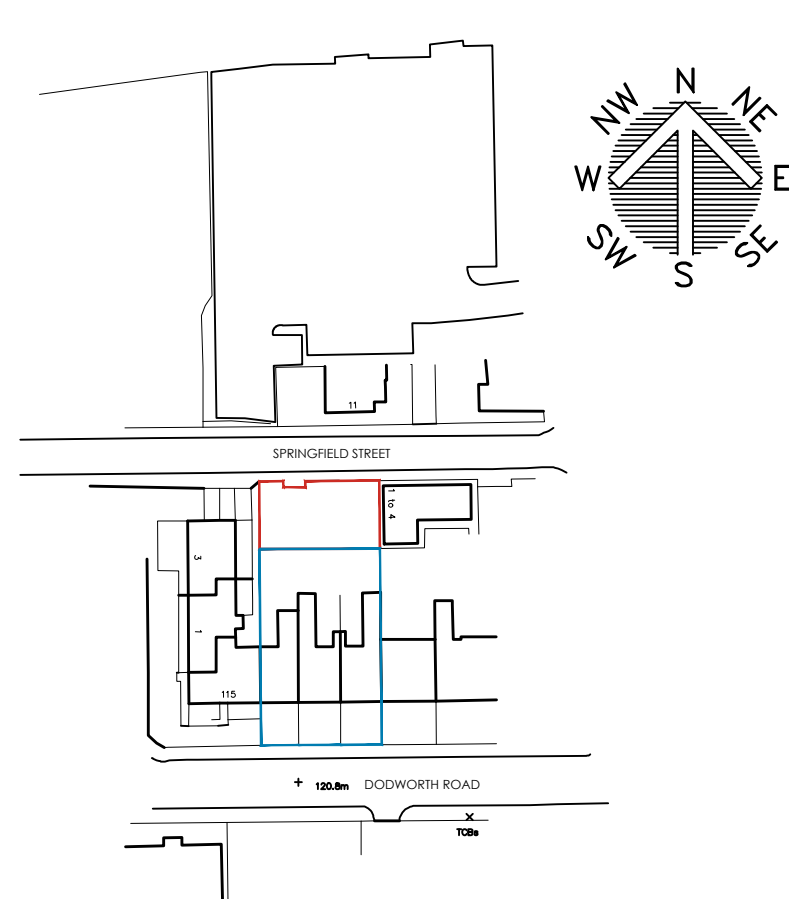

LOCATION PLAN
SCALE 1:1250

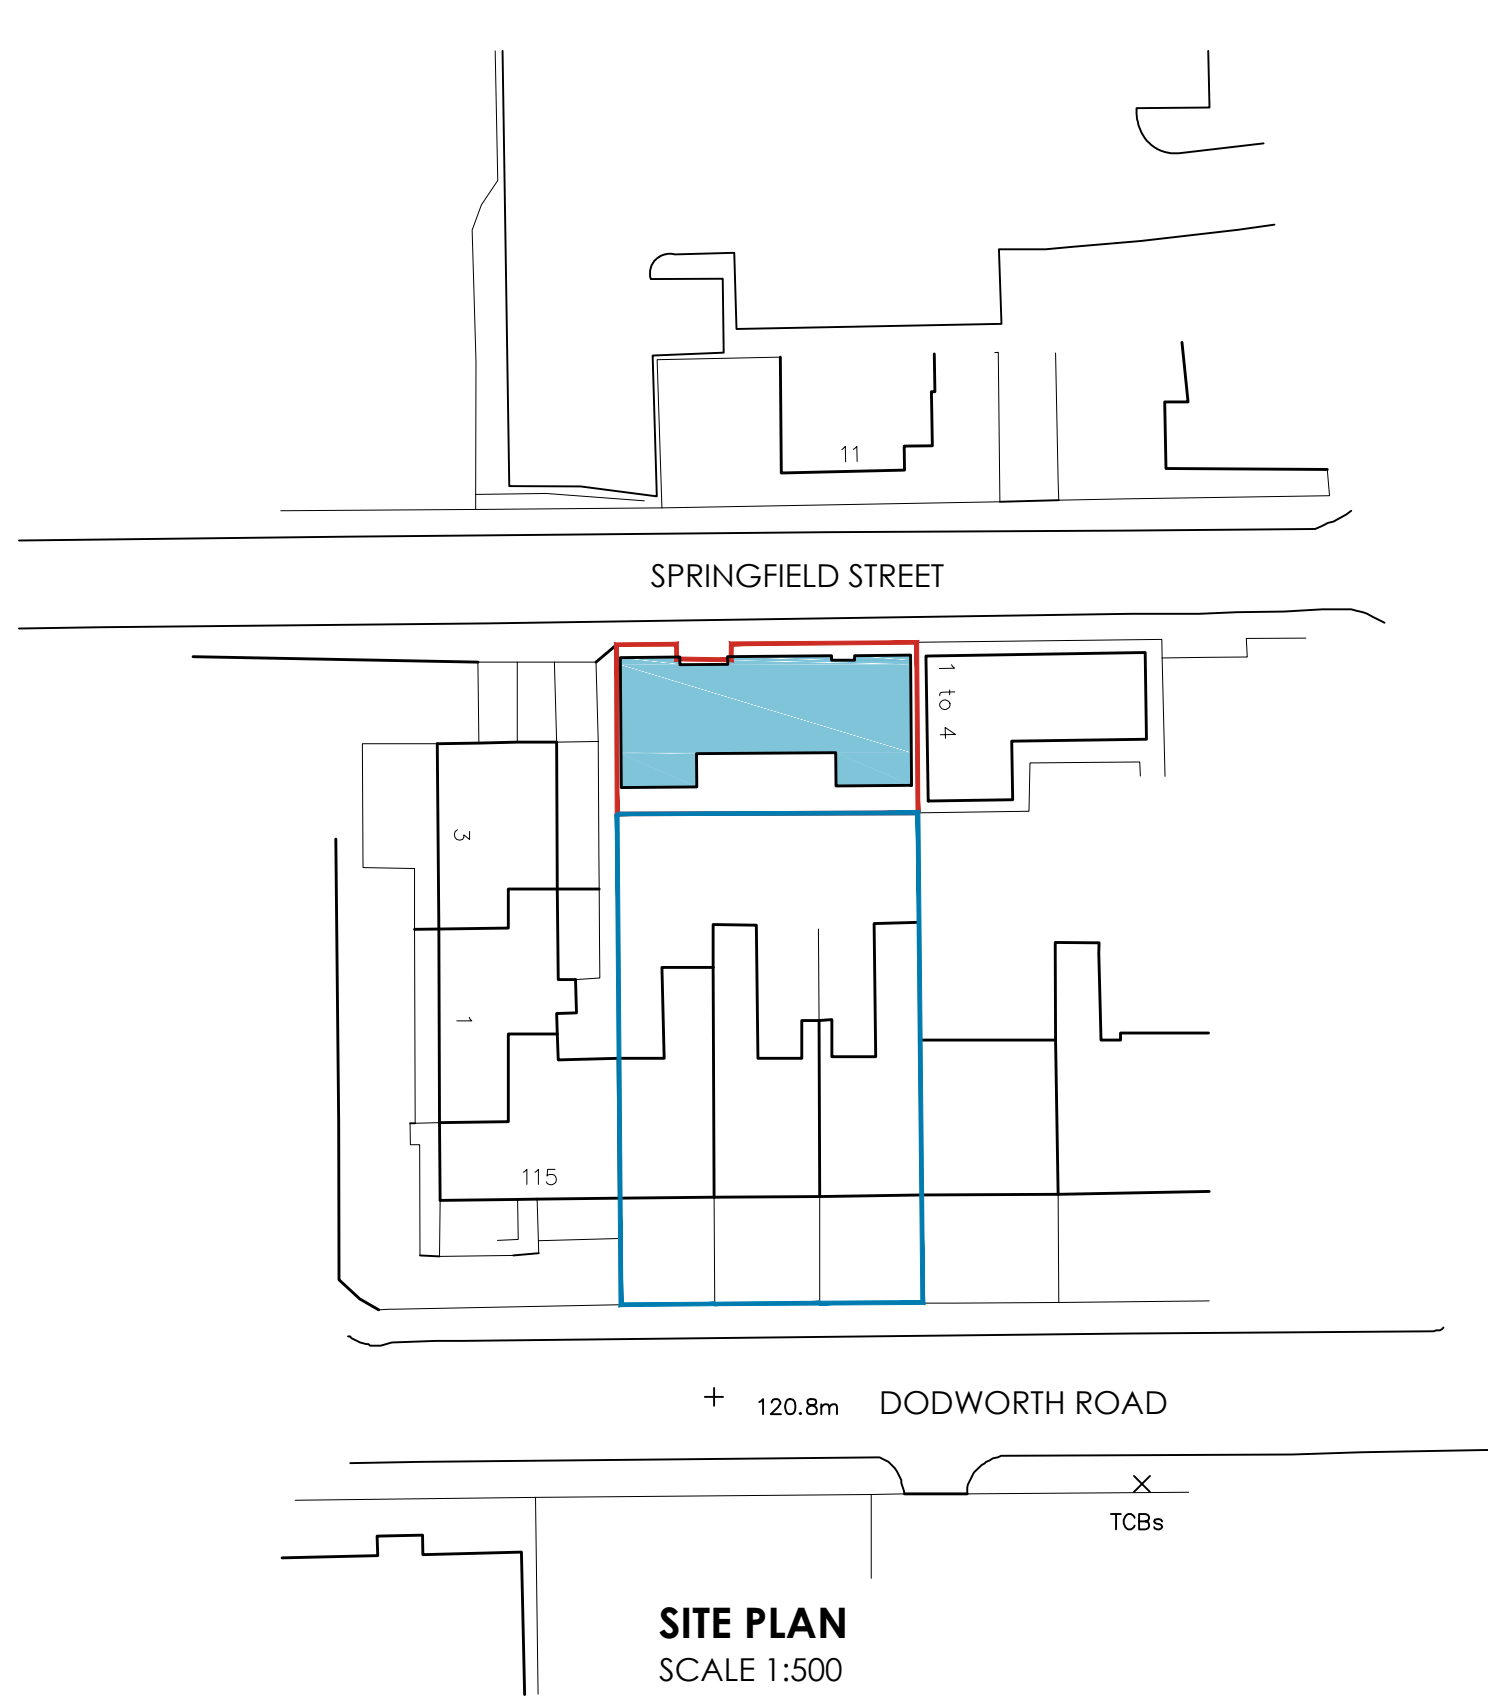

SITE PLAN
SCALE 1:500



White Agus

PARTNERSHIP

ARCHITECTURAL SERVICES

Project.

RESIDENTIAL DEVELOPMENT AT
LAND ADJ 1-4 SPRINGFIELD STREET
BARNLEY

Drawing Title.

ELEVATIONS

Date	Suffix	Description

OFFICE ONE,
34 VICTORIA ROAD,
BARNLEY,
S70 2BU

Phone: 01226 208482
Email: info@whiteaguspartnership.co.uk
Web: www.whiteaguspartnership.co.uk

Client.

CAPITAL CARE INVESTMENT

Date.	Scale.
JUNE 2022	1:50 & 1:100 @ A1

Ref.	Dwg. No.	Rev.
21-275	02	

Date	Suffix	Description