

PROPOSED NEW EXTERNAL MATERIALS

WALL CLADDING: FLAT PANEL COMPOSITE
CLADDING PANELS WITH FACTORY APPLIED PAINT
FINISH.
COLOUR - BLACK.

PRESSED METAL FLASHINGS: COLOUR AND FINISH TO MATCH WALL CLADDING.


GLAZING: POWDER COATED ALUMINIUM DOUBLE GLAZING WITH GLASS FACED SPANDREL PANELS TO LOWER UNITS AS INDICATED.
FRAME COLOUR - SILVER METALIC.

DOORS: POWDER COATED ALUMINIUM GLAZED
DOORS TO MATCH NEW WINDOWS.
COLOUR - SILVER METALIC

SIGNAGE: NEW BUILDING MOUNTED SIGNAGE IS INDICATIVE. PLANNING APPROVAL FOR NEW SIGNAGE WILL BE SOUGHT UNDER A SEPARATE ADVERTISEMENT CONSENT APPLICATION


PROPOSED SOUTH EAST ELEVATION

Scale: 1:100 @ A1

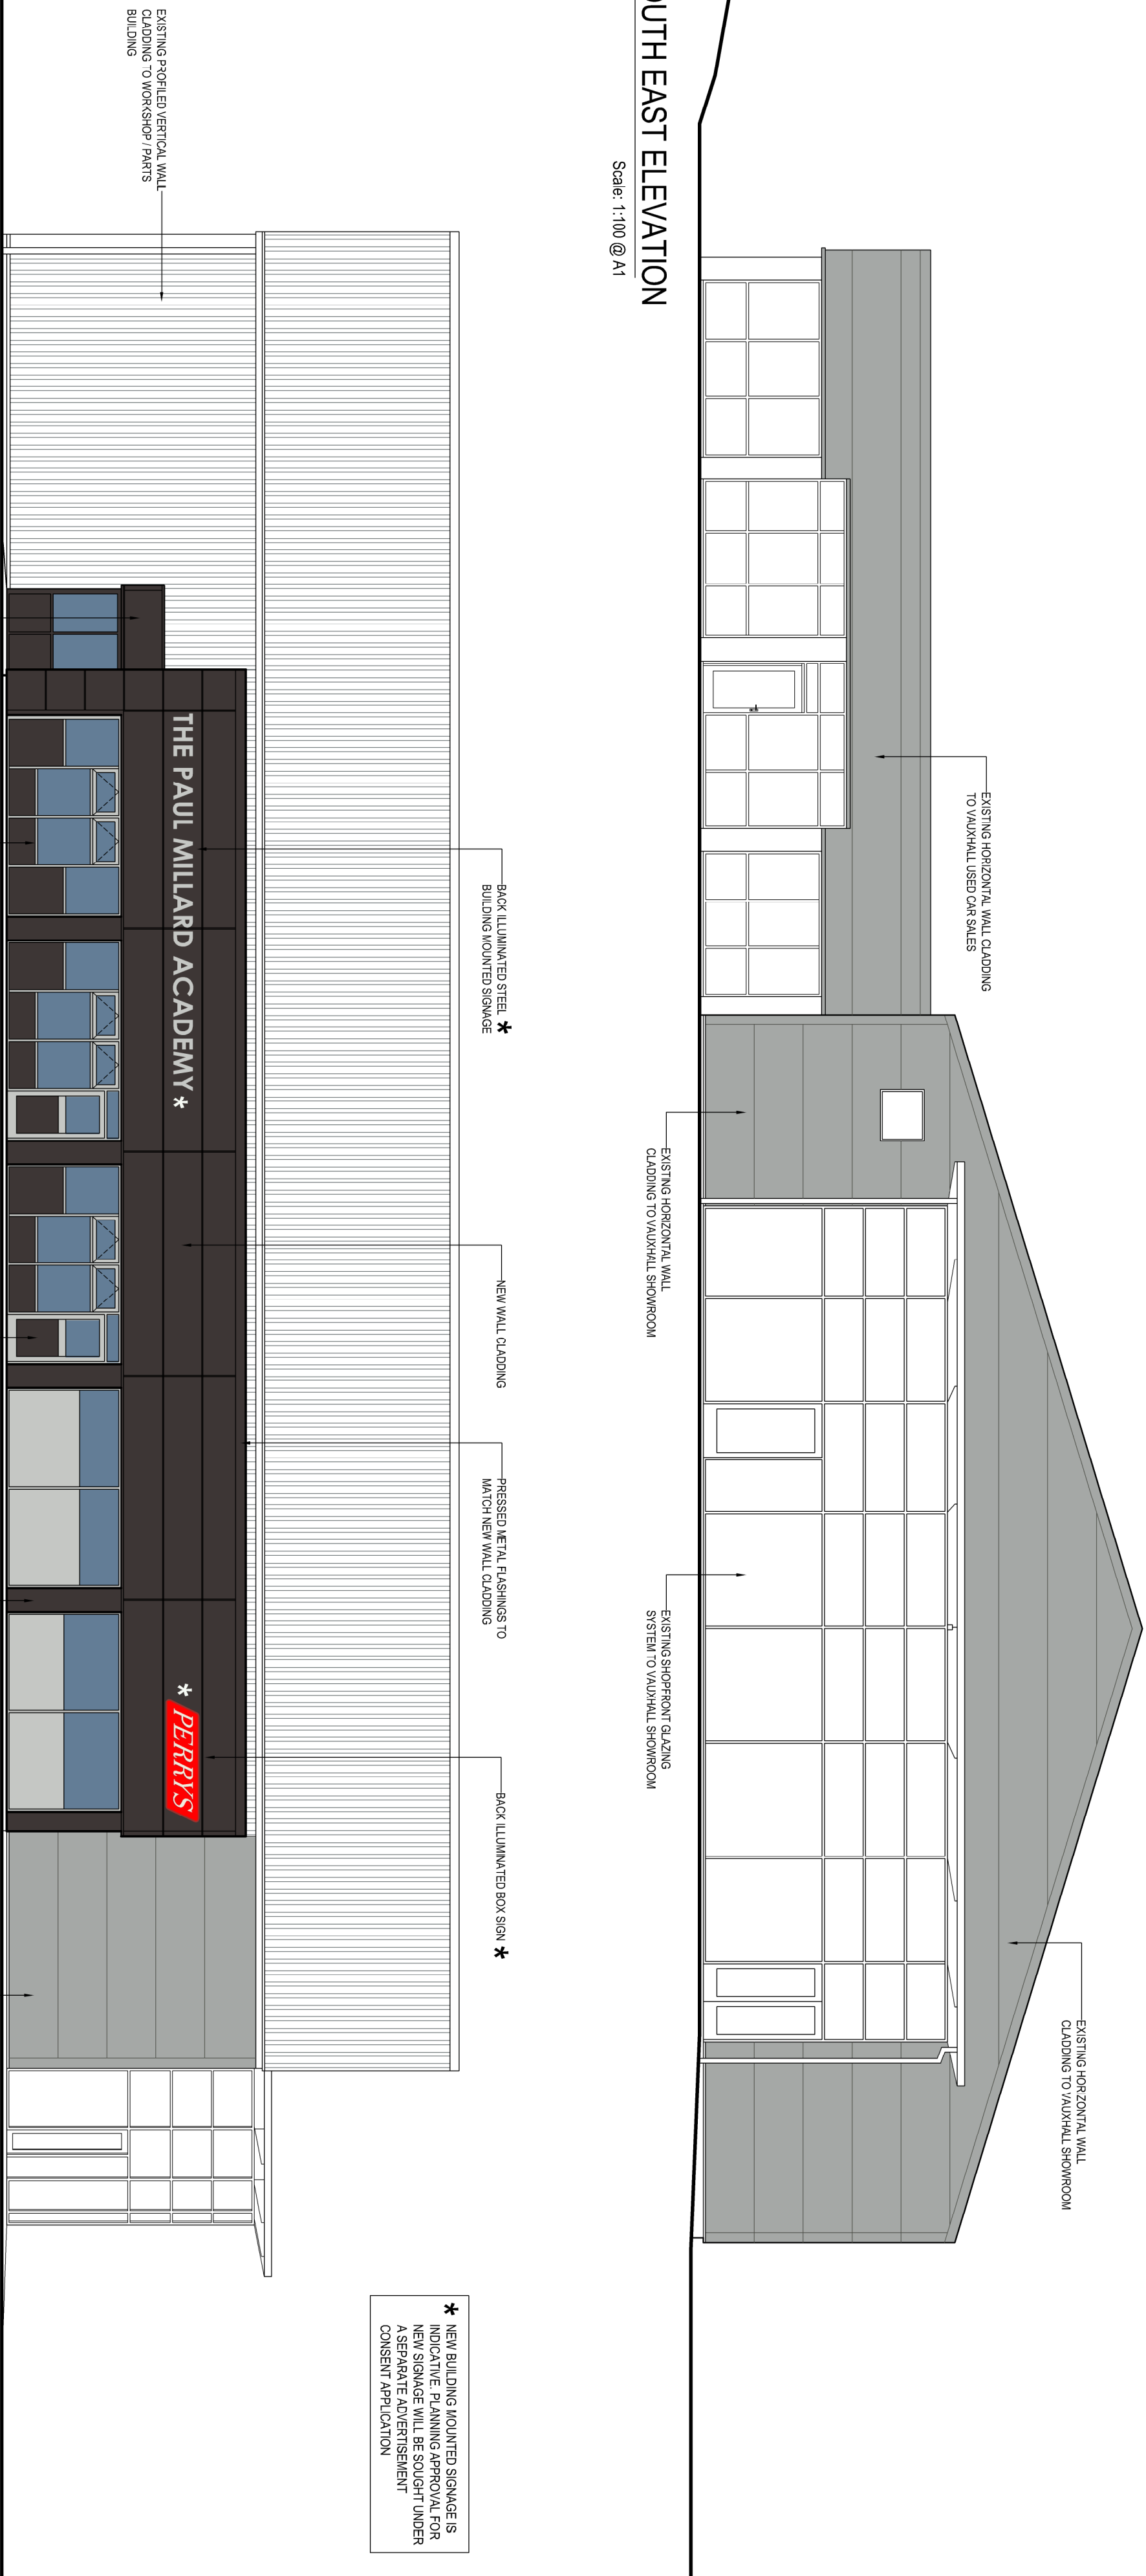

2 PROPOSED SOUTH WEST ELEVATION

Scale: 1:100 @ A1

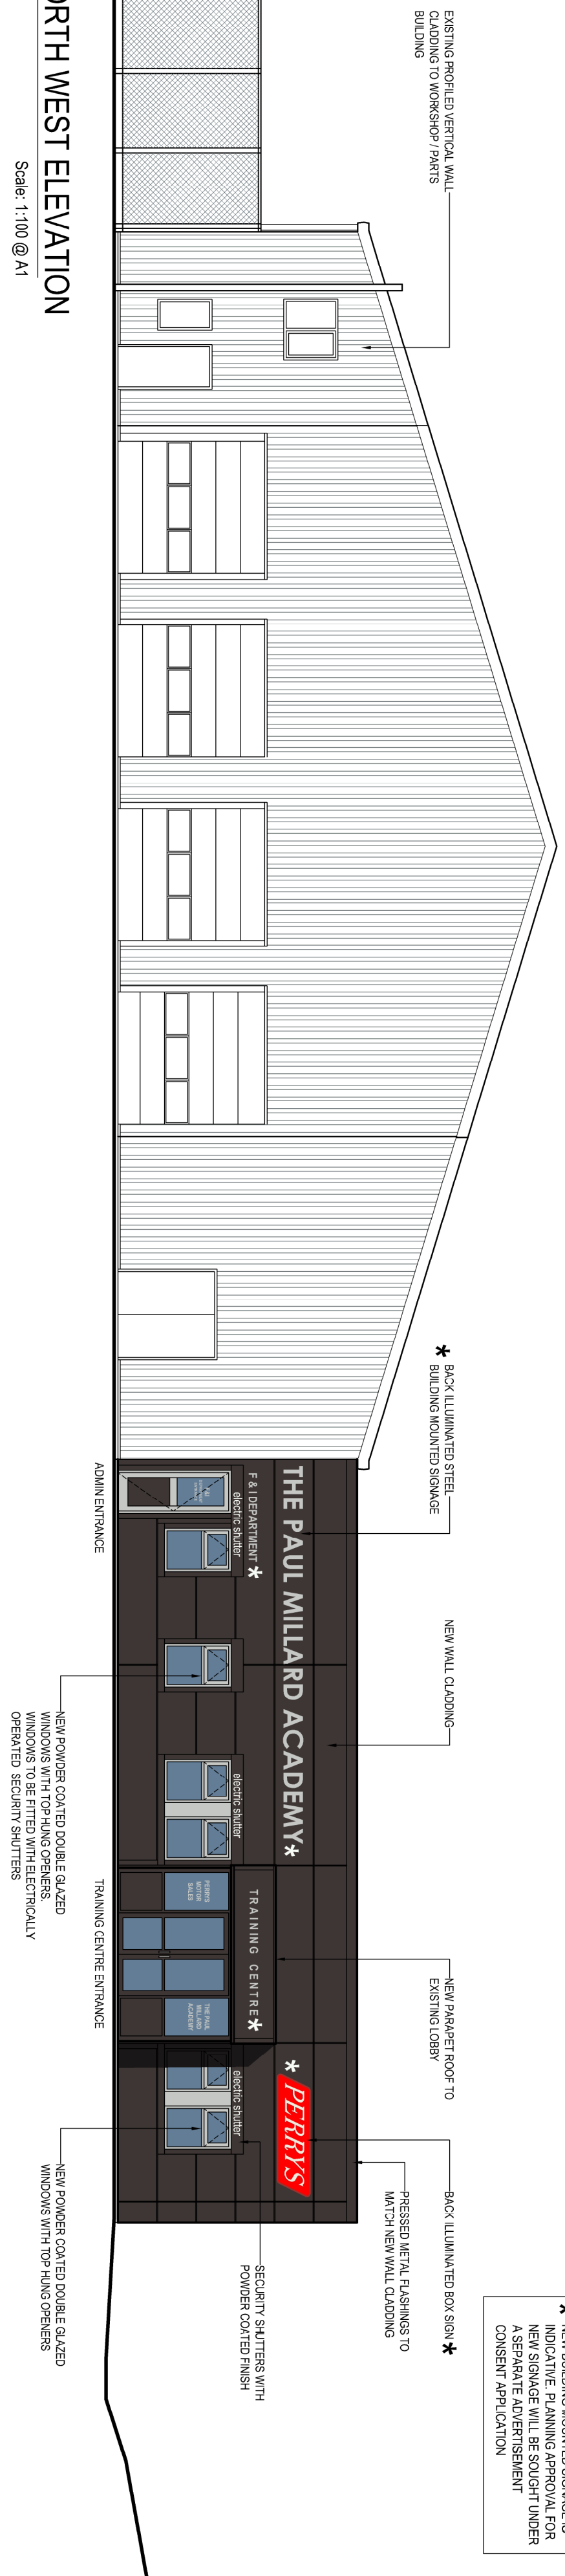

3 PROPOSED NORTH WEST ELEVATION

Scale: 1:100 @ A1

PROPOSED NORTH EAST ELEVATION

Scale: 1:100 @ A1



PROPOSED NEW EXTERNAL MATERIALS


WALL CLADDING: FLAT PANEL COMPOSITE
CLADDING PANELS WITH FACTORY APPLIED PAINT
FINISH.
COLOUR - BLACK.

PRESSED METAL FLASHINGS: COLOUR AND FINISH TO MATCH WALL CLADDING.

GLAZING: POWDER COATED ALUMINIUM DOUBLE GLAZING WITH GLASS FACED SPANDREL PANELS TO LOWER UNITS AS INDICATED.
FRAME COLOUR - SILVER METALIC.

DOORS: POWDER COATED ALUMINIUM GLAZED
DOORS TO MATCH NEW WINDOWS.
COLOUR - SILVER METALIC

SIGNAGE: NEW BUILDING MOUNTED SIGNAGE IS INDICATIVE. PLANNING APPROVAL FOR NEW SIGNAGE WILL BE SOUGHT UNDER A SEPARATE ADVERTISEMENT CONSENT APPLICATION

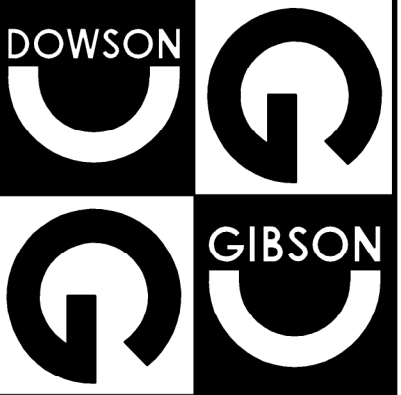[illegible]

GD Design Group
Architectural Services, Project Management
Development Consultants, Planning Supervisors

8 The Stables, Newey Hall
Ripon, North Yorkshire.
HG4 5AE
Tel: 01423 323665
e-mail: gddg@gddesigngroup.co.uk
www.gddesigngroup.co.uk

Client	PERRY'S MOTOR SALES LIMITED
Project	PERRY'S TRAINING CENTRE
Location	BARNSLEY
Title	PROPOSED ELEVATIONS
Notes	08/10/2015
Drawn	GDS
Checked	
Project No.	1234-PTCB
Disc No.	P 015
Rev	-
Scale	1:100 @ A1

PLANNING