


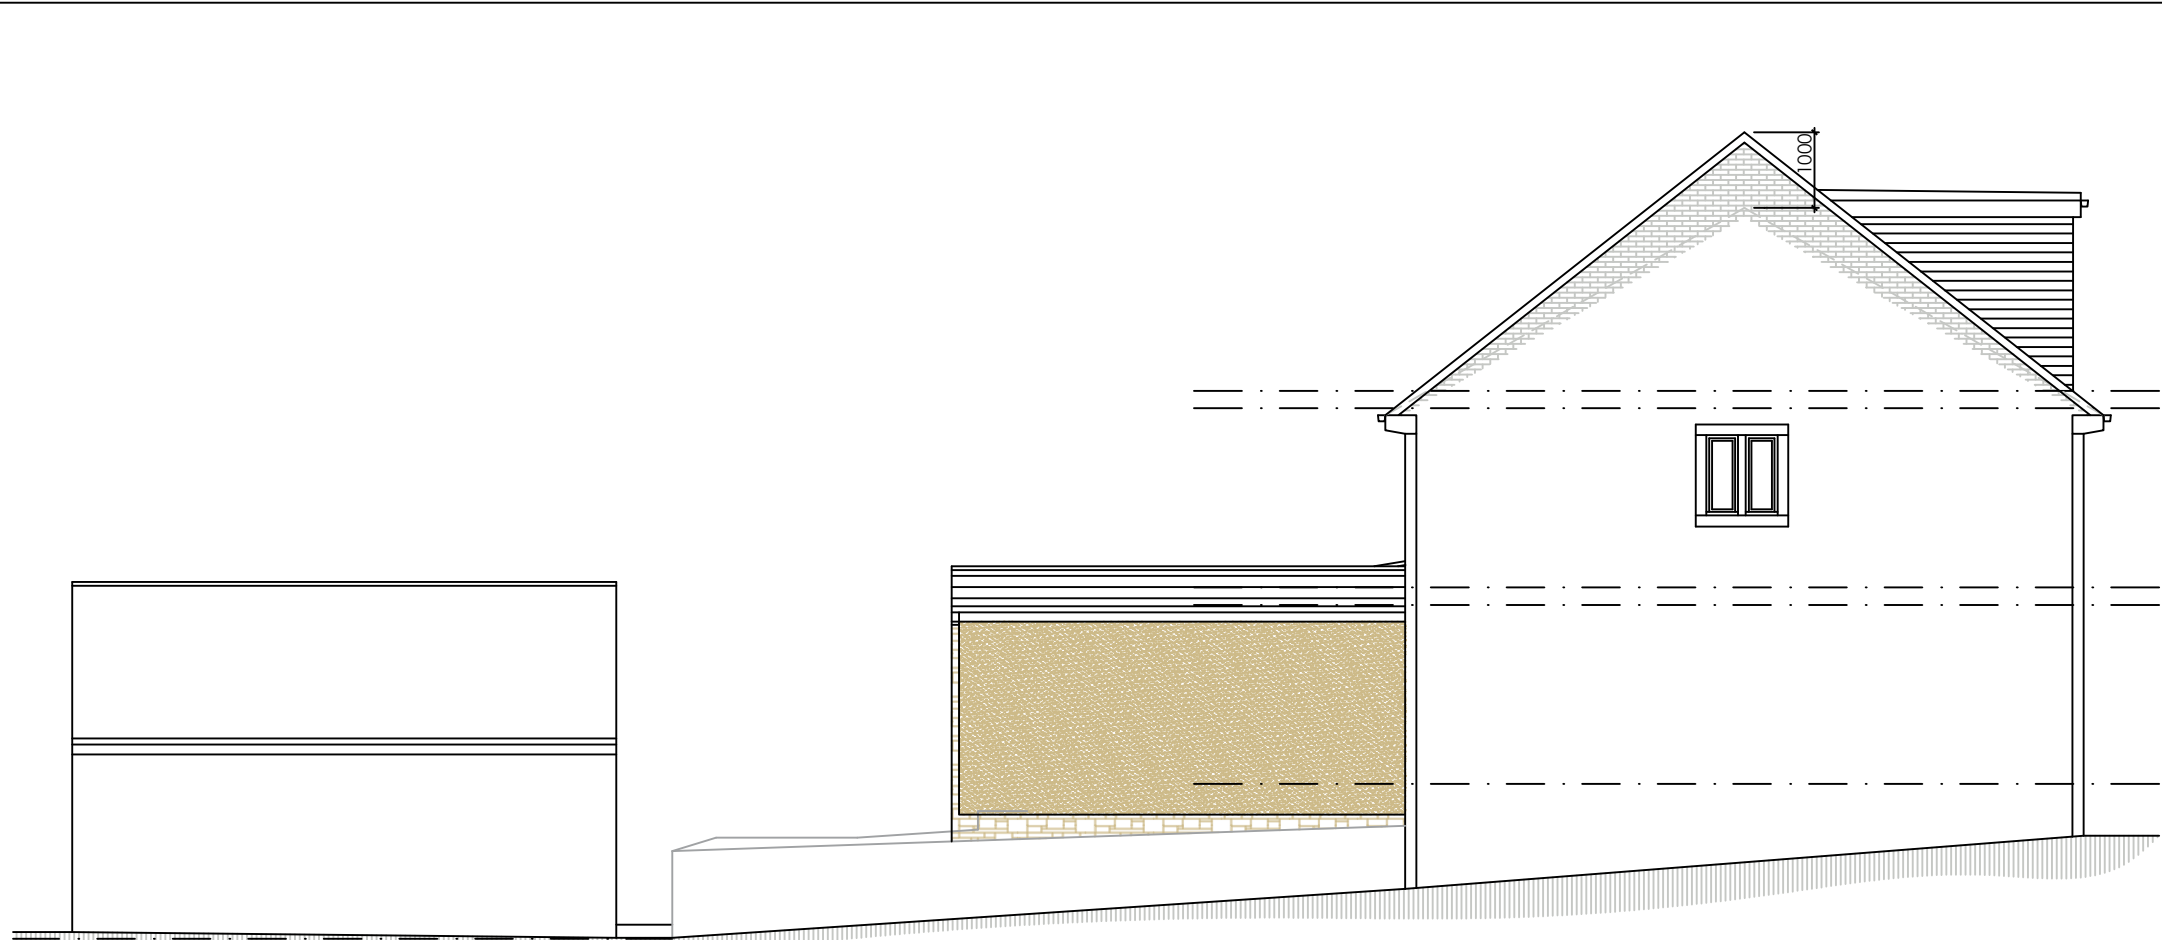


**PROPOSED
WEST ELEVATION**
SCALE 1:100



**PROPOSED
SOUTH ELEVATION**
SCALE 1:100




**PROPOSED
EAST ELEVATION**
SCALE 1:100

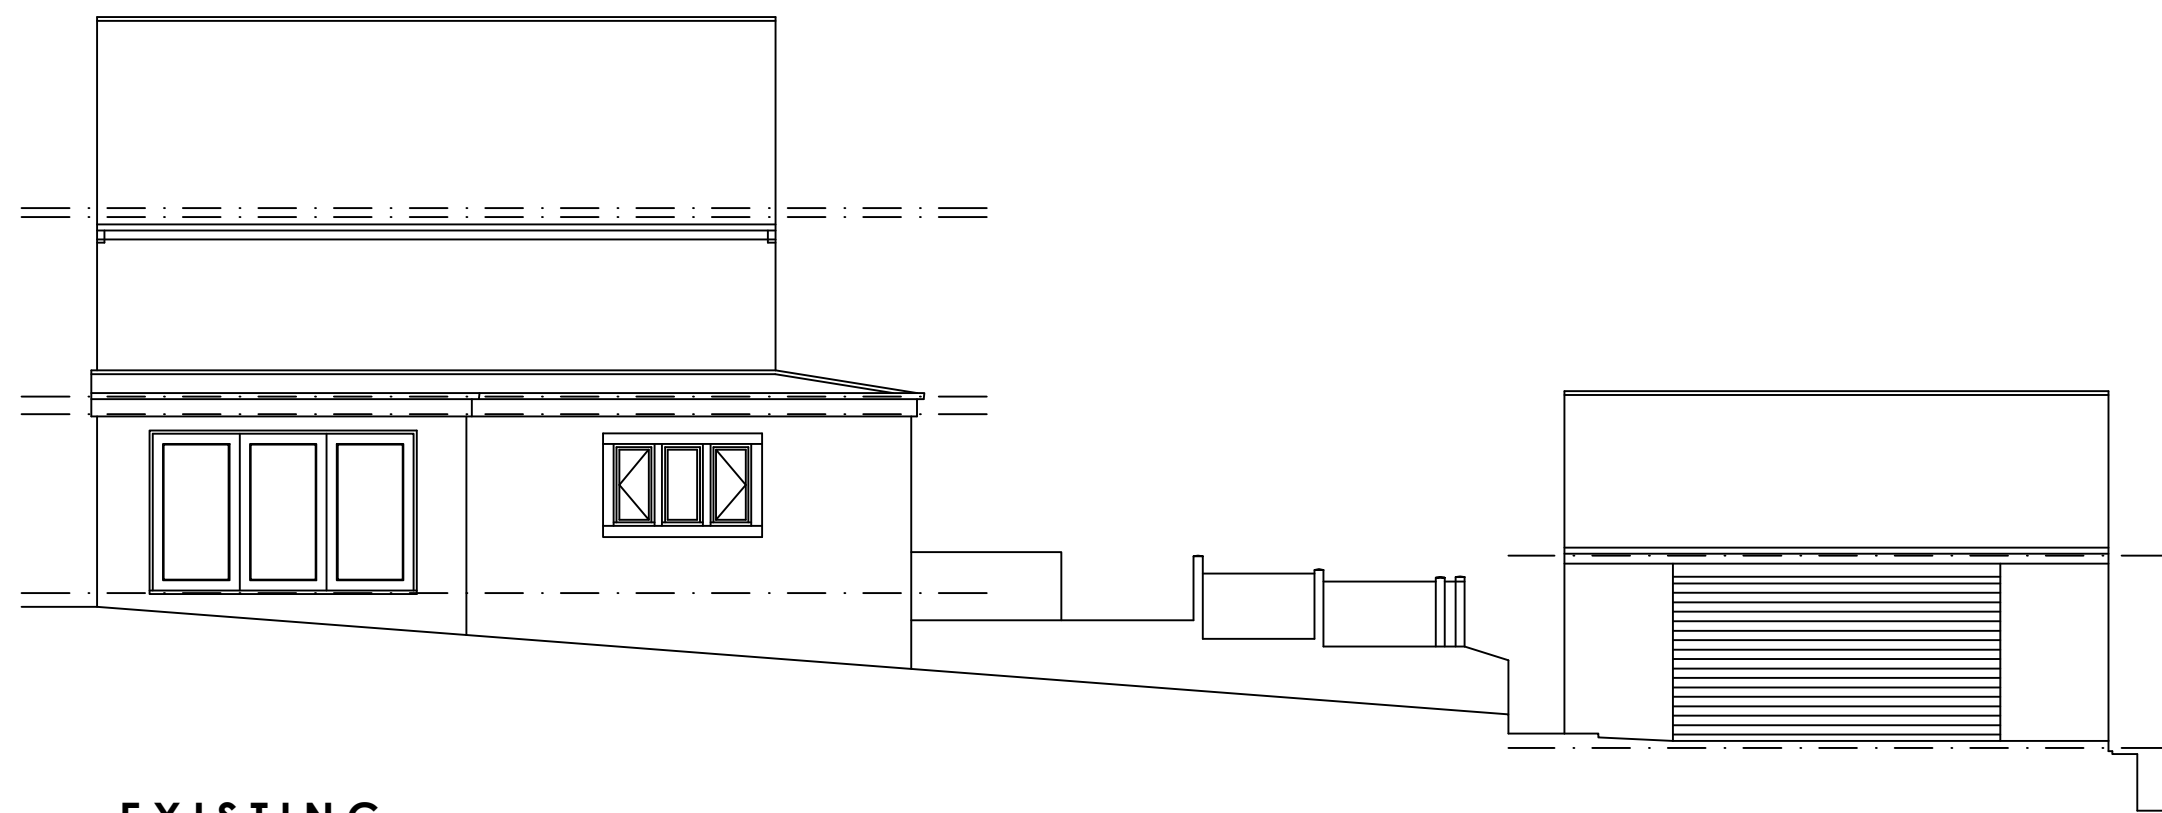


**EXISTING
WEST ELEVATION**
SCALE 1:100




**EXISTING
SOUTH ELEVATION**
SCALE 1:100

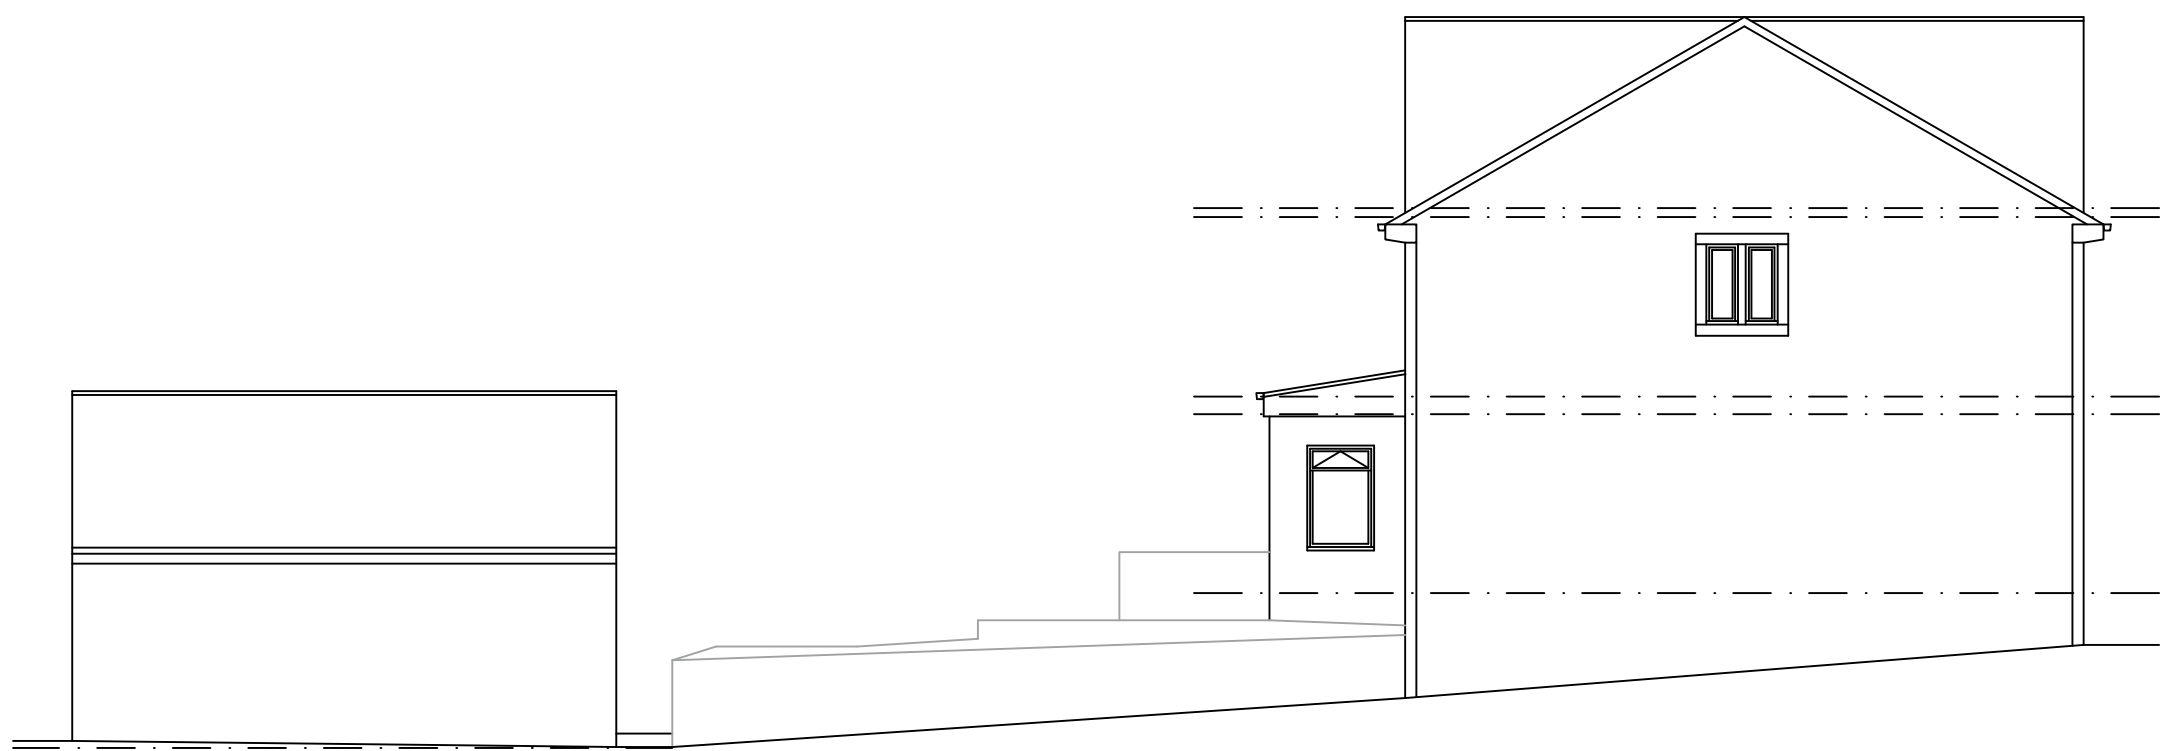


**EXISTING
EAST ELEVATION**
SCALE 1:100

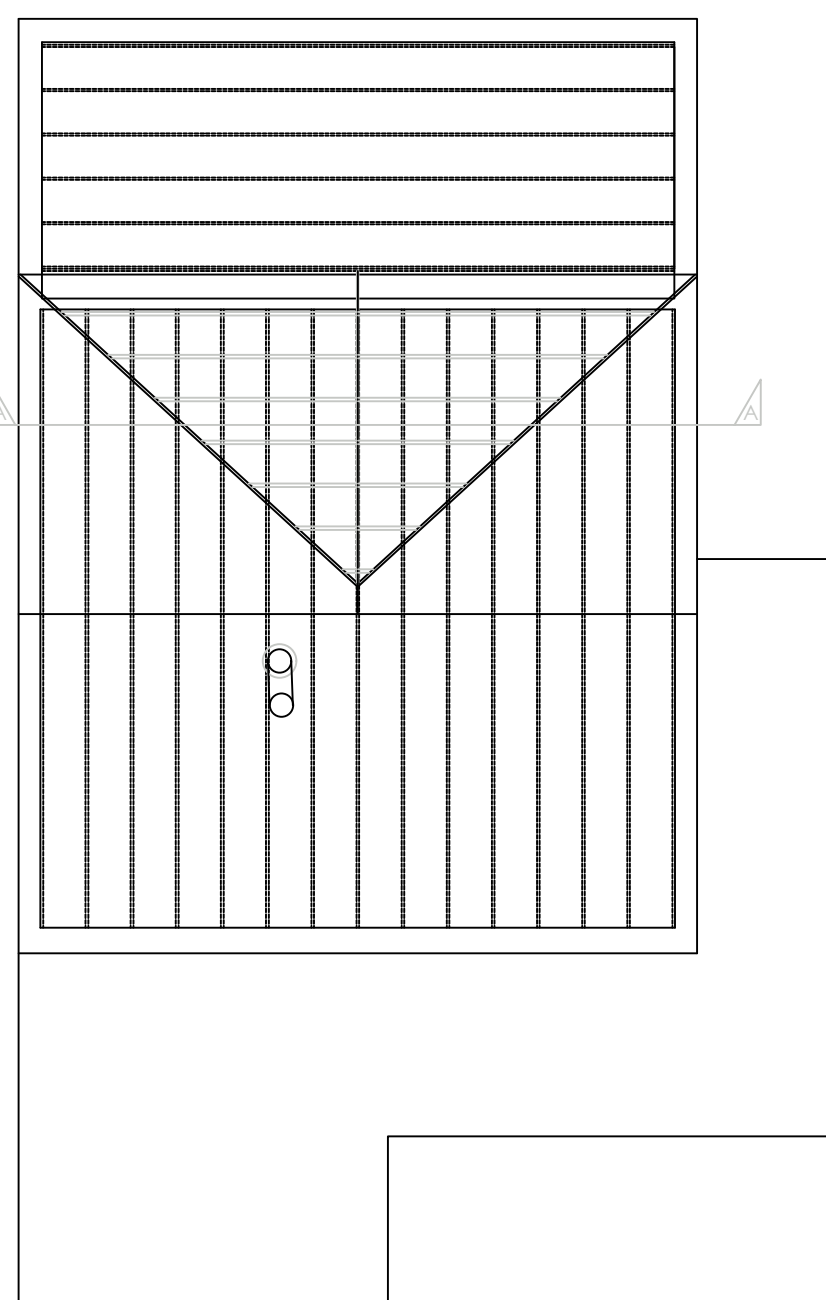


**EXISTING ATTIC
FLOOR PLAN**
SCALE 1:100

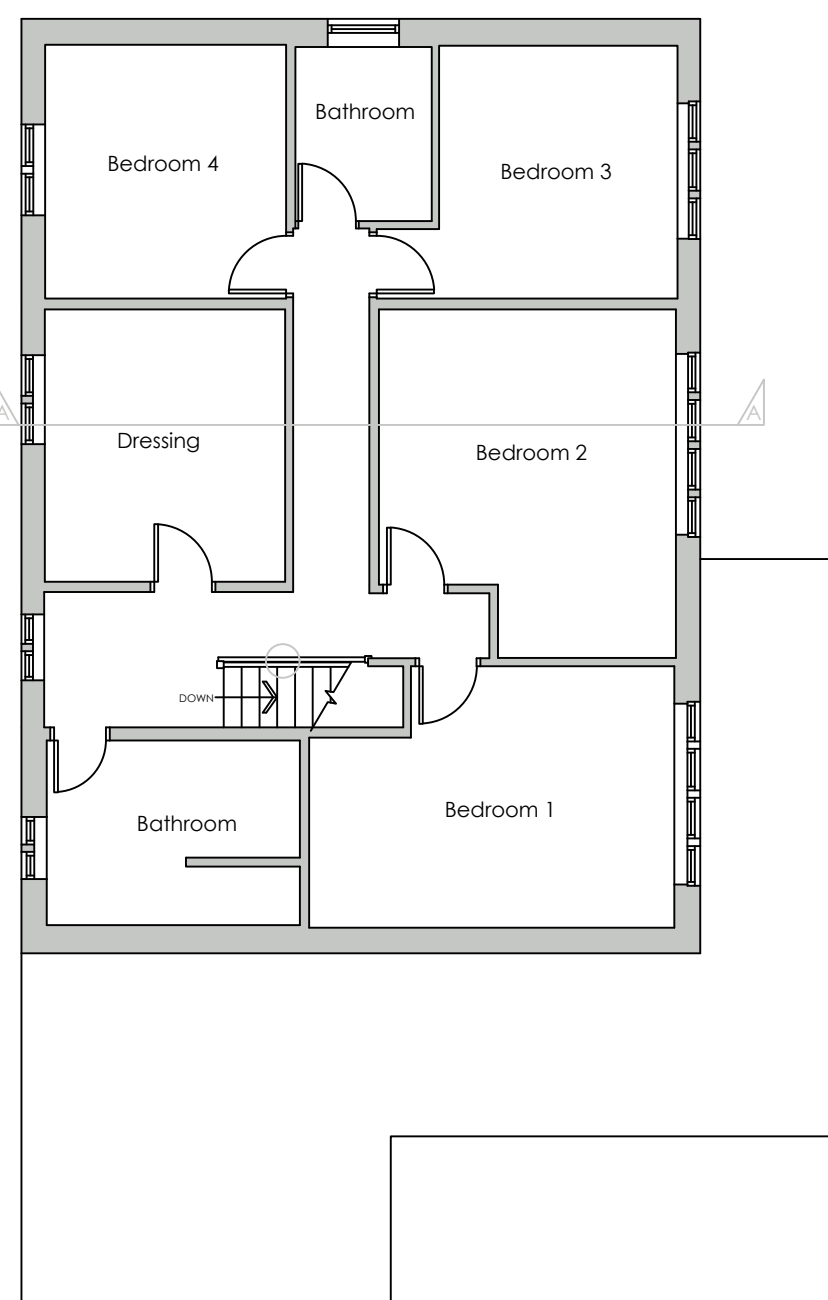

**EXISTING FIRST
FLOOR PLAN**
SCALE 1:100

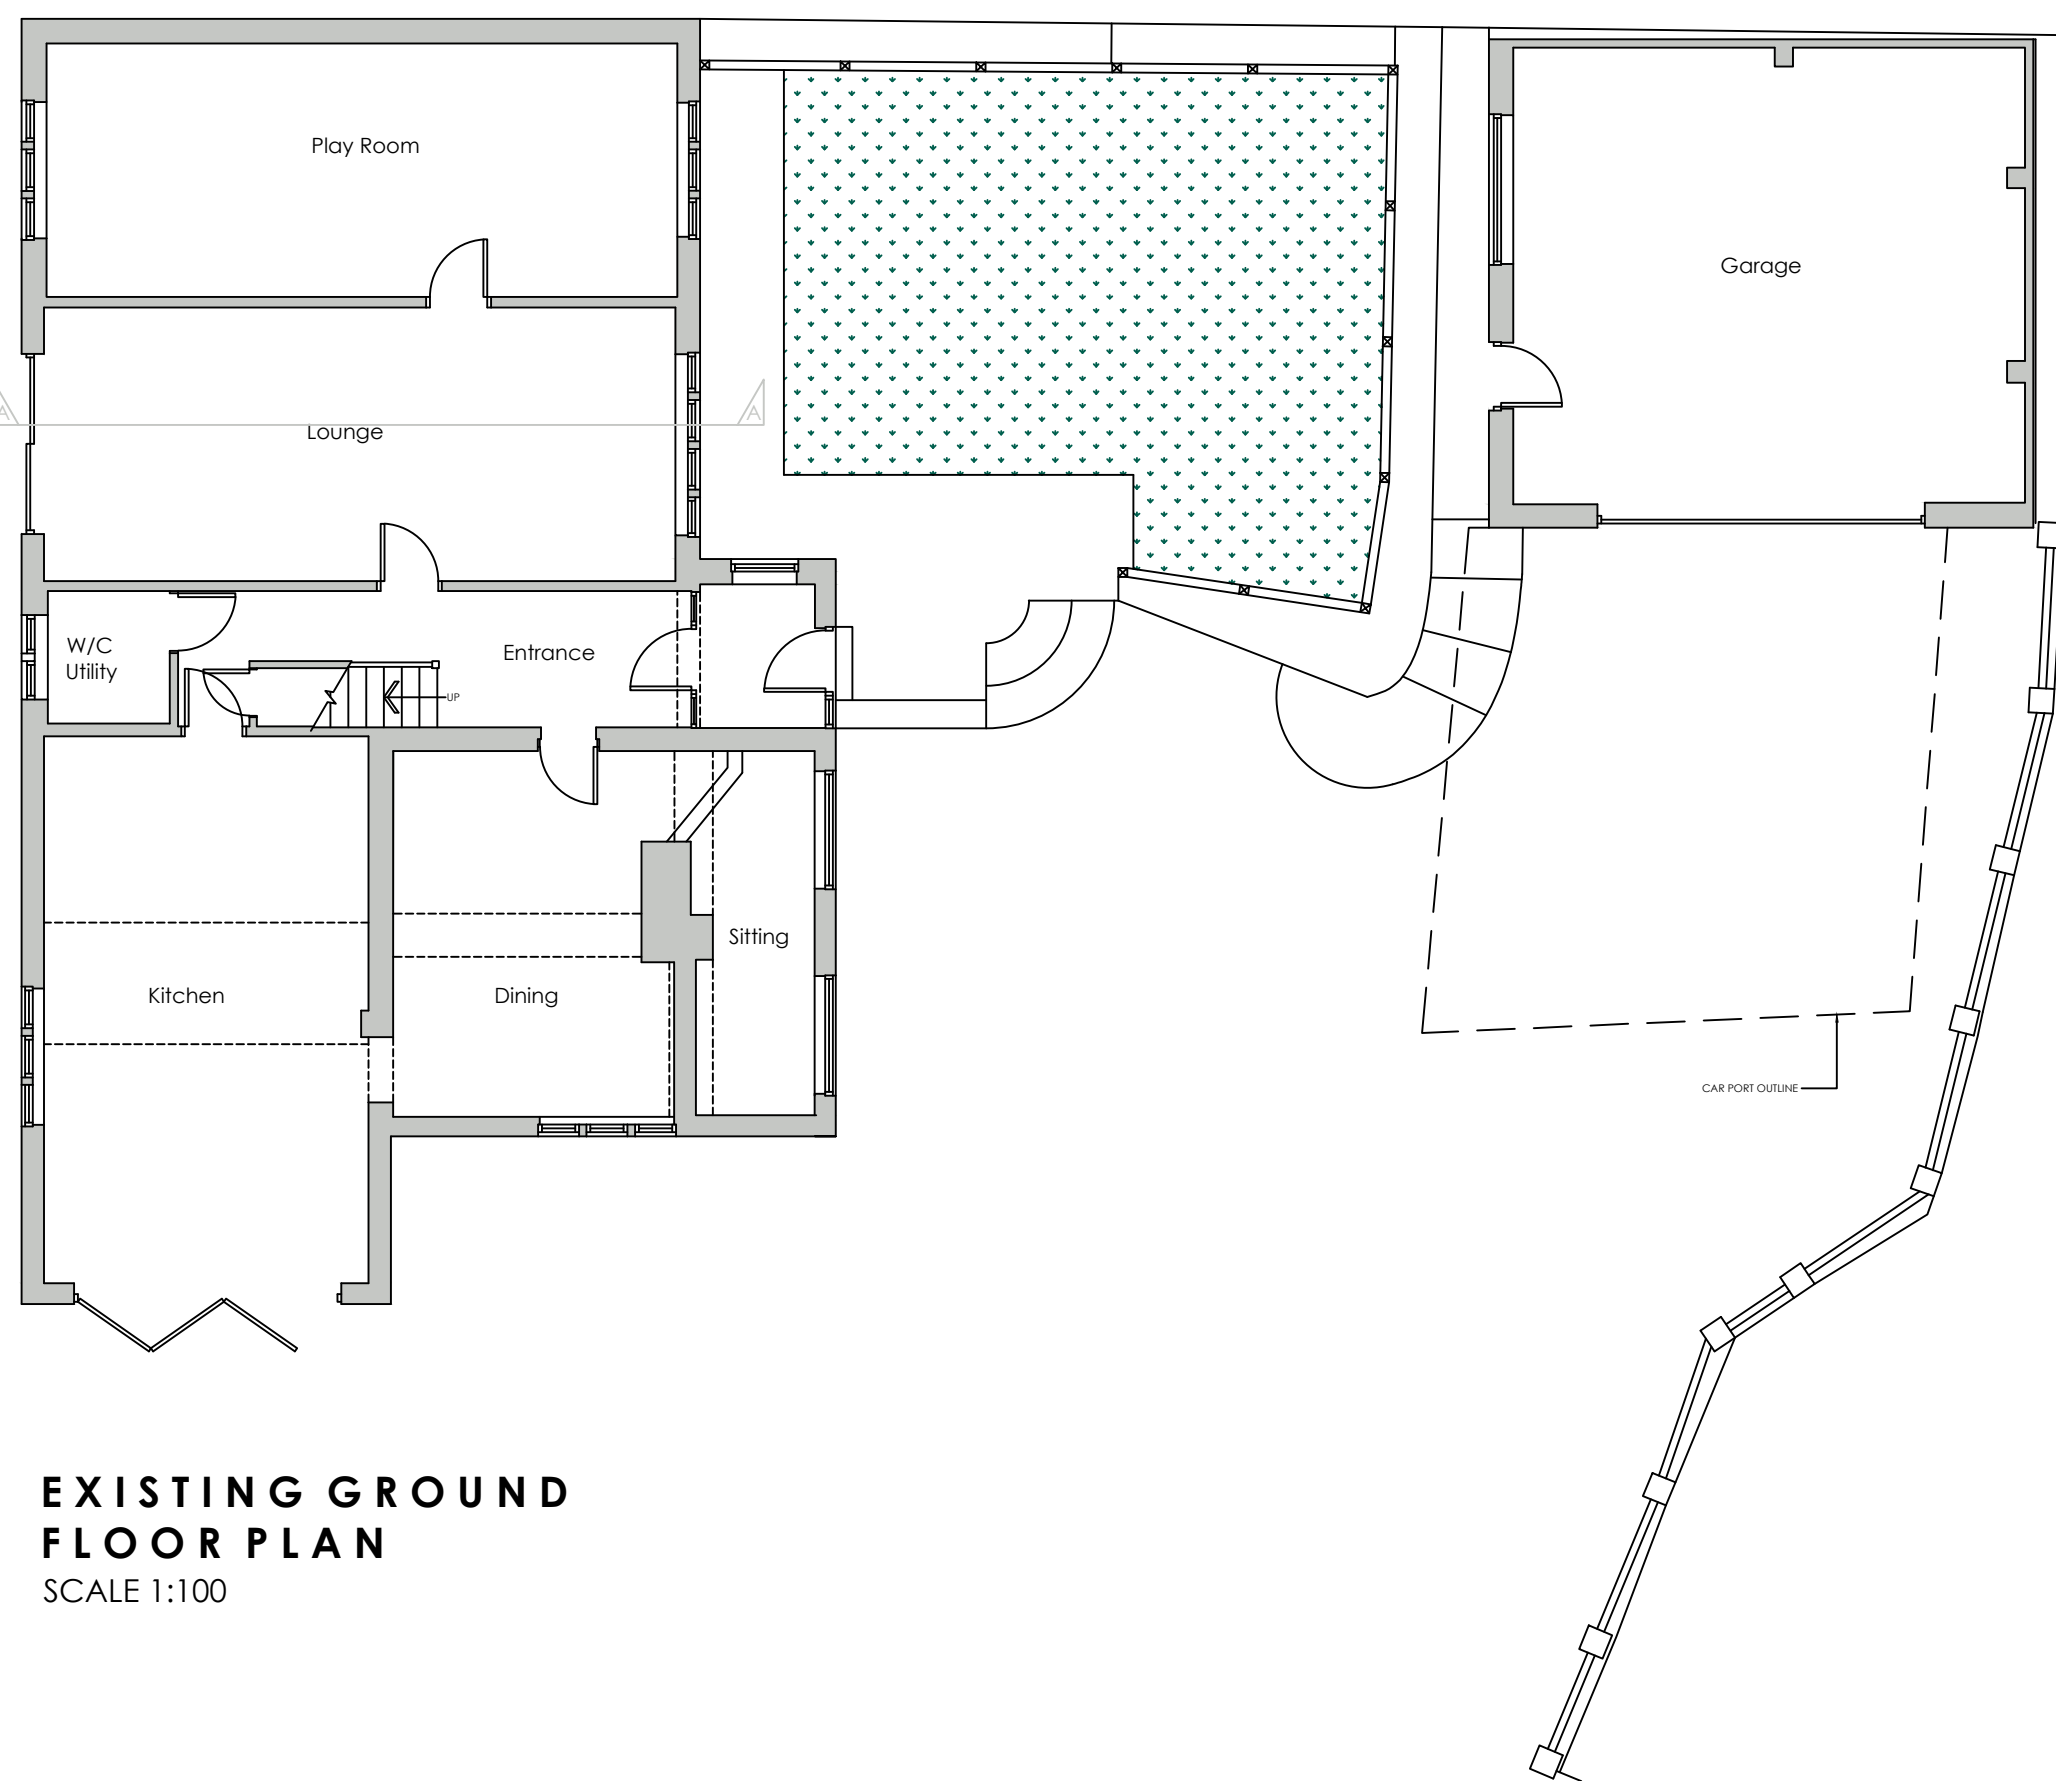

**EXISTING GROUND
FLOOR PLAN**
SCALE 1:100

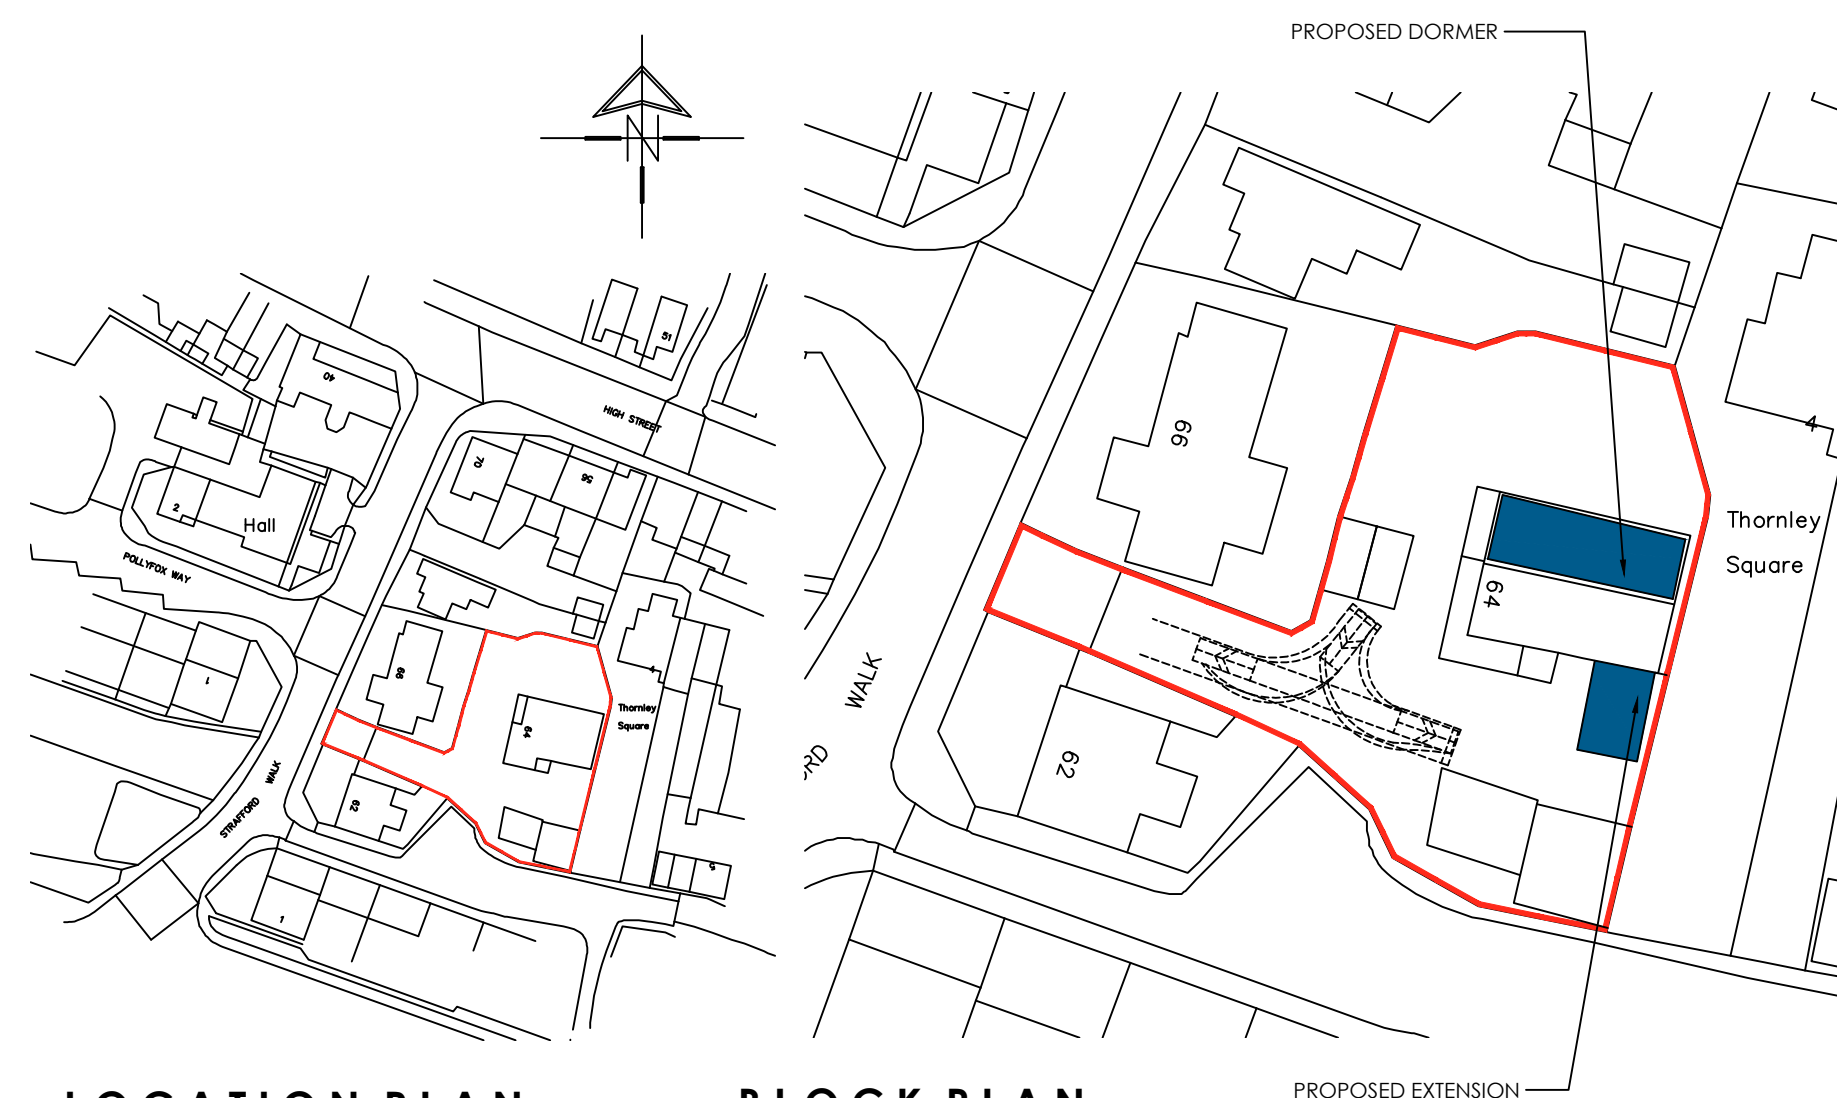

LOCATION PLAN
SCALE 1:1250

BLOCK PLAN
SCALE 1:500

W White Agus Architectural Services			OFFICE ONE, DRILL HALL, 11 EASTGATE, BARNLEY, S70 2EU			Phone: 01226 208482 Email: info@whiteagus.co.uk Web: www.whiteagus.co.uk				
Project. PROPOSED WORKS AT 64 STRAFFORD WALK, DODWORTH BARNLEY, S75 3RB					Client. MR & MRS KENDRICK					
Drawing Title. EXISTING & PROPOSED ELEVATIONS LOFT CONVERSION TRUSS SCHEME					Date. JUNE 2024		Scale. 1:50 & 1:100 @ A1			
					Ref. 24-051		Dwg. No. 17			
					Rev.					
Date		Suffix	Description			Date		Suffix	Description	