



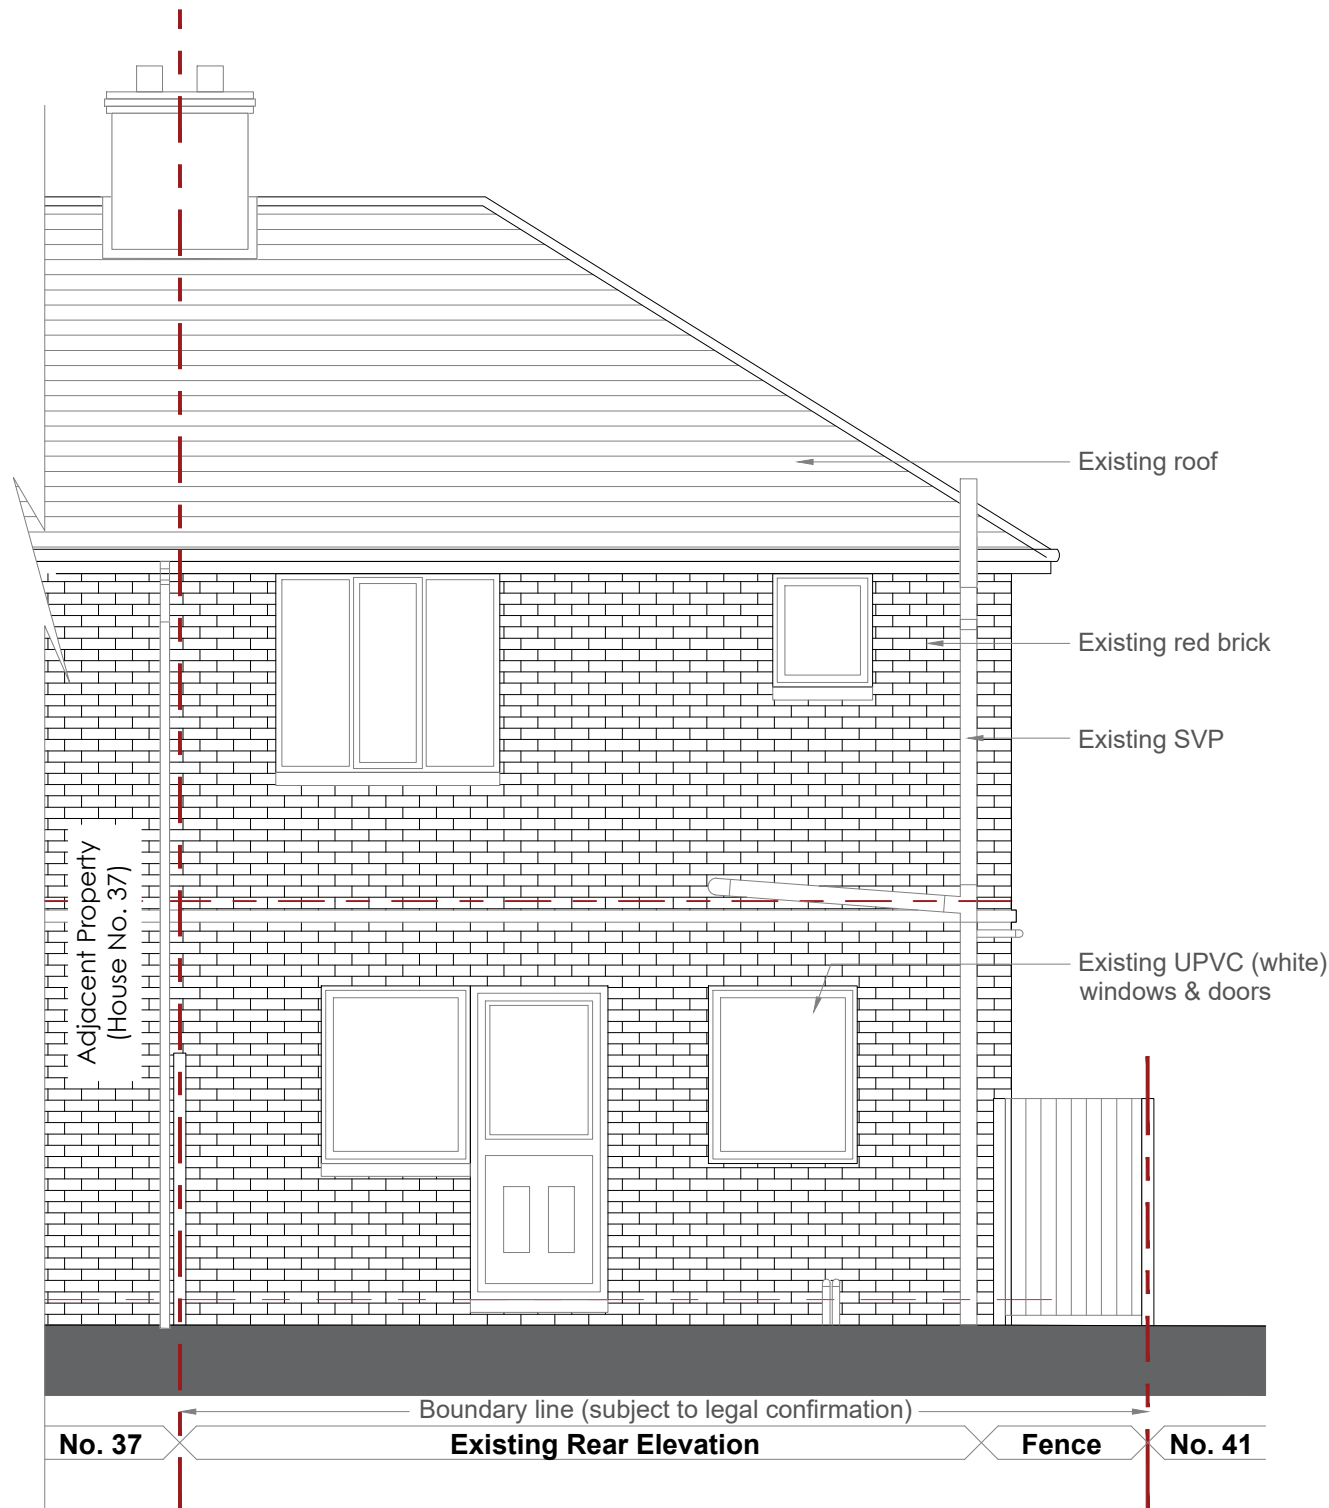

EXISTING REAR ELEVATION
Scale 1:50 @ A3

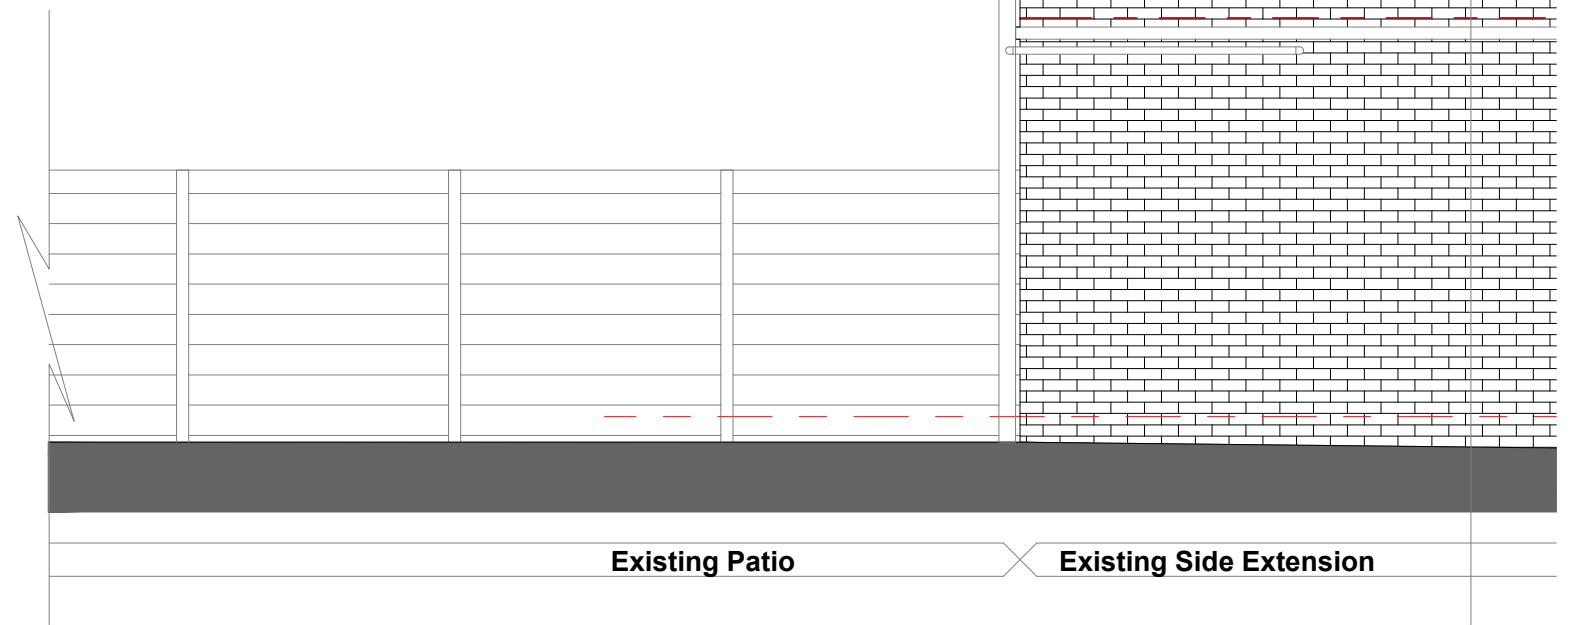

EXISTING SIDE ELEVATION
Scale 1:50 @ A3

DRAFT

0 500 1000 1500 2000 2500mm
SCALE 1:50

Revision -

Project title

PROPOSED DEVELOPMENT

Client Mr & Ms Brown

Address 39 Greenwood Avenue
Worsbrough
Barnsley, S70 4BJ

Drawing Title Existing Side & Rear Elevations

Drawing Status Planning

Scale 1:50 @ A3 Date May 2024

Drawing no. 106-STA-06 Revision