



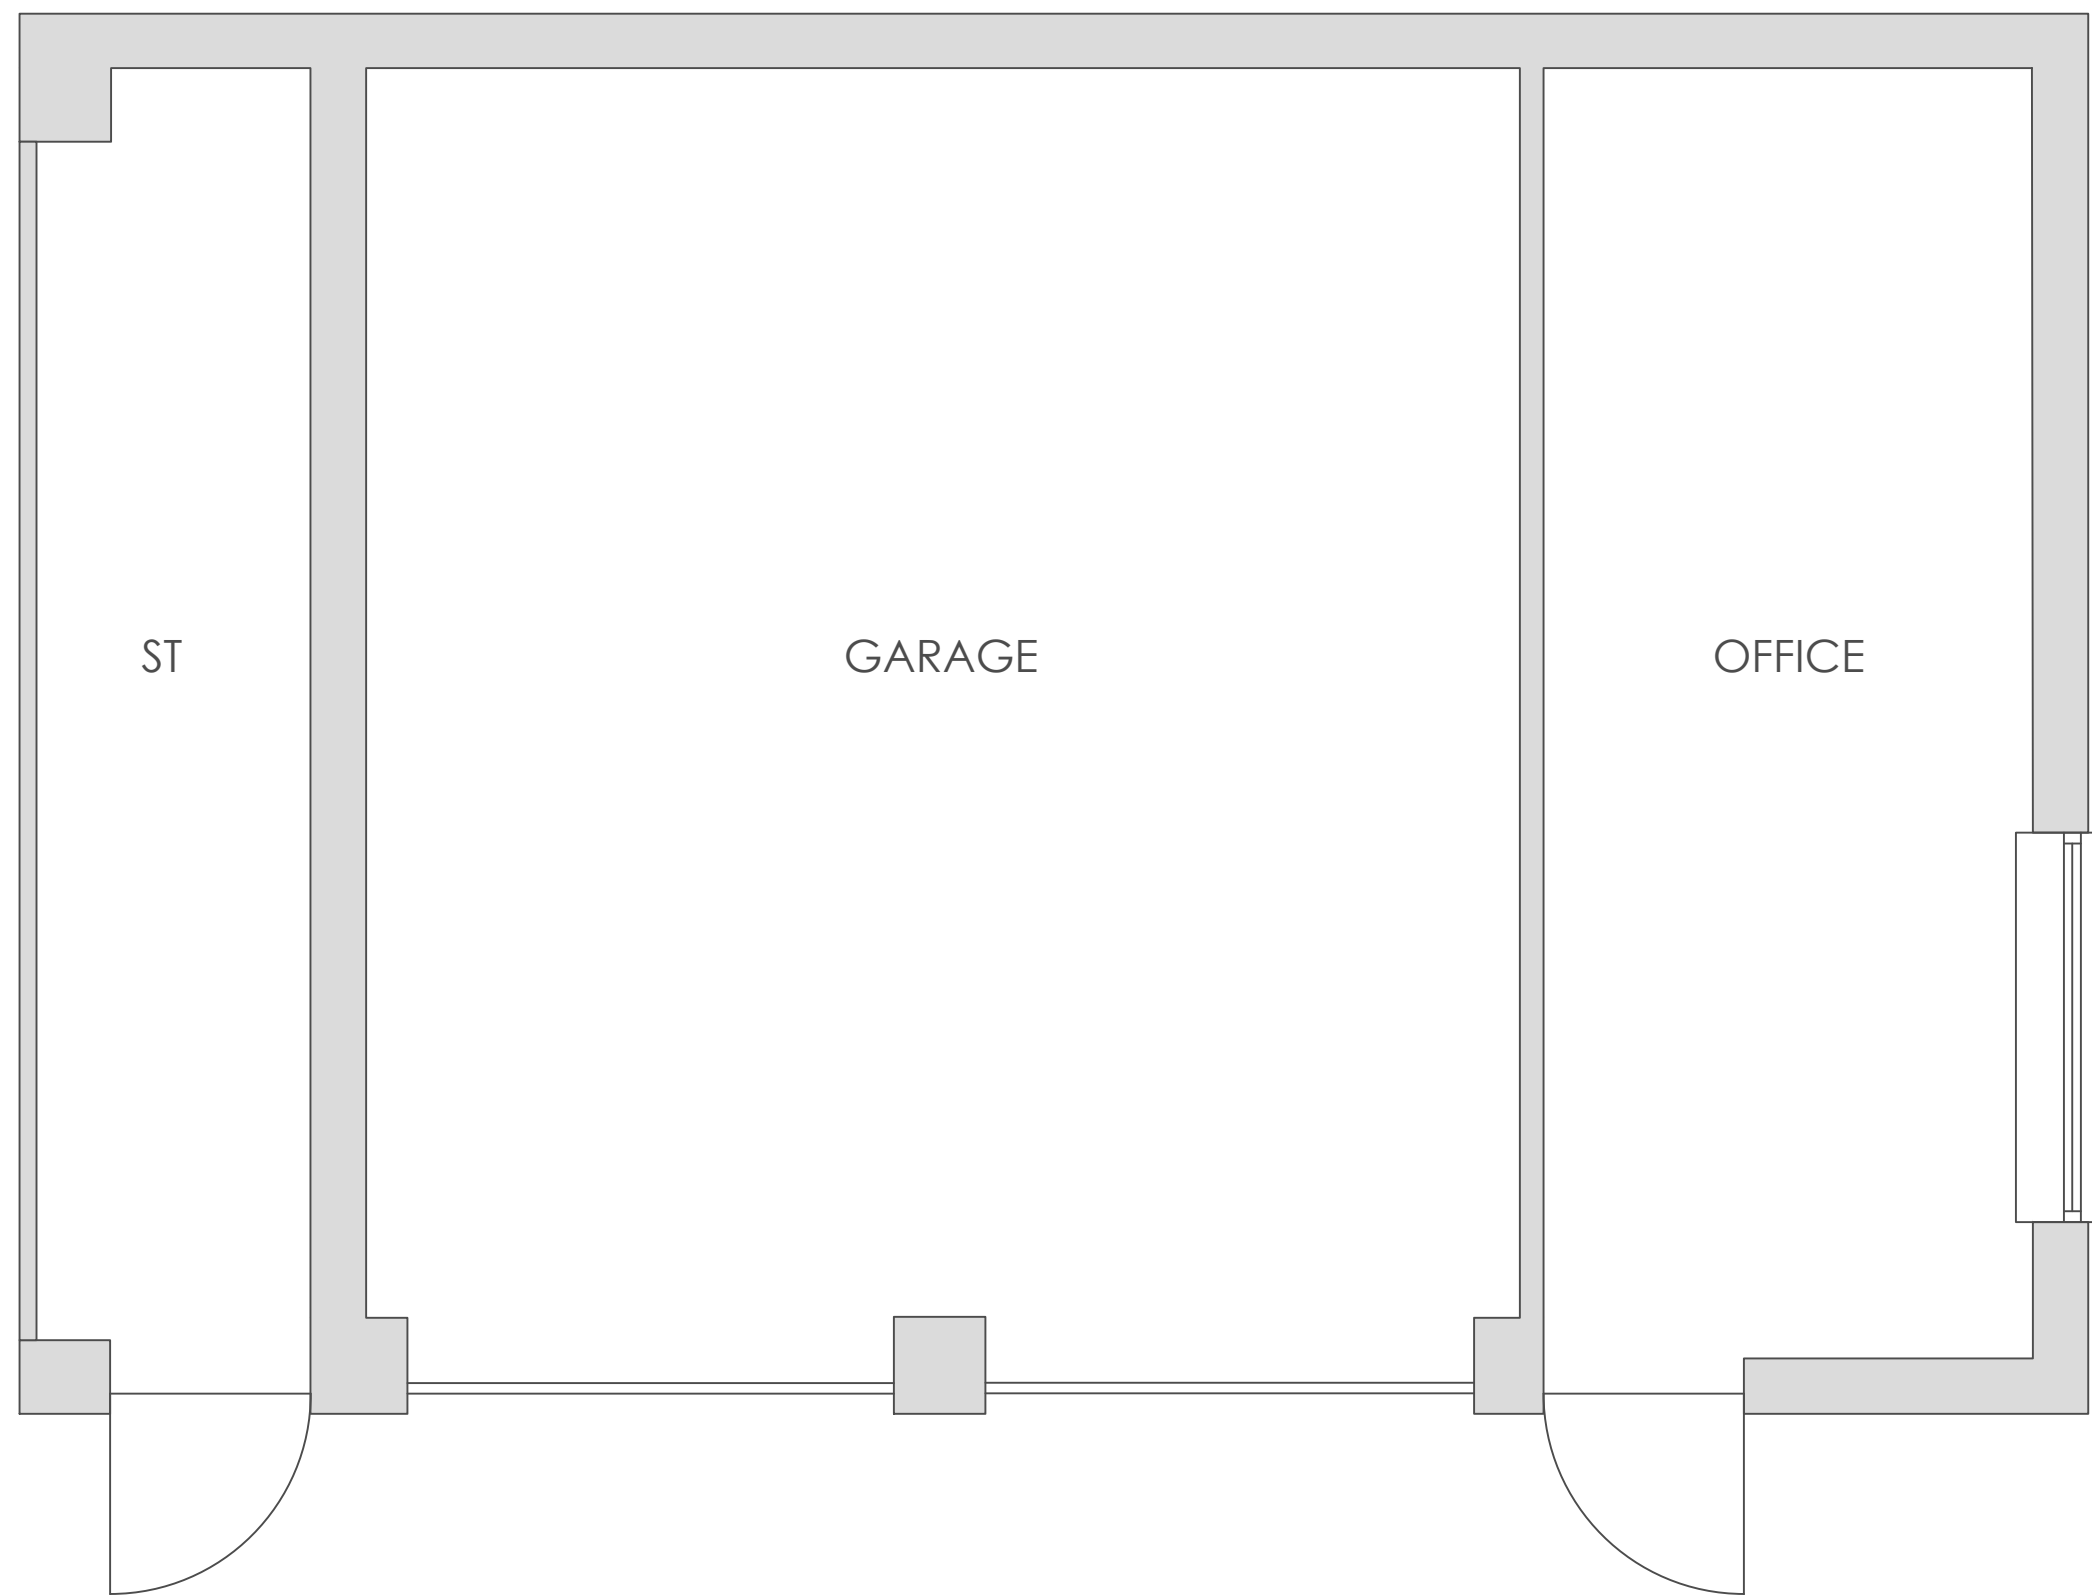


EXISTING GROUND FLOOR PLAN 1:50

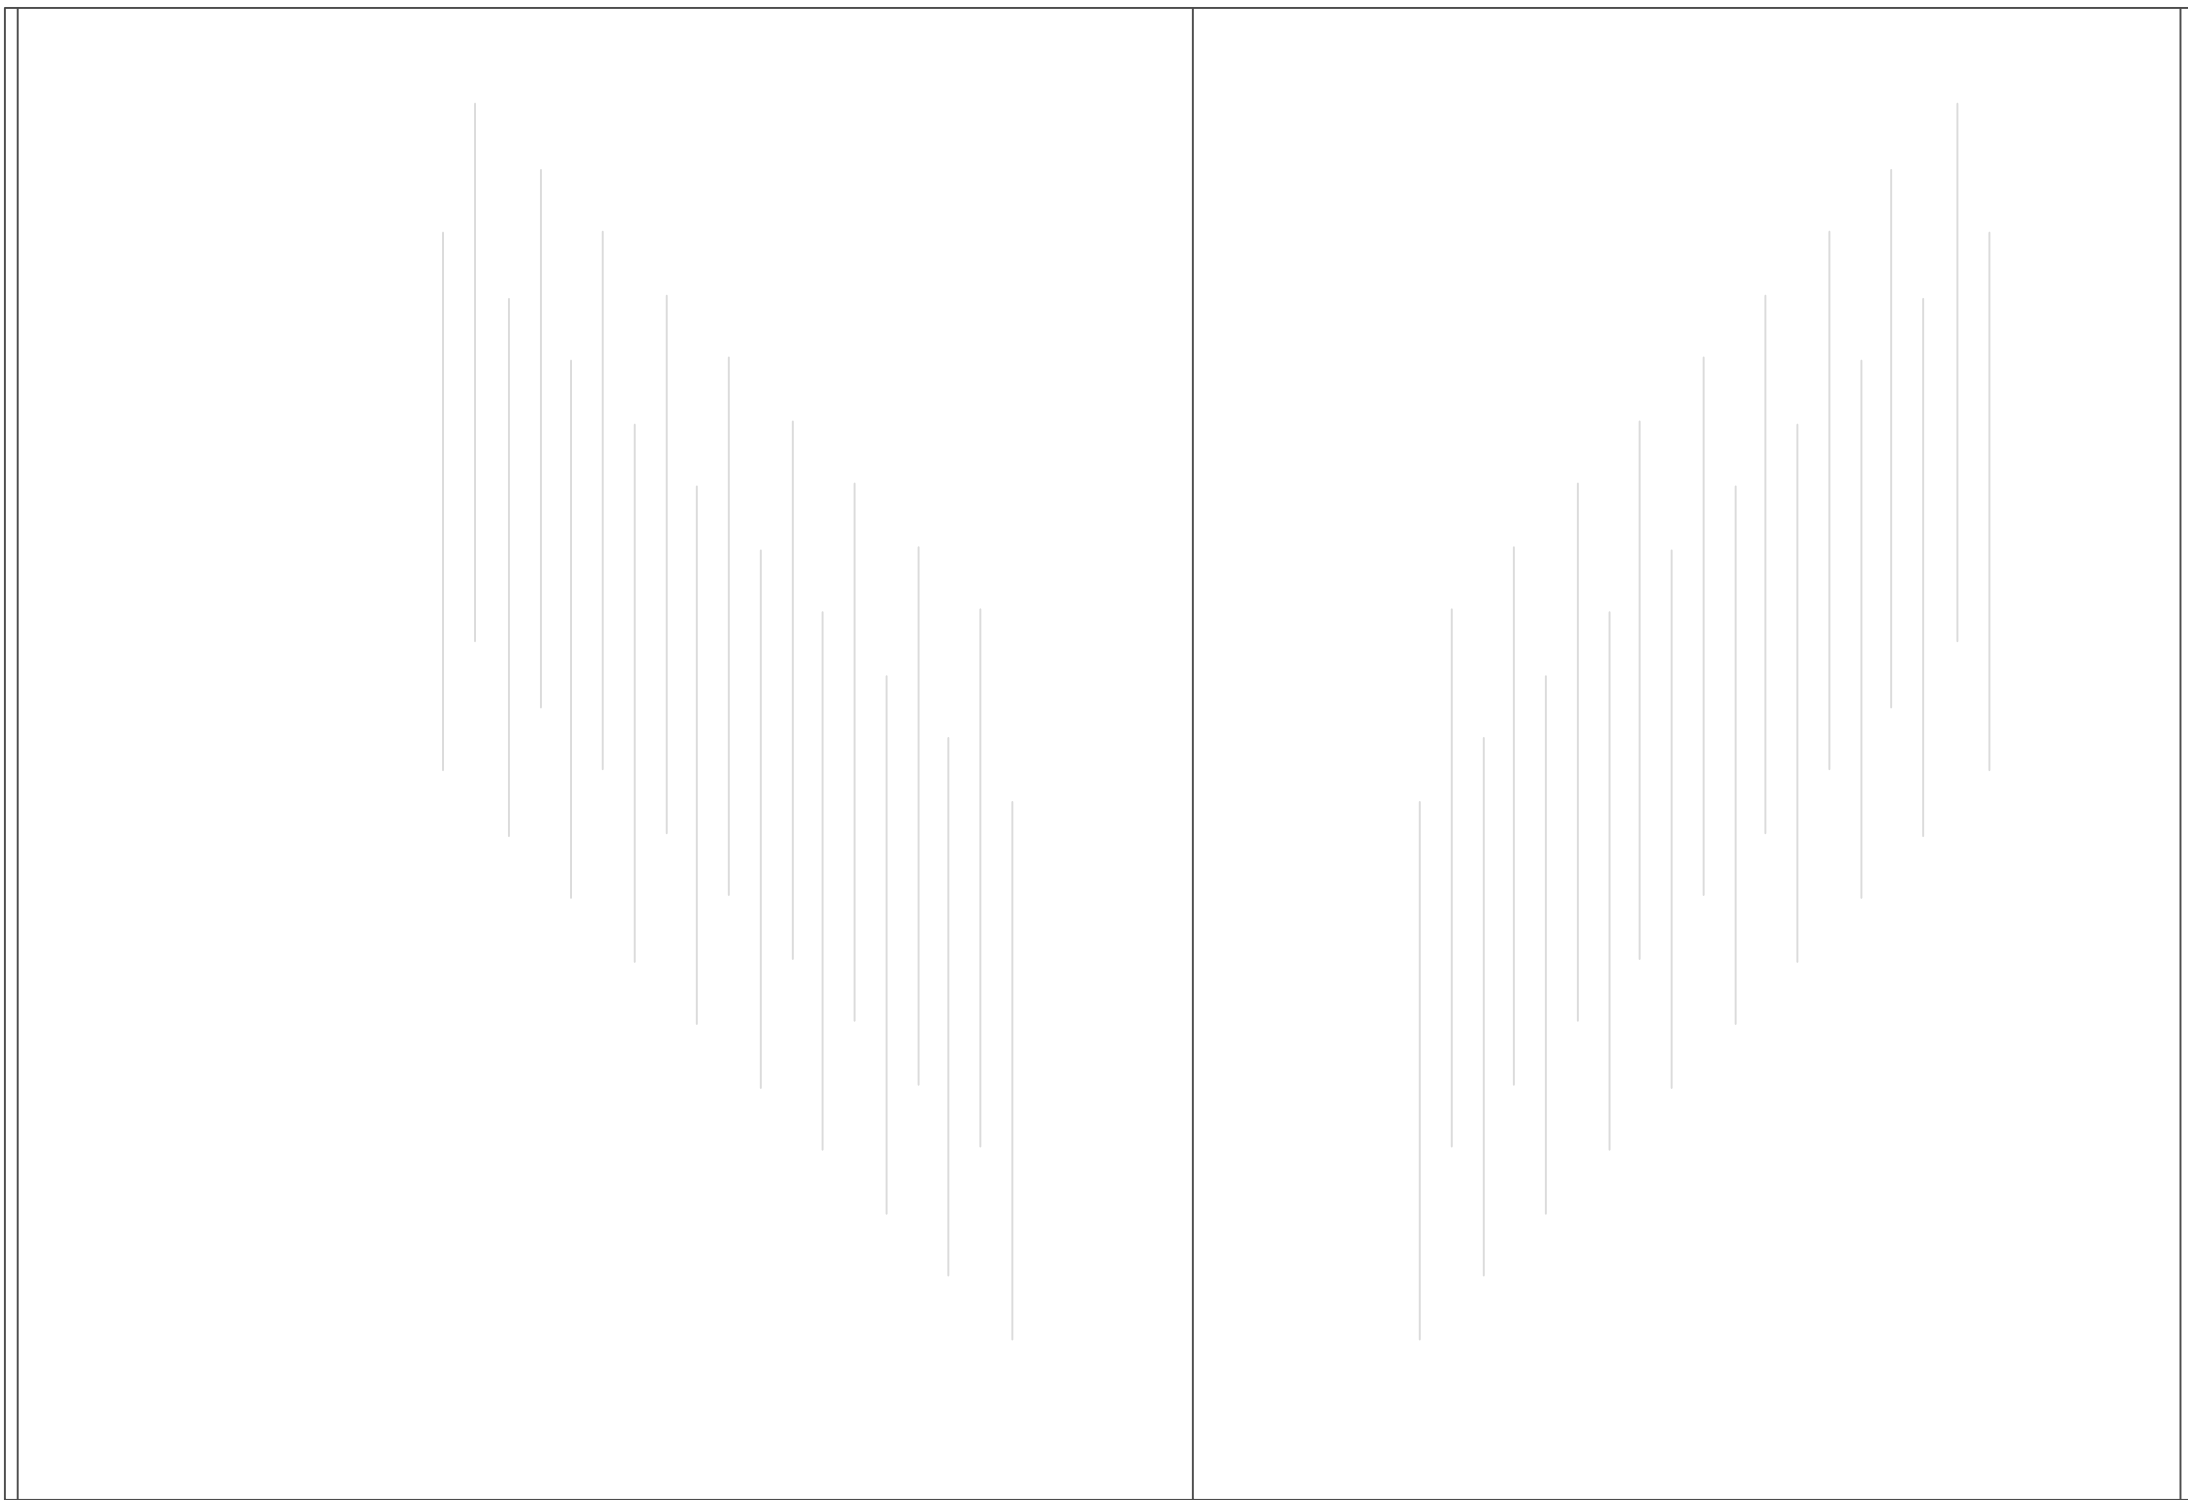


EXISTING ROOF PLAN 1:50



EXISTING FRONT ELEVATION 1:50

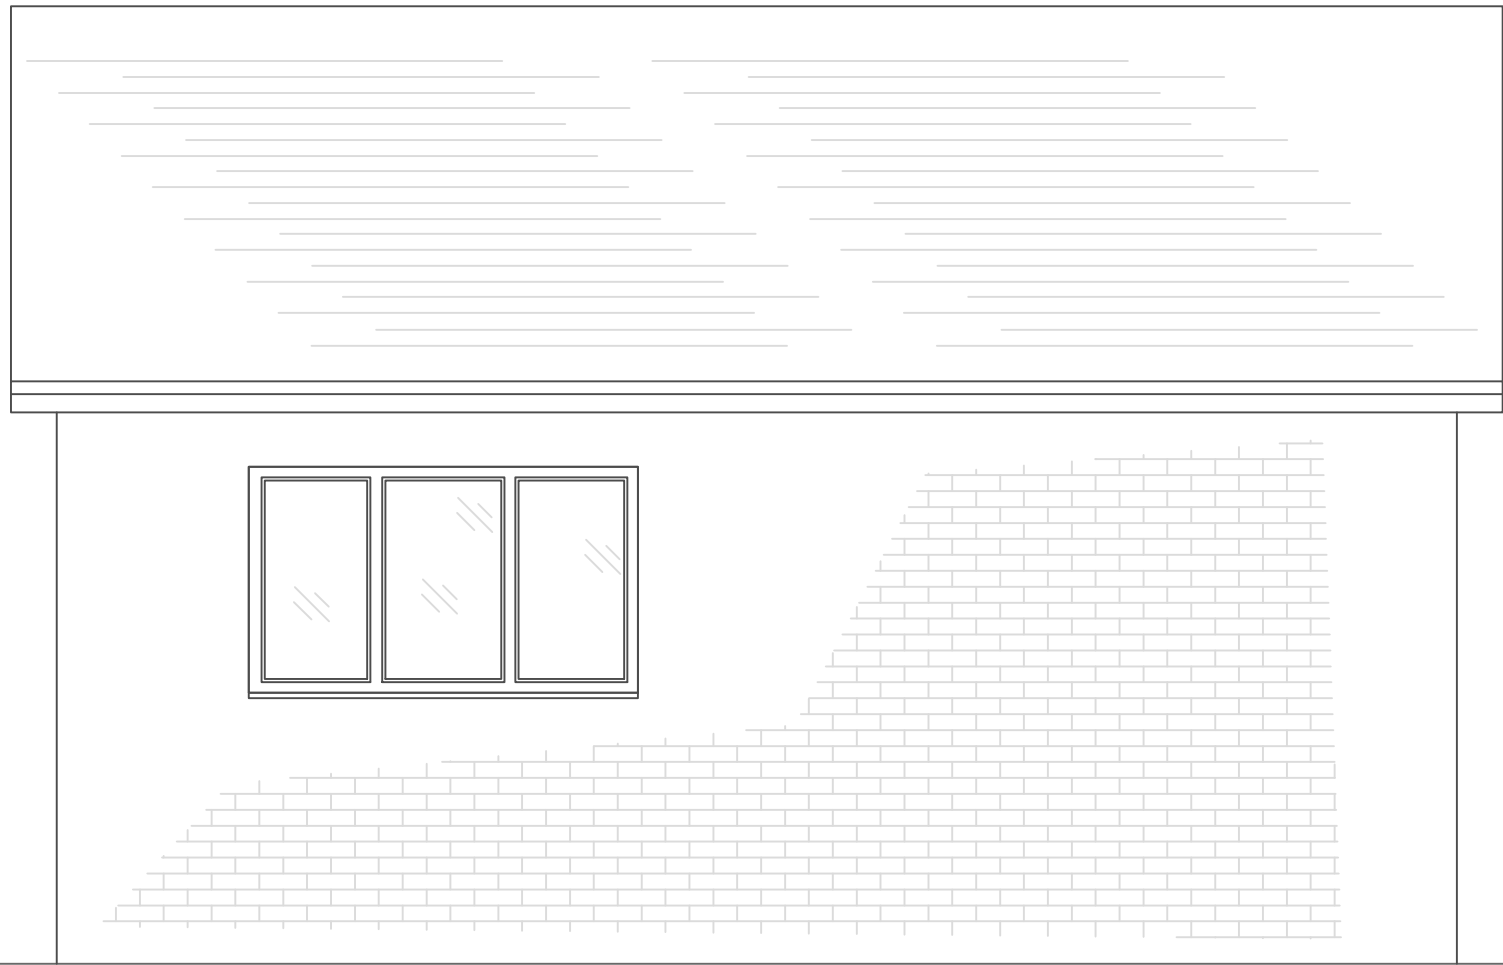

EXISTING SIDE ELEVATION 1:50

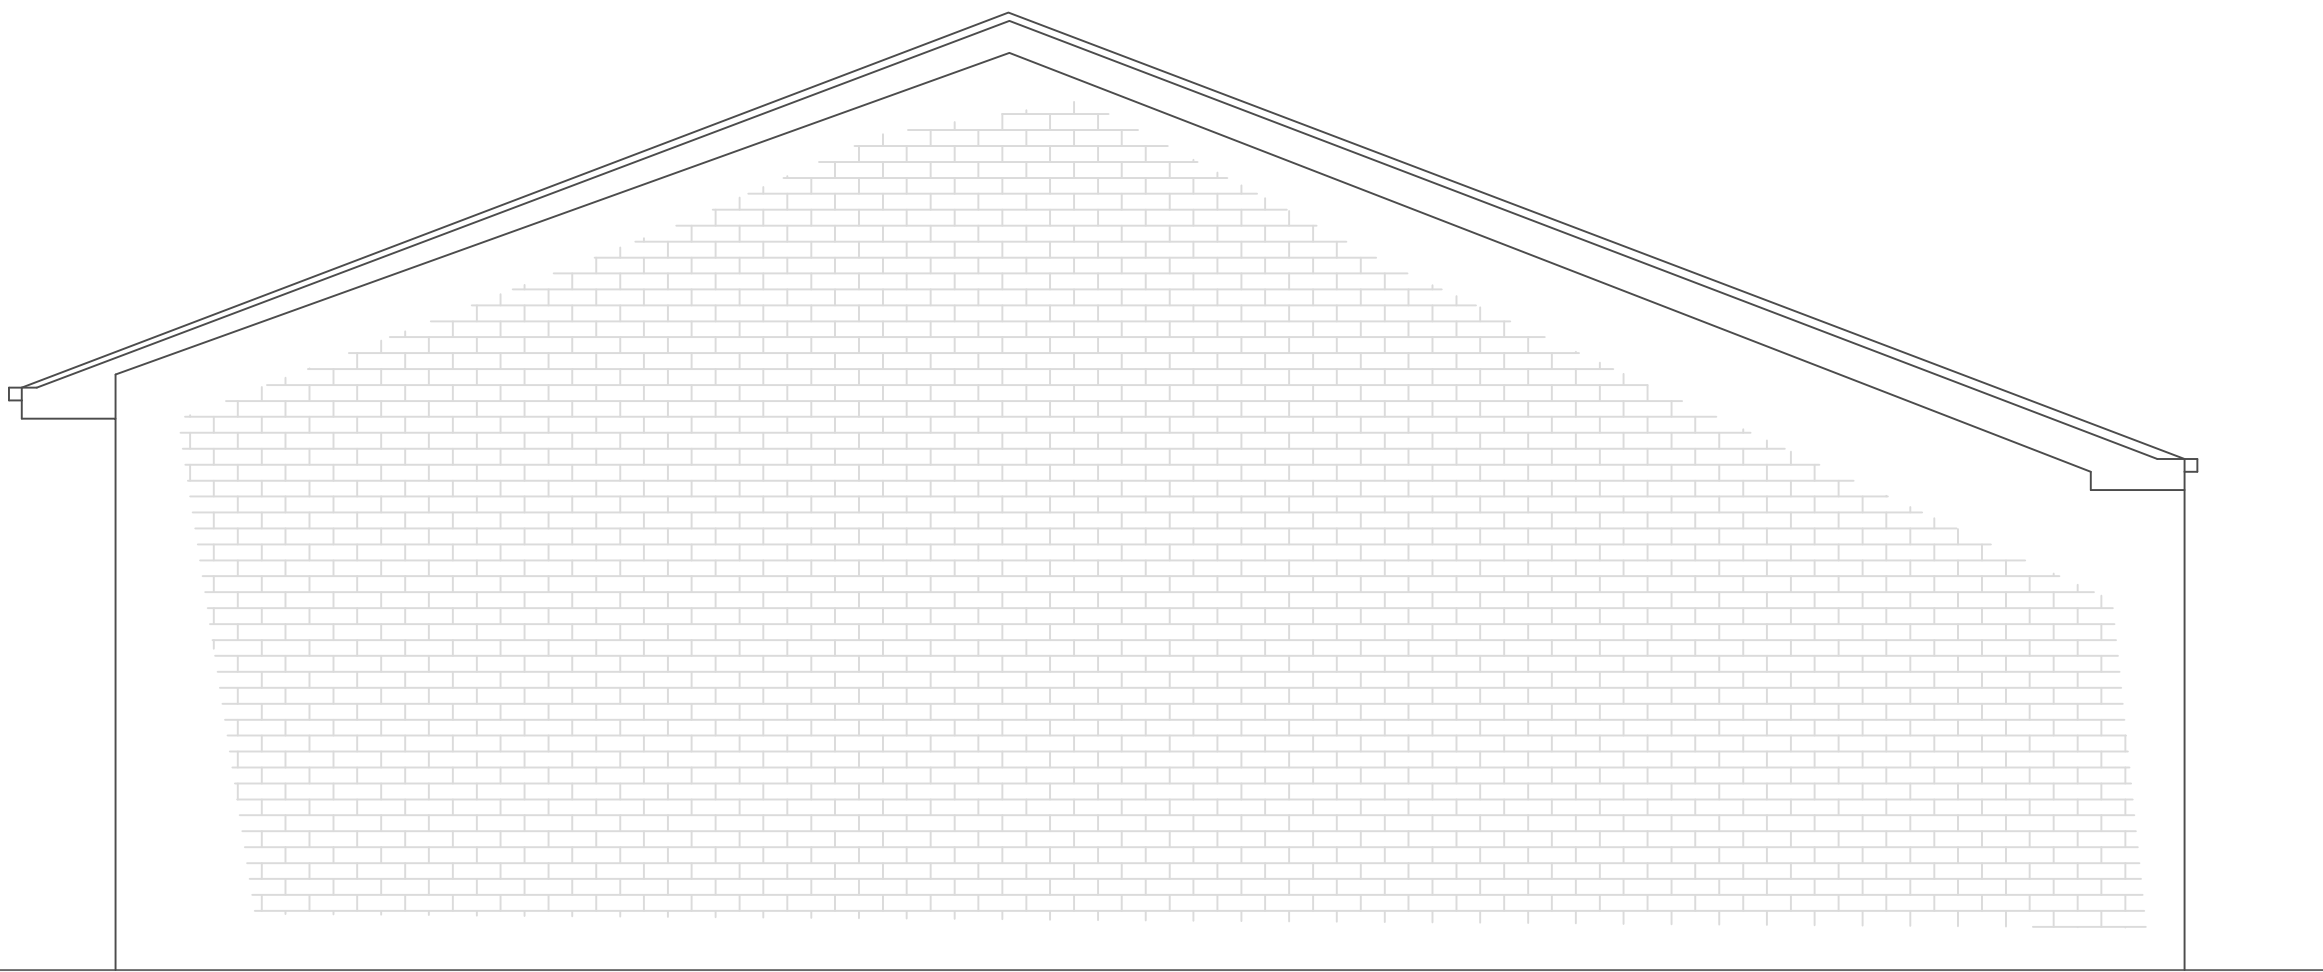

EXISTING REAR ELEVATION 1:50



EXISTING SIDE ELEVATION 1:50

HAMPTON
DESIGN CONTRACTORS

MR CLIFTON,
152 INTAKE LANE,
POGMOOR, BARNSELY,
S75 2HU

PLANNING APPLICATION
ELEVATION AMENDMENT,
GARAGE CONVERSION &
OUTBUILDING

GARAGE
CONVERSION
EXISTING:
FLOOR PLANS
ELEVATIONS

SCALE:
1:50
1:50

DATE: 02/2021

DRAWING NO: 004

PAPER SIZE A2