




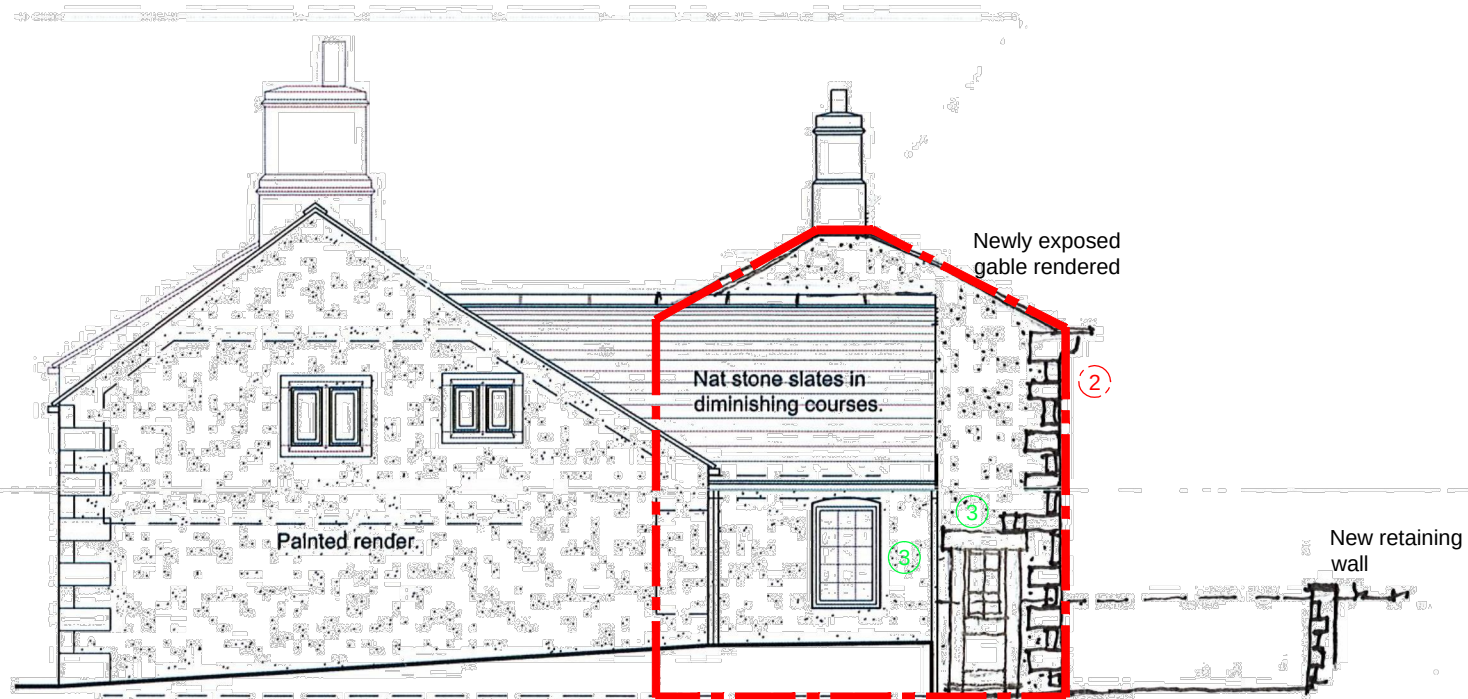

NORTH EAST ELEVATION

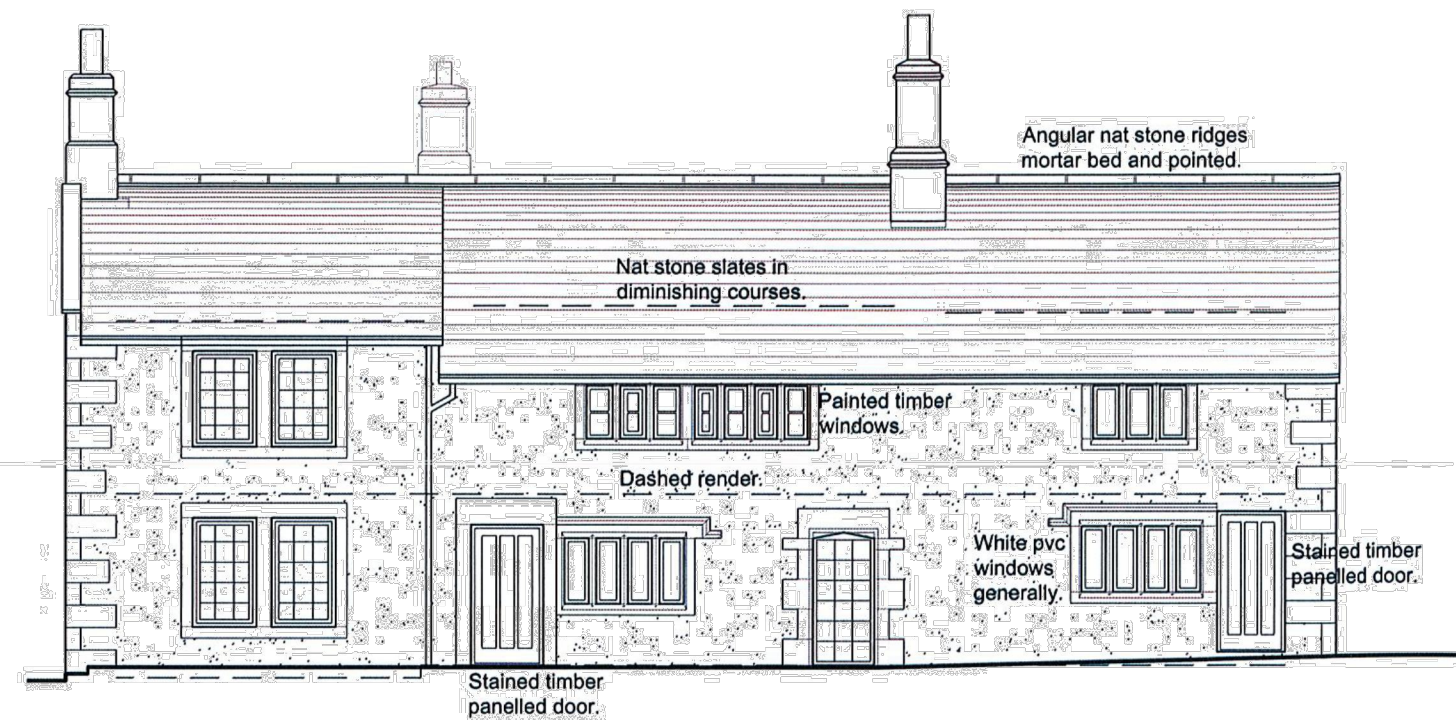

SOUTH EAST ELEVATION

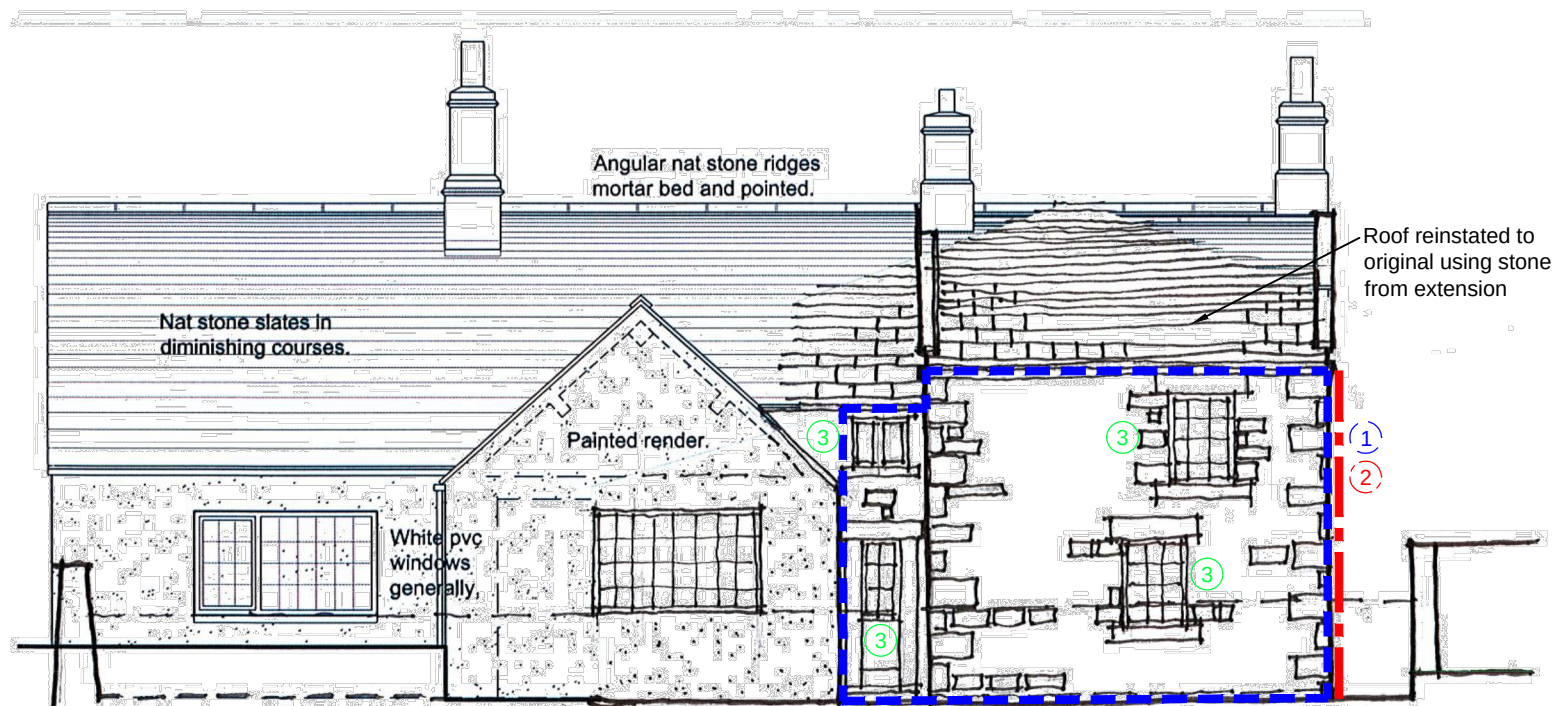

NORTH WEST ELEVATION

Roof to single story extension made good where extension abutted



SOUTH WEST ELEVATION

FARM HOUSE
PROPOSED ELEVATIONS
SCALE 1:100
FH-006-A