




paddock

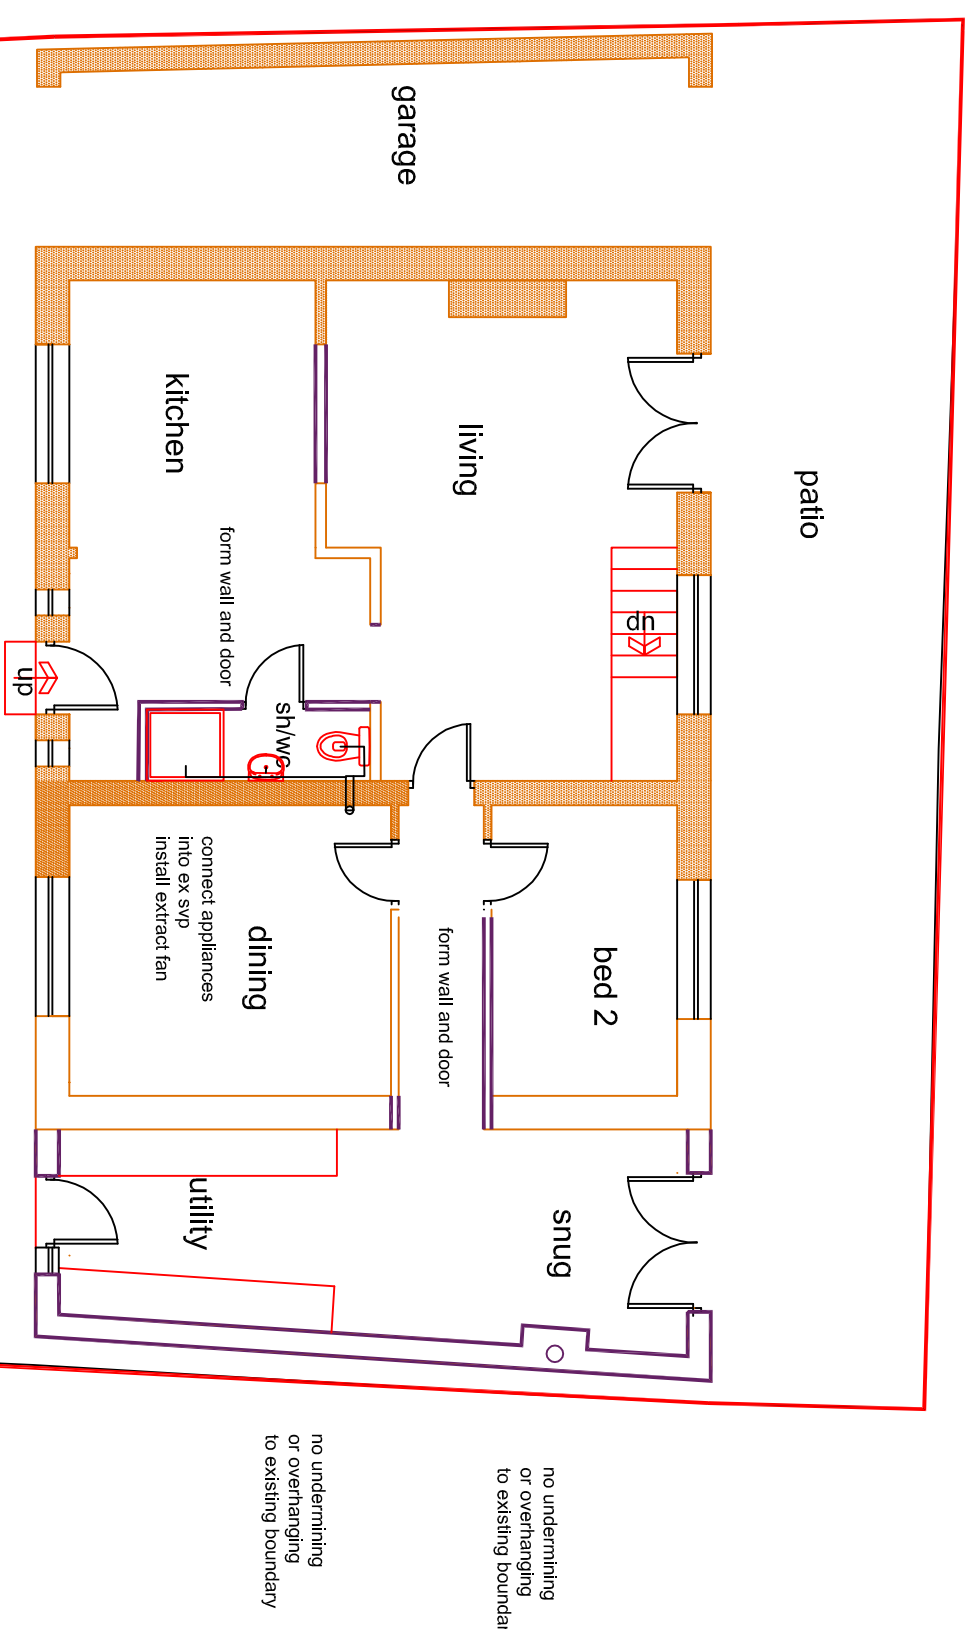


ground floor plan

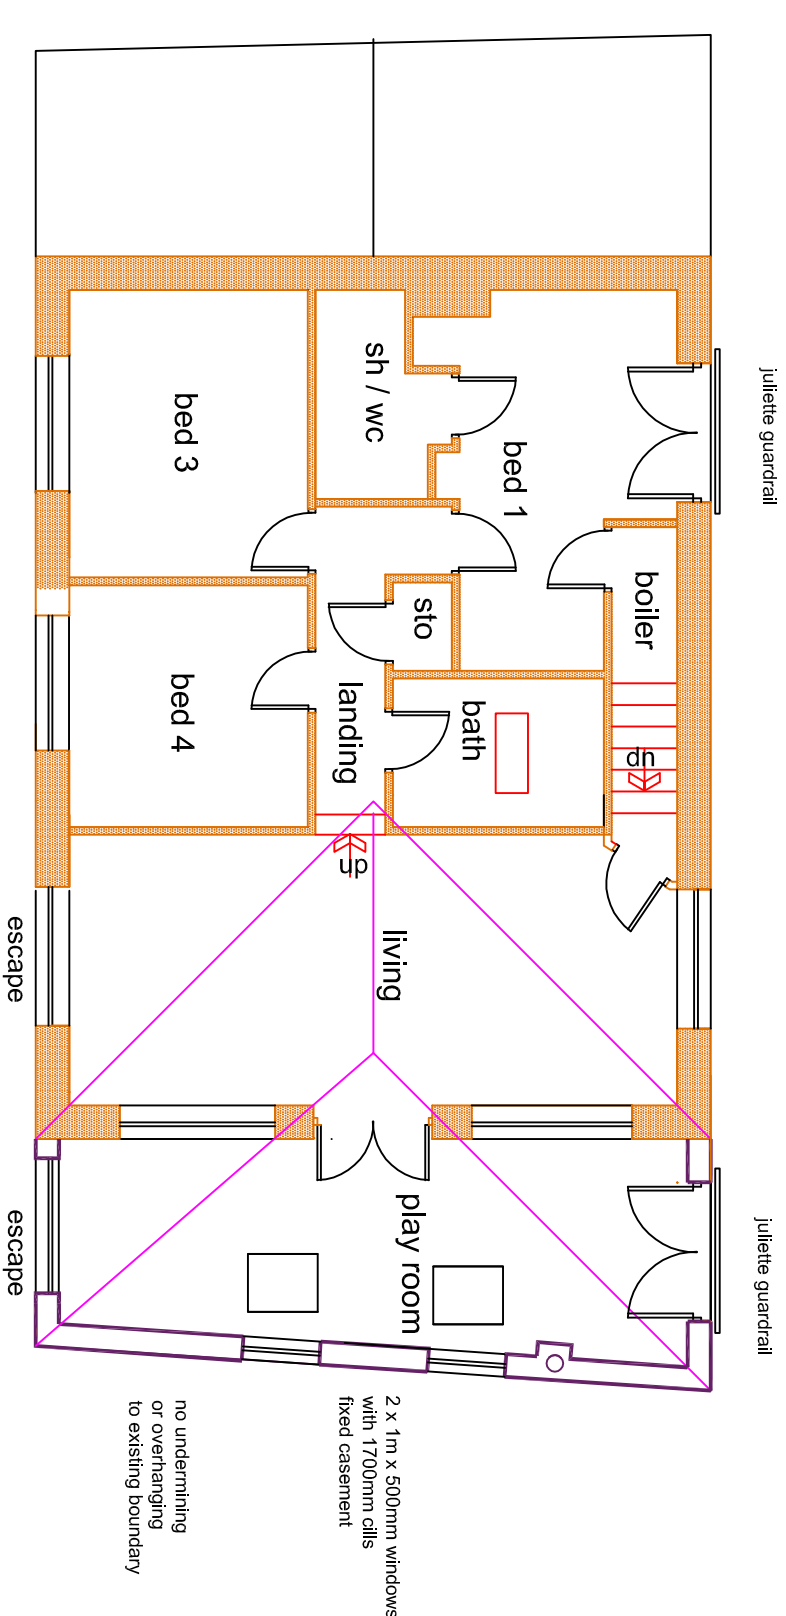


first floor plan

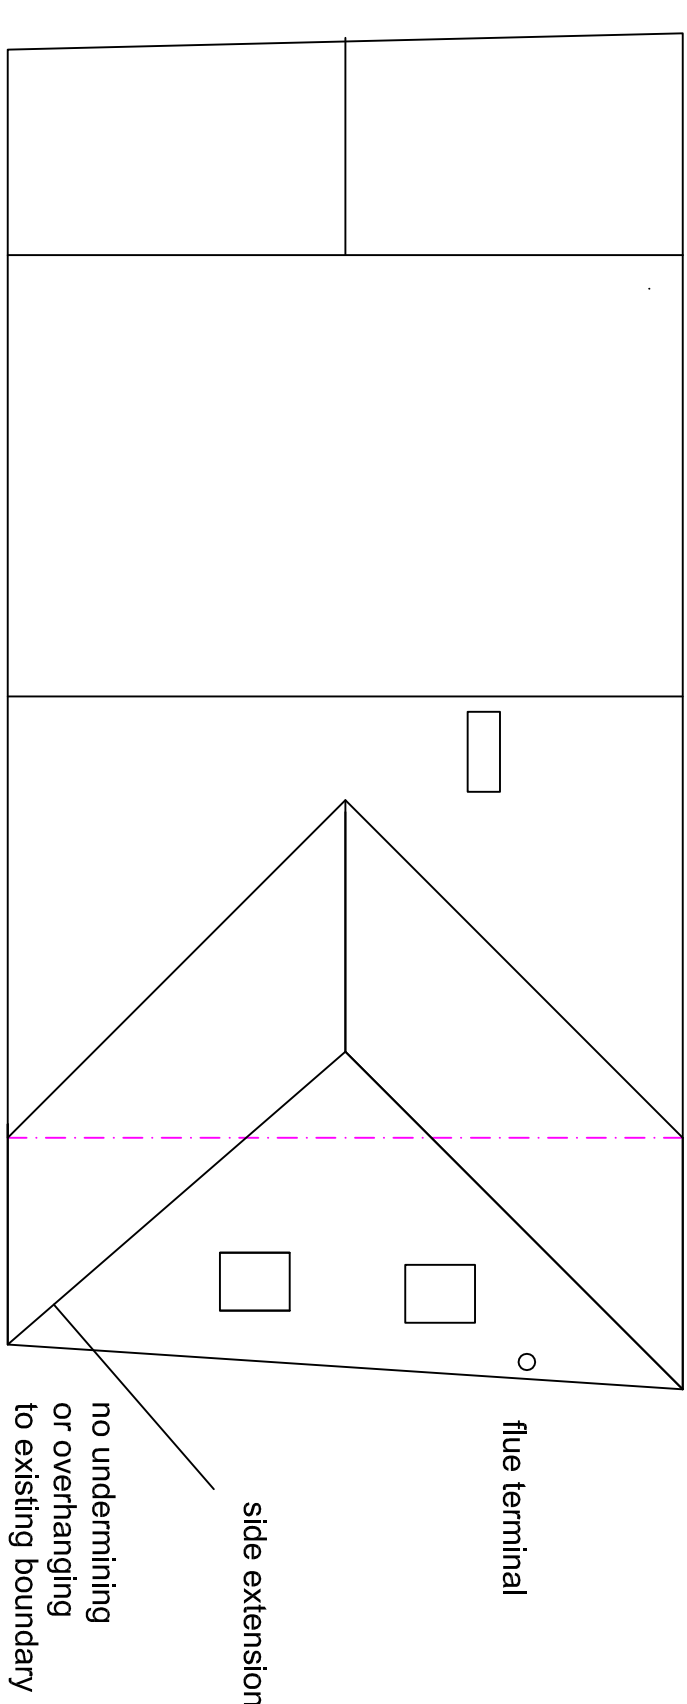

roof plan

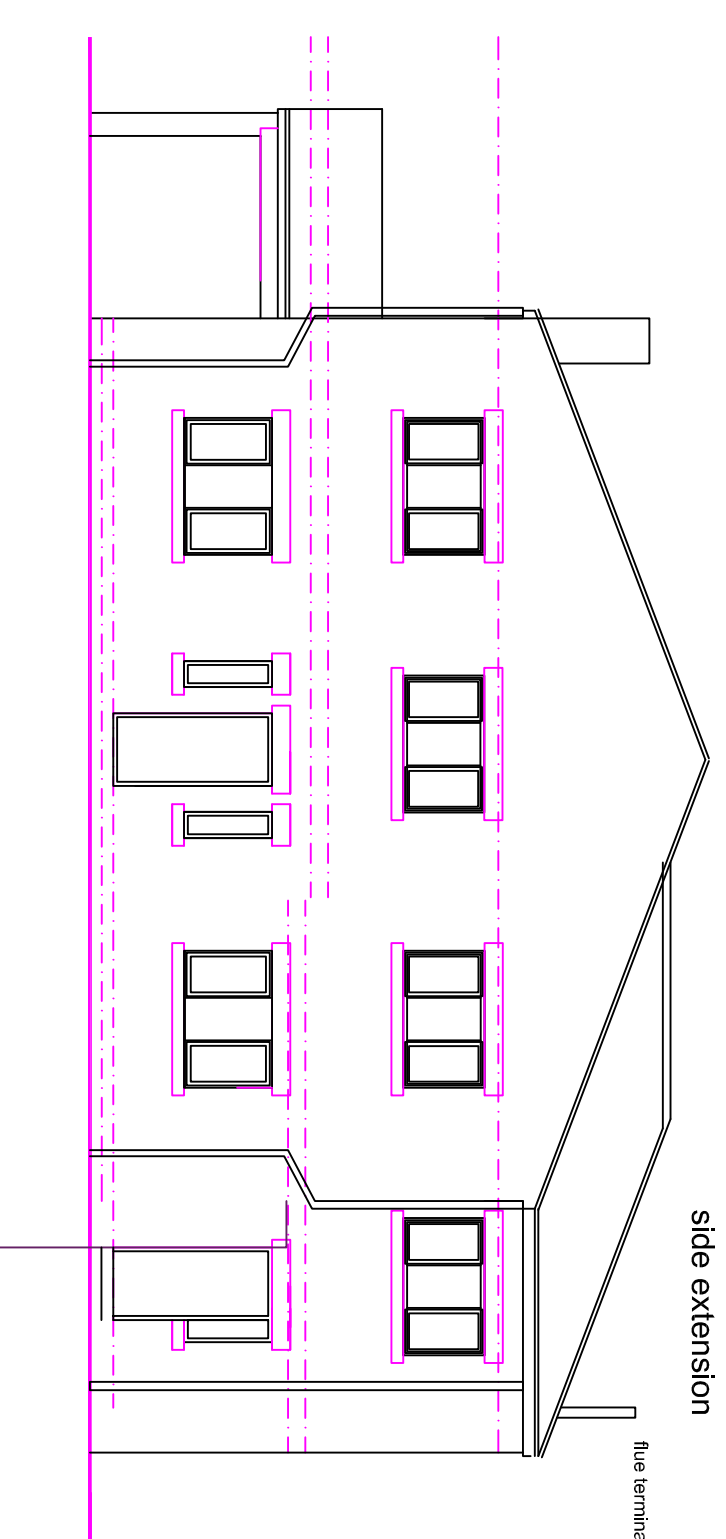


front elevation

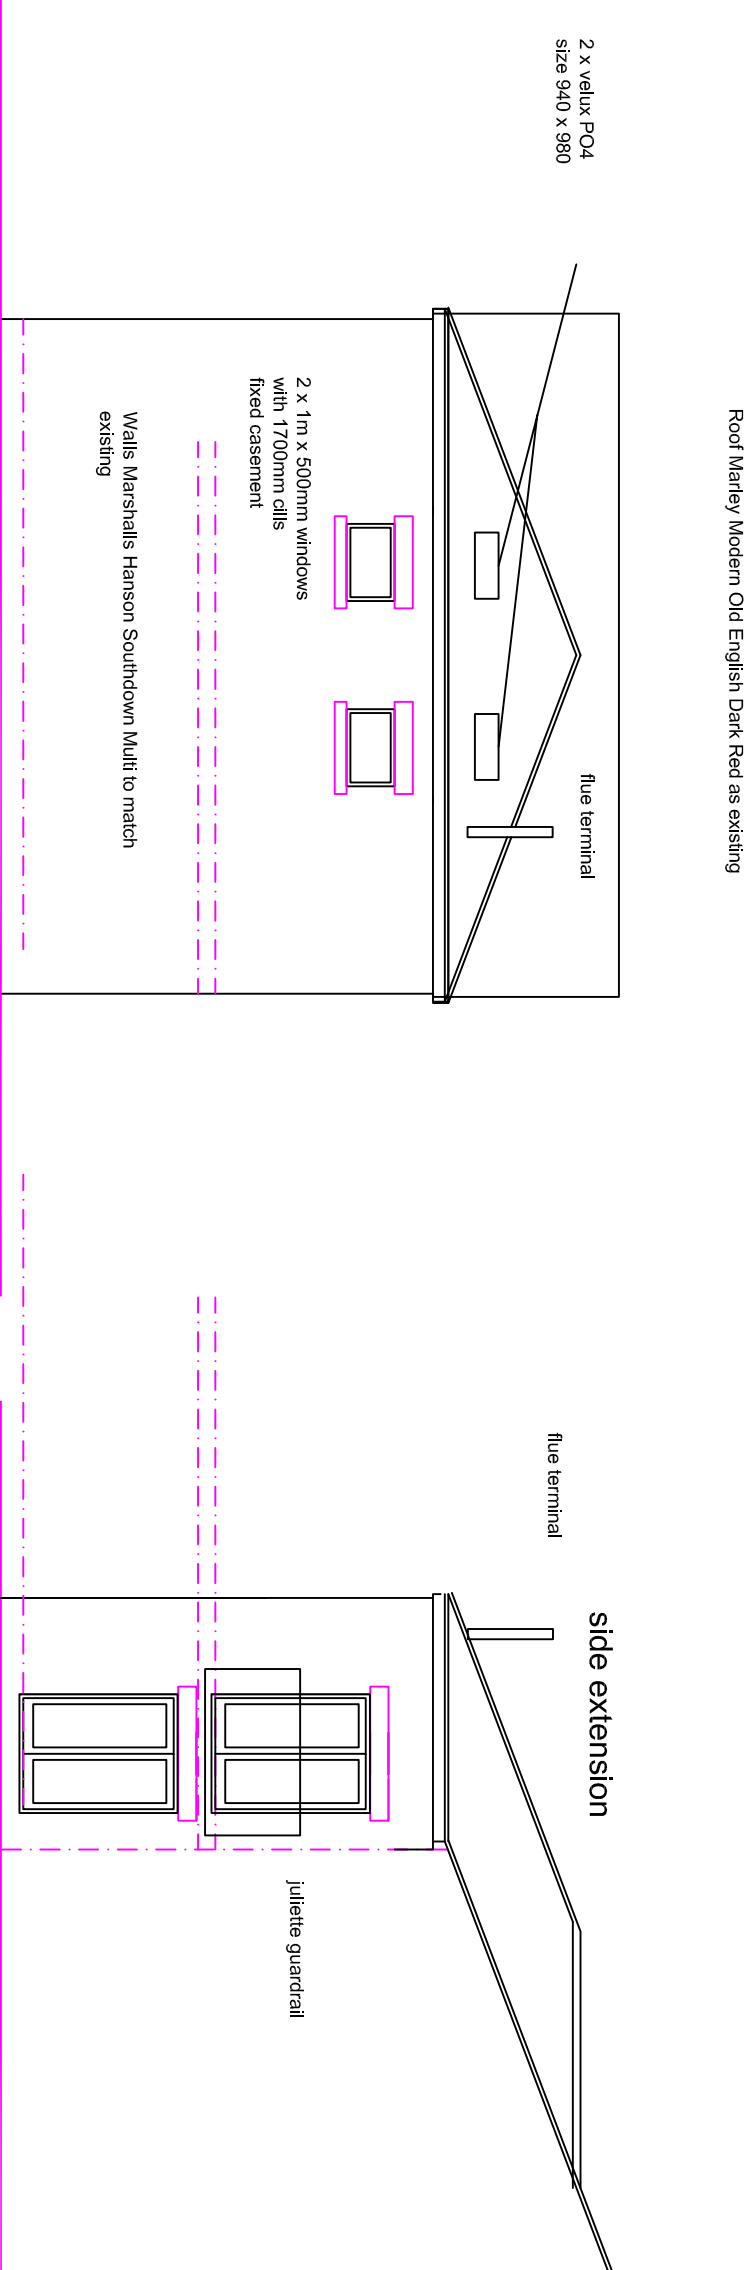

side elevation

part rear elevation

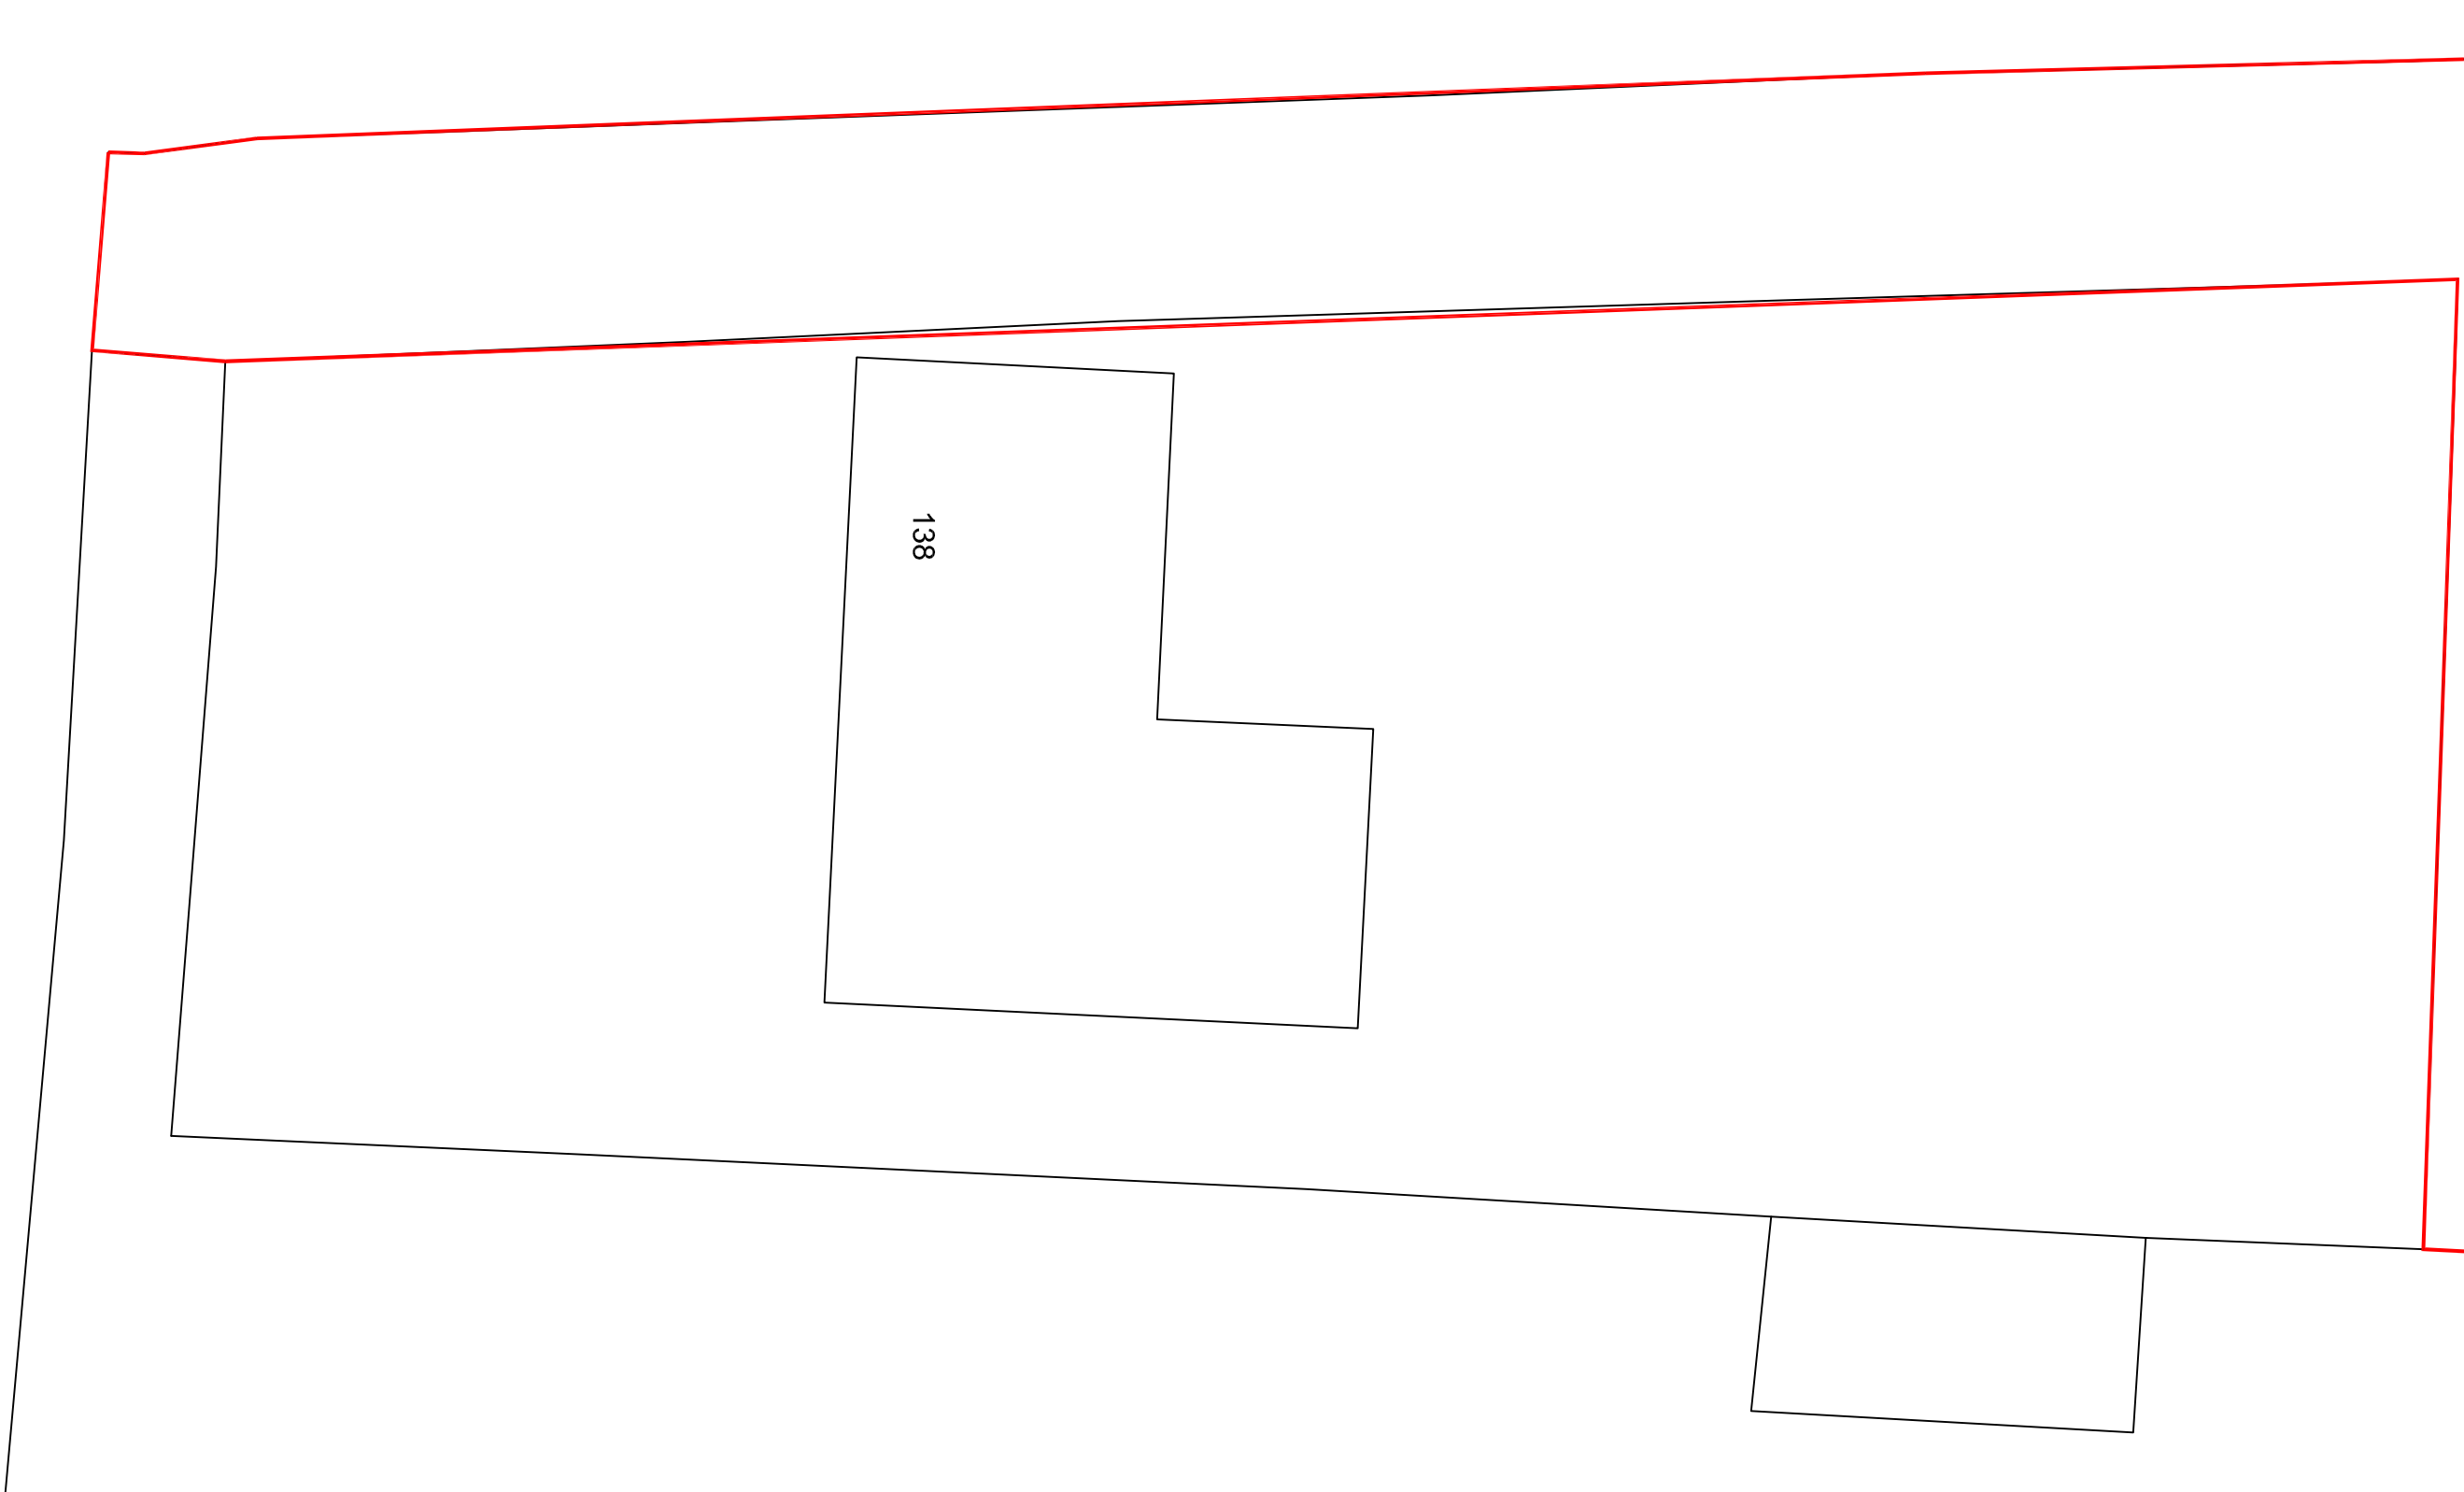

plans as proposed

TITLE	J MURRAY 4 BROOKSIDE CLOSE, HACKENTHORPE SHEFFIELD S12 4LE 0114 247 0602
	Two storey side extension 140 Church Hill Ryoston
	S71 4AQ
CLIENT	D Sheard

GENERAL ARRANGEMENT

DATE 23/7/2014 SCALE 1:100@A1

DRAWING NO.
S/14/02

REVISION | | | | | | |