

Notes:

PLANNING DRAWINGS - THIS DRAWING SHOULD NOT BE USED FOR ANY OTHER PURPOSES THAN THAT SPECIFIED HERE

COPYRIGHT - THIS DRAWING MAY NOT BE REPRODUCED OR MODIFIED IN WHOLE OR PART BY ANY PERSON OR ORGANISATION WITHOUT THE ARCHITECTS CONSENT. ISSUING COPIES TO THIRD PARTIES MAY NOT BE DONE WITHOUT THE ARCHITECTS CONSENT

Revision: A

Revision List:

A - 02.09.19 - Garage in brick and increased in size, small porch added

0 5m

MATERIALS - PROPOSED

Walls - Facing brick or stone to match existing

Roof - Grey concrete tile

Windows/ Doors - Grey aluminium or PVCu frames

Fascias/ soffits - Grey aluminium or PVCu

Gutters / Pipes - Black/ grey aluminium or PVCu


Project/ Client: 1 Woodland View / Pini

Drawing Title: Elevations - Proposed


Drawing Number: 2084/TP/006

Scale at A3: 1:100


Date: Jun 19

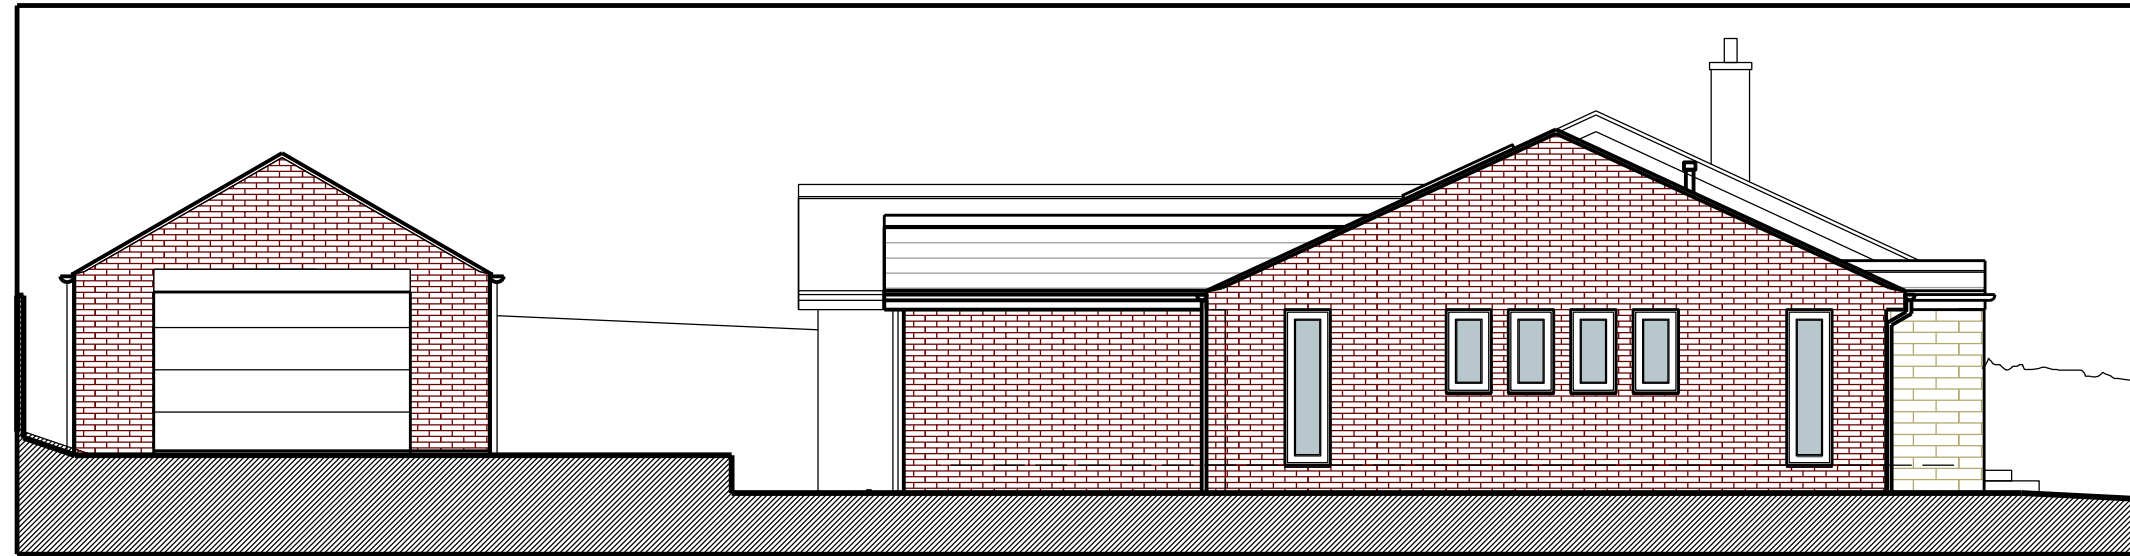

North Elevation - Proposed

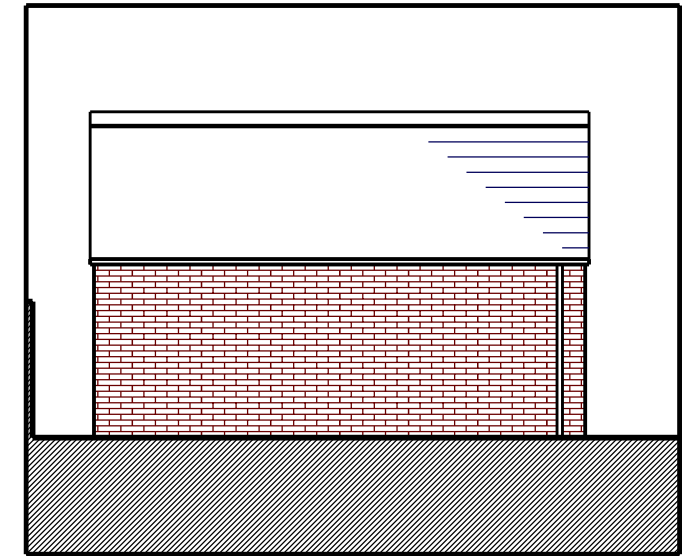


Outbuilding North Elevation - Proposed

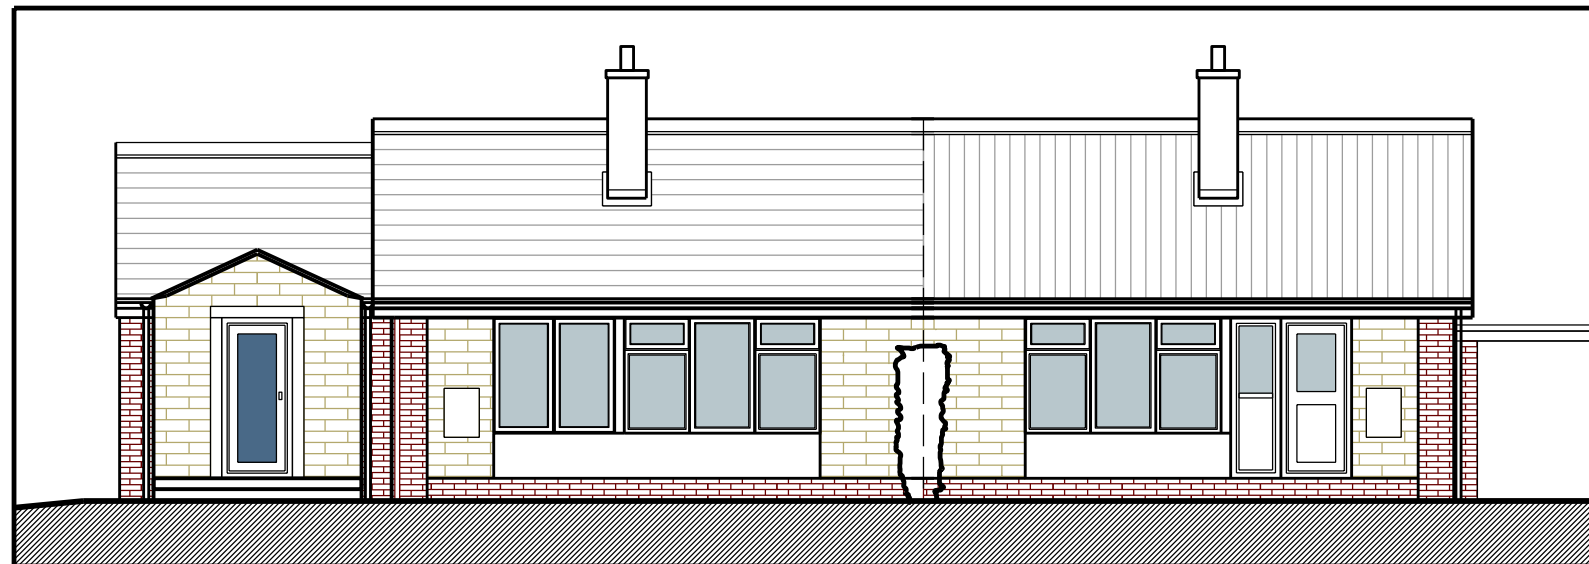


South Elevation - Proposed



West Elevation - Proposed

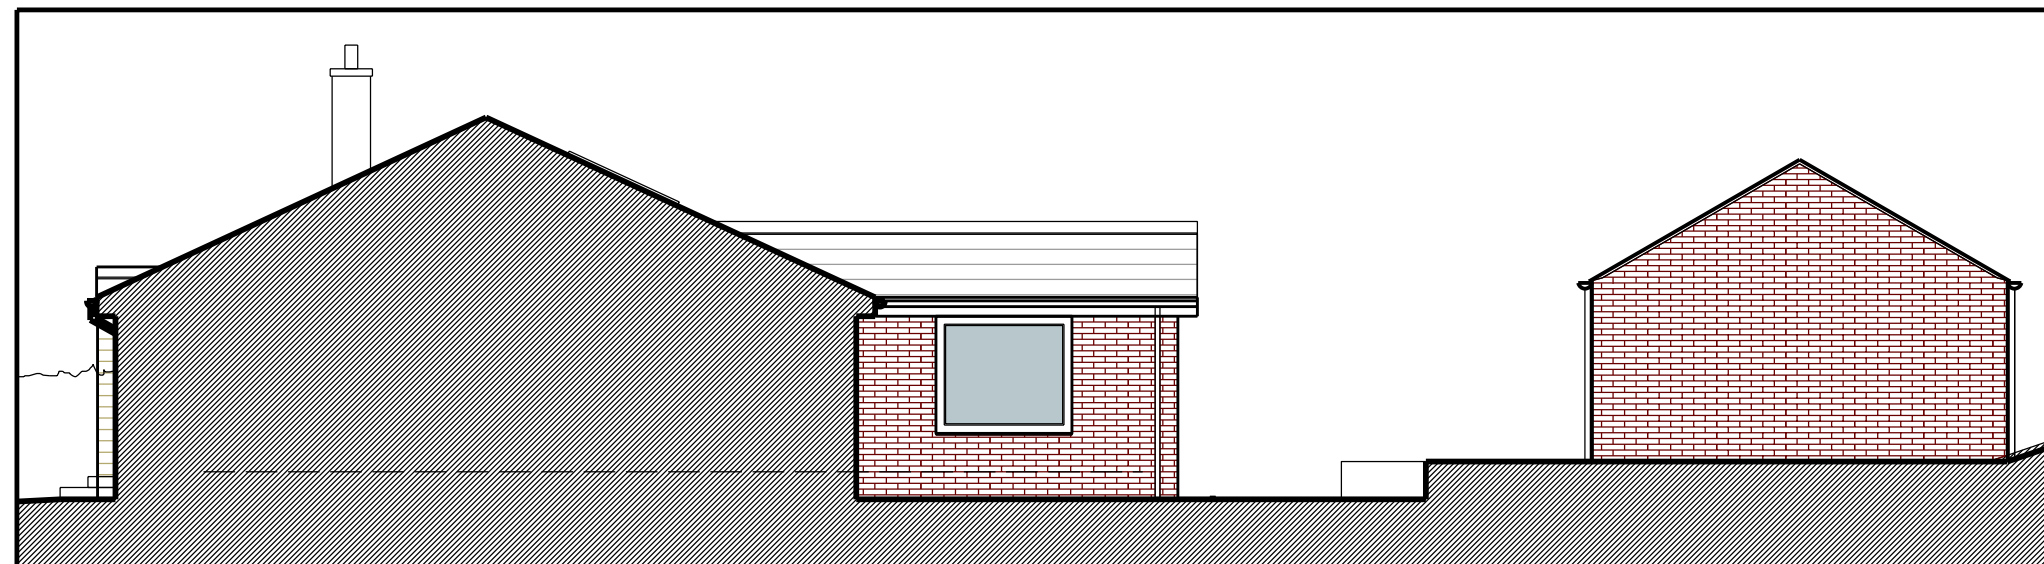

East Elevation - Proposed

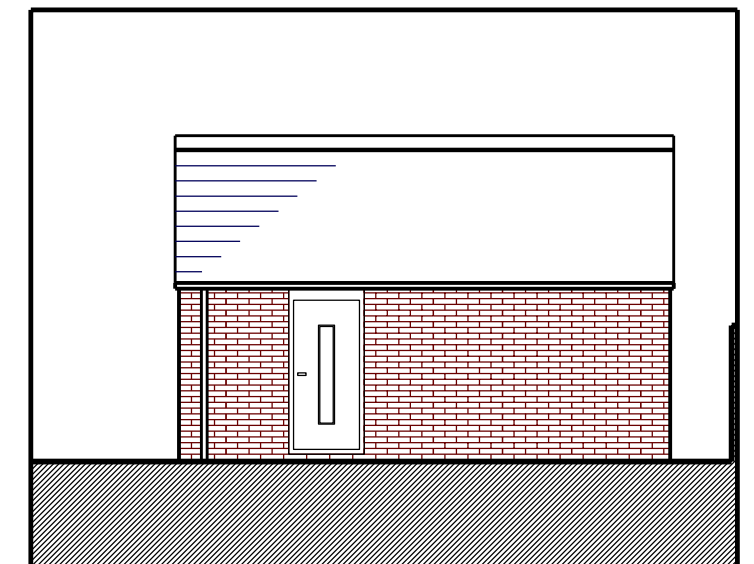

Outbuilding South Elevation - Proposed