




PRE-EXISTING FRONT ELEVATION

Scale 1:50

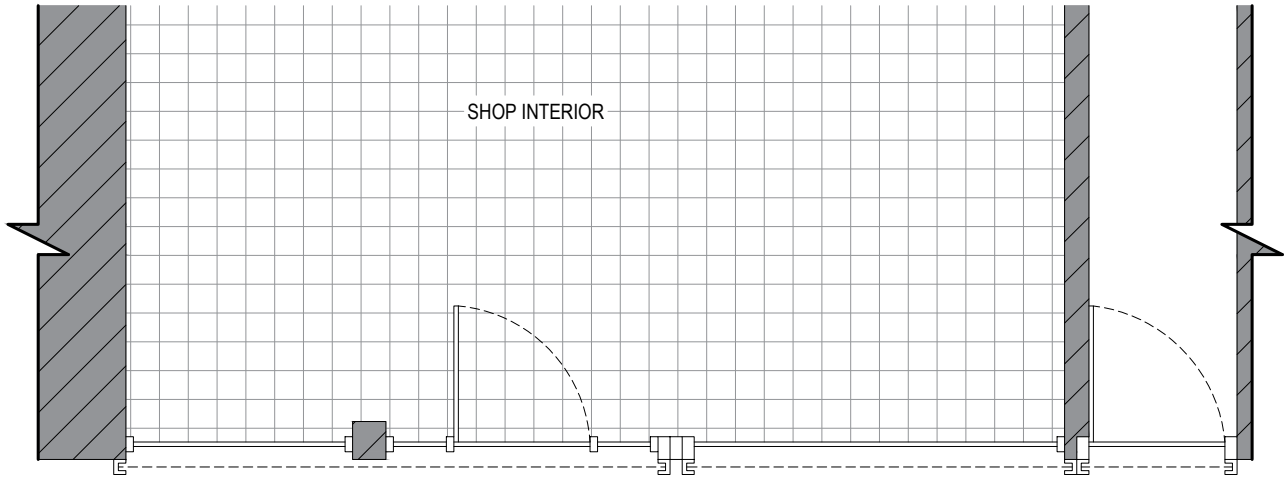

PRE-EXISTING PART PLAN

Scale 1:50

Date:	Comments:	By:
-------	-----------	-----

GENERAL NOTES:
 1) All dimensions in millimeters unless otherwise stated.

Site:
 Vesta Continental,
 59-61 High Street,
 Wombwell,
 Barnsley,
 S73 8HS

Drawing Title:
 Pre-Existing Plan and Elevation

Ref:	Date: 14/06/2018	Rev:
Scale: 1:50	Paper: A3	Date Rev: