

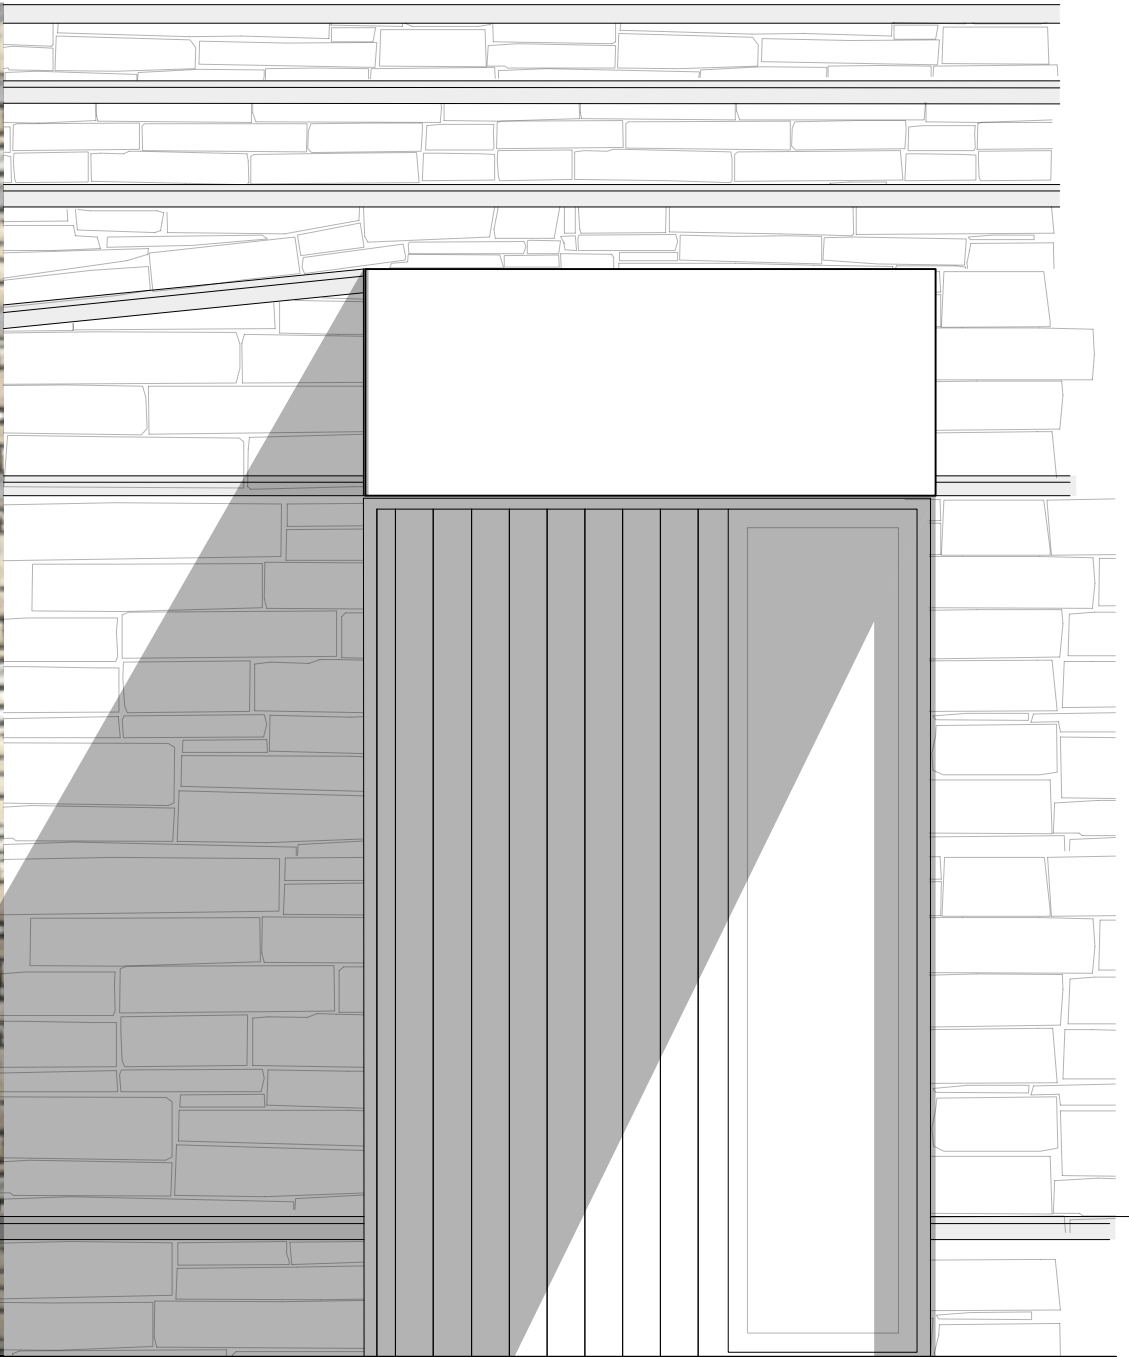


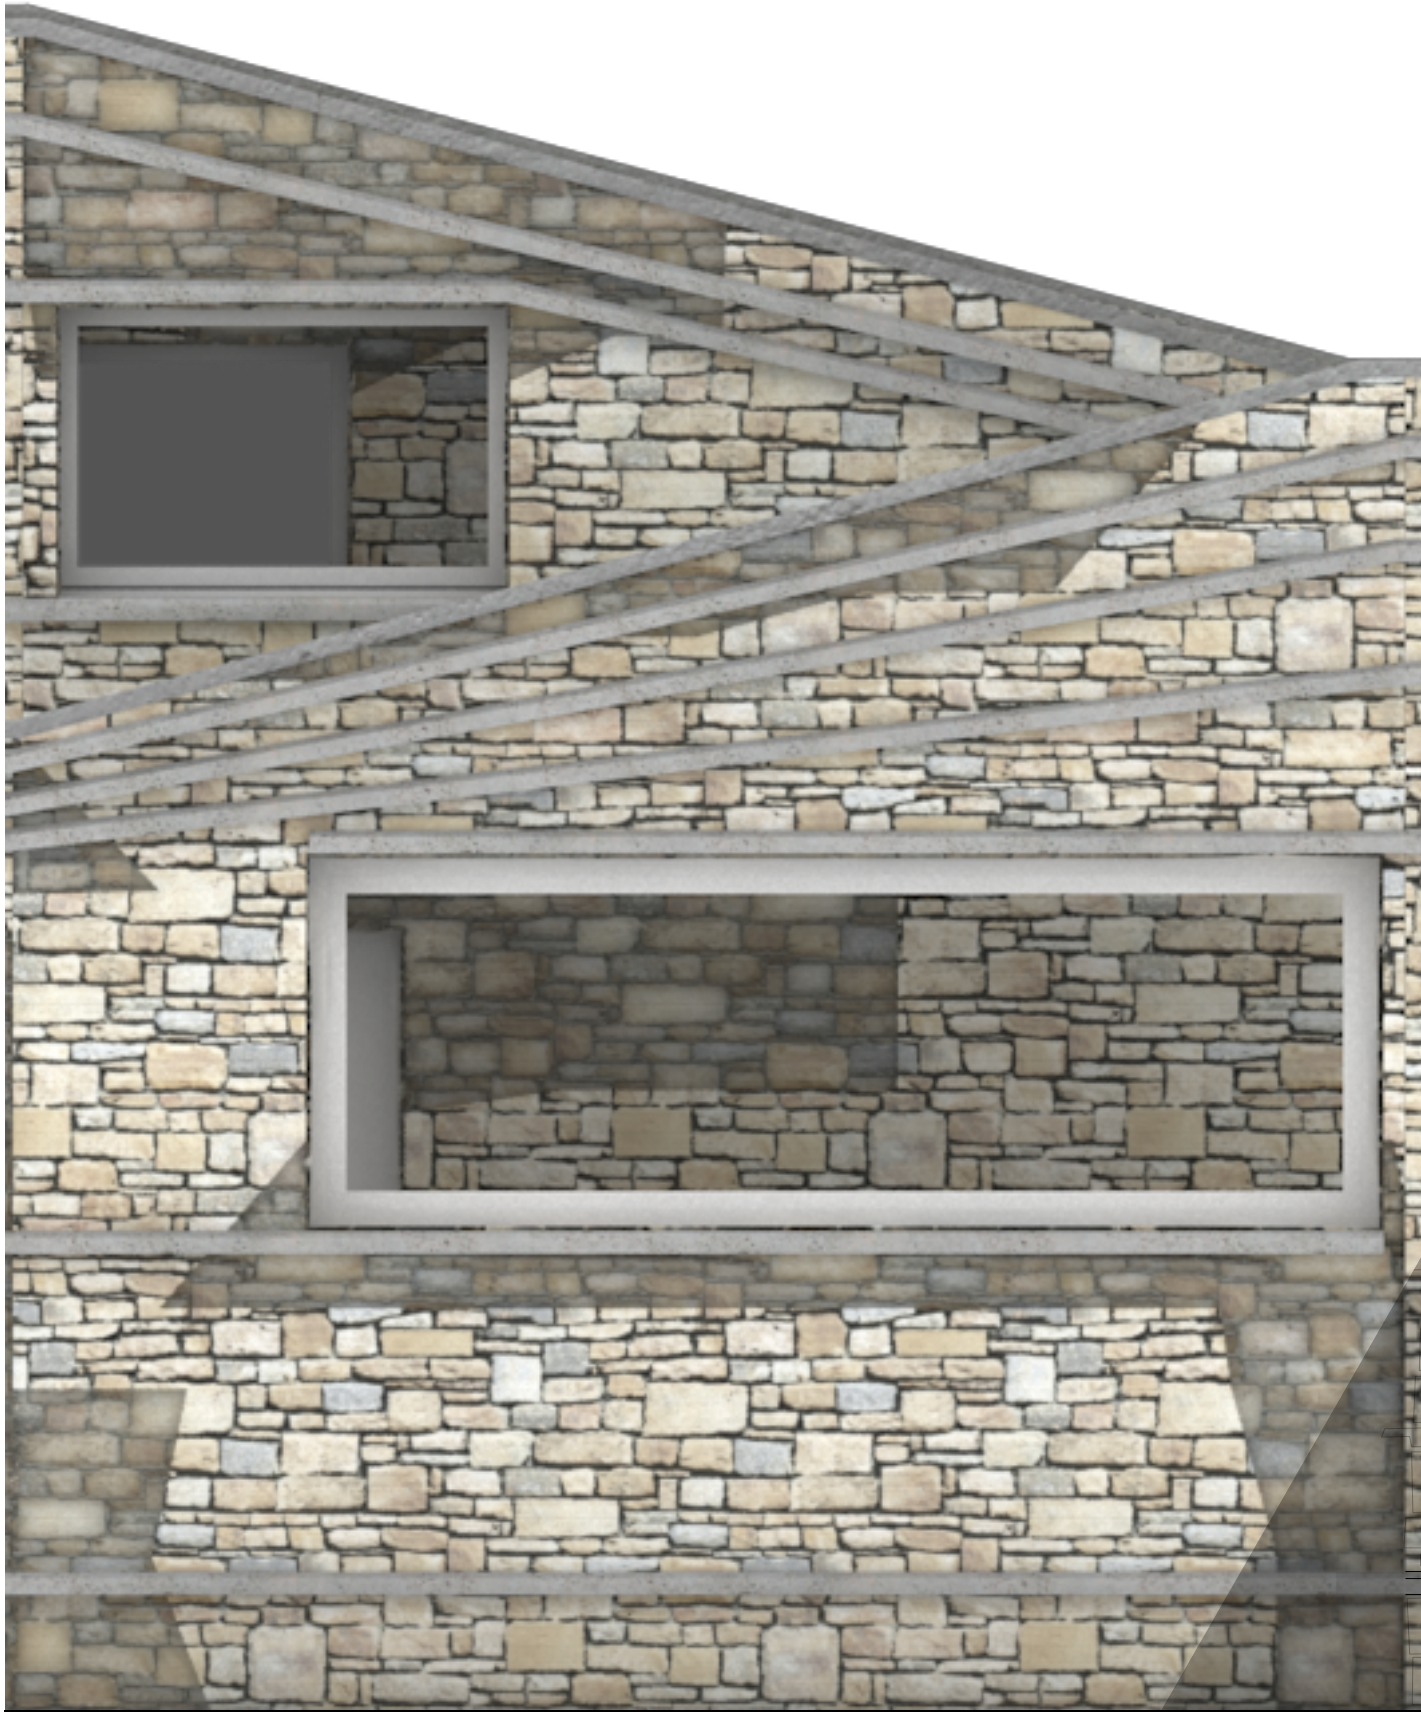

Front Elevation  
Entry Porch

 

P2 06/02/19 MG Design Development  
P1 22/11/18 MG Design Development

**paul testa** architecture

|   |   |                               |              |                                        |  |
|---|---|-------------------------------|--------------|----------------------------------------|--|
| This drawing is the copyright of Paul Testa Architecture and should not be reproduced in whole or in part without their written permission. | Paul Testa Architecture Limited<br>283 Glossop Road<br>Sheffield S10 2HB<br>0114 442 0123<br>info@paultestaarchitecture.co.uk<br>www.paultestaarchitecture.co.uk | Scale @ A3: 1:20              |              | Project: Hoylandswaine                 |  |
|   |   | Purpose: For Review & Comment |              | Client: Mr & Mrs Poisson               |  |
|   |   | Status: S3                    | Revision: P2 | Drawing Title: 1:20 Porch_Straightened |  |
|   |   | Drawn: MG                     | Checked: PT  | Drawing no: PT135-PTA-00-ZZ-DR-A-00134 |  |