




FRONT ELEVATION
AS PROPOSED




SIDE ELEVATION
AS PROPOSED




REAR ELEVATION
AS PROPOSED

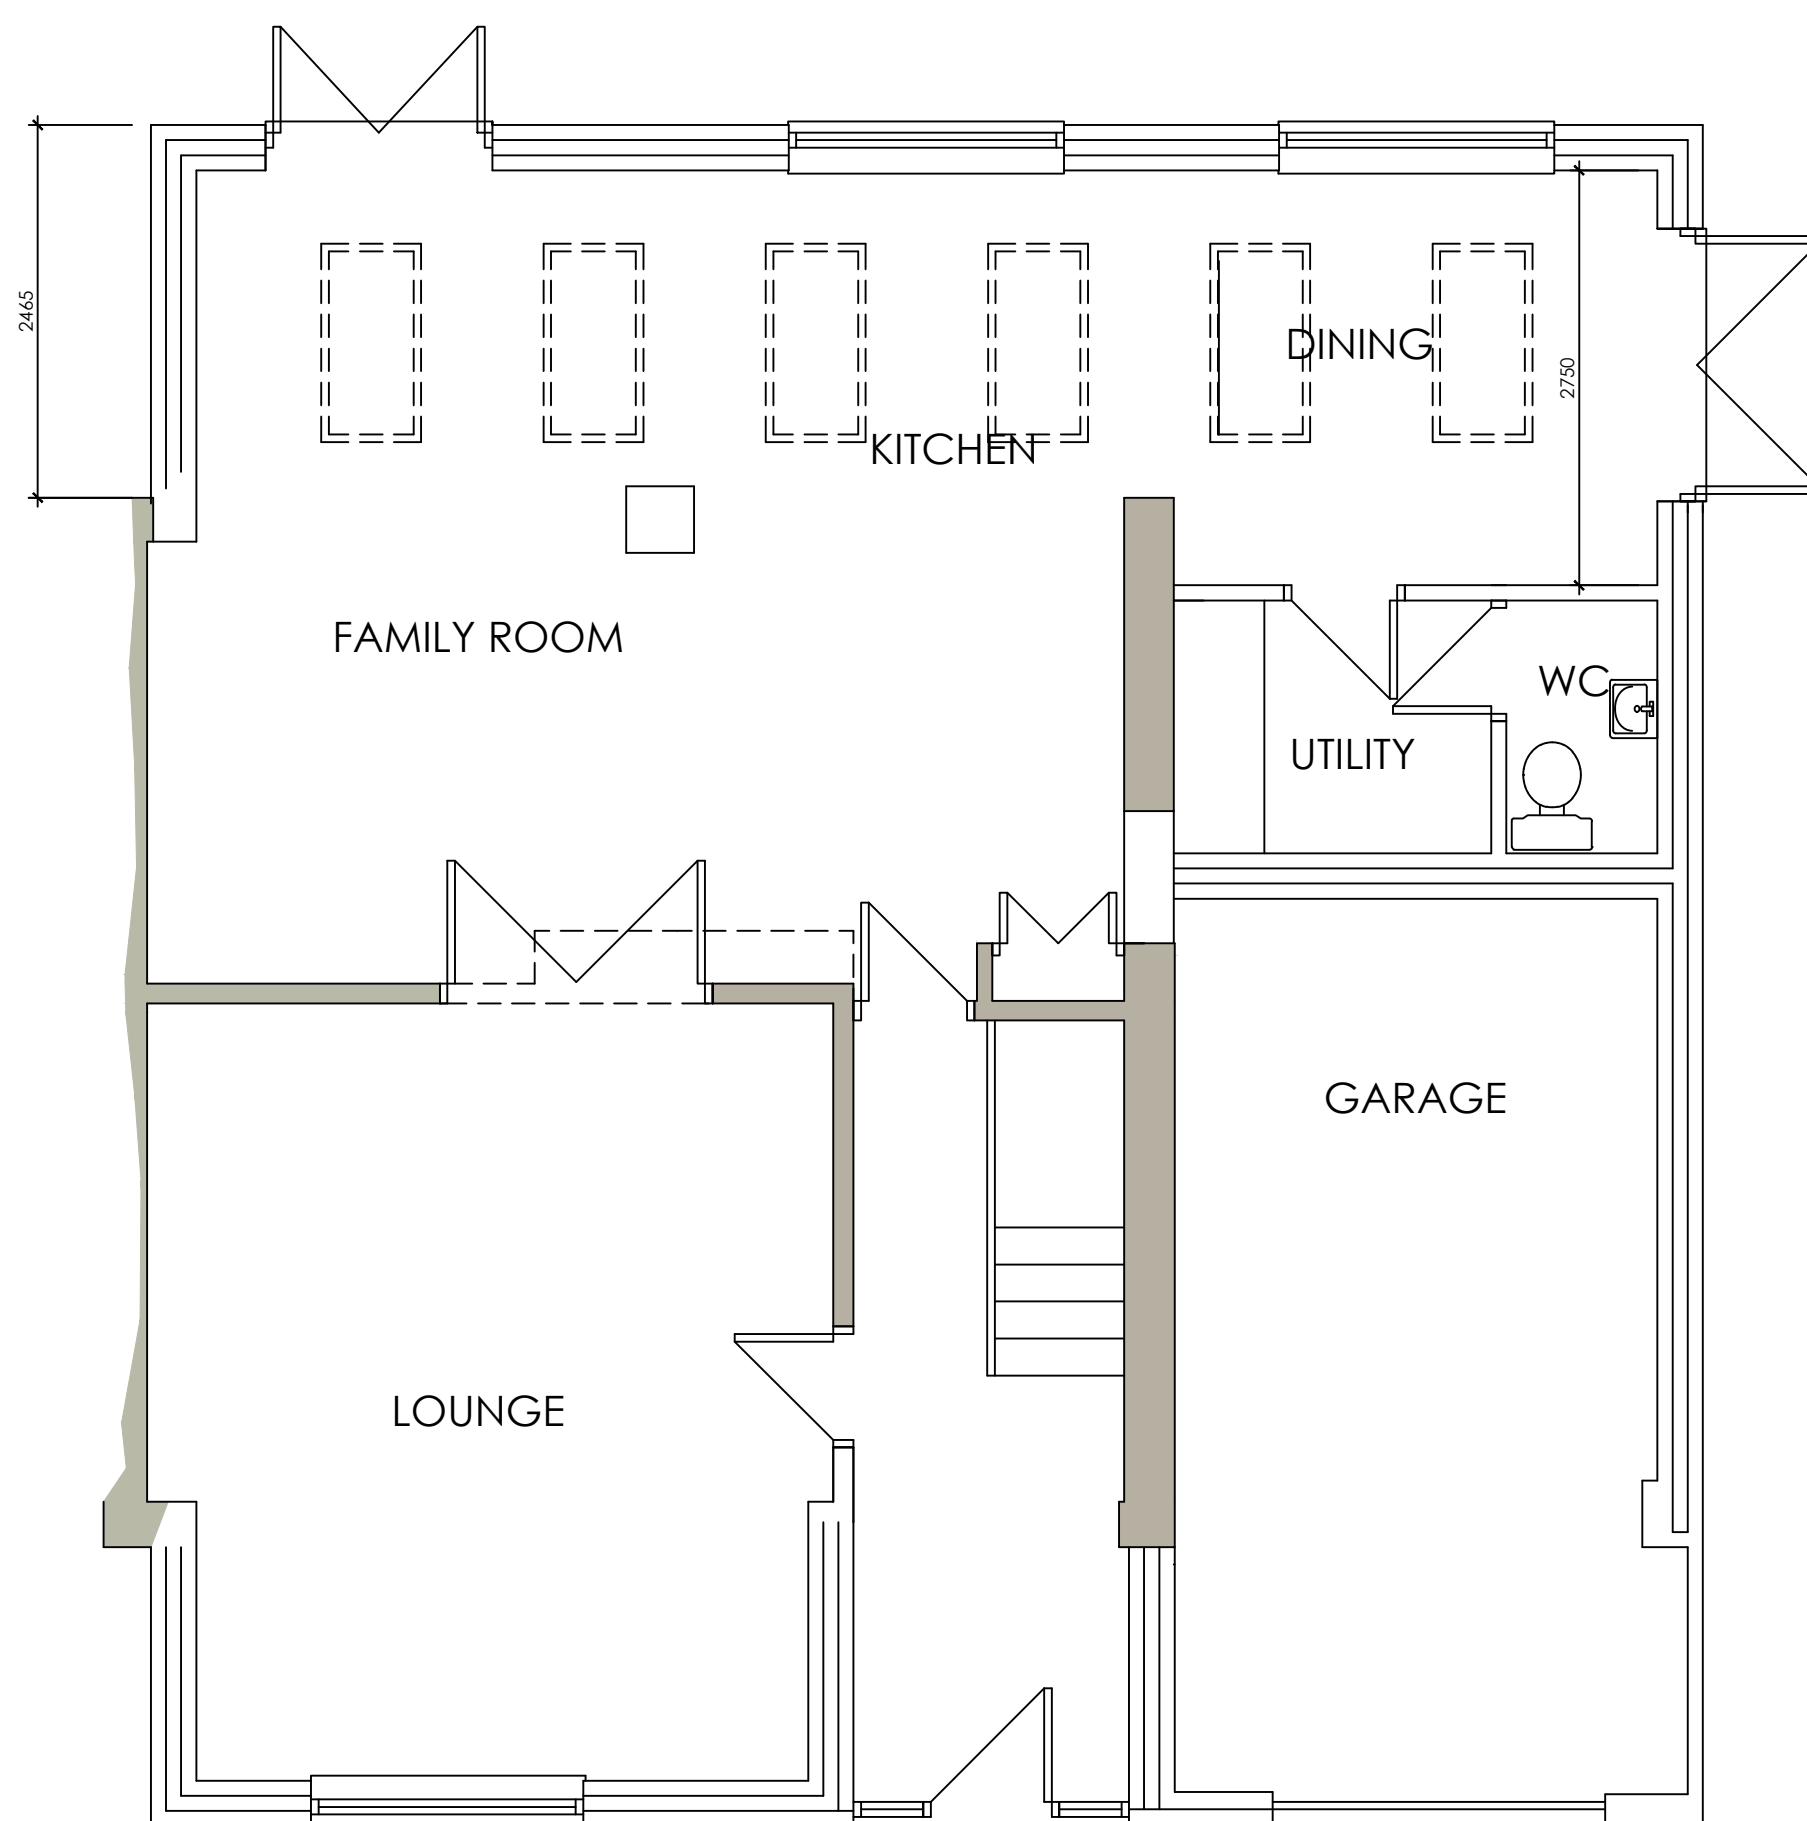


GROUND FLOOR PLAN AS PROPOSED

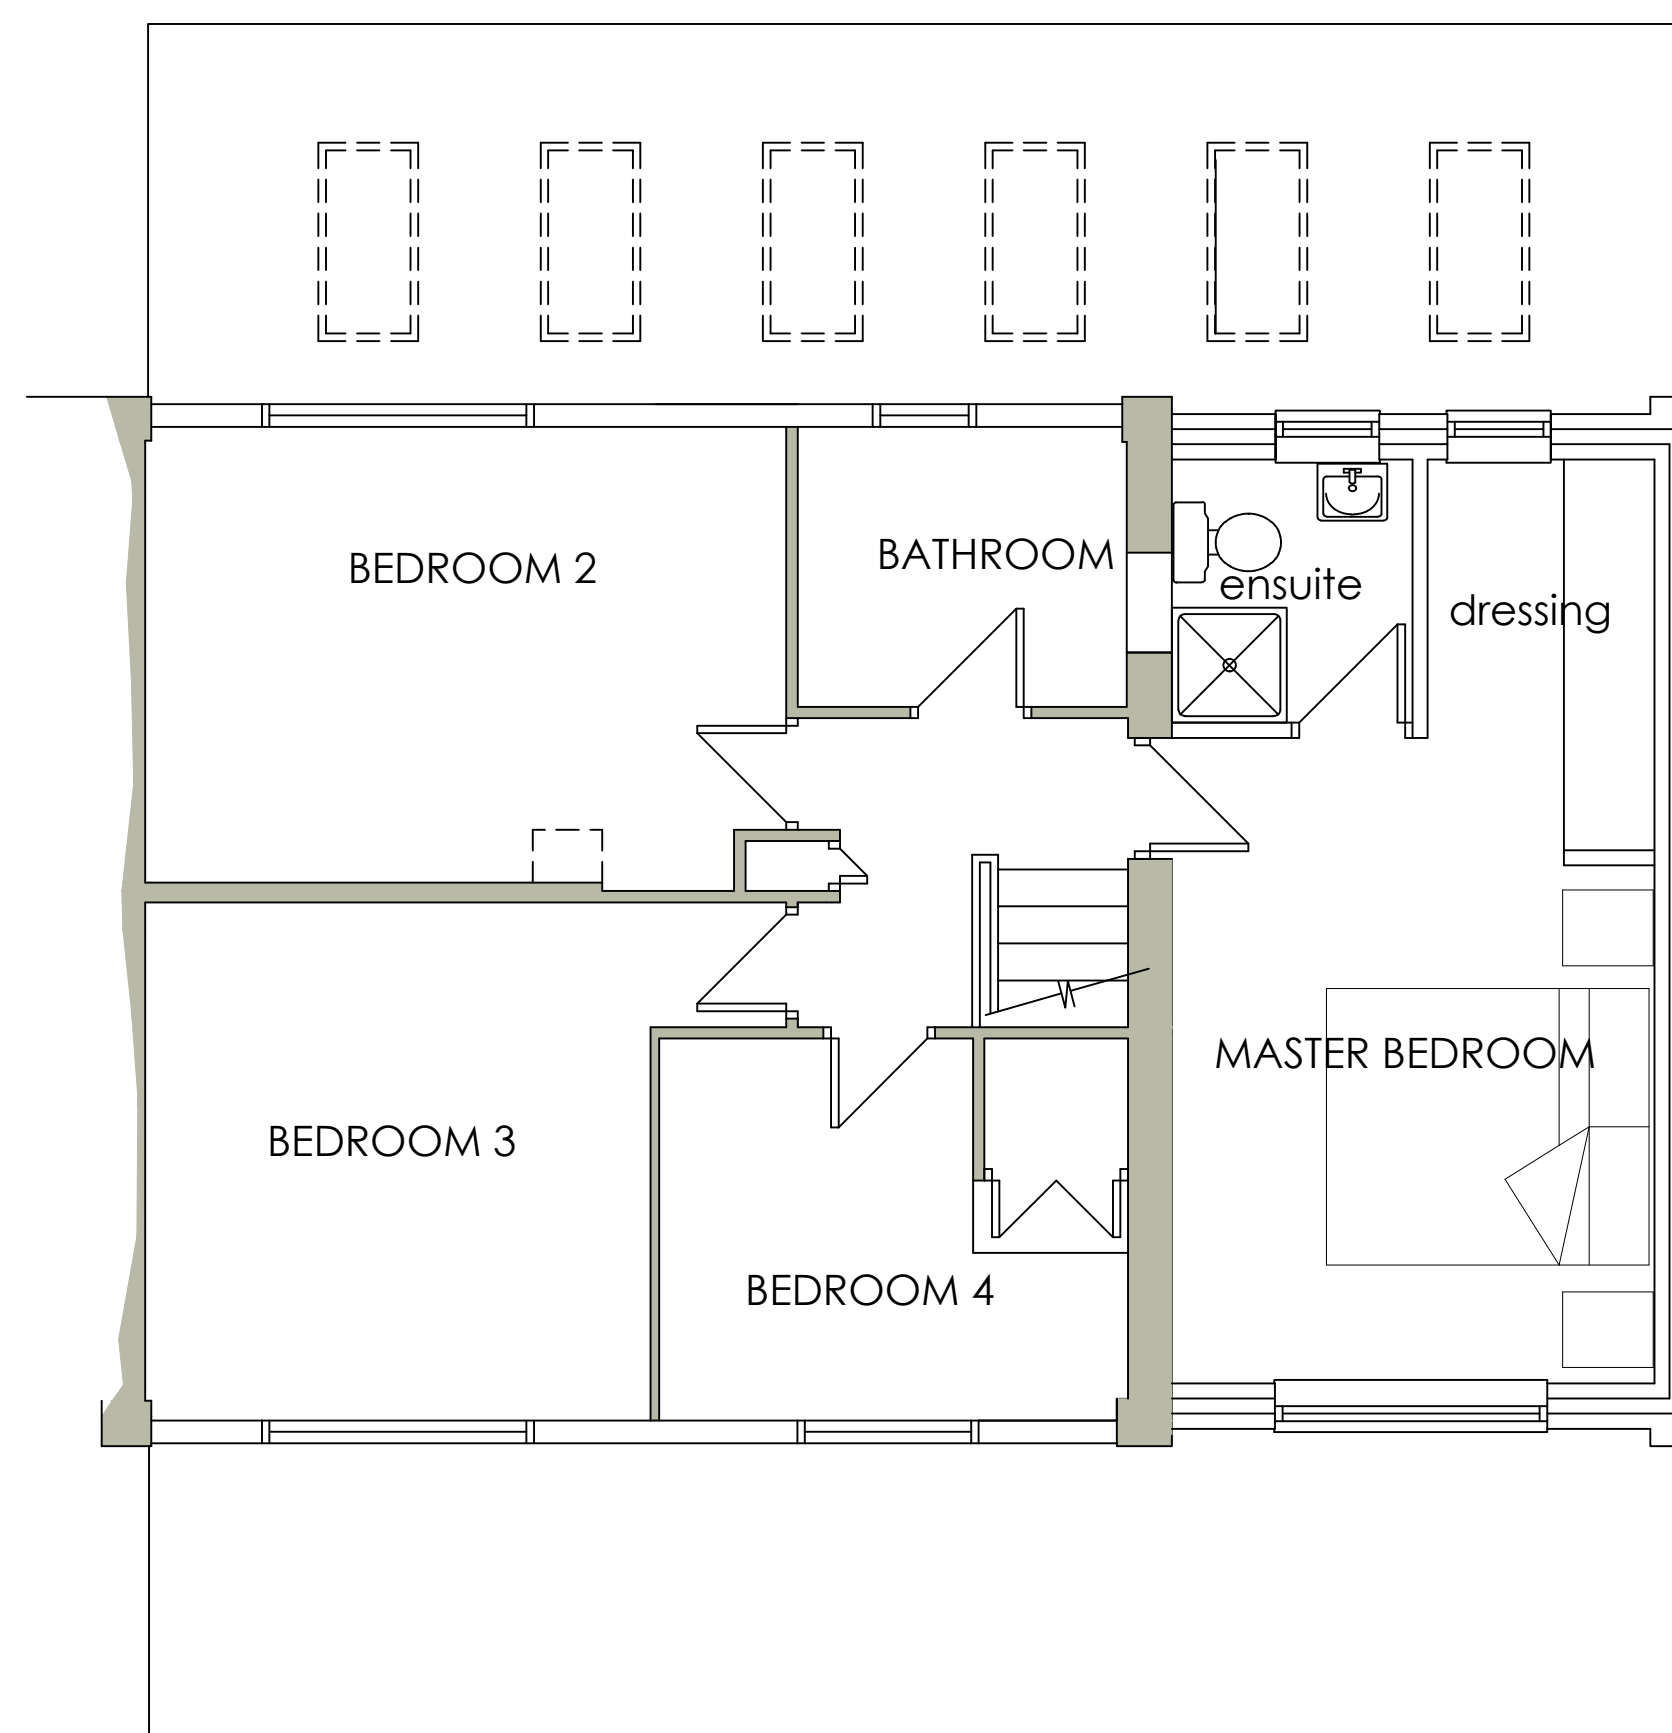

FIRST FLOOR PLAN AS PROPOSED

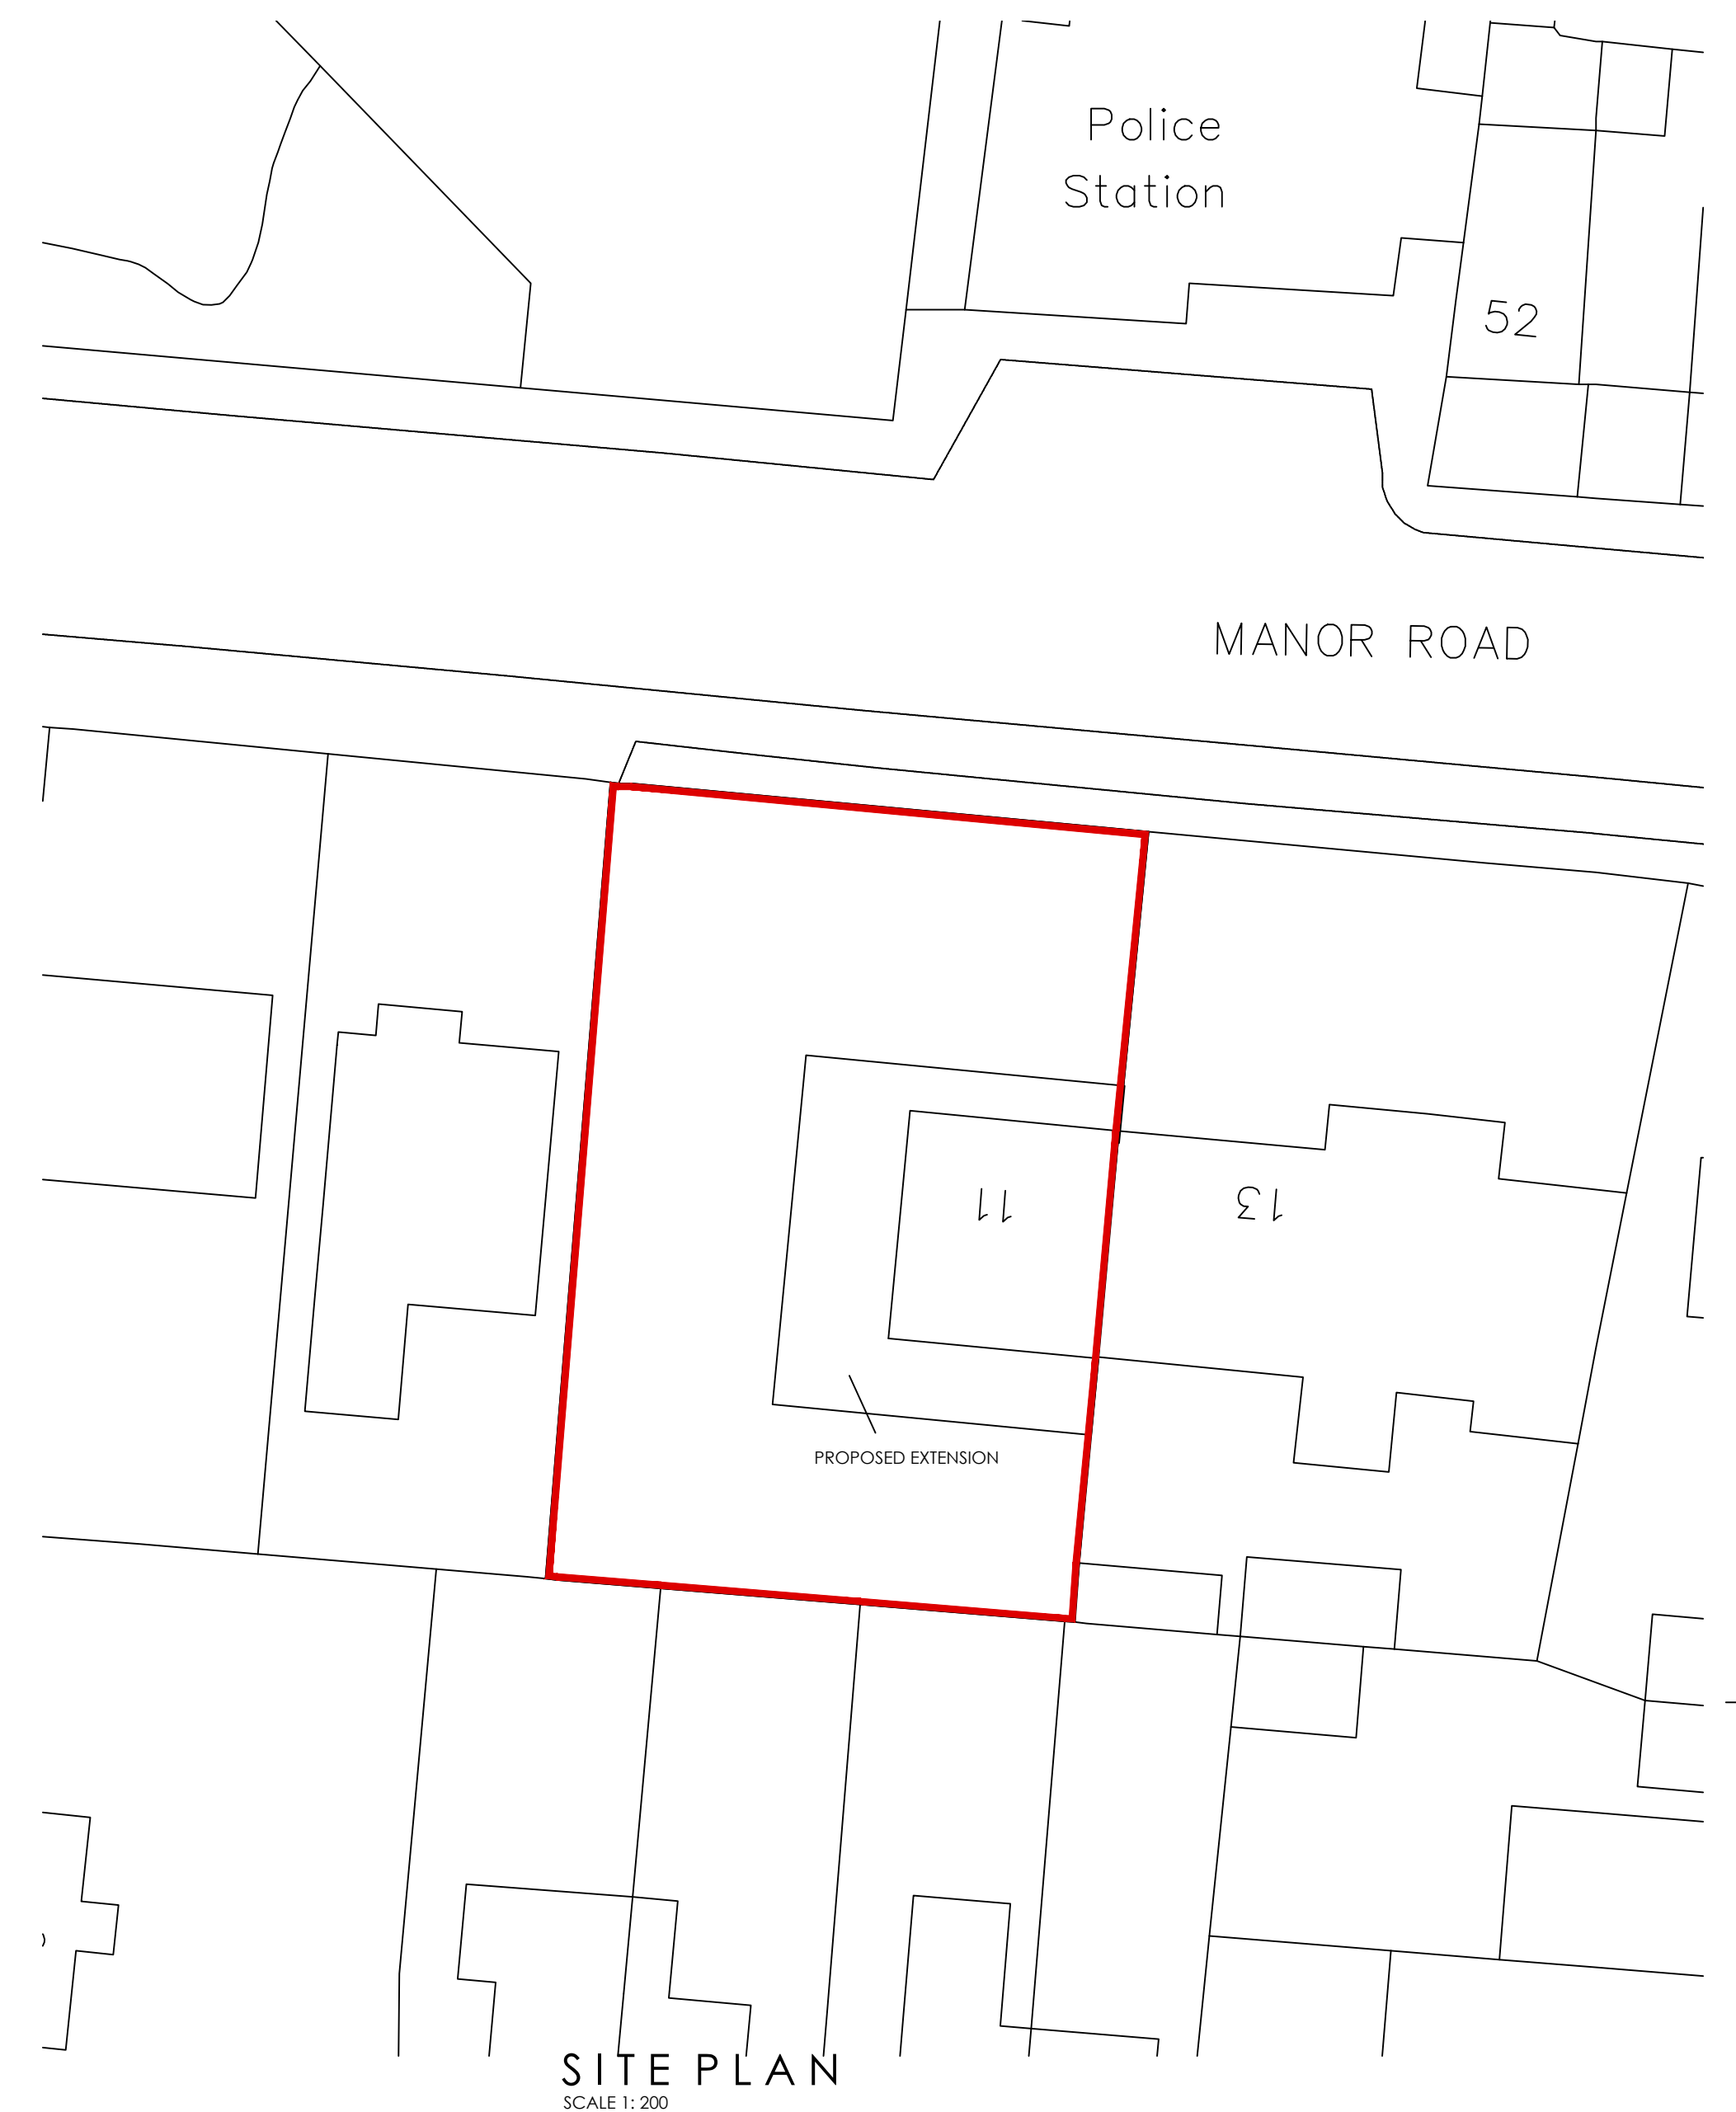

SITE PLAN
SCALE 1: 200

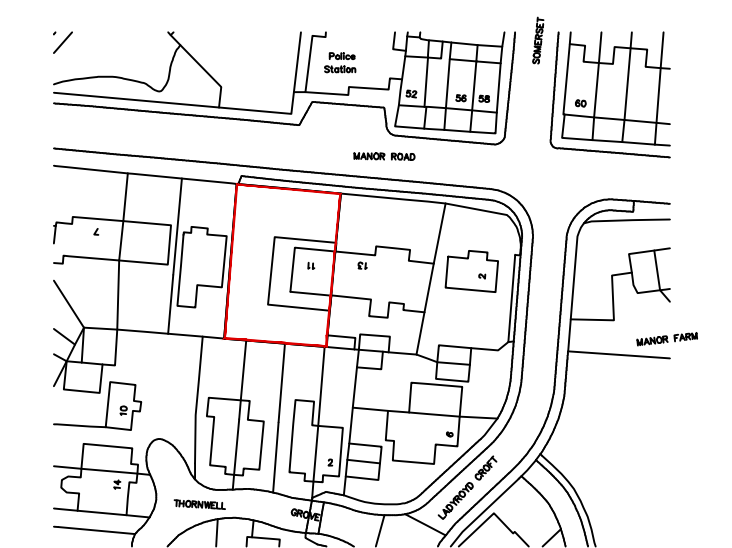

LOCATION PLAN
SCALE 1: 1250

		8 MORSTON BUSINESS PARK, WHALEY ROAD, BARUGH GREEN, BARNESLEY, S75 1HQ		Phone: 01226 208482 Fax: 01226 283030 Email: info@whiteaguspnership.co.uk Web: www.whiteaguspnership.co.uk	
ARCHITECTURAL SERVICES AND SURVEYORS					
Project. EXTENSIONS AND ALTERATIONS AT 11 MANOR ROAD, CUDWORTH BARNESLEY S72 8DG			Client. MR PAUL CROSSLAND		
Drawing Title. PLANS & ELEVATIONS			Date. DEC 2017		Scale. 1:50 & 1:100 @ A1
			Ref. 17-139	Dwg. No. 01	Rev. C
Date	Suffix	Description	Date	Suffix	Description
21-12-17	A	REVISED TO CLIENTS REQUIREMENTS			
03-01-18	B	REVISED TO CLIENT REQUIREMENTS			
15-01-18	C	SITE AND LOCATION PLANS CORRECTED			