


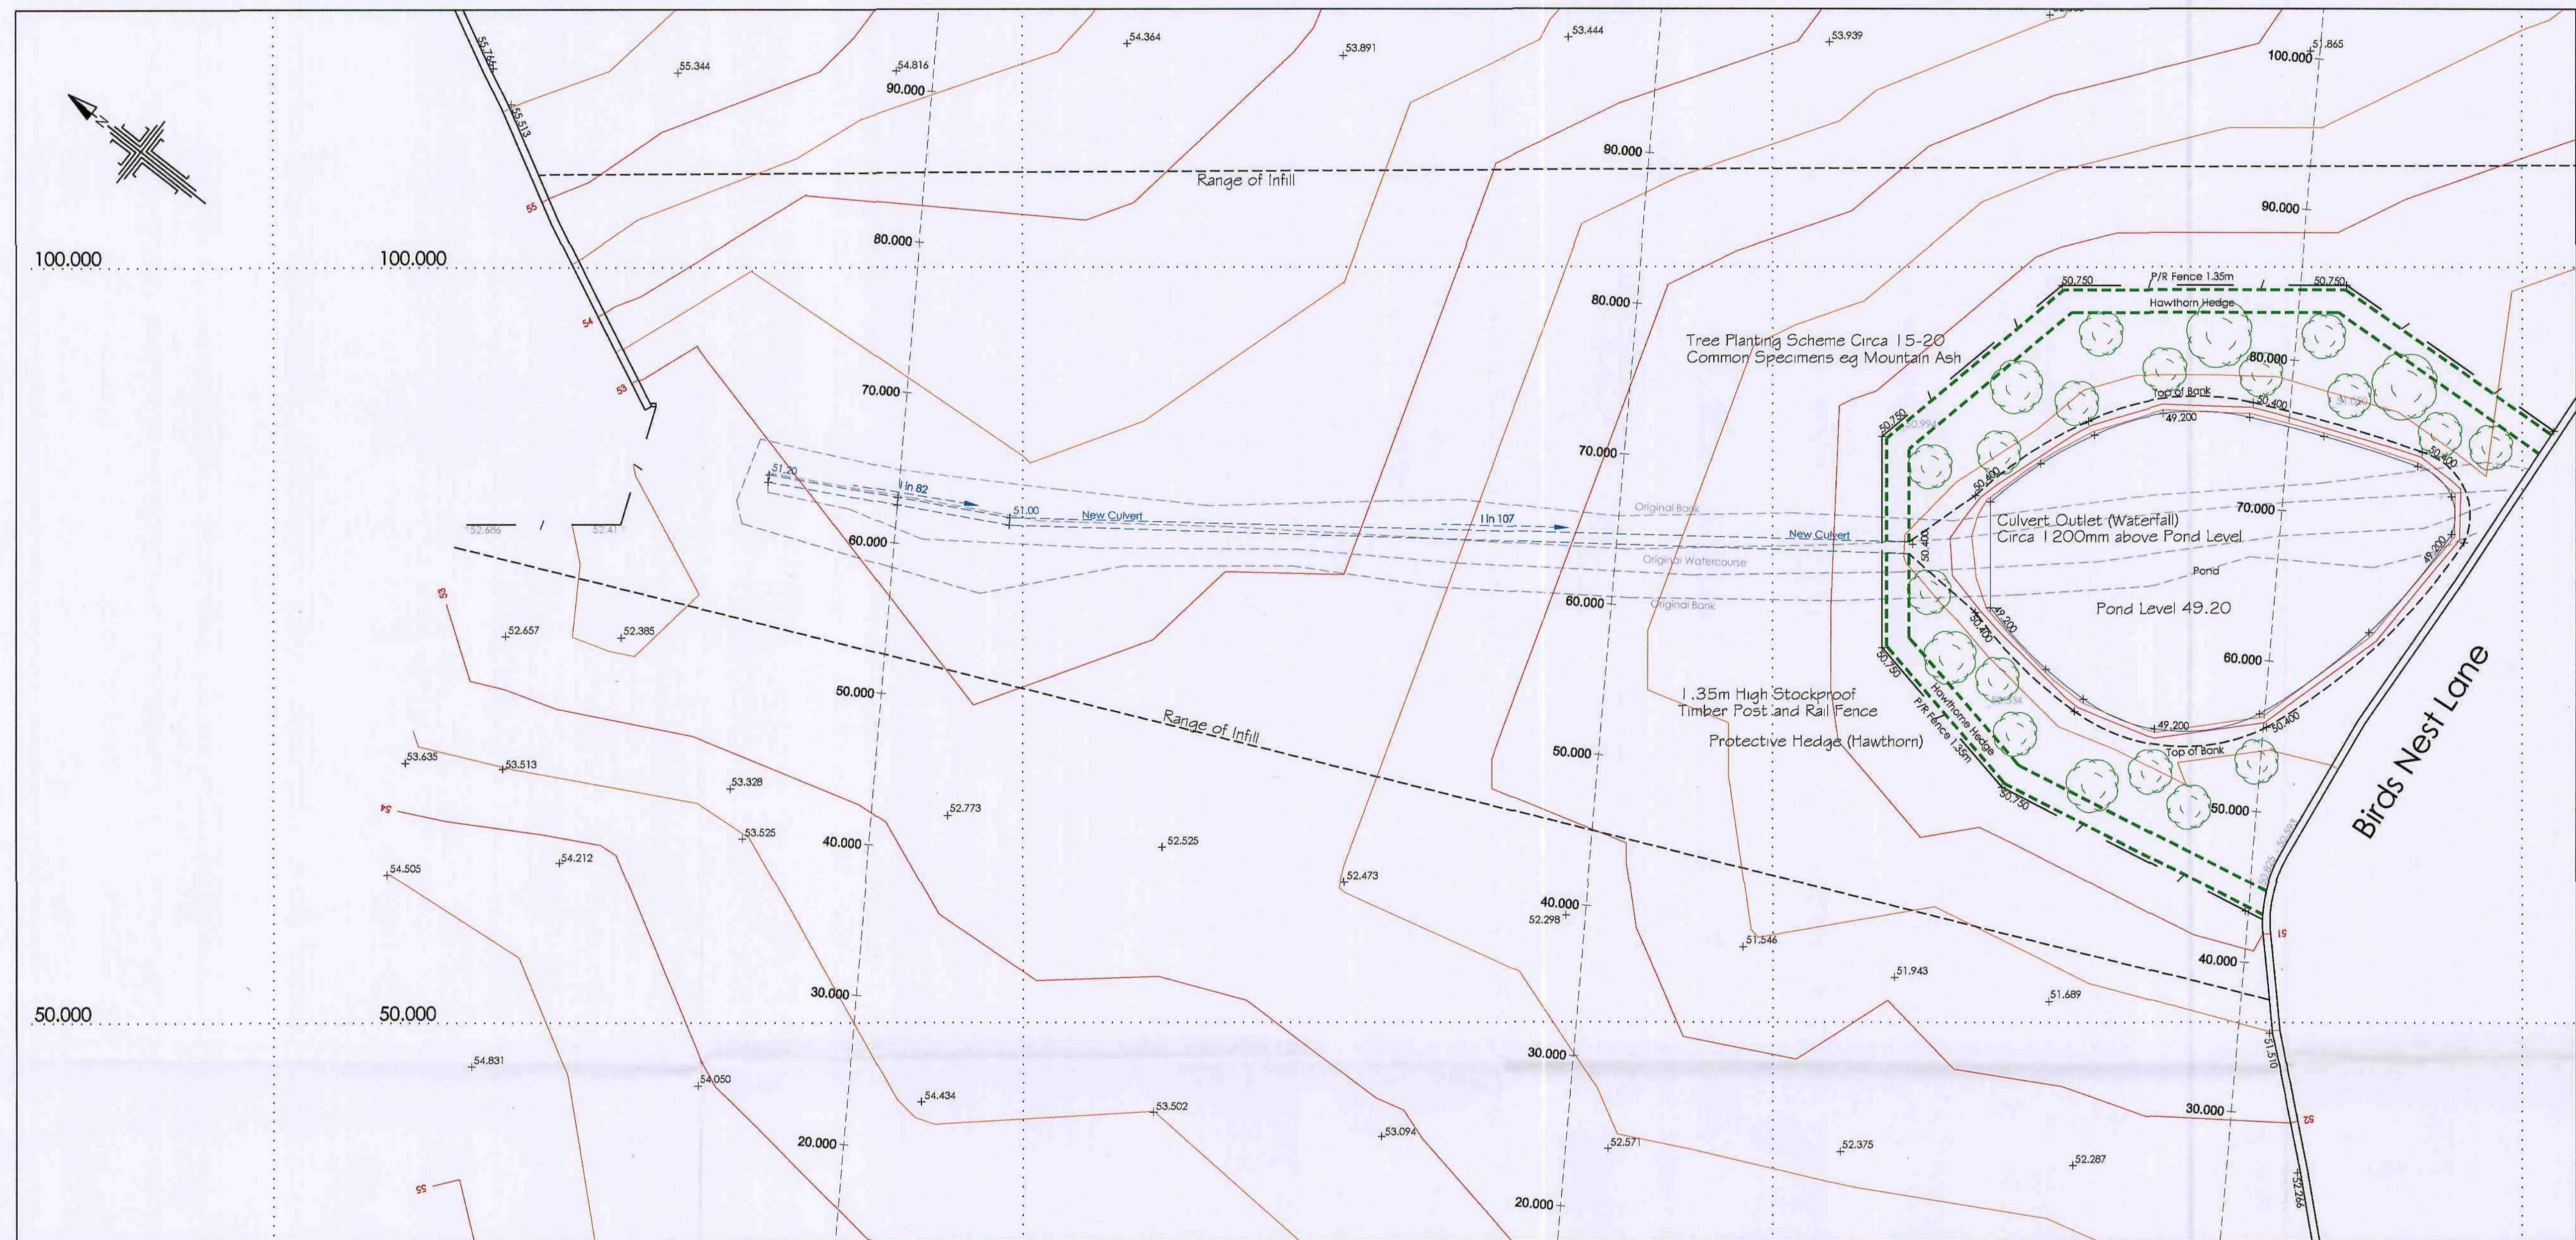

Abbreviation & Symbol Key:		Fences & Walls:	
B	Bollard	Ret	Retaining Wall
BB	Bell's Beacon	B/W	Barbed Wire
BT	British Telecom Cover	CB	Close Boarded
BM	Bench Mark	CI	Corrugated Iron
CL	Cover Level	CL	Chain Link
DK	Drop Kerb	CP	Chain Link
EL	Electricity Cover	CP	Chain Link
EP	Electricity Pole	CP	Chain Link
FH	Fire Hydrant	CP	Chain Link
FPP	Flagged Footpath	CP	Chain Link
G	Gully	CP	Chain Link
GM	Gas Meter	CP	Chain Link
GV	Gas Valve	CP	Chain Link
IC	Inspection Cover	CP	Chain Link
IL	Invert Level	CP	Chain Link
LB	Litter Box	CP	Chain Link
LP	Lamp Post	CP	Chain Link
MB	Manhole	CP	Chain Link
MH	Man Hole	CP	Chain Link
MS	Marker Post	CP	Chain Link
MT	Mercury Telecommunications	CP	Chain Link
NB	Noise Board	CP	Chain Link
NFI	No Further Information	CP	Chain Link
OSBM	Ordinance Survey BM	CP	Chain Link
P	Post	CP	Chain Link
PS	Post Box	CP	Chain Link
RE	Road Eye	CP	Chain Link
RL	Root Line	CP	Chain Link
RS	Road Sign	CP	Chain Link
SS	Street Name Sign	CP	Chain Link
RSC	Roller Steel Column	CP	Chain Link
RWP	Rain Water Pipe	CP	Chain Link
SC	Stop Cook	CP	Chain Link
SP	Sign Post	CP	Chain Link
STP	Stand Pipe	CP	Chain Link
SV	Stop Valve	CP	Chain Link
SVP	Soil Vent Pipe	CP	Chain Link
SWG	Storm Water Gully	CP	Chain Link
SW	Storm Water	CP	Chain Link
TFP	Tarmac Footpath	CP	Chain Link
TL	Traffic Light	CP	Chain Link
TP	Telegraph Pole	CP	Chain Link
UTL	Unable To Lift	CP	Chain Link
VP	Vent Pipe	CP	Chain Link
WM	Water Meter	CP	Chain Link
WP	Waste Pipe	CP	Chain Link

Control & Datum Information	
Grid Orientation:	Supplied
Level Datum:	Supplied

Rev	Description	By	Date

Surv.	Drawn	Date	Chkd	Date

This drawing may not be reproduced, made use of or issued to a third party without permission of:



T/F: 01226 755365 E: holdensurveys@msn.com

Title:	Proposed Site Plan
Site:	Land off: Birds Nest Lane Hepworth HD9 7TG

COMPUTER GENERATED DRAWING - DO NOT ALTER

Dwg No.	SDA_01_Birds Nest Ln
Sheet No.	2

SCALE	1/250	REV.	
-------	-------	------	--

Horizontal Scale 1 : 250
Vertical Scale 1 : 250

Section A

Section A - Distance	0	10.000	20.000	30.000	40.000	50.000	60.000	70.000	80.000	90.000	100.000
Section A - Elevation	54.28	53.79	53.44	53.10	52.83	52.61	53.35	53.48	53.51	54.32	54.49

Horizontal Scale 1 : 250
Vertical Scale 1 : 250


Section B

Section 2 - Distance	0	10.000	20.000	30.000	40.000	50.000	60.000	70.000	80.000	90.000	100.000
Section 2 - Elevation	53.26	52.81	52.51	52.20	52.00	51.74	51.71	51.91	52.11	52.61	53.31

Horizontal Scale 1 : 250
Vertical Scale 1 : 250

Section C


Section C - Distance	0	10.000	20.000	30.000	40.000	50.000	60.000	70.000	80.000	90.000	100.000
Section C - Elevation	52.93	52.52	51.95	51.29	51.09	50.75	50.40	49.20	50.57	51.11	51.81

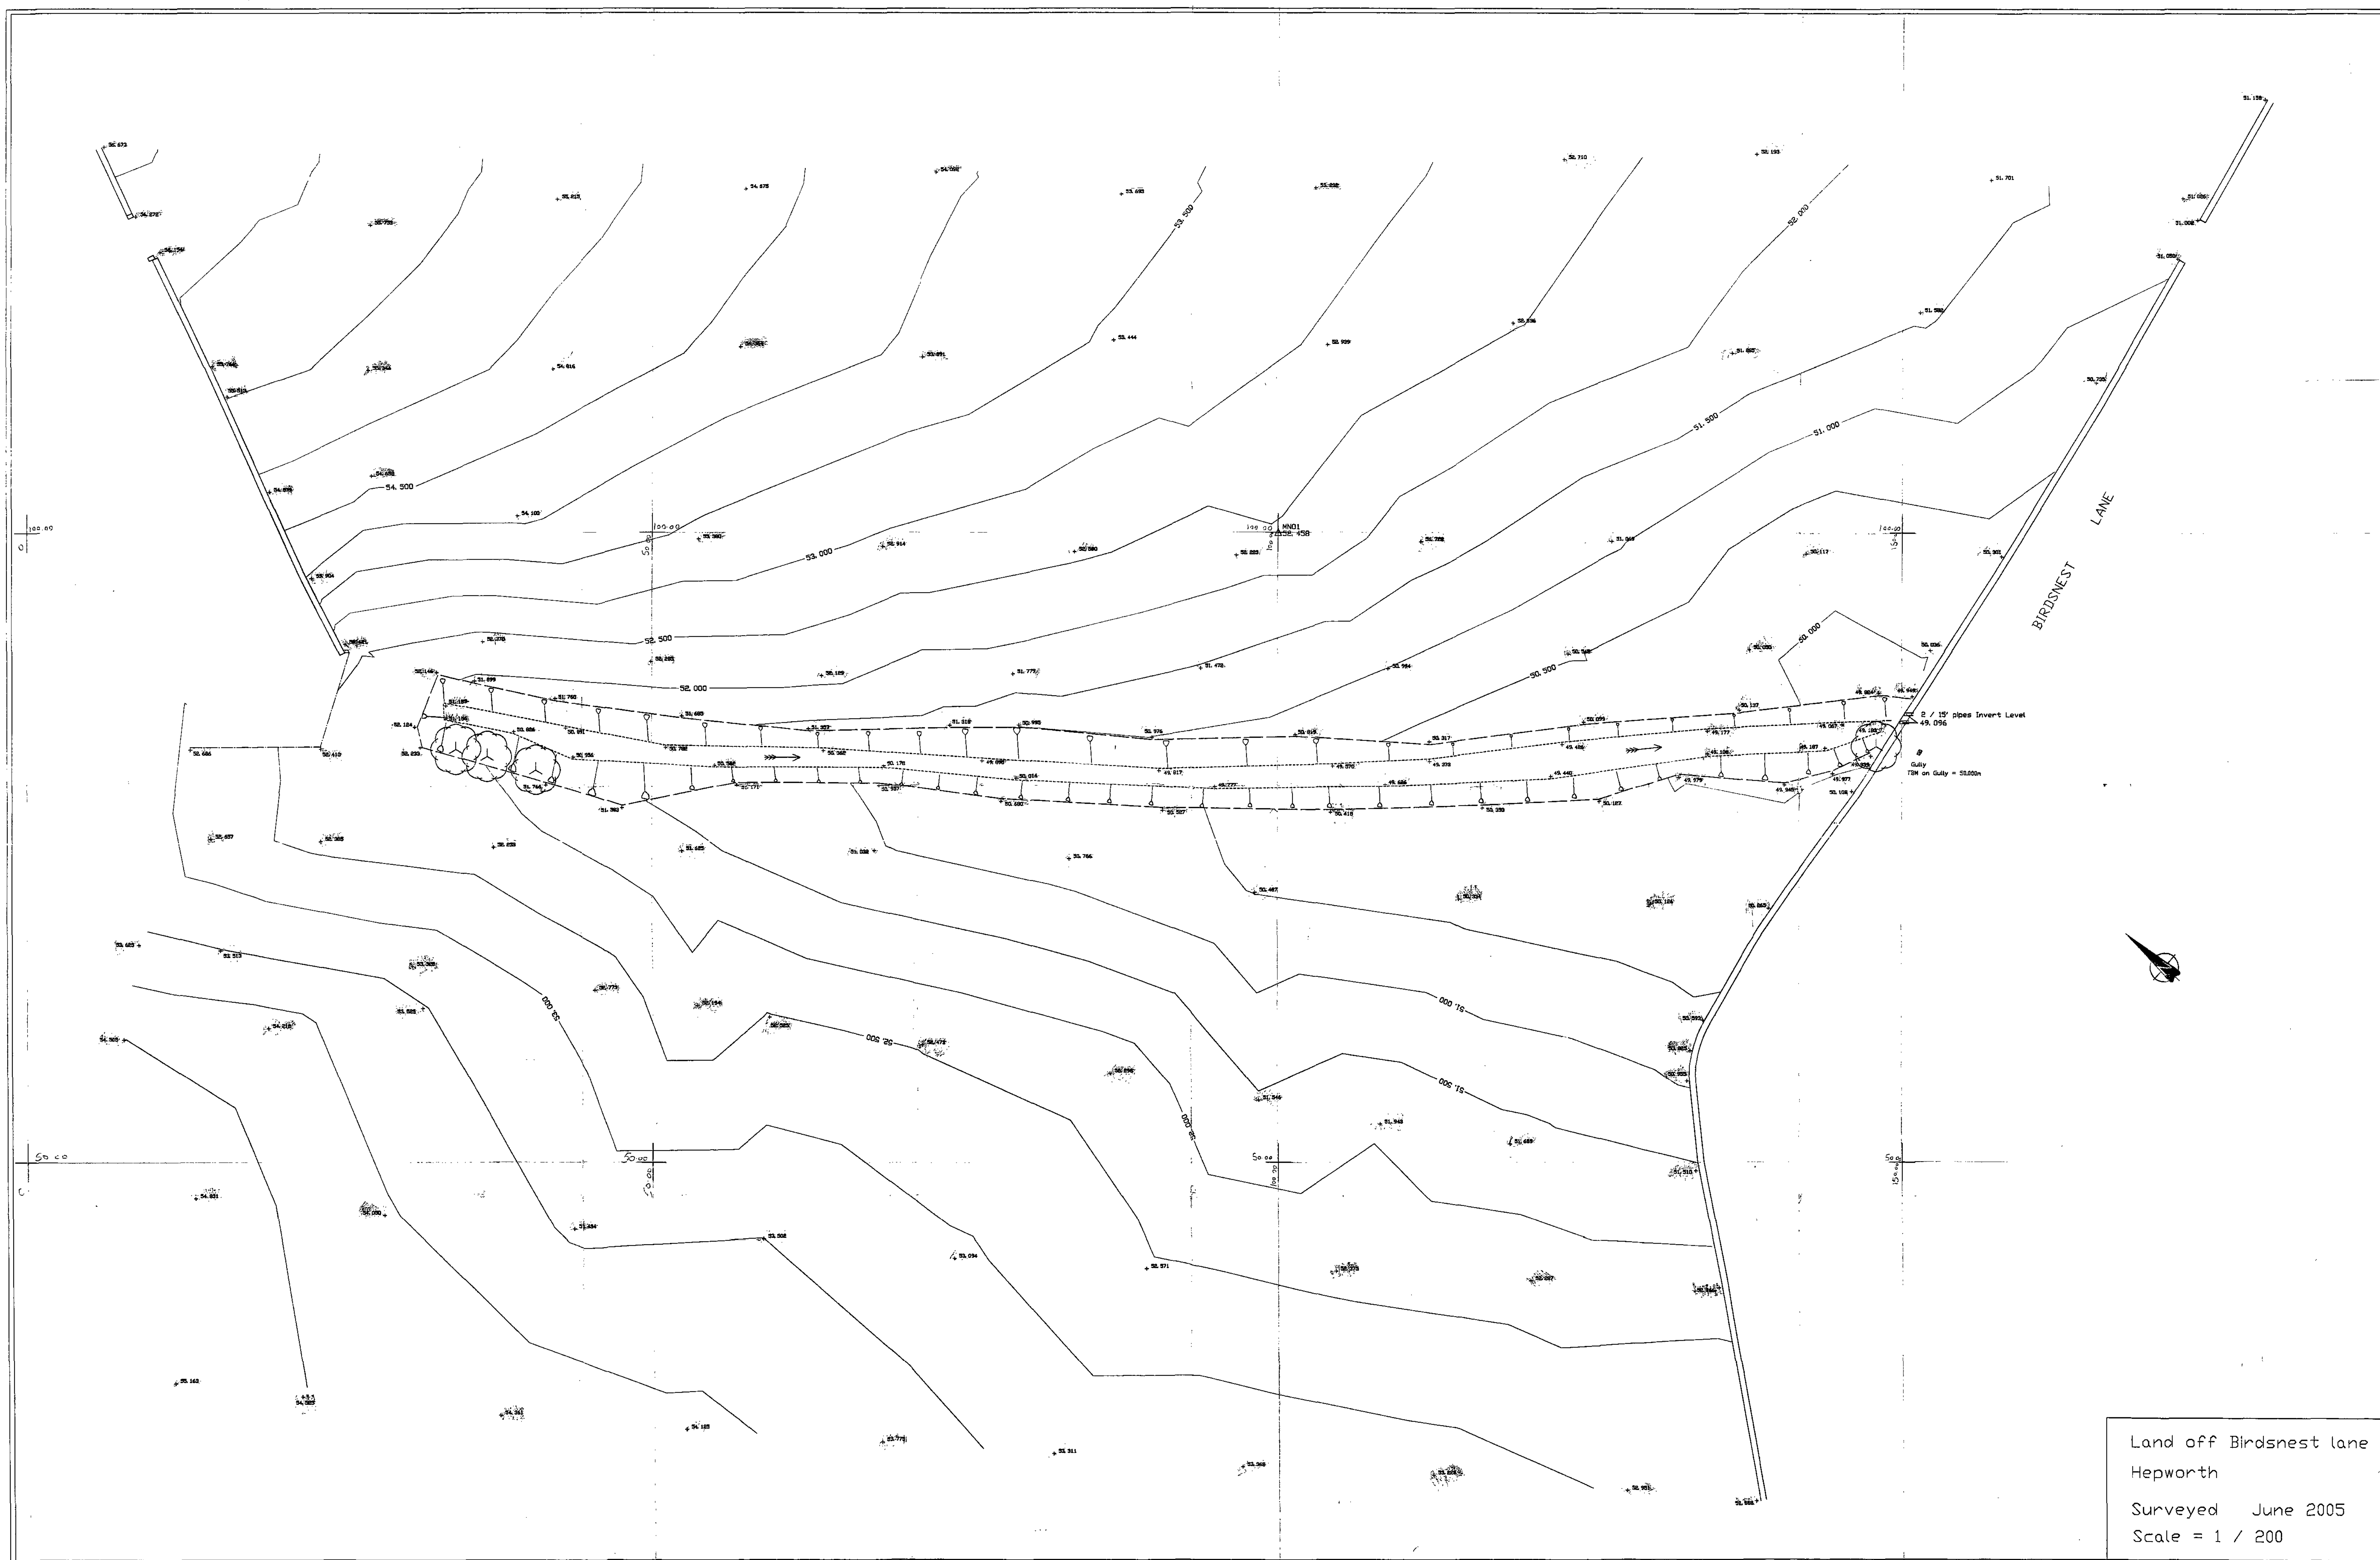


If in doubt please ask the Architect for clarification.

Do not scale from the drawing, all dimensions to be checked on site.


The copyright for these drawings remains the property of the Architect, they must not be reproduced in any way without the Architects prior written consent

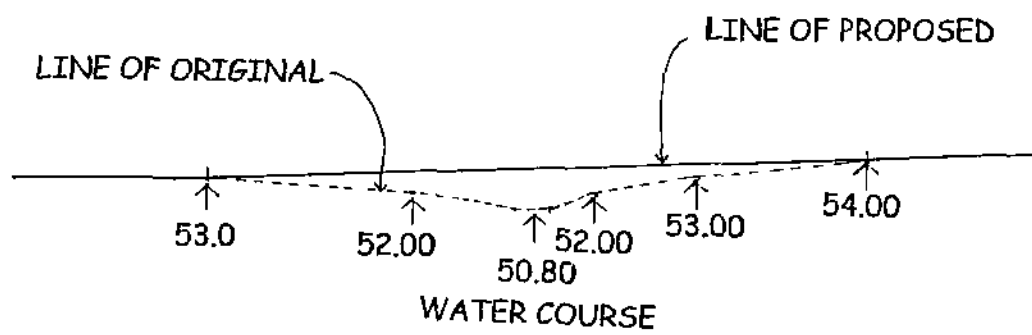

SITE SECTION A-A

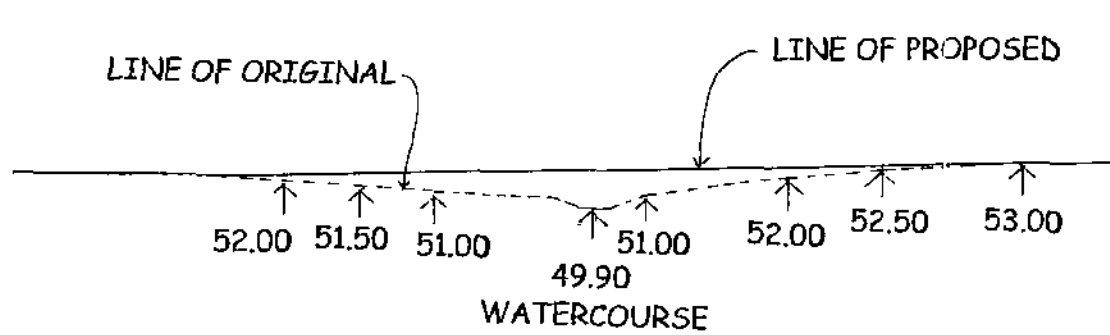


SITE SECTION B-B

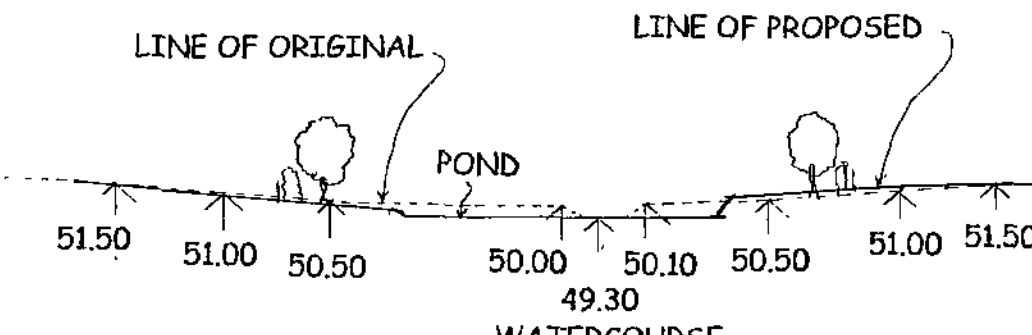


SITE SECTION C-C

THIS DRAWINGS TO BE READ
IN CONJUNCTION WITH
ORIGINAL 1:200 TOPOGRAPHICAL
SURVEY FOR COMPARISON AND
REFERENCE.

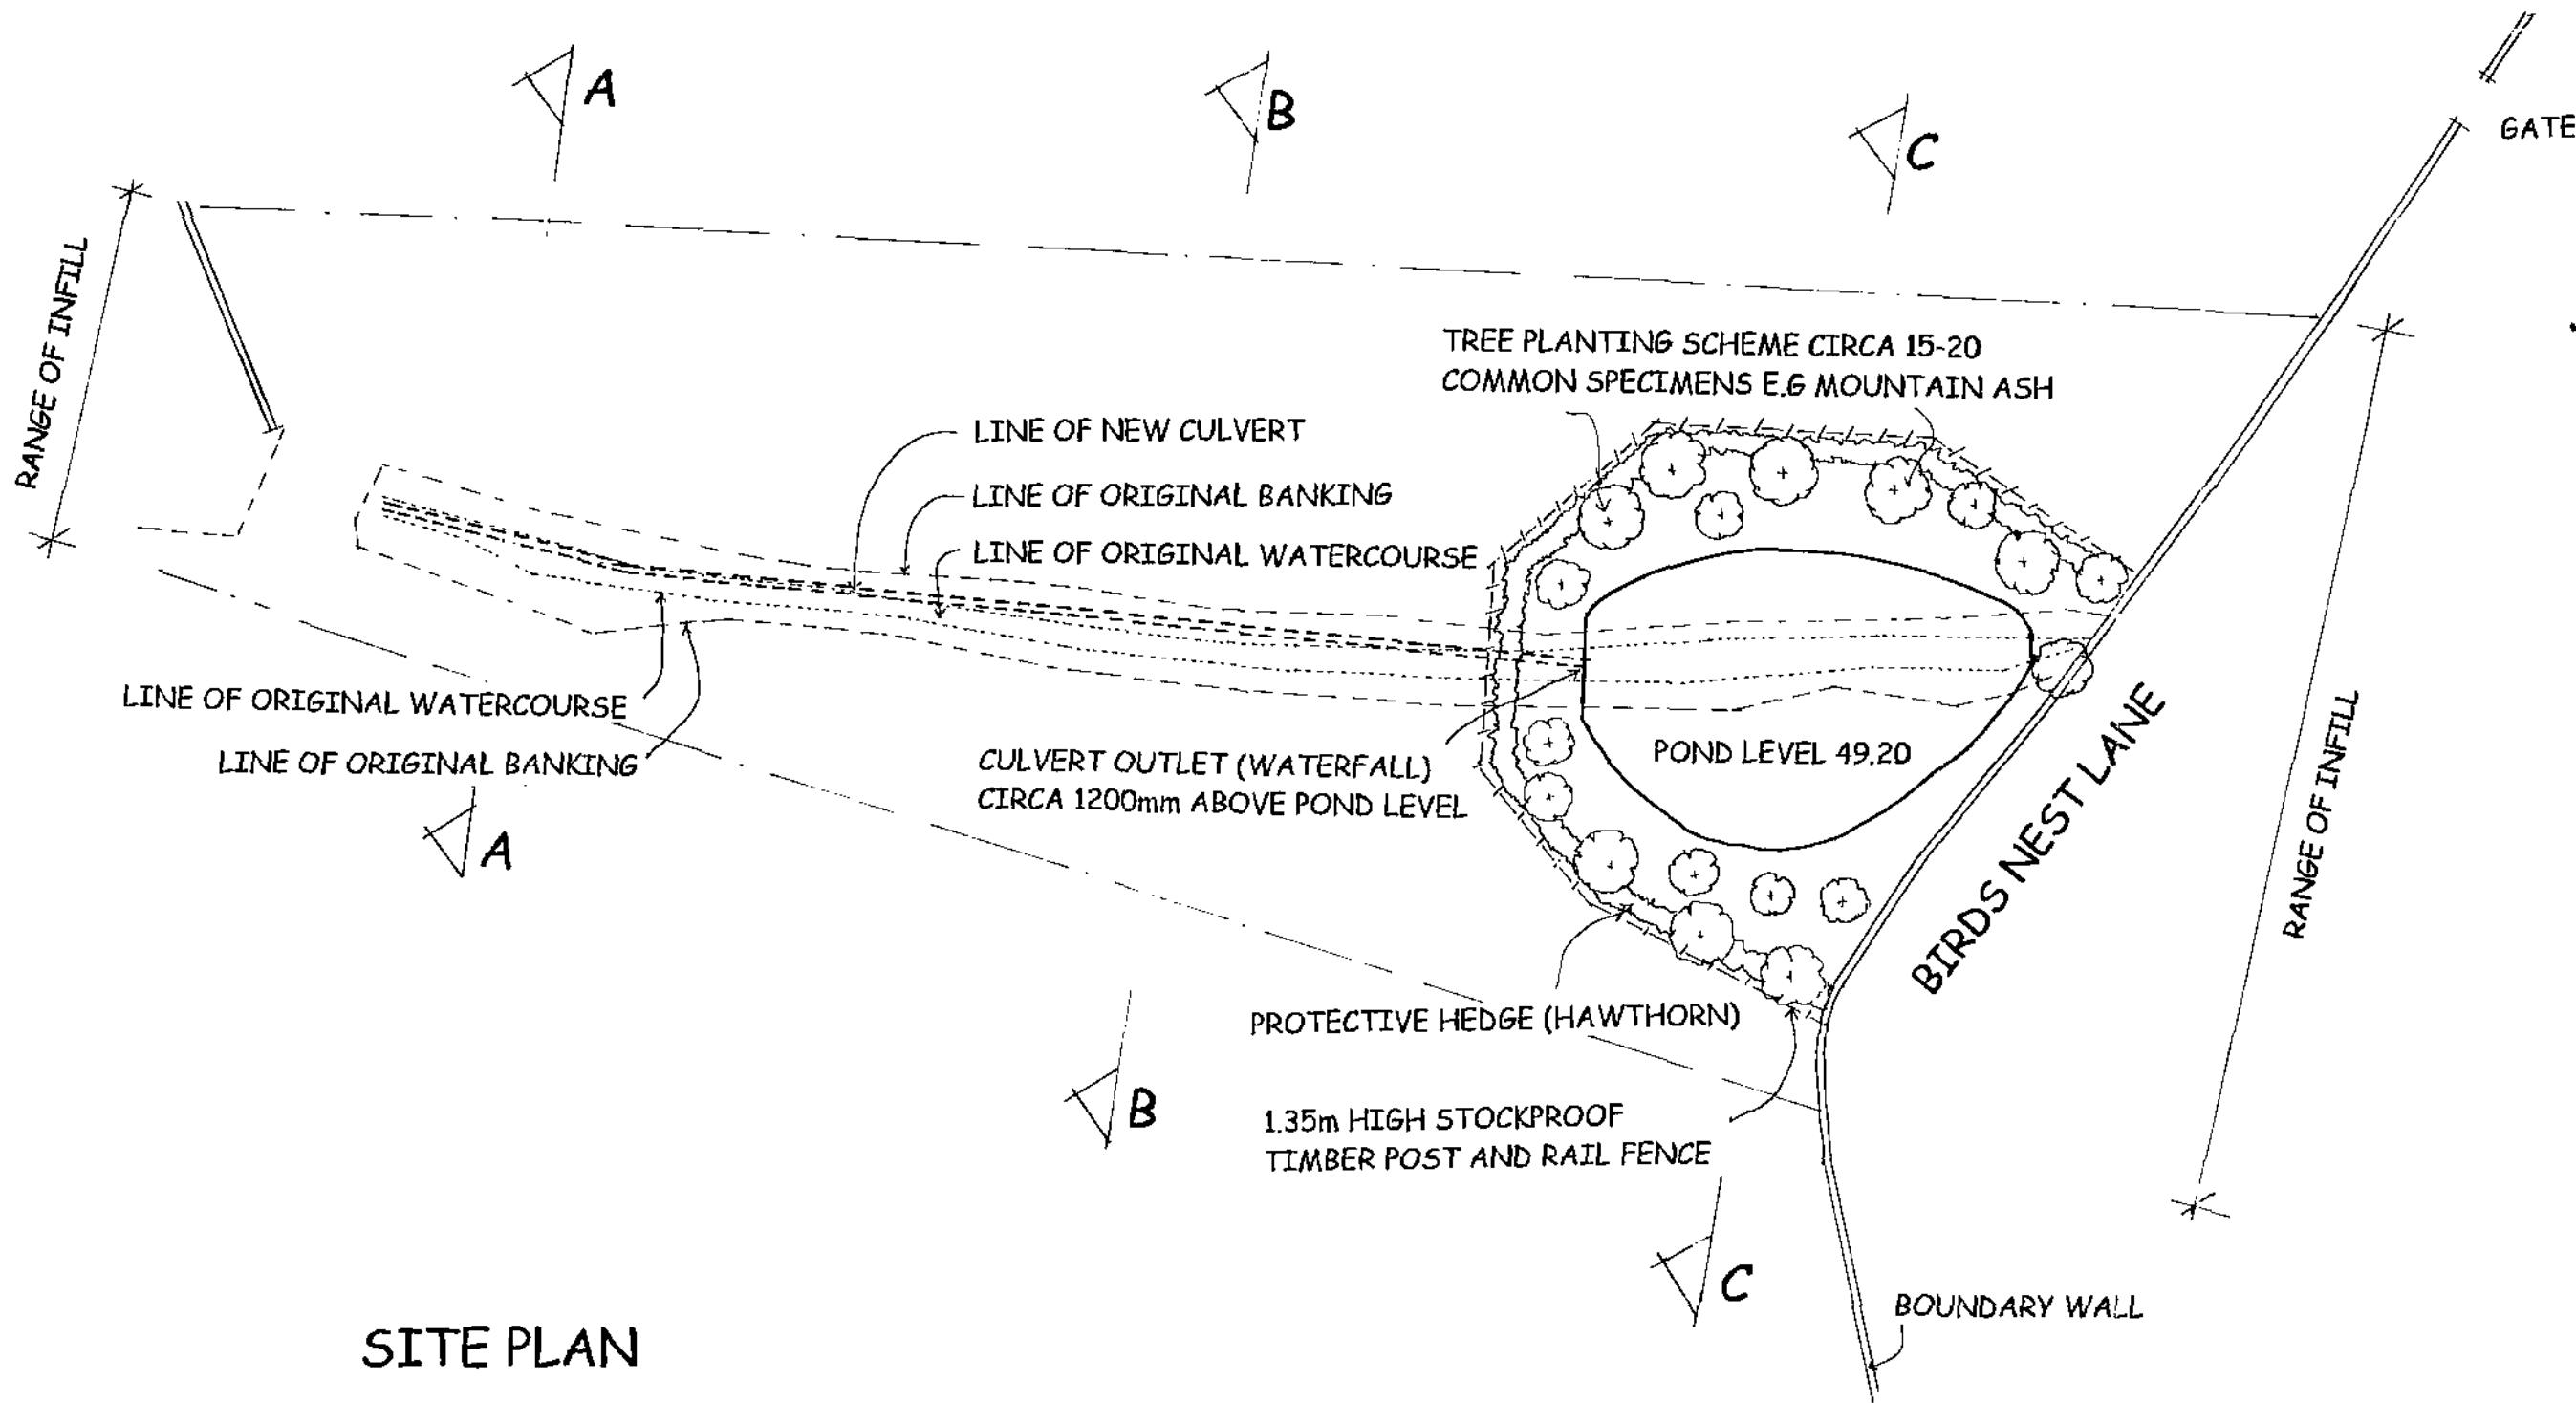

SITE PLAN

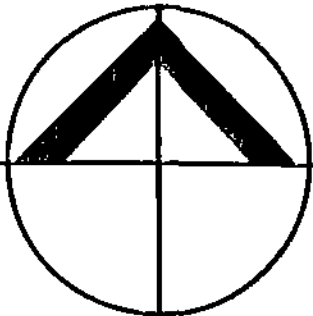

**northern design
partnership**
chartered
architects

the chapel
millmoor road
m e i t h a m
huddersfield
hd9 5ju
tel: 01484 854848
fax: 01484 854949

CLIENT

MR PETER TURNER

PROJECT

LANDFILL OPERATIONS
MARTIN NEST FARM
VICTORIA HD9 7TG

DRAWING TITLE

PLANS AND SECTIONS

Rev	Notes	Date	Drawn

SCALE	1:500	06.08	PB
-------	-------	-------	----

PROJECT No.	DRAWING No.	Rev.
1225	01	