



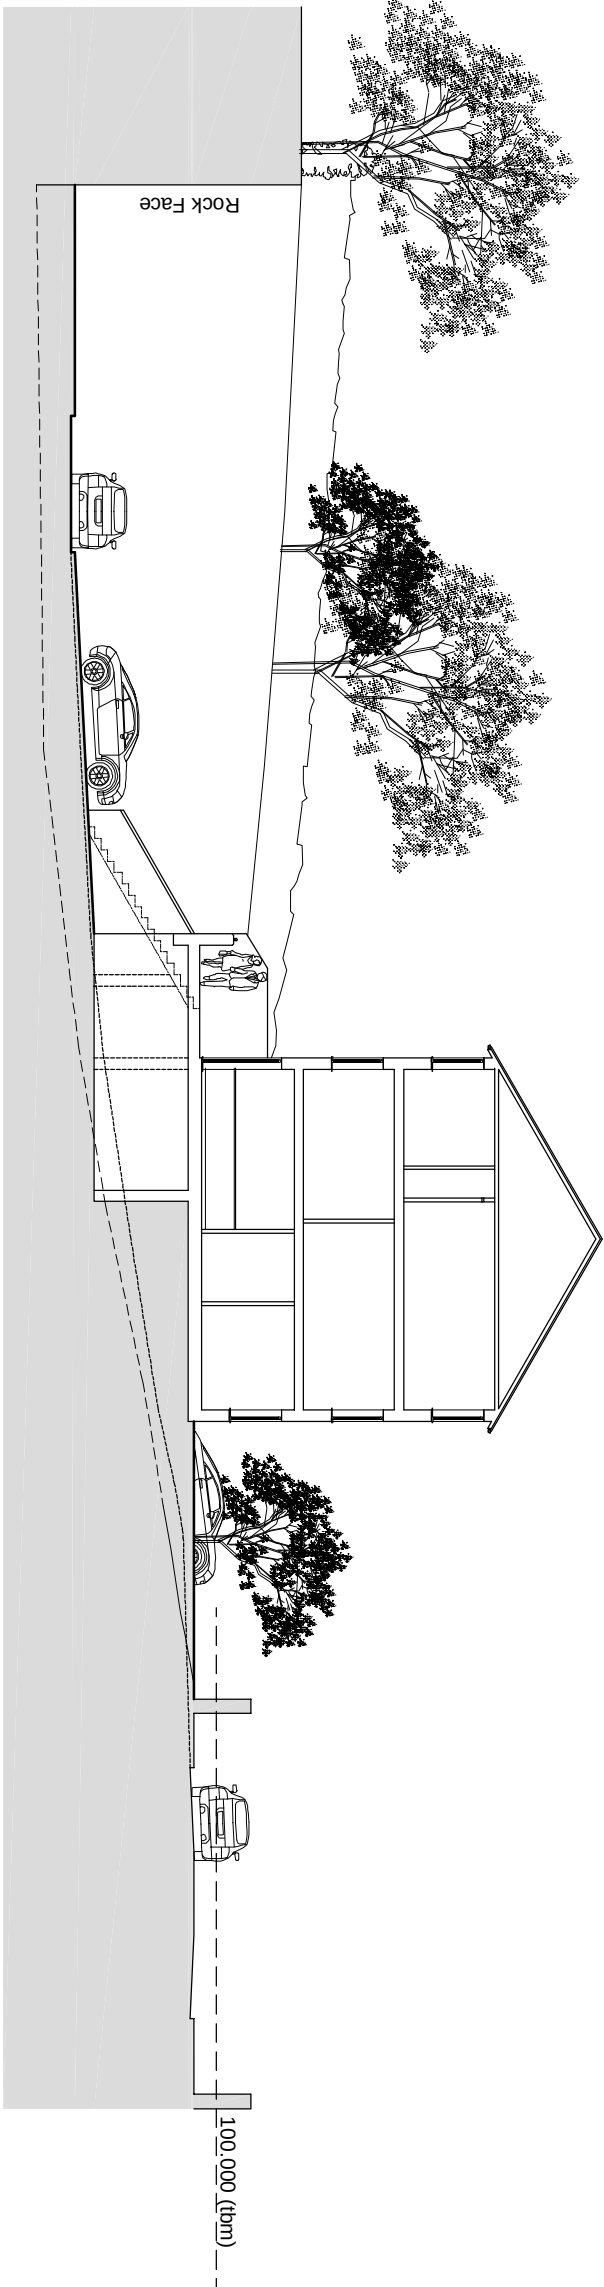

PROPOSED SECTION A-A. 1:200

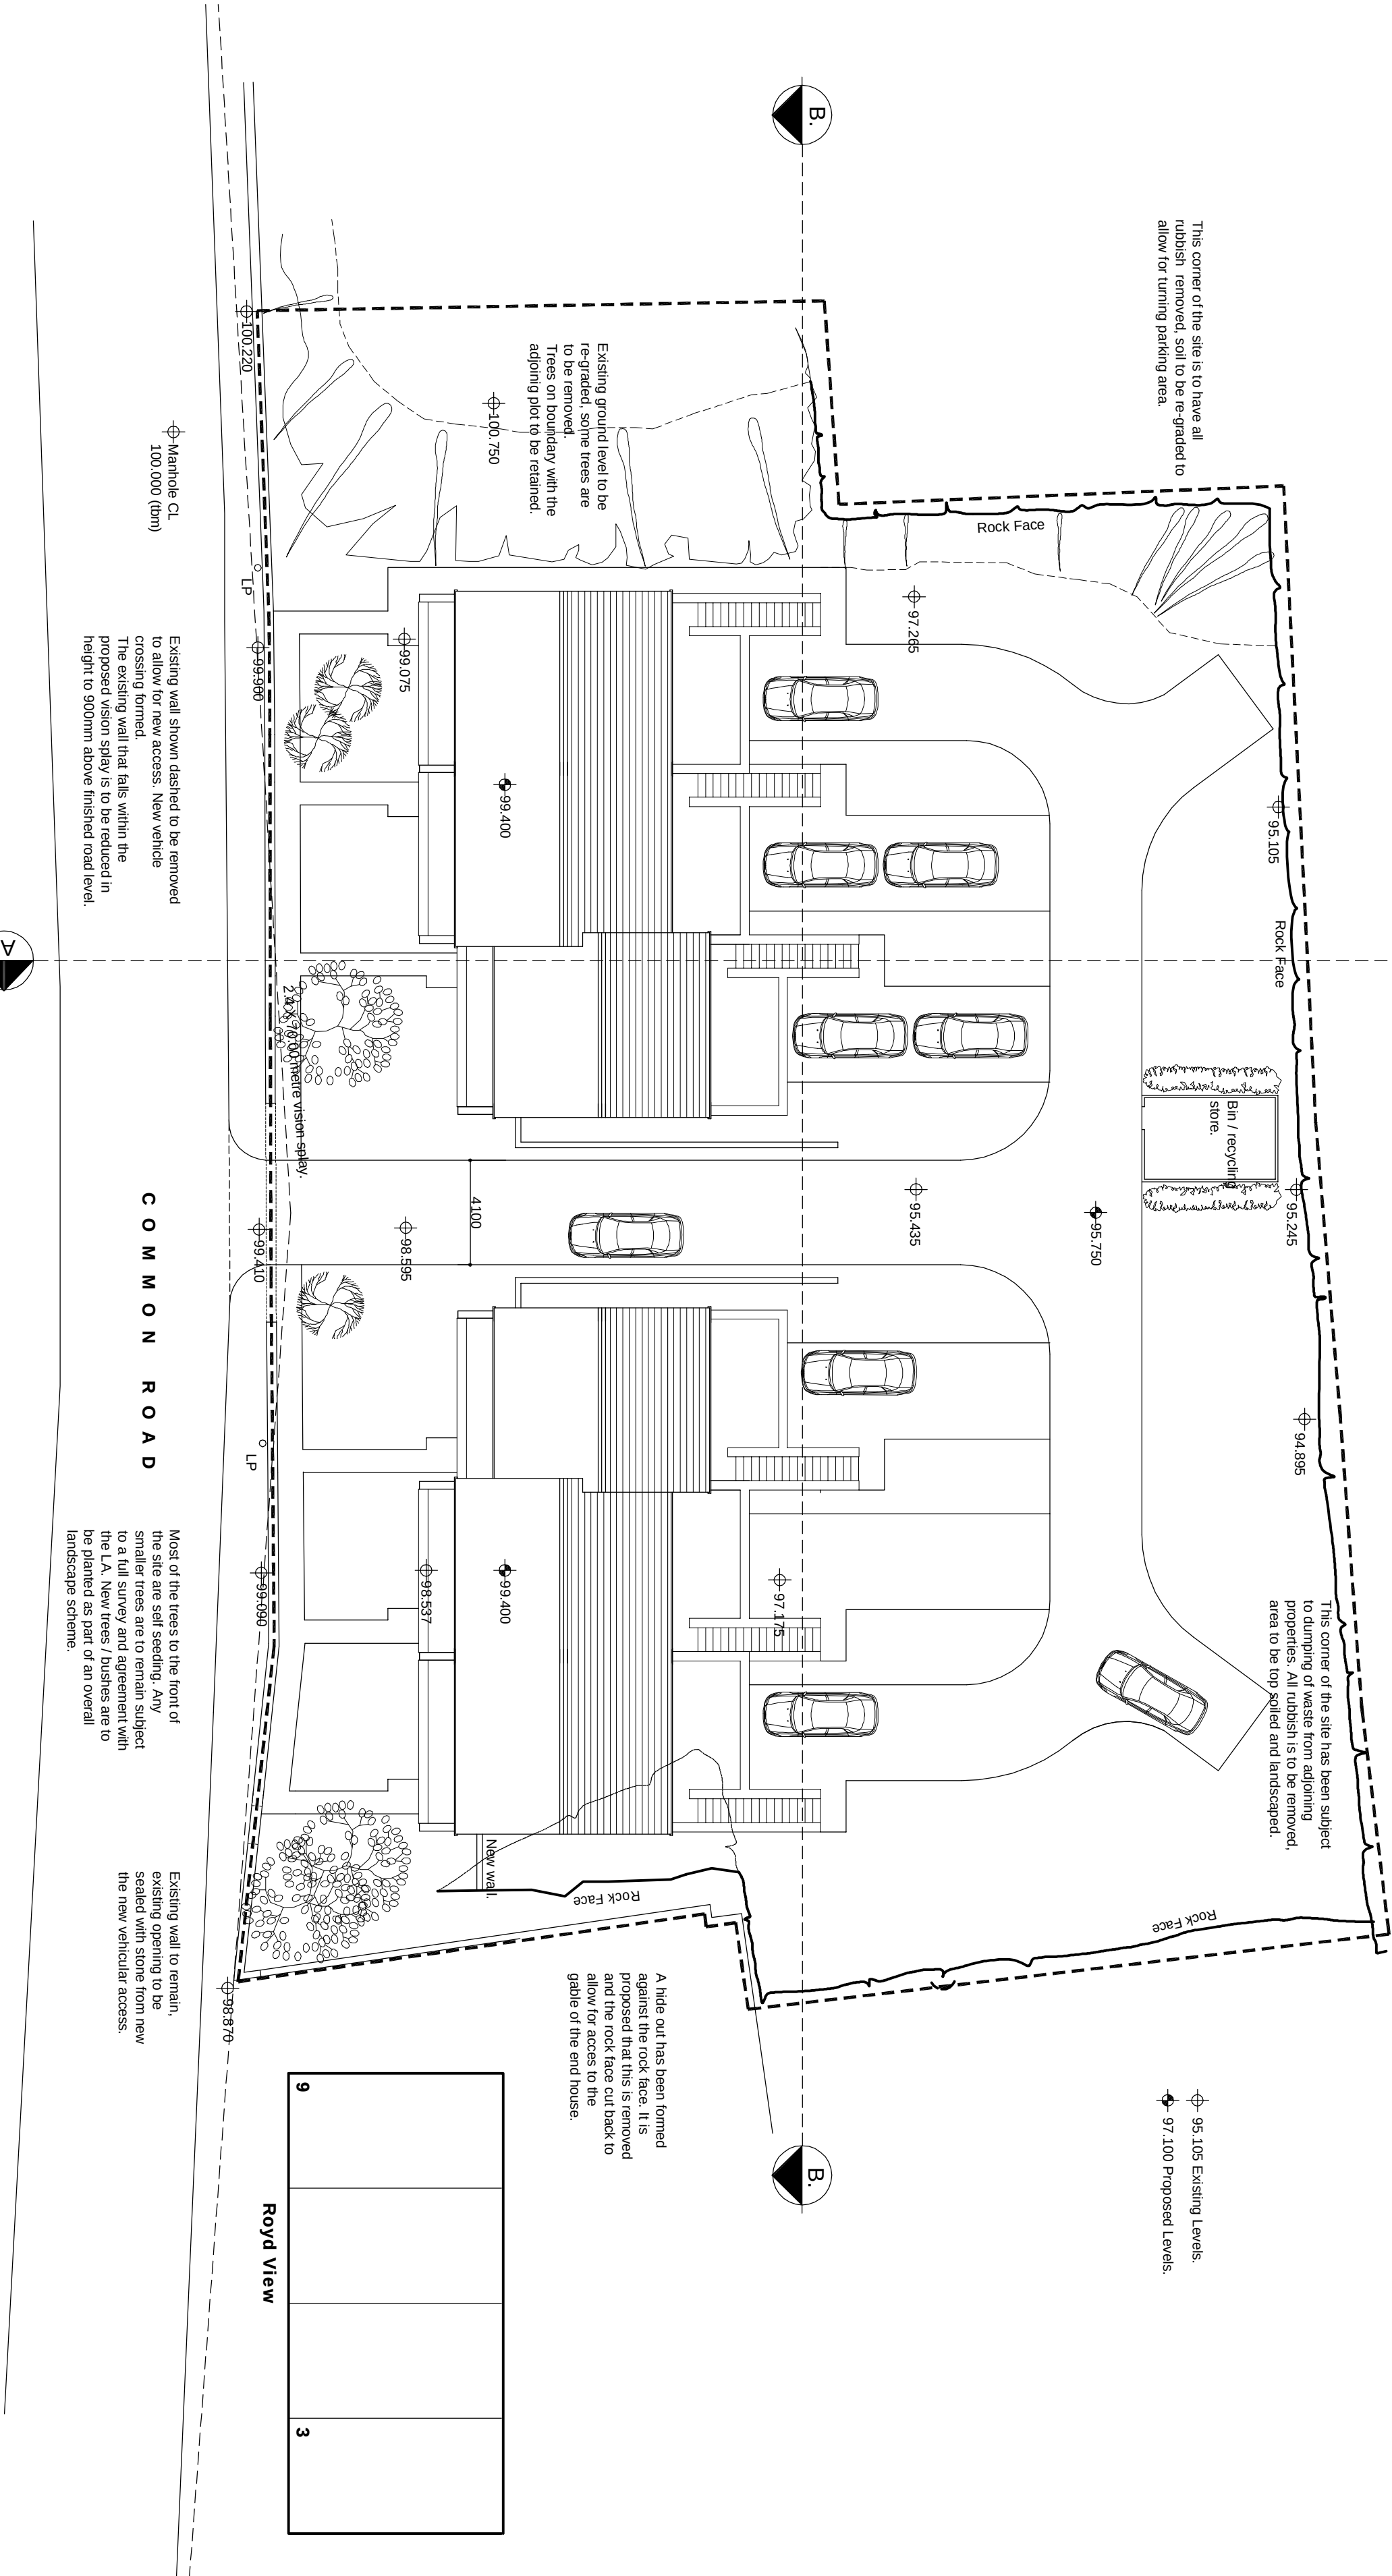

PROPOSED SITE PLAN. 1:200

Proposed Erection of New Houses on
land off Common Road, Brierley, Near
Barnsley. S72. 9ES. Mrs. S. Wright.

Notes :

Revisions :

Rev A. 03.2011.
Trees proposed to be retained indicated on the plan.
Houses moved back by one car length following
comment from planning application.
Drawings as submitted with revised planning application.
Rev B. 11.2011. Site layout, house types and elevations
amended.
Rev C. 03.2012. Site layout, house types and elevations
amended.

MILES DESIGN

7 CHAPEL STREET,
HOL.T. WREXHAM.
LL13. 9DJ.
01829 270880.

Title :
PROPOSED SITE PLAN AND
SECTION.

Scale : 1:200@A2.

Drawn : SHM.

Date: July 2010

Approved:

Job. No.:	Dwrg. No.:	Rev.
10/28.	04	C