




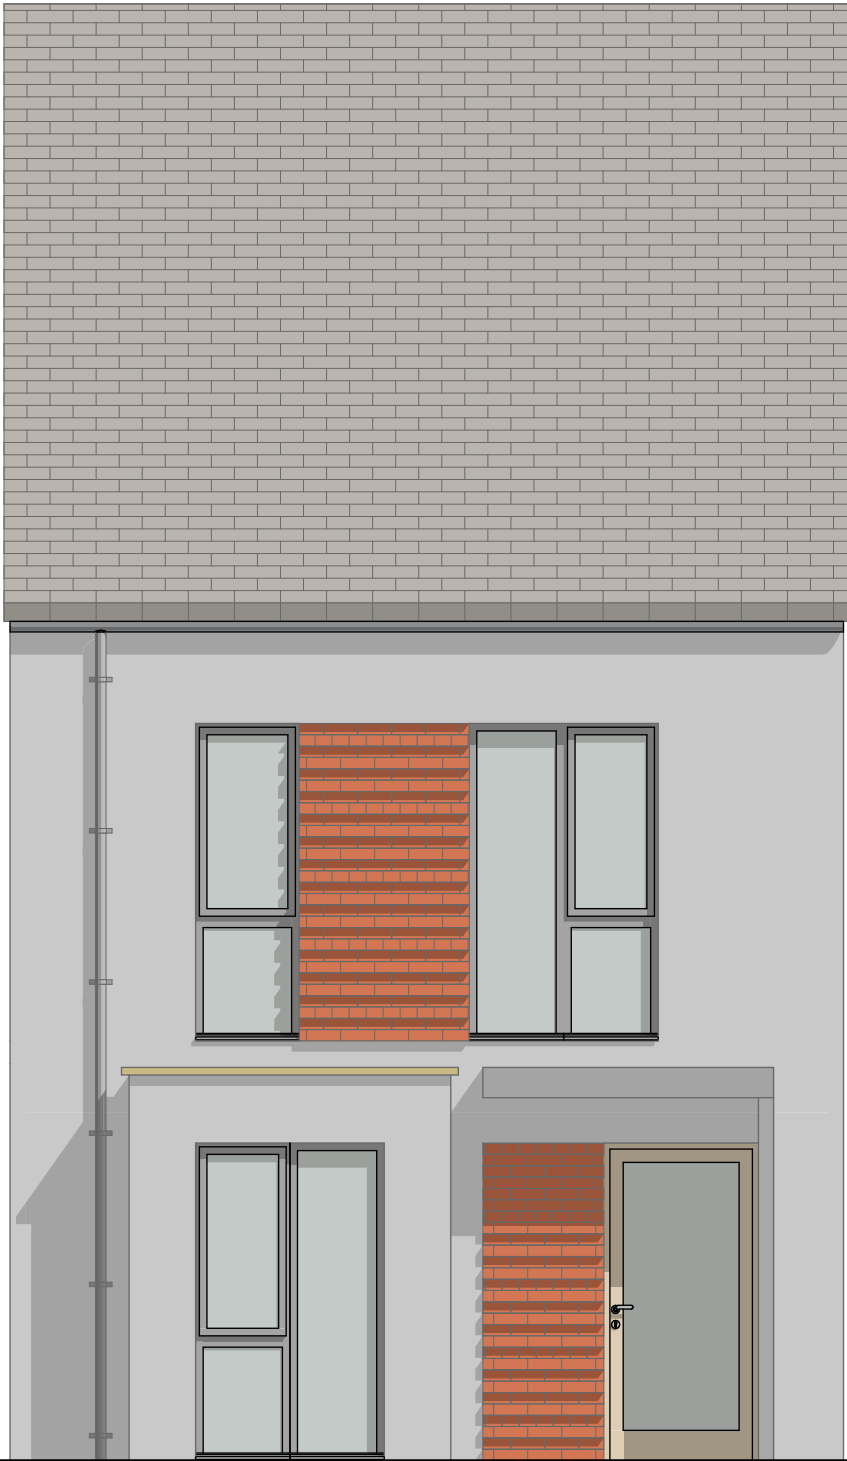

FRONT ELEVATION

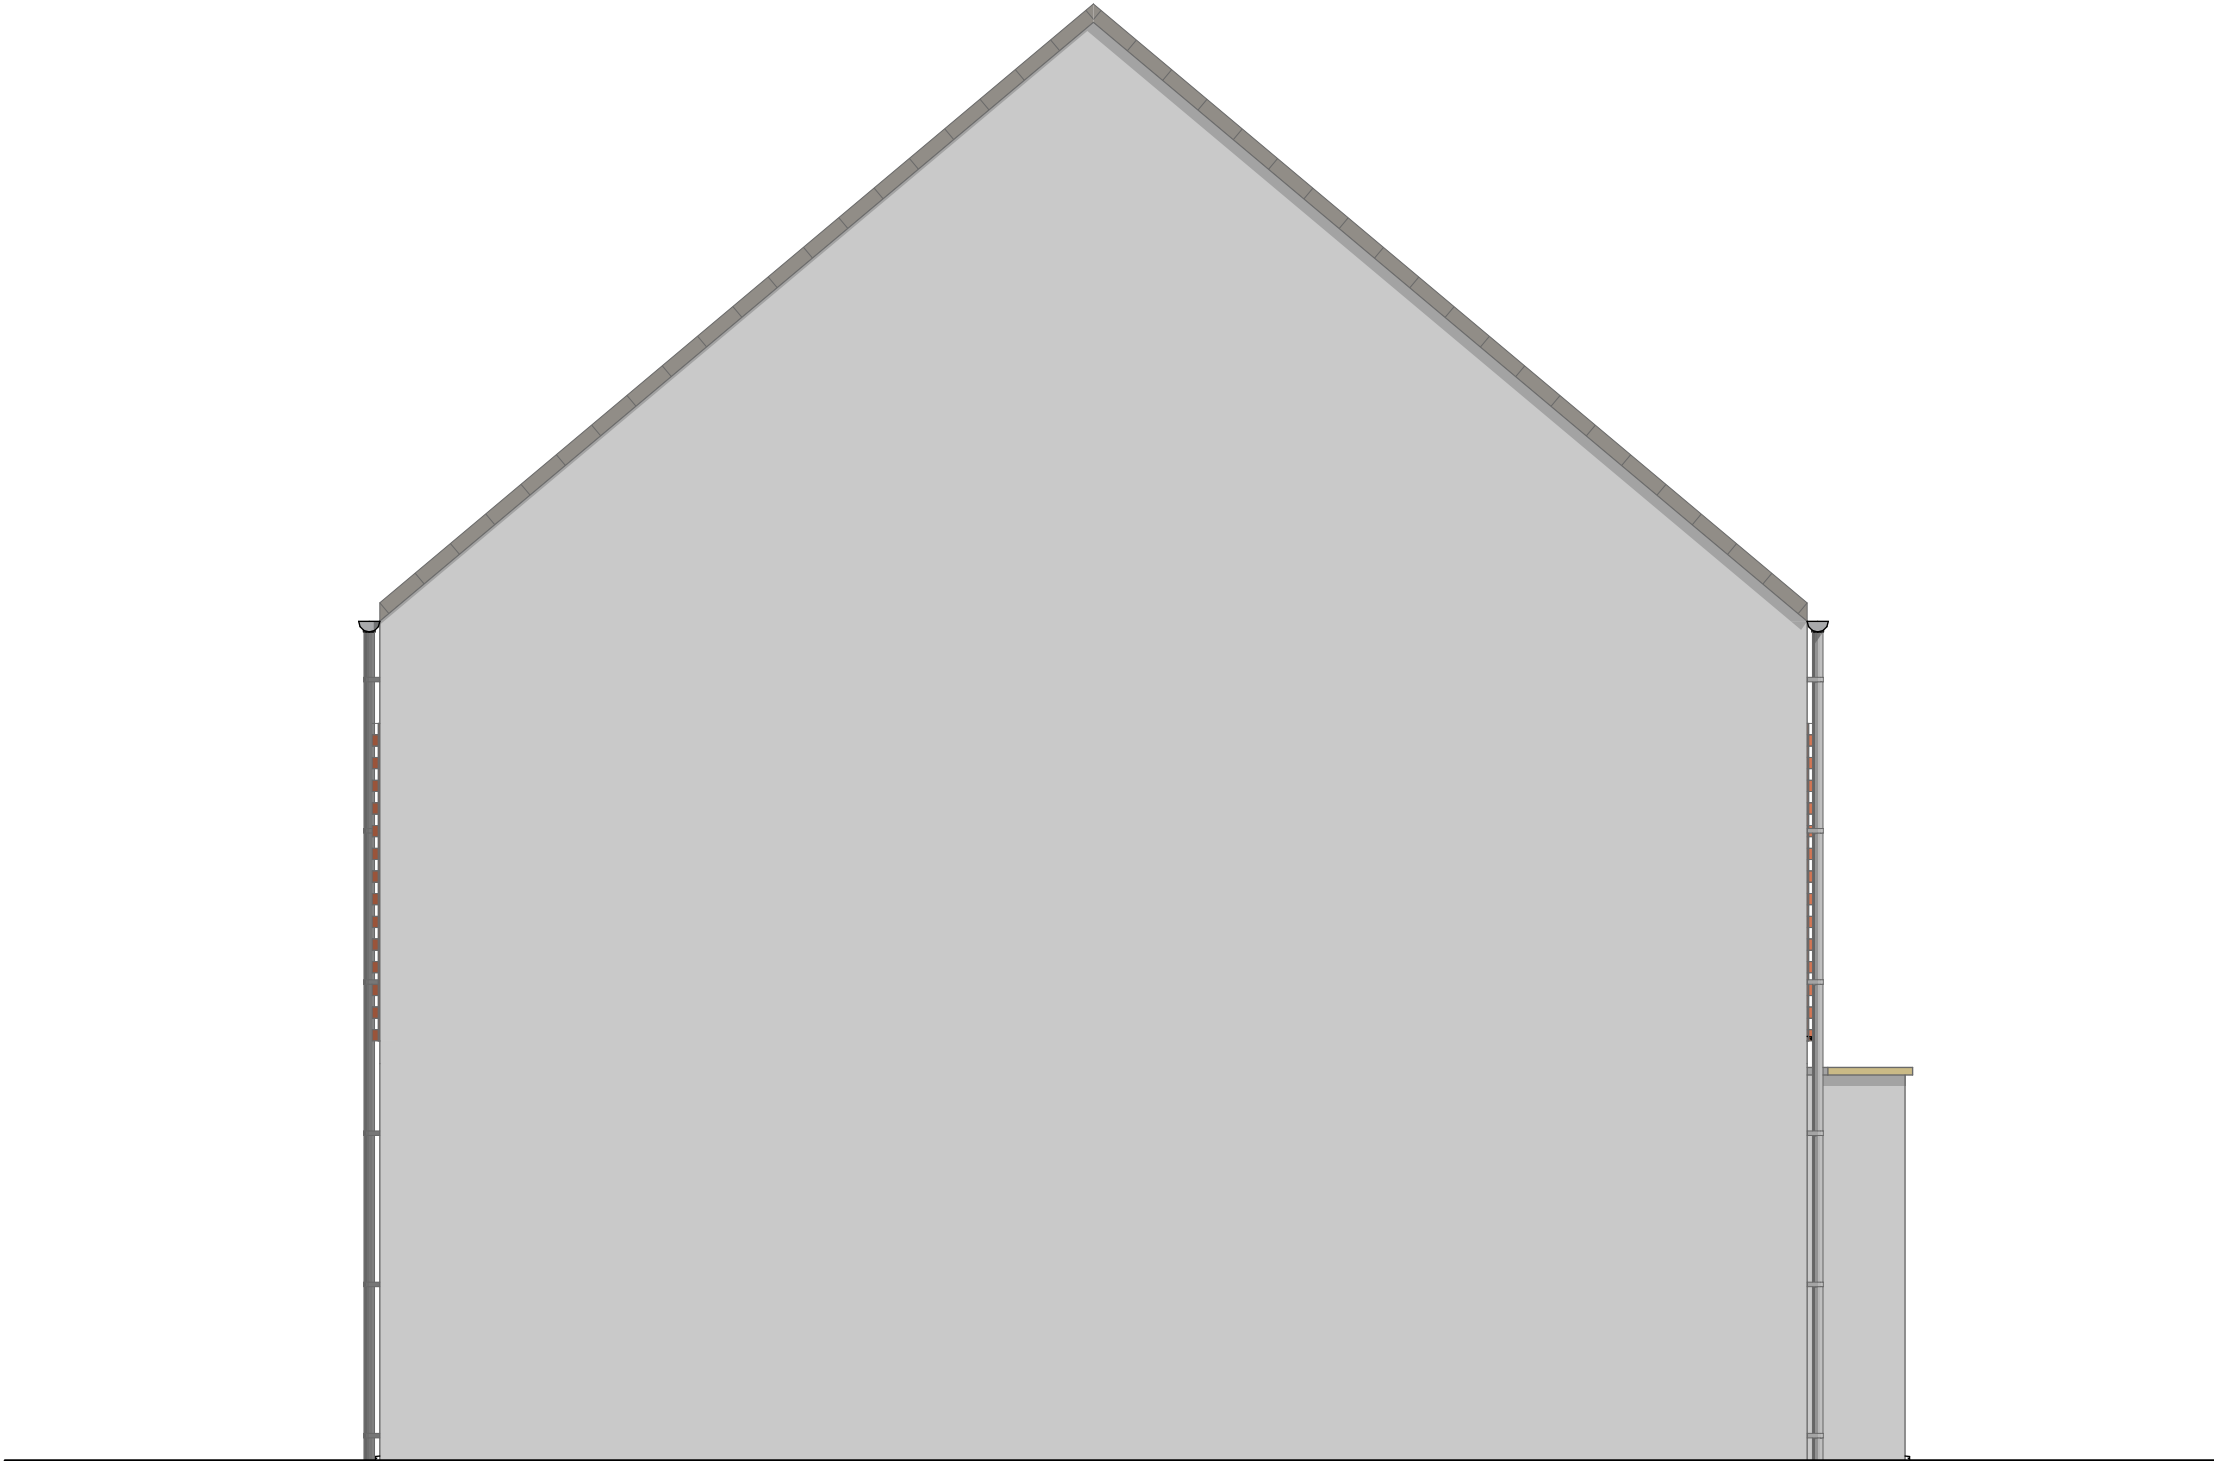

SIDE ELEVATION (END TERRACE ONLY)

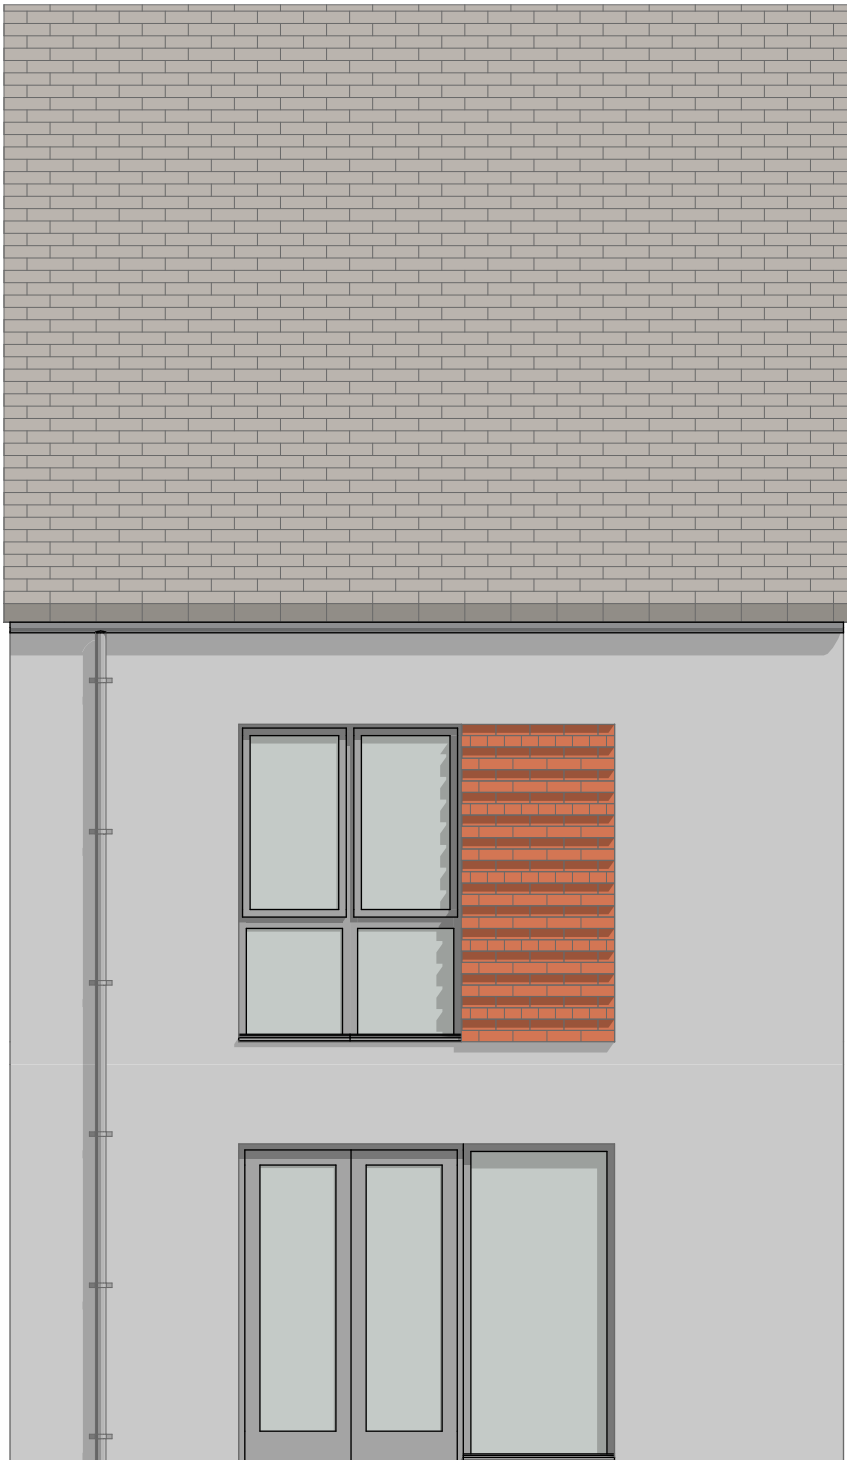

REAR ELEVATION

CHECK DIMENSION - ACTUAL SIZE (mm)

NOTES>

All dimensions to be checked on site, do not scale from this drawing.
Contractors, subcontractors and suppliers must verify all dimensions on site before commencing work or making shop drawings.
This drawing is to be read in conjunction with structural, mechanical and electrical drawings and other relevant information, and any discrepancies are to be reported to the architect.
Work and material to be in accordance with the Building Regulations and to comply with relevant British Standards.

REVISIONS
➤ REVISION P02 08.02.2023
STATUS UPDATED TO PLANNING APPLICATION

STATUS>
PLANNING APPLICATION

>**TATLOWSTANCER ARCHITECTS.**
architects@tatlowlstancer.co.uk> www.tatlowlstancer.co.uk
Sheffield Design Studios>40 Ball Street>Sheffield> S3 8DB
t. 0114 2729679>f. 0114 2729735

PROJECT>
LAND OFF COBCAR LANE TO
THE REAR OF ST HELENS STREET
DRAWING TITLE:
HOUSE TYPE 01 RENDER ELEVATIONS

DATE> NOV 2022	CHECKED BY>	SCALE> 1:50 (BA1)
JOB No> 22077	DRAWING No> A1_051	REVISION> P02

copyright exists on all the designs and information shown on this drawing