



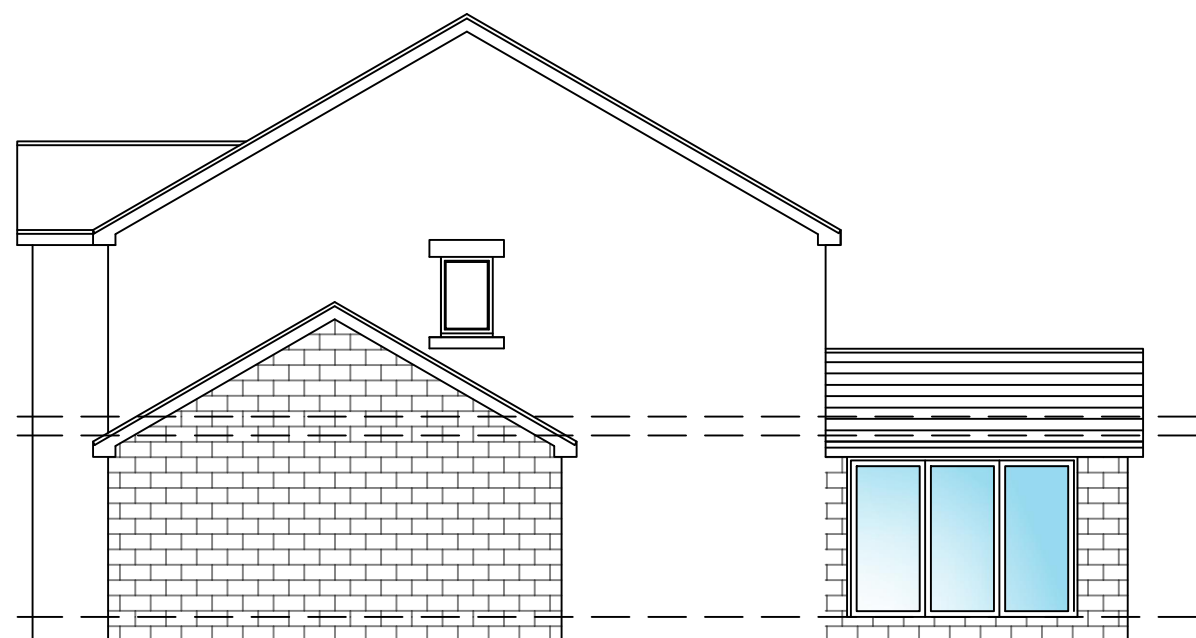

PROPOSED
SIDE ELEVATION
SCALE 1:100




PROPOSED
REAR ELEVATION
SCALE 1:100

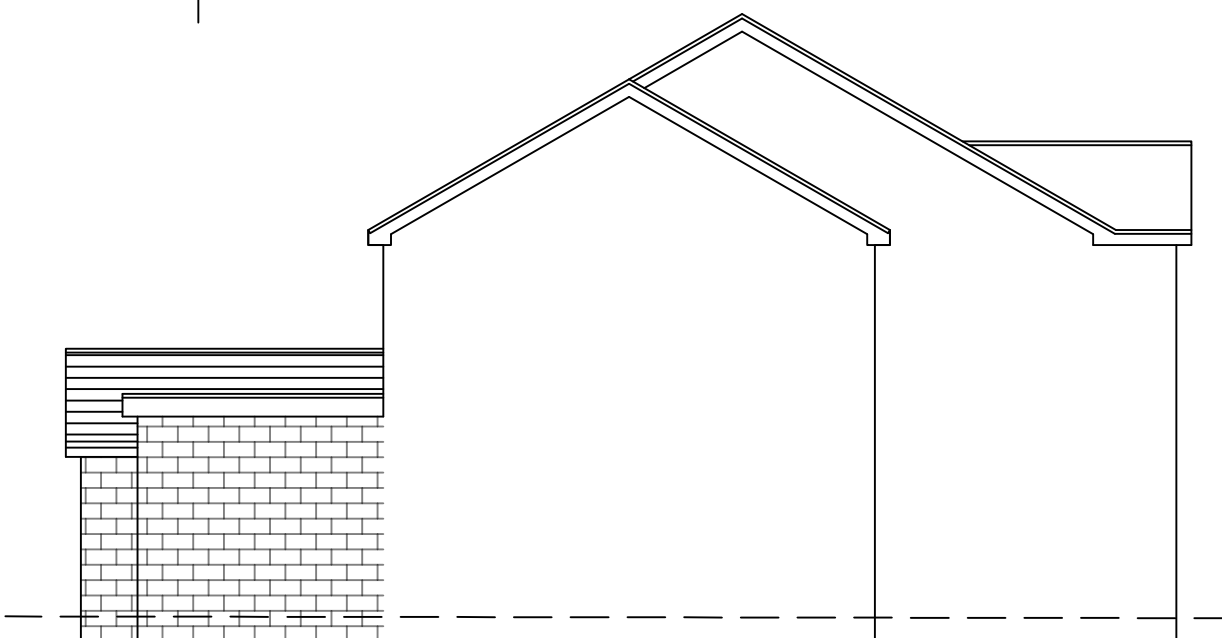


PROPOSED
SIDE ELEVATION
SCALE 1:100




PROPOSED
FRONT ELEVATION
SCALE 1:100

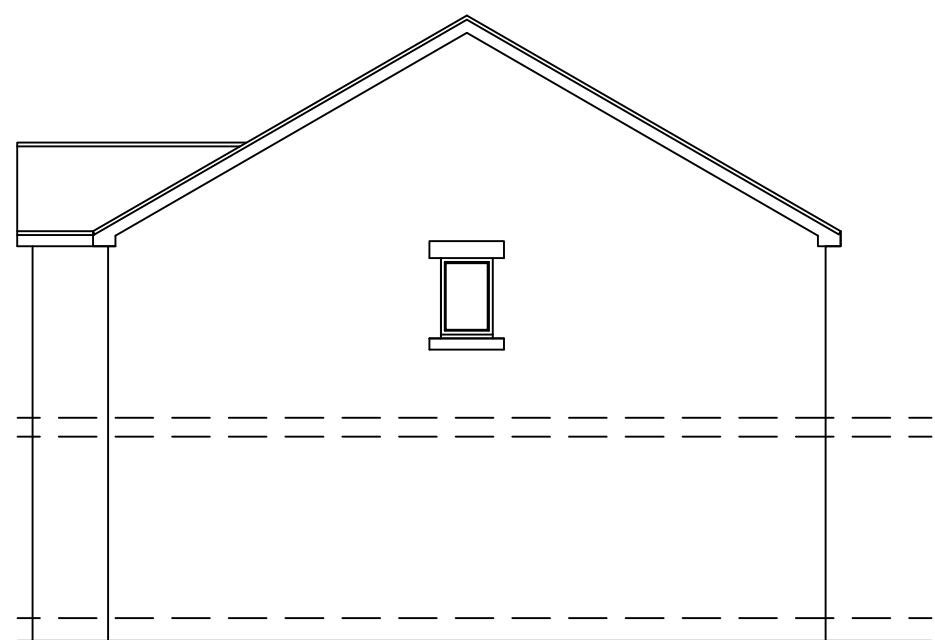

EXISTING
SIDE ELEVATION
SCALE 1:100

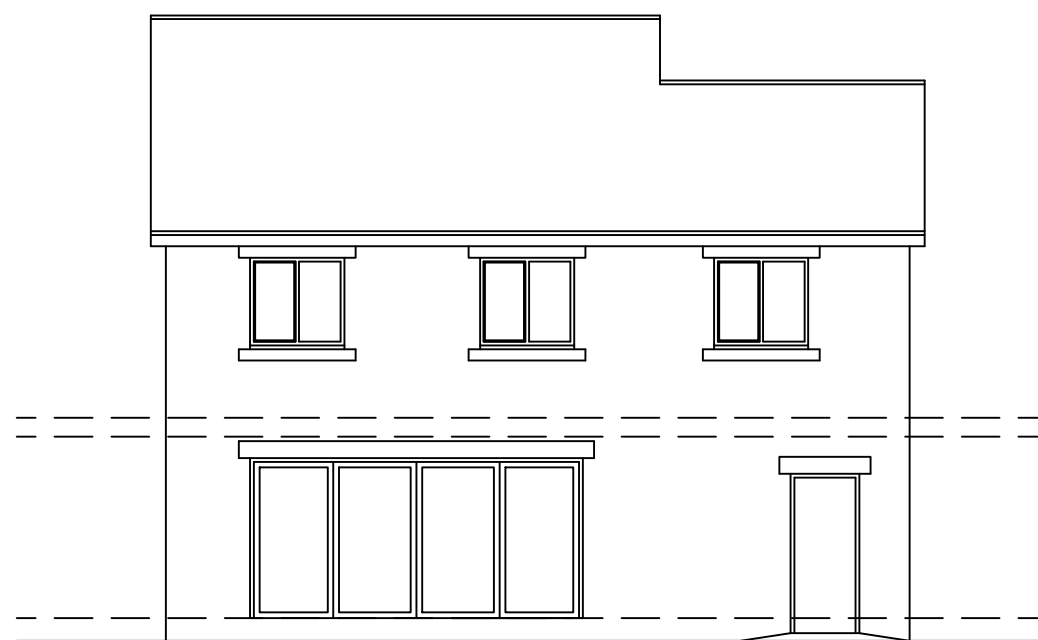


EXISTING
REAR ELEVATION
SCALE 1:100

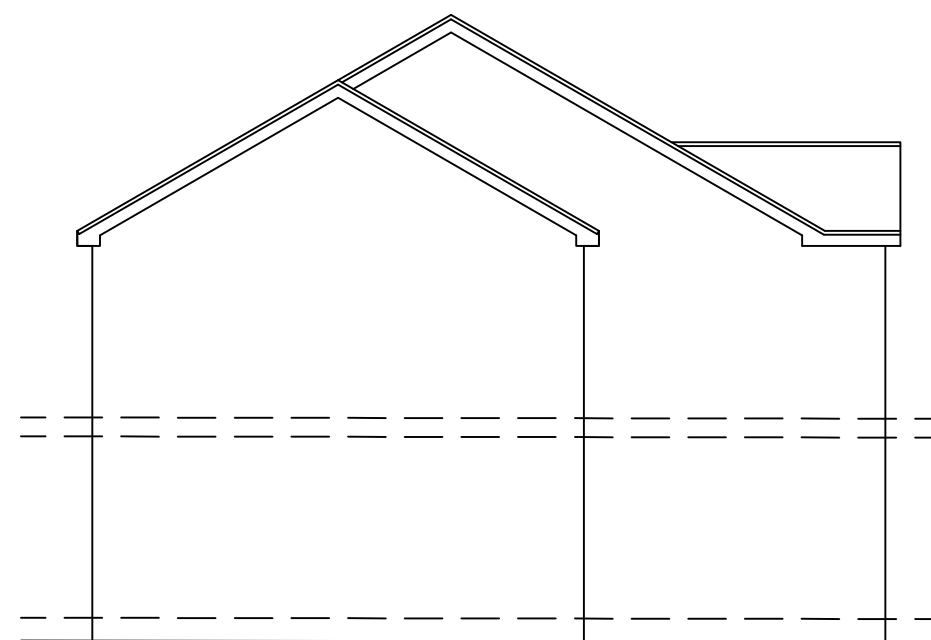


EXISTING
SIDE ELEVATION
SCALE 1:100



EXISTING
FRONT ELEVATION
SCALE 1:100

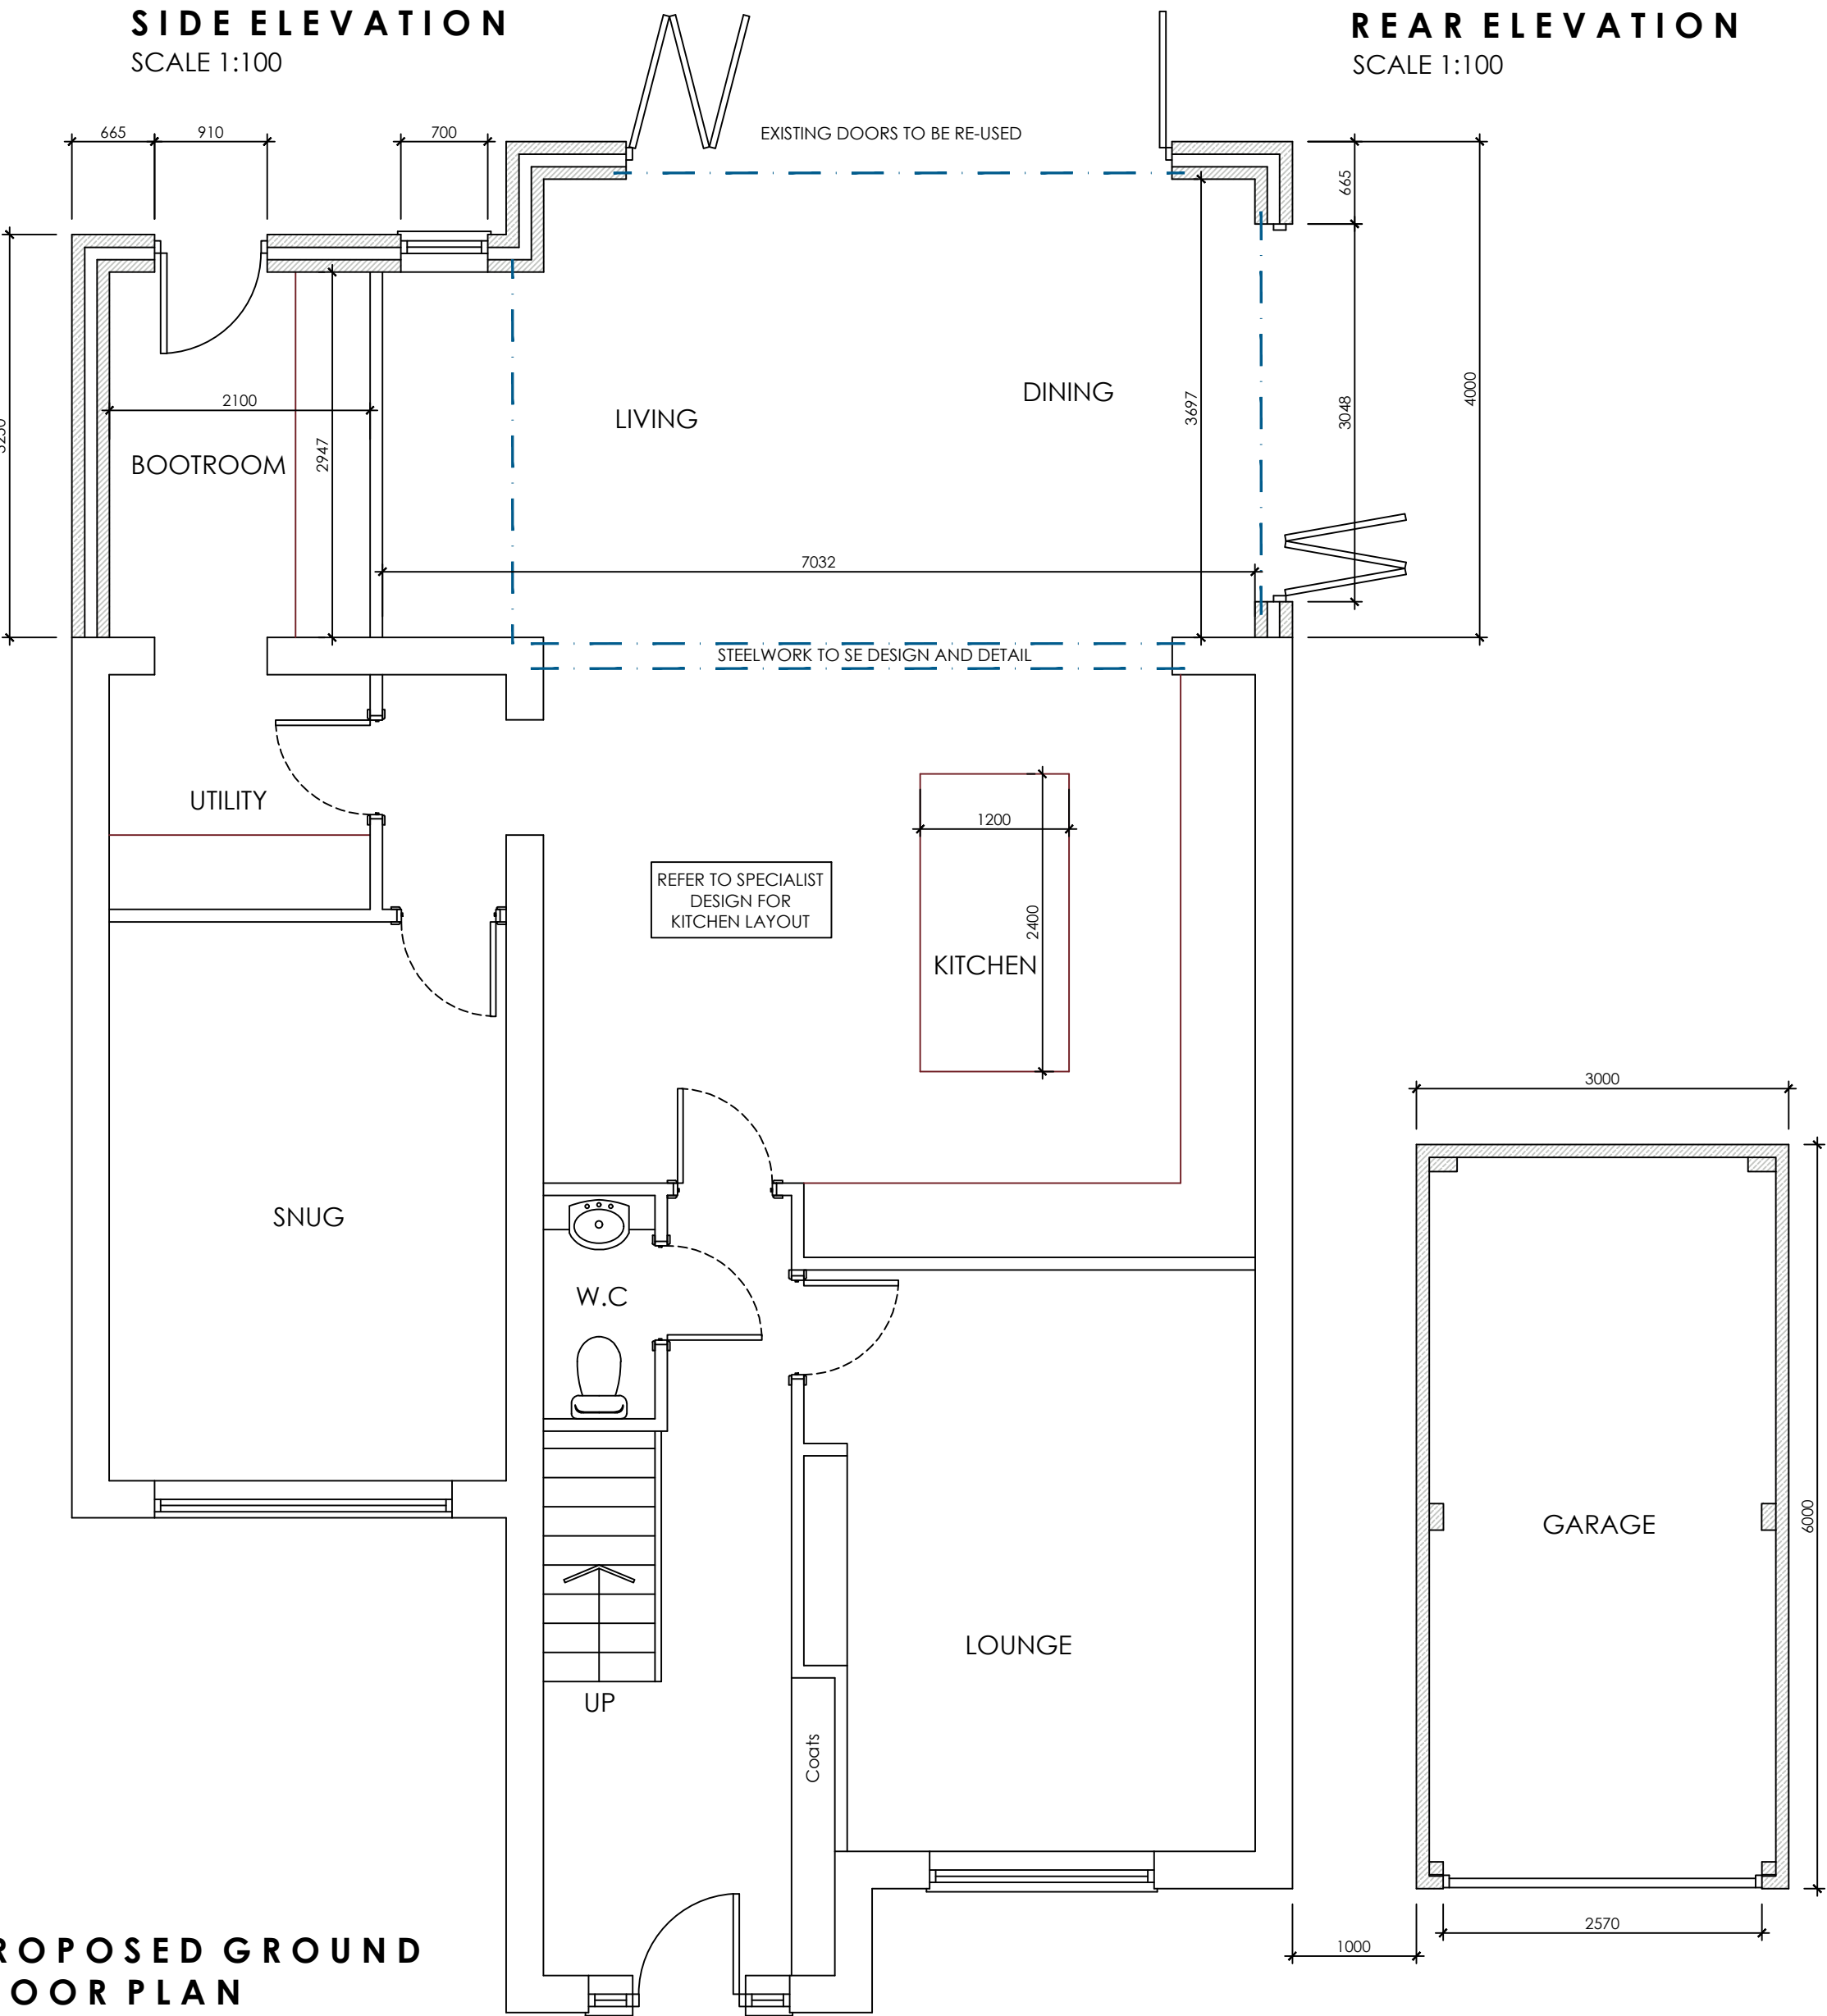


PROPOSED GROUND
FLOOR PLAN
SCALE 1:50

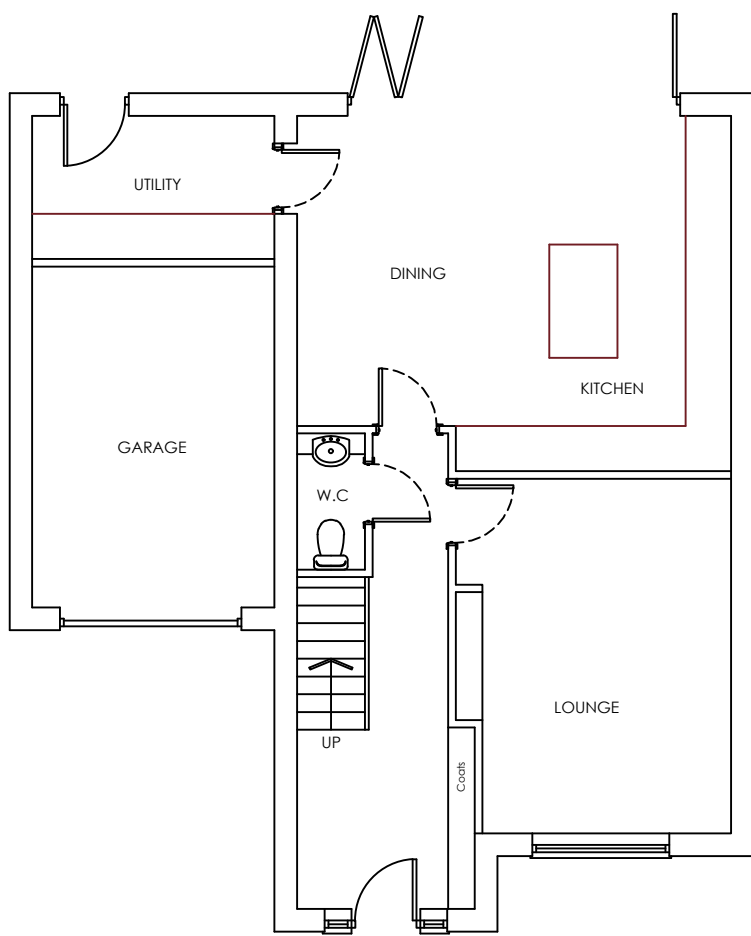

EXISTING GROUND
FLOOR PLAN
SCALE 1:100



LOCATION PLAN
SCALE 1:1250

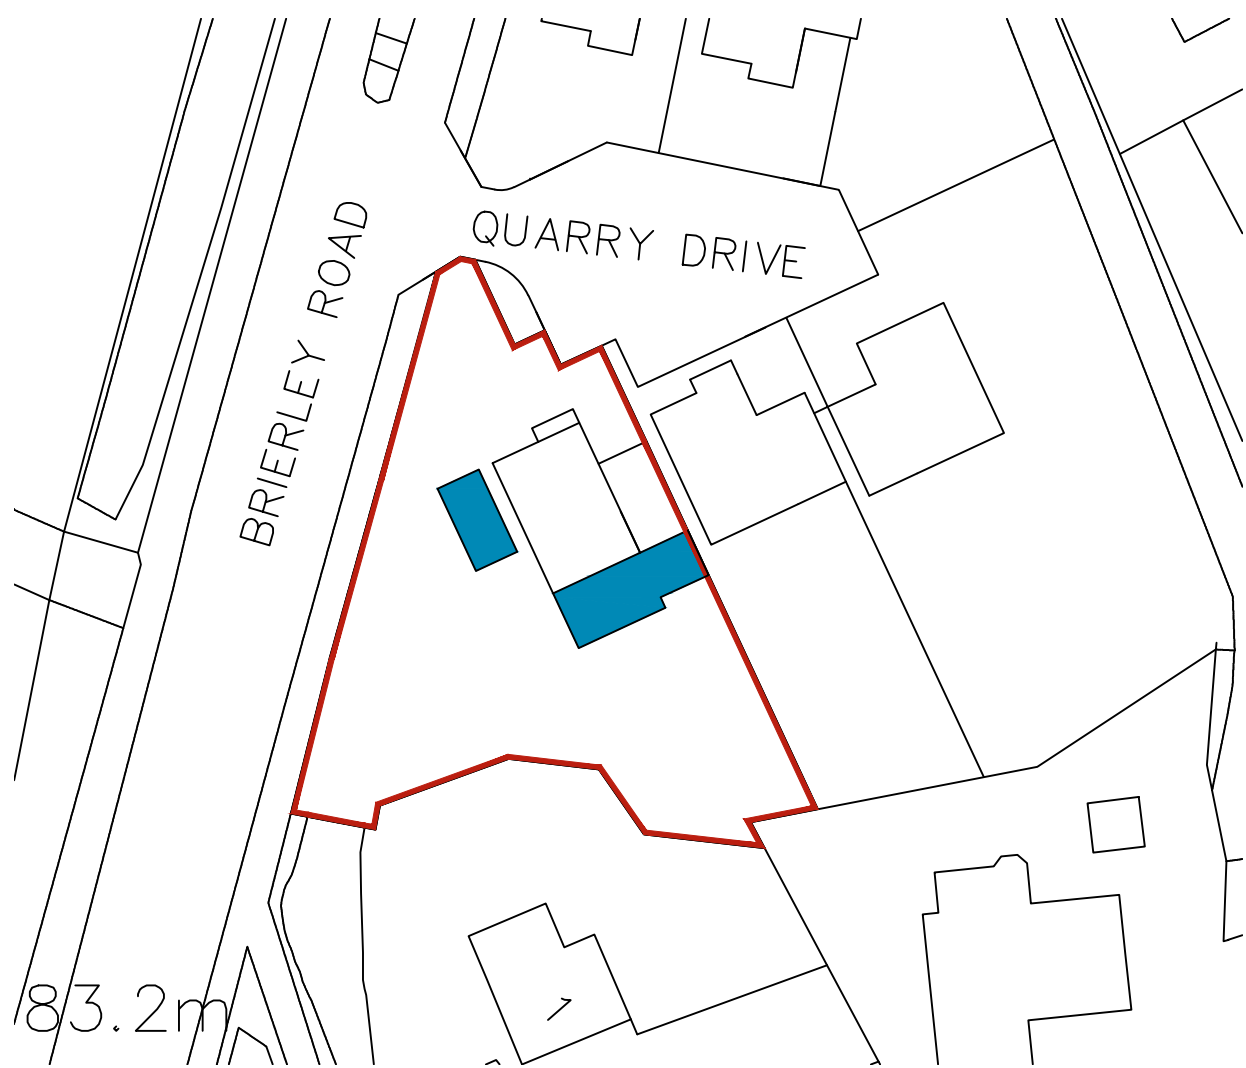

BLOCK PLAN
SCALE 1:500

WhiteAgus PARTNERSHIP			OFFICE ONE, 34 VICTORIA ROAD, BARNSELY, S70 2BU			Phone: 01226 208482 Email: info@whiteaguspартnership.co.uk Web: www.whiteaguspартnership.co.uk		
ARCHITECTURAL SERVICES			Project.			Client.		
PROPOSED EXTENSION AT 5 QUARRY DRIVE, GRIMETHORPE BARNSELY, S72 7GB			Date.			MR L. BURKE		
Drawing Title.			MARCH 2024			Scale. 1:50 & 1:100 @ A1		
PLANS AND ELEVATIONS MONO-PITCH OPTION			Ref. 23-202			Dwg. No. 01		
Date			Suffix			Description		
25/03/2024			A			REVISED FOR CLIENT		