



EXISTING BARN


FRONT ELEVATION
FRONT FACING FIELD

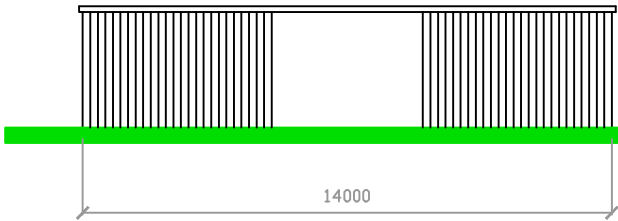


SIDE ELEVATION
FACING ACCESS ROD TO SANDHILL GOLF CLUB

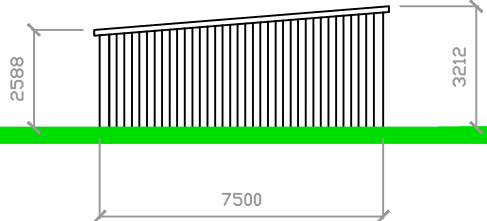

REAR ELEVATION
FACING TREE GROUP 2 MIDDLECLIFFE LANE
AS DRAWING CAD/QA/P/01

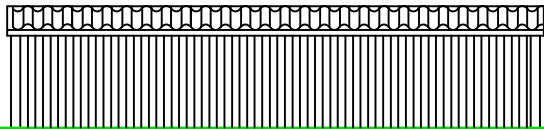

SIDE ELEVATION
FACING WISTOW LODGE

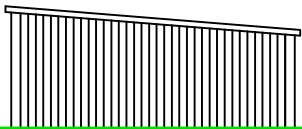


YORKSHIRE BOARDING TO ALL ELEVATIONS


1:200

PROPOSED BARN

FRONT ELEVATION
FRONT FACING FIELD

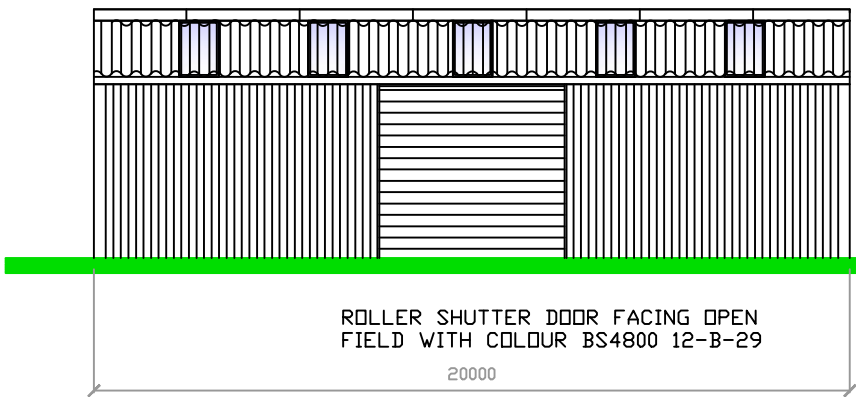


SIDE ELEVATION
FACING WISTOW LODGE

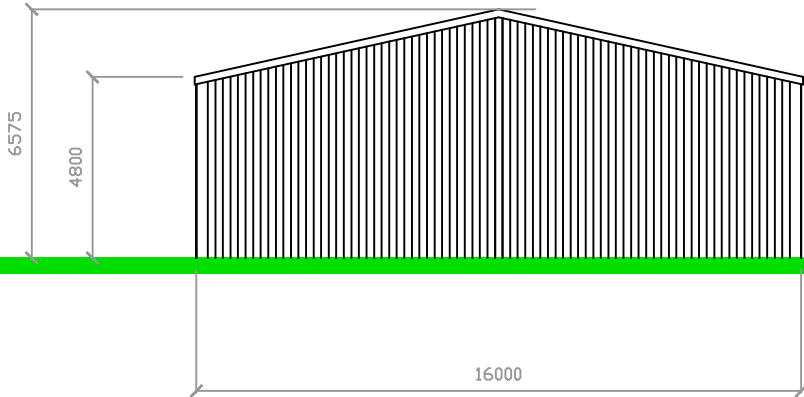


13°
ROOF PITCH

PLAN LAYOUT

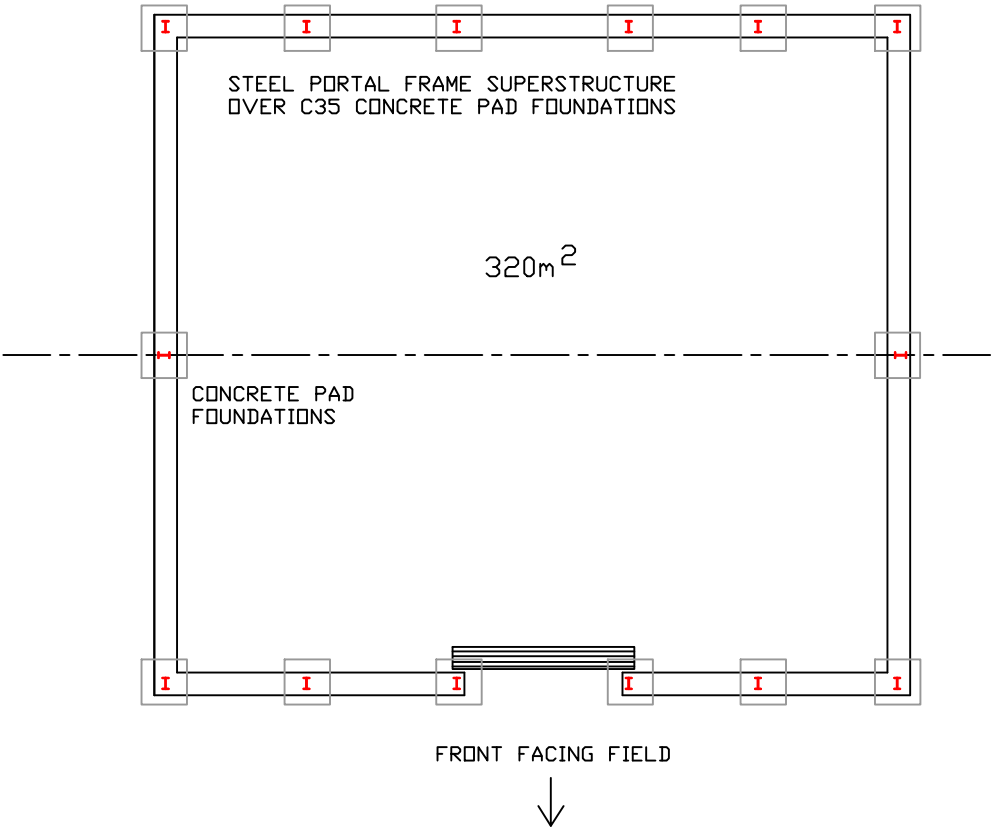


INDUSTRIAL PROFILE STEEL SHEETING
TO ROOF WITH 5No TRANSLUCENT
LIGHTS TO FRONT AND REAR OF ROOF

GABLE CLOSER

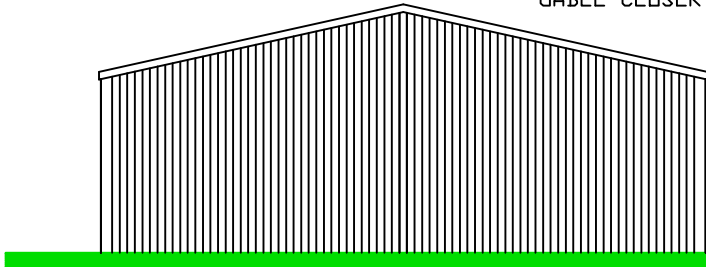

SIDE ELEVATION
FACING ACCESS ROD TO SANDHILL GOLF CLUB

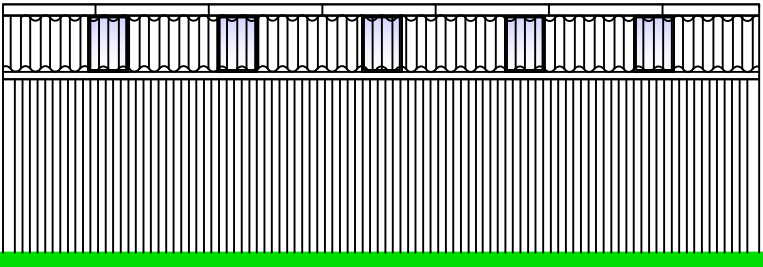

REAR ELEVATION
FACING TREE GROUP 2 MIDDLECLIFFE LANE
AS DRAWING CAD/QA/P/02

GENERAL NOTES

YORKSHIRE BOARDING TO ALL ELEVATIONS OVER CONCRETE PANELS
ROOF COVERING INDUSTRIAL STEEL SHEETING WITH CLOSED RIDGE
AND PLAIN WING BARGE BOARDS TO GABLES COLOUR TO BS 4800
12-B-29 JUPITER GREEN

CLIENT MR H WISTOW
WISTOW LODGE

TITLE DRAWING SHOWING REPLACEMENT BARN FOR THE STORAGE OF FARM VEHICLES
AND MACHINERY

DRAWN
AD

SCALE 1:200 @ A3
DATE 01/07/21

REV
DRG No CAD/QA/P/03