



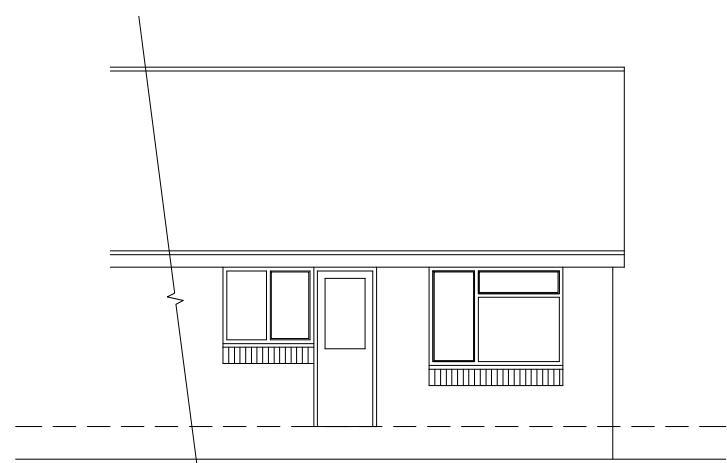


Existing Rear Elevation
Scale 1:100

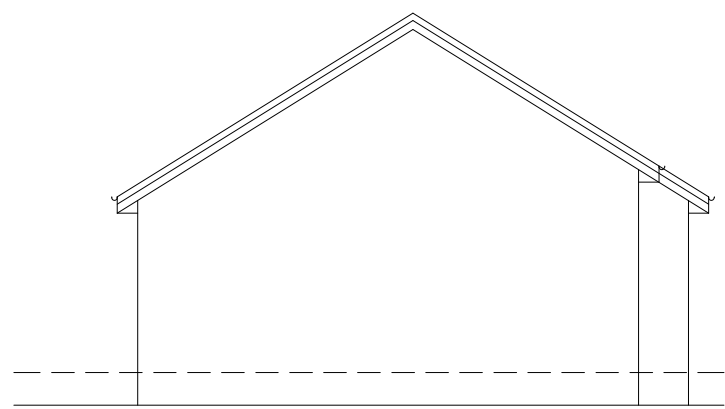

Existing Side Elevation
Scale 1:100




Existing Front Elevation
Scale 1:100

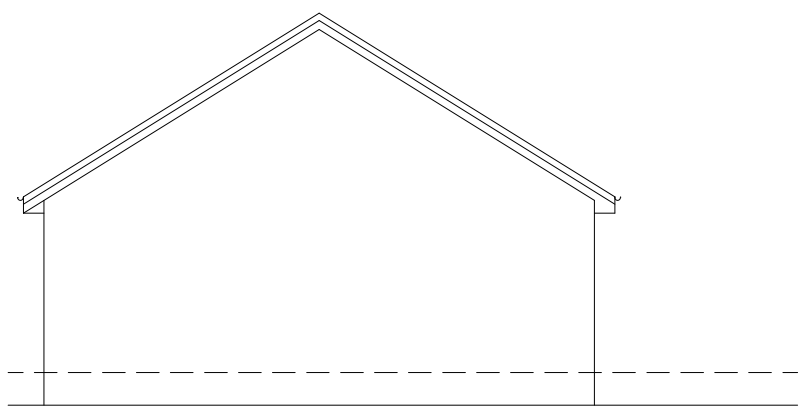

Existing Side Elevation
Scale 1:100




Proposed Rear Elevation
Scale 1:100

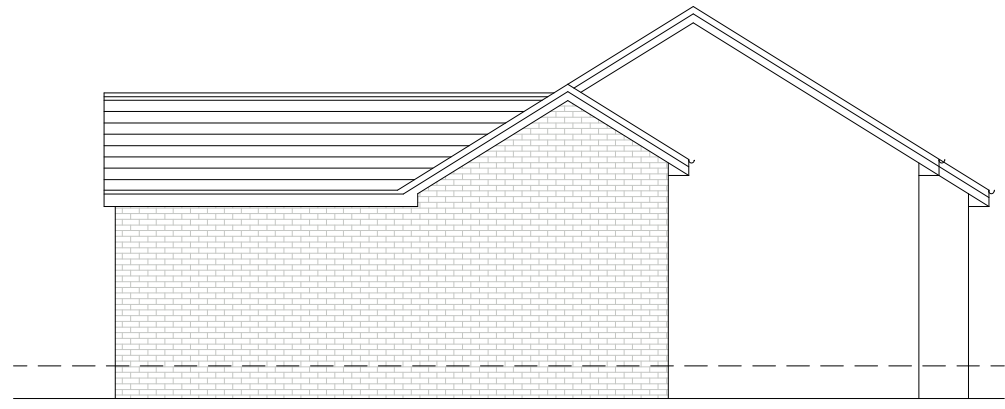

Proposed Side Elevation
Scale 1:100





Proposed Front Elevation
Scale 1:100

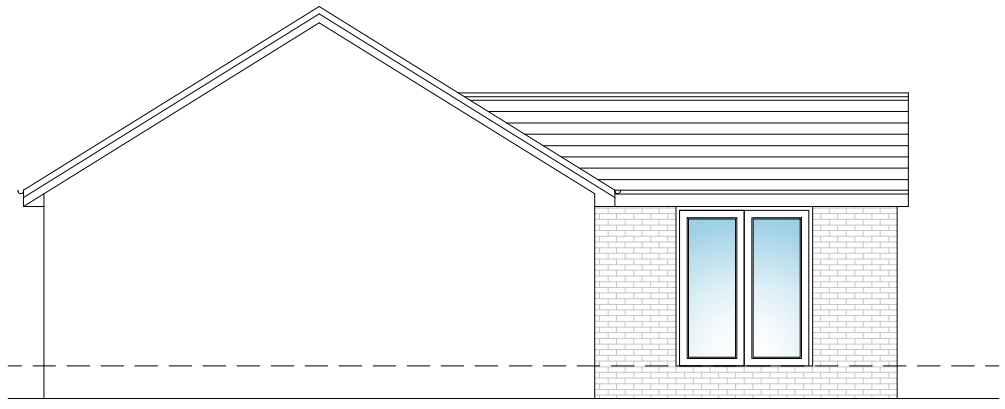

Proposed Side Elevation
Scale 1:100




Site Plan
Scale 1:500

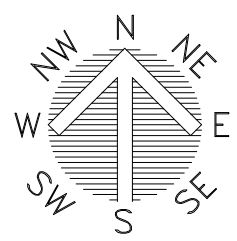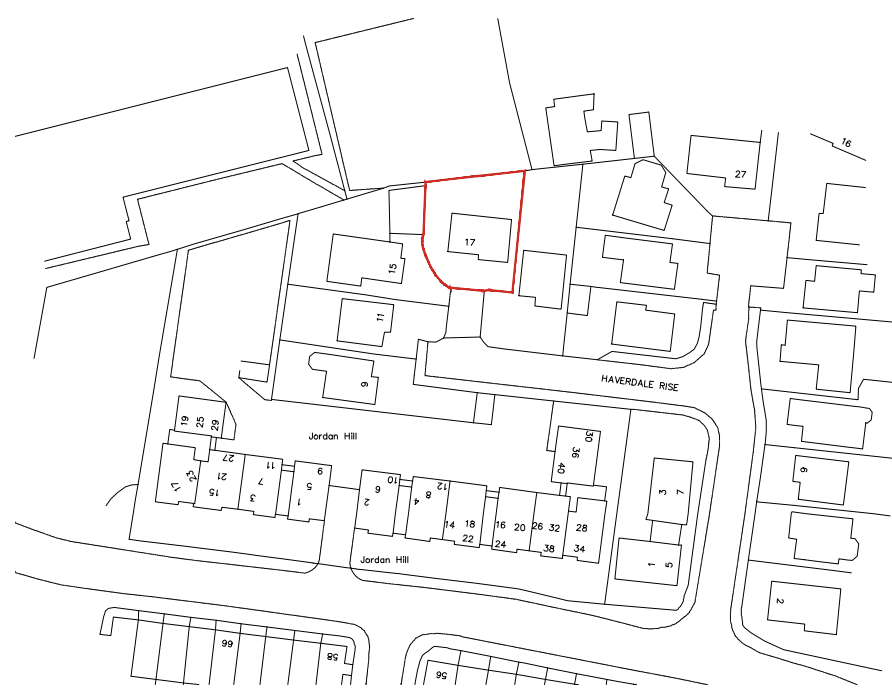

Location Plan
Scale 1:1250



Proposed Ground Floor Plan
Scale 1:50

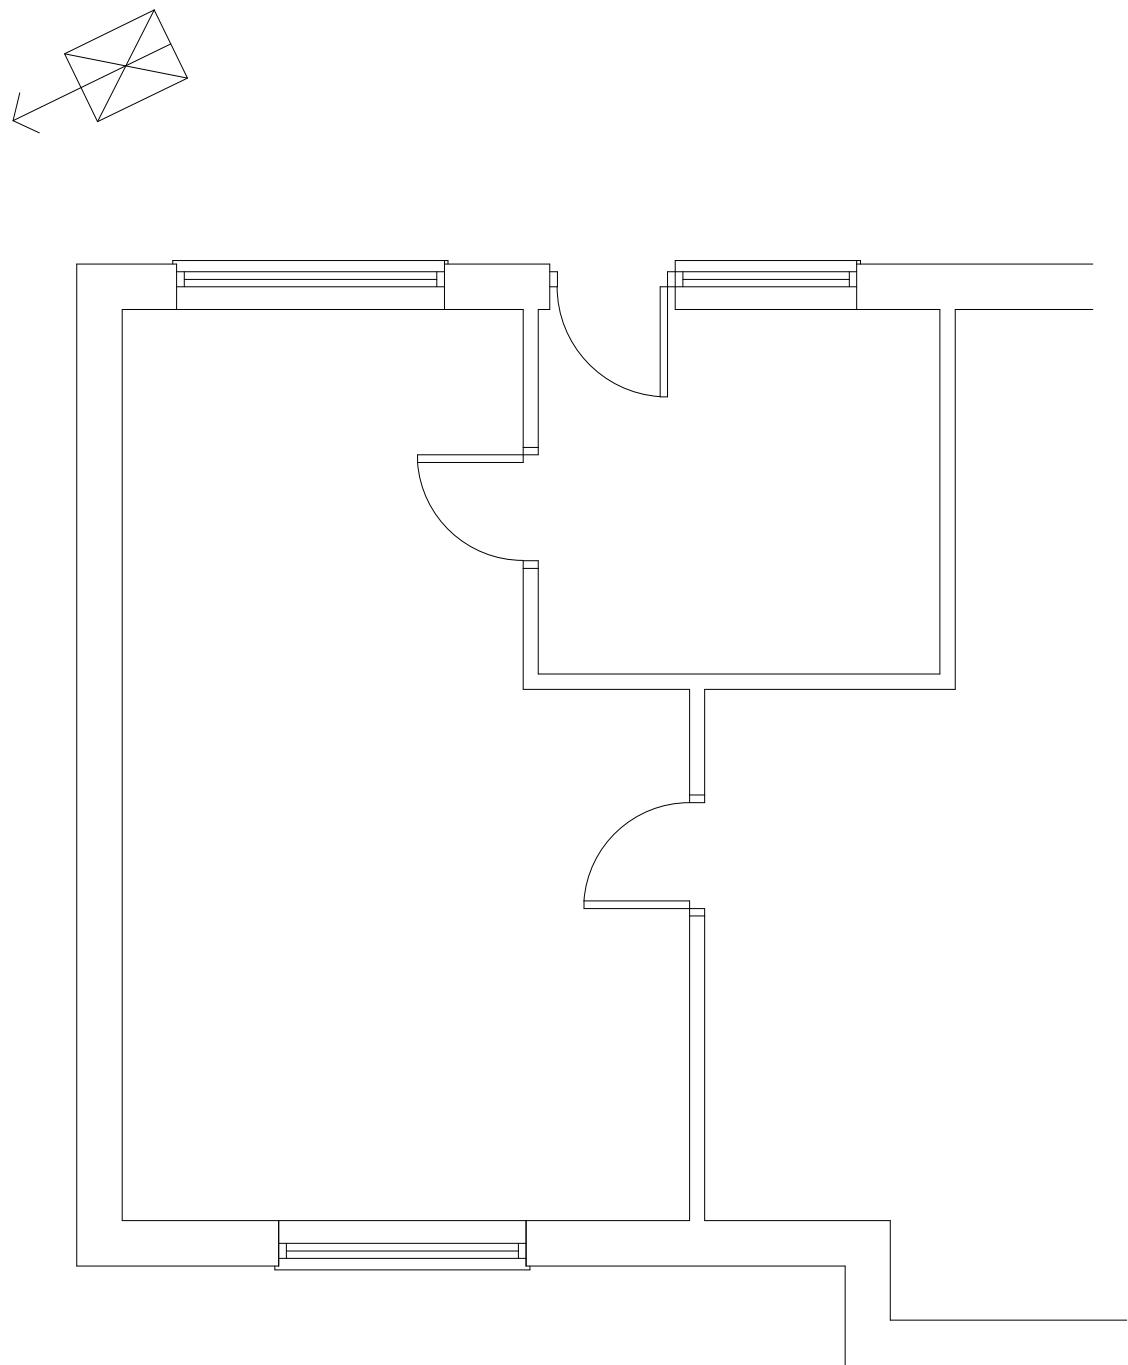

Existing Ground Floor Plan
Scale 1:50

 White Agus PARTNERSHIP			8 MORSTON BUSINESS PARK, WHALEY ROAD, BARUGH GREEN, BARNSELY, S75 1HQ			Phone: 01226 208482 Fax: 01226 283030 Email: info@whiteaguspartnership.co.uk Web: www.whiteaguspartnership.co.uk		
ARCHITECTURAL SERVICES AND SURVEYORS								
Project.			Client.					
PROPOSED EXTENSION AT 17 HAVENDALE RISE BARNSELY, S75 2AJ			JOHN & SHEILA MARTIN					
Drawing Title.			Date.		Scale.			
PLANS & ELEVATIONS			MAY 2018		1:50 @ A1			
			Ref.		Dwg. No.		Rev.	
			18-015		01			
Date	Suffix	Description	Date	Suffix	Description			