


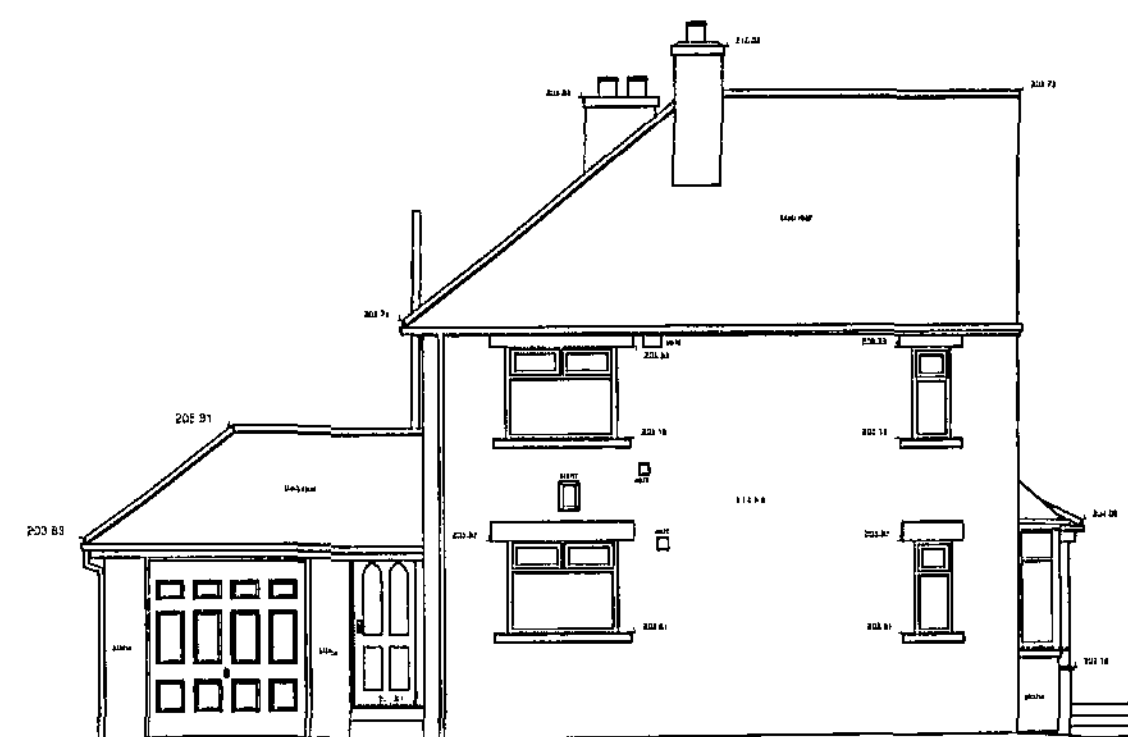


DATUM 198.00m 15.00m

NORTH (FRONT) ELEVATION




DATUM 198.00m 15.00m

WEST ELEVATION

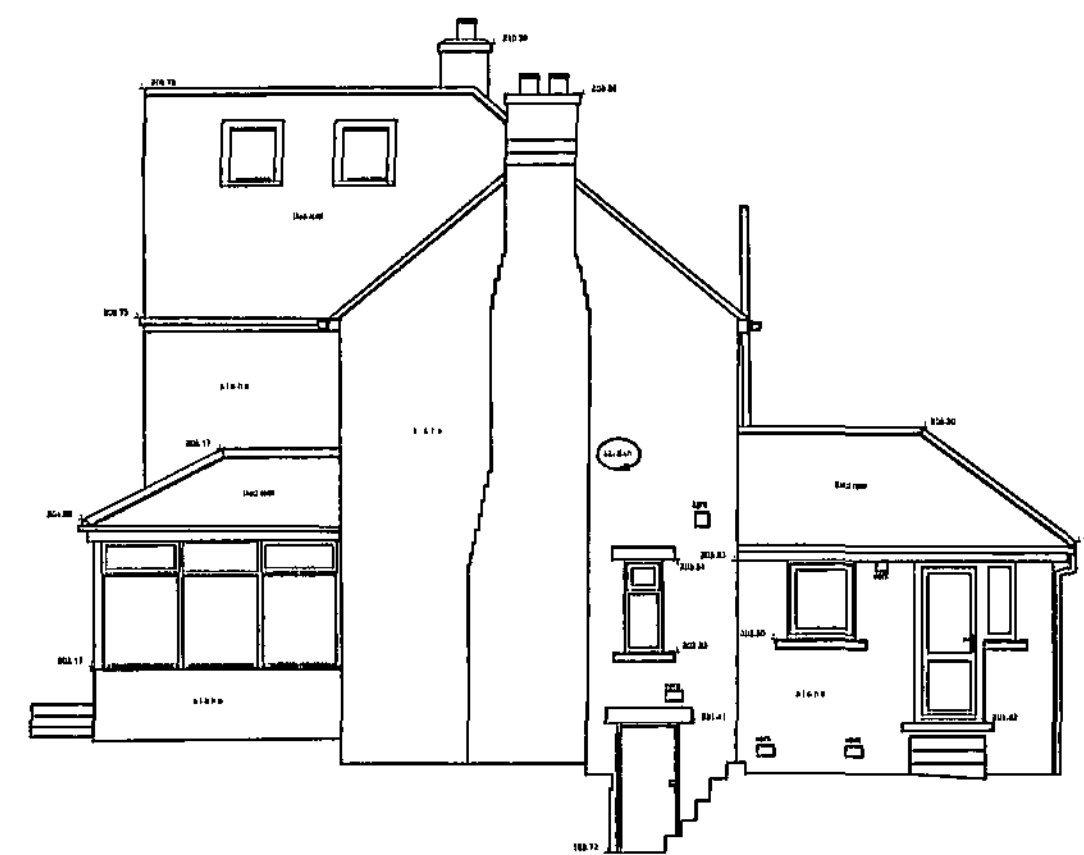


DATUM 198.00m 15.00m

SOUTH ELEVATION

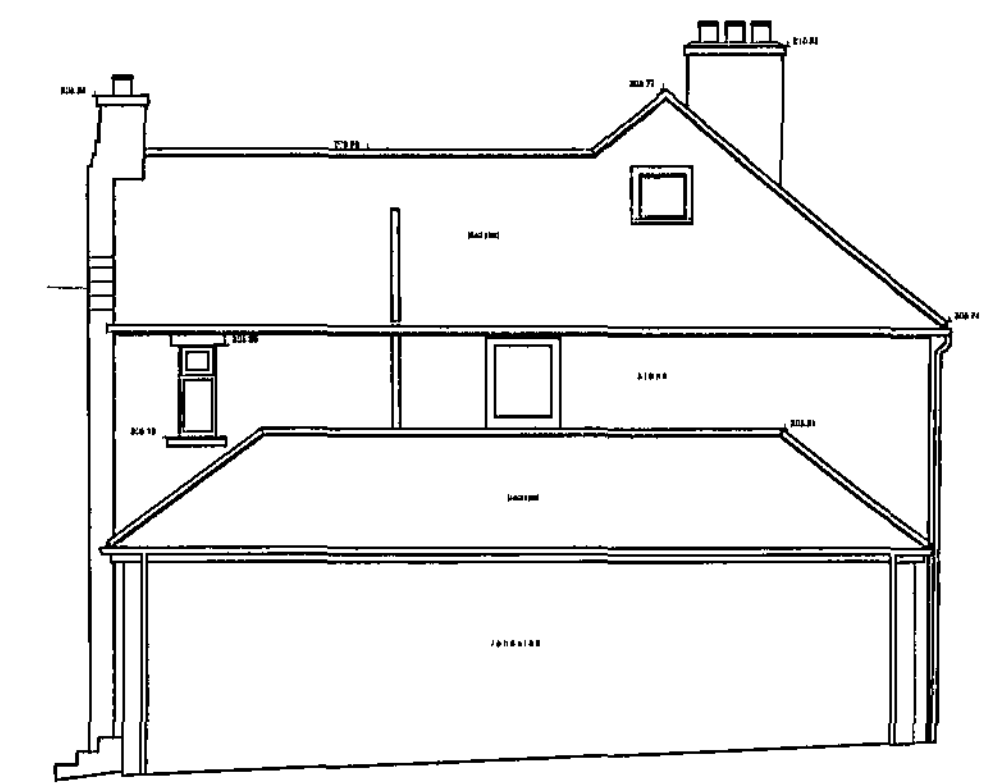


DATUM 198.00m 15.00m


EAST ELEVATION

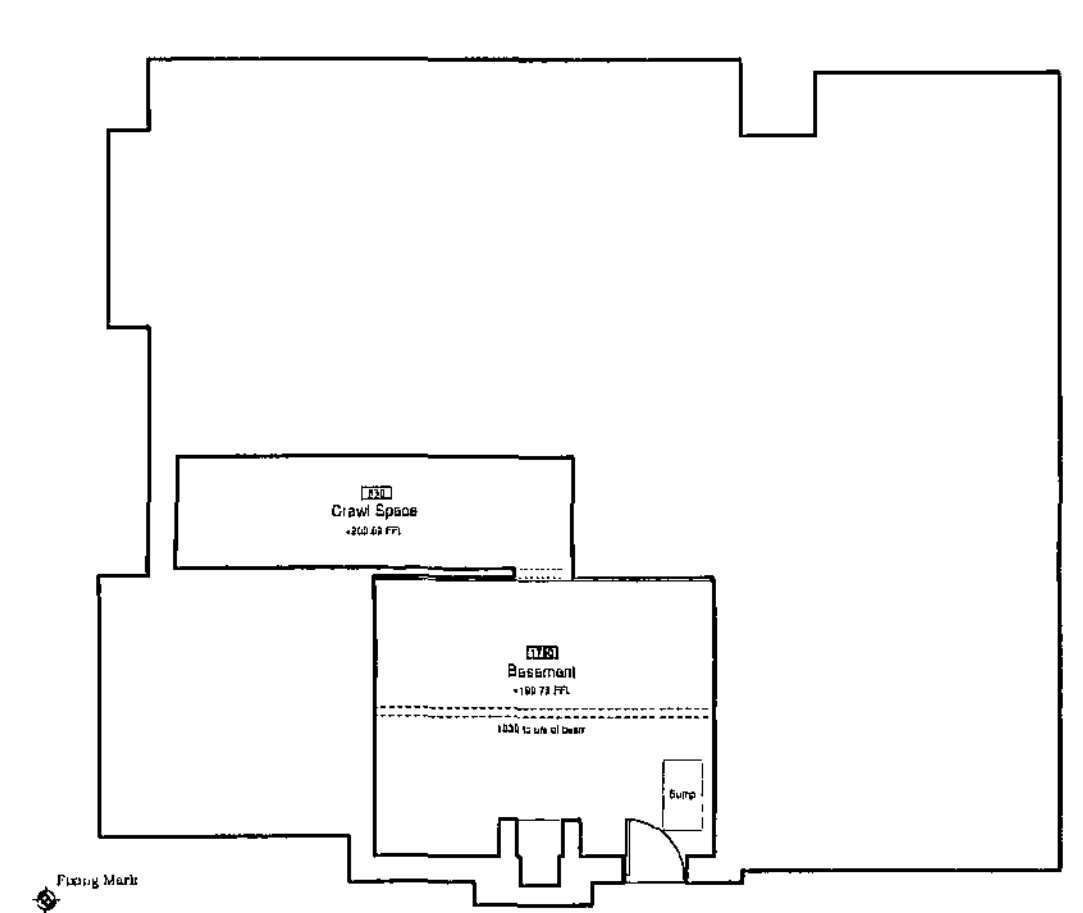


BASEMENT FLOOR PLAN

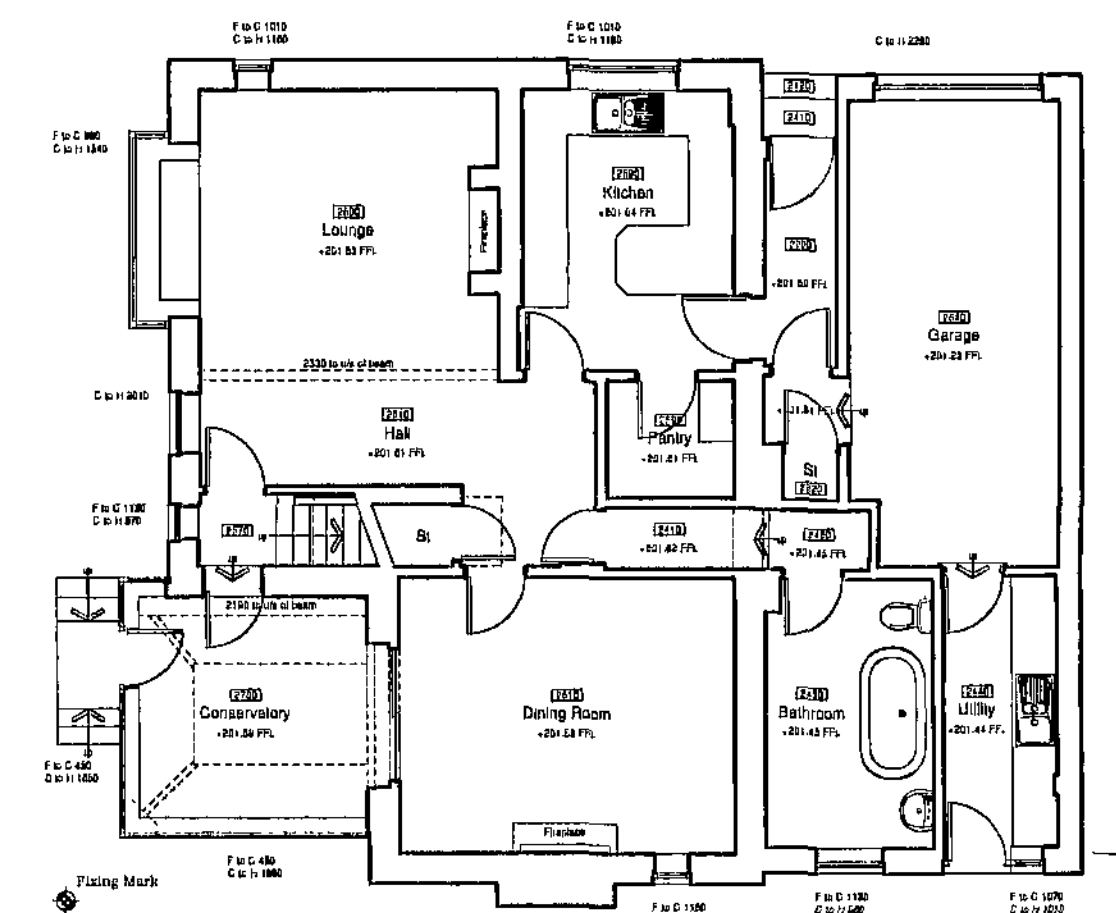

GROUND FLOOR PLAN

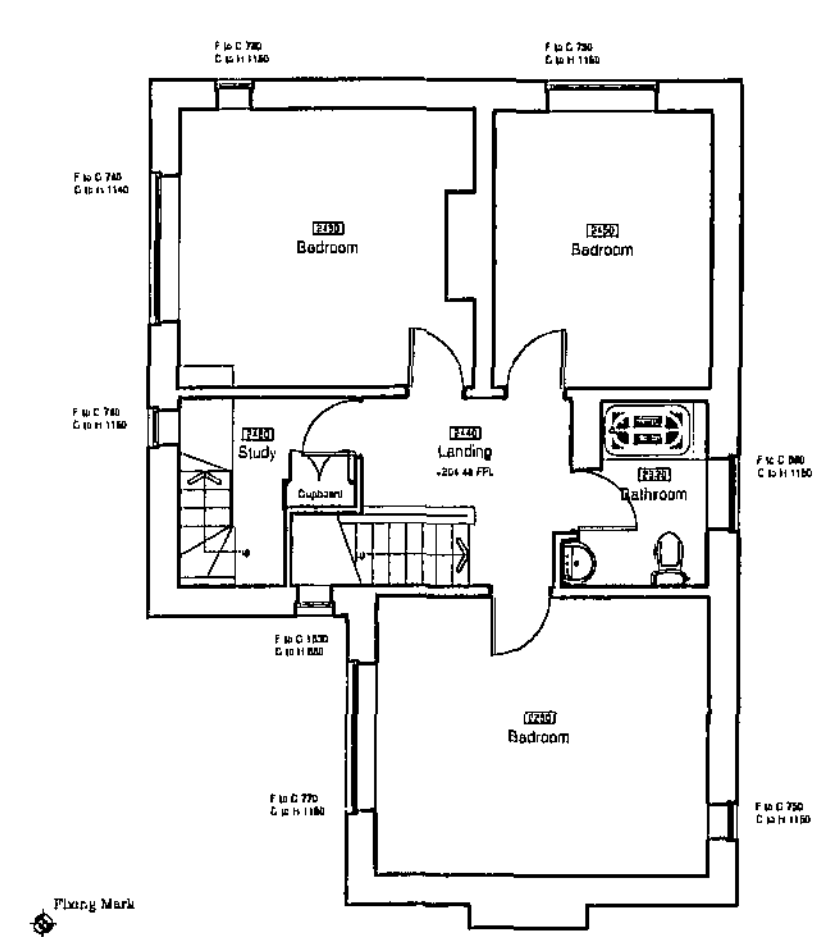

FIRST FLOOR PLAN

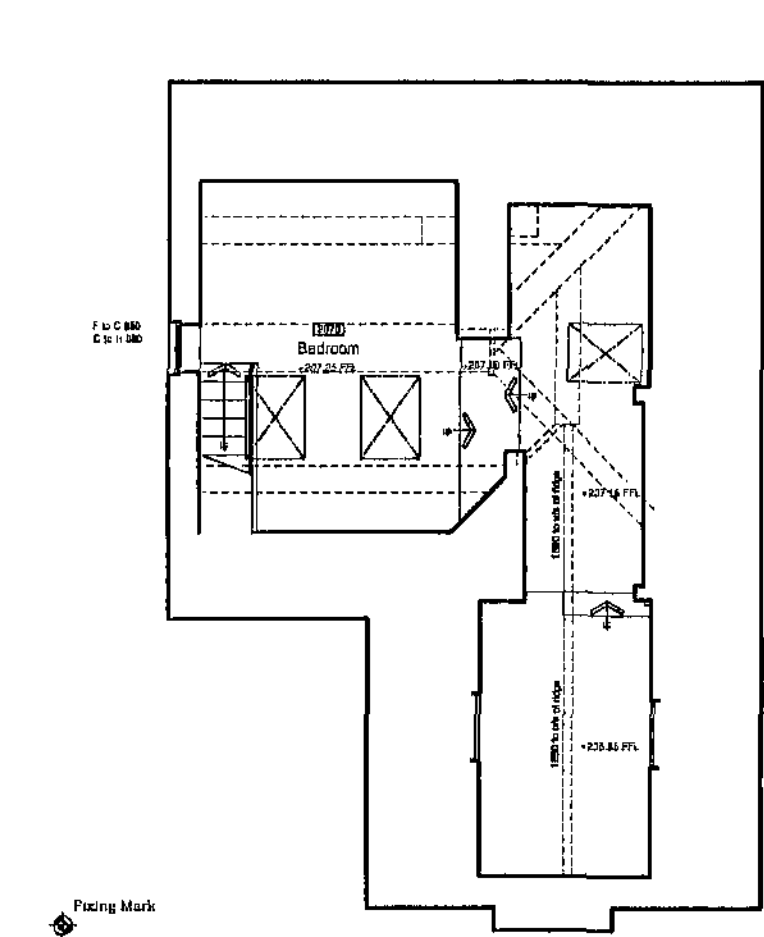

ATTIC FLOOR PLAN


copyright:
this drawing and the design depicted thereon are the copy right of Firth Partnership

all drawings and dimensions to be checked and any discrepancies to be reported to the Architect prior to the commencement of works or production of shop drawings.
no dimensions to be scaled from drawing unless approved by Architect

all work to be carried out in accordance with the Building Regulations and the requirements of the Local Authority

REVISIONS

REF.	DESCRIPTION	BY	CHK	DATE
------	-------------	----	-----	------

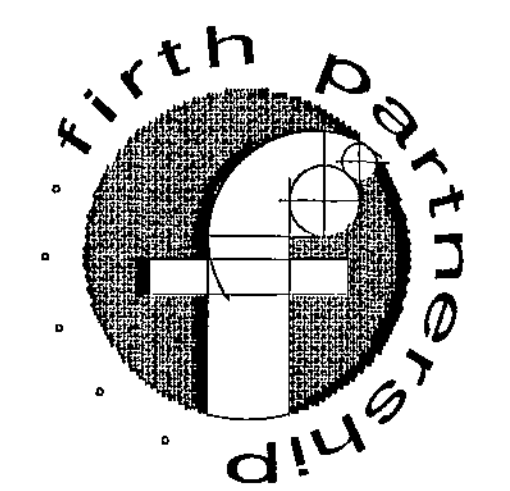

FIRTH PARTNERSHIP
ARCHITECTS - QUANTITY SURVEYORS - PROJECT MANAGEMENT CONSULTANTS
15 REGENT STREET
BARNESLEY, SOUTH YORKSHIRE
S70 2EQ
tel: 01226 206021
fax: 01226 240220
web: www.firthpartnership.co.uk
e-mail: administrator@firth.co.uk


CLIENT
MR & MRS A DARLOW

PROJECT
ALTERATIONS & EXTENSIONS TO
73, THURLSTONE ROAD
PENISTONE


DRG.TITLE
EXISTING PLANS & ELEVATIONS

SCALES 1:100	DATE 26.05.09	DRAWN RAL	CHKD RAL
DRG. No. 2234-104		REV	

Samsey Metropolis
Penistone
4 JUN 2009
Corporate Mail Room

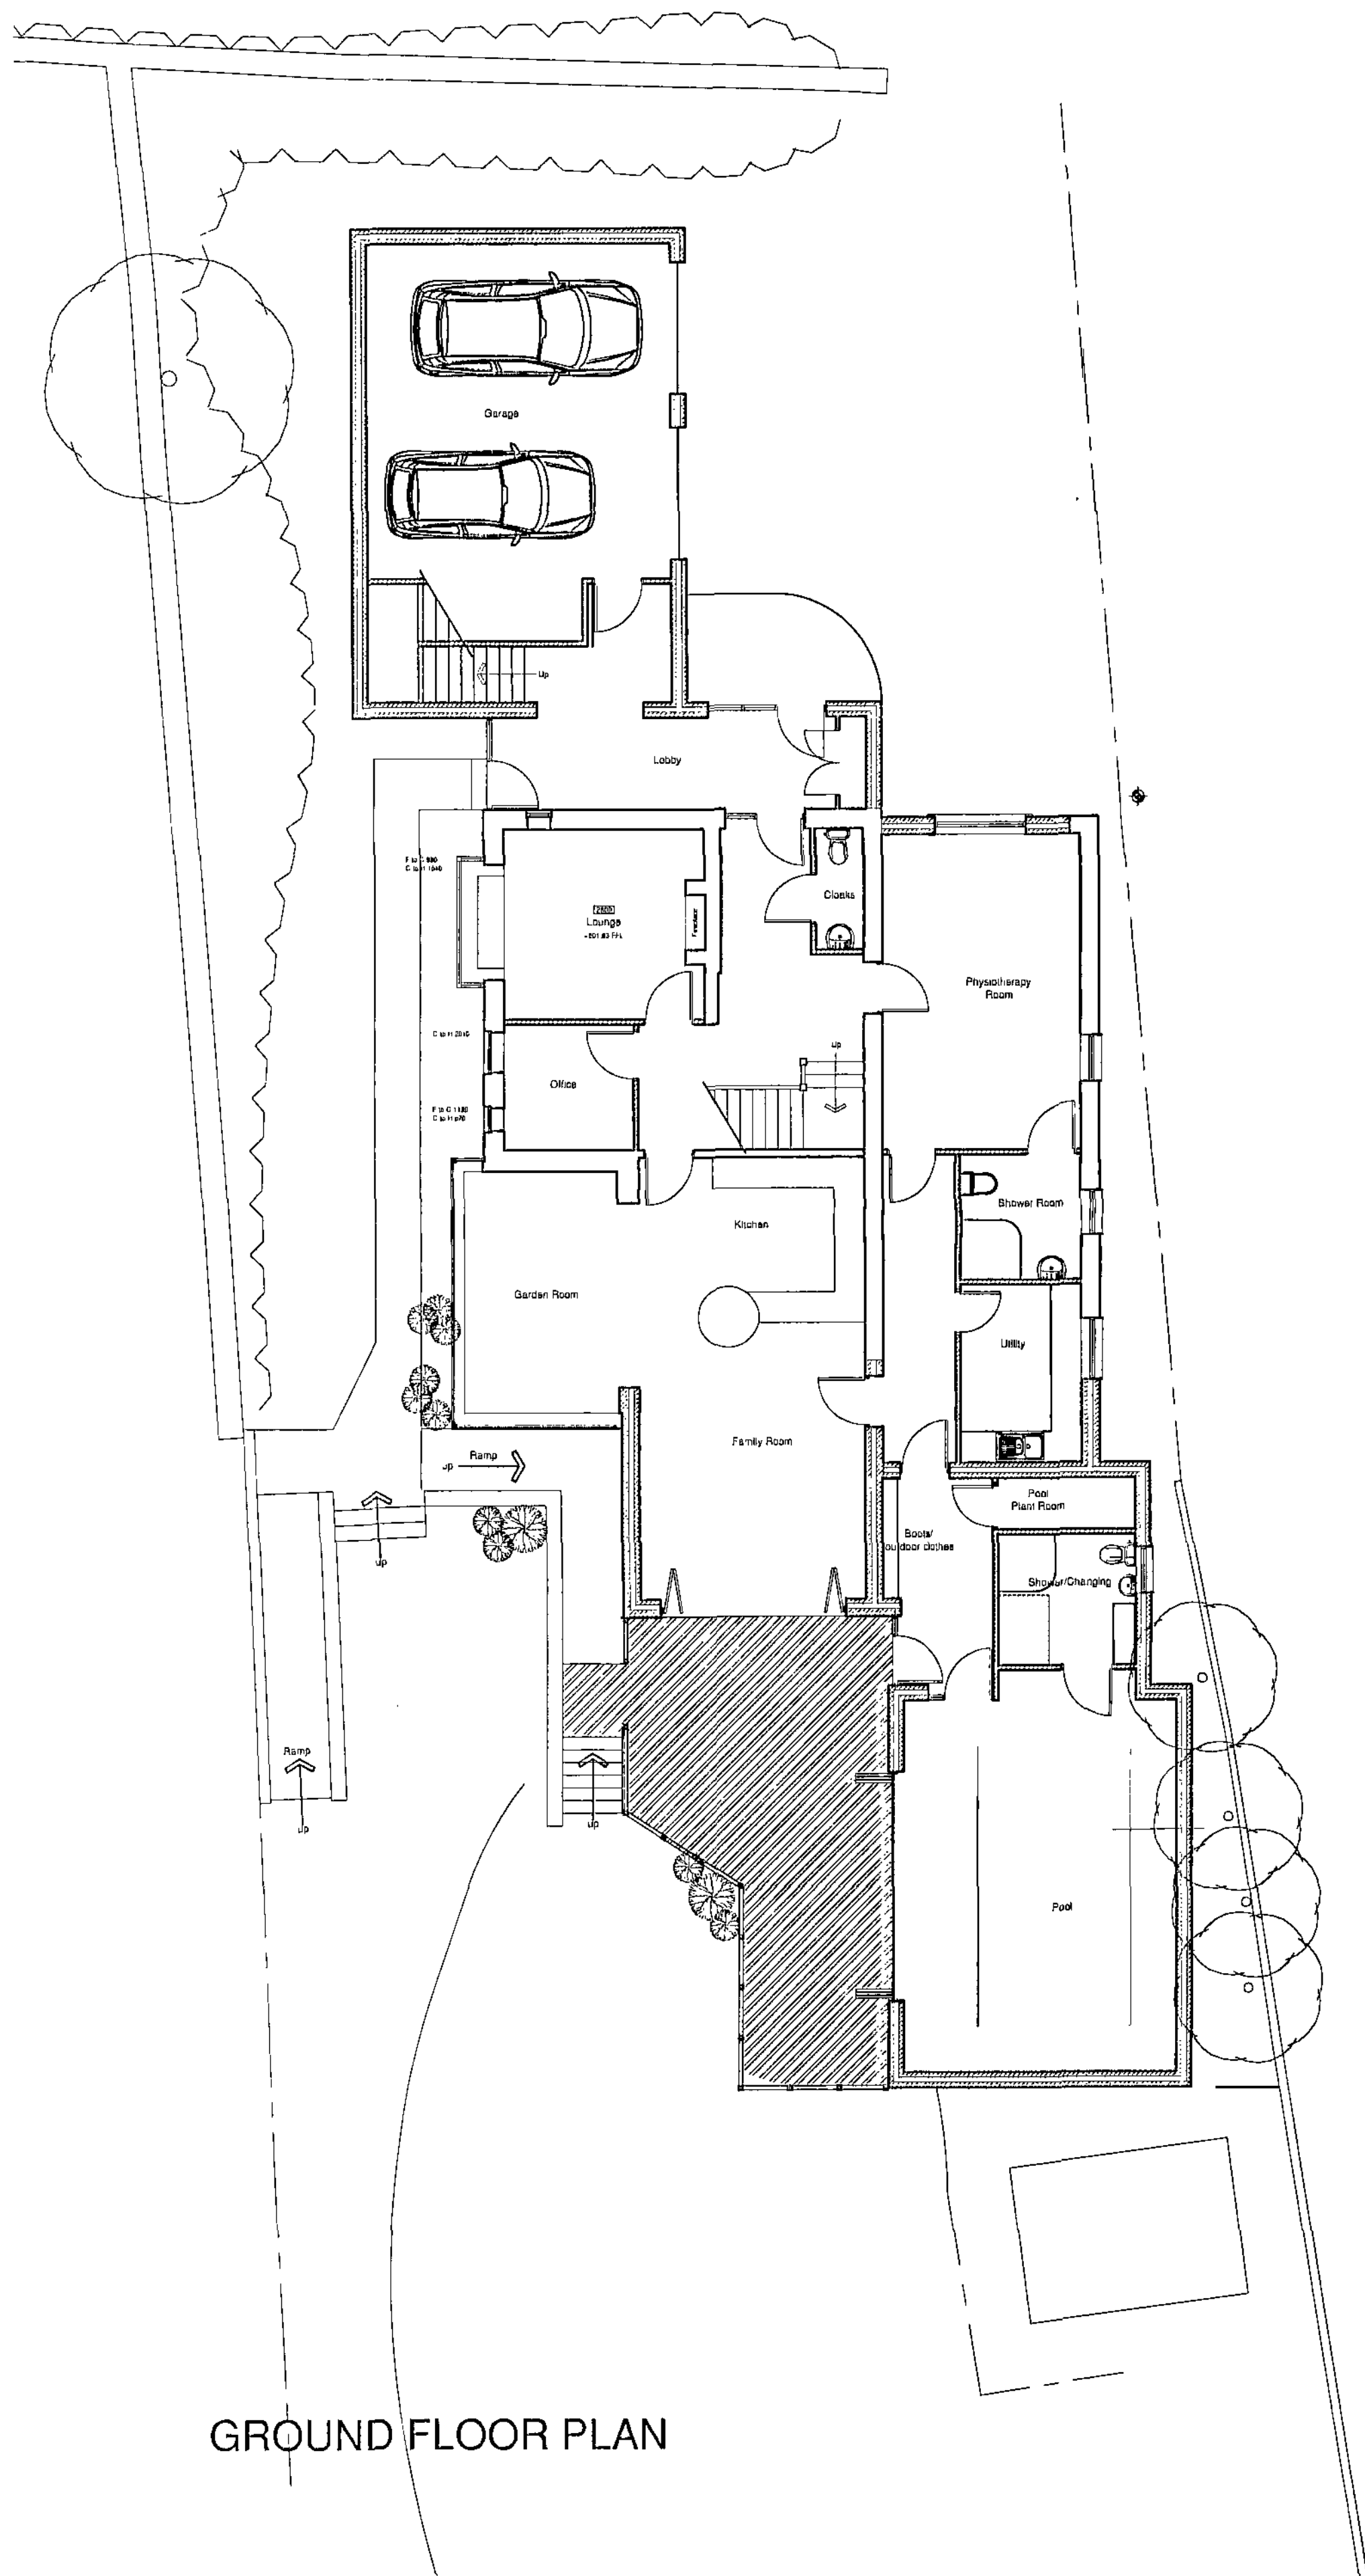

GROUND FLOOR PLAN

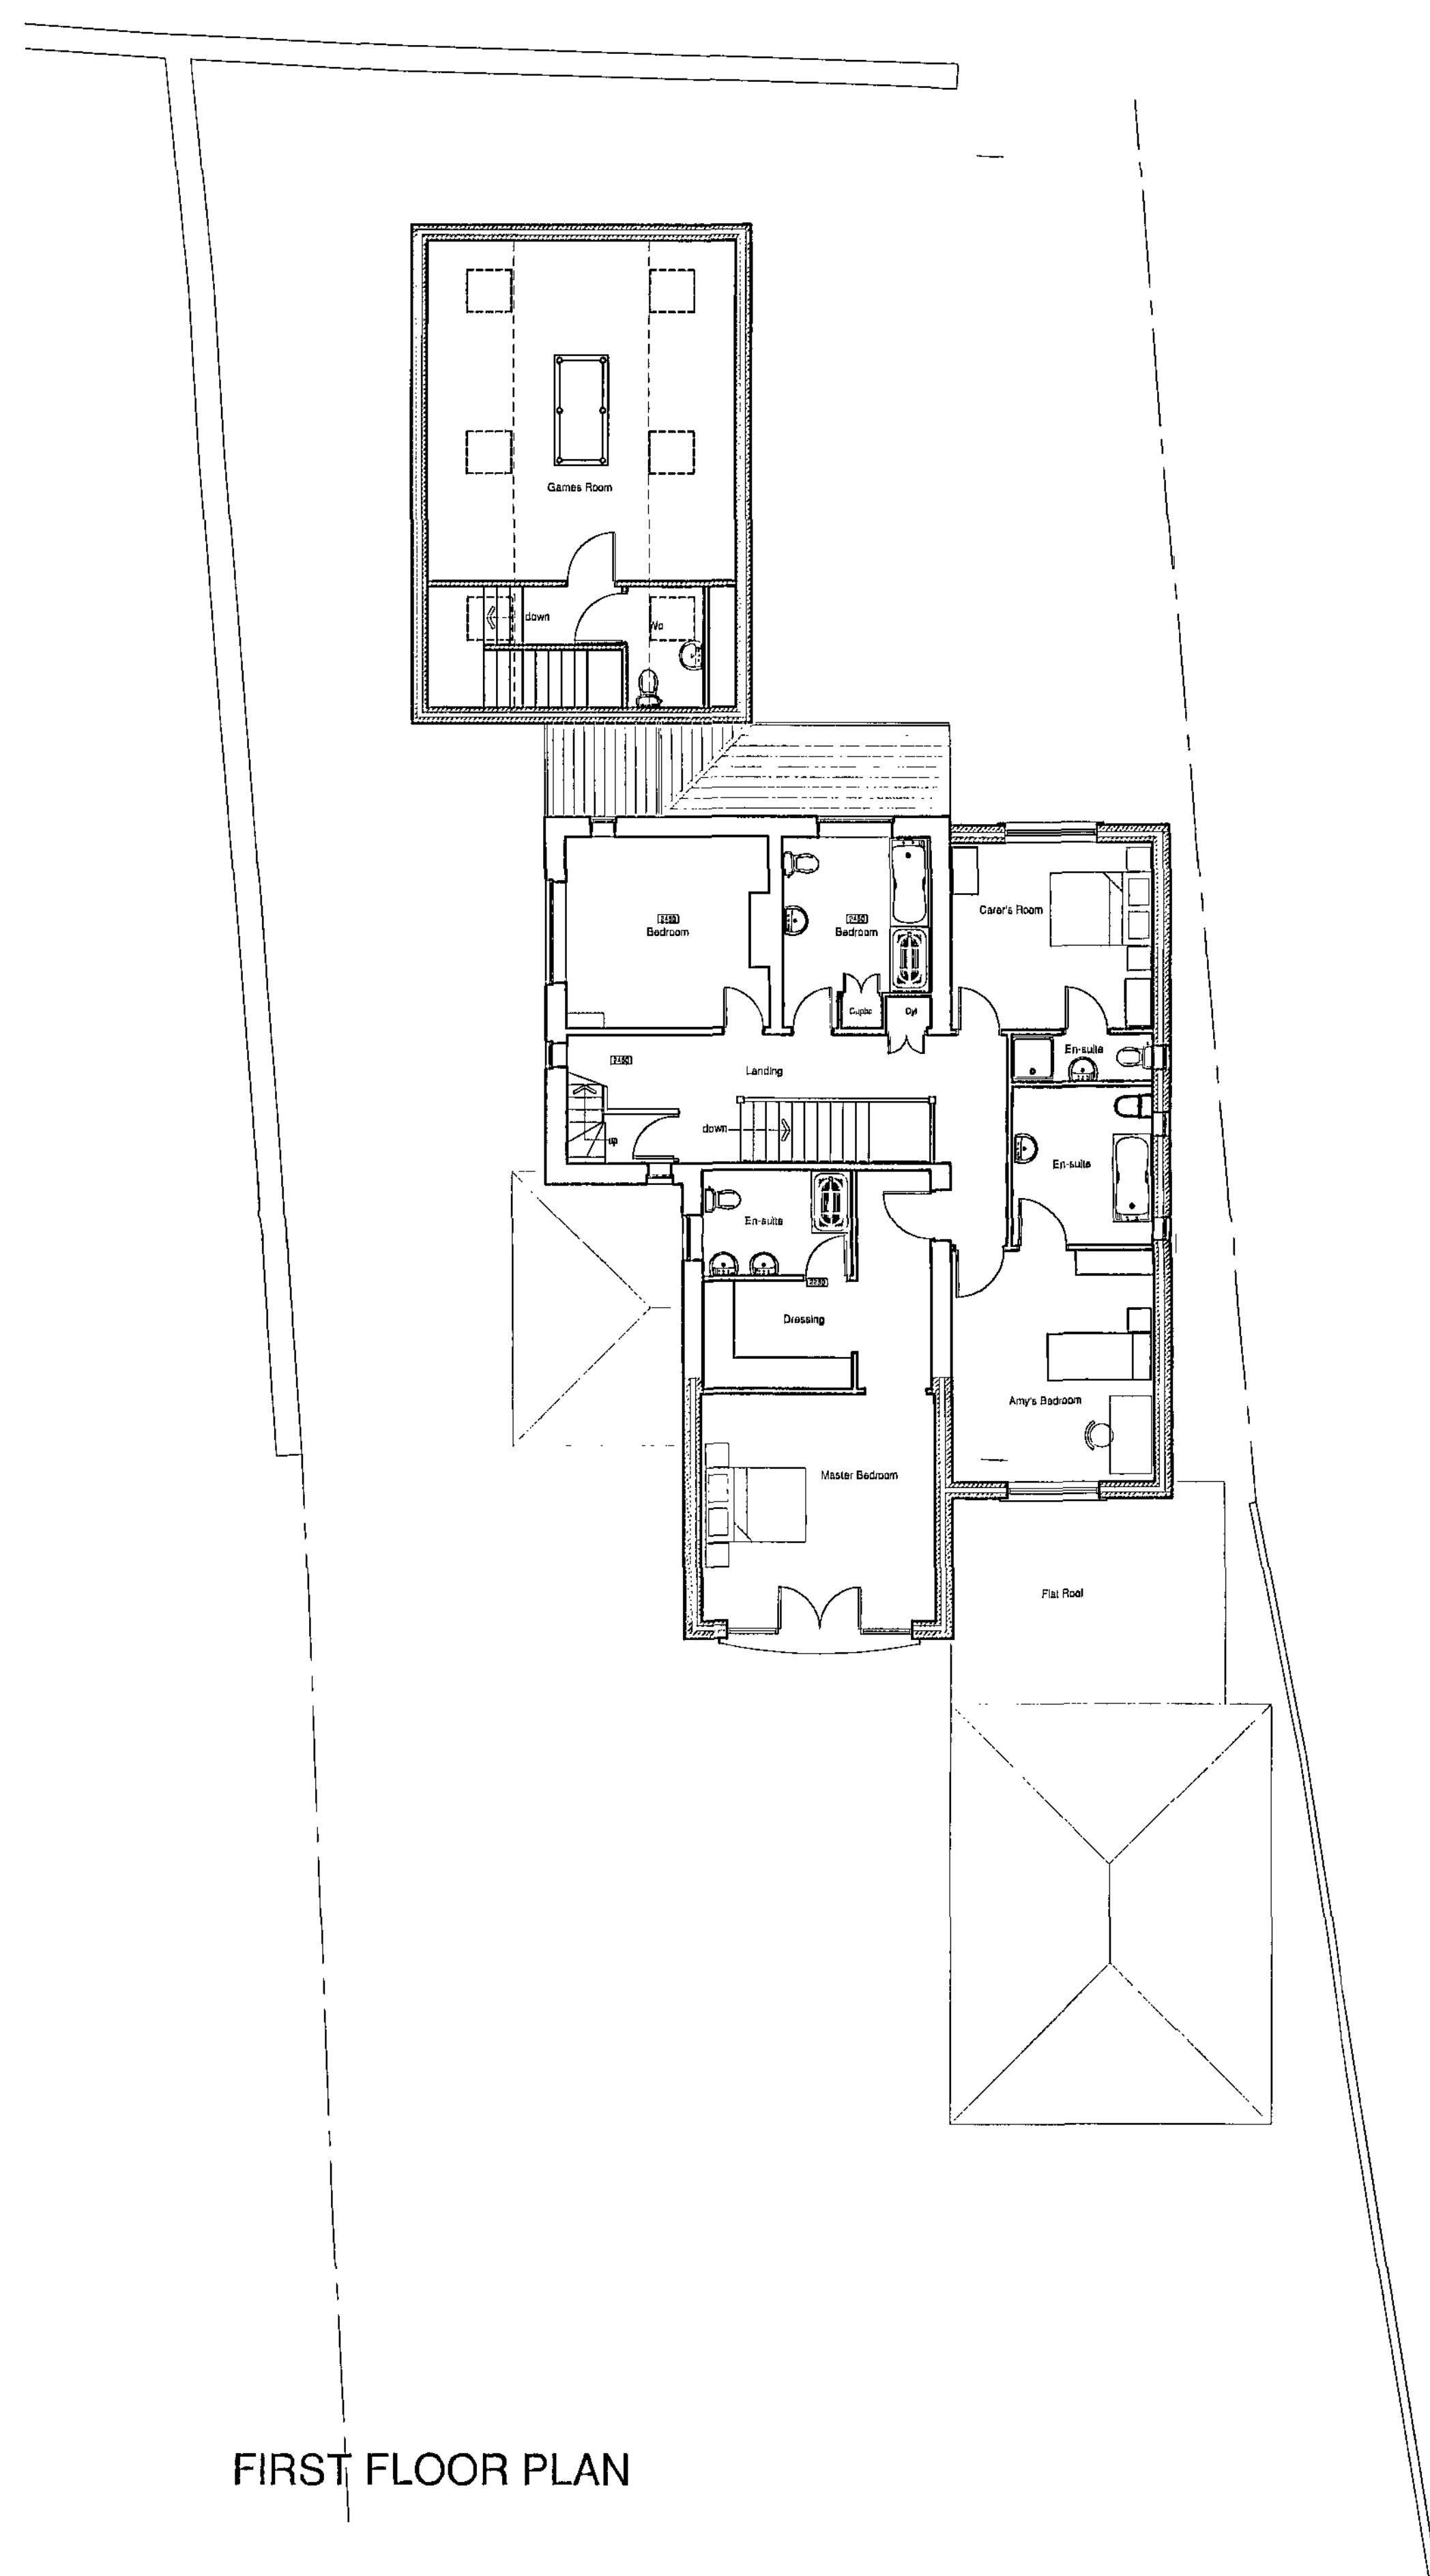


FIRST FLOOR PLAN

copyright
this drawing and the design depicted thereon are the copy right
of Firth Partnership
all drawings and dimensions to be checked and any
discrepancies to be reported to the Architect prior to the
commencement of work or production of shop drawings.
no dimensions to be scaled from drawing unless approved by
Architect
all work to be carried out in accordance with the Building
Regulations and the requirements of the Local Authority

REVISIONS

REF.	DESCRIPTION	BY	CHK	DATE

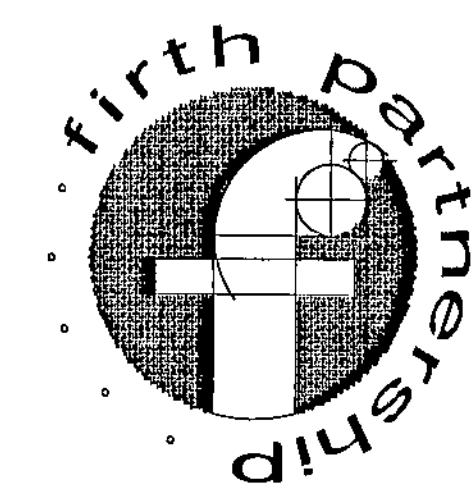

FIRTH PARTNERSHIP

ARCHITECTS - QUANTITY SURVEYORS - PROJECT
MANAGEMENT CONSULTANTS

15 REGENT STREET
BARNLEY, SOUTH YORKSHIRE
S70 2EQ

tel: 01226 206021

fax: 01226 240220

web: www.firthpartnership.co.uk

e-mail: administrator@firth.co.uk


CLIENT
MR & MRS DARLOW

PROJECT
ALTERATIONS & EXTENSIONS TO
73, THURLSTONE ROAD
PENISTONE

DRG. TITLE
PROPOSED GROUND &
FIRST FLOOR PLANS

SCALES	DATE	DRAWN	CHKD
1:100	27.05.09	RAL	
DRG. No.	REV		
2234/201			

Barnley Metropolitan
Council
04 July 2009
Corporation

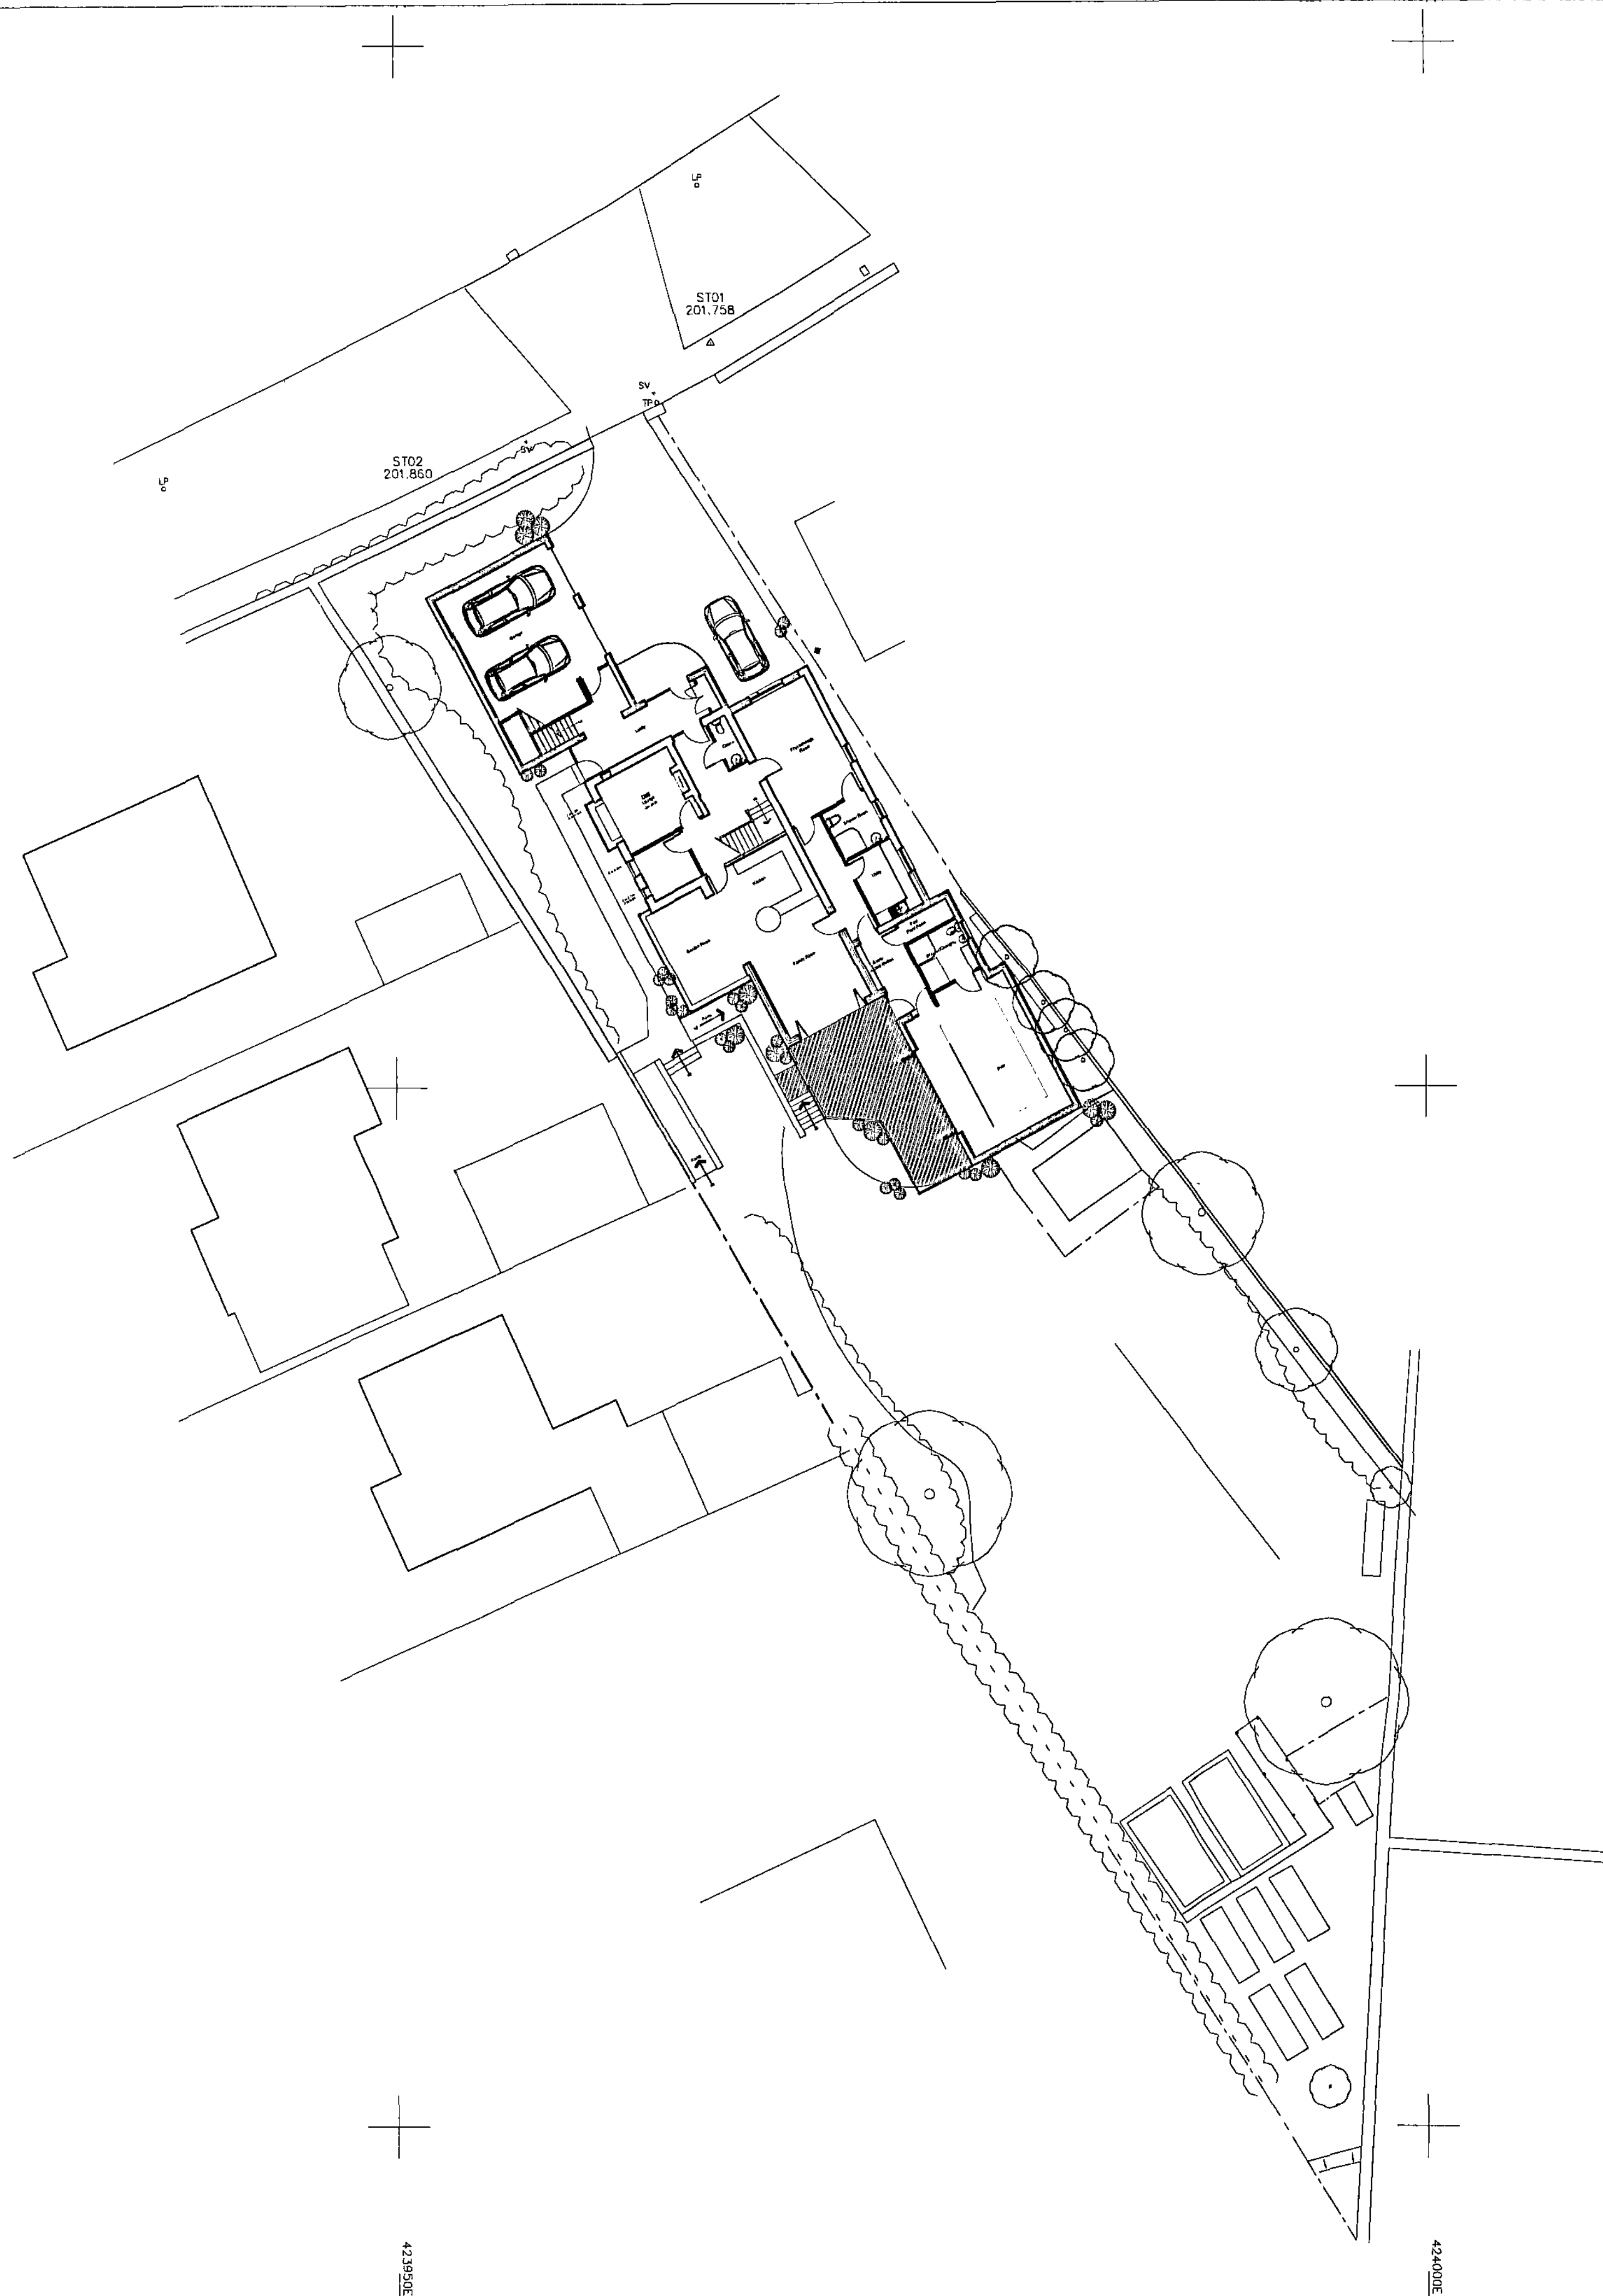


copyrights
this drawing and the design depicted thereon are the copy right
of Firth Partnership

all drawings and dimensions to be checked and any
discrepancies to be reported to the Architect prior to the
commencement of works or production of shop drawings.
no dimensions to be scaled from drawing unless approved by
Architect

all work to be carried out in accordance with the Building
Regulations and the requirements of the Local Authority

REVISIONS				
REF.	DESCRIPTION	BY	CHK	DATE

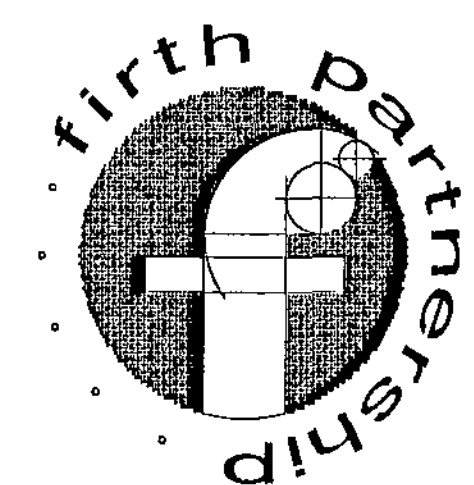

FIRTH PARTNERSHIP

ARCHITECTS - QUANTITY SURVEYORS - PROJECT
MANAGEMENT CONSULTANTS

15 REGENT STREET
BARNSELY, SOUTH YORKSHIRE
S70 2EQ

tel: 01226 208021

fax: 01226 240220

web: www.firthpartnership.co.uk

e-mail: administrator@firth.co.uk

CLIENT
MR & MRS A DARLOW

PROJECT
PROPOSED EXTENSION & ALTERATIONS
73 THURLSTONE ROAD, PENISTONE

DWG. TITLE
PROPOSED SITE LAYOUT

SCALES 1:200	DATE 11.05.09	DRAWN RAL	CHKD RAL
DWG. No. 2234/202	REV		

Barnsley Metropolitan
Borough Council
04 JUN 2009
Corporate Mail Room

Barnsley Metropolitan
Borough Council
04 JUN 2009
Corporate Mail Room


copyright:
this drawing and the design depicted thereon are the copy right
of Firth Partnership

all drawings and dimensions to be checked and any
discrepancies to be reported to the Architect prior to the
commencement of works or production of shop drawings.
no dimensions to be scaled from drawing unless approved by
Architect


all work to be carried out in accordance with the Building
Regulations and the requirements of the Local Authority

REVISIONS


REF.	DESCRIPTION	BY	CHK	DATE
		RAL		22.05.09

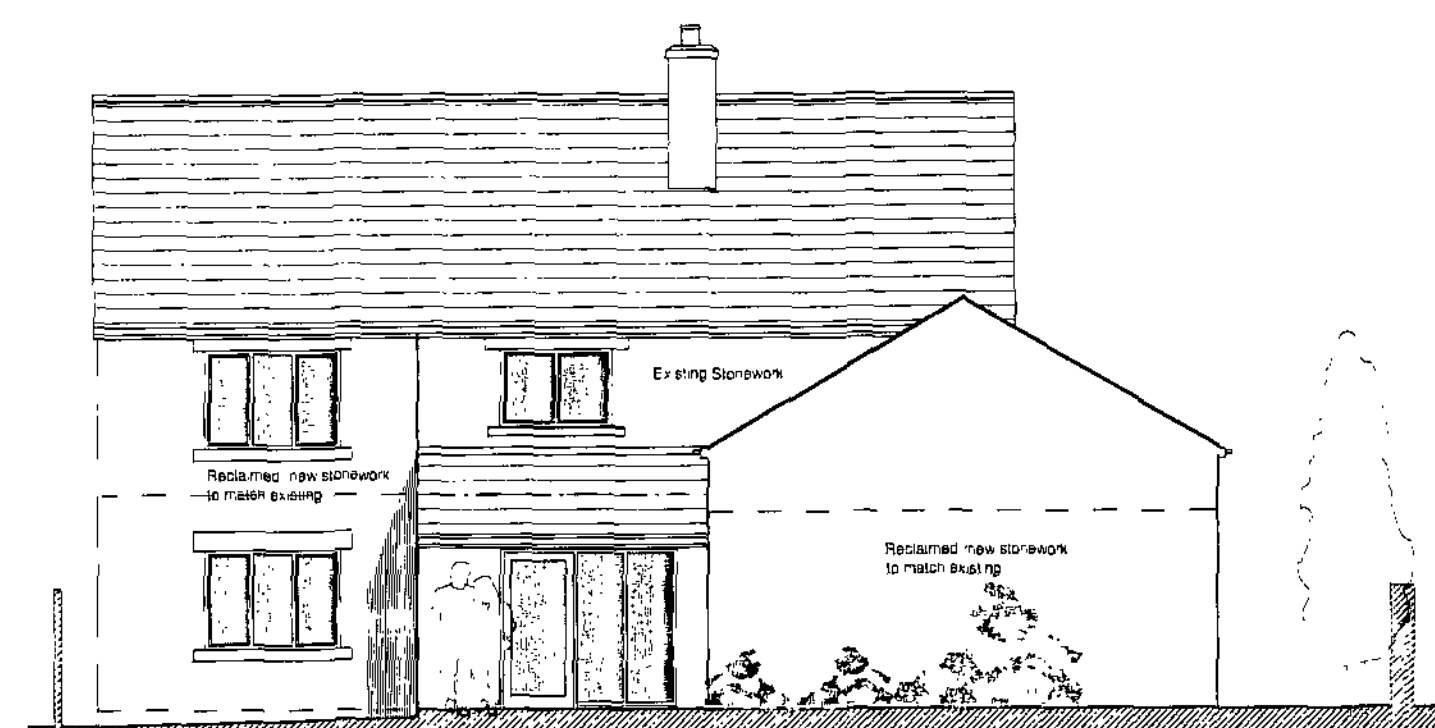


Front Elevation

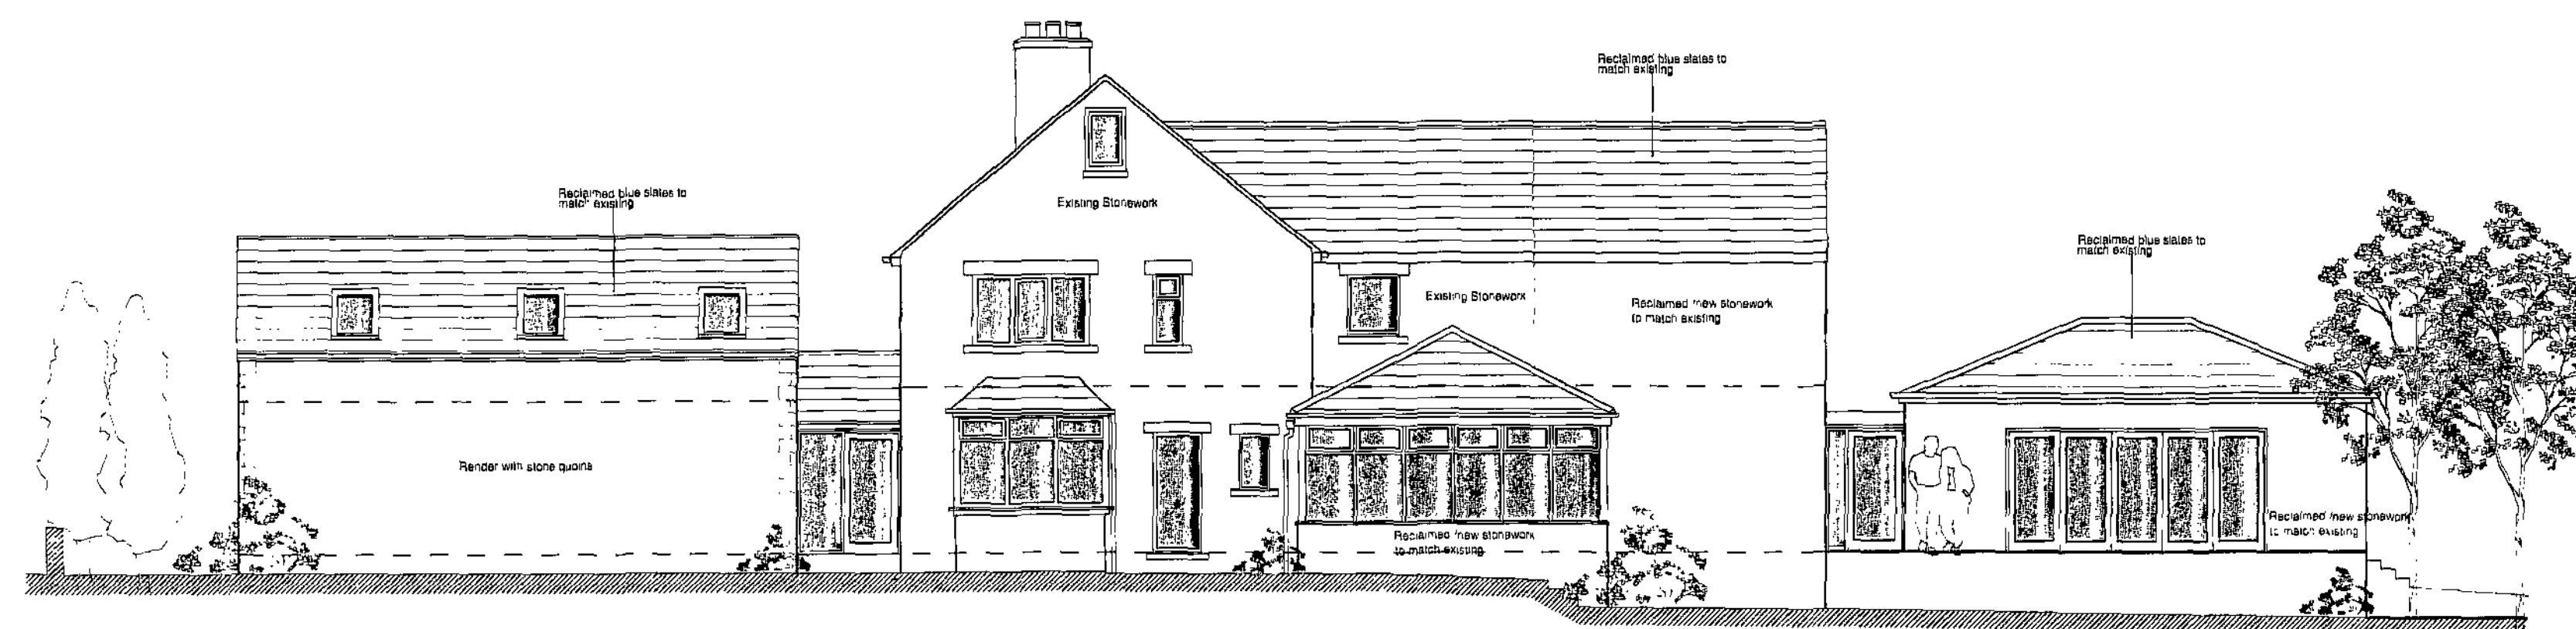

West Elevation

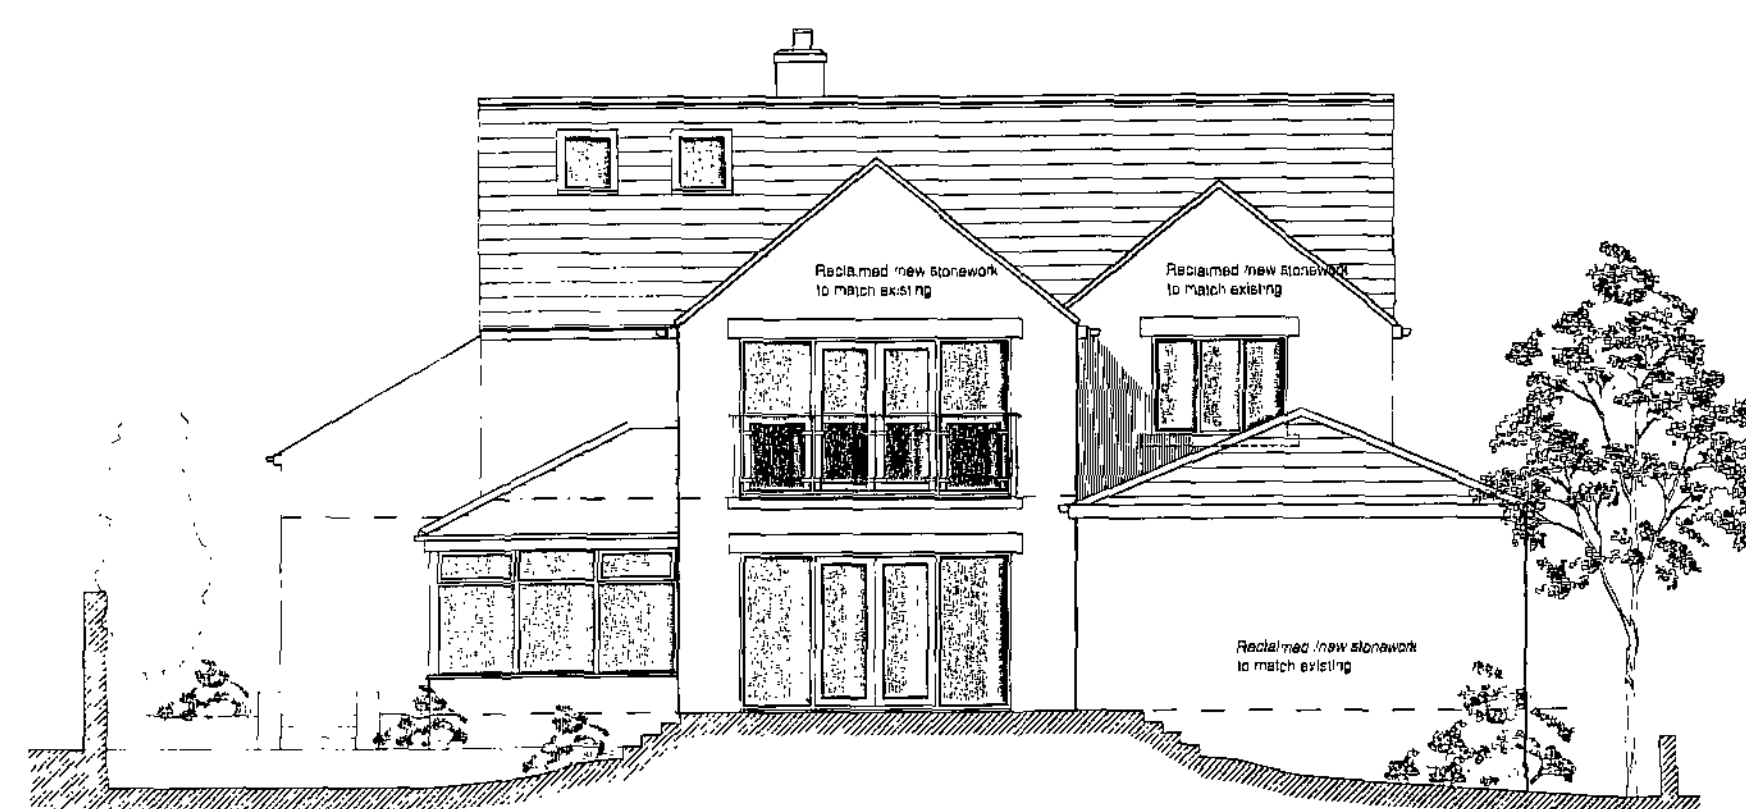

Rear Elevation

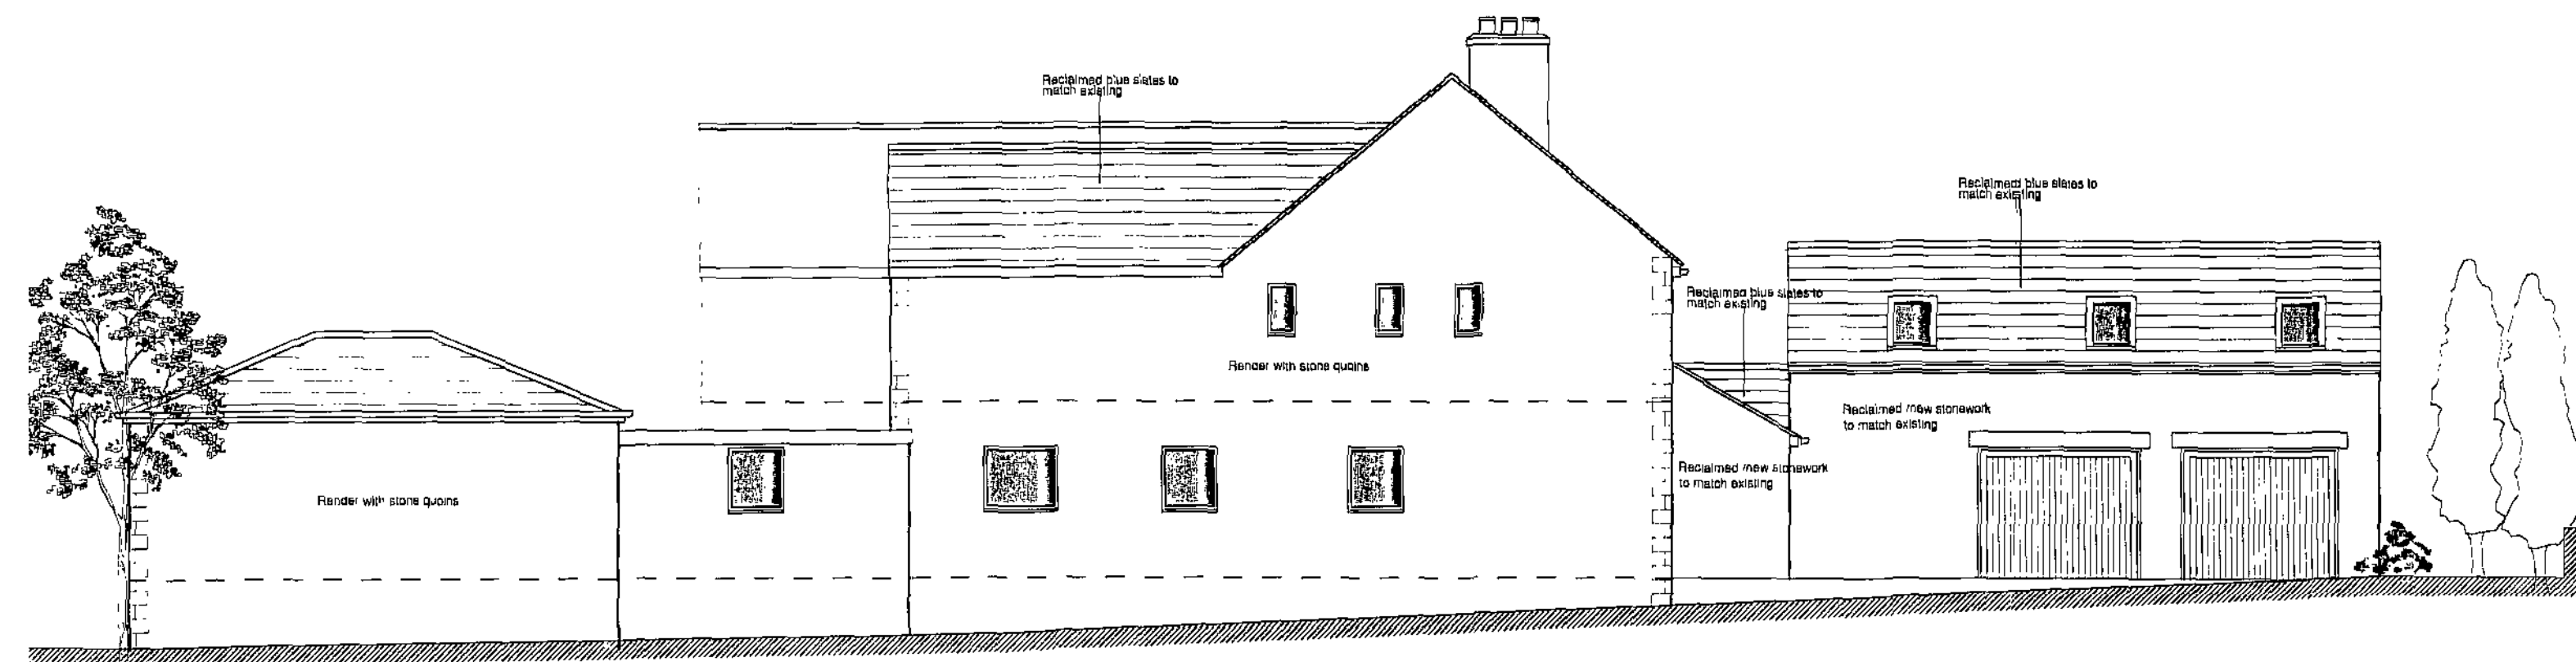

East Elevation



FIRTH PARTNERSHIP

ARCHITECTS · QUANTITY SURVEYORS · PROJECT
MANAGEMENT CONSULTANTS

15 REGENT STREET
BARNSELEY, SOUTH YORKSHIRE
S70 2EQ

tel: 01226 206021

fax: 01226 240220

web: www.firthpartnership.co.uk

e-mail: administrator@firth.co.uk

CLIENT
MR & MRS A DARLOW

PROJECT
PROPOSED EXTENSION & ALTERATIONS
73 THURLSTONE ROAD, PENISTONE

DRG. TITLE
PROPOSED ELEVATIONS

SCALES	DATE	DRAWN	CHKD
1:100	11.05.09	RAL	
DRG. No.	REV		
2234/203			

Barnsley Metropolitan
Council
04 JUN 2009
Corporate Mail Room