
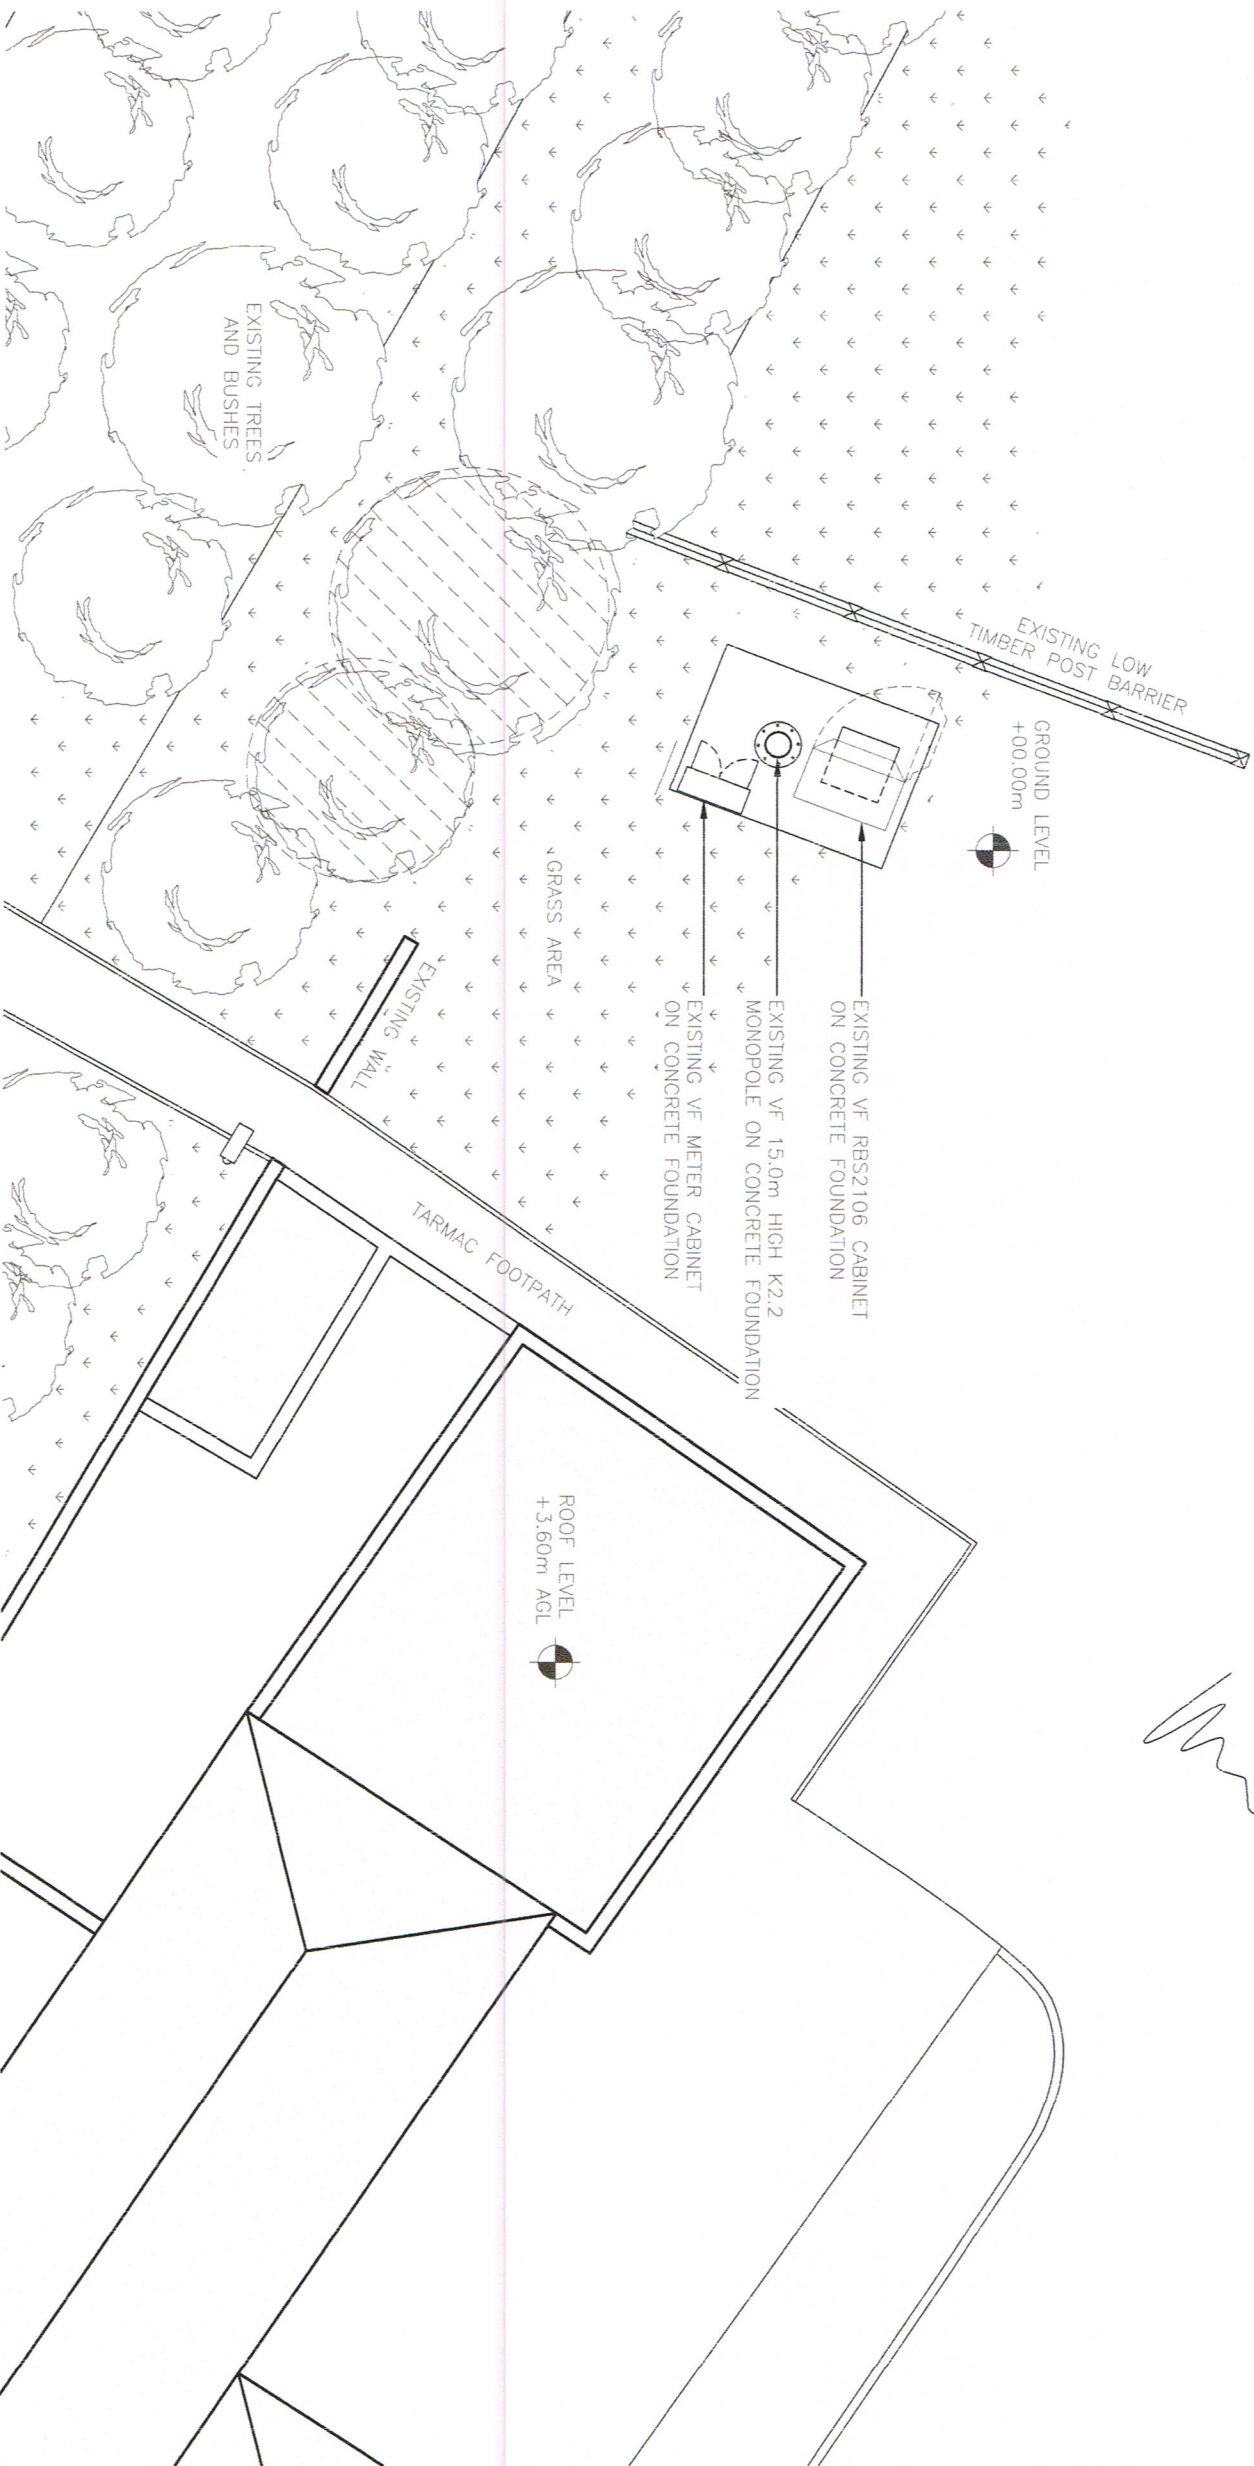
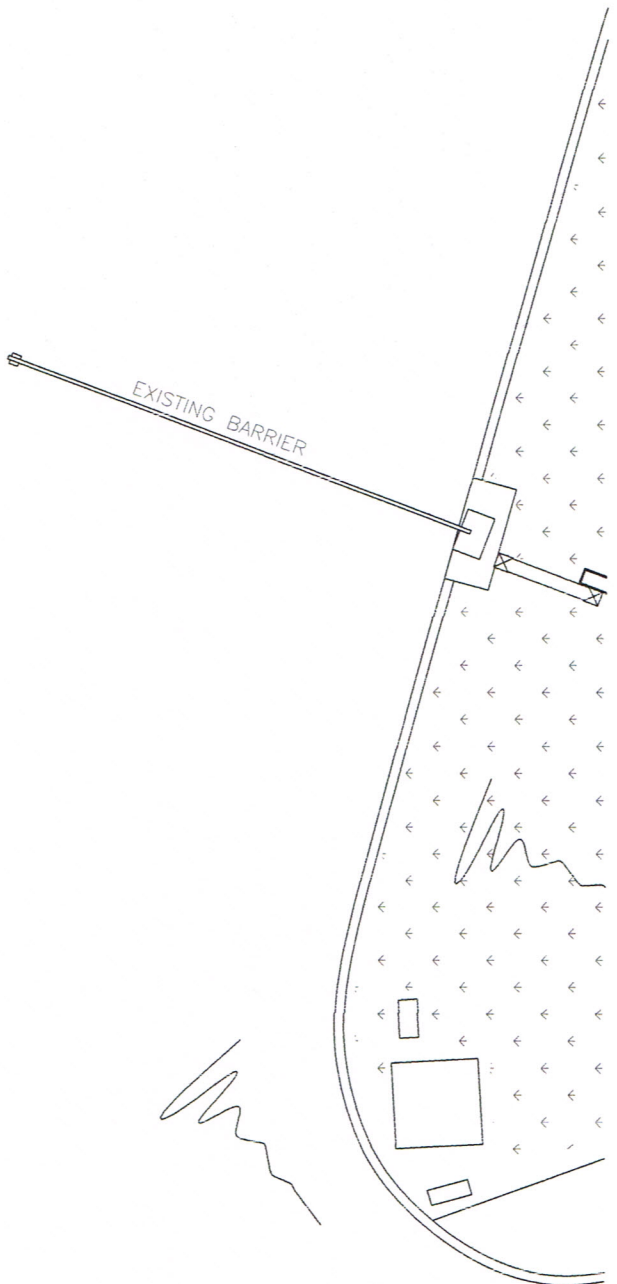


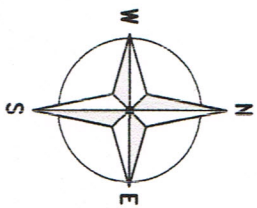

EXISTING SITE PLAN
(1:100)

ALL DIMENSIONS ARE IN mm UNLESS NOTED OTHERWISE

N.G.R. E: 425030 N: 403310

CONCESSION REQUIRED NO

NOTES:

REV	A	Issued for Approval	AP	TT	20.10.14
REV		MODIFICATION	BY	CH	DATE

CLARKE
telecom

Partington House, Stock Lane, Chadderton,
Oldham, OL9 9EY
Tel: 0161 785 4500
Fax: 0161 785 4501
Web: www.clarke-telecom.com

CTIL - BEACON

Cell Name	Opt	
BRITISH RAIL PENISTONE STATION	-	
Cell ID No		
CTIL	TEF	VF
109165	071423	4481

Site Address / Contact Details
BRITISH RAIL PENISTONE STATION
SHREWSBURY ROAD
PENISTONE
SOUTH YORKSHIRE
S36 6HL

Drawing Title: EXISTING SITE PLAN		Dwg Rev:		
Purpose of Issue: PLANNING				
Drawing Number: 200		A		
Surveyed By: DW	Original Sheet Size: A3	Pack Issue:		
Drawn: AP	Date: 20.10.14	Checked: TT	Date: 20.10.14	F