



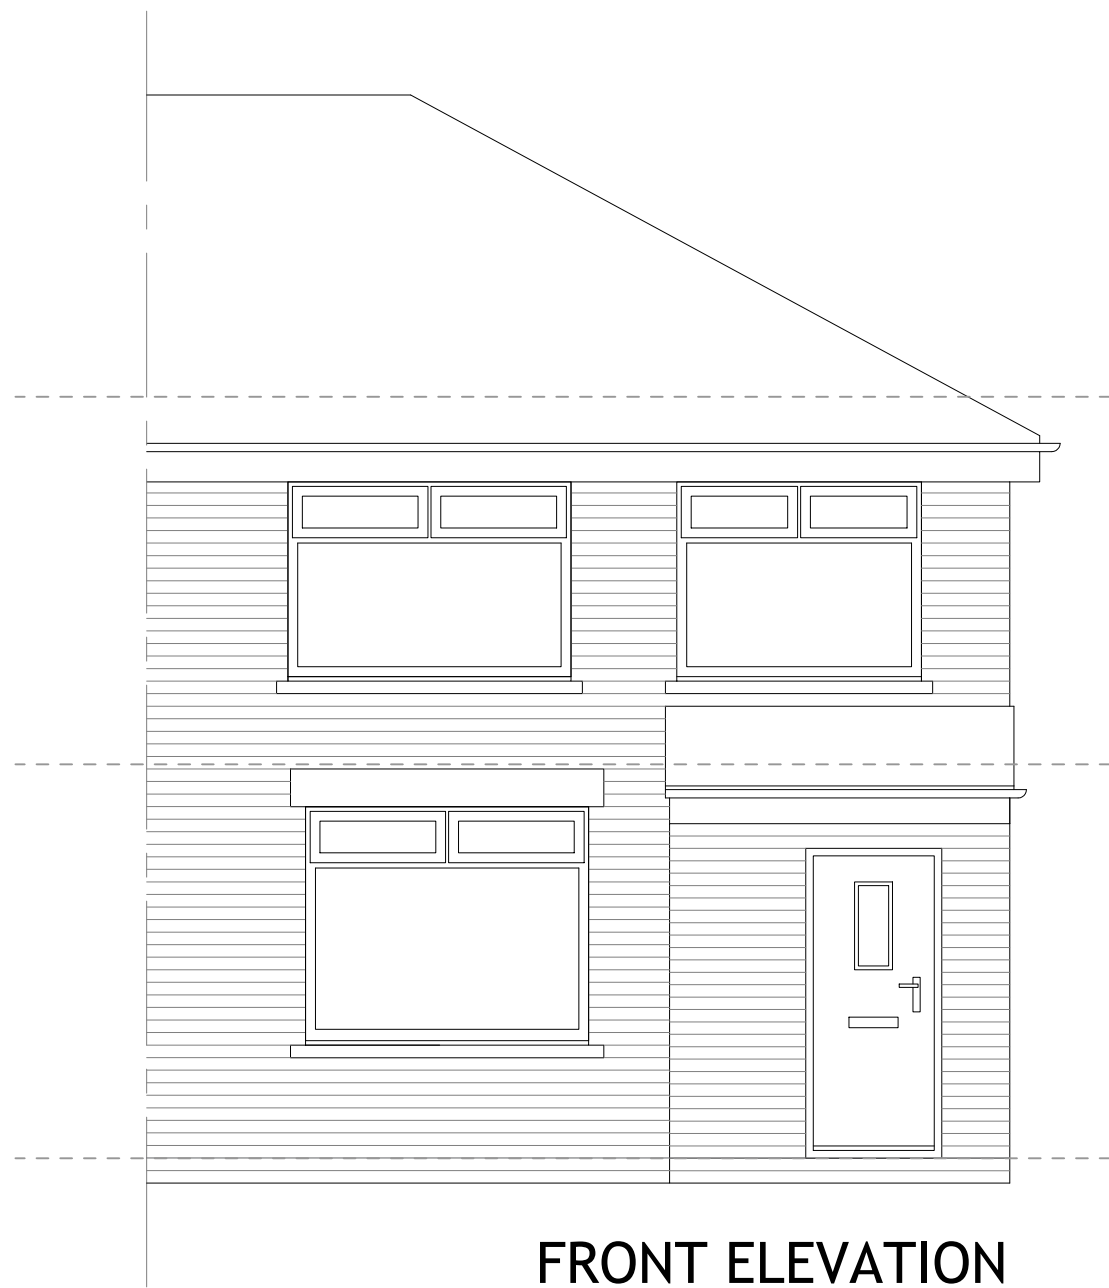


FRONT ELEVATION




SIDE ELEVATION

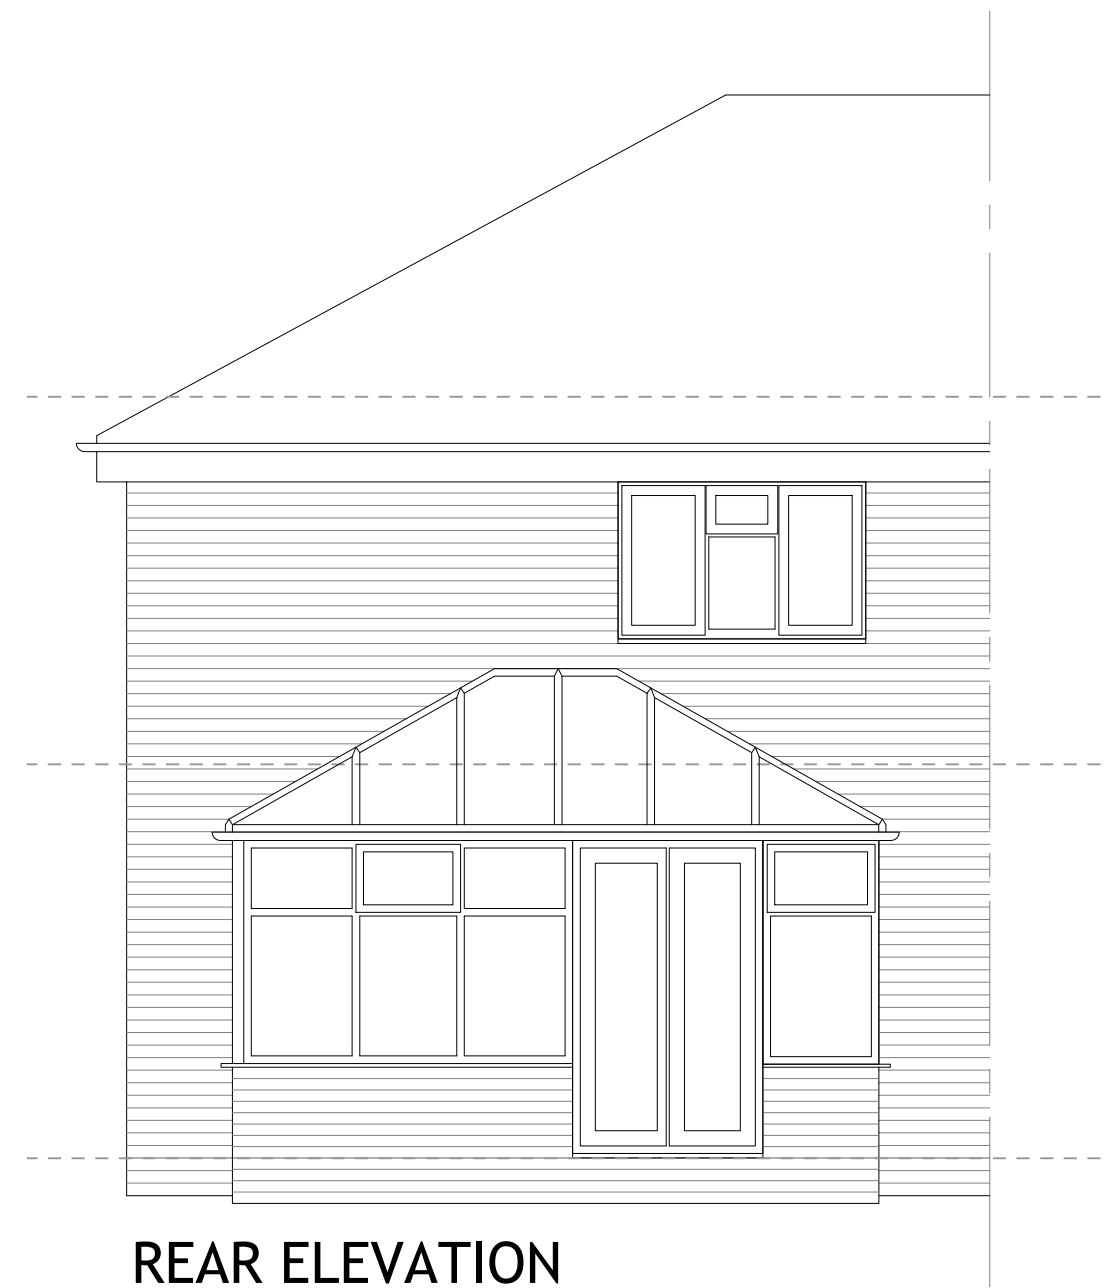

REAR ELEVATION

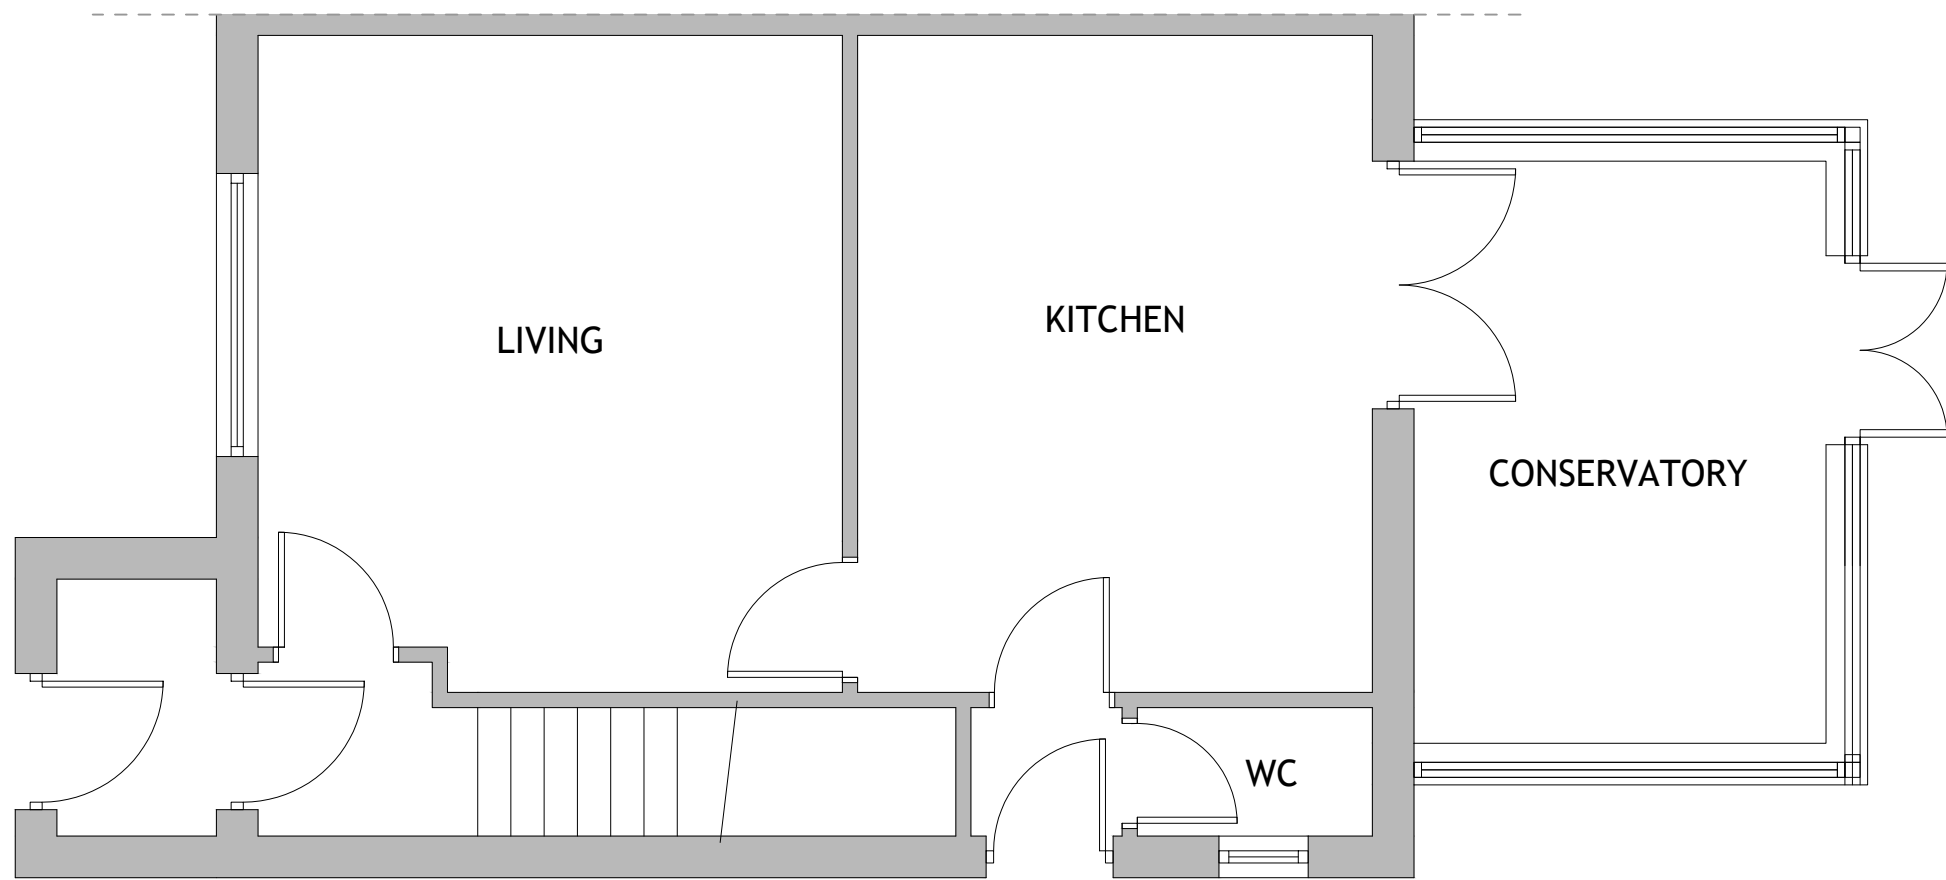

GROUND FLOOR

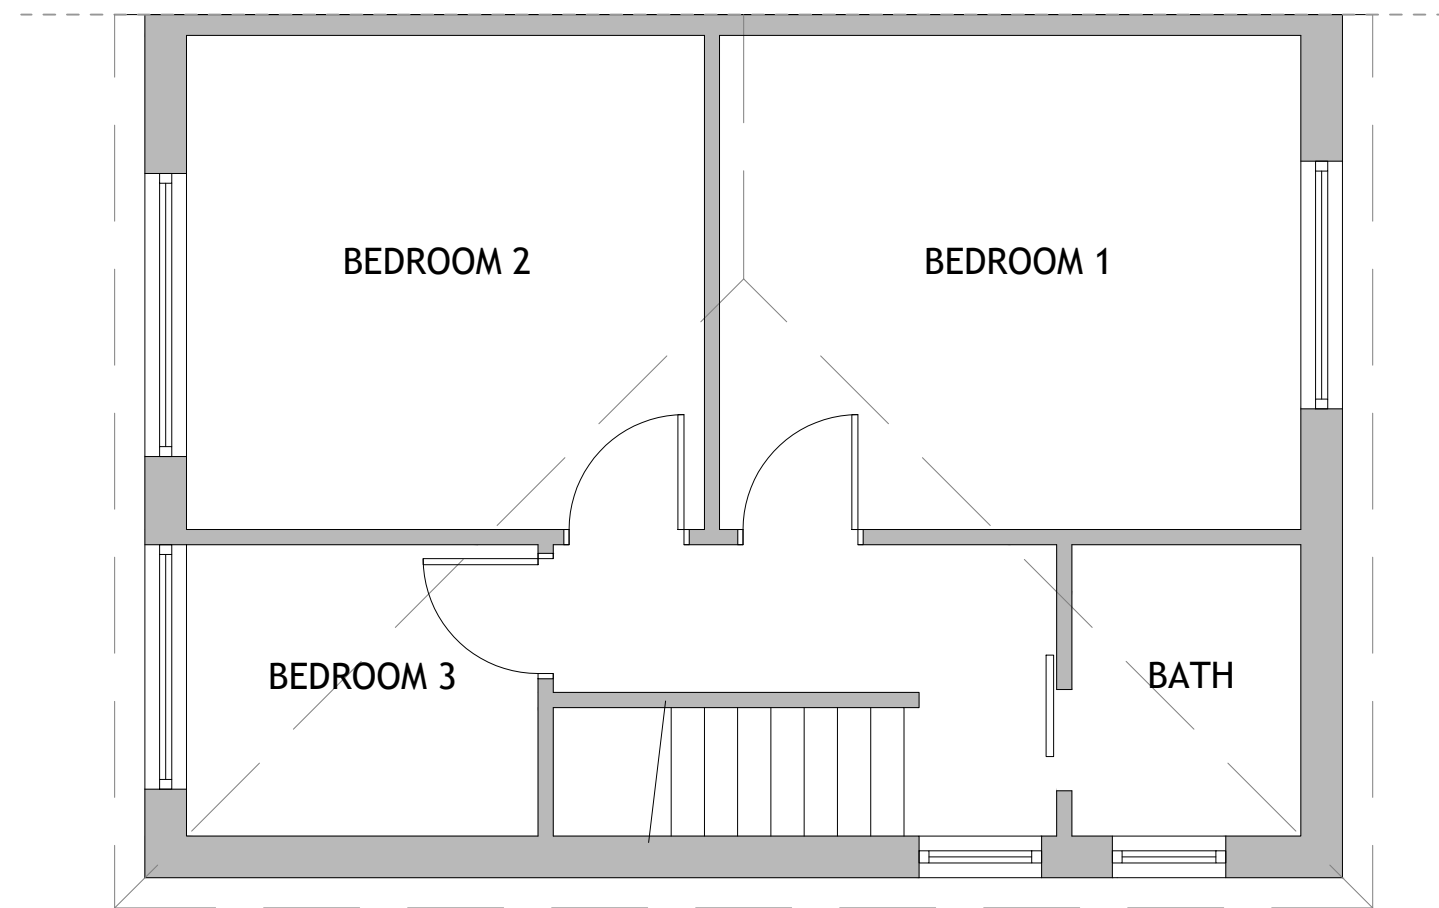

FIRST FLOOR

Project			
PROPOSED TWO STOREY SIDE EXTENSION 18 BANK END AVENUE, BARNSELEY S70 4QR			
Title			
EXISTING FLOOR PLANS AND ELEVATIONS			
Scale	Drawn	Checked	Date
1:50 @A1	DG		APR '21
Contract No.	Dwg No.	Rev	
0002	18B.PL.01	A	

REV A - LIVING ROOM LAYOUT CORRECTED (APR 21)