

WYATT / WINDOW & BIFOLD DOOR SCHEDULE

2 Ivy Cottage, Langsett, Stocksbridge, S36 4GY | Order STD150260

12 ENVISAGE WINDOWS + 2 BIFOLD WINDOWS + 1 BIFOLD DOOR

Revision C drawings. W14 restored at 1656 x 1435 mm; both panels fold right. No stone removal.


REF	FLOOR	LOCATION	SIZE W x H	OPENING	GLAZING	VENTS	SILL
W01	1st	Bedroom 2 / front	1350 x 1100	Side-hung / fixed mullion	6.8 clear / 4 Plan Total+ TGH	None at front	85 bullnose / 30 rise
W02	1st	Bedroom 2 / front	1350 x 1100	Side-hung / fixed mullion	6.8 clear / 4 Plan Total+ TGH	None at front	85 bullnose / 30 rise
W03	1st	Bedroom 1 / front	1190 x 1070	Side-hung / fixed mullion	6.8 clear / 4 Plan Total+ TGH	None at front	85 bullnose / 30 rise
W04	GF	Kitchen-Diner / front	1096 x 1435	Side-hung / fixed mullion	6.8 clear / 4 Plan Total+ TGH	None at front	85 bullnose / 30 rise
W05	GF	Lounge / front	1096 x 1272	Side-hung / fixed mullion	6.8 clear / 4 Plan Total+ TGH	None at front	85 bullnose / 30 rise
W06	GF	Lounge / front	1096 x 1272	Side-hung / fixed mullion	6.8 clear / 4 Plan Total+ TGH	None at front	85 bullnose / 30 rise
W07	GF	Sitting Room / front	1096 x 1435	Side-hung / fixed mullion	6.8 clear / 4 Plan Total+ TGH	None at front	85 bullnose / 30 rise
W08	GF	Sitting Room / front	1096 x 1435	Side-hung / fixed mullion	6.8 clear / 4 Plan Total+ TGH	None at front	85 bullnose / 30 rise
W09	1st	Bathroom / rear	939 x 1091	Side-hung / flying mullion	A+ clear 4 mm TGH	4000 head	85 bullnose / 30 rise
W10	1st	Office / rear	1015 x 785	Side-hung / flying mullion	A+ clear 4 mm TGH	4000 head	85 bullnose / 30 rise
W11	1st	Dressing Room / rear	1150 x 1040	Side-hung / flying mullion	A+ clear 4 mm TGH	4000 head	85 bullnose / 30 rise
W12	GF	WC / rear	580 x 843	Top-hung	A+ clear 4 mm	2500 head	85 bullnose / 30 rise
W13	GF	Kitchen / Diner	2534 x 1133	4 panels / 2 left + 2 right	Safety glass / build-up TBC	Matching head	85 bullnose / 30 rise
W14	GF	Sitting Room / rear	1656 x 1435	2 panels / both to right	Safety glass / build-up TBC	Matching head	85 bullnose / 30 rise
D01	GF	Utility / Boot Room	1777 x 2062	3 left	Plan Total+ / Low Iron TGH 4	2 x 4000 head	150 drainage / TBC

ENVISAGE: Olive Grey inside/outside; antique black monkey-tail handles. Front windows: bonded cottage bars; no front trickle vents.

BIFOLDS: RAL 7032 inside/outside, matching head vents. D01 left-hand folding confirmed; W14 both panels fold right; W13 four panels split 2+2.

Bifold sections use supplied CAD references; final system, glazing and threshold compatibility remain to be confirmed.

External elevation thumbnails / 1:100. Detail elevations / 1:10; sections / 1:5; profile sheets / 1:1.

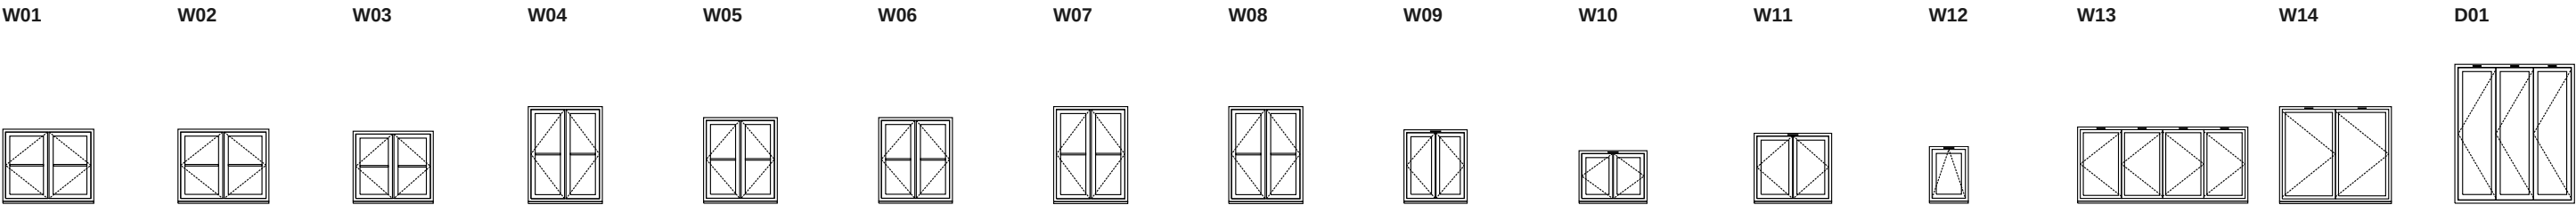


PROJECT / ORDER	DRAWING TITLE	SCALE / SHEET	DRAWING / REVISION
Wyatt / STD150260	Window & bifold door schedule	1:100 / A3 / mm	WS-WYATT-SCH / 14 15 October 2026

ENVISAGE / WINDOW DETAILS

Wyatt | W01 | Bedroom 2 / front

ELEVATION & SECTIONS

WS-WYATT-W01 | Revision 14


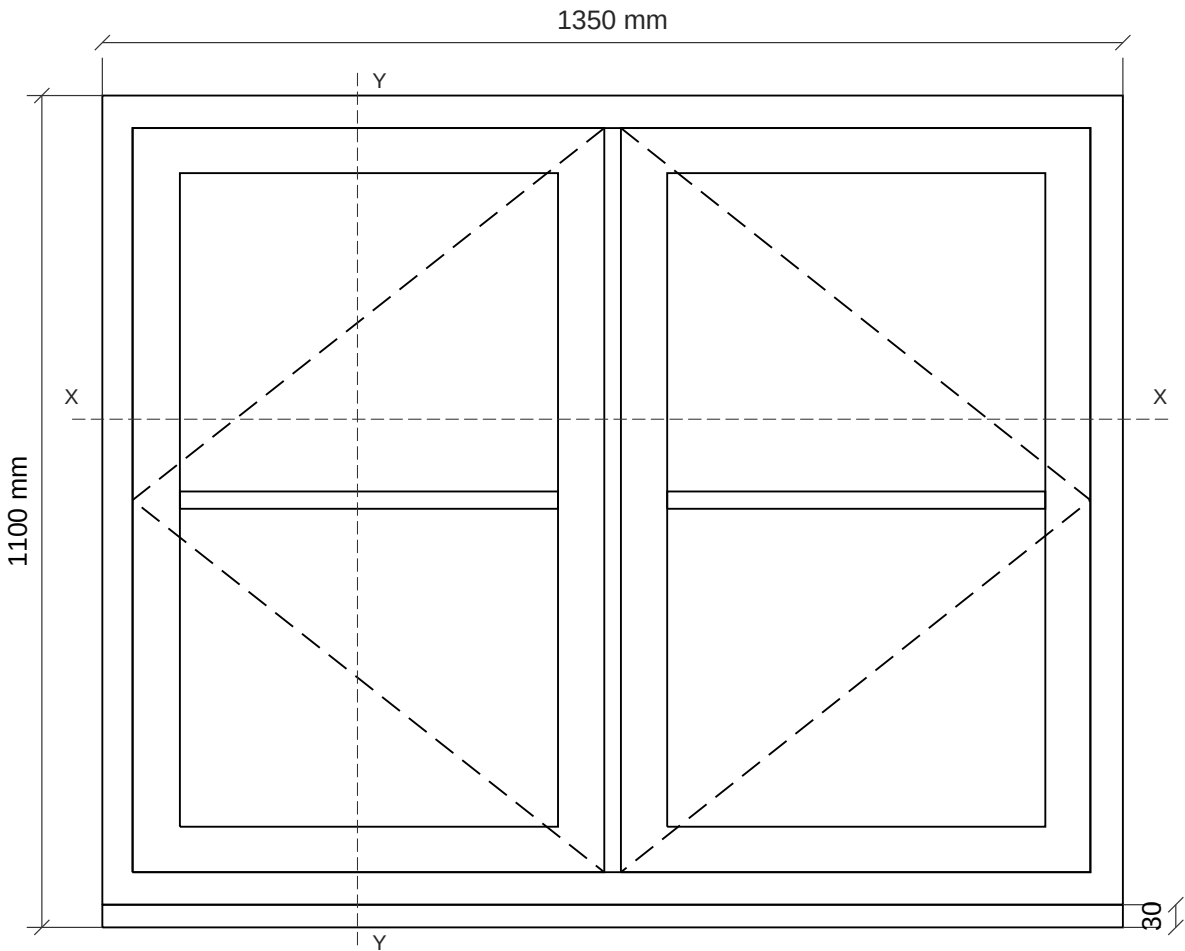


EXTERNAL ELEVATION / 1:10


WINDOW SPECIFICATION

PRODUCT	Envisage
OVERALL	1350 W x 1100 H mm incl. sill
FRAME	1350 W x 1070 H mm
OPENING	Side-hung / fixed mullion
FINISH	Olive Grey
HARDWARE	Antique Black / monkey-tail
GLAZING	6.8 clear / 4 Plan Total + TGH
ASTRAGALS	Bonded horizontal cottage bar
SILL	85 mm stub / 30 mm fitted rise
VENTILATION	No front trickle vents

PRINT AT ACTUAL SIZE / 100% ON A3

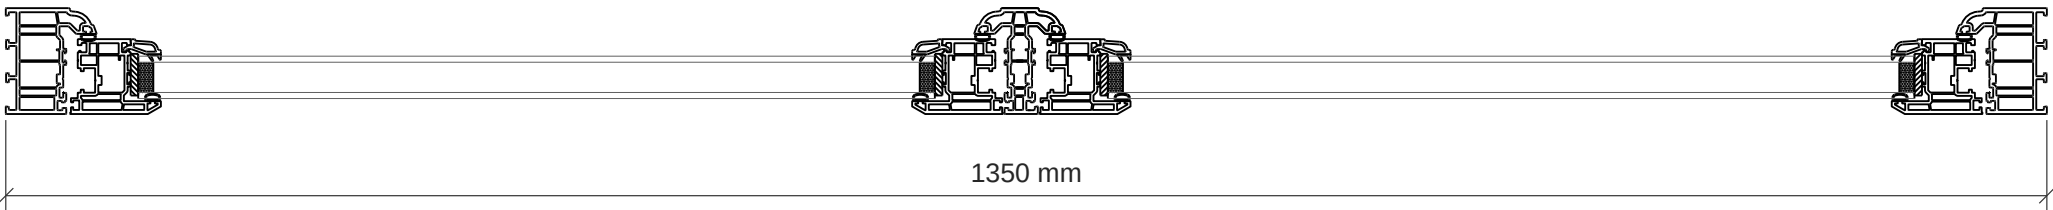 

SECTION X-X / 1:5

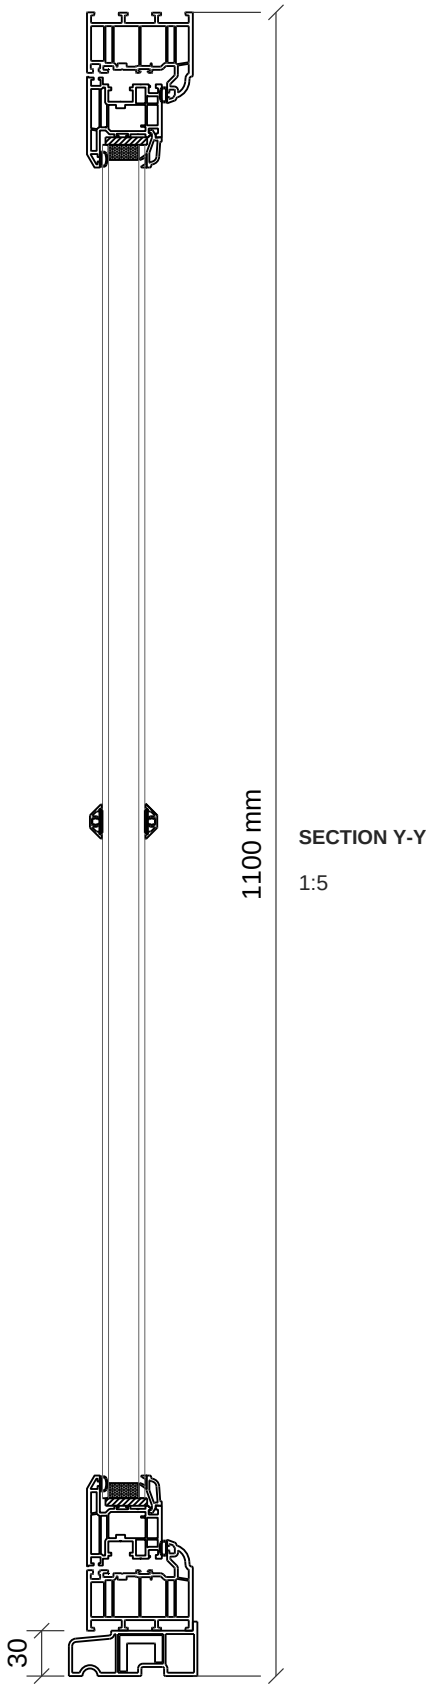

SECTION Y-Y
1:5

PROJECT / REFERENCE

Wyatt / STD150260

WINDOW / LOCATION

W01 / Bedroom 2 / front

SCALE / SHEET

1:10 & 1:5 / A3 / mm

DRAWING / REVISION

WS-WYATT-W01 / 14


15 October 2026

ENVISAGE / WINDOW DETAILS

Wyatt | W02 | Bedroom 2 / front

ELEVATION & SECTIONS

WS-WYATT-W02 | Revision 14


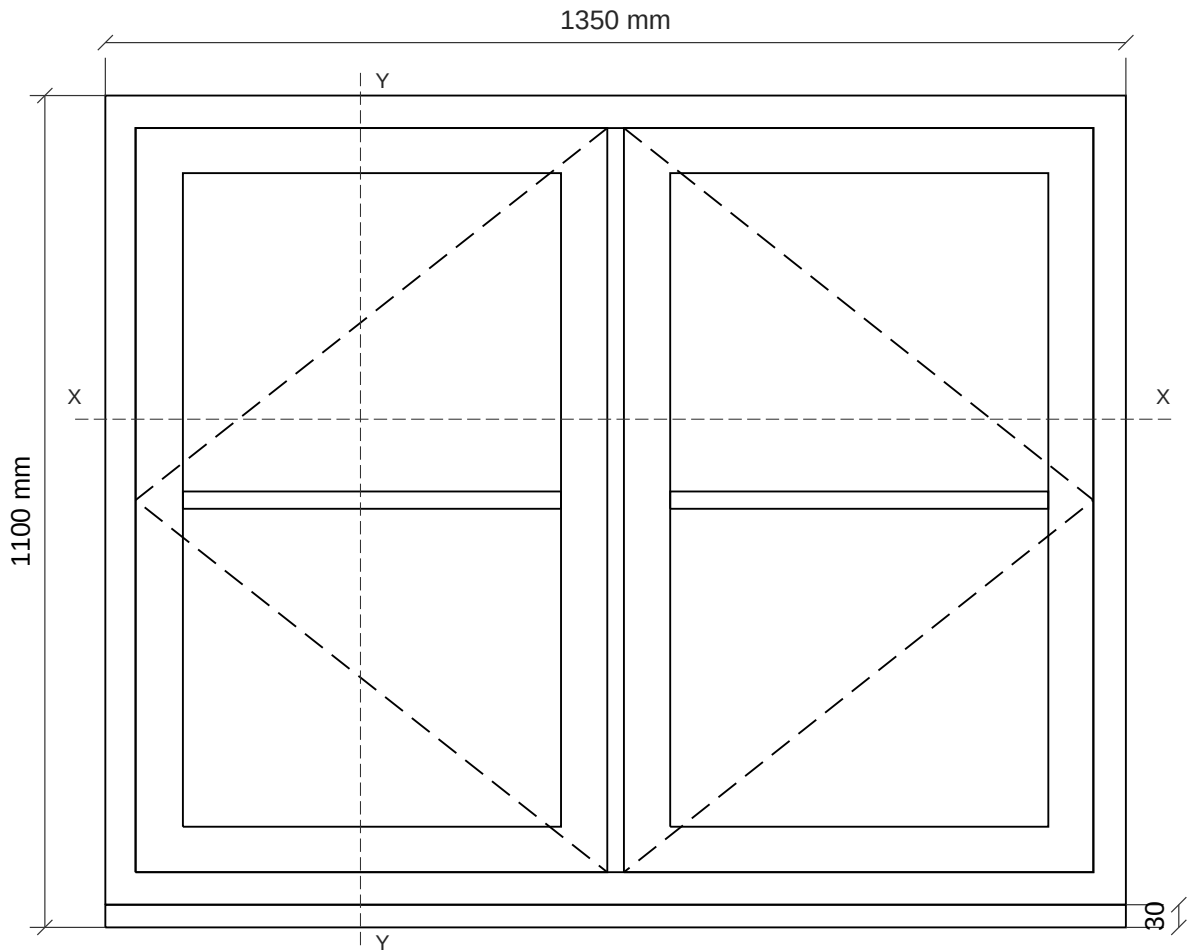


EXTERNAL ELEVATION / 1:10


WINDOW SPECIFICATION

PRODUCT	Envisage
OVERALL	1350 W x 1100 H mm incl. sill
FRAME	1350 W x 1070 H mm
OPENING	Side-hung / fixed mullion
FINISH	Olive Grey
HARDWARE	Antique Black / monkey-tail
GLAZING	6.8 clear / 4 Plan Total + TGH
ASTRAGALS	Bonded horizontal cottage bar
SILL	85 mm stub / 30 mm fitted rise
VENTILATION	No front trickle vents

PRINT AT ACTUAL SIZE / 100% ON A3

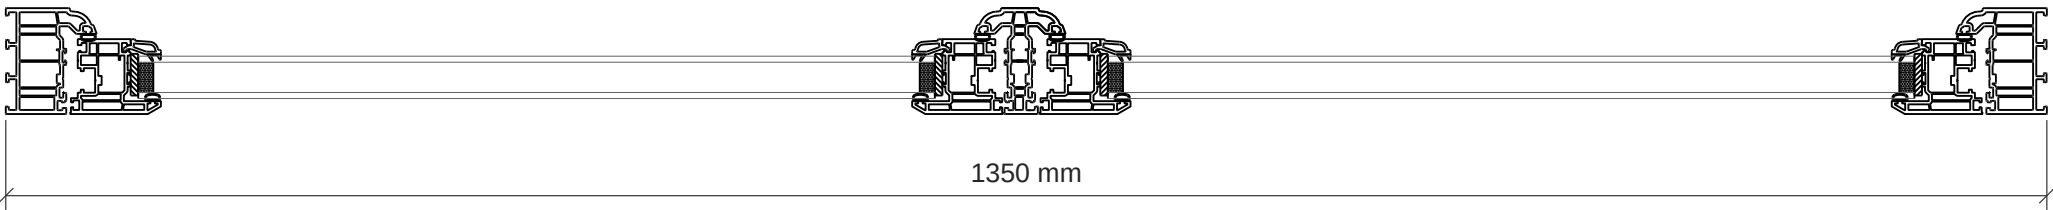 

SECTION X-X / 1:5

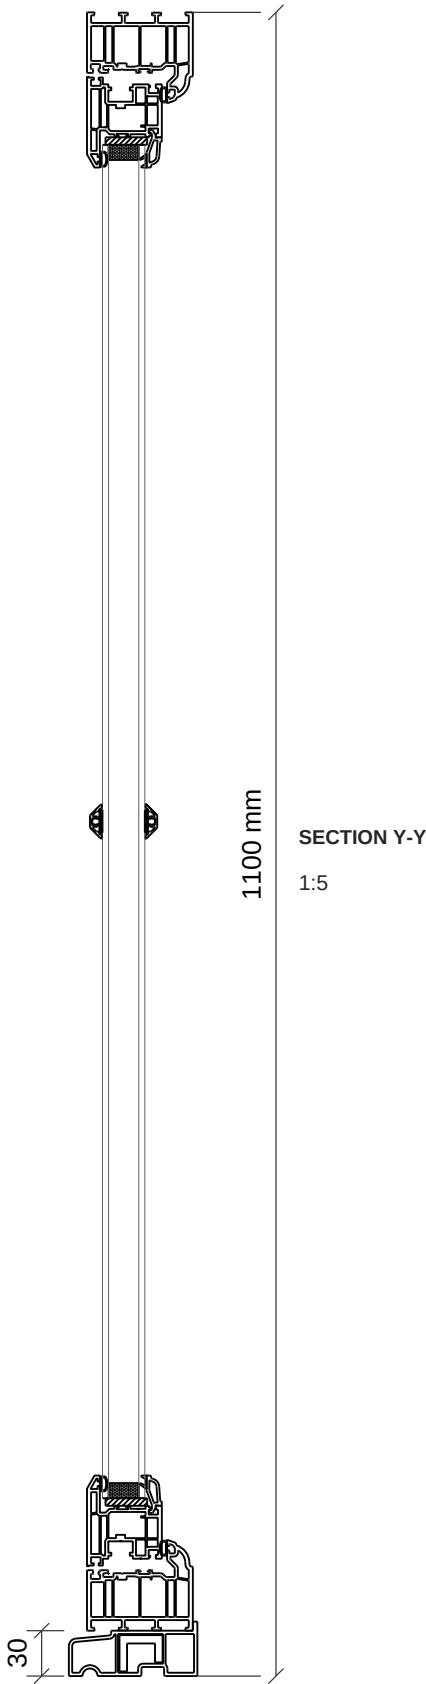

SECTION Y-Y
1:5

PROJECT / REFERENCE

Wyatt / STD150260

WINDOW / LOCATION

W02 / Bedroom 2 / front

SCALE / SHEET

1:10 & 1:5 / A3 / mm

DRAWING / REVISION

WS-WYATT-W02 / 14
15 October 2026

ENVISAGE / WINDOW DETAILS

Wyatt | W03 | Bedroom 1 / front



ELEVATION & SECTIONS

WS-WYATT-W03 | Revision 14



WINDOW SPECIFICATION

PRODUCT	Envisage
OVERALL	1190 W x 1070 H mm incl. sill
FRAME	1190 W x 1040 H mm
OPENING	Side-hung / fixed mullion
FINISH	Olive Grey
HARDWARE	Antique Black / monkey-tail
GLAZING	6.8 clear / 4 Plan Total + TGH
ASTRAGALS	Bonded horizontal cottage bar
SILL	85 mm stub / 30 mm fitted rise
VENTILATION	No front trickle vents

PRINT AT ACTUAL SIZE / 100% ON A3

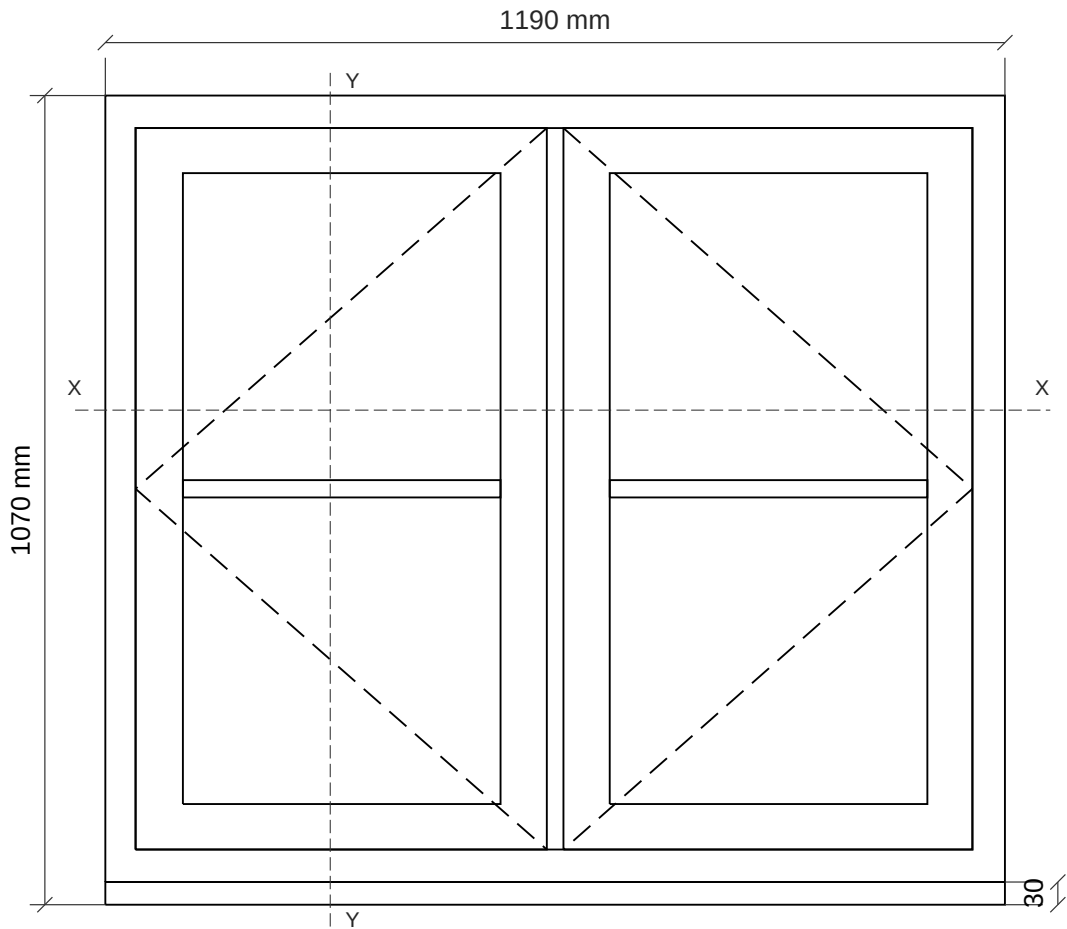 

EXTERNAL ELEVATION / 1:10

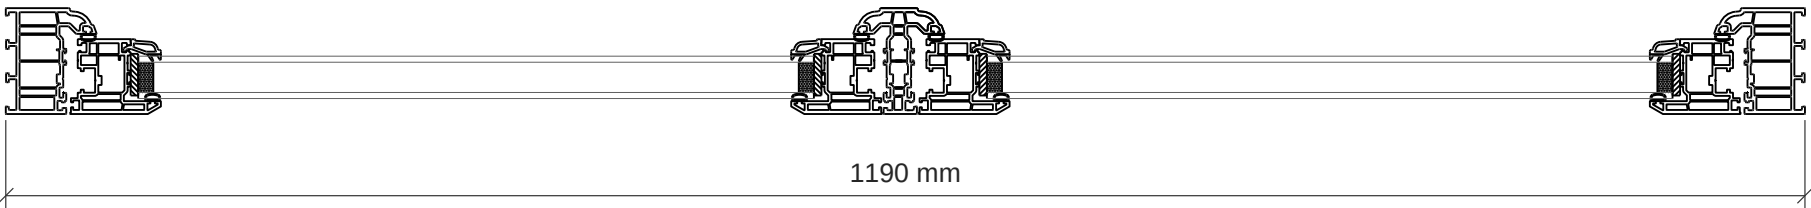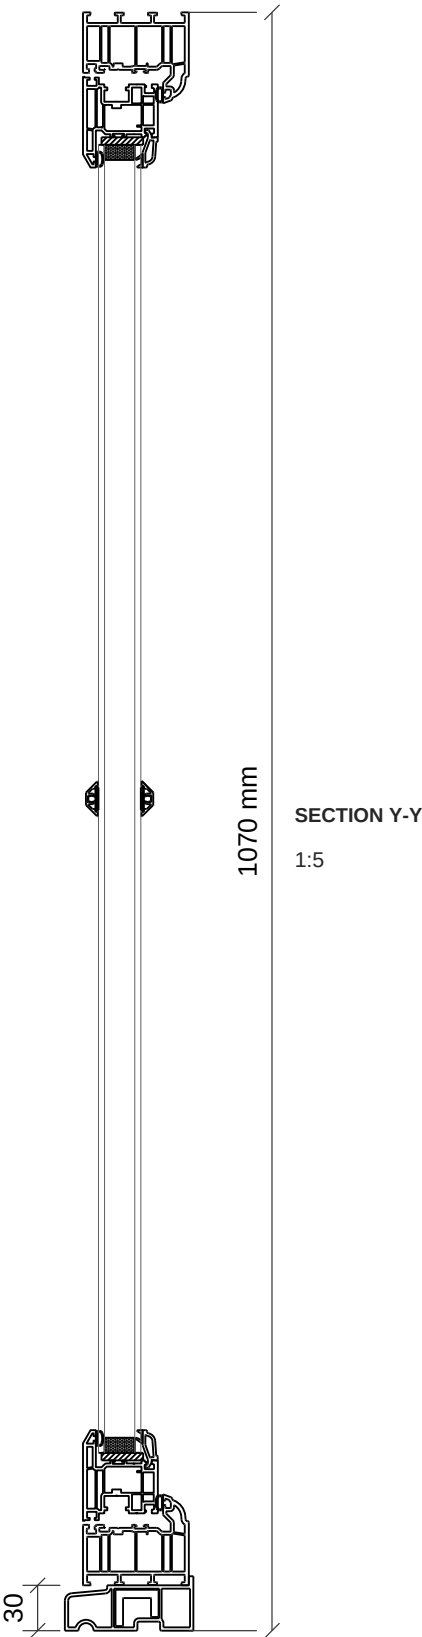

SECTION X-X / 1:5

PROJECT / REFERENCE

Wyatt / STD150260

WINDOW / LOCATION

W03 / Bedroom 1 / front

SCALE / SHEET

1:10 & 1:5 / A3 / mm

DRAWING / REVISION


WS-WYATT-W03 / 14
15 October 2026

ENVISAGE / WINDOW DETAILS

Wyatt | W04 | Kitchen-Diner / front

ELEVATION & SECTIONS

WS-WYATT-W04 | Revision 14


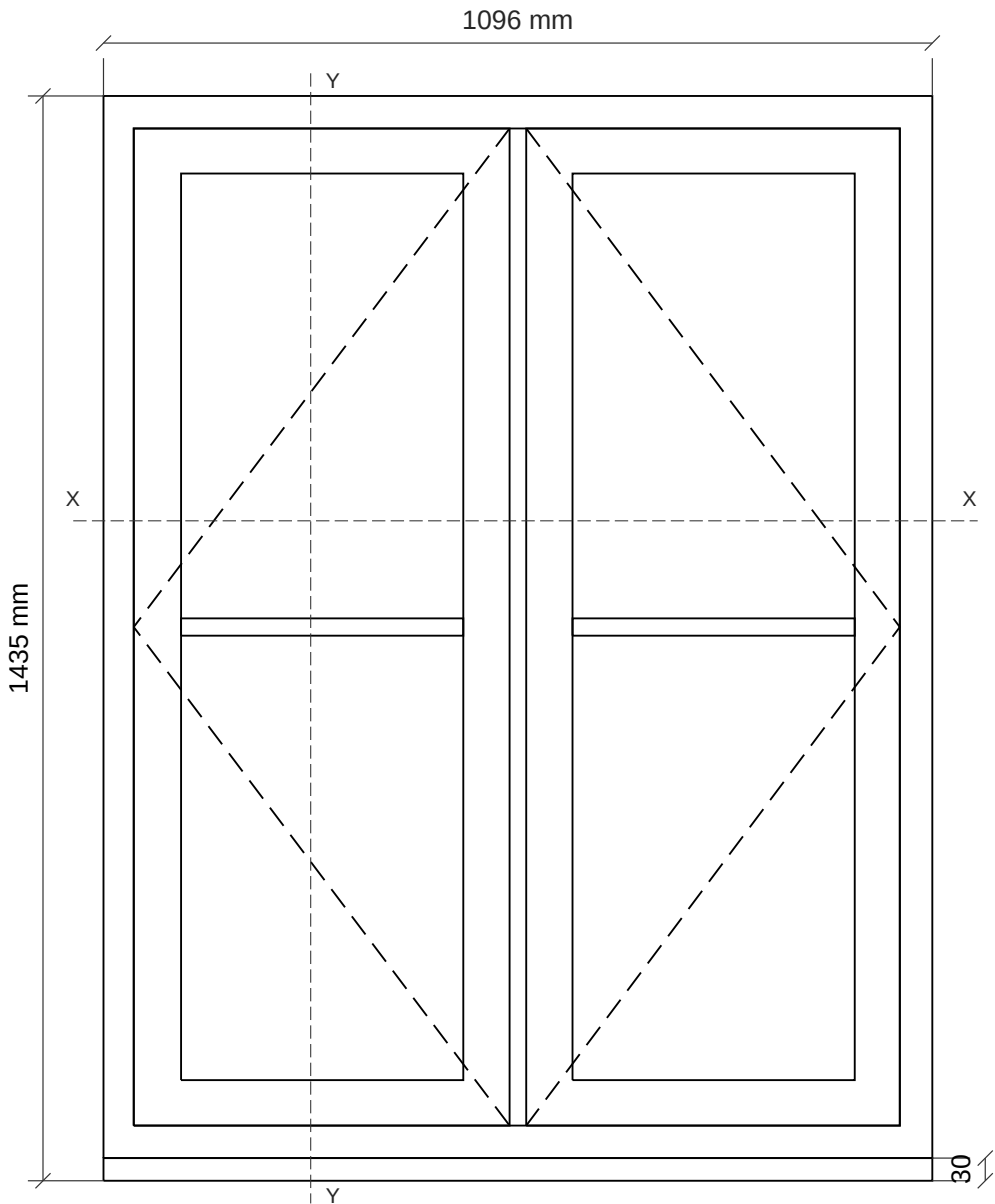


EXTERNAL ELEVATION / 1:10


WINDOW SPECIFICATION

PRODUCT	Envisage
OVERALL	1096 W x 1435 H mm incl. sill
FRAME	1096 W x 1405 H mm
OPENING	Side-hung / fixed mullion
FINISH	Olive Grey
HARDWARE	Antique Black / monkey-tail
GLAZING	6.8 clear / 4 Plan Total + TGH
ASTRAGALS	Bonded horizontal cottage bar
SILL	85 mm stub / 30 mm fitted rise
VENTILATION	No front trickle vents

PRINT AT ACTUAL SIZE / 100% ON A3

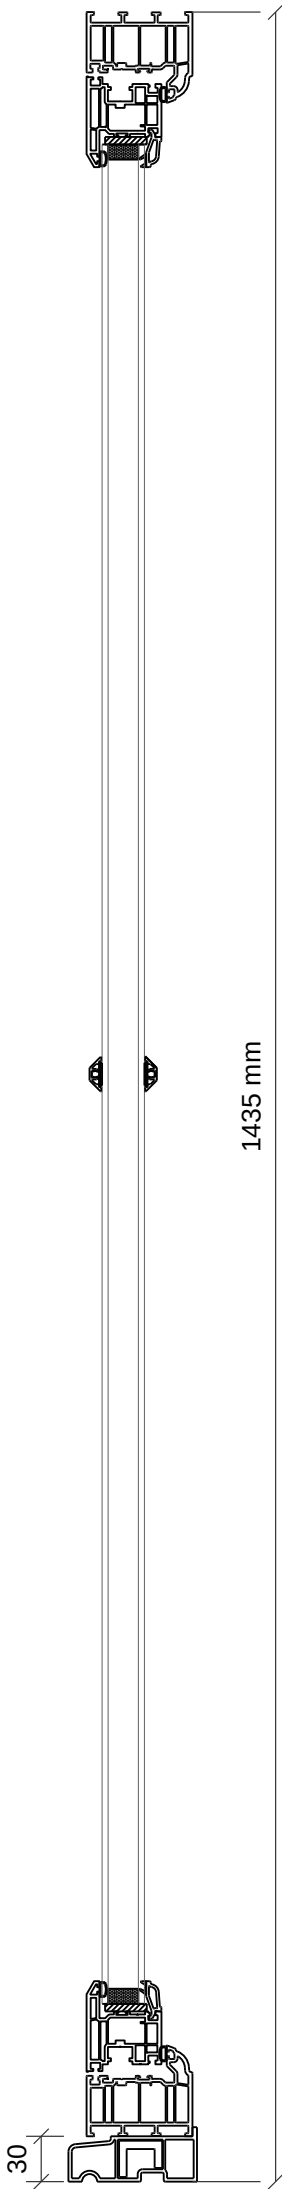 

SECTION Y-Y
1:5

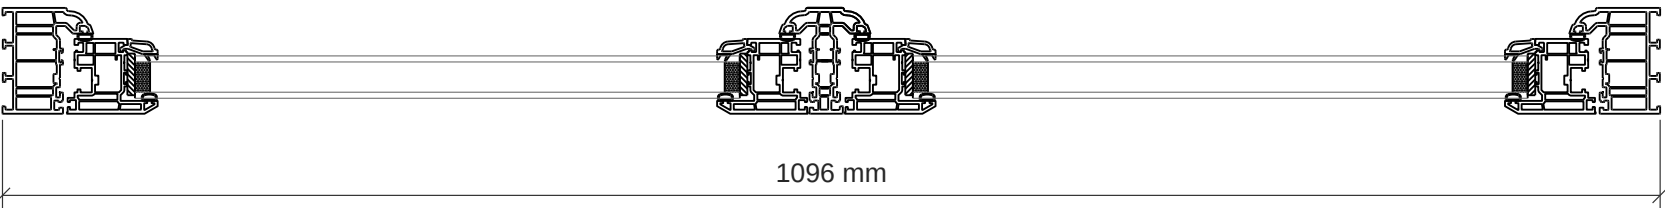

SECTION X-X / 1:5


PROJECT / REFERENCE Wyatt / STD150260	WINDOW / LOCATION W04 / Kitchen-Diner / front	SCALE / SHEET 1:10 & 1:5 / A3 / mm	DRAWING / REVISION WS-WYATT-W04 / 14 15 October 2026
--	--	---------------------------------------	--

ENVISAGE / WINDOW DETAILS

Wyatt | W05 | Lounge / front

ELEVATION & SECTIONS

WS-WYATT-W05 | Revision 14


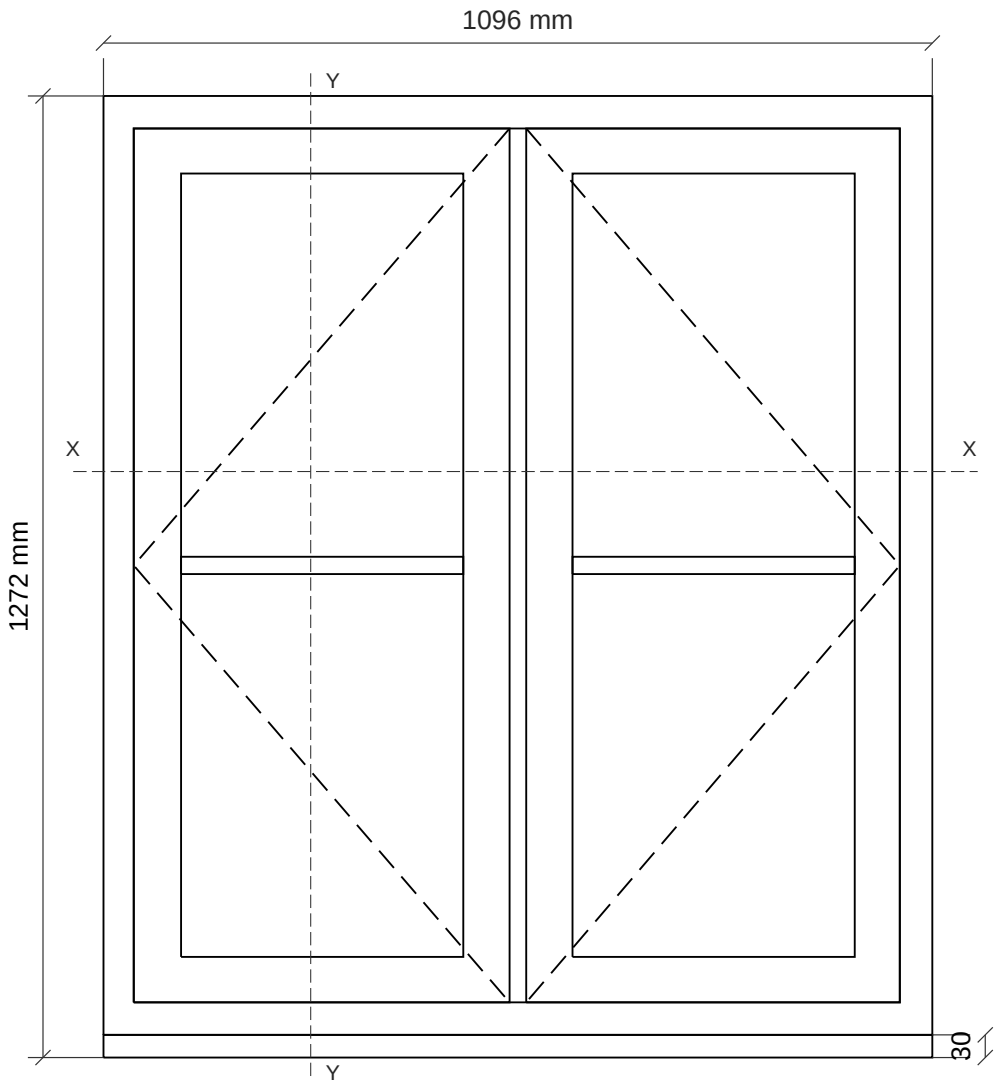


EXTERNAL ELEVATION / 1:10


WINDOW SPECIFICATION

PRODUCT	Envisage
OVERALL	1096 W x 1272 H mm incl. sill
FRAME	1096 W x 1242 H mm
OPENING	Side-hung / fixed mullion
FINISH	Olive Grey
HARDWARE	Antique Black / monkey-tail
GLAZING	6.8 clear / 4 Plan Total + TGH
ASTRAGALS	Bonded horizontal cottage bar
SILL	85 mm stub / 30 mm fitted rise
VENTILATION	No front trickle vents

PRINT AT ACTUAL SIZE / 100% ON A3

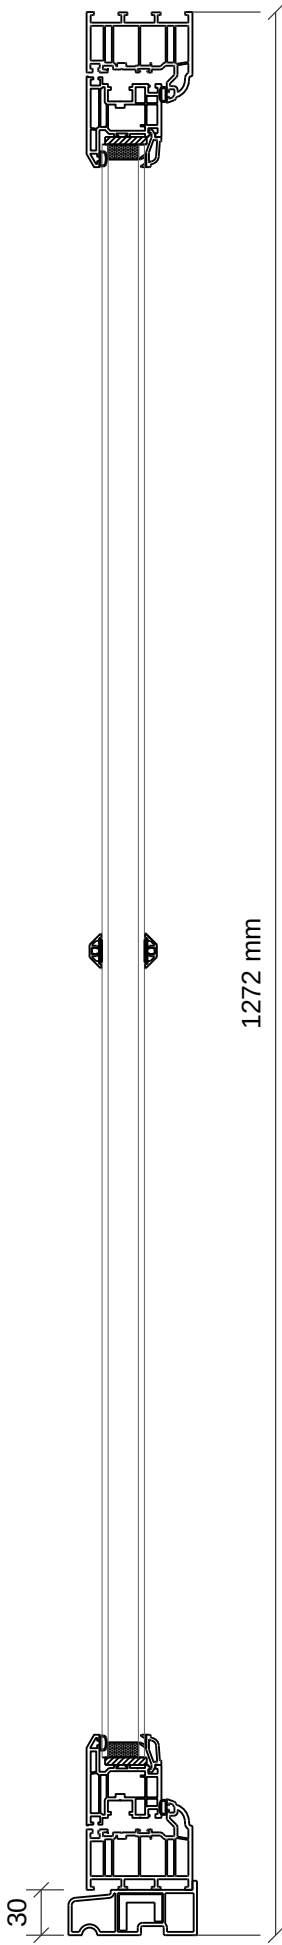 

SECTION Y-Y
1:5

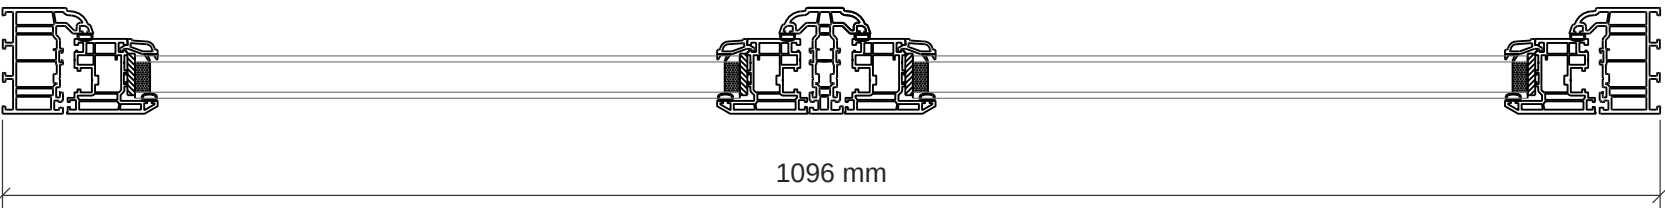

SECTION X-X / 1:5

PROJECT / REFERENCE

Wyatt / STD150260

WINDOW / LOCATION

W05 / Lounge / front

SCALE / SHEET

1:10 & 1:5 / A3 / mm

DRAWING / REVISION


WS-WYATT-W05 / 14
15 October 2026

ENVISAGE / WINDOW DETAILS

Wyatt | W06 | Lounge / front

ELEVATION & SECTIONS

WS-WYATT-W06 | Revision 14


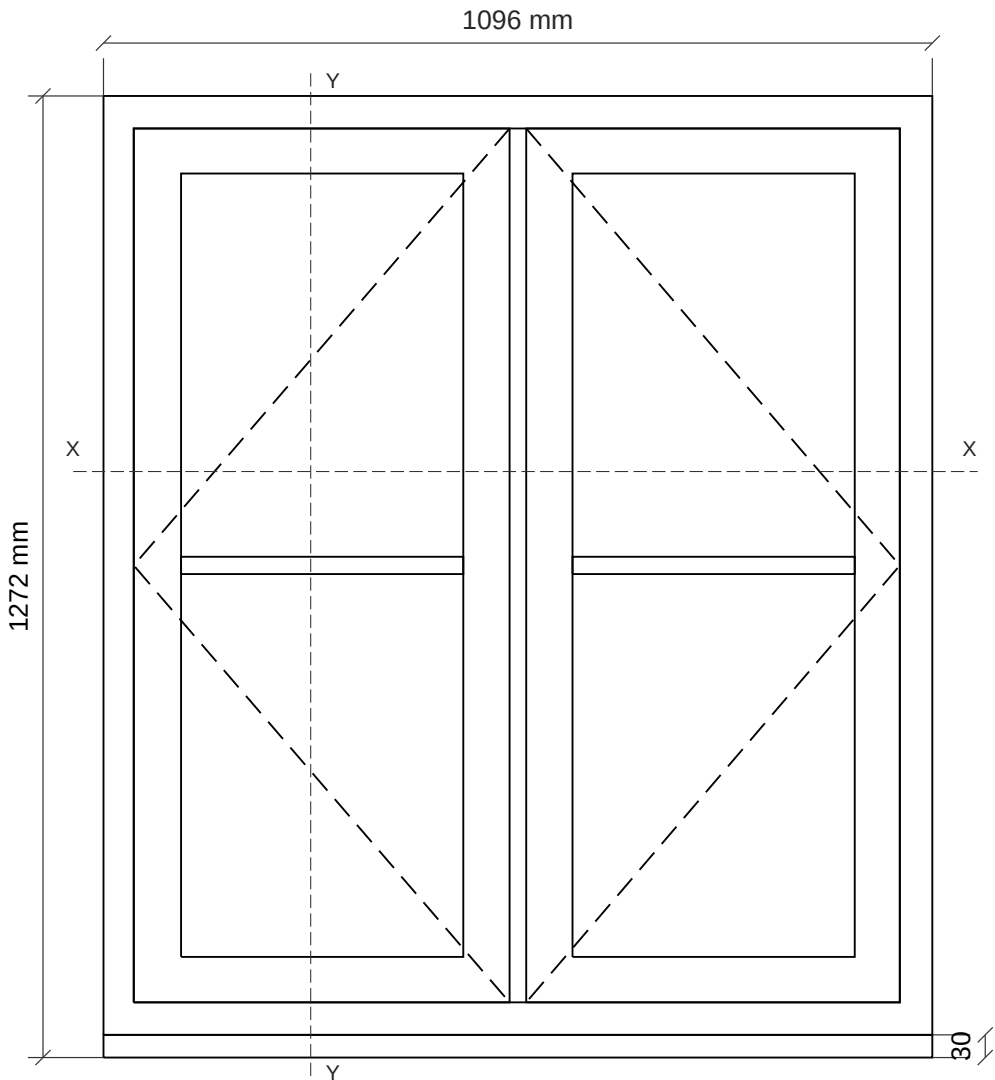


EXTERNAL ELEVATION / 1:10


WINDOW SPECIFICATION

PRODUCT	Envisage
OVERALL	1096 W x 1272 H mm incl. sill
FRAME	1096 W x 1242 H mm
OPENING	Side-hung / fixed mullion
FINISH	Olive Grey
HARDWARE	Antique Black / monkey-tail
GLAZING	6.8 clear / 4 Plan Total + TGH
ASTRAGALS	Bonded horizontal cottage bar
SILL	85 mm stub / 30 mm fitted rise
VENTILATION	No front trickle vents

PRINT AT ACTUAL SIZE / 100% ON A3

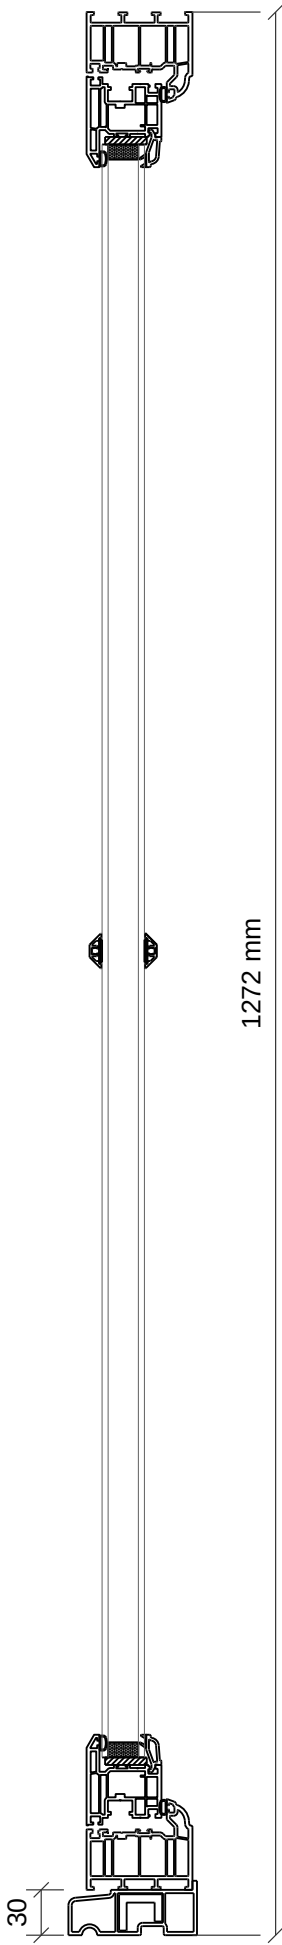 

SECTION Y-Y
1:5

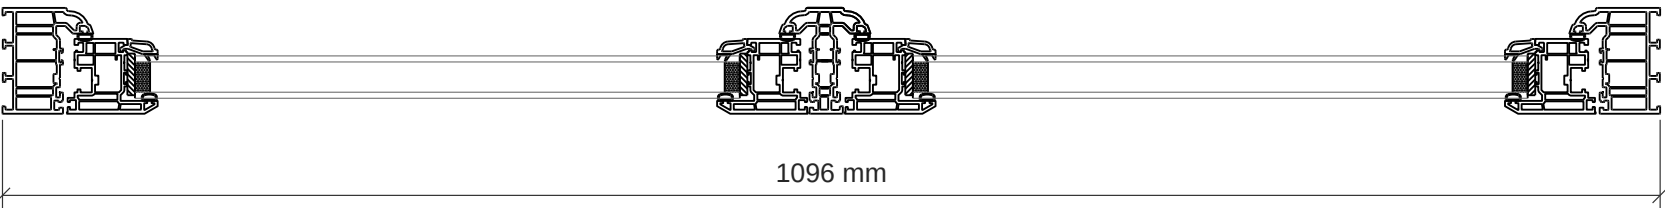

SECTION X-X / 1:5


PROJECT / REFERENCE Wyatt / STD150260	WINDOW / LOCATION W06 / Lounge / front	SCALE / SHEET 1:10 & 1:5 / A3 / mm	DRAWING / REVISION WS-WYATT-W06 / 14 15 October 2026
--	---	---------------------------------------	--

ENVISAGE / WINDOW DETAILS

Wyatt | W07 | Sitting Room / front

ELEVATION & SECTIONS

WS-WYATT-W07 | Revision 14


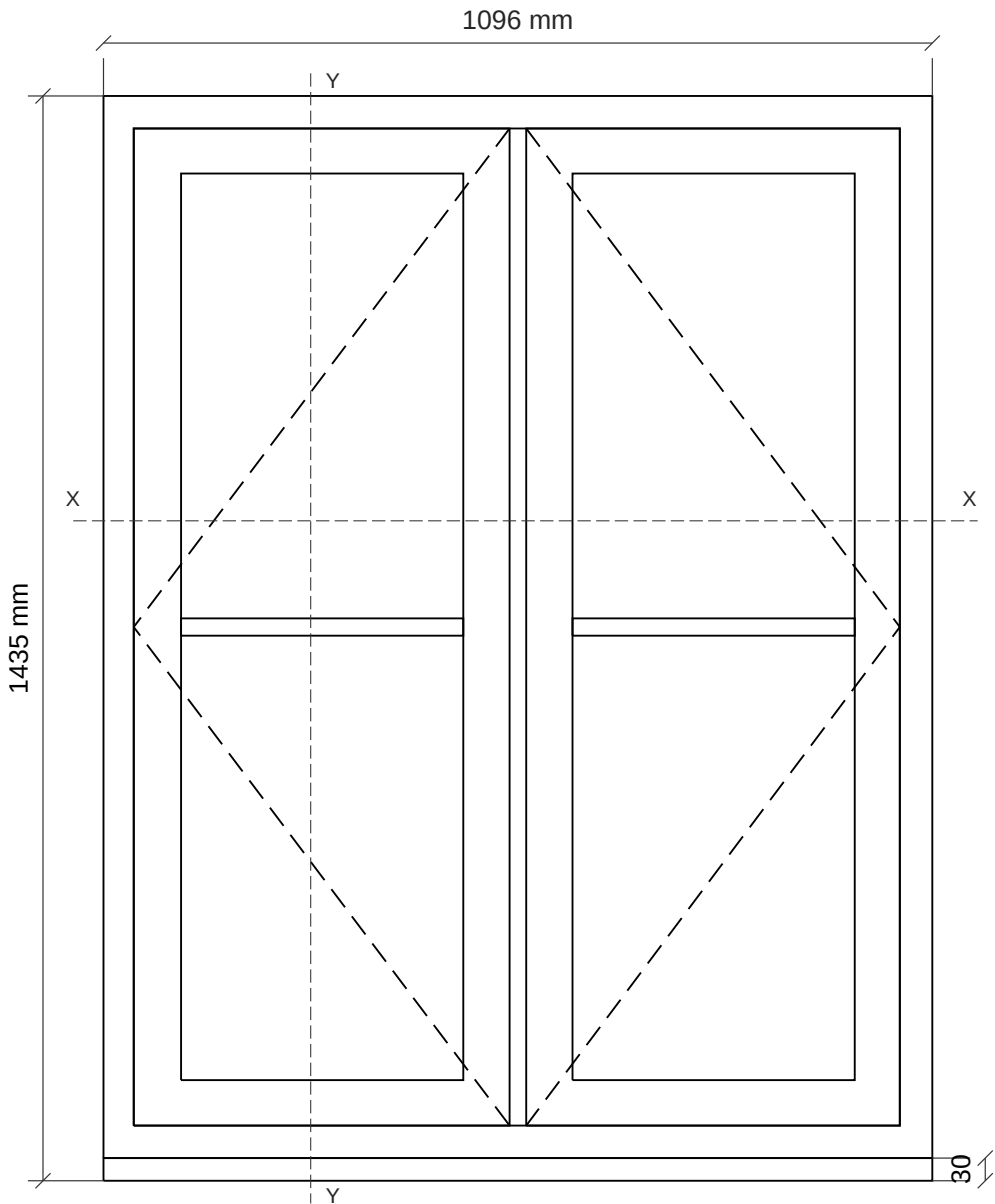


EXTERNAL ELEVATION / 1:10


WINDOW SPECIFICATION

PRODUCT	Envisage
OVERALL	1096 W x 1435 H mm incl. sill
FRAME	1096 W x 1405 H mm
OPENING	Side-hung / fixed mullion
FINISH	Olive Grey
HARDWARE	Antique Black / monkey-tail
GLAZING	6.8 clear / 4 Plan Total + TGH
ASTRAGALS	Bonded horizontal cottage bar
SILL	85 mm stub / 30 mm fitted rise
VENTILATION	No front trickle vents

PRINT AT ACTUAL SIZE / 100% ON A3

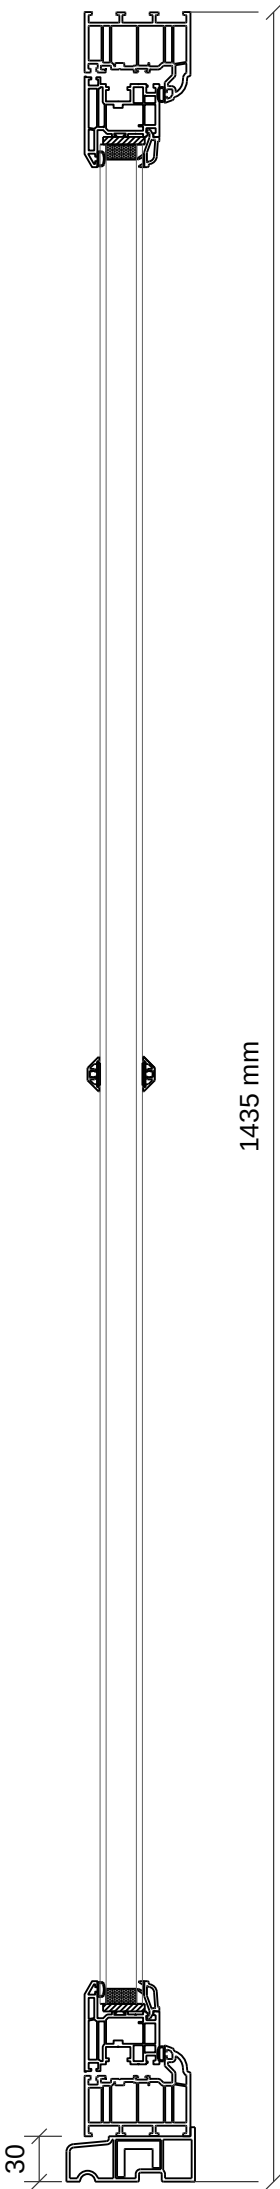 

SECTION Y-Y
1:5

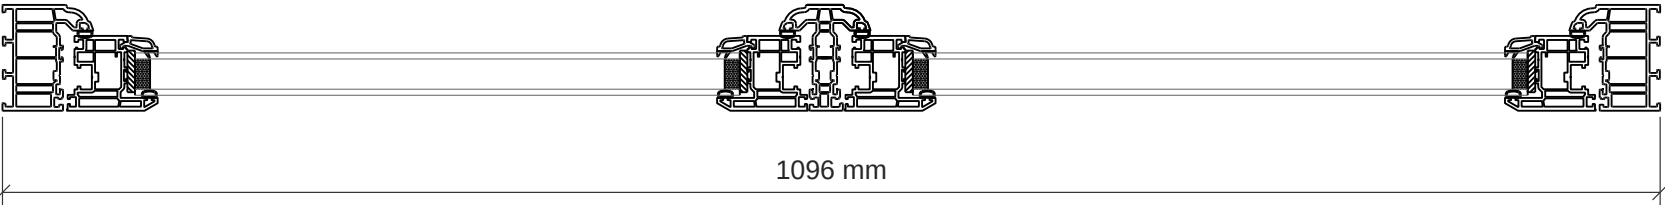

SECTION X-X / 1:5


PROJECT / REFERENCE Wyatt / STD150260	WINDOW / LOCATION W07 / Sitting Room / front	SCALE / SHEET 1:10 & 1:5 / A3 / mm	DRAWING / REVISION WS-WYATT-W07 / 14 15 October 2026
--	---	---------------------------------------	--

ENVISAGE / WINDOW DETAILS

Wyatt | W08 | Sitting Room / front

ELEVATION & SECTIONS

WS-WYATT-W08 | Revision 14


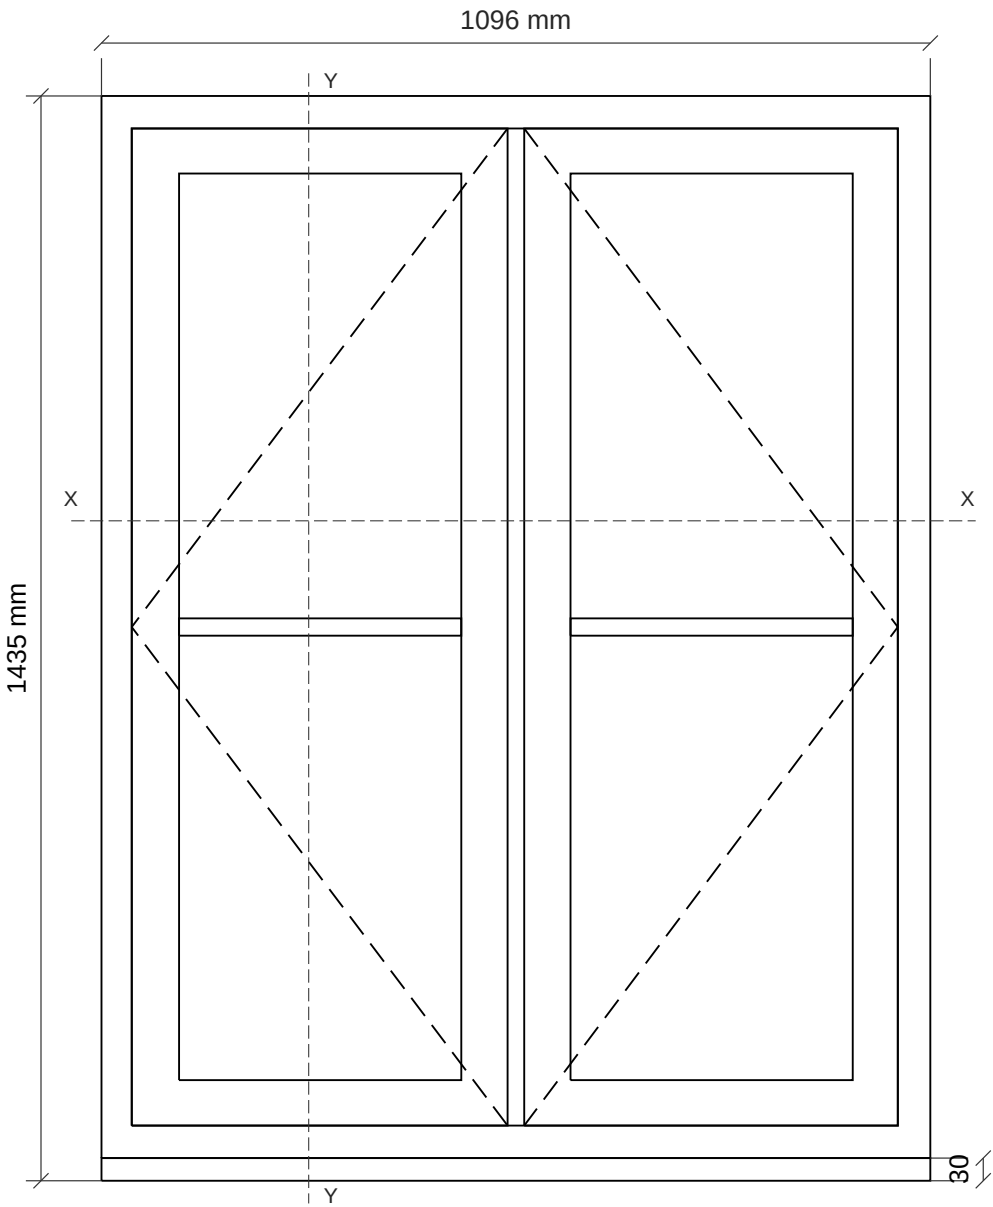


EXTERNAL ELEVATION / 1:10


WINDOW SPECIFICATION

PRODUCT	Envisage
OVERALL	1096 W x 1435 H mm incl. sill
FRAME	1096 W x 1405 H mm
OPENING	Side-hung / fixed mullion
FINISH	Olive Grey
HARDWARE	Antique Black / monkey-tail
GLAZING	6.8 clear / 4 Plan Total + TGH
ASTRAGALS	Bonded horizontal cottage bar
SILL	85 mm stub / 30 mm fitted rise
VENTILATION	No front trickle vents

PRINT AT ACTUAL SIZE / 100% ON A3

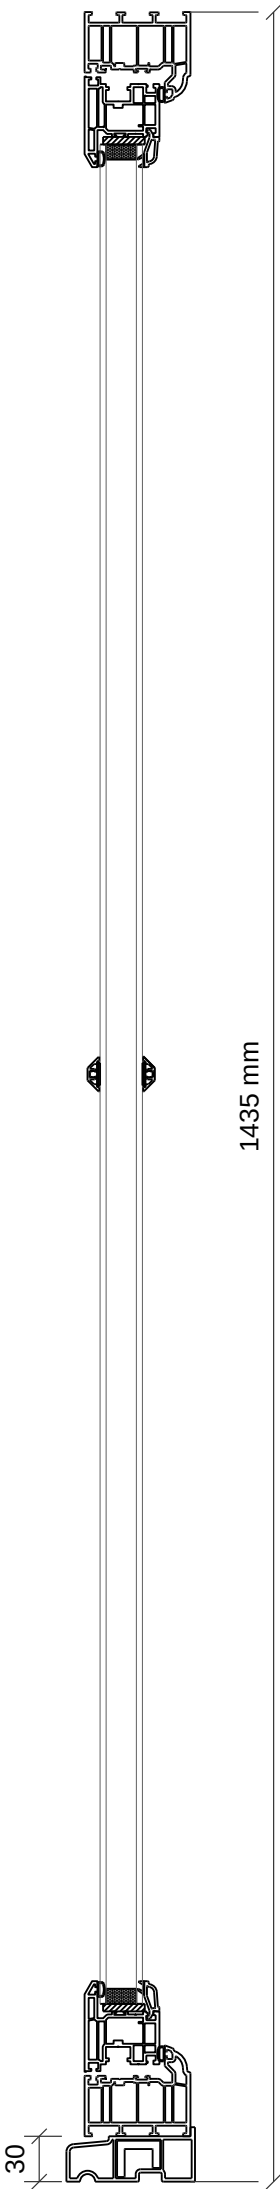 

SECTION Y-Y
1:5

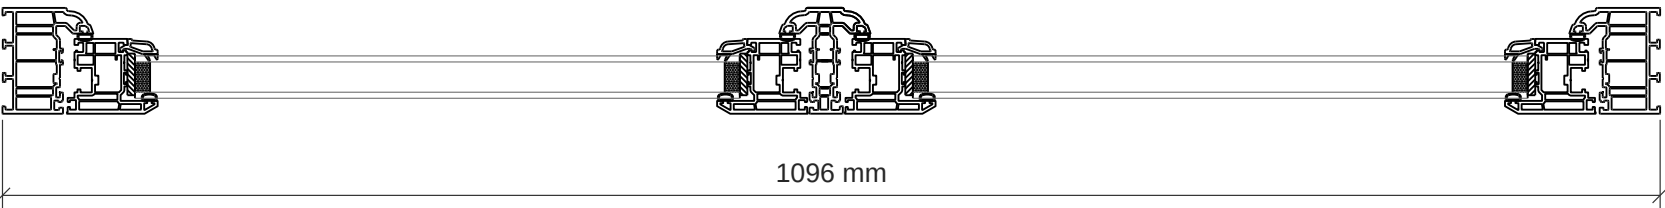

SECTION X-X / 1:5

PROJECT / REFERENCE

Wyatt / STD150260

WINDOW / LOCATION

W08 / Sitting Room / front

SCALE / SHEET

1:10 & 1:5 / A3 / mm

DRAWING / REVISION

WS-WYATT-W08 / 14
15 October 2026

ENVISAGE / WINDOW DETAILS

Wyatt | W09 | Bathroom / rear



ELEVATION & SECTIONS

WS-WYATT-W09 | Revision 14



WINDOW SPECIFICATION

PRODUCT	Envisage
OVERALL	939 W x 1091 H mm incl. sill
FRAME	939 W x 1061 H mm
OPENING	Side-hung / floating mullion
FINISH	Olive Grey
HARDWARE	Antique Black / monkey-tail
GLAZING	A+ clear 4 mm TGH
ASTRAGALS	None
SILL	85 mm stub / 30 mm fitted rise
VENTILATION	4000 head vent

PRINT AT ACTUAL SIZE / 100% ON A3

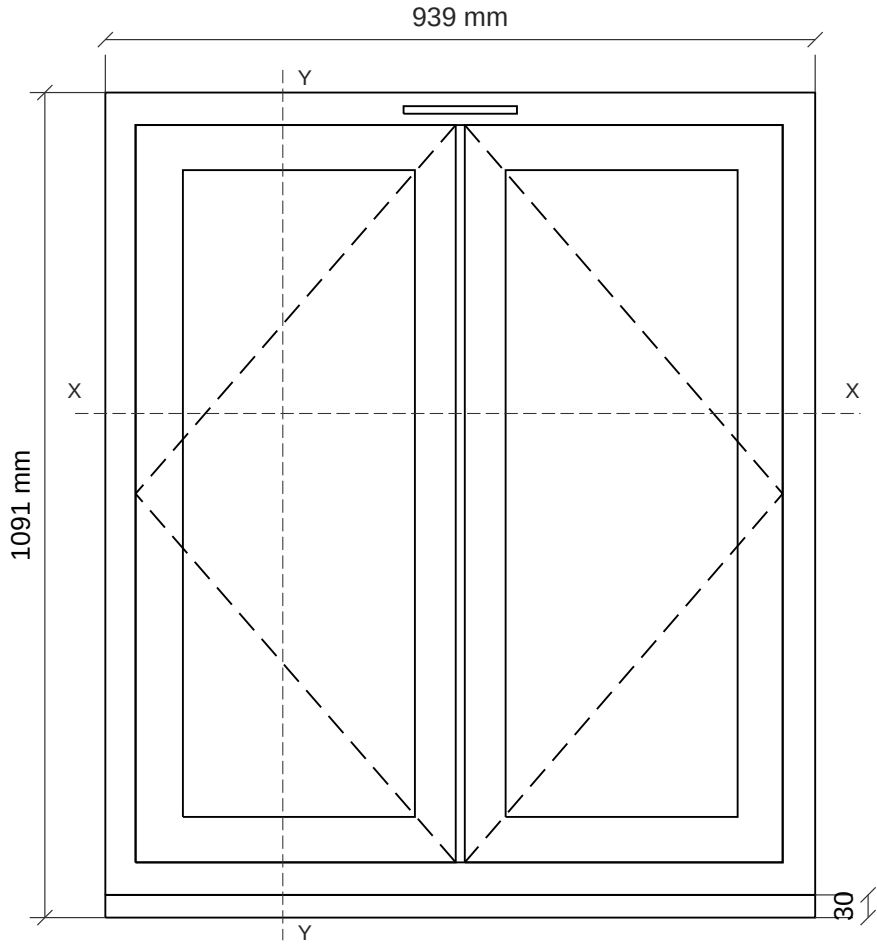 

EXTERNAL ELEVATION / 1:10

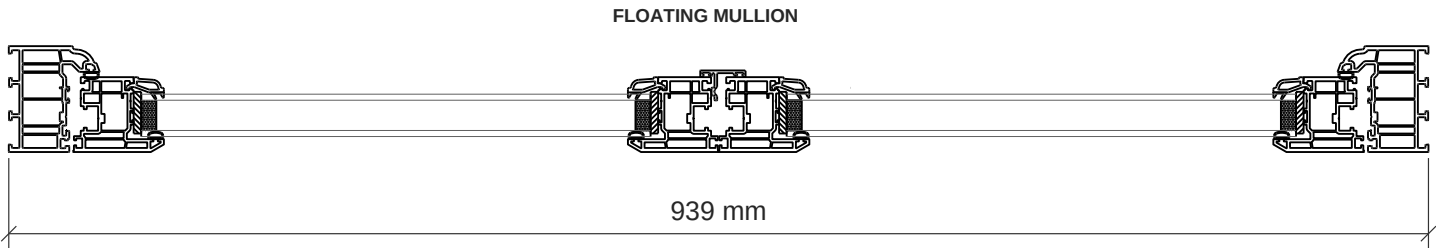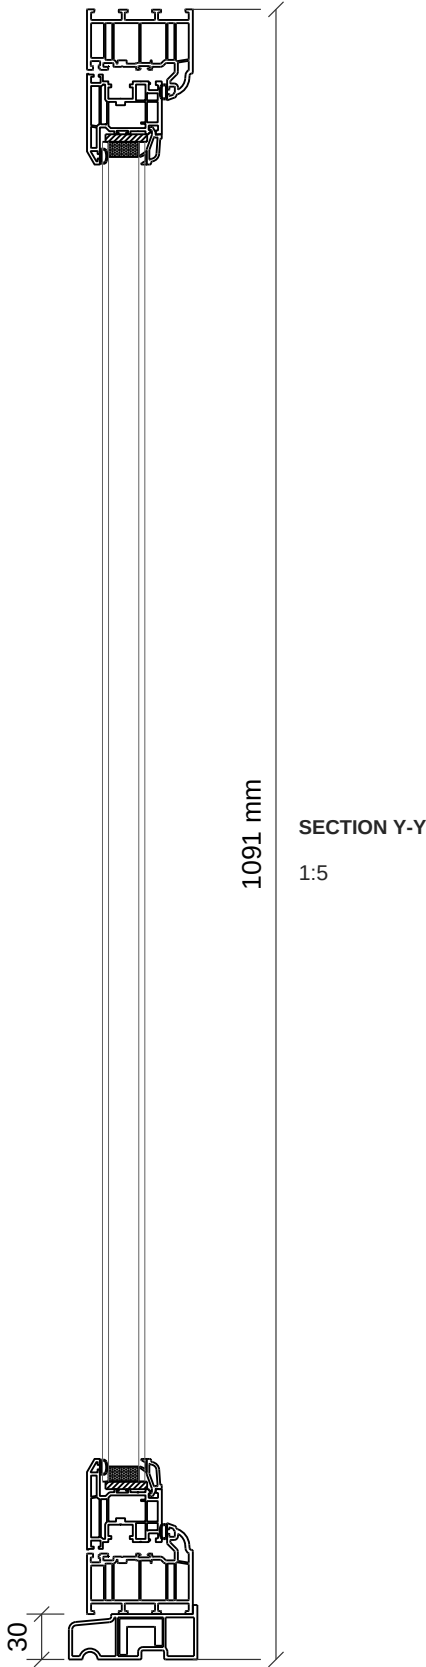

PROJECT / REFERENCE

Wyatt / STD150260

WINDOW / LOCATION

W09 / Bathroom / rear

SCALE / SHEET

1:10 & 1:5 / A3 / mm

DRAWING / REVISION

WS-WYATT-W09 / 14


15 October 2026

ENVISAGE / WINDOW DETAILS

Wyatt | W10 | Office / rear

ELEVATION & SECTIONS

WS-WYATT-W10 | Revision 14



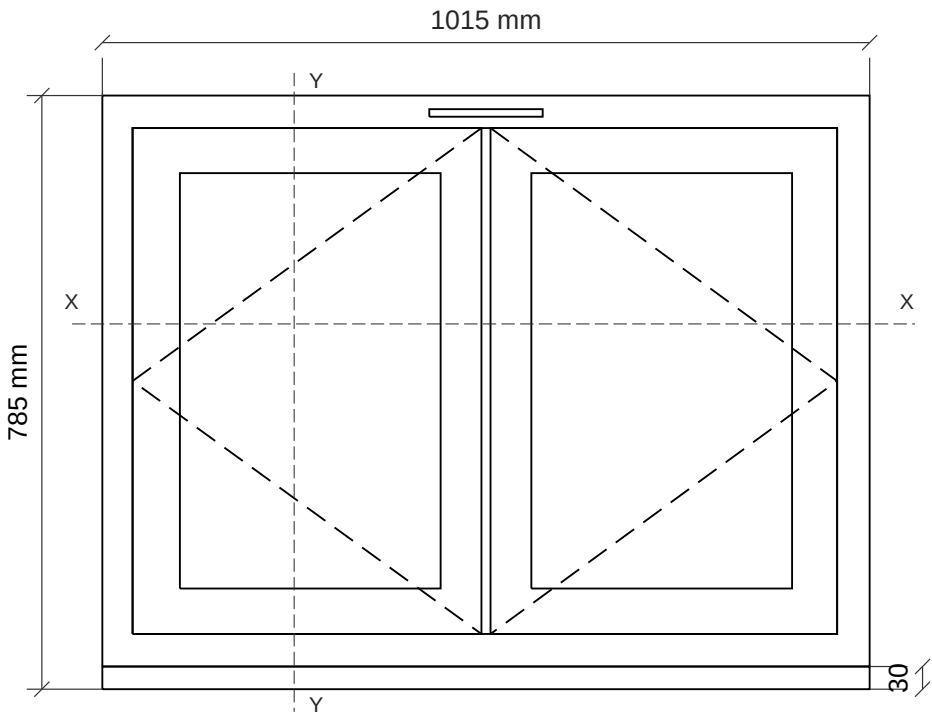


EXTERNAL ELEVATION / 1:10

WINDOW SPECIFICATION

PRODUCT	Envisage
OVERALL	1015 W x 785 H mm incl. sill
FRAME	1015 W x 755 H mm
OPENING	Side-hung / floating mullion
FINISH	Olive Grey
HARDWARE	Antique Black / monkey-tail
GLAZING	A+ clear 4 mm TGH
ASTRAGALS	None
SILL	85 mm stub / 30 mm fitted rise
VENTILATION	4000 head vent

PRINT AT ACTUAL SIZE / 100% ON A3

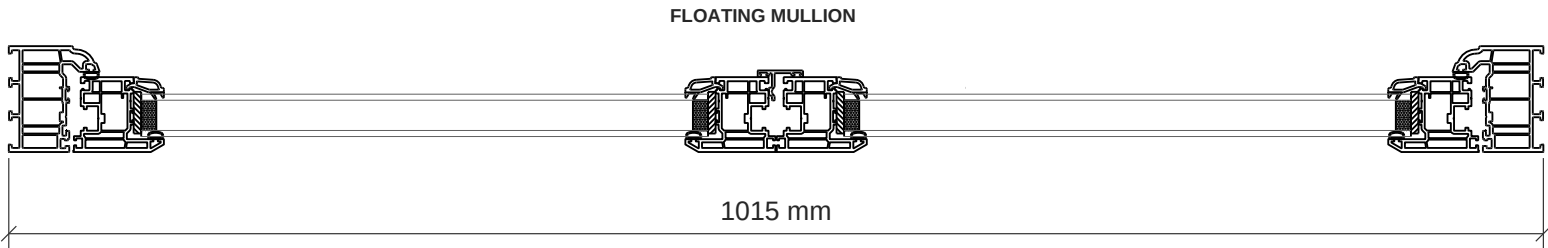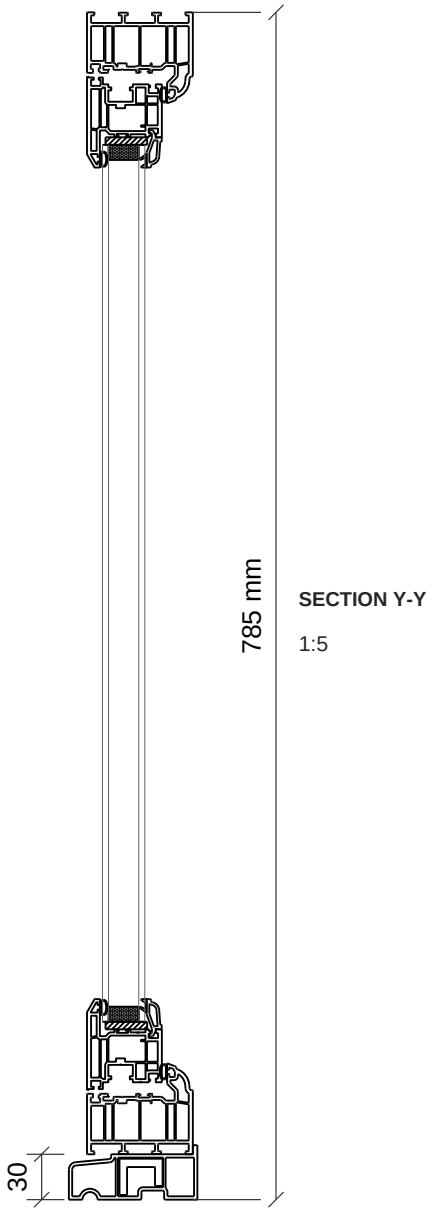 

PROJECT / REFERENCE

Wyatt / STD150260

WINDOW / LOCATION

W10 / Office / rear

SCALE / SHEET

1:10 & 1:5 / A3 / mm

DRAWING / REVISION

WS-WYATT-W10 / 14

15 October 2026

ENVISAGE / WINDOW DETAILS

Wyatt | W11 | Dressing Room / rear



ELEVATION & SECTIONS

WS-WYATT-W11 | Revision 14



WINDOW SPECIFICATION

PRODUCT	Envisage
OVERALL	1150 W x 1040 H mm incl. sill
FRAME	1150 W x 1010 H mm
OPENING	Side-hung / floating mullion
FINISH	Olive Grey
HARDWARE	Antique Black / monkey-tail
GLAZING	A+ clear 4 mm TGH
ASTRAGALS	None
SILL	85 mm stub / 30 mm fitted rise
VENTILATION	4000 head vent

PRINT AT ACTUAL SIZE / 100% ON A3

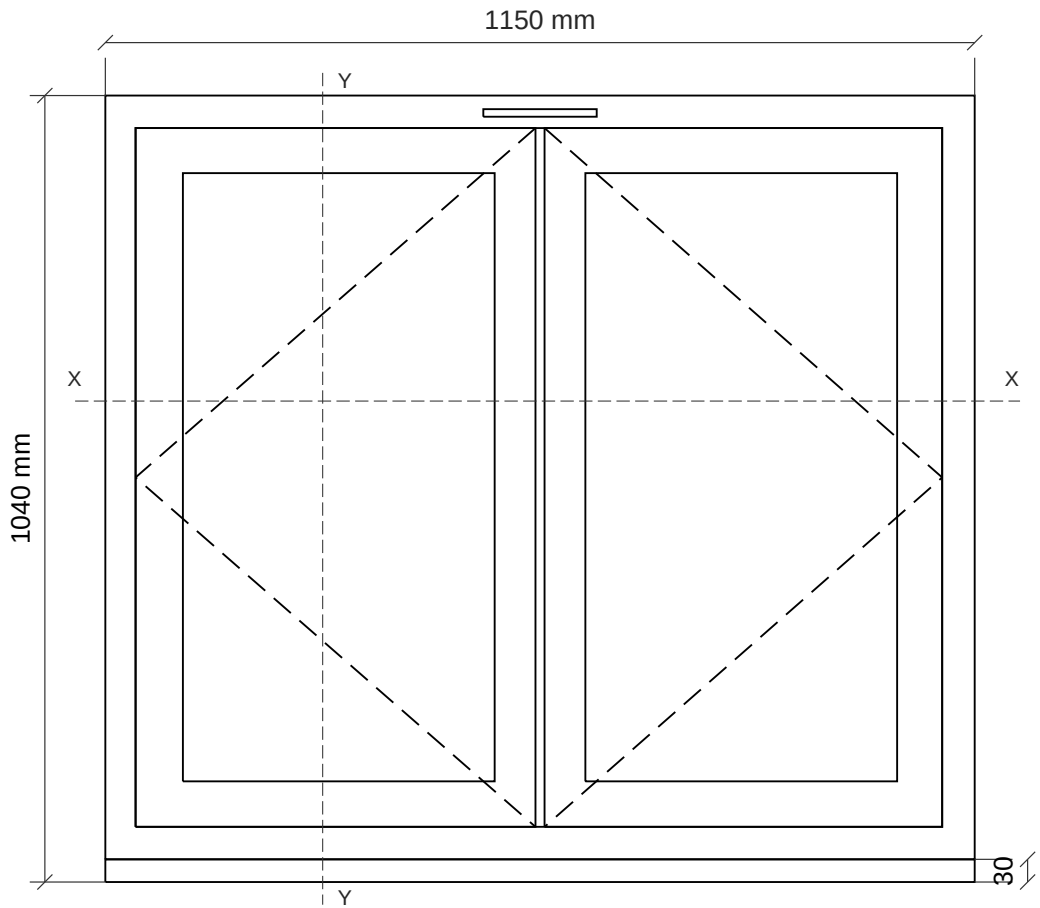 

EXTERNAL ELEVATION / 1:10

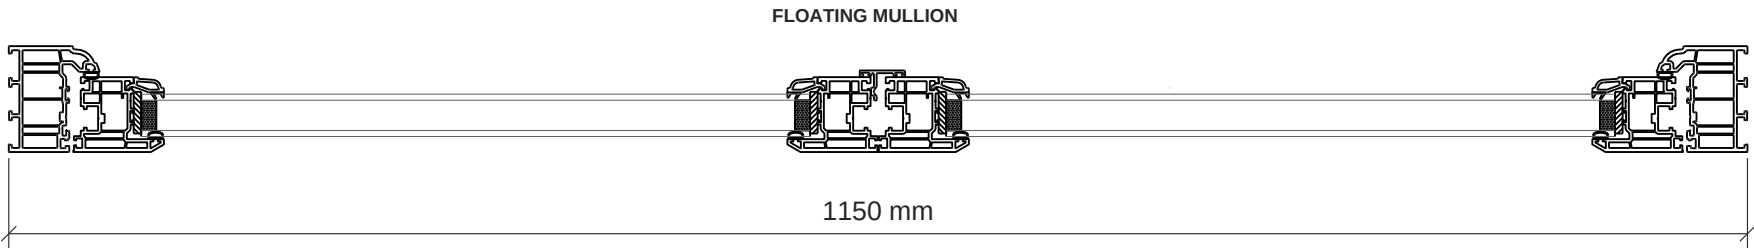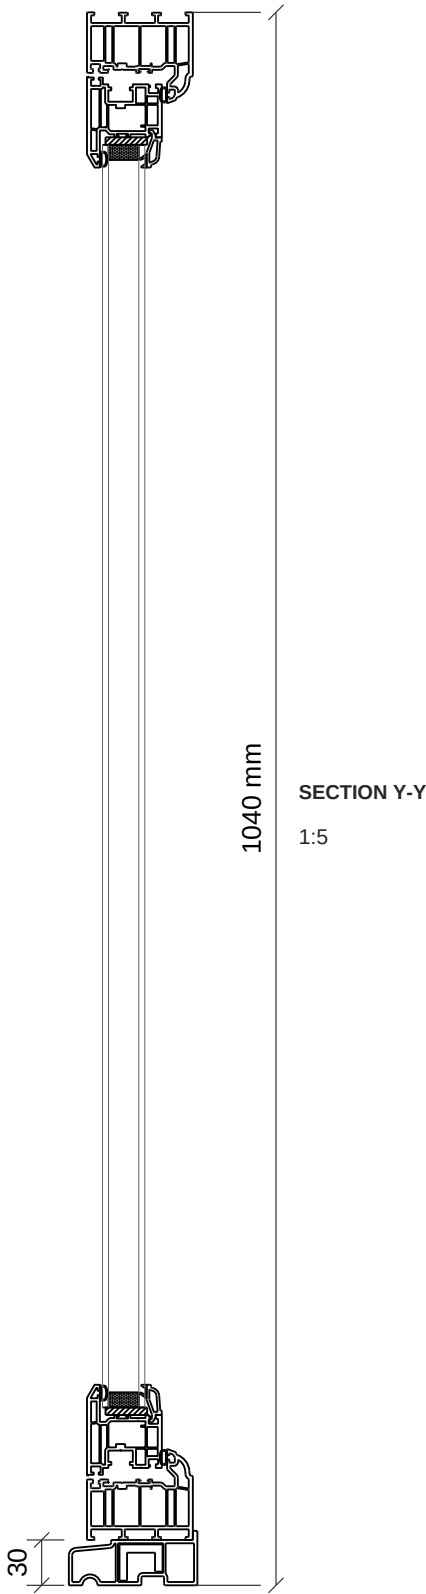

PROJECT / REFERENCE

Wyatt / STD150260

WINDOW / LOCATION

W11 / Dressing Room / rear

SCALE / SHEET

1:10 & 1:5 / A3 / mm

DRAWING / REVISION

WS-WYATT-W11 / 14


15 October 2026

ENVISAGE / WINDOW DETAILS

Wyatt | W12 | WC / rear

ELEVATION & SECTIONS

WS-WYATT-W12 | Revision 14

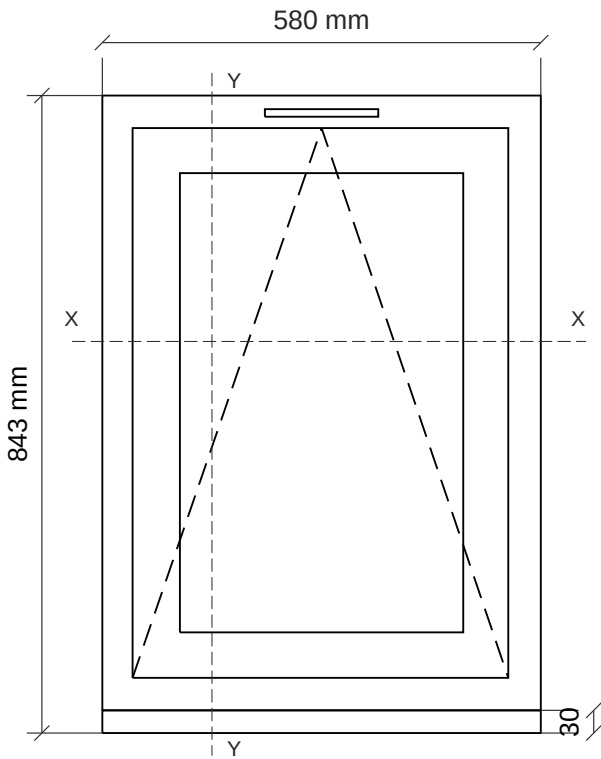


EXTERNAL ELEVATION / 1:10


WINDOW SPECIFICATION

PRODUCT	Envisage
OVERALL	580 W x 843 H mm incl. sill
FRAME	580 W x 813 H mm
OPENING	Top-hung sash
FINISH	Olive Grey
HARDWARE	Antique Black / monkey-tail
GLAZING	A+ clear 4 mm
ASTRAGALS	None
SILL	85 mm stub / 30 mm fitted rise
VENTILATION	2500 head vent

PRINT AT ACTUAL SIZE / 100% ON A3

 

Scale bar = 50 mm at 1:10

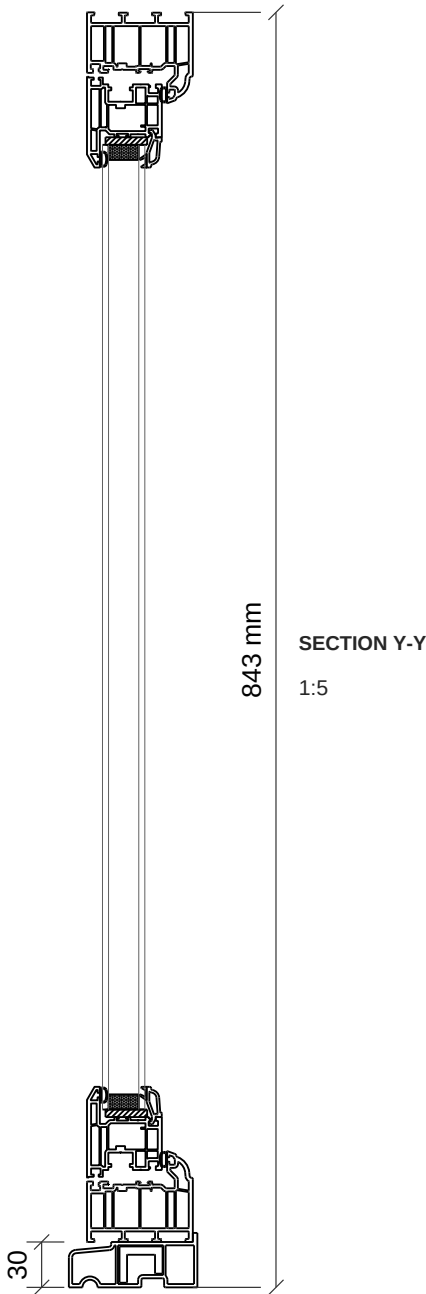

SECTION X-X / 1:5

PROJECT / REFERENCE

Wyatt / STD150260

WINDOW / LOCATION

W12 / WC / rear

SCALE / SHEET

1:10 & 1:5 / A3 / mm


DRAWING / REVISION

WS-WYATT-W12 / 14

15 October 2026

BIFOLD WINDOW / ELEVATION & SECTIONS

Wyatt | W13 | Kitchen / Diner | A02C / A03C

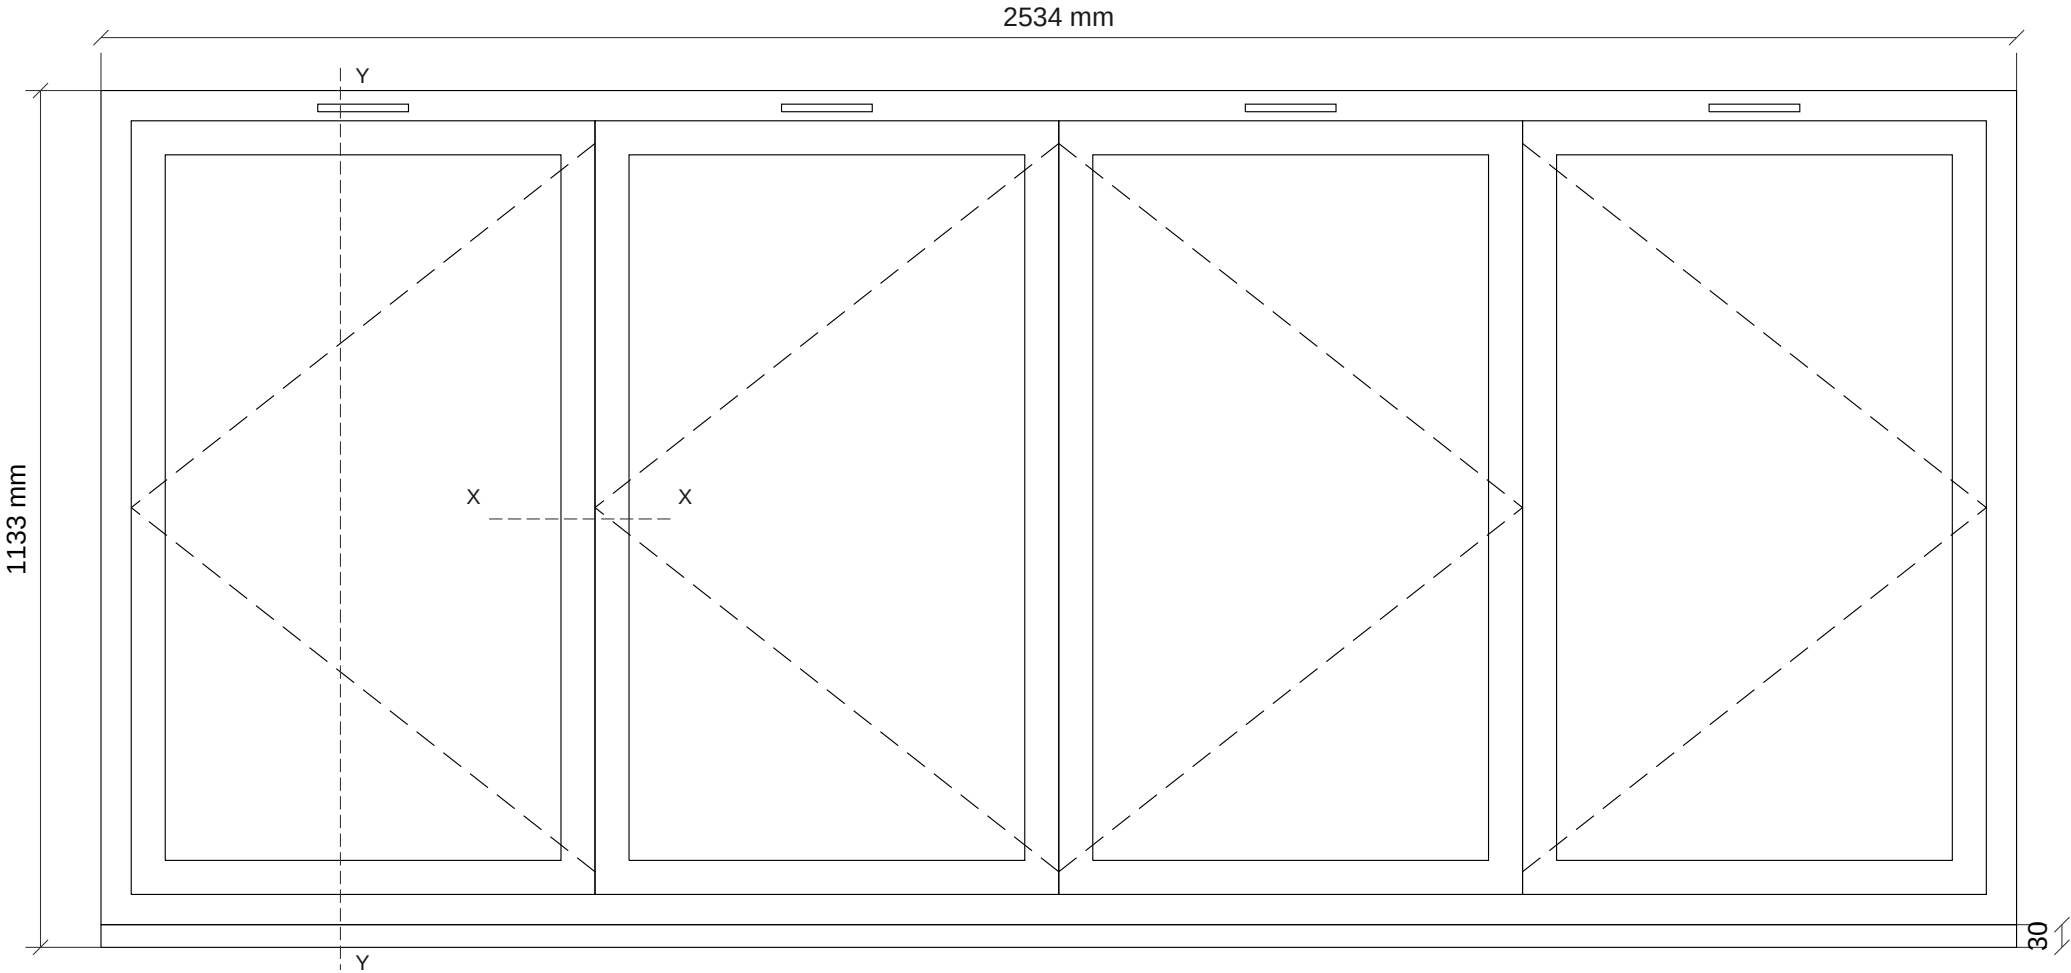


EXTERNAL ELEVATION / 1:10

WINDOW SPECIFICATION

OVERALL	2534 W x 1133 H mm incl. sill
OPENING	Four panels / 2 left + 2 right
FINISH	RAL 7032 inside / outside
VENTILATION	Matching head vents
SILL	85 mm bullnose / 30 mm fitted rise
FRAME HEIGHT	1103 mm
GLAZING	Final safety glazing / build-up TBC
PROFILE	Supplied CAD references / system TBC


Final sill interface and central 2+2 meeting assembly require supplier details.

PRINT AT ACTUAL SIZE / 100% ON A3

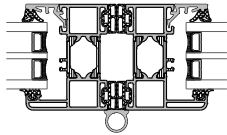

X-X / FOLD JOINT / 1:5

LOCAL JOINT ONLY

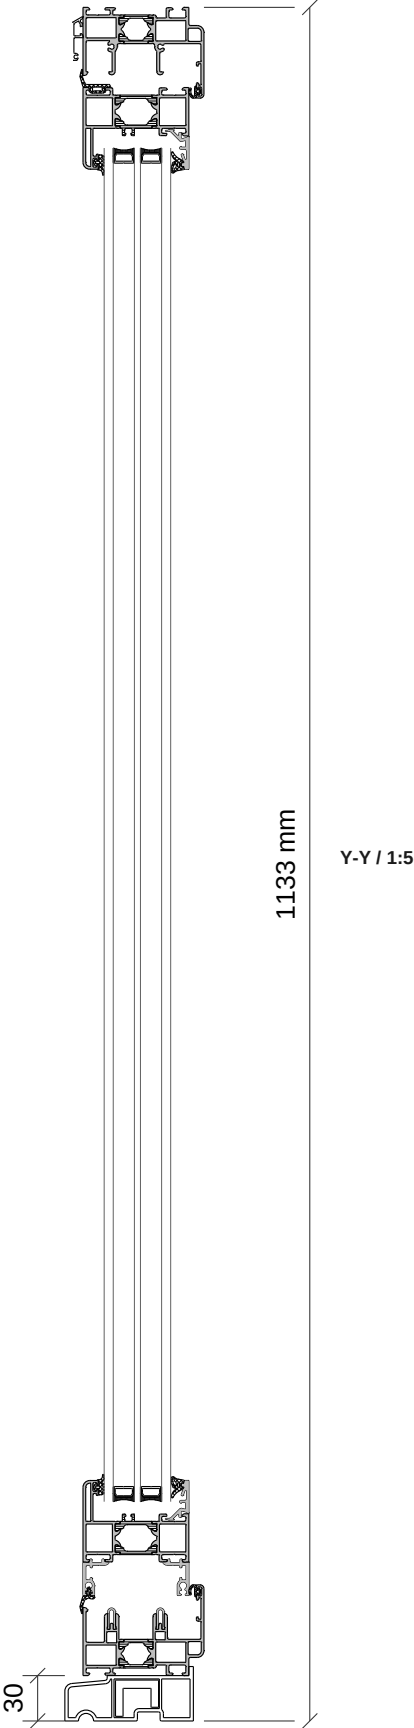

PROJECT / ORDER

Wyatt / STD150260

DRAWING TITLE

W13 / Bifold window

SCALE / SHEET


1:10 & 1:5 / A3

DRAWING / REVISION

WS-WYATT-W13 / 14
15 October 2026

BIFOLD WINDOW / ELEVATION & SECTIONS

Wyatt | W14 | Sitting Room / rear | A02C / A03C

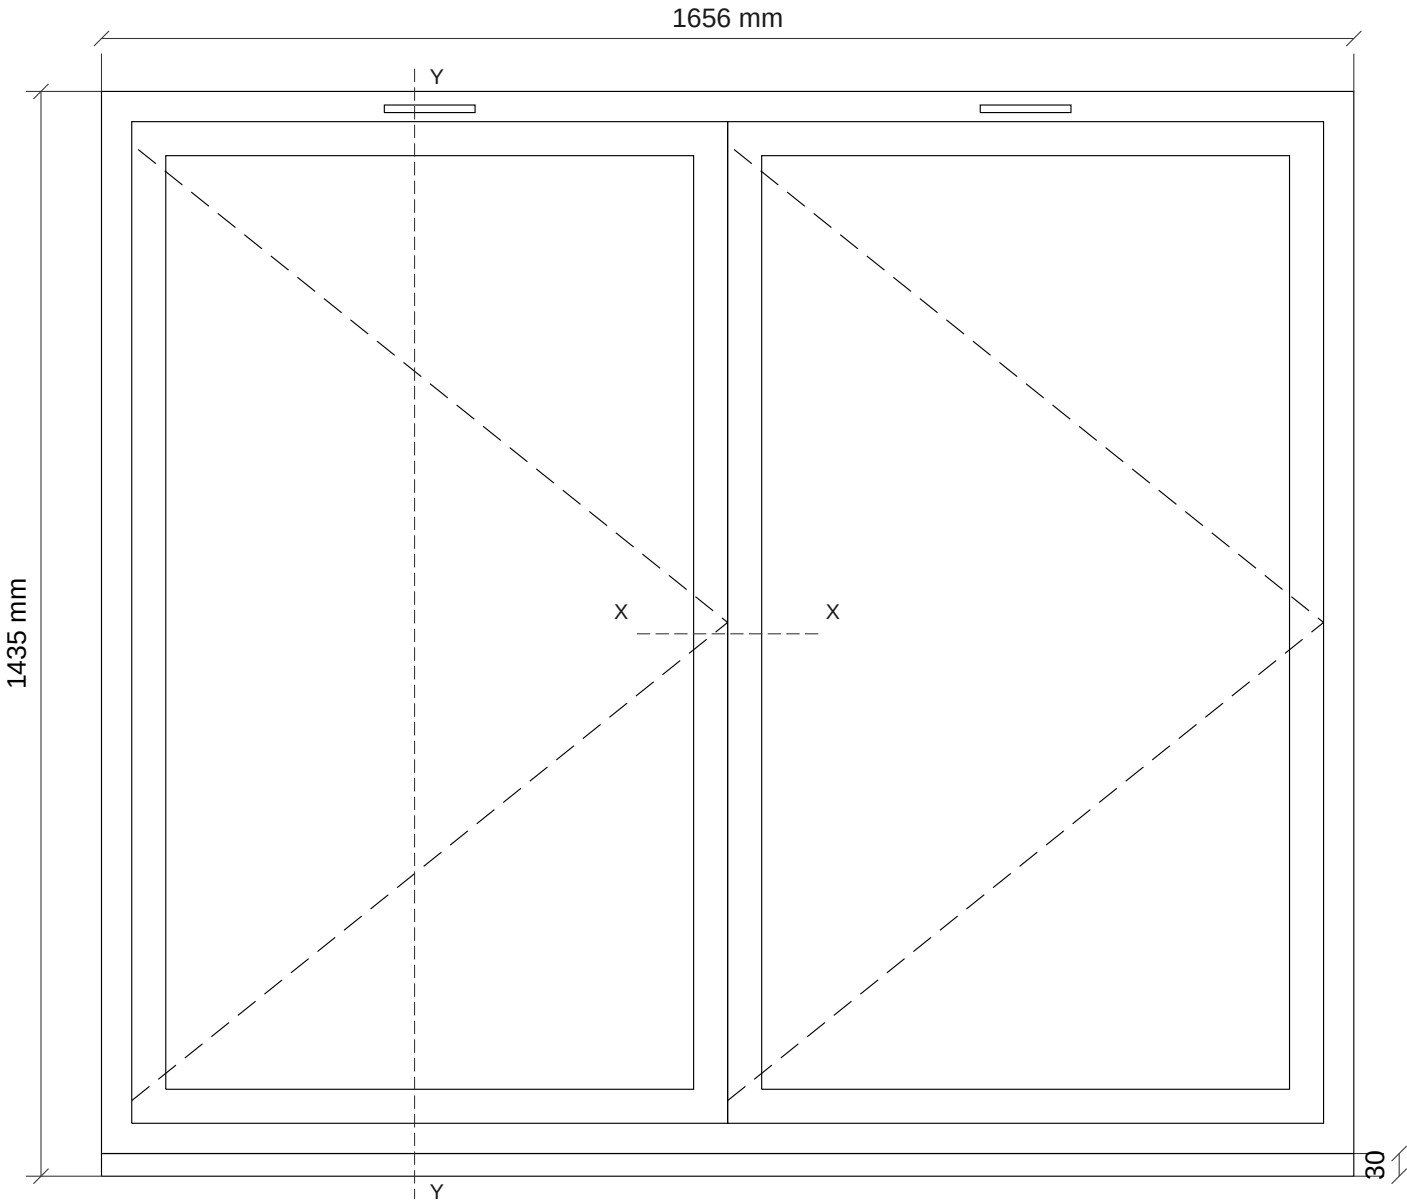

EXTERNAL ELEVATION / 1:10


WINDOW SPECIFICATION

OVERALL	1656 W x 1435 H mm incl. sill
FRAME HEIGHT	1405 mm
OPENING	Two panels / both to right
FINISH	RAL 7032 inside / outside
VENTILATION	Matching head vents
SILL	85 mm bullnose / 30 mm fitted rise
GLAZING	Final safety glazing / build-up TBC
PROFILE	Supplied CAD references / system TBC

Retain existing stonework and structural lintel. No stone removal.


Size and right-hand folding confirmed by client.

Final sill interface and glazing build-up require supplier confirmation.

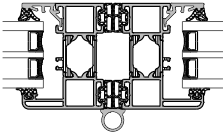

X-X / LOCAL FOLD JOINT / 1:5

PRINT AT ACTUAL SIZE / 100% ON A3

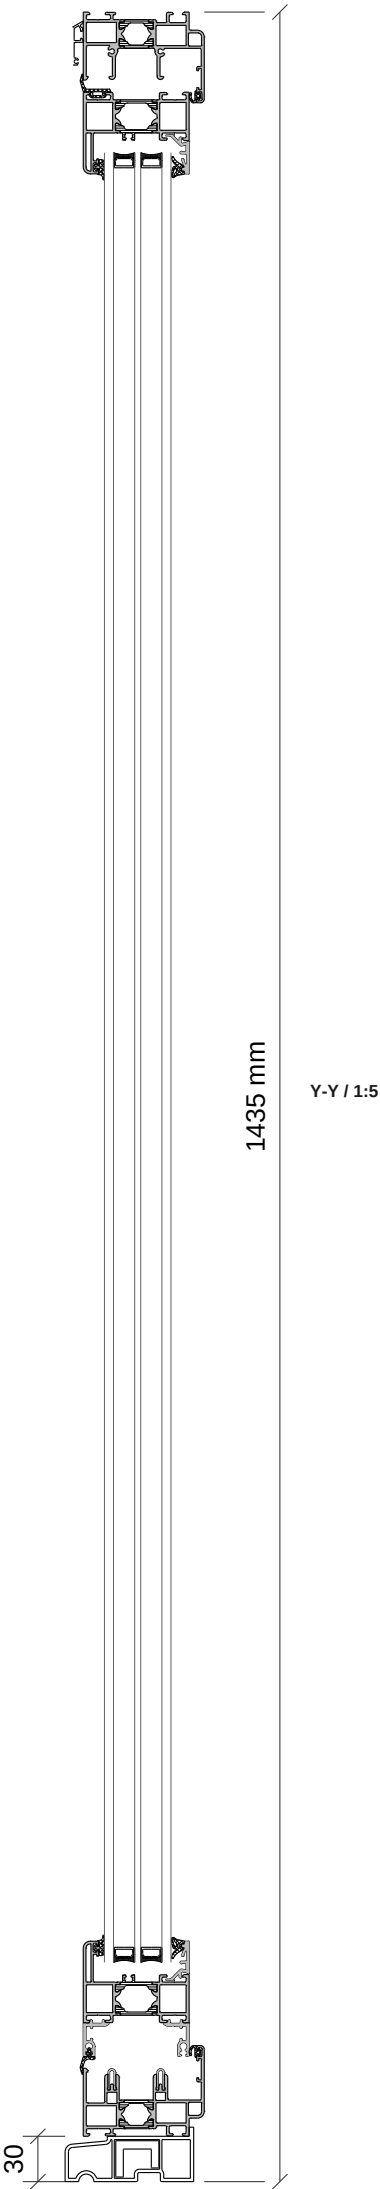

PROJECT / ORDER
Wyatt / STD150260

DRAWING TITLE
W14 / BIFOLD WINDOW

SCALE / SHEET
1:10 & 1:5 / A3


DRAWING / REVISION
W14 / 14
15 October 2026

ENVISAGE / PROFILE SECTIONS


Wyatt | Window schedule | Dimensioned profile cover

FULL SIZE / 1:1


A3 landscape | Dimensions in mm

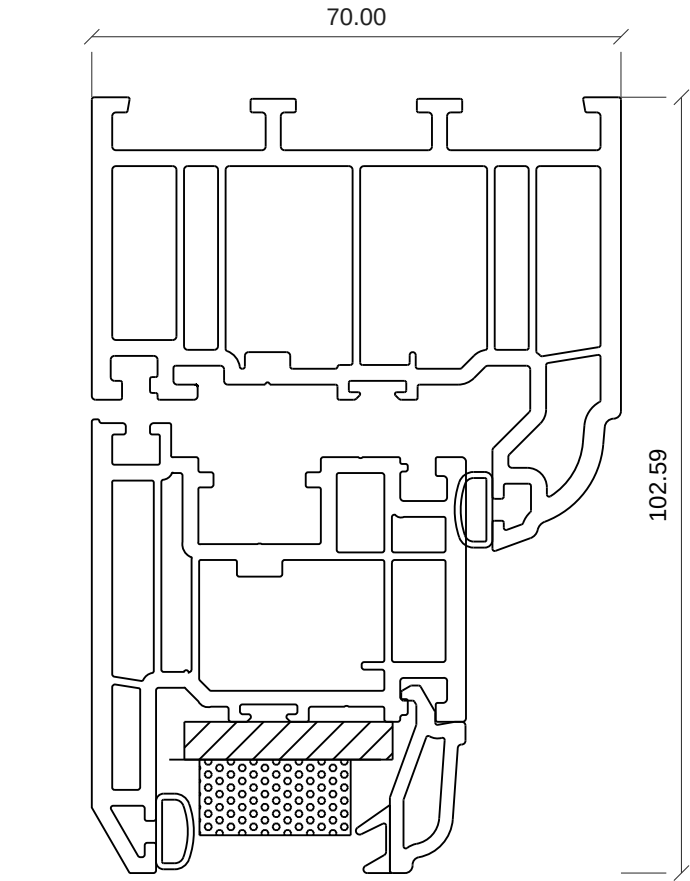

HEAD / 1:1


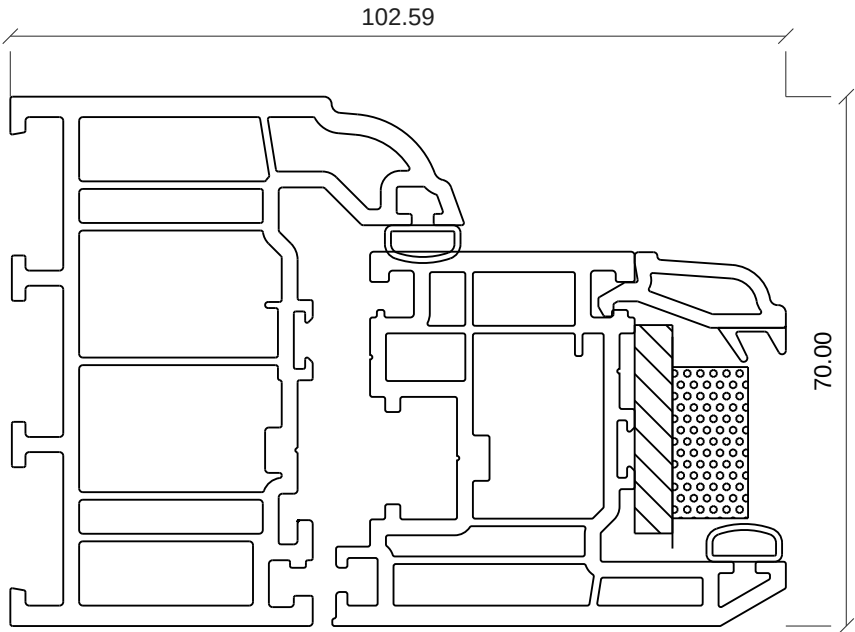


JAMB / 1:1

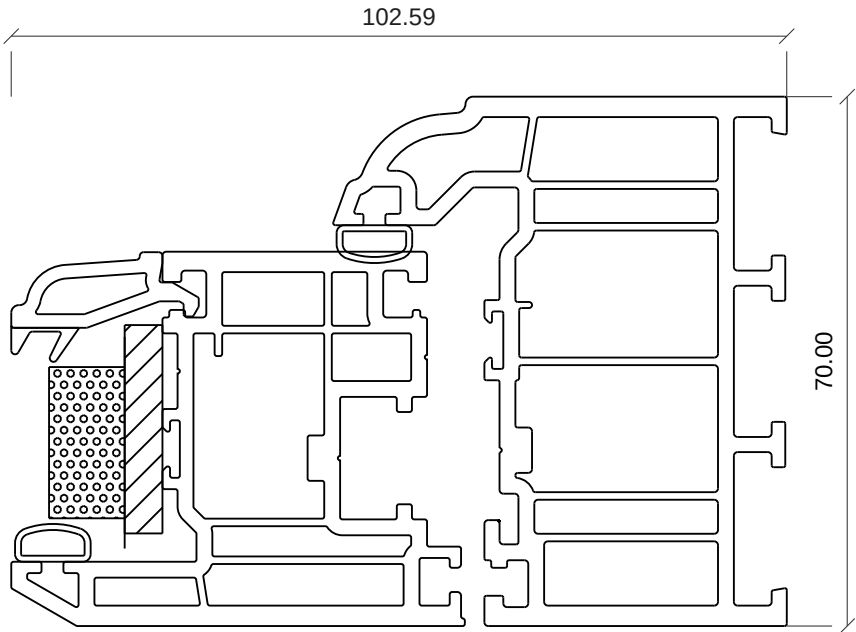


OPPOSITE JAMB / 1:1


PRINT AT ACTUAL SIZE / 100%

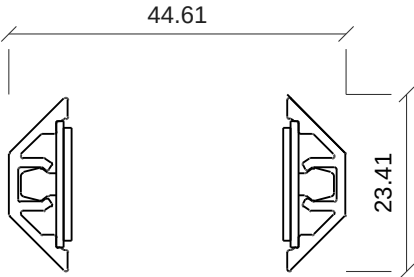 


COTTAGE BAR / 1:1
Bonded decorative transom / continuous glass

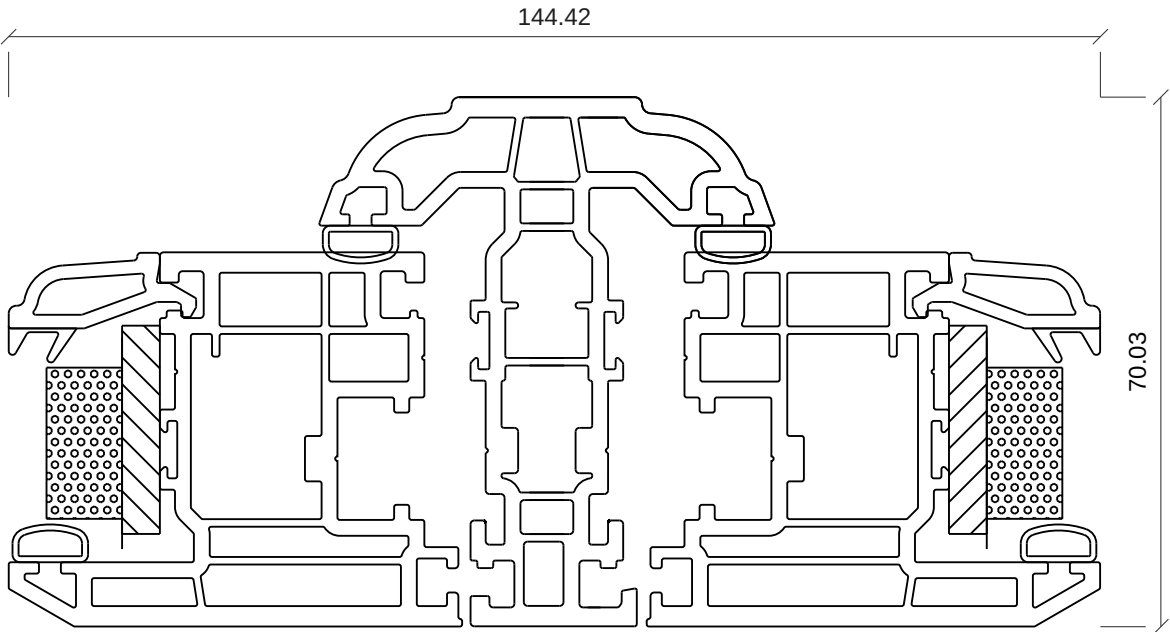

FIXED MULLION / 1:1

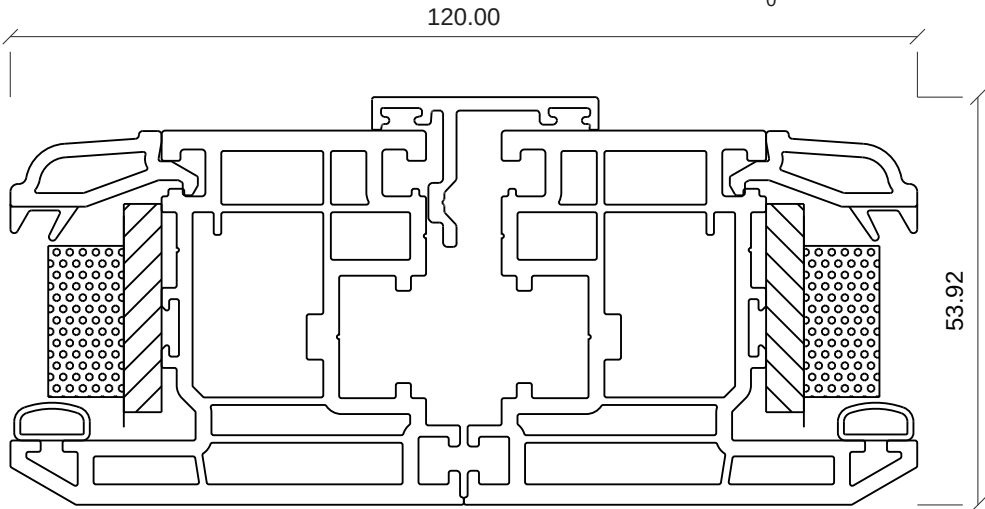

FLOATING MULLION / 1:1

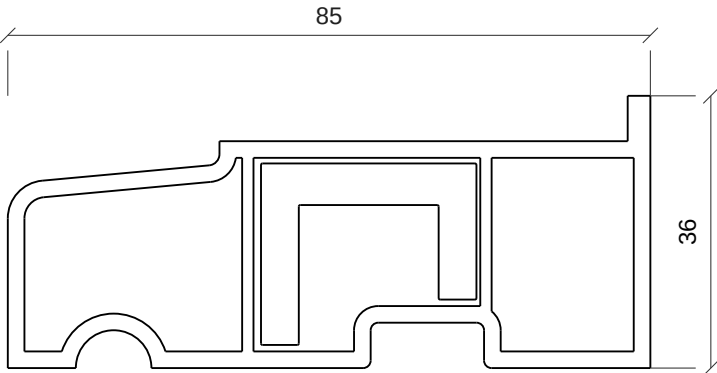

SILL / 1:1
85 x 36 profile / 30 mm fitted rise

PROJECT / REFERENCE

Wyatt / STD150260

DRAWING TITLE

Window profile sections

SCALE / SHEET / UNITS


1:1 / A3 landscape / mm

DRAWING / REVISION

WS-WYATT-COVER / 14
15 October 2026

BIFOLD DOOR / ELEVATION & SECTIONS

Wyatt | D01 | Utility / Boot Room

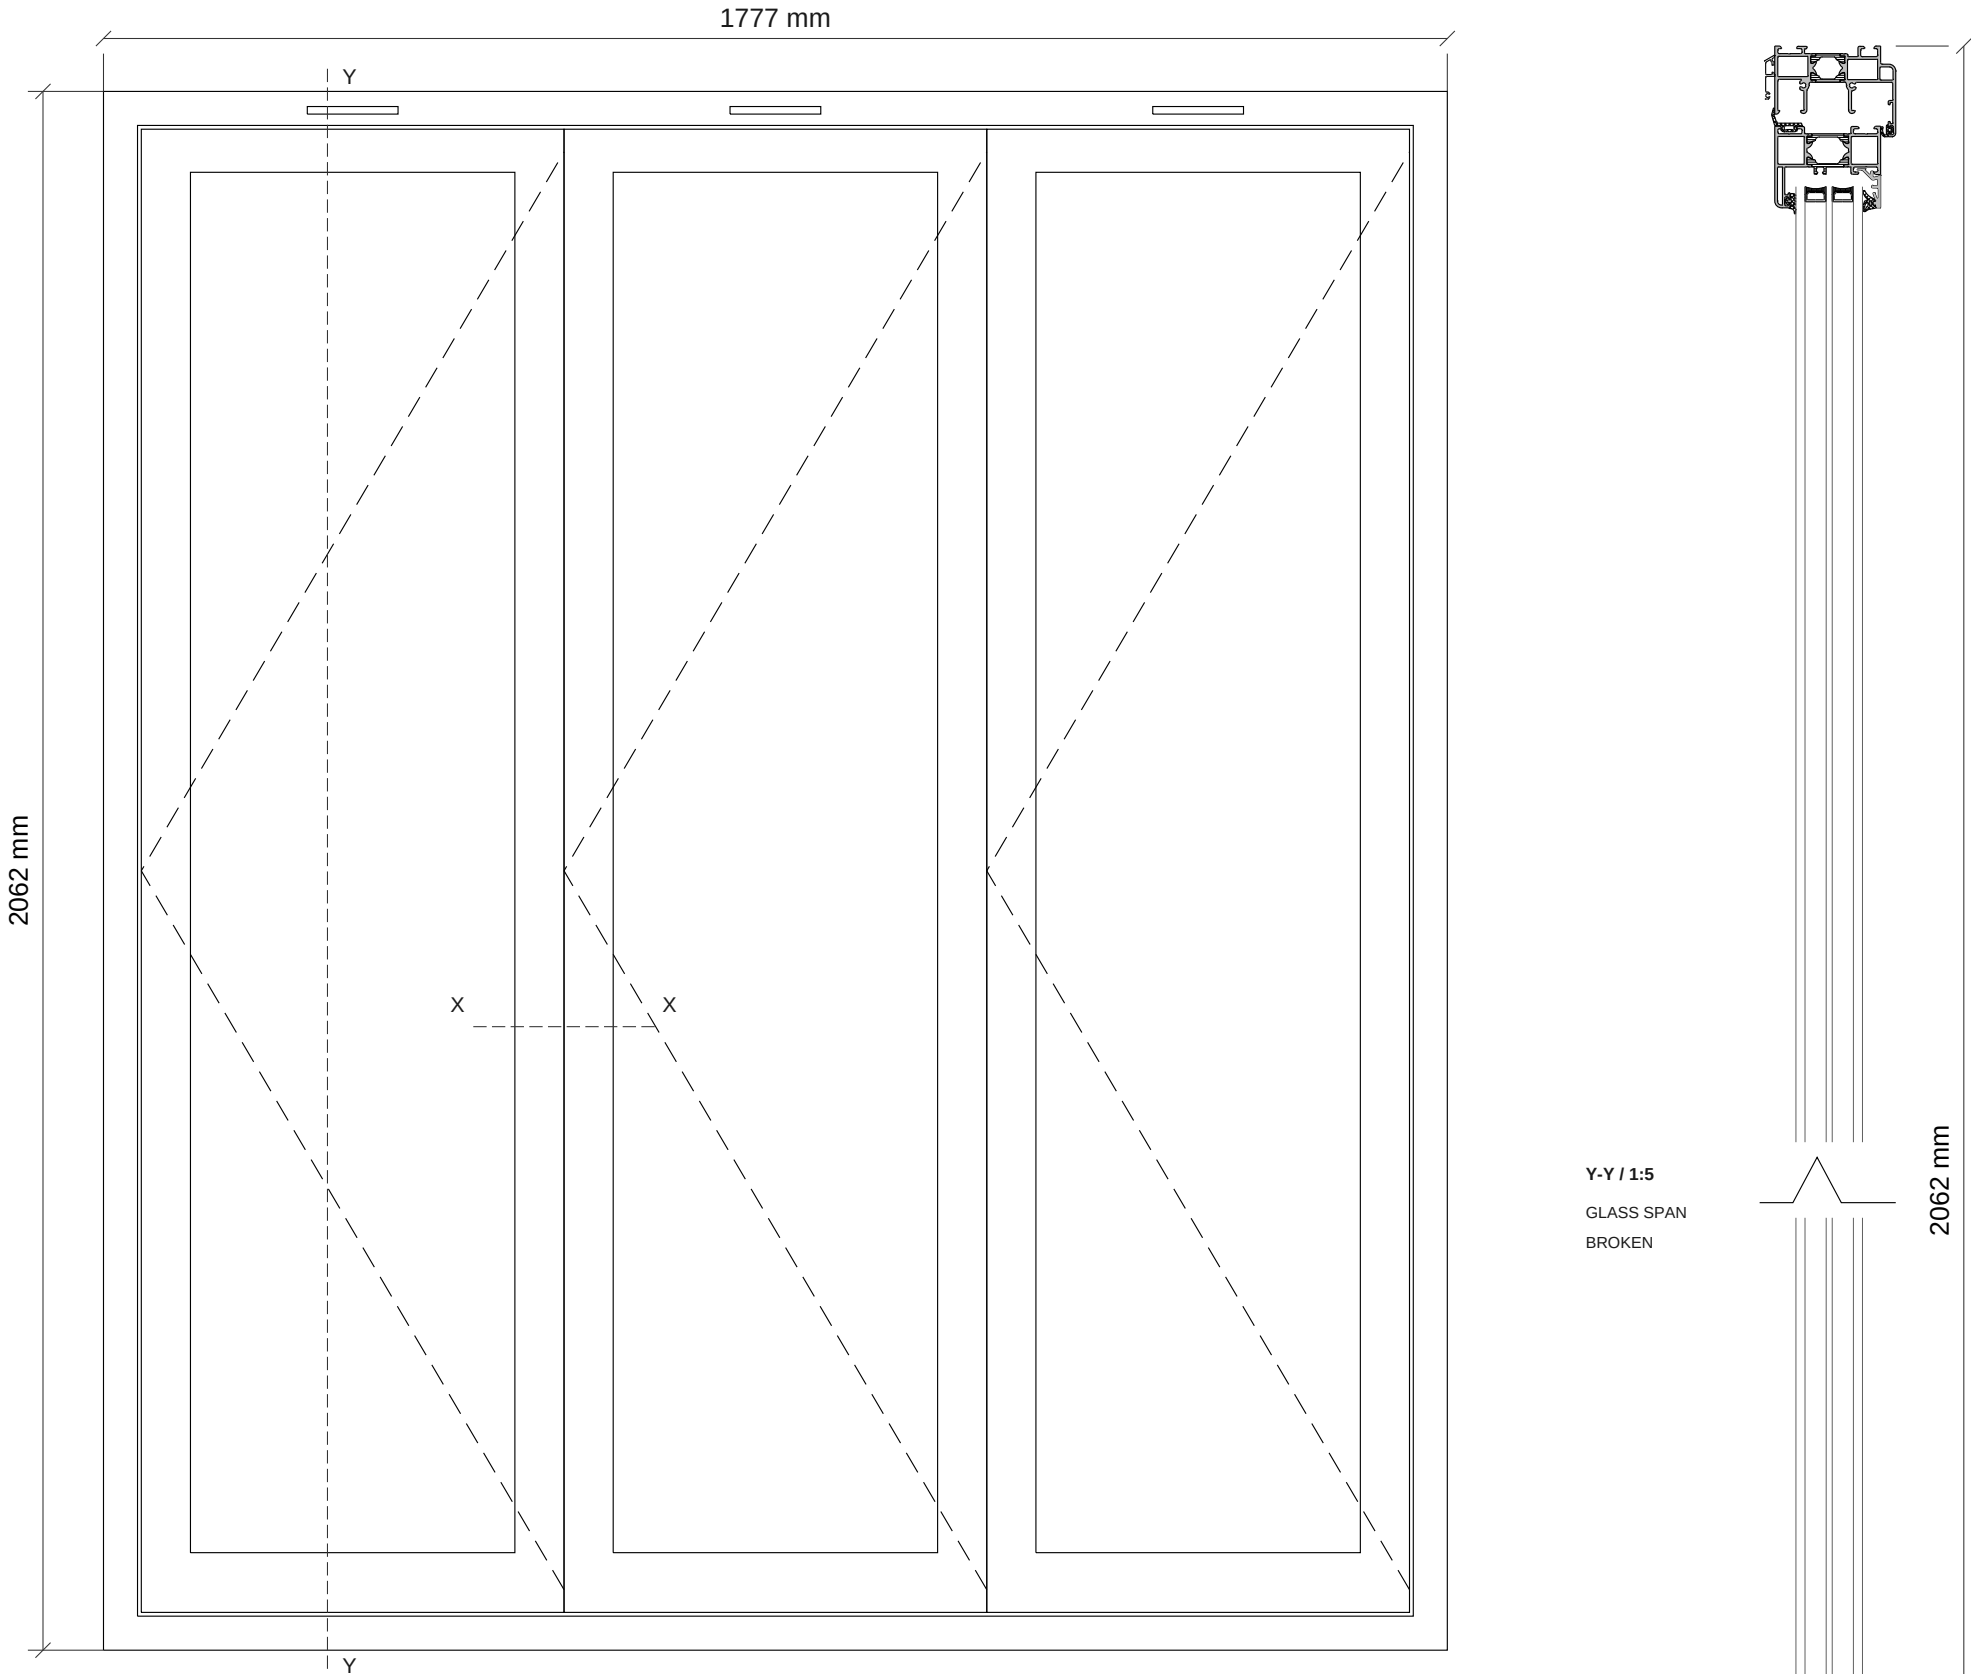


EXTERNAL ELEVATION / 1:10

DOOR SPECIFICATION

SIZE	1777 W x 2062 H mm
OPENING	Three panels / all to left
FINISH	RAL 7032 inside / outside
VENTILATION	Matching head vents
GLAZING	Plan Total + / Low Iron TGH 4 mm
SILL	150 mm drainage sub-sill / TBC
SOURCE	Order item 13 / latest elevation
PROFILE	Supplied CAD reference / system TBC

Supplier confirmation required for final glazing and threshold assemblies.

PRINT AT ACTUAL SIZE / 100% ON A3

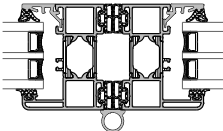

X-X / LOCAL FOLD JOINT / 1:5

PROJECT / ORDER

Wyatt / STD150260

DRAWING TITLE

D01 / BIFOLD DOOR

SCALE / SHEET

1:10 & 1:5 / A3


DRAWING / REVISION

D01 / 14


15 October 2026

BIFOLD / PROFILE REFERENCES


Wyatt | D01, W13 & W14 | 1:1 / A3 | Sheet 1

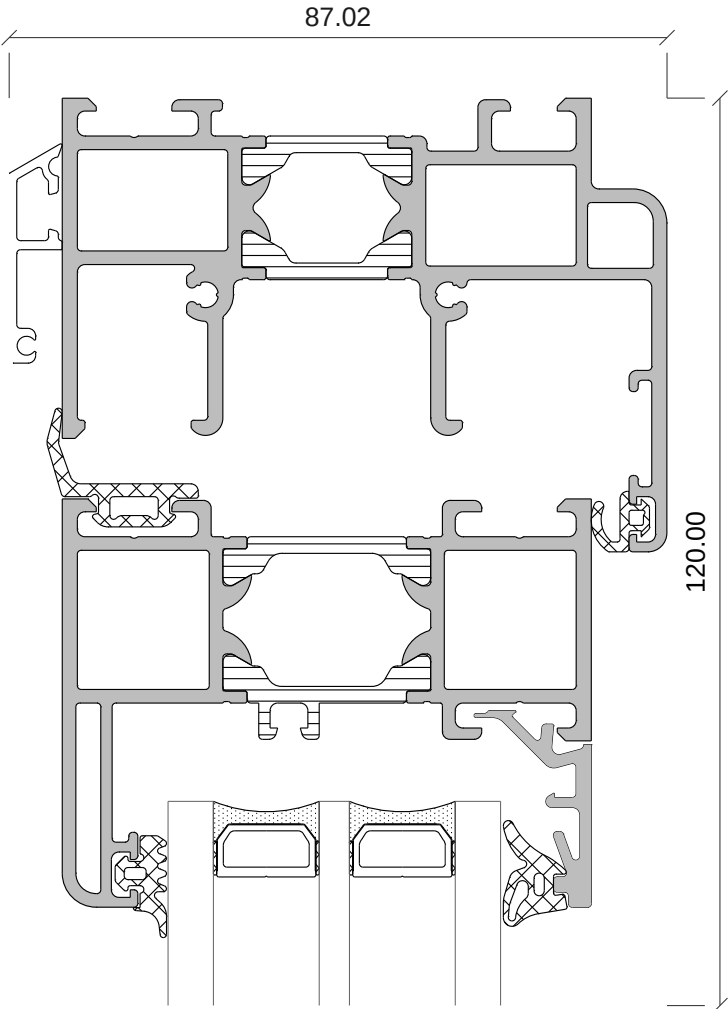

HEAD / 1:1

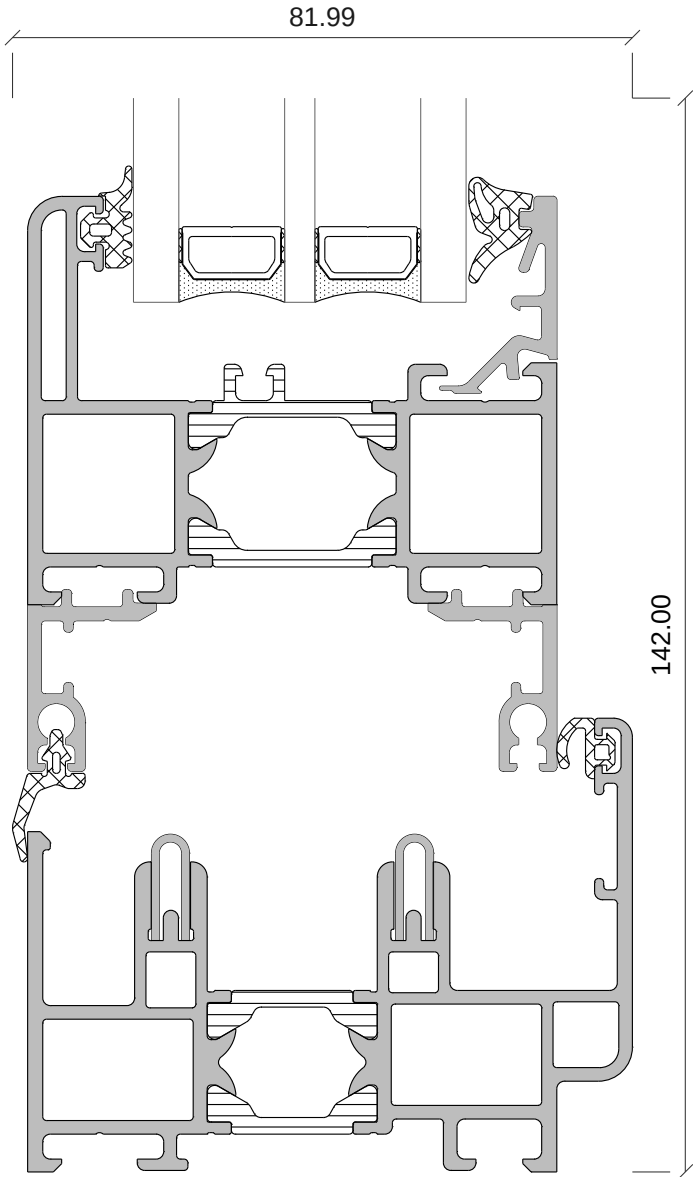

THRESHOLD REFERENCE / 1:1

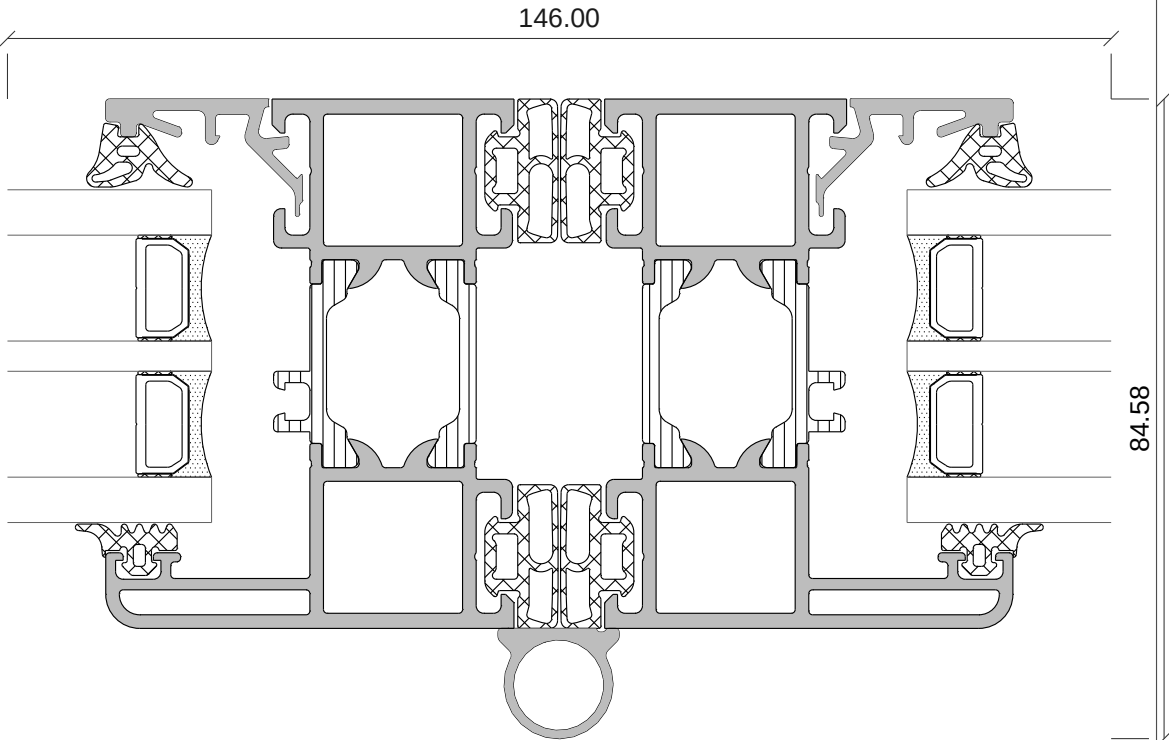


FOLD JOINT / 1:1


Supplied section references: final order system,
glazing and threshold interfaces to be confirmed.

BIFOLD / PROFILE REFERENCES


Wyatt | D01, W13 & W14 | 1:1 / A3 | Sheet 2

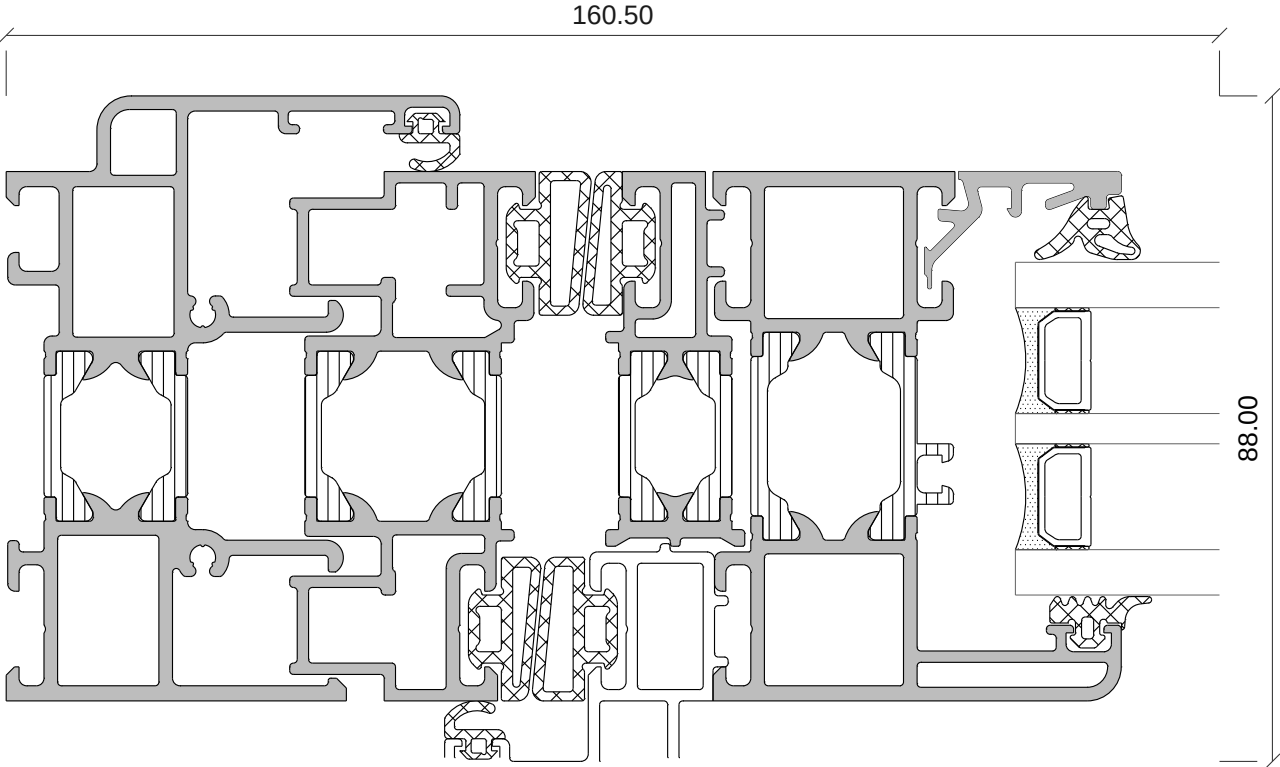

PASSING JAMB / 1:1

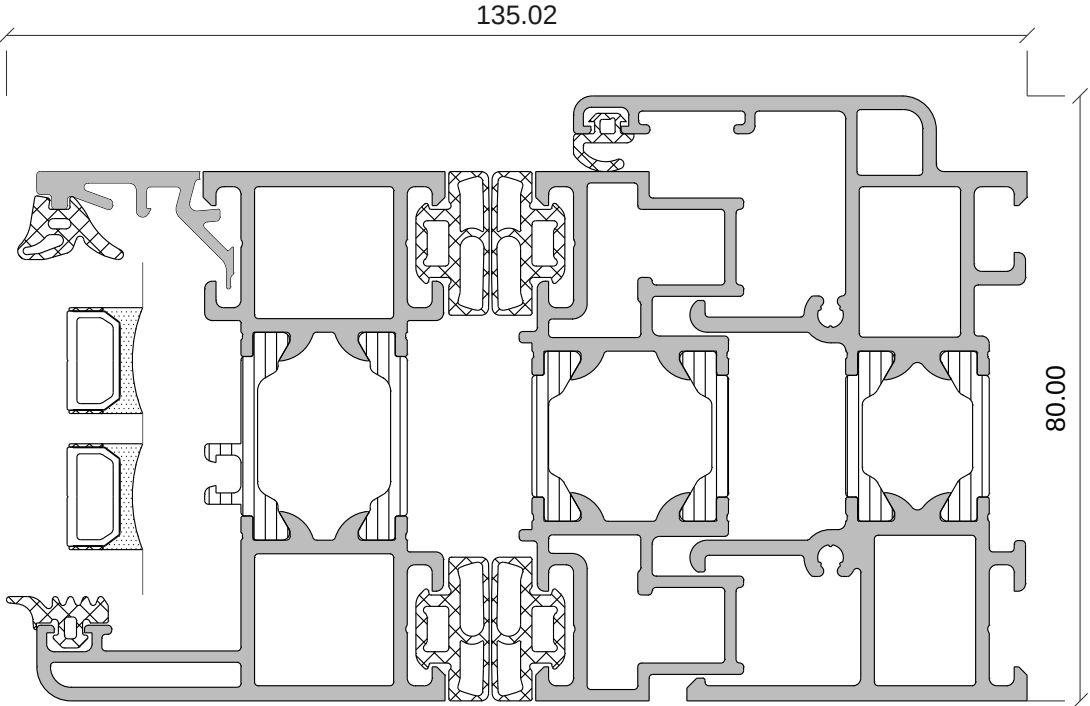

STACK JAMB / 1:1

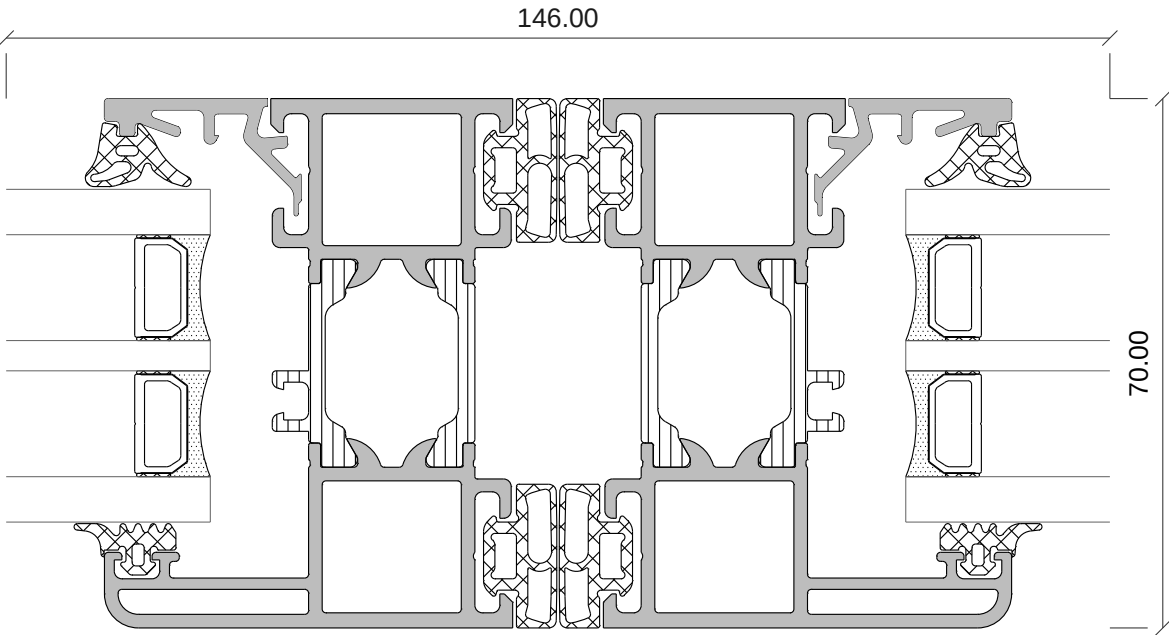


ALTERNATE FOLD JOINT / 1:1


Supplied section references: final order system,
glazing and threshold interfaces to be confirmed.

BIFOLD WINDOW / CONNECTION REFERENCES


Wyatt | W13 & W14 | Full size 1:1 on A3

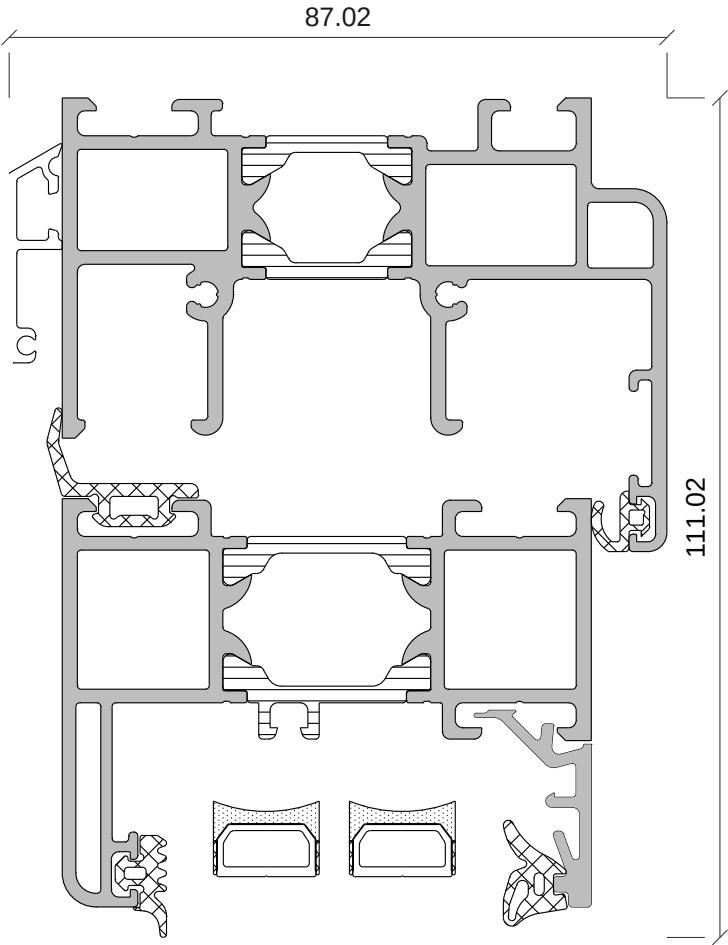

HEAD REFERENCE / 1:1

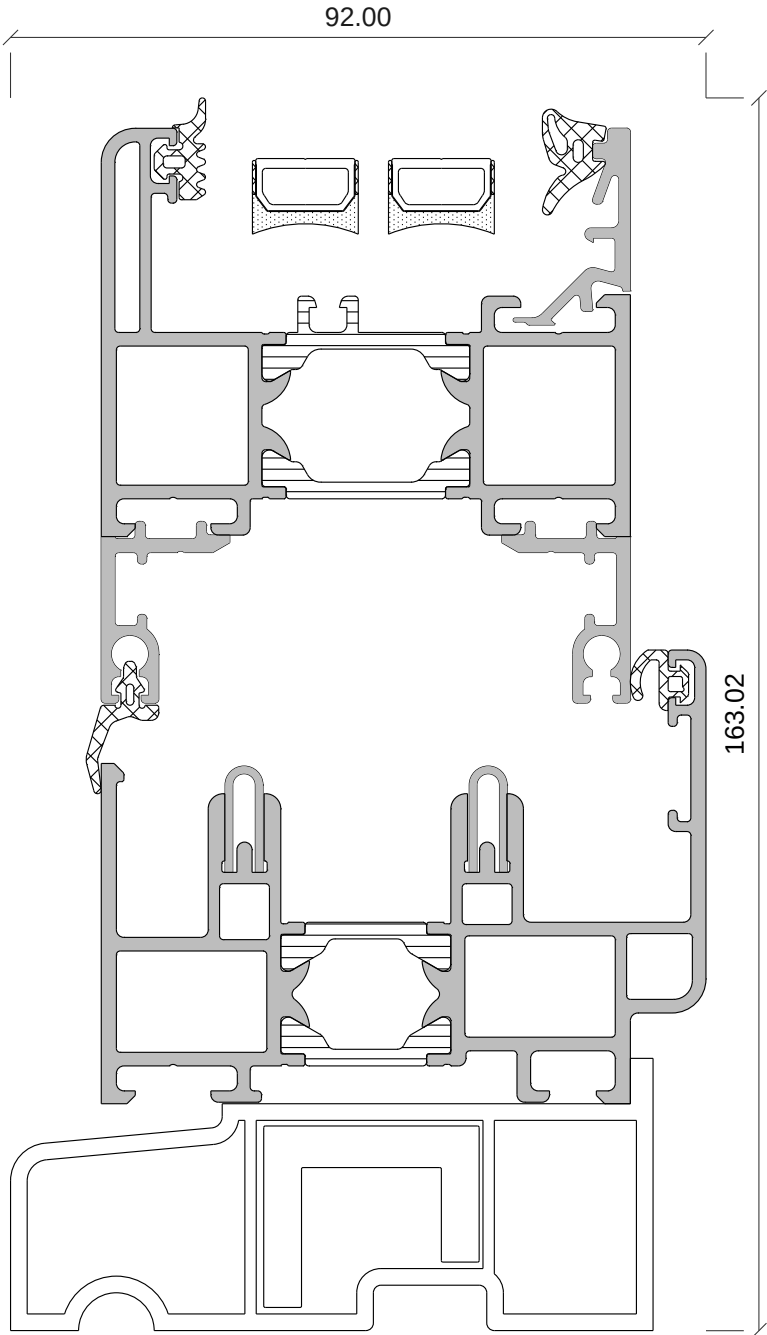

LOWER FRAME / SILL CONNECTION / 1:1

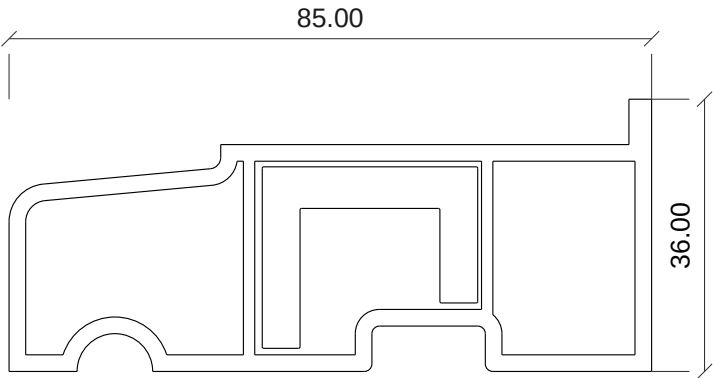

NATIVE 85 mm SILL / 1:1

Supplied profile references only; final ordered system and sill interface remain to be confirmed.