




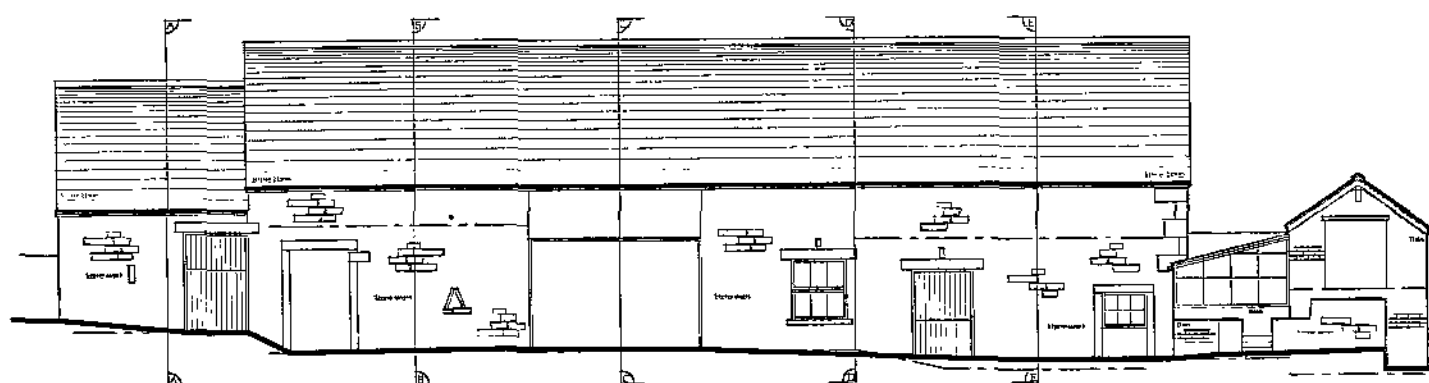


ELEVATION 1

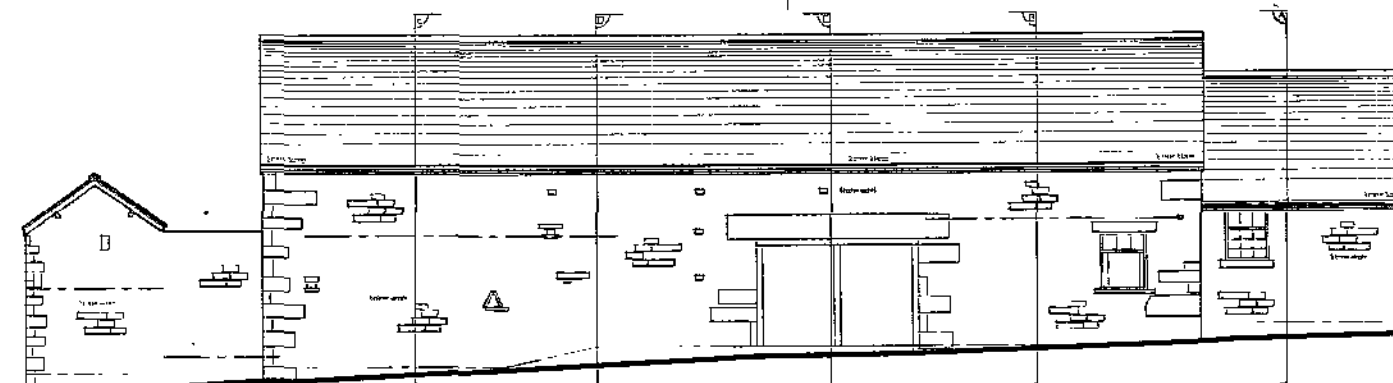


ELEVATION 2

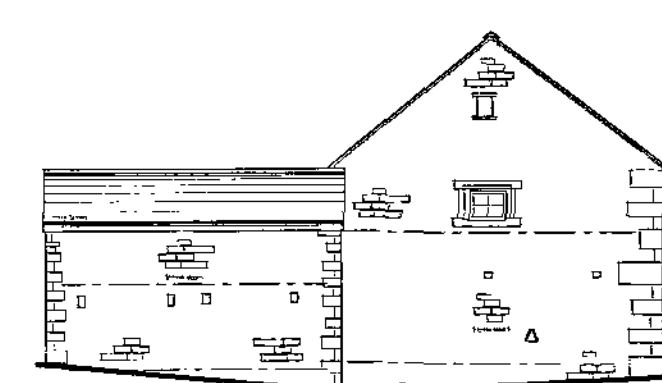


ELEVATION 3

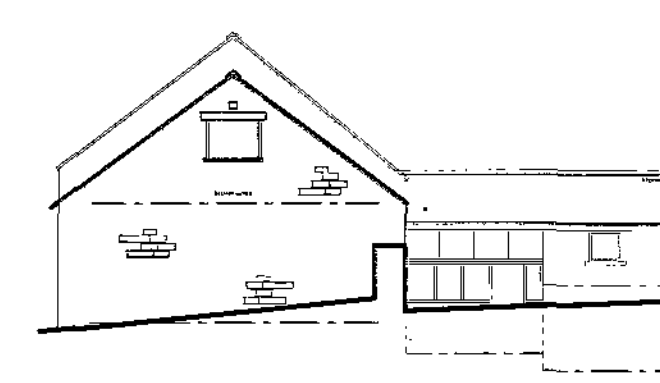


ELEVATION 4

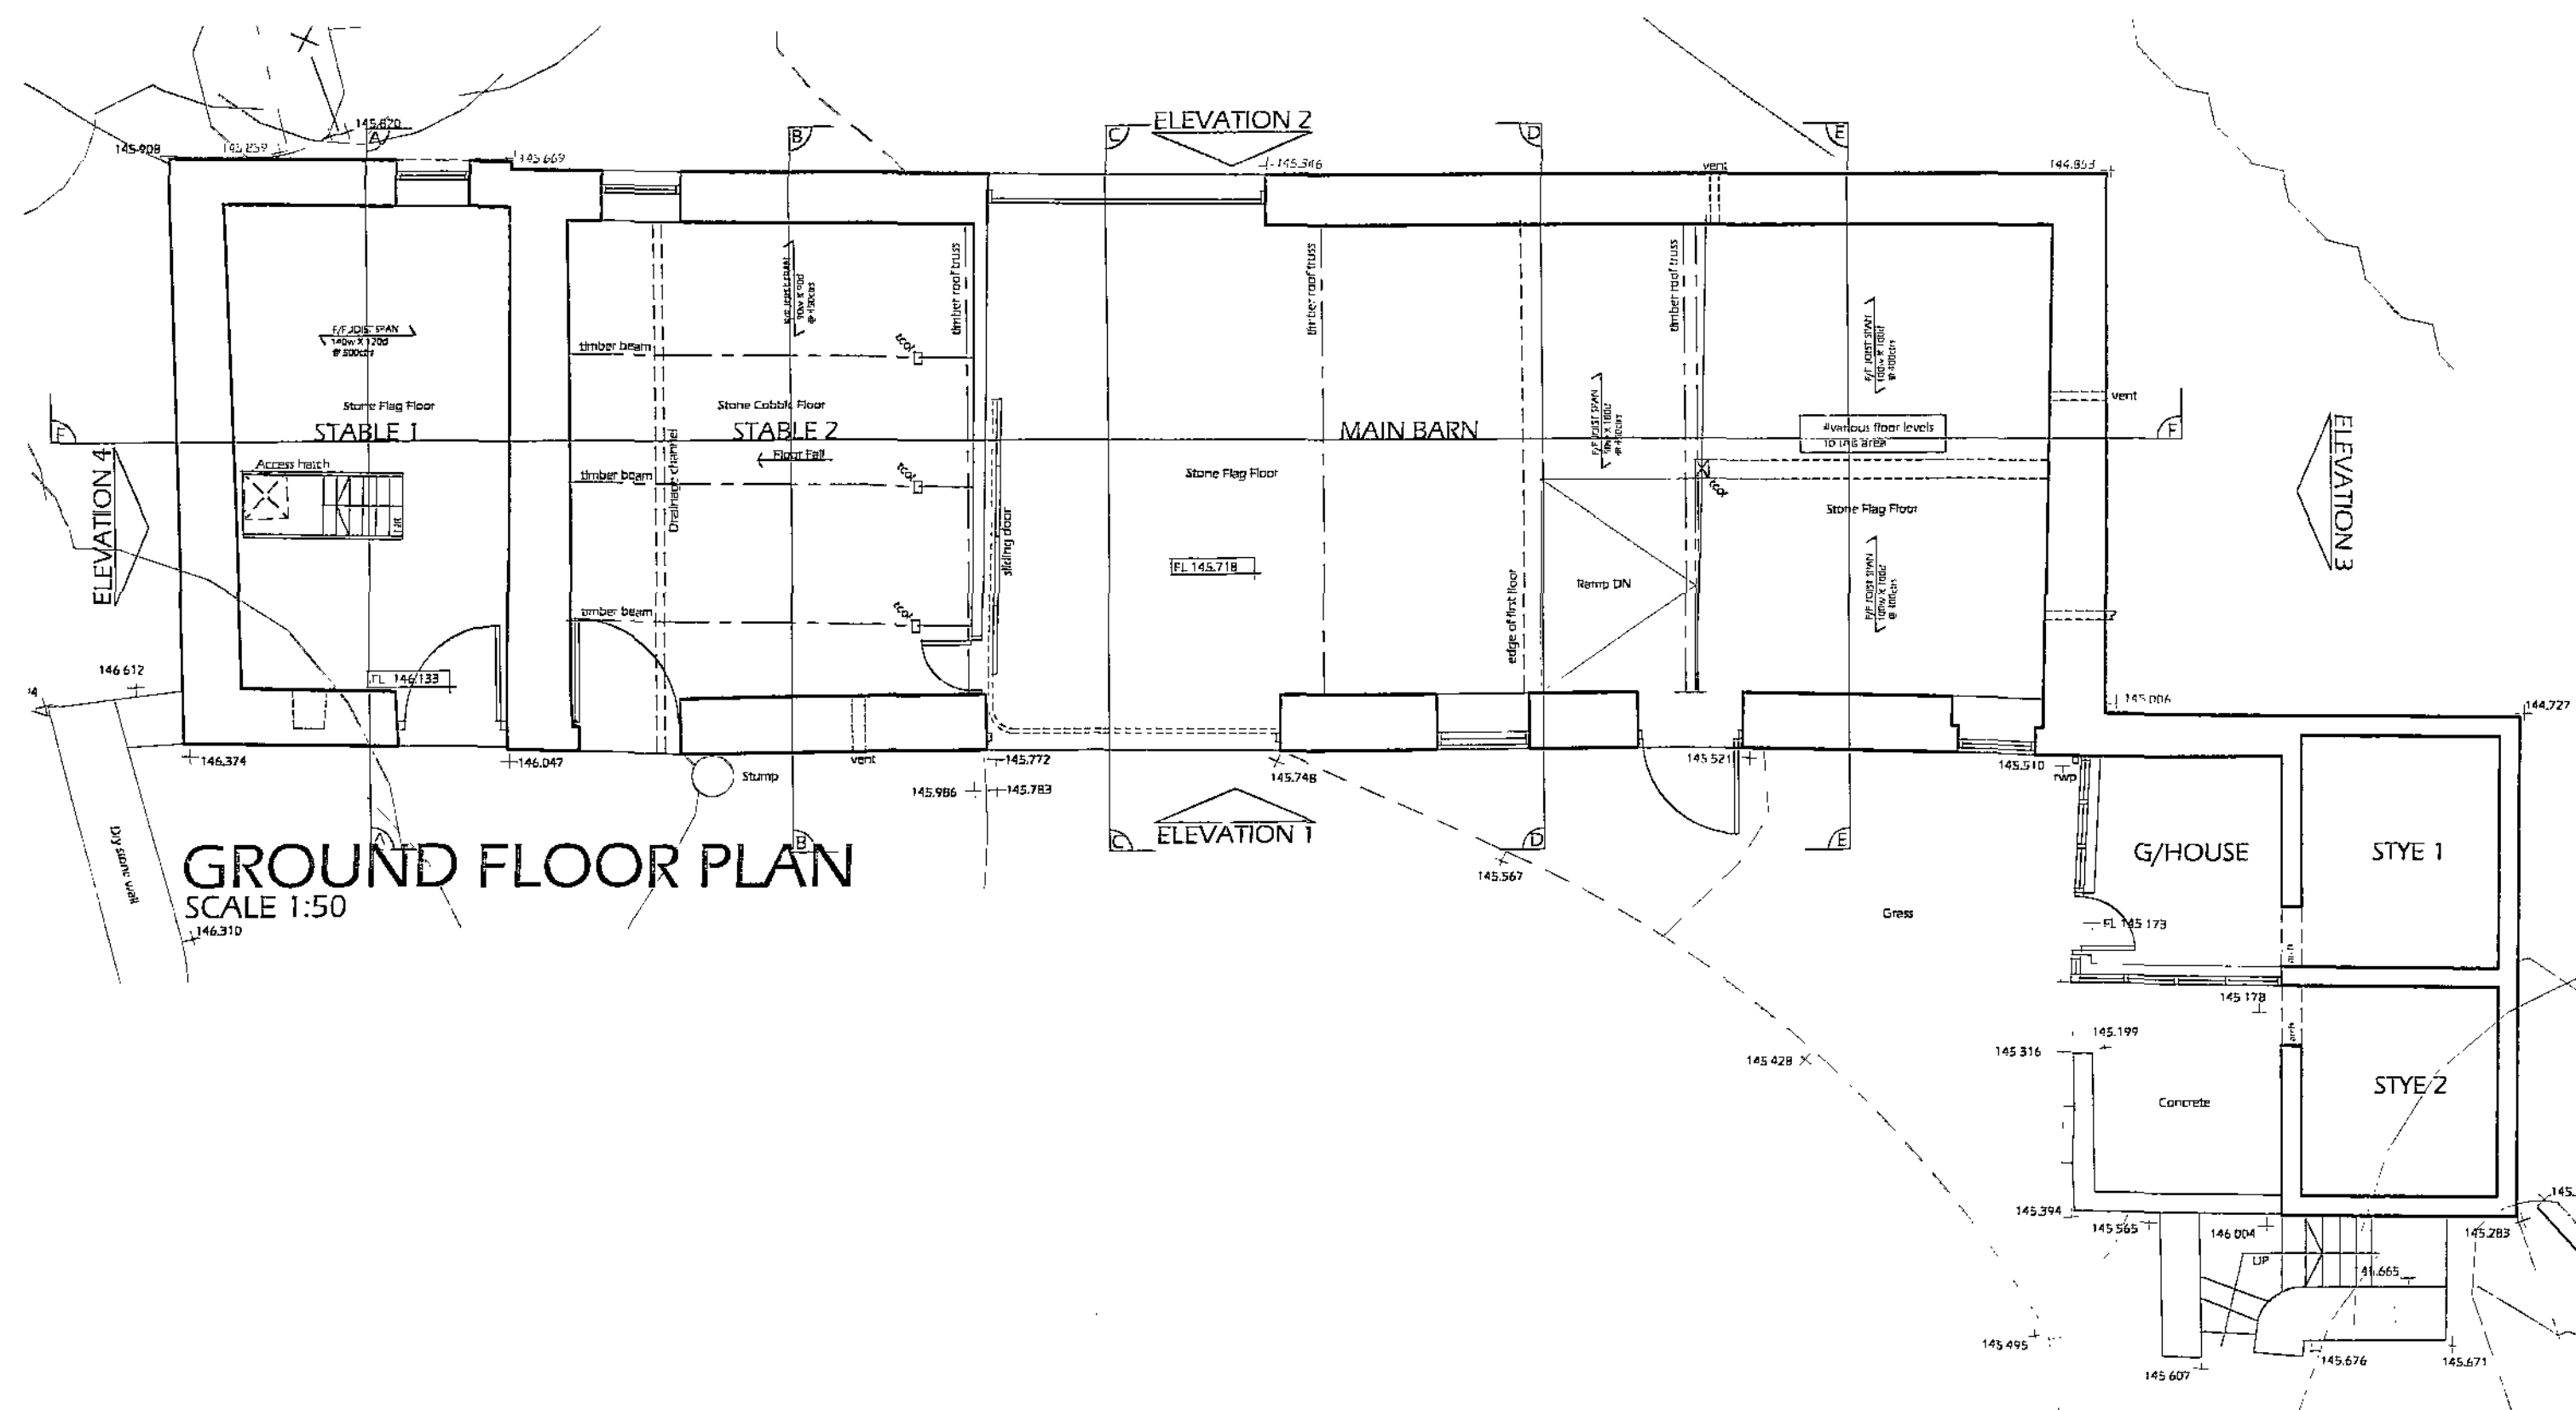


GROUND FLOOR PLAN
SCALE 1:50

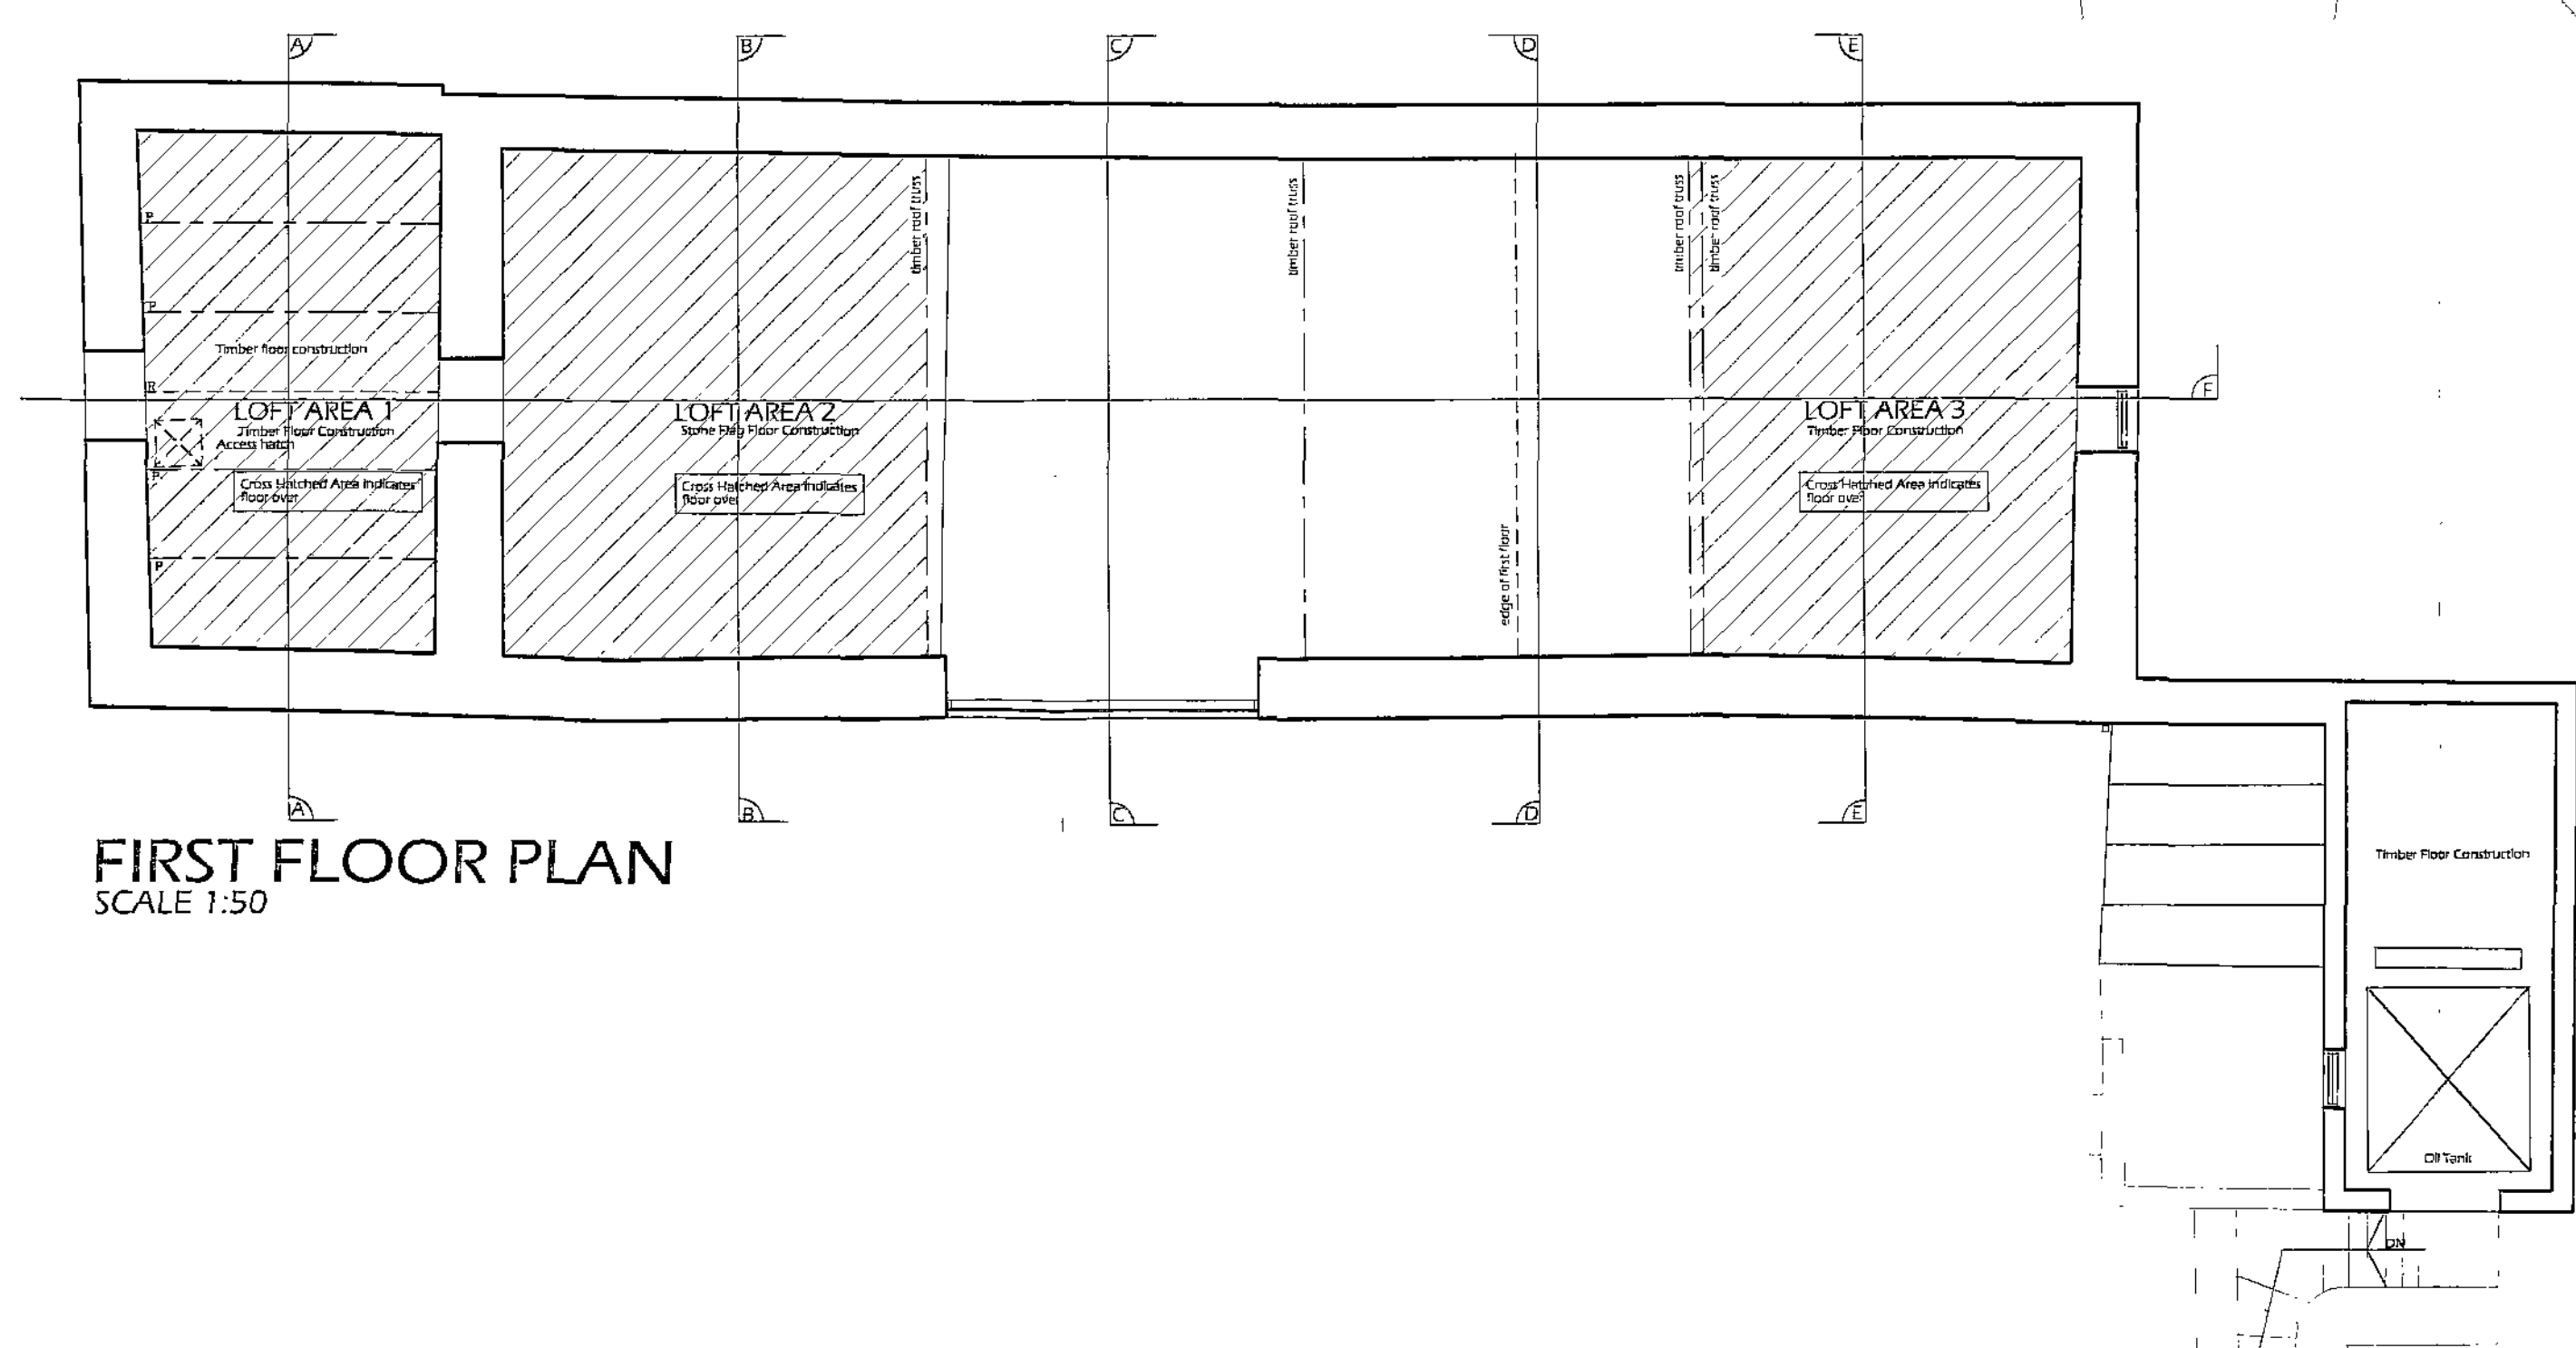


FIRST FLOOR PLAN
SCALE 1:50

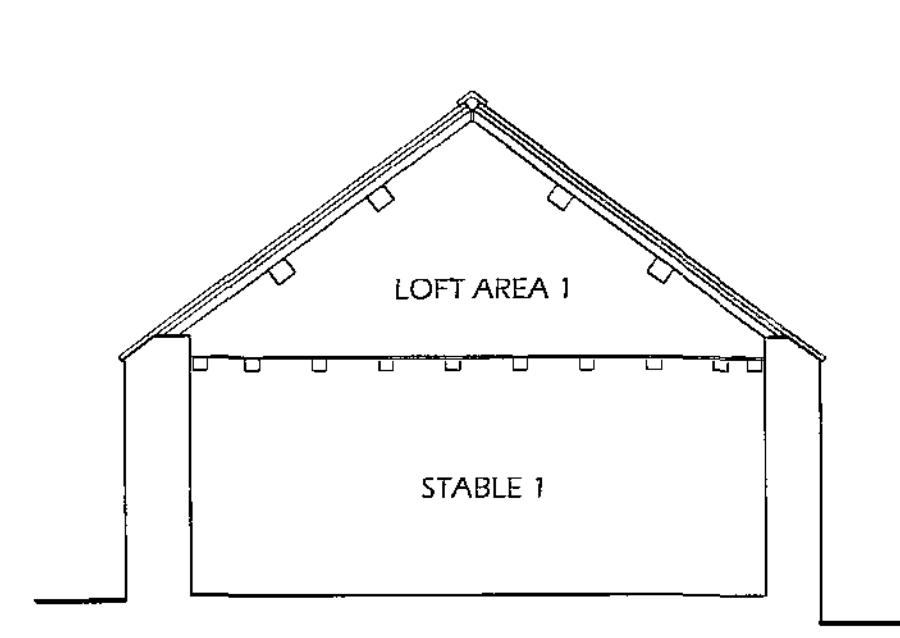


SECTION A-A SCALE 1:50

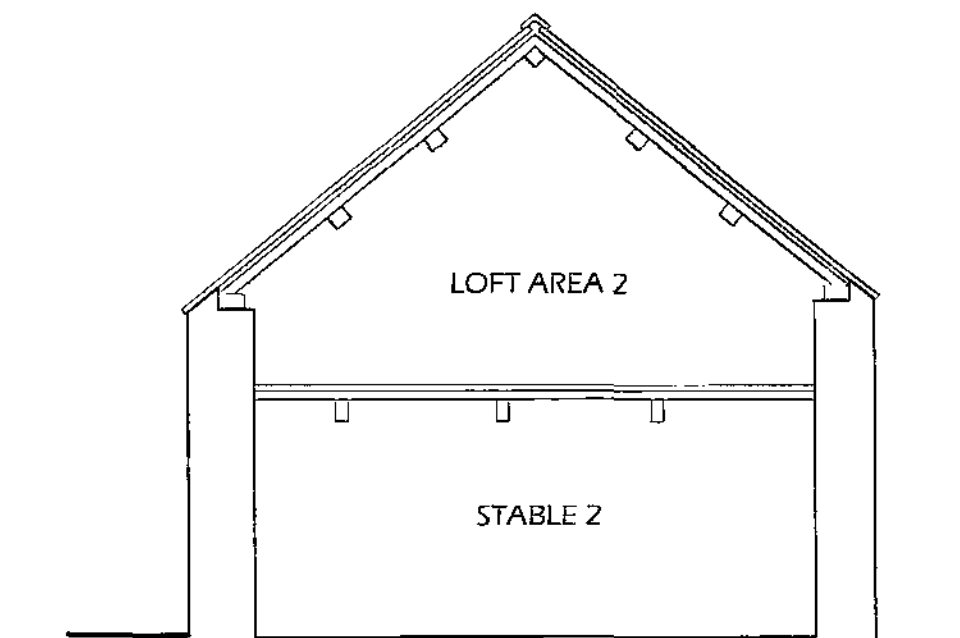


SECTION B-B SCALE 1:50

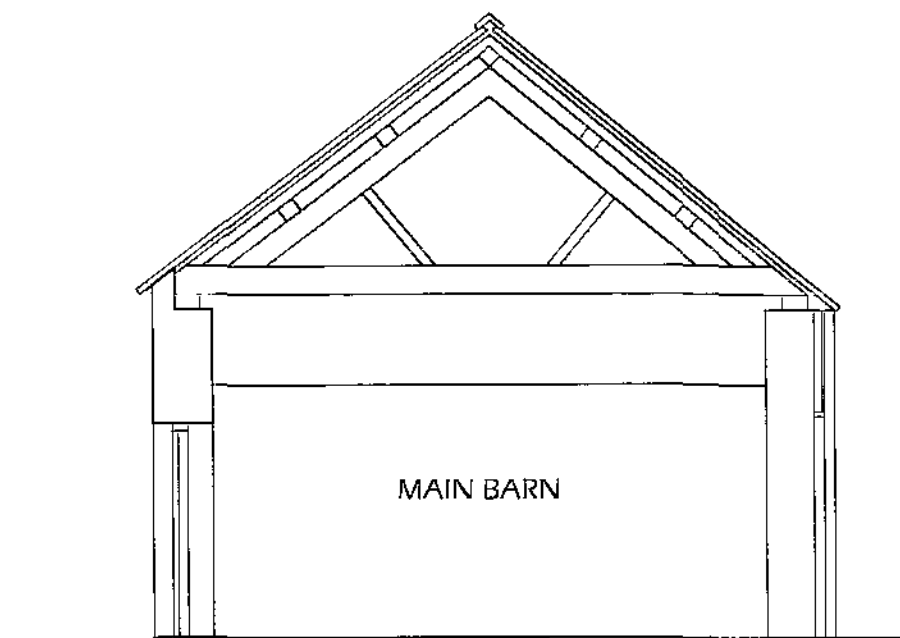


SECTION C-C SCALE 1:50

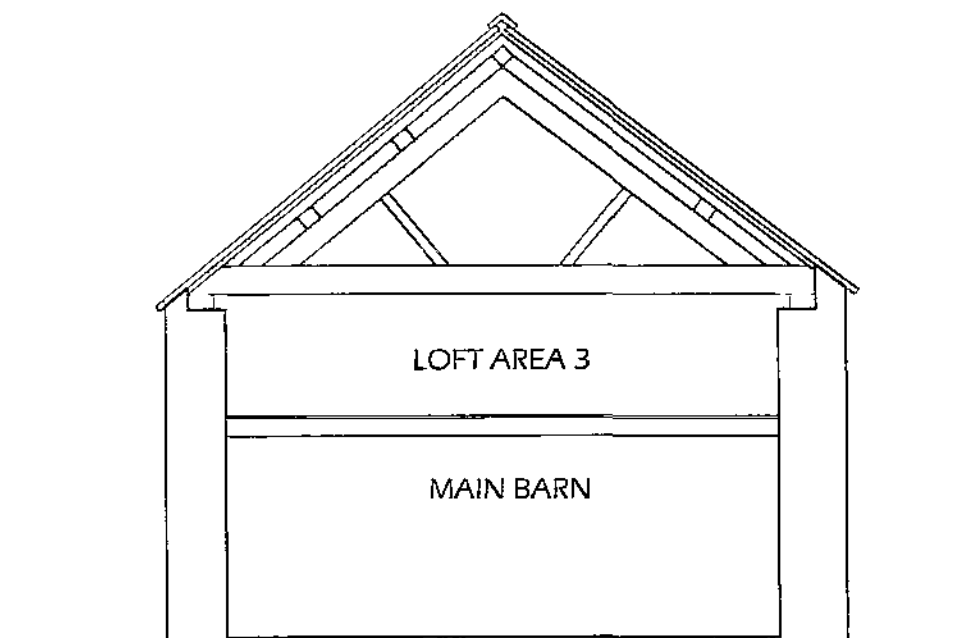


SECTION D-D SCALE 1:50

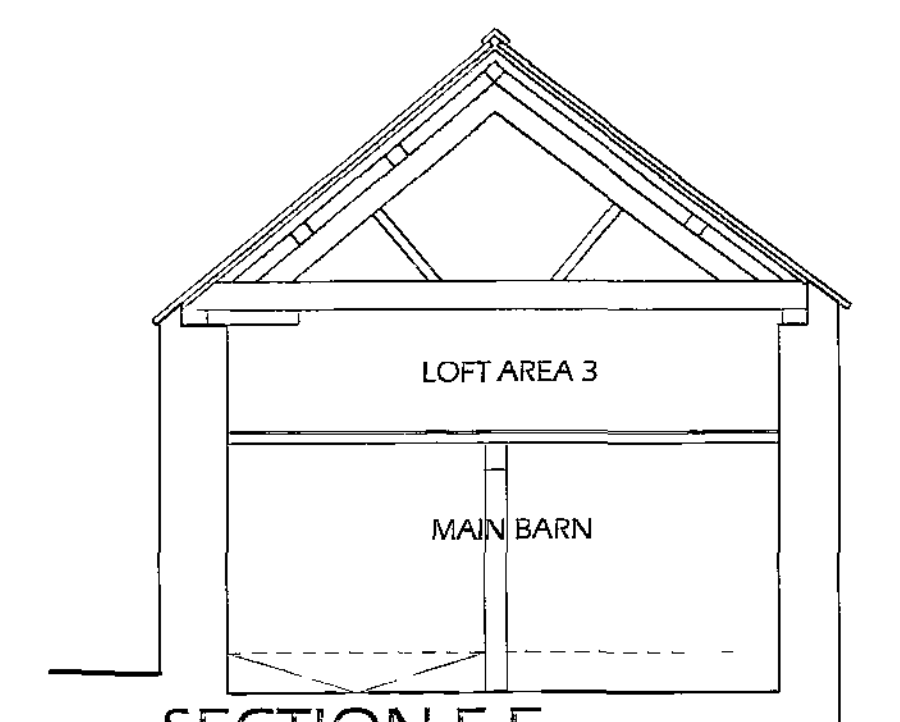

SECTION E-E SCALE 1:50

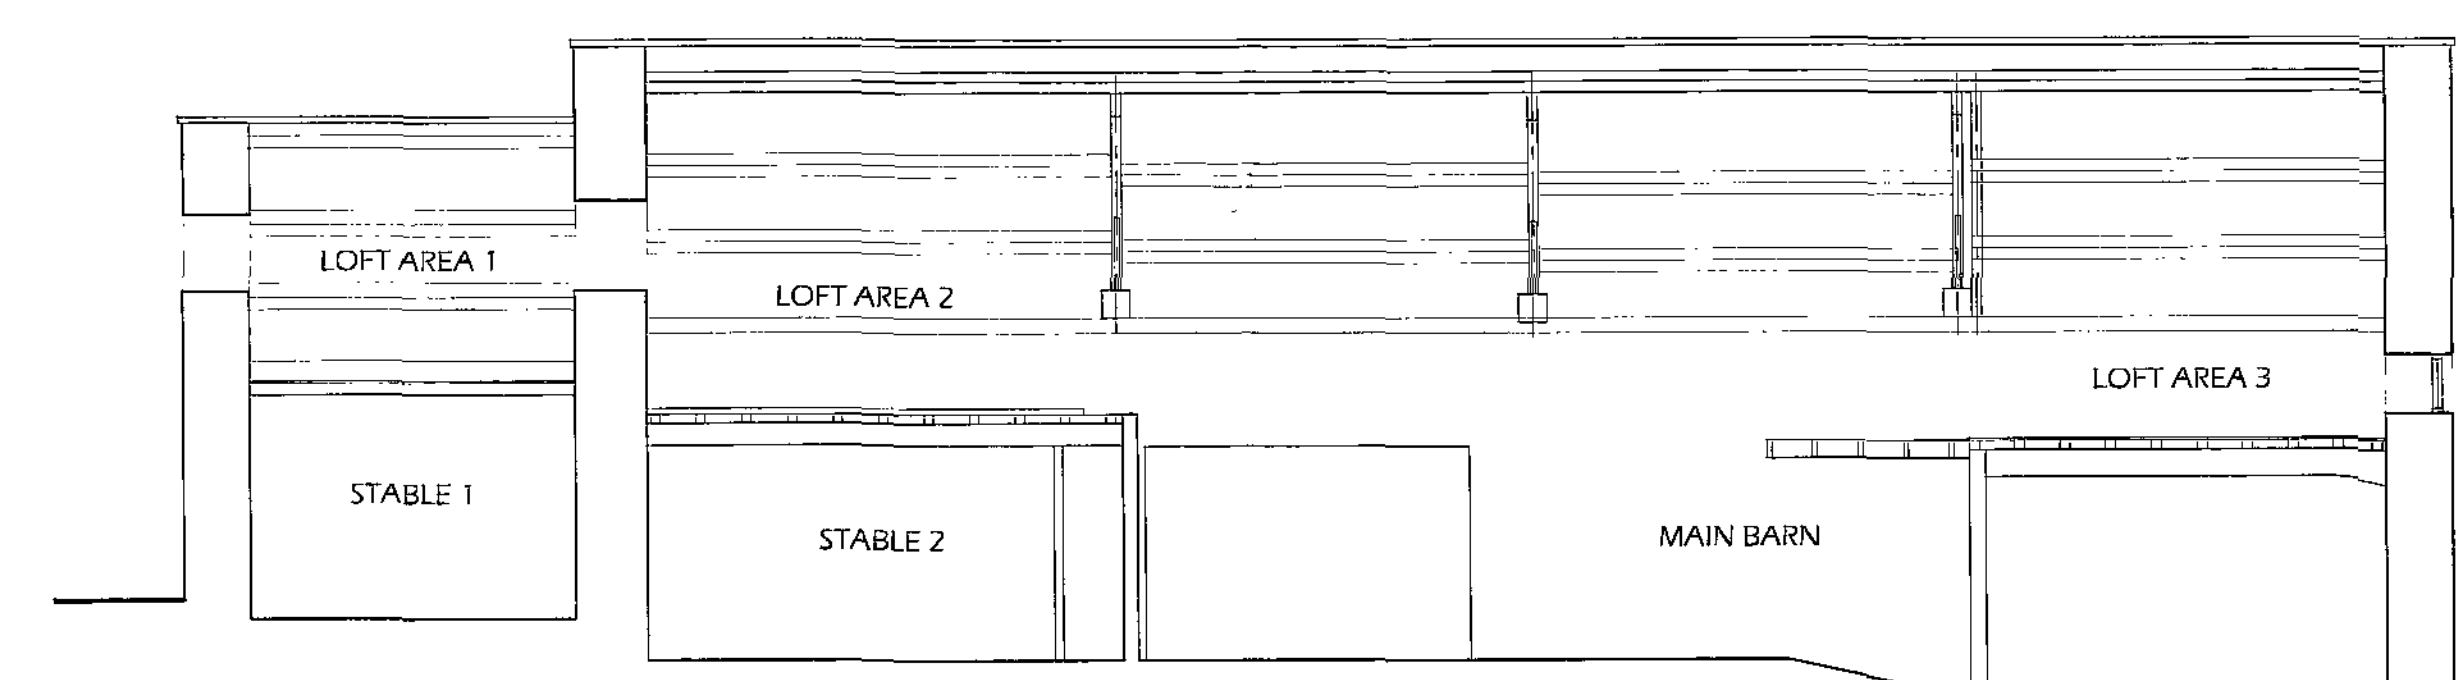

SECTION F-F SCALE 1:50

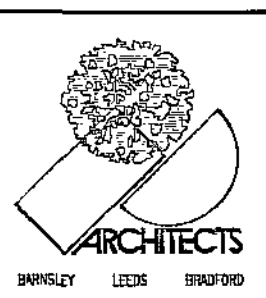

1. THIS DRAWING AND THE CONCEPTS AND DETAILS THEREIN ARE THE PROPERTY OF NUTTALL YARWOOD & PARTNERS LIMITED. NO PART OF THIS DRAWING IS TO BE REPRODUCED OR TRANSMITTED IN ANY FORM OR BY ANY MEANS, ELECTRONIC OR MECHANICAL, WITHOUT THE WRITTEN PERMISSION OF NUTTALL YARWOOD & PARTNERS LIMITED.

2. CONTRACTORS AND SUB-CONTRACTORS MUST CHECK AND AGREE ALL DIMENSIONS BEFORE PROCEEDING WITH WORKS OR CONSIDERING ANY SITE.

3. CONTRACTORS ARE RESPONSIBLE FOR INFORMING THE ARCHITECT OF ANY DISCREPANCIES OR DISCREPANCIES IN THE DRAWING OR FOR THE WORKING OF THE DRAWING IN THE FIELD OF THE WORK.

4. NUTTALL YARWOOD & PARTNERS LIMITED IS NOT RESPONSIBLE FOR ANY DAMAGE TO THE WORK OR TO THE BUILDING OR TO THE LAND OR TO THE ENVIRONMENT.

Notes:

Revisions			Revisions		
Date	Suffix	Description	Date	Suffix	Description

NUTTALL YARWOOD & PARTNERS LIMITED
CHARTERED ARCHITECTS

The Grove, High Street, Dorking, Surrey, GU10 2AA. Tel: 01306 208771. Fax: 01306 208889. E-mail: info@nyap.co.uk

Project: PROPOSED DEVELOPMENT WATER SLACK FARM SOUTH LANE, CANTHORPE

Client: MR HODGKINSON

Drawing Title: BUILDING SURVEY PLANS, ELEVATIONS, SECTIONS






Date: NOVEMBER 2012

Scale: AS INDICATED AD


Ref: 43/33

Dwg. No: 02


Rev.

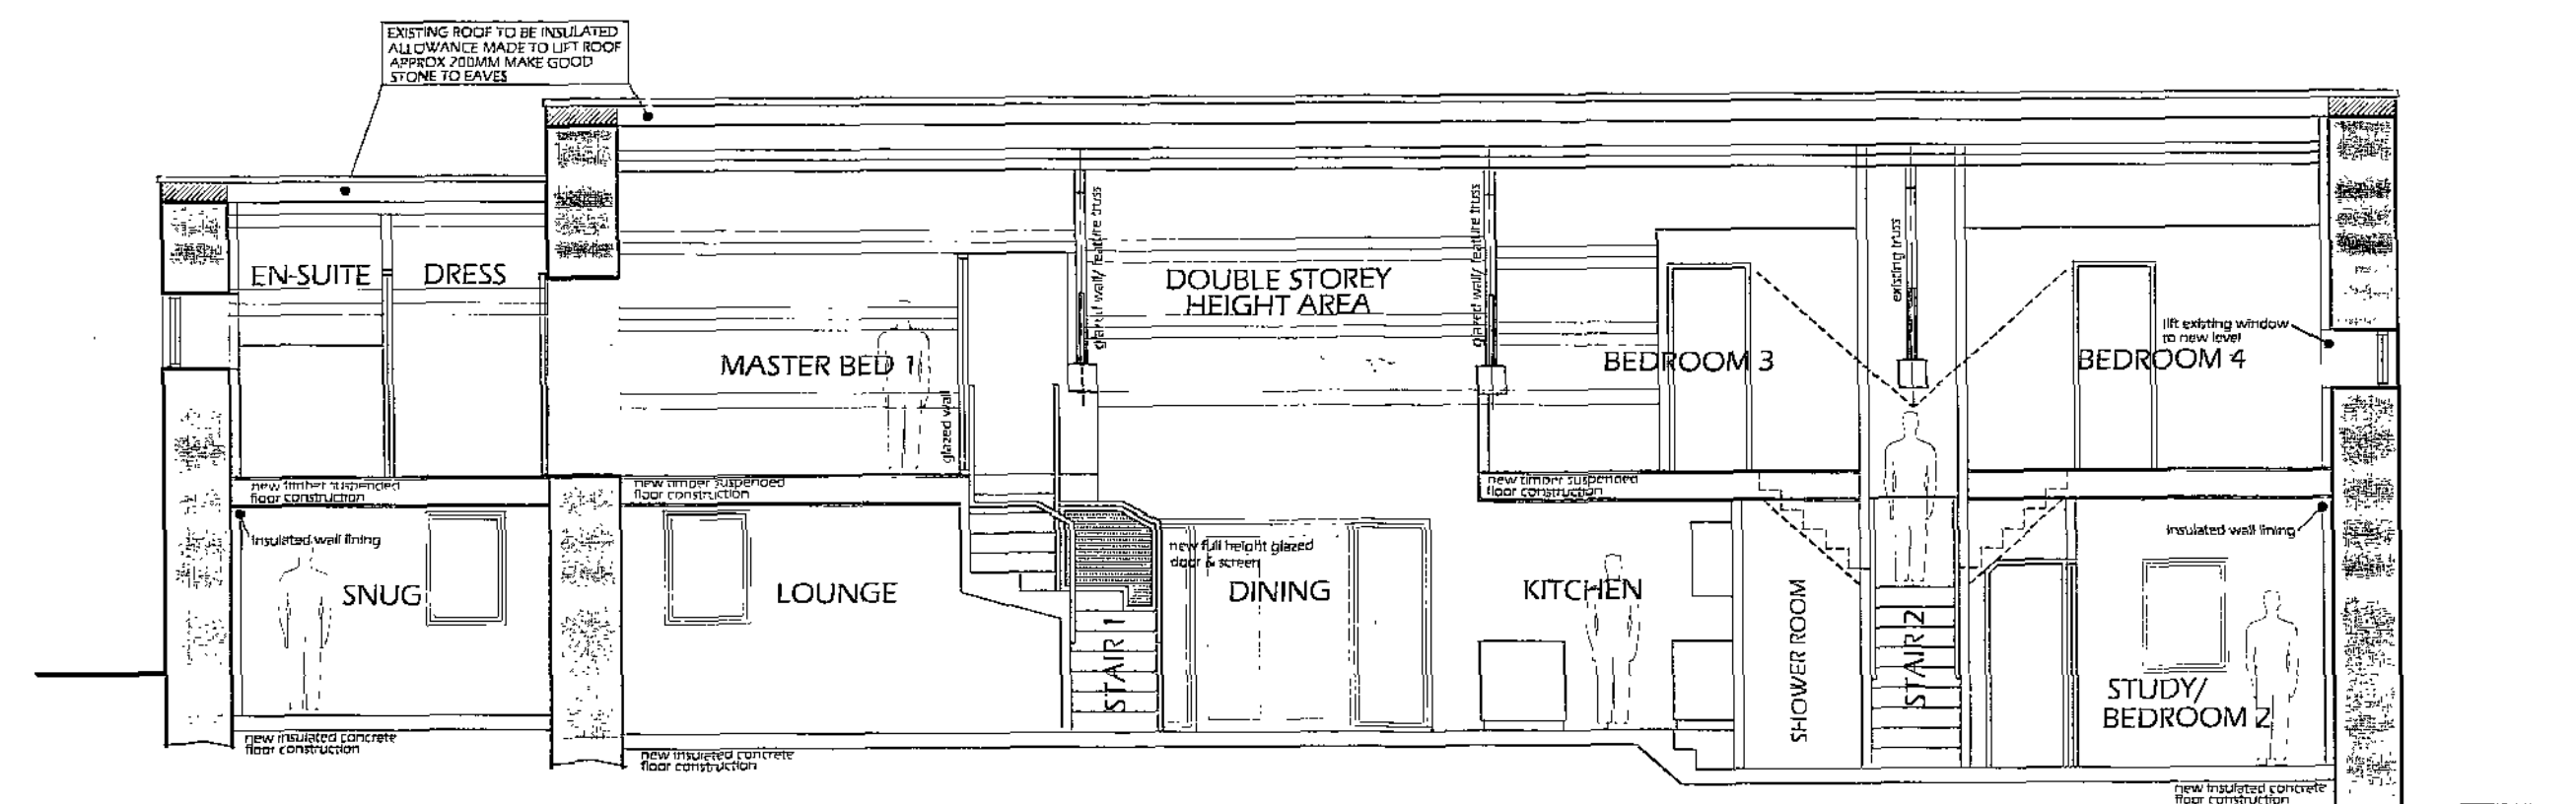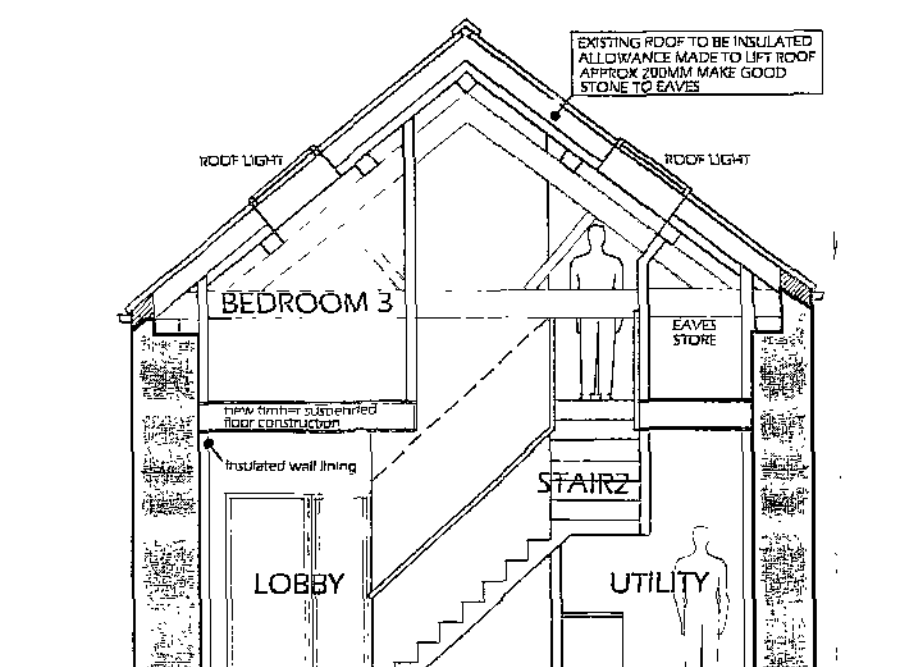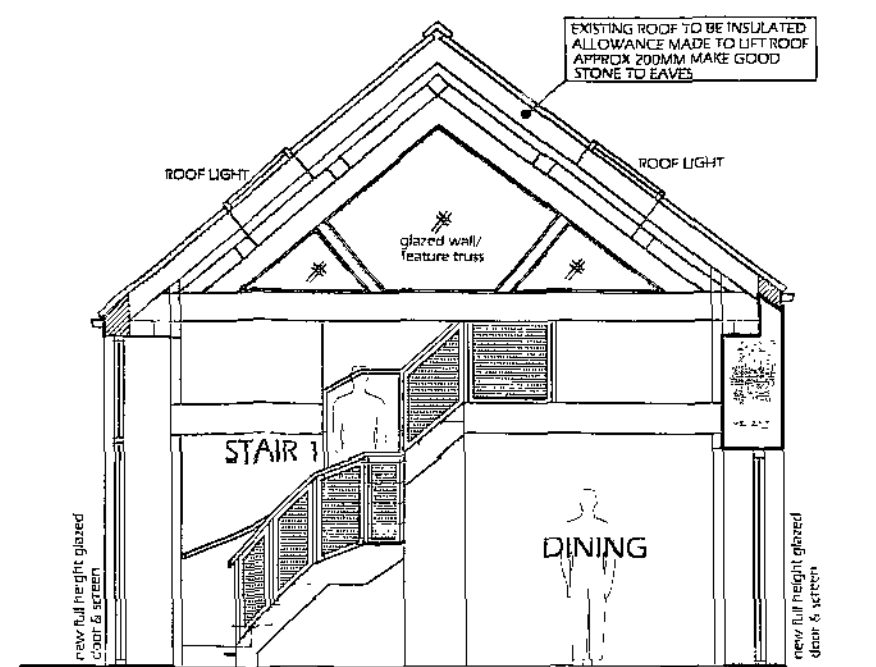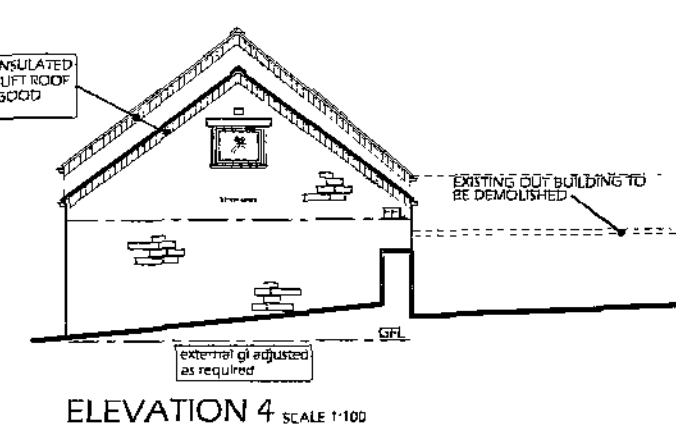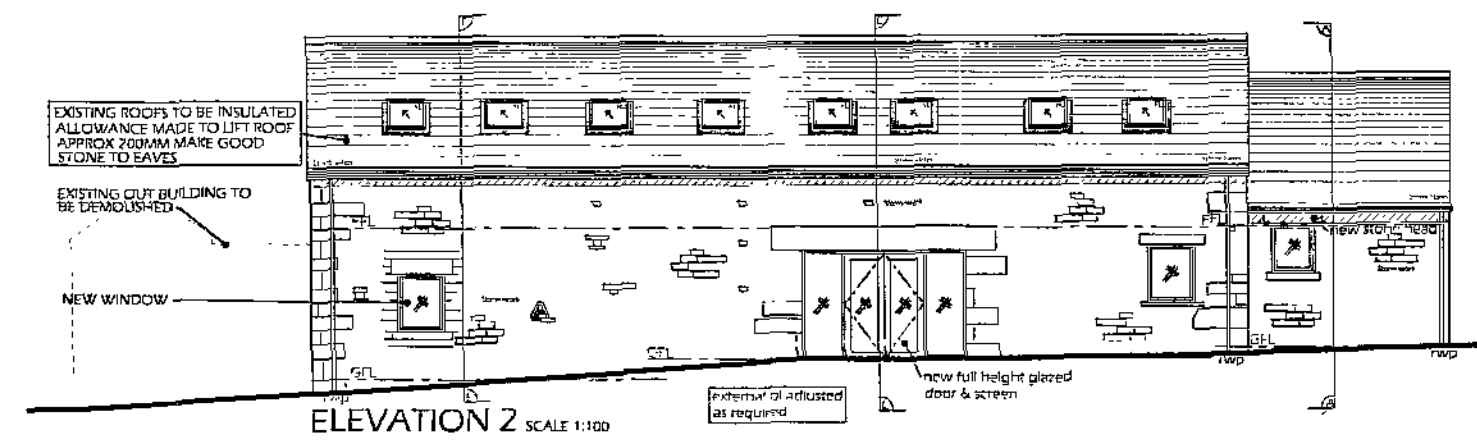


SECTION F-F SCALE 1:50

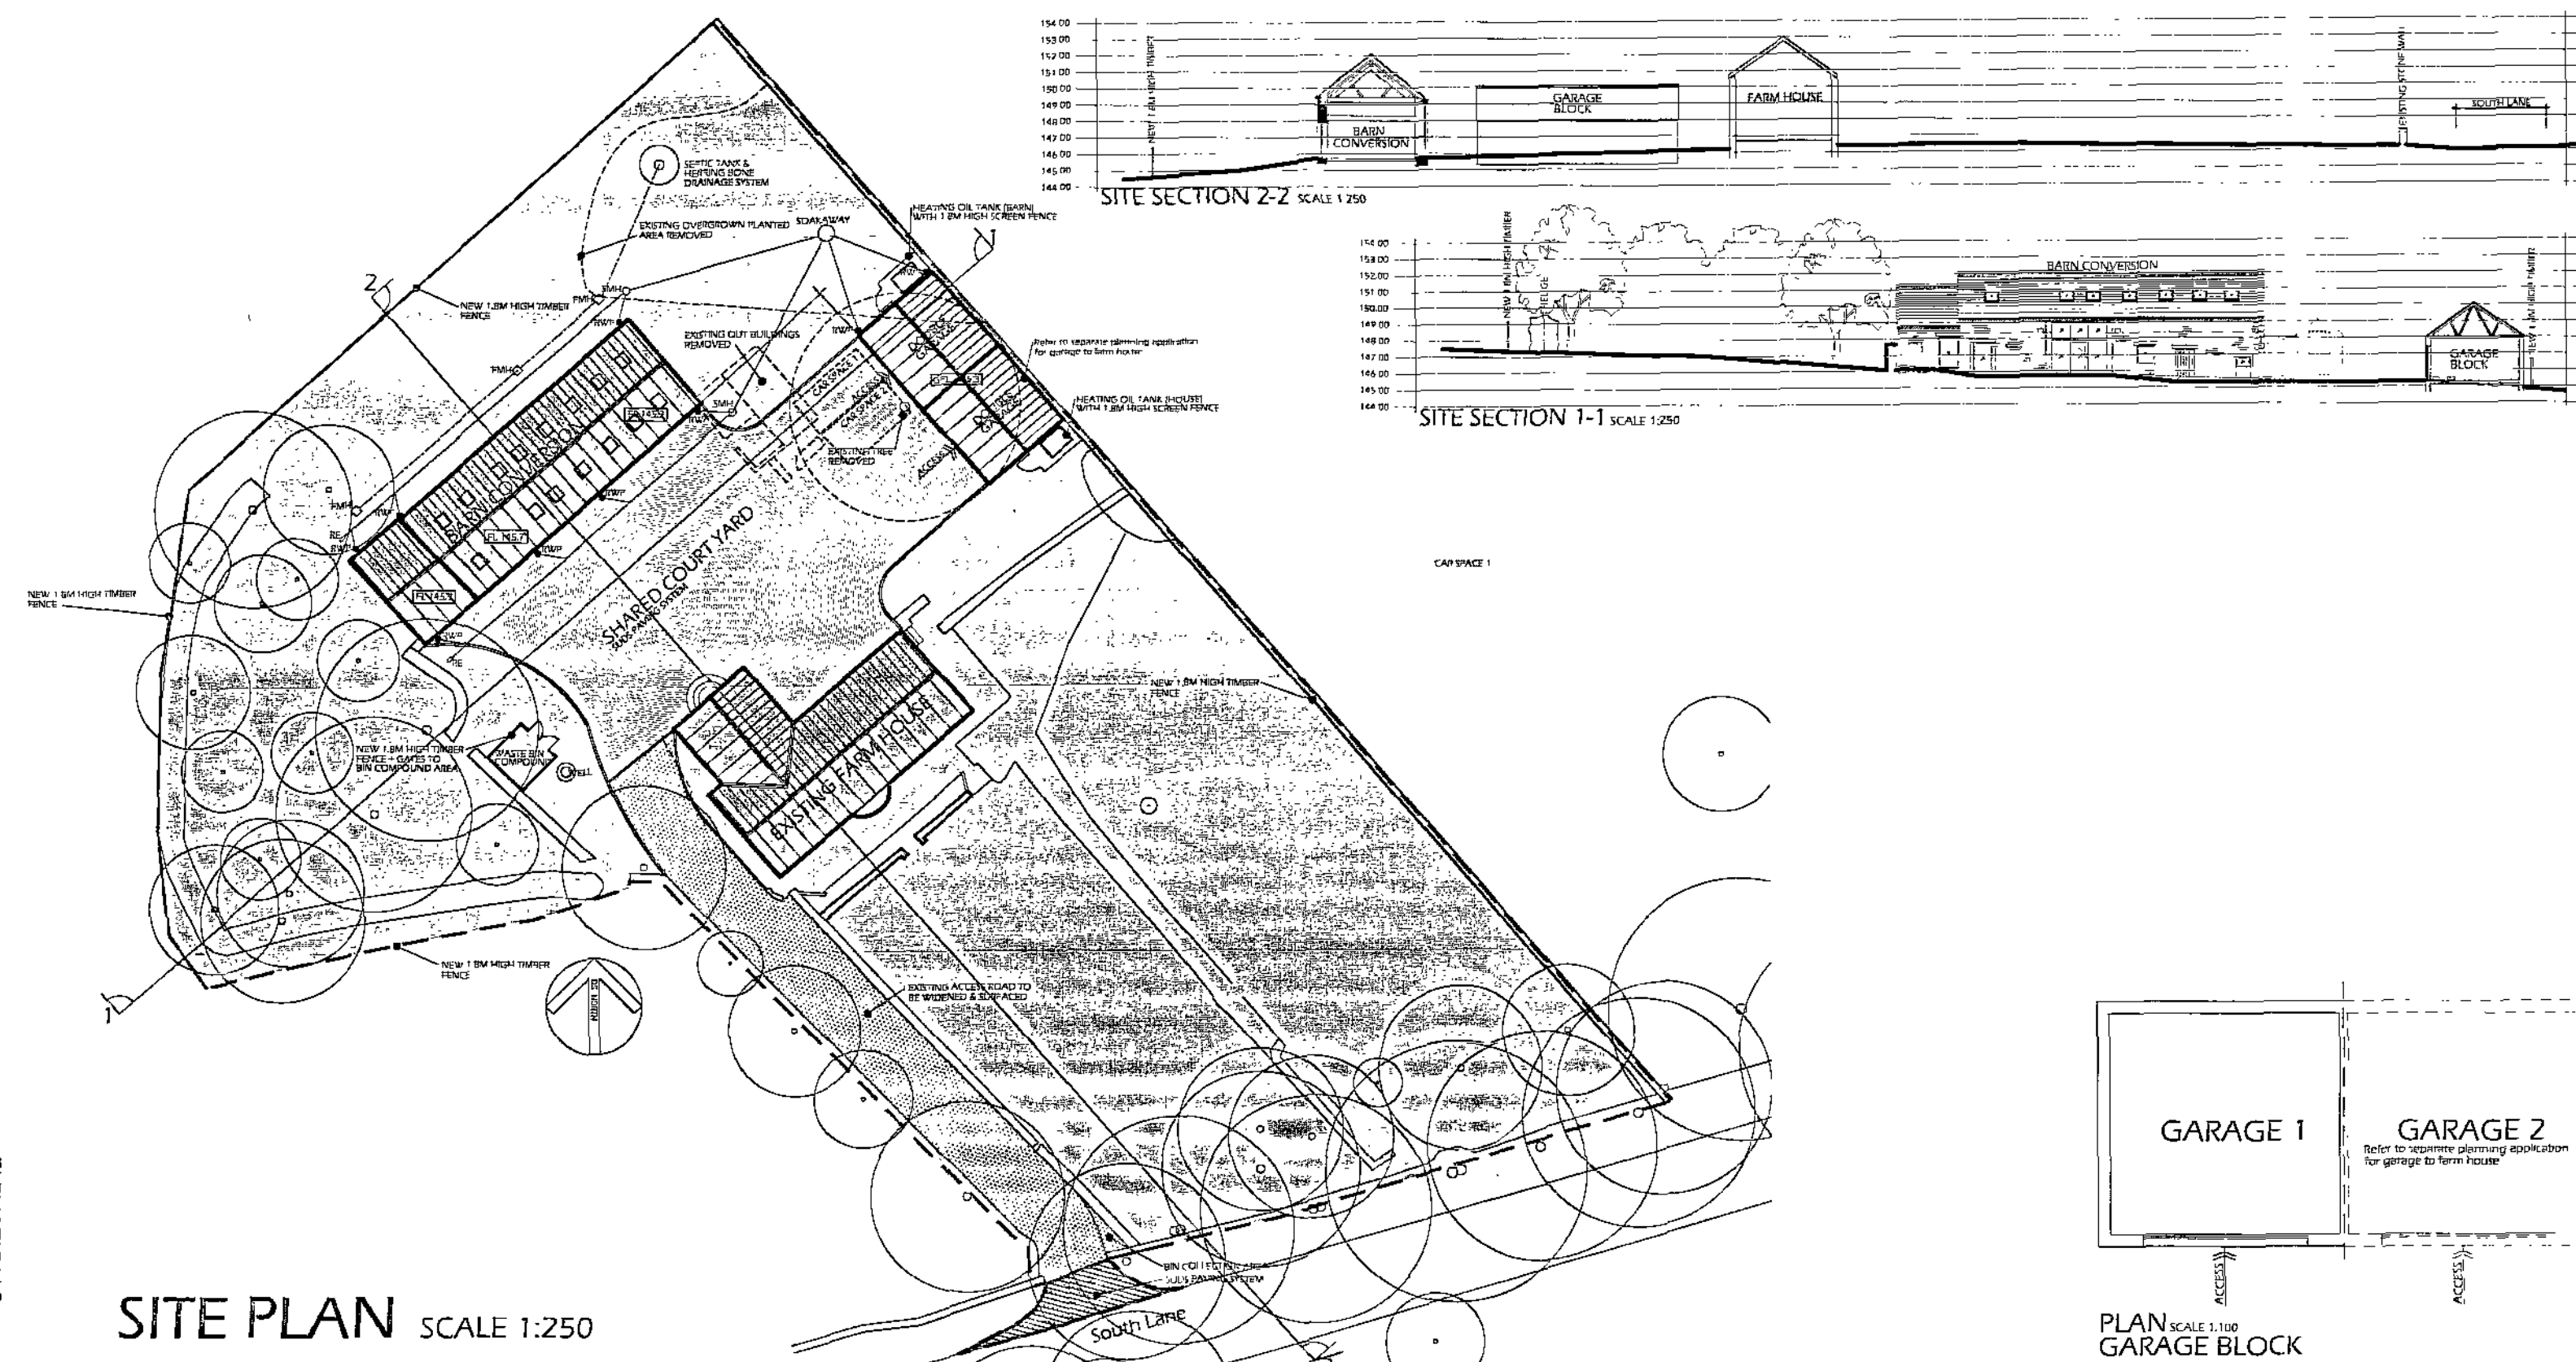


SITE PLAN SCALE 1:250

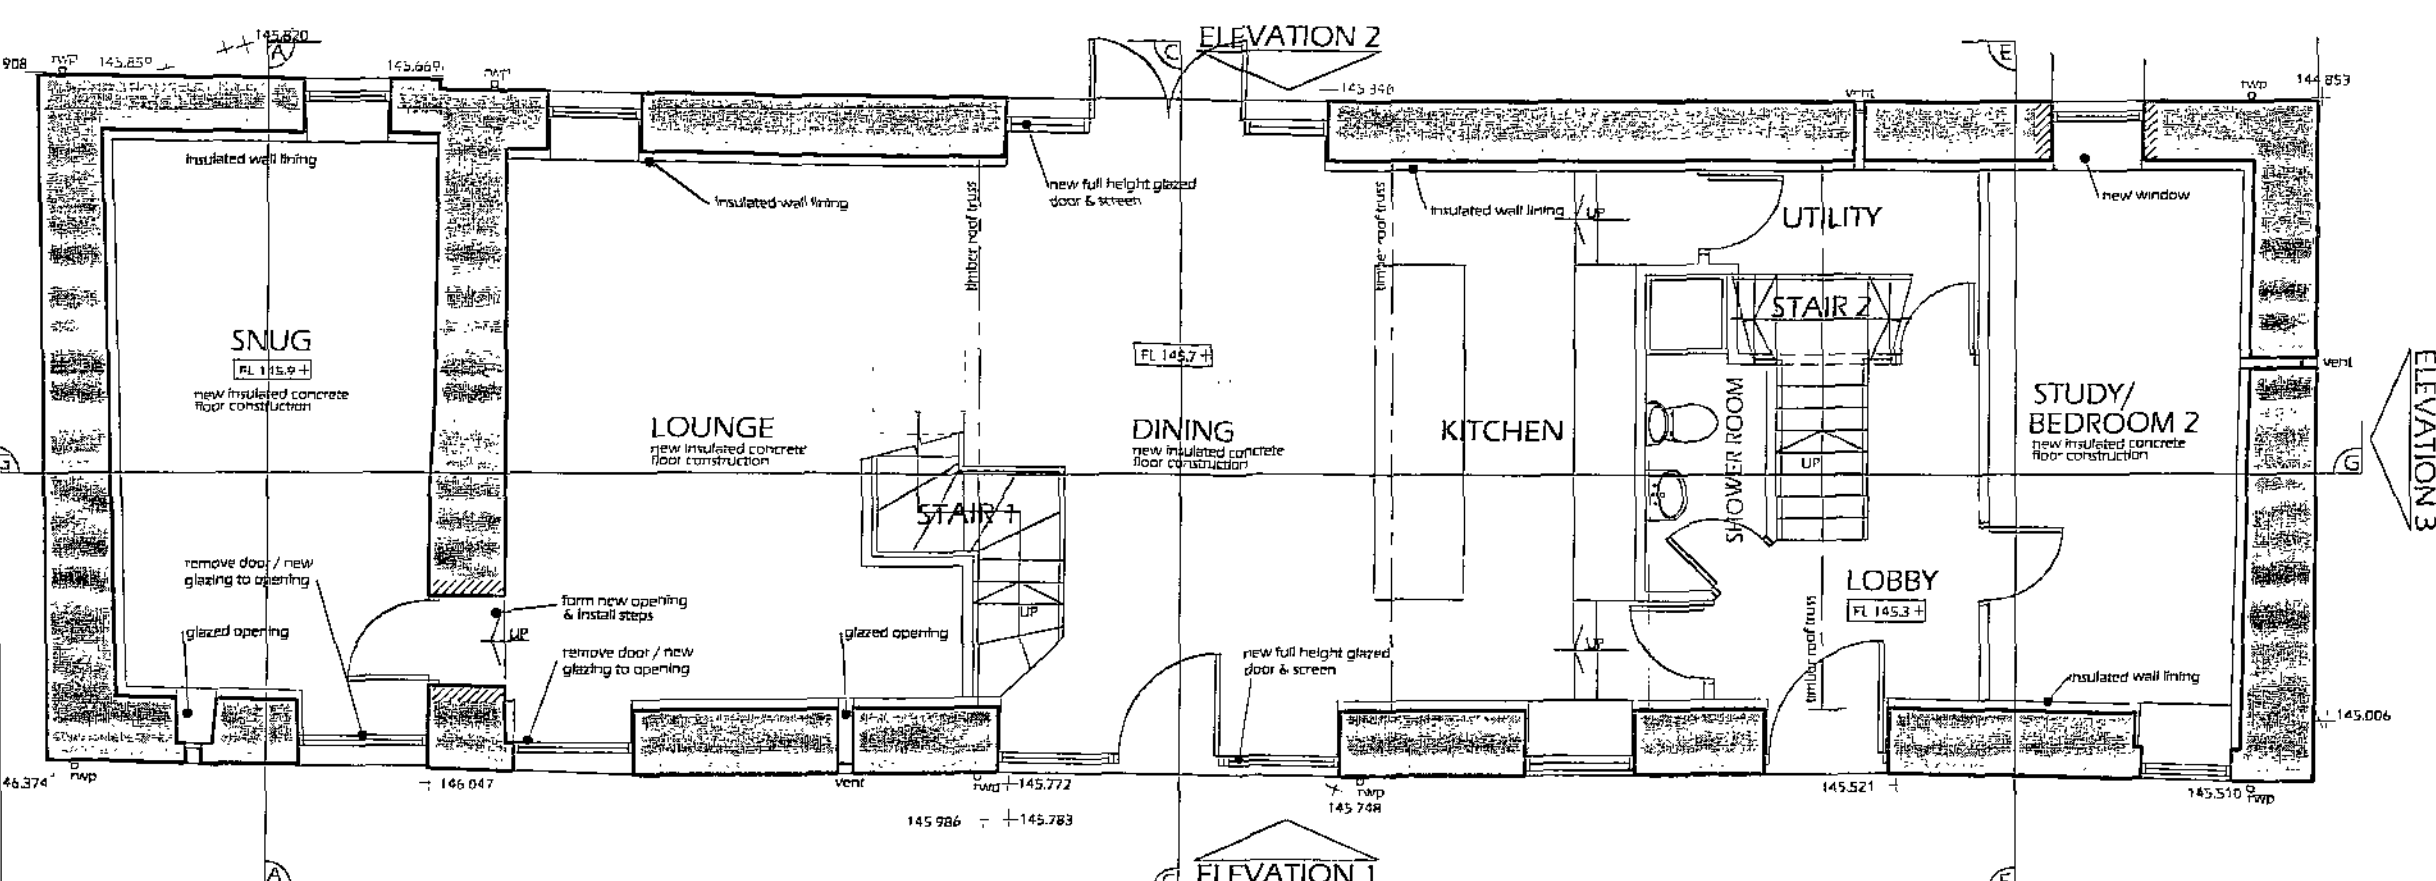


GROUND FLOOR PLAN

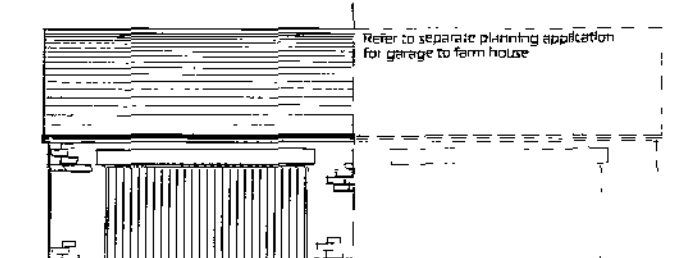


FRONT ELEVATION SCALE 1"=10'

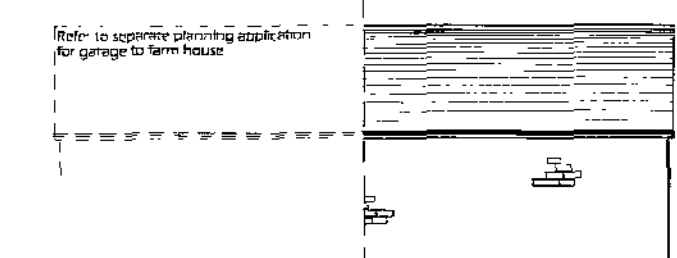


REAR ELEVATION SCALE: 1/8" = 1'-0"

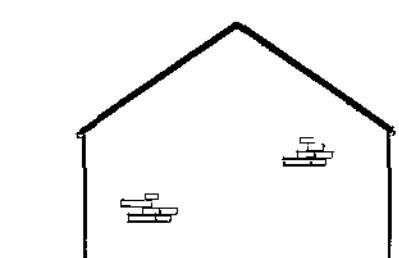

SIDE ELEVATION 1
GARAGE BLOCK
SCALE: 1/8" = 1'-0"

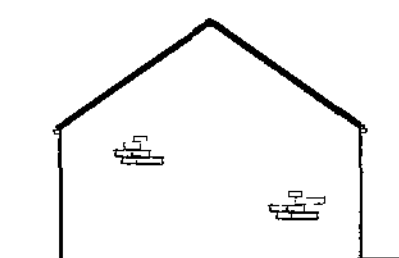

SIDE ELEVATION 2
GARAGE BLOCK
SCALE 1/100

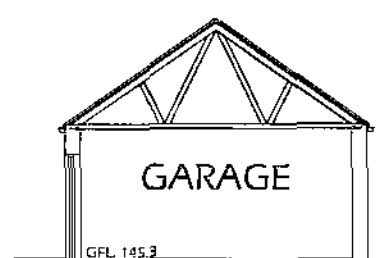

TYPICAL SECTION
SCALE 1:100

Revisions		Date		Description		Date		Description	
Date	Suffix	Date	Suffix	Date	Suffix	Date	Suffix	Date	Suffix
15-11-2012	A								
				ADDITIONAL INFO ADDED FOR PLANNING APPLICATIONS					

NUTTALL YARWOOD & PARTNERS LIMITED
CHARTERED ARCHITECTS

■ The Drove, High Street, Dotsdown, Burying, 97 392 Tel 01725 20771 Fax 01223 20005 E-mail: info@nyarchitects.com
 110 Main Street, Burying, Burying, 97 392 Tel 01725 20771 Fax 01223 20005 E-mail: info@nyarchitects.com

Project: WATERED DEVELOPMENT
 PROPOSED SLACK FARM
 SOUTH LANE, CANTHORNE

Client: MR HODGKINSON

Drawing Title: SKETCH SCHEME PROPOSAL
 PLANS, ELEVATIONS, SECTIONS
 & SITE

Date: NOVEMBER 2012 **Scale:** AS INDICATED A

Ref: 43/33 **Dwg. No:** 03 **Rev:** A

