




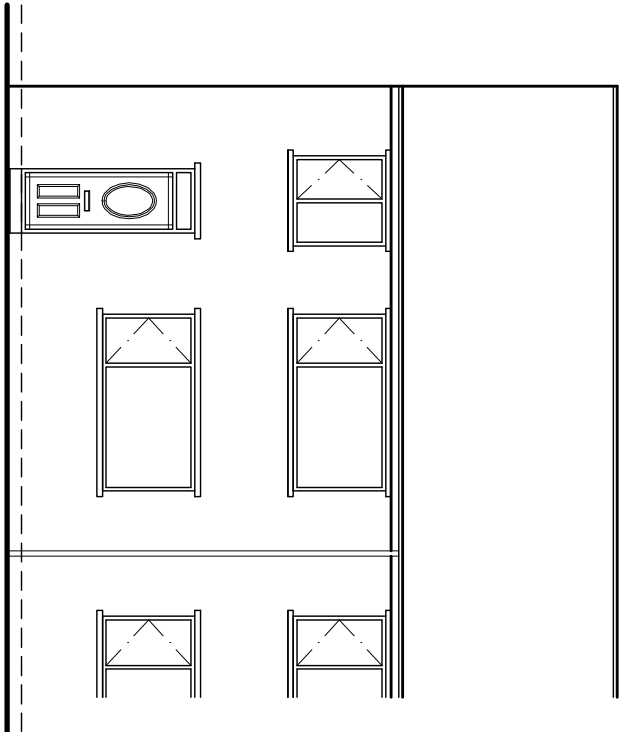


EXISTING FRONT ELEVATION
SCALE 1:100

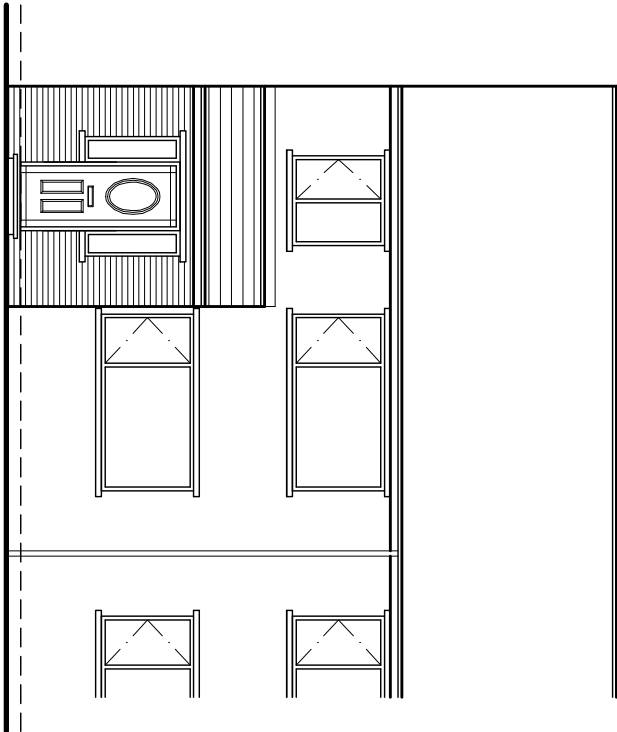


PROPOSED FRONT ELEVATION
SCALE 1:100

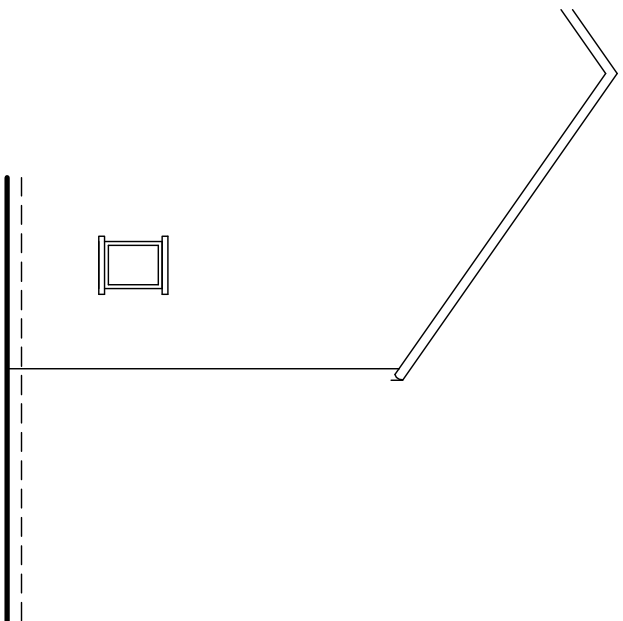


EXISTING SIDE ELEVATION
SCALE 1:100

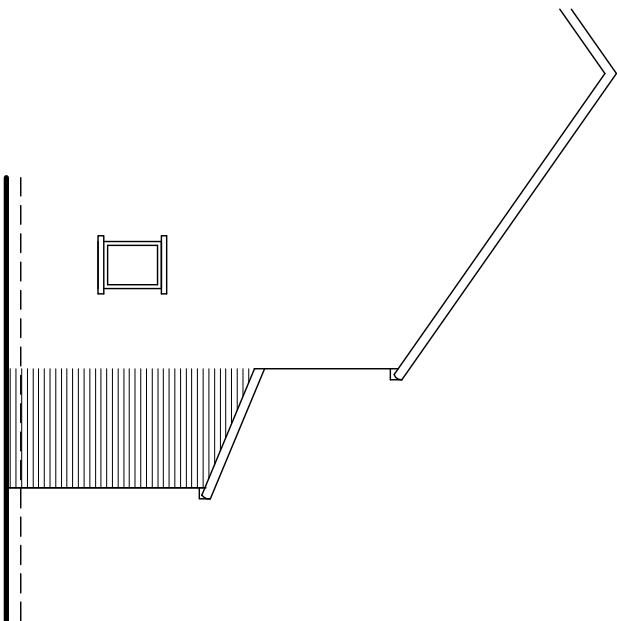



PROPOSED SIDE ELEVATION
SCALE 1:100

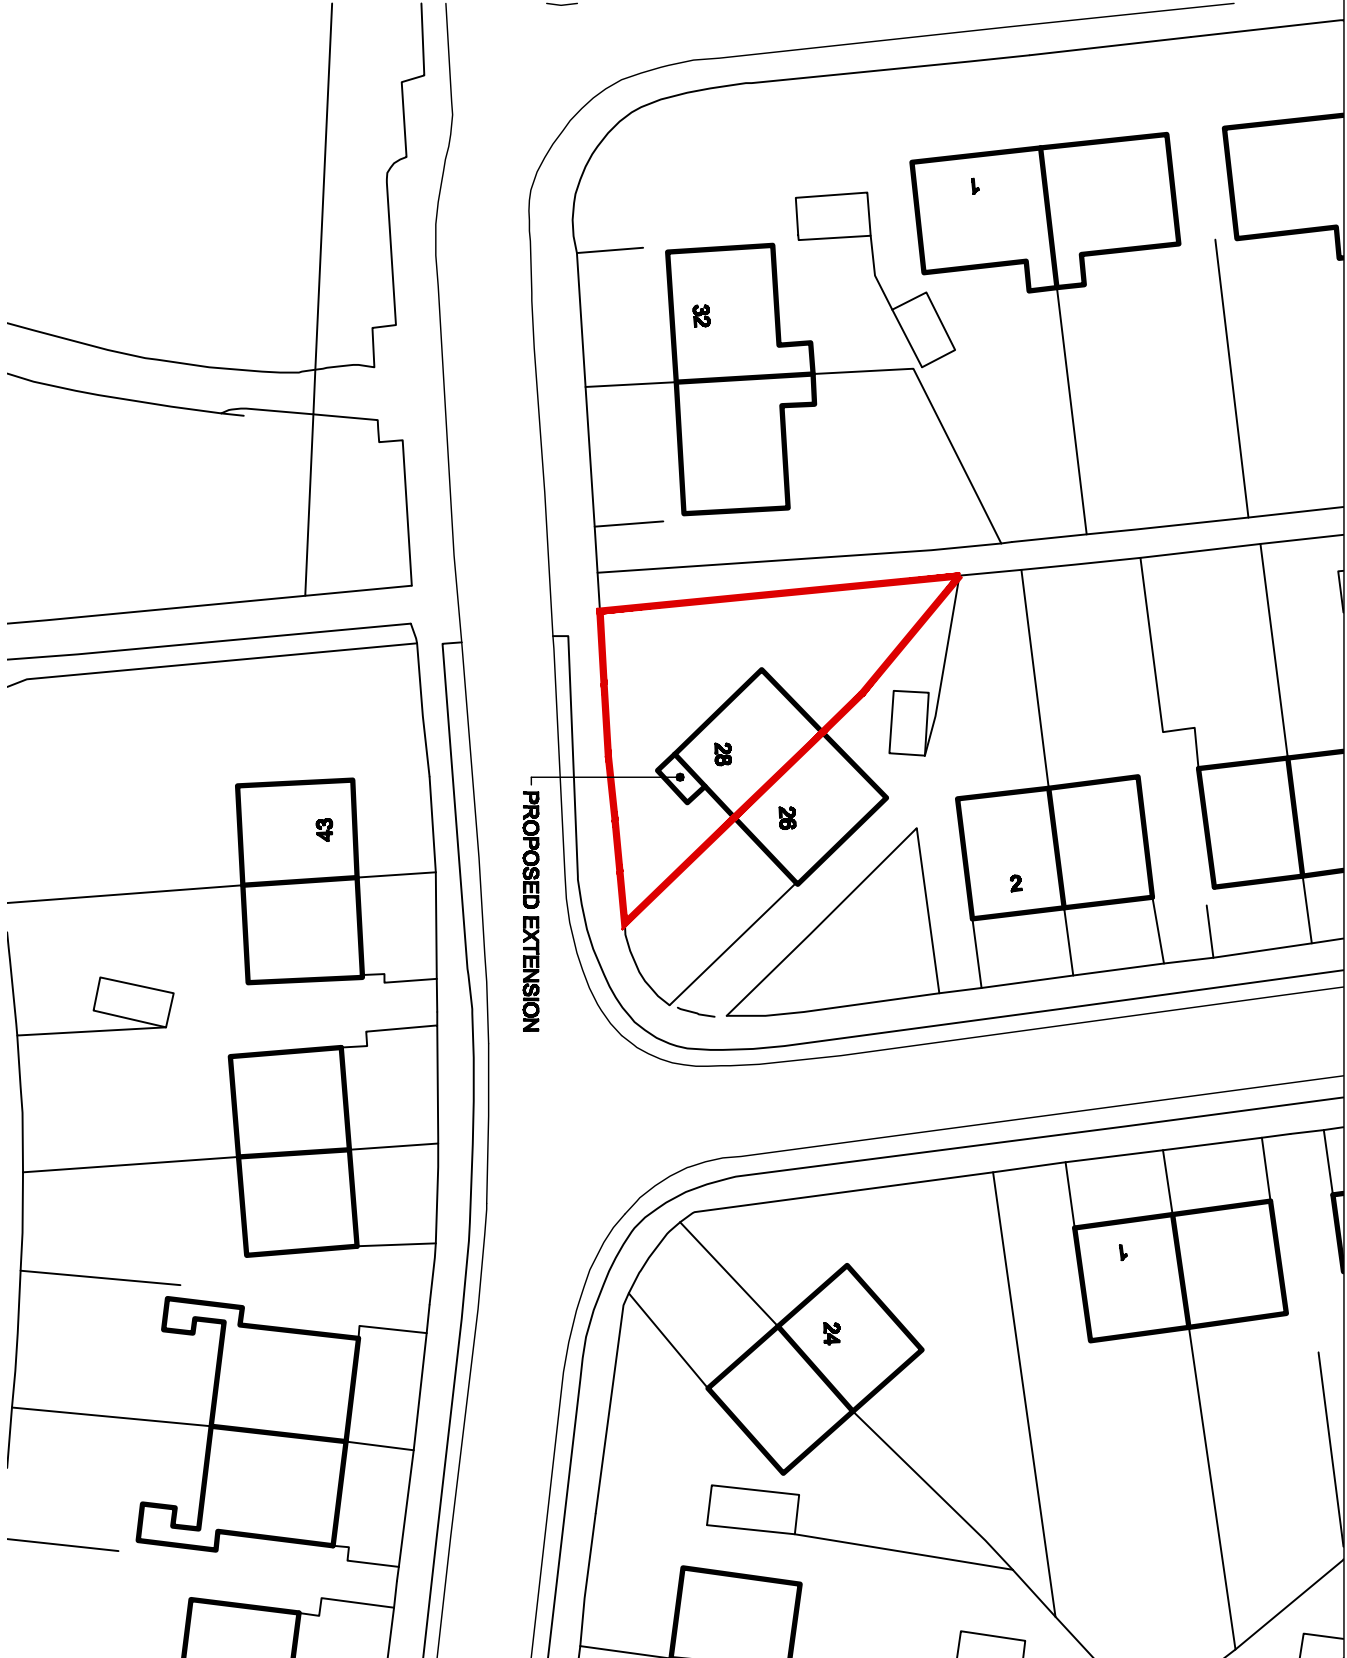

SITE PLAN
SCALE 1:500

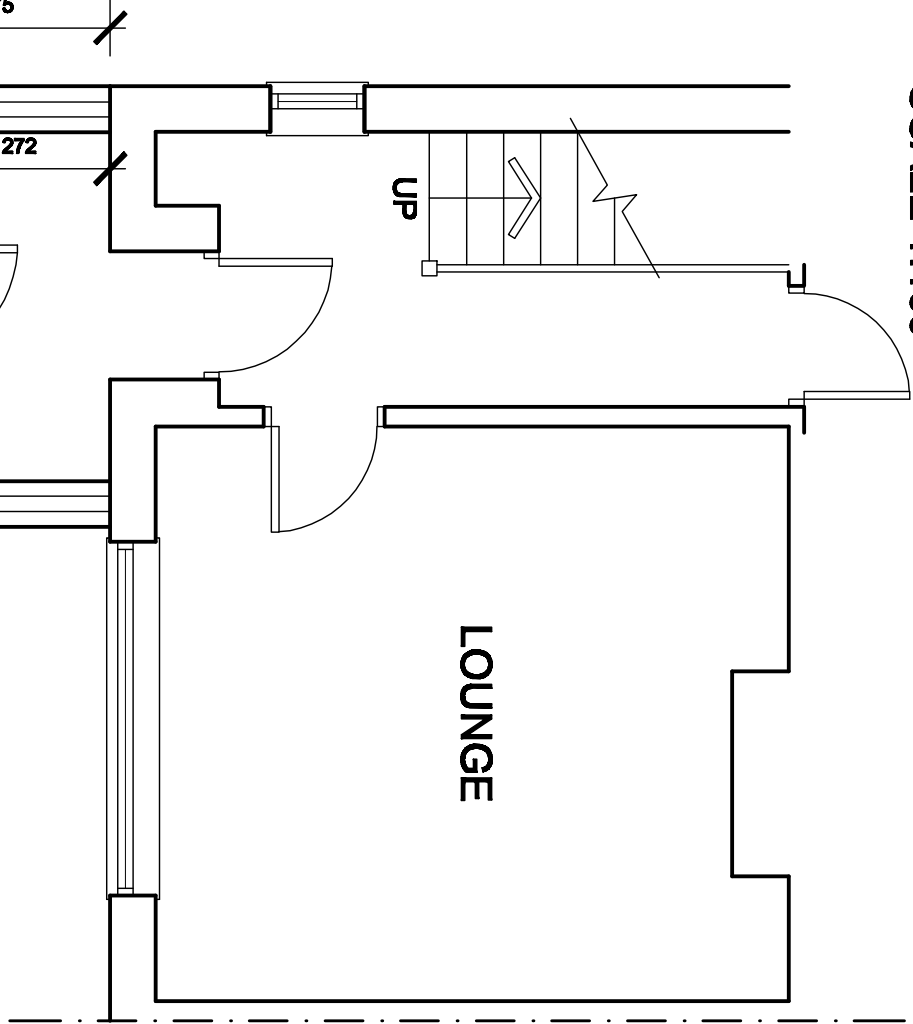

EXISTING FLOOR PLAN
SCALE 1:50

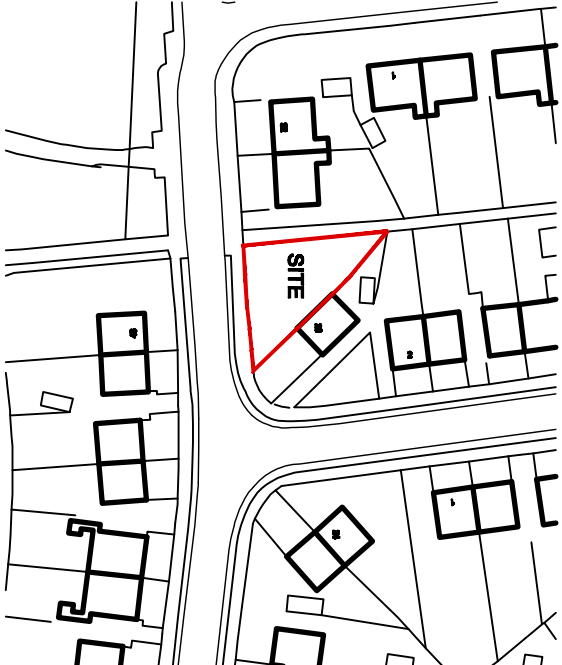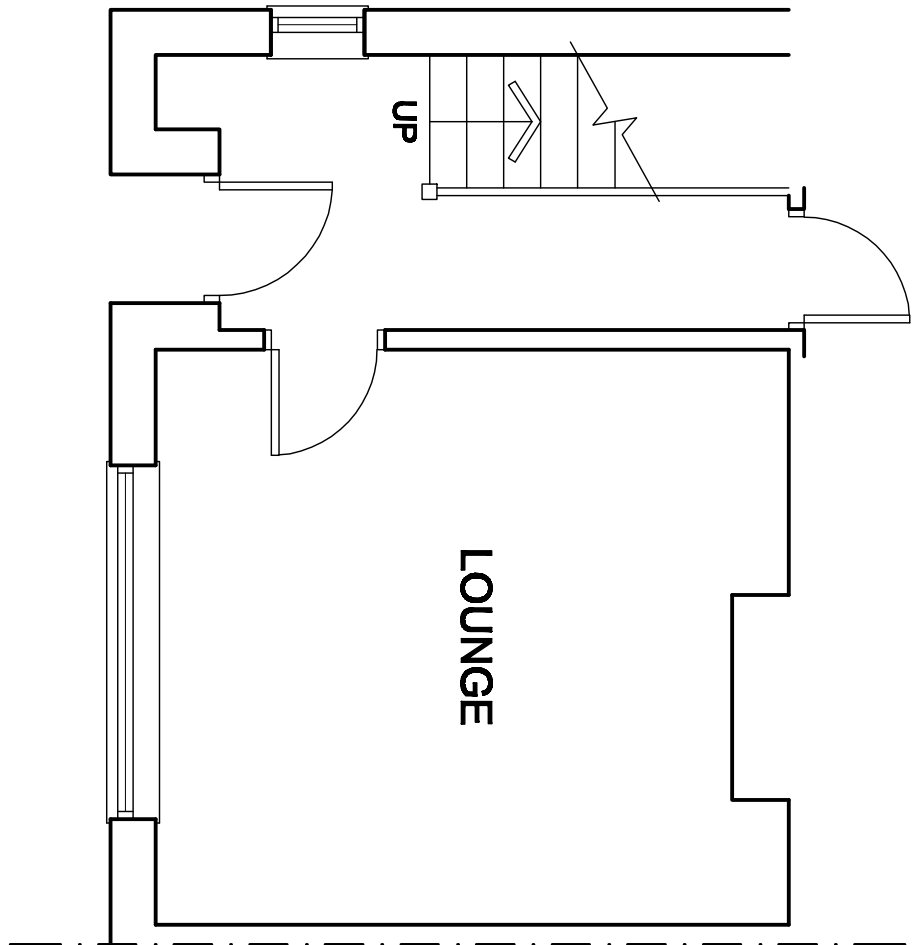

LOCATION PLAN
SCALE 1:1250

White Agus Partnership		PROVIDENCE WILA, 42 SACKVILLE STREET, BARNESLEY, S70 2DB		Phone: 01226 208462 Fax: 01226 283030 Email: info@whiteaguspartnership.co.uk Web: www.whiteaguspartnership.co.uk	
Project PROPOSED FRONT EXTENSION AT 28 BROOKHILL ROAD BARNESLEY, S70 5EN		Client MR C. DAWSON		SURVEYORS AND BUILDING DESIGN CONSULTANTS	
Drawing Title PLANS & ELEVATIONS		Date FEB 2011		Scale 1:50 & 1:100	
Date 10/087		Ref 10/087		Dwg. No 01	
Date 10/087		Date 10/087		Rev 01	