



General Construction Notes


All Dimensions in millimeters.
The porch is to be constructed from Oak timber beams.
Slate is to match existing roof tiles.
Drainage is to be connected to existing.
Roof Pitch is to be complimentary to the existing roof pitch.

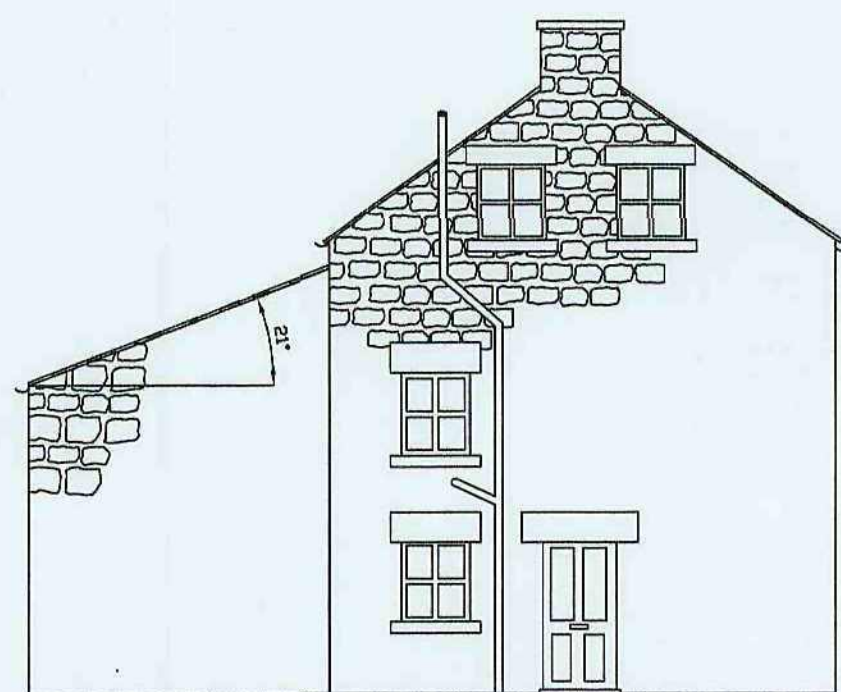


Current Side Elevation

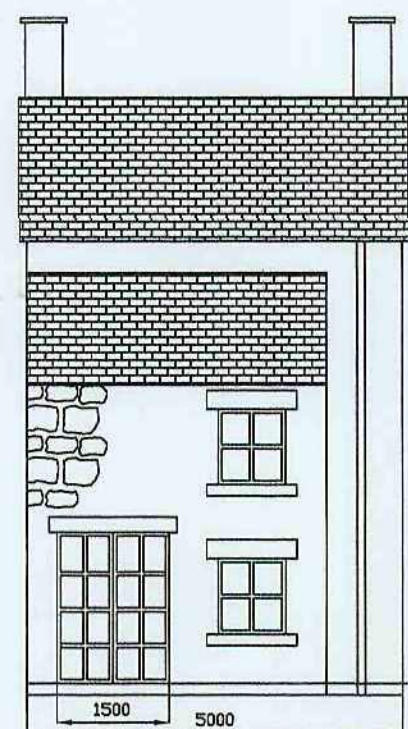


Current Rear Elevation

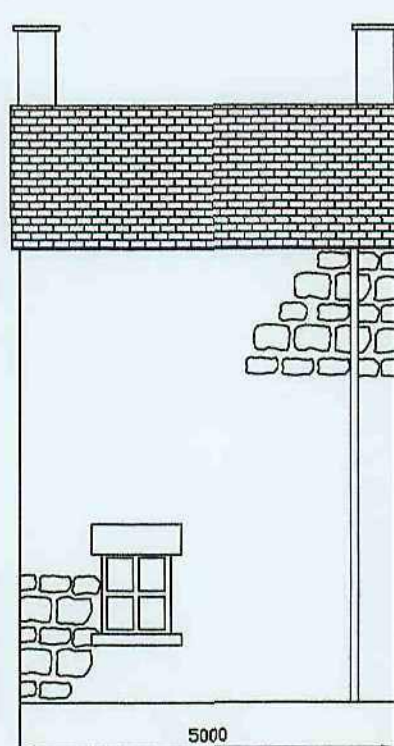


Current Front Elevation

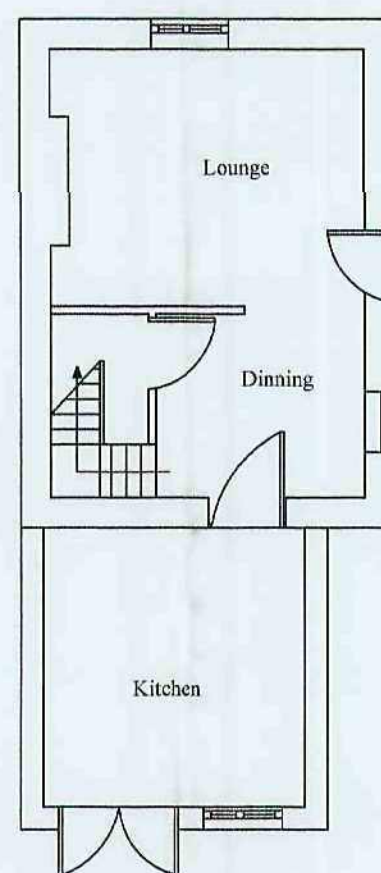


Current Ground Floor

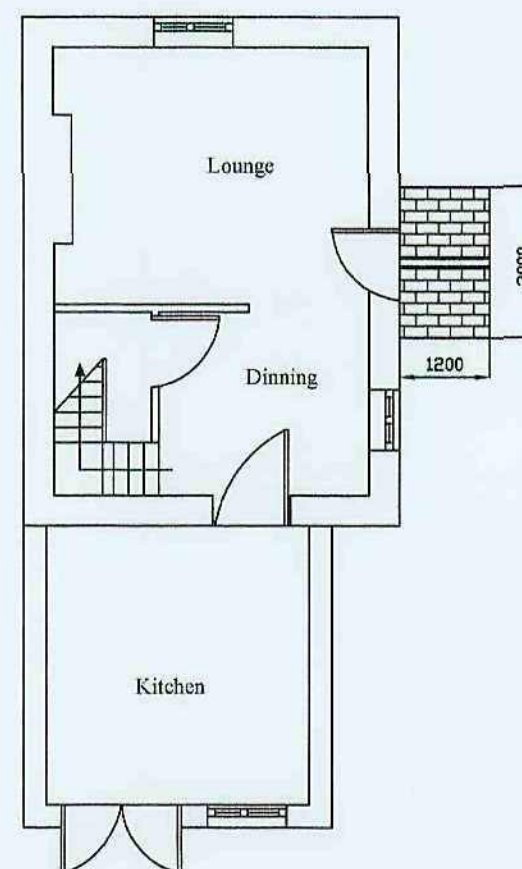


Proposed Ground Floor

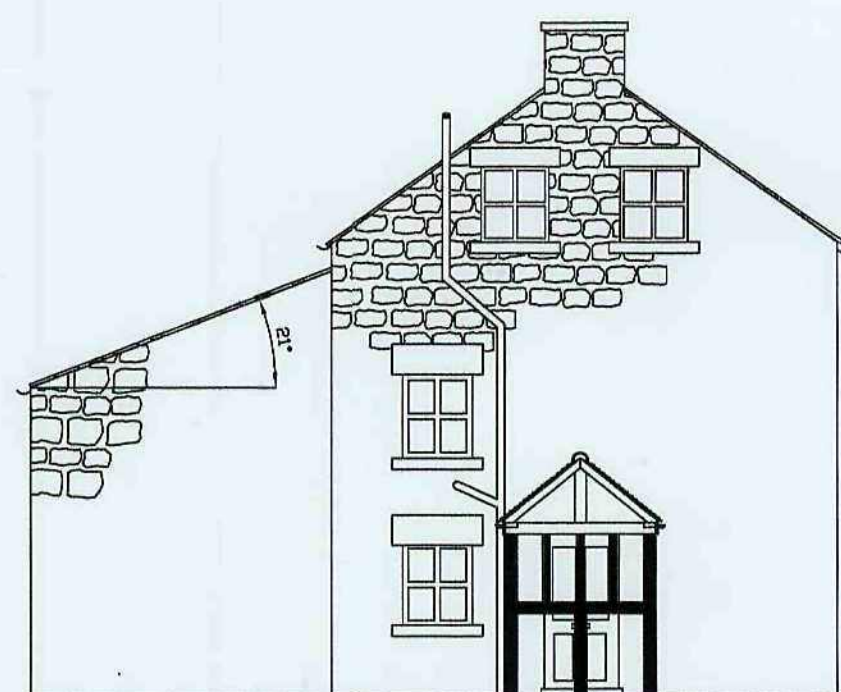


Proposed Side Elevation

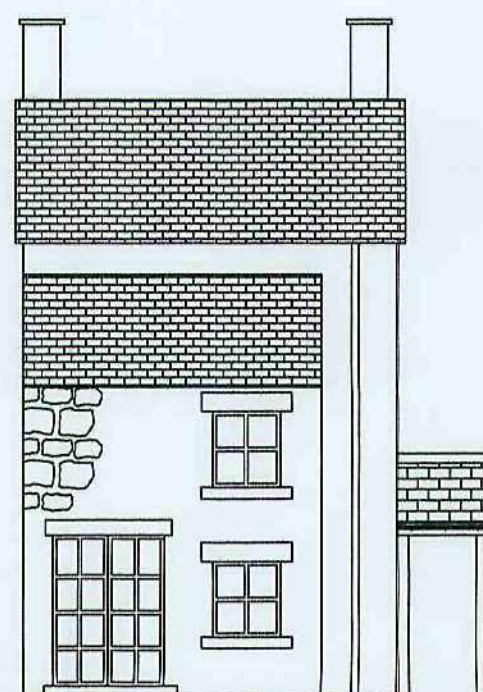

Proposed Rear Elevation

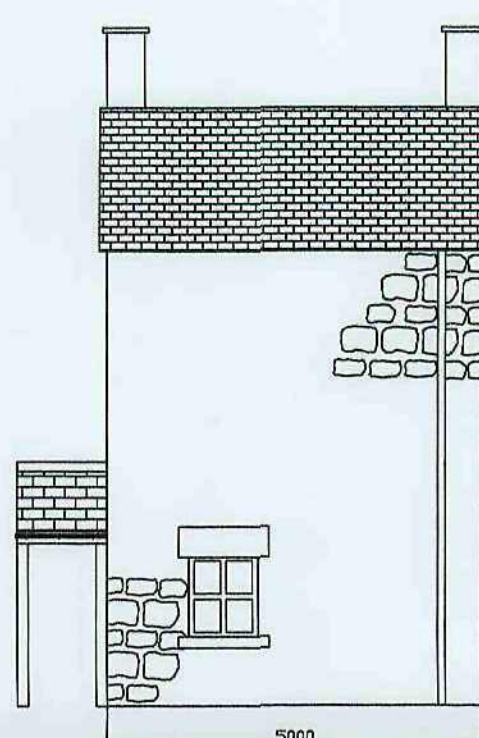


Proposed Front Elevation

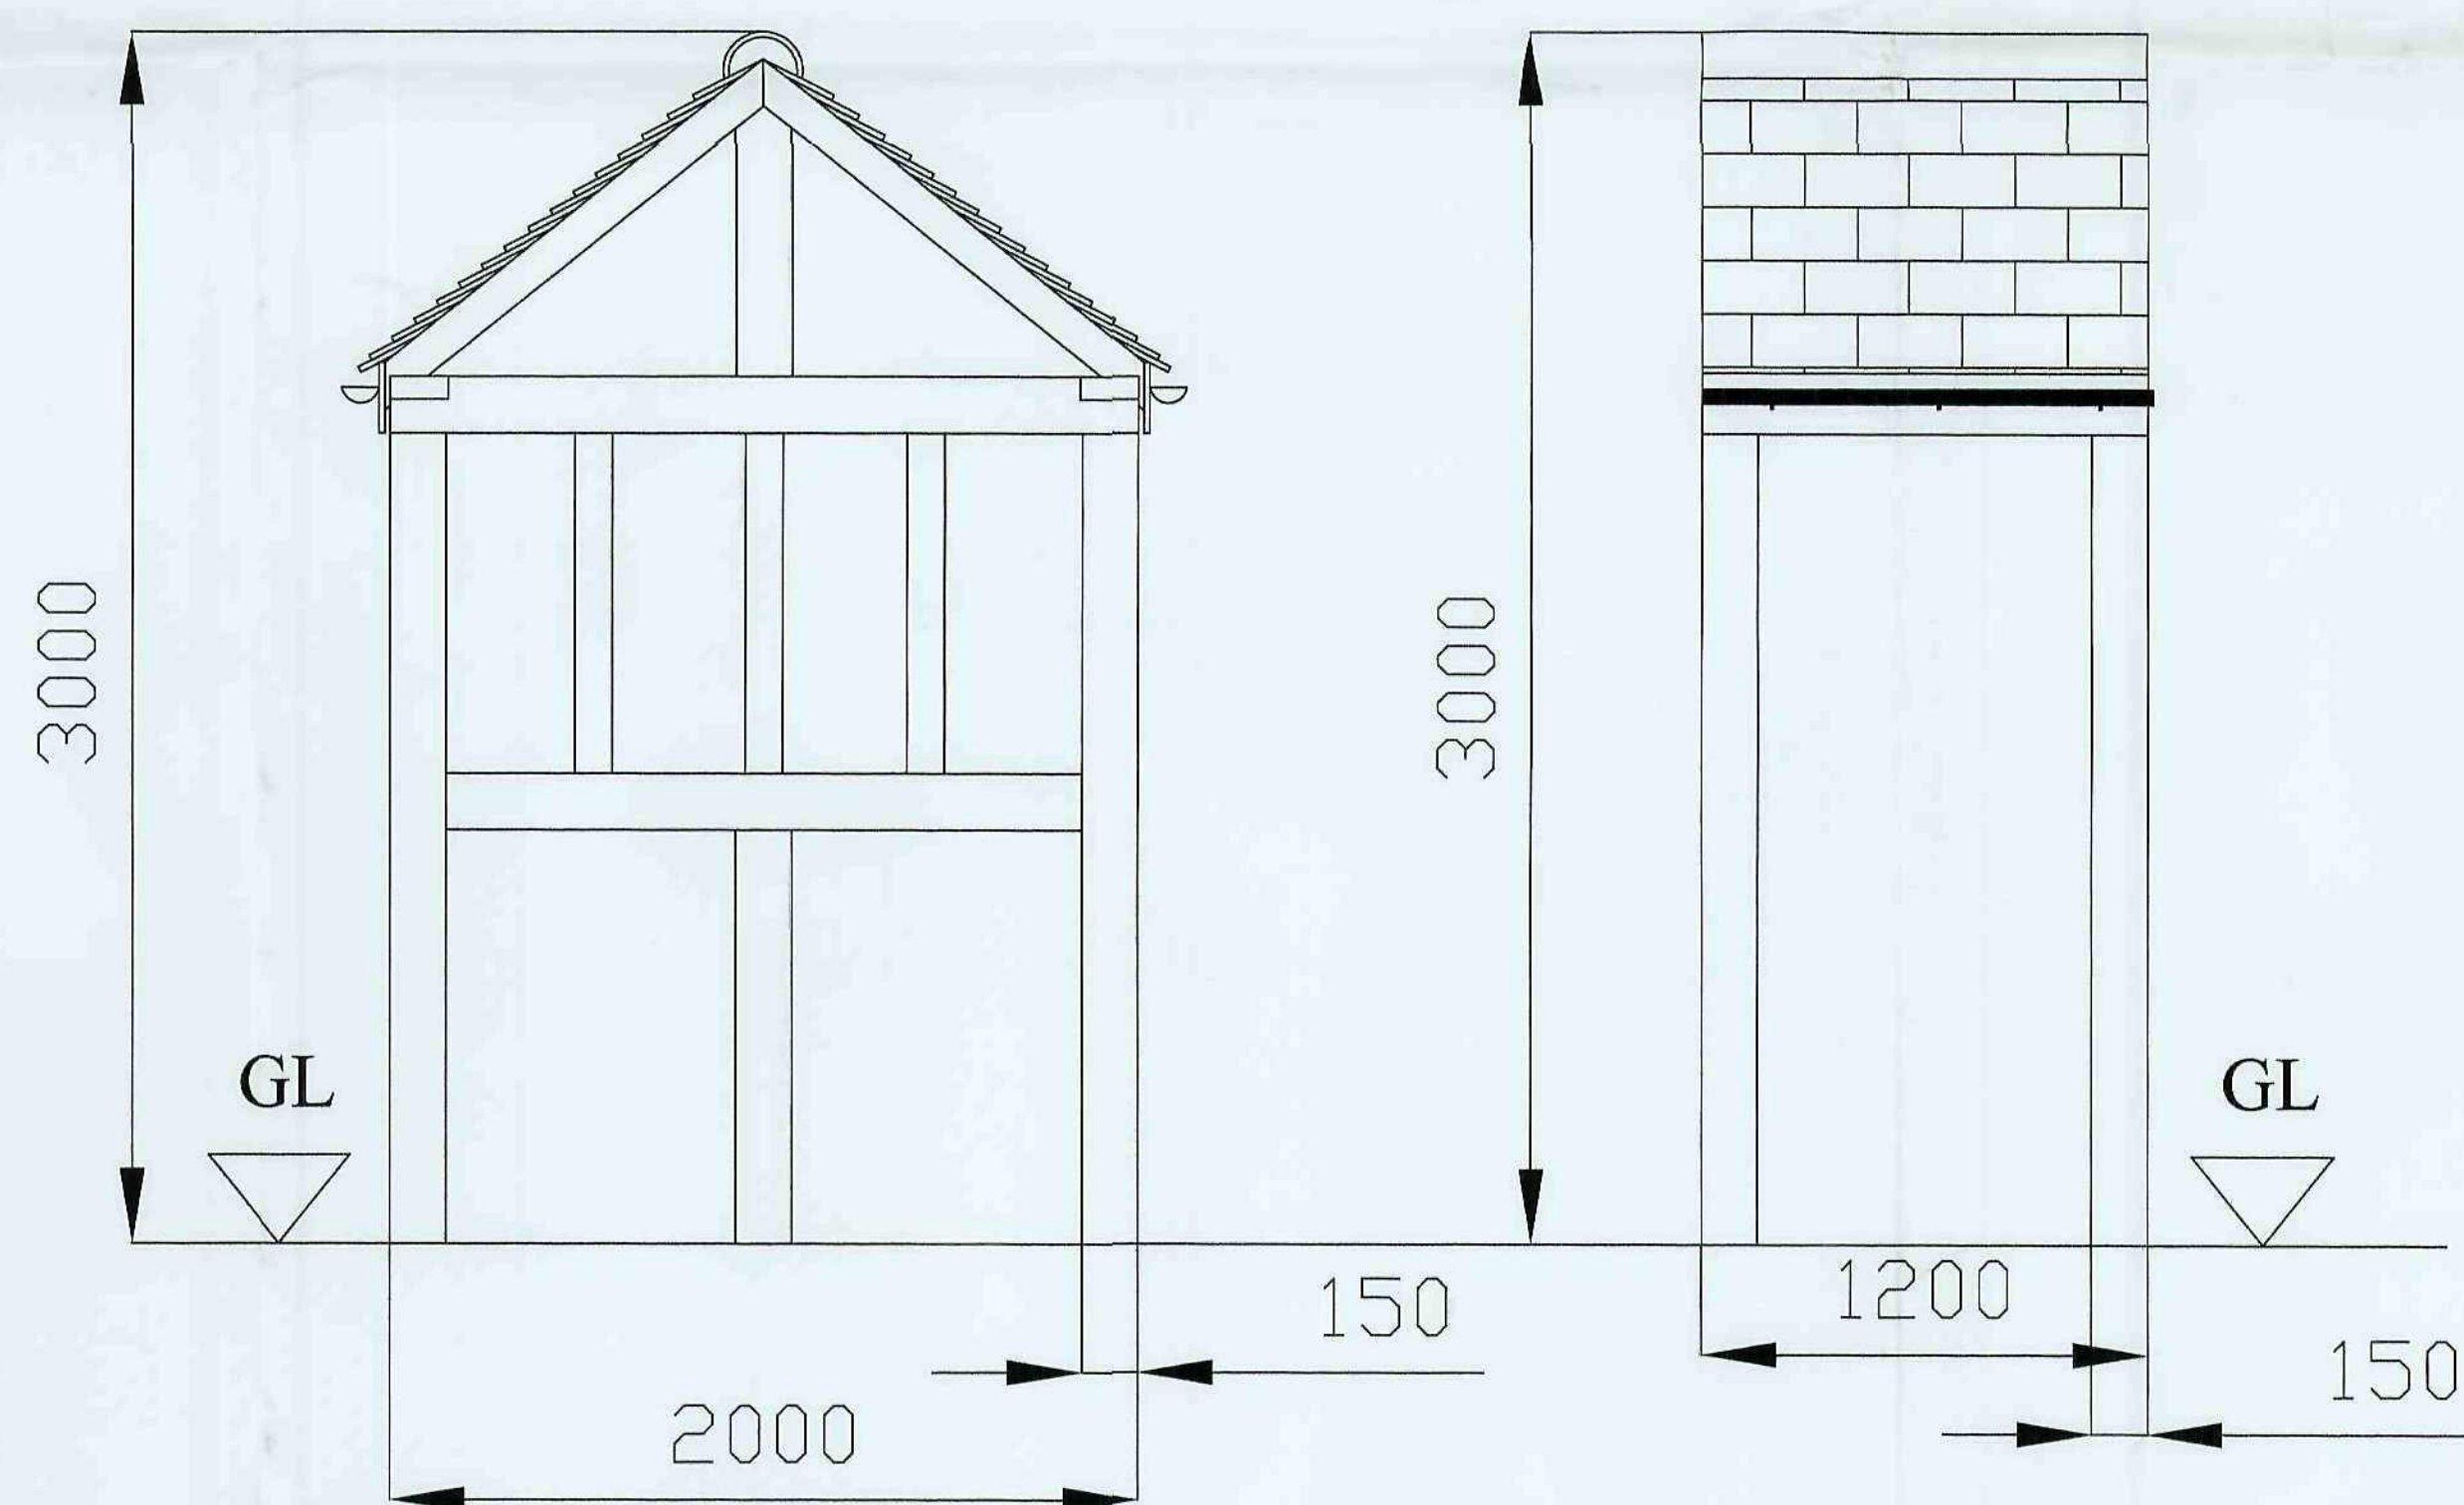

Front View

Side View

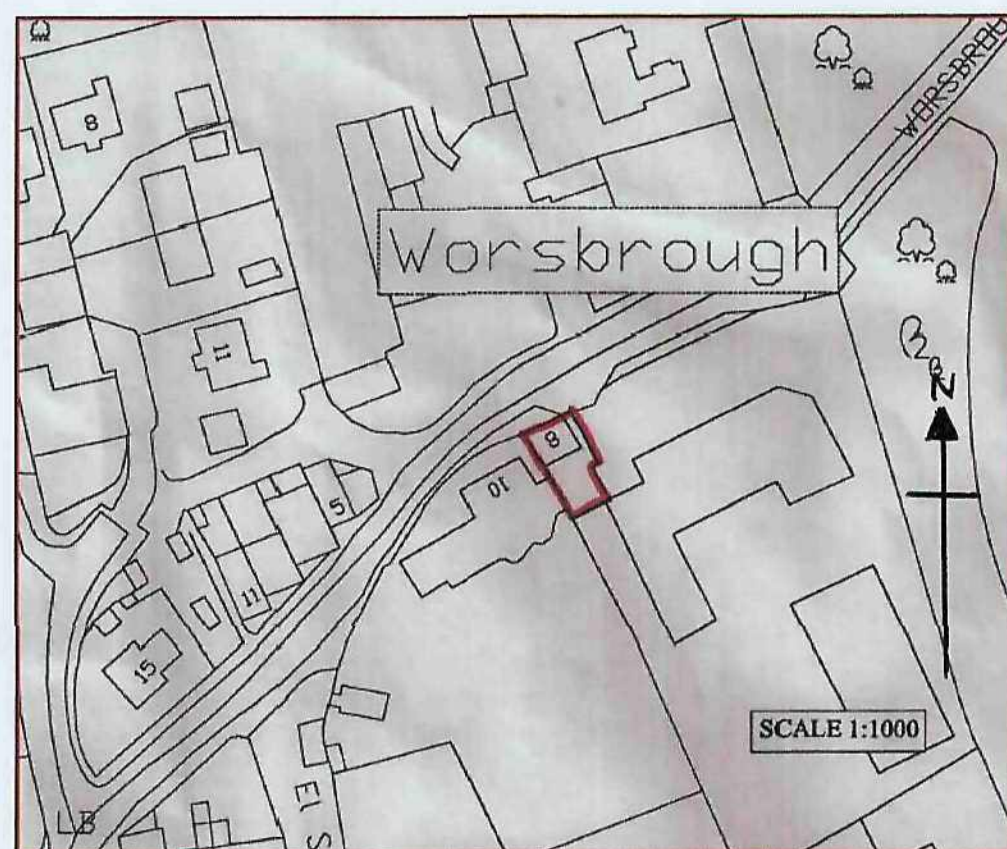

Scale 1:1000



General Layout

Rev.	By	Amendments	Date

Planning Consult
Digital Media Center
Barnsley
S70 2JW
Tel:- 01226 720814
mail www.planningconsult@hotmail.co.uk
Web: www.planningadvise.co.uk

Project
Mr Scott Ward
Porch in Conservation Area.
No 8 Worsbrough Village

Drawing title
PLANNING APPLICATION

Scale 1:100	Drawn SC	Checked SW	Date 01/10/10
-----------------------	--------------------	----------------------	-------------------------

Drawing No. D/SC/CAP_1	Revision	File
----------------------------------	----------	------